

EAST WING
SECTION PLAN
SCALE 1:200
DISTANCES ARE IN METRES

STRATA PLAN NW1020

FOURTH FLOOR
THIRD FLOOR
SECOND FLOOR
FIRST FLOOR
BASEMENT

FOURTH FLOOR
THIRD FLOOR
SECOND FLOOR
FIRST FLOOR
BASEMENT

FOURTH FLOOR
THIRD FLOOR
SECOND FLOOR
FIRST FLOOR
BASEMENT

SL 83	SL 84
SL 62	SL 63
SL 41	SL 42
SL 20	SL 21

PARKING

PT. 79	SL 80	SL 81	SL 82	STAIRS	SL 64
PT. 58	SL 59	SL 60	SL 61	STAIRS	SL 43
PT. 37	SL 38	SL 39	SL 40	STAIRS	SL 22
PT. 16	SL 17	SL 18	SL 19	STAIRS	SL 1

CLASH

PARKING

LOBBY	SL 67	SL 66	SL 65	STAIRS	SL 2
LOBBY	SL 46	SL 45	SL 44	STAIRS	SL 3
LOBBY	SL 25	SL 24	SL 23	STAIRS	SL 4
LOBBY	SL 4	SL 3	SL 2	STAIRS	SL 1

GENERATOR ROOM

PARKING


SECTION A-A'

SECTION B-B'

SECTION C-C'

EAST WING
BASEMENT PLAN
SCALE 1:200
DISTANCES ARE IN METRES


STRATA PLAN NW1020

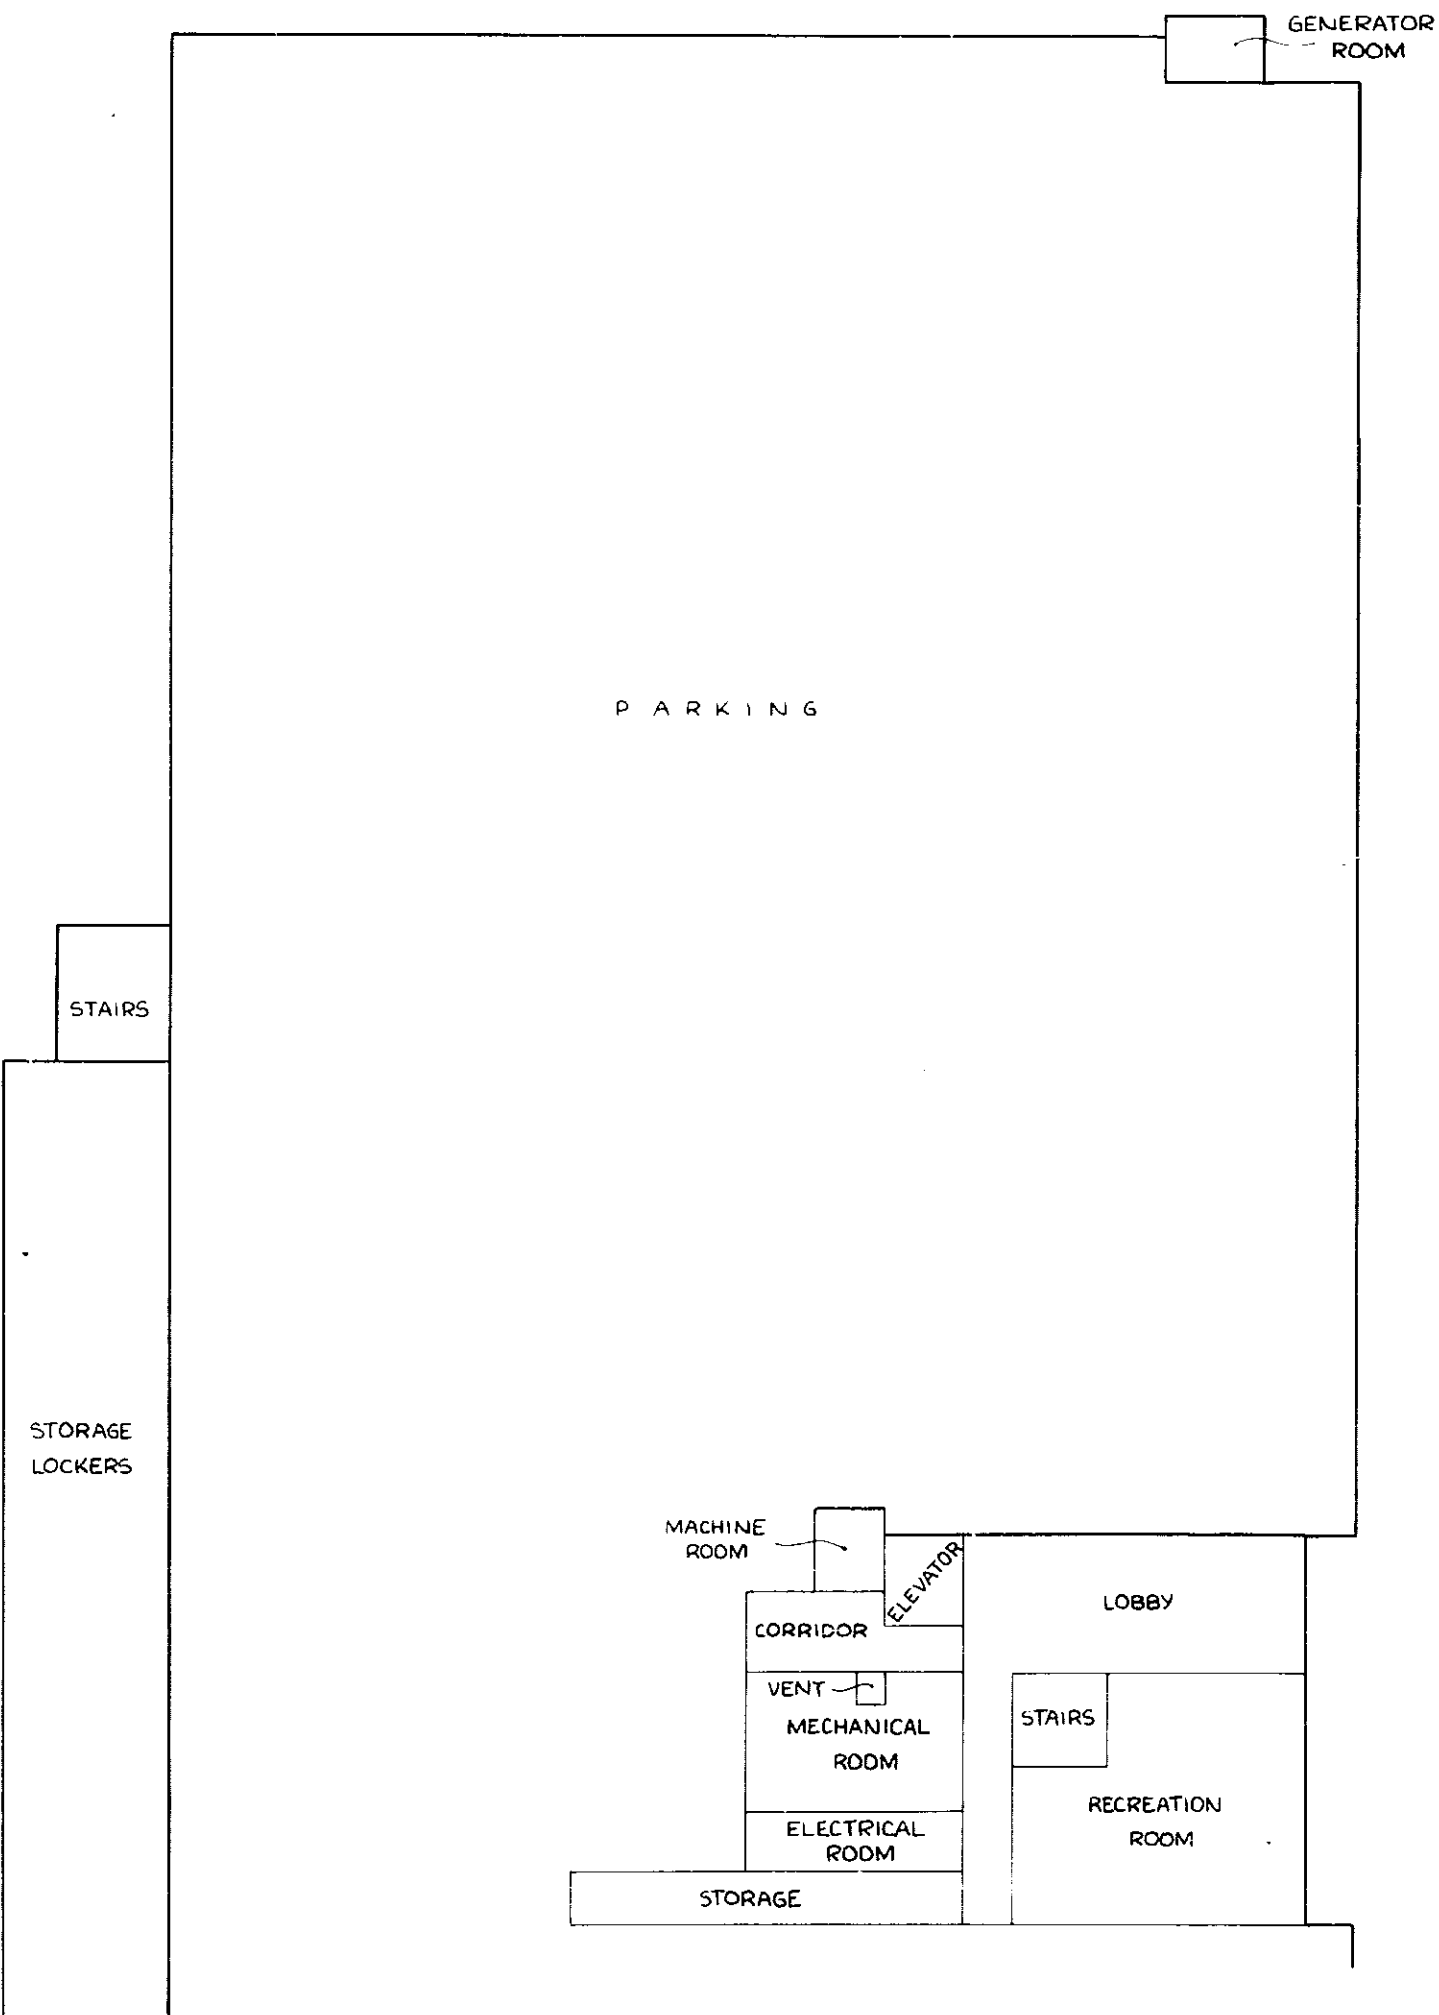

NOTE: ALL COMMON PROPERTY

EAST WING
FIRST FLOOR PLAN
SCALE 1:200
DISTANCES ARE IN METRES

STRATA PLAN NW1020

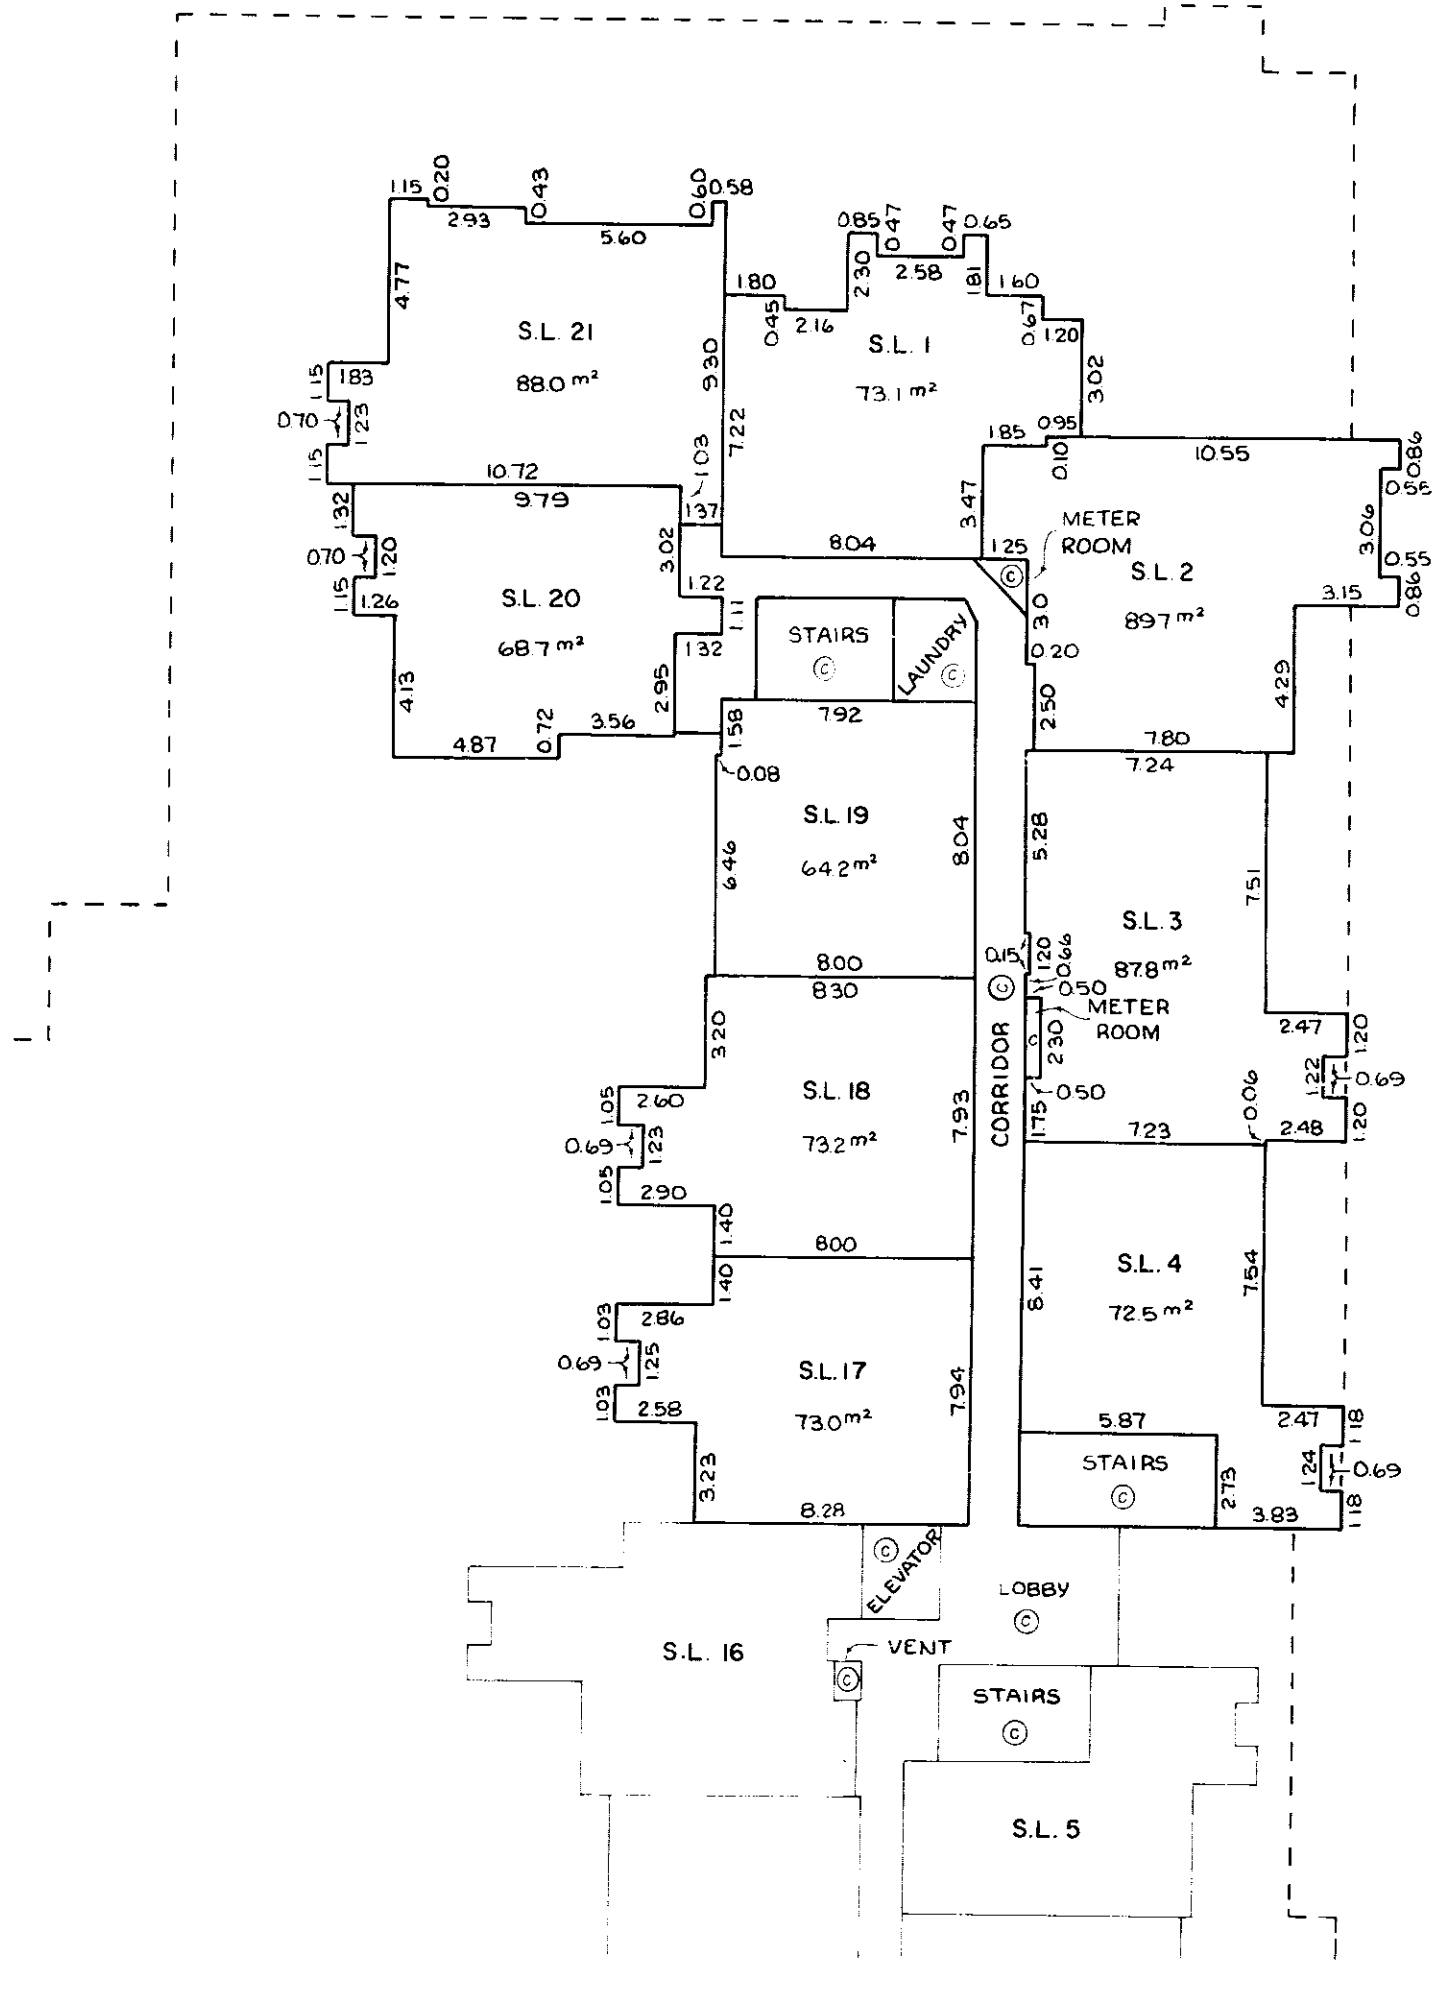


EAST WING

STRATA PLAN *NW 1020*

SECOND FLOOR PLAN

SCALE 1:200
DISTANCES ARE IN METRES

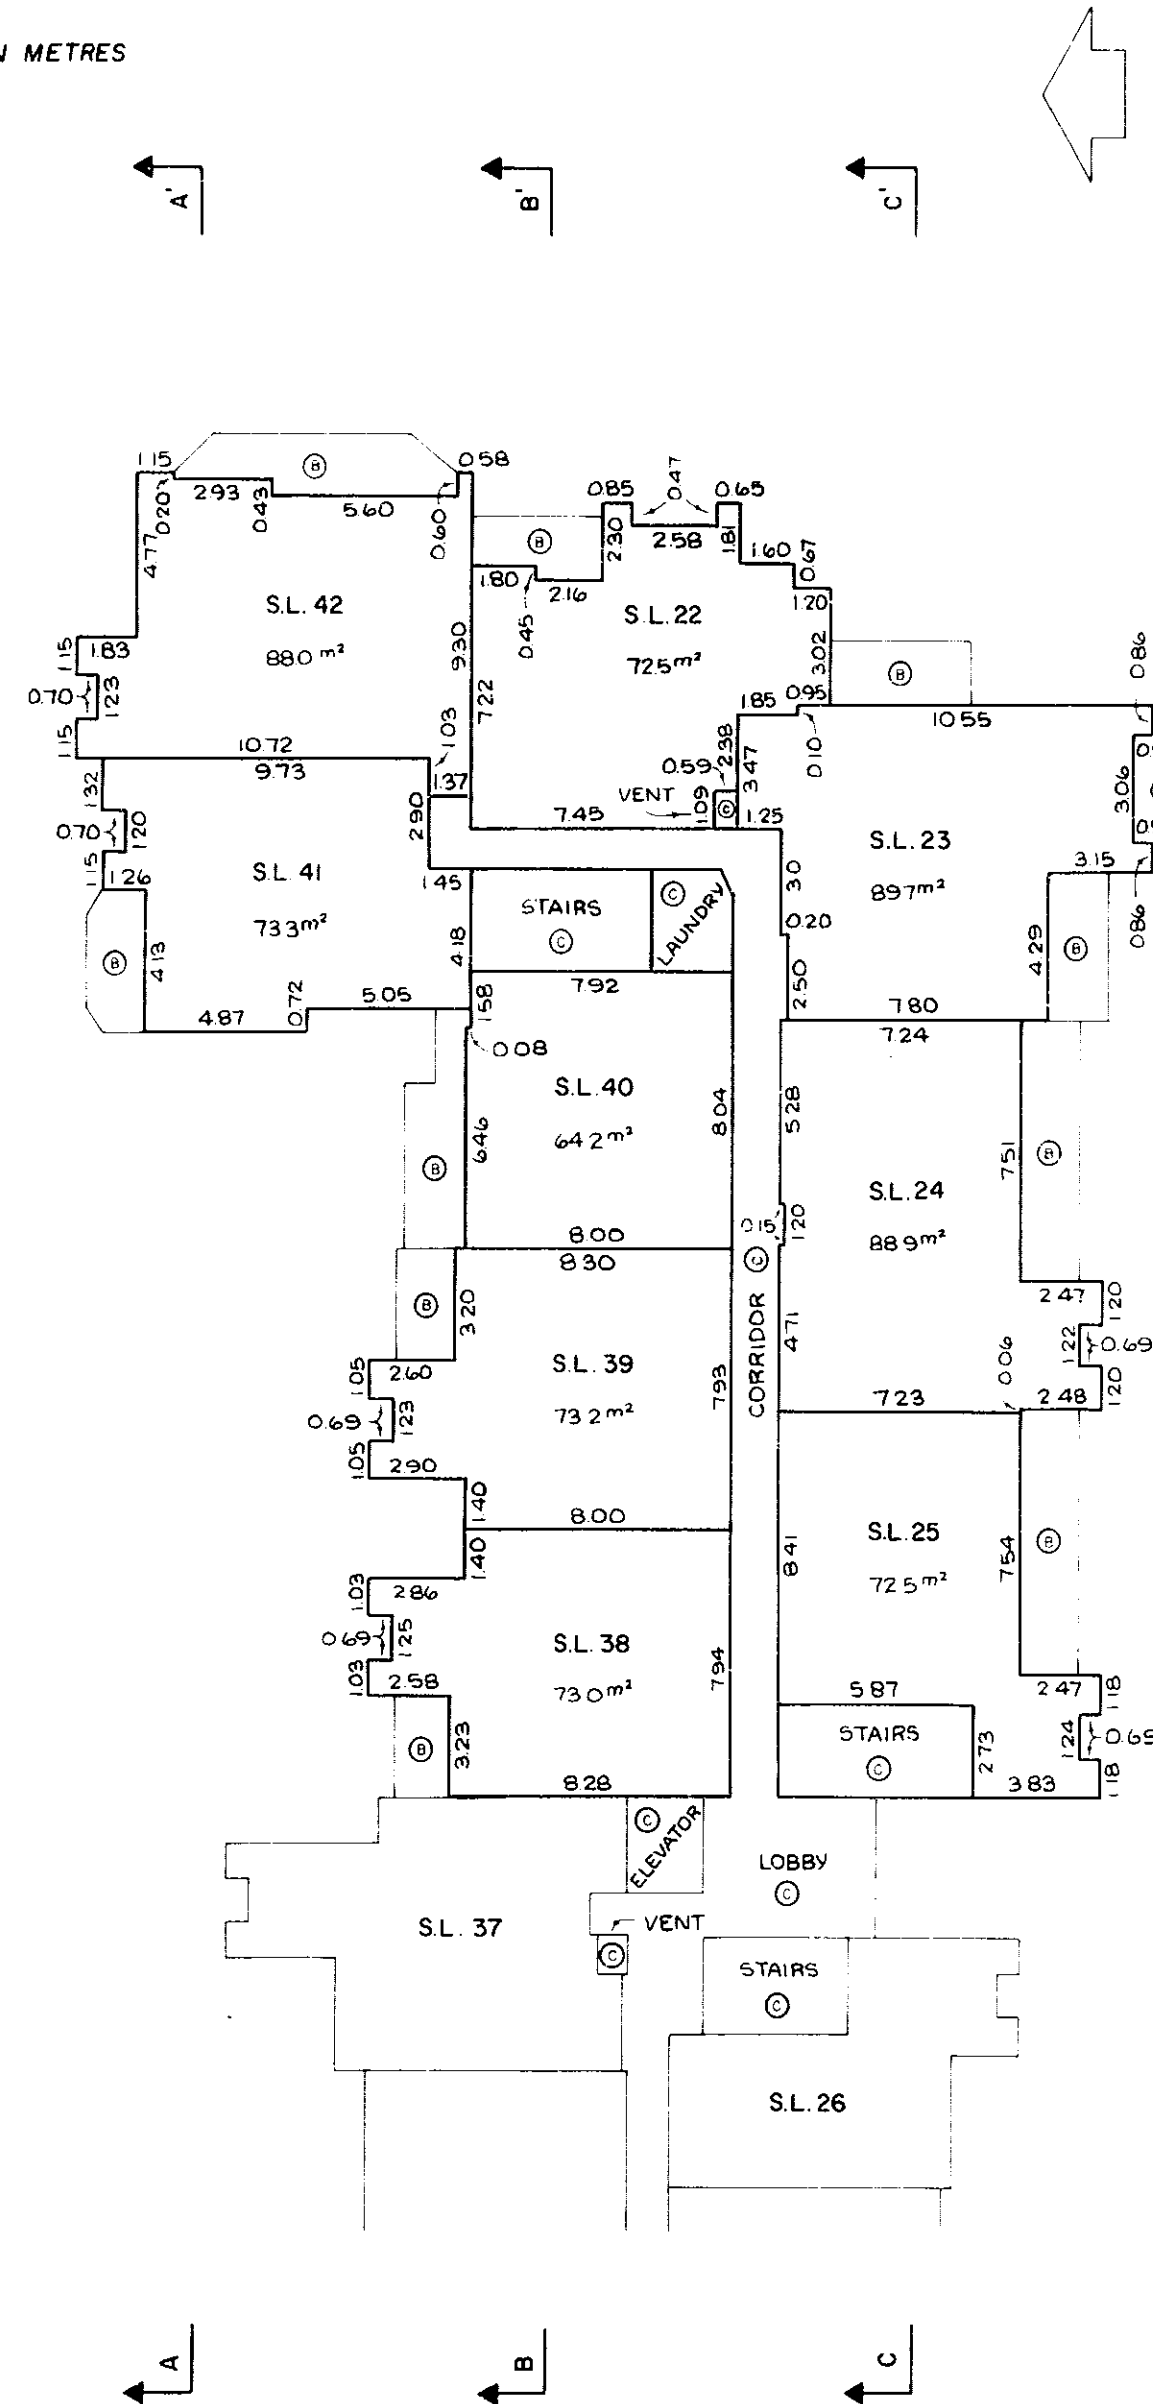


EAST WING

STRATA PLAN NW 1020

THIRD FLOOR PLAN

SCALE 1:200
DISTANCES ARE IN METRES

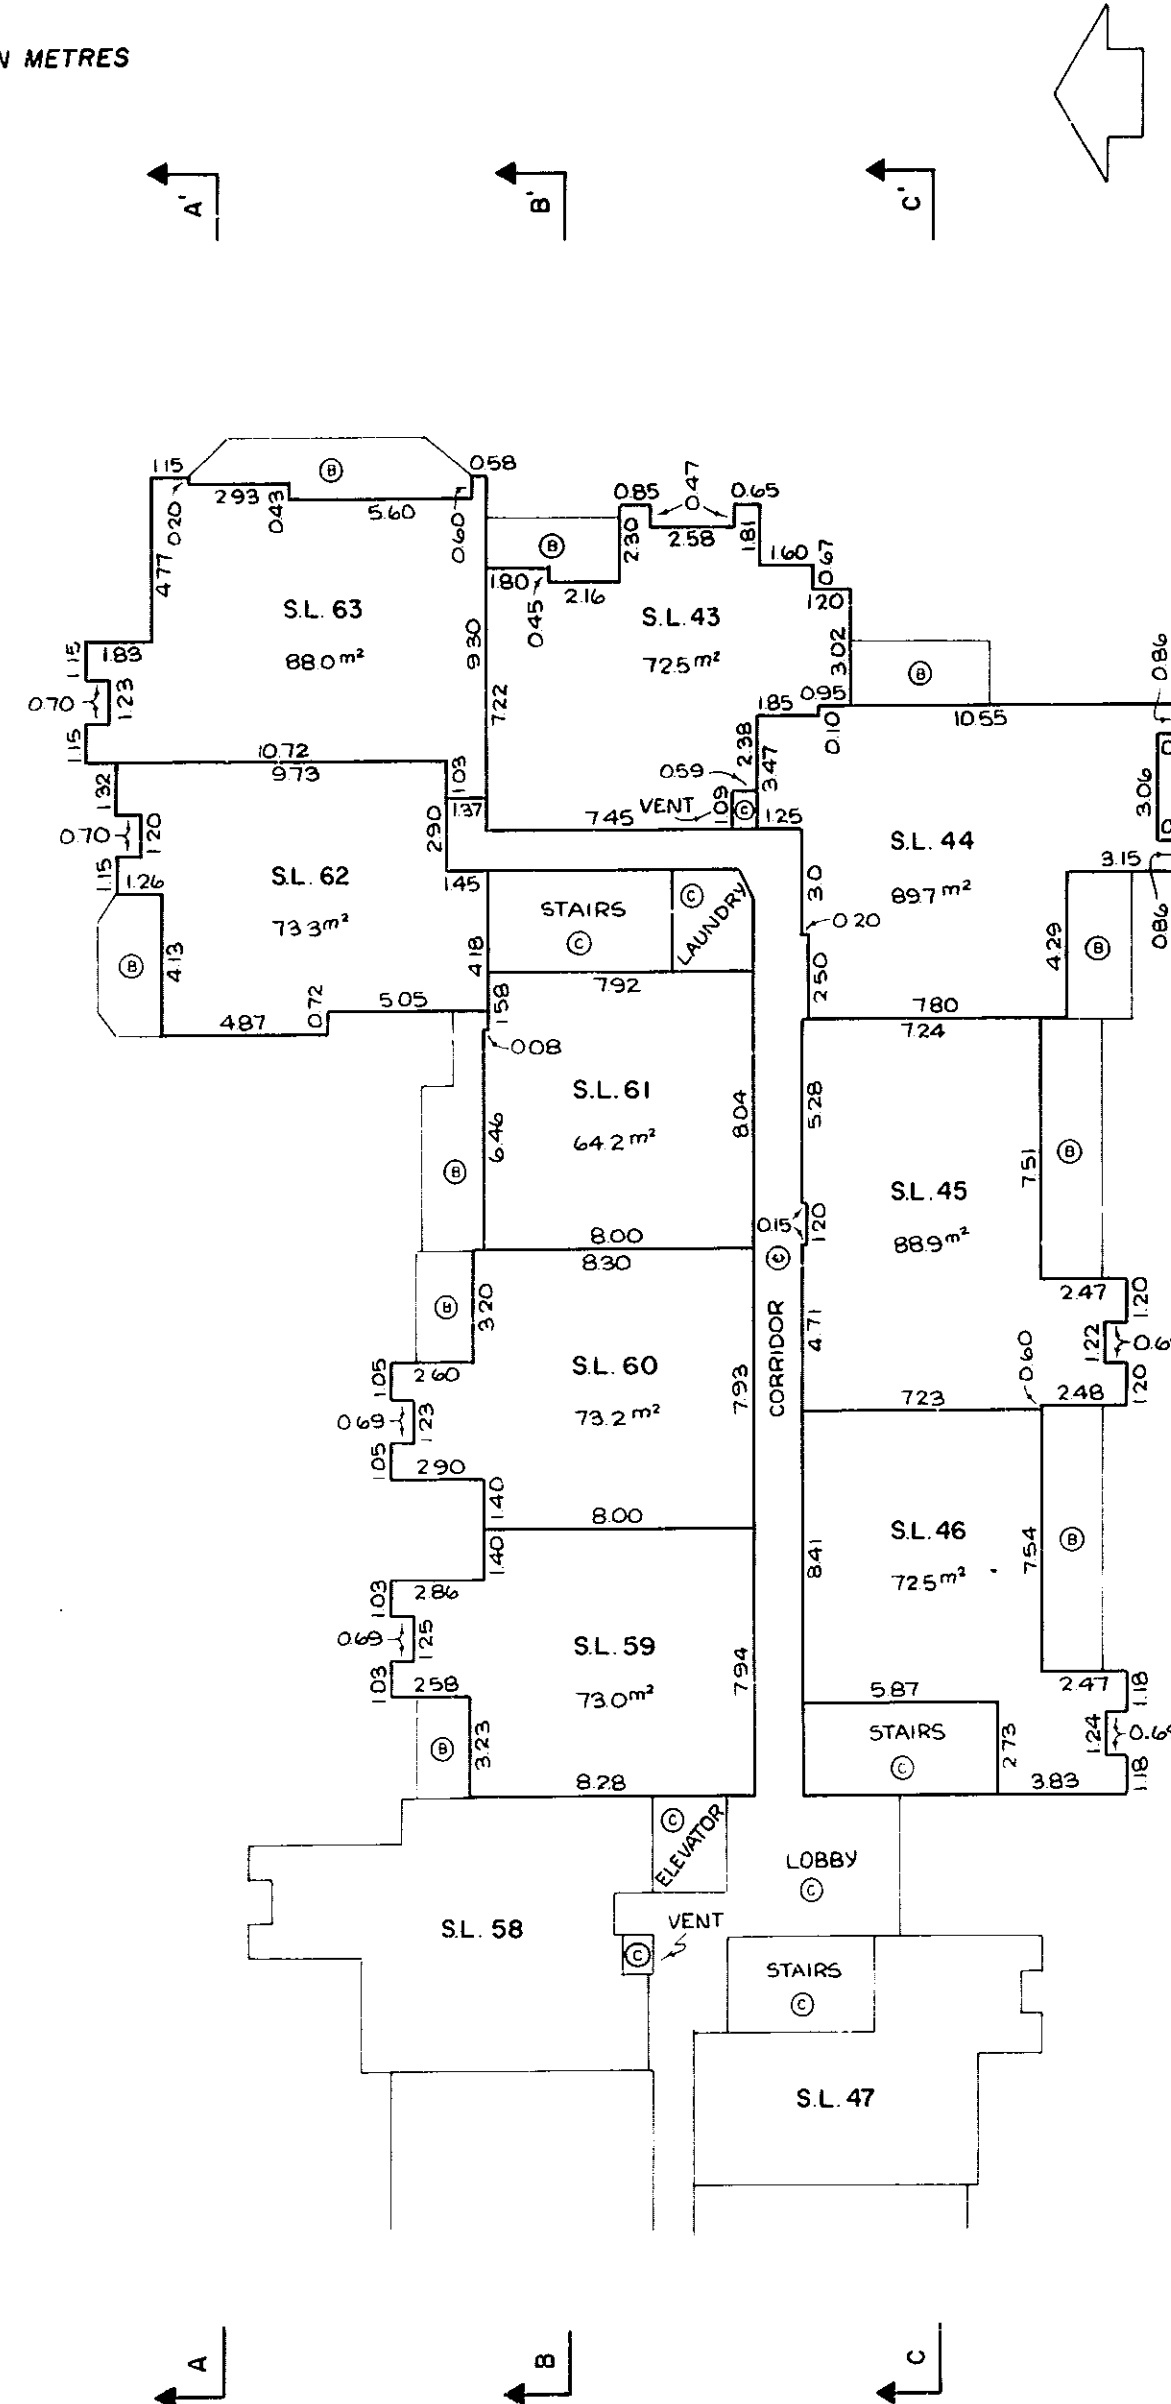


EAST WING

STRATA PLAN NW 1020

FOURTH FLOOR PLAN

SCALE 1:200
DISTANCES ARE IN METRES

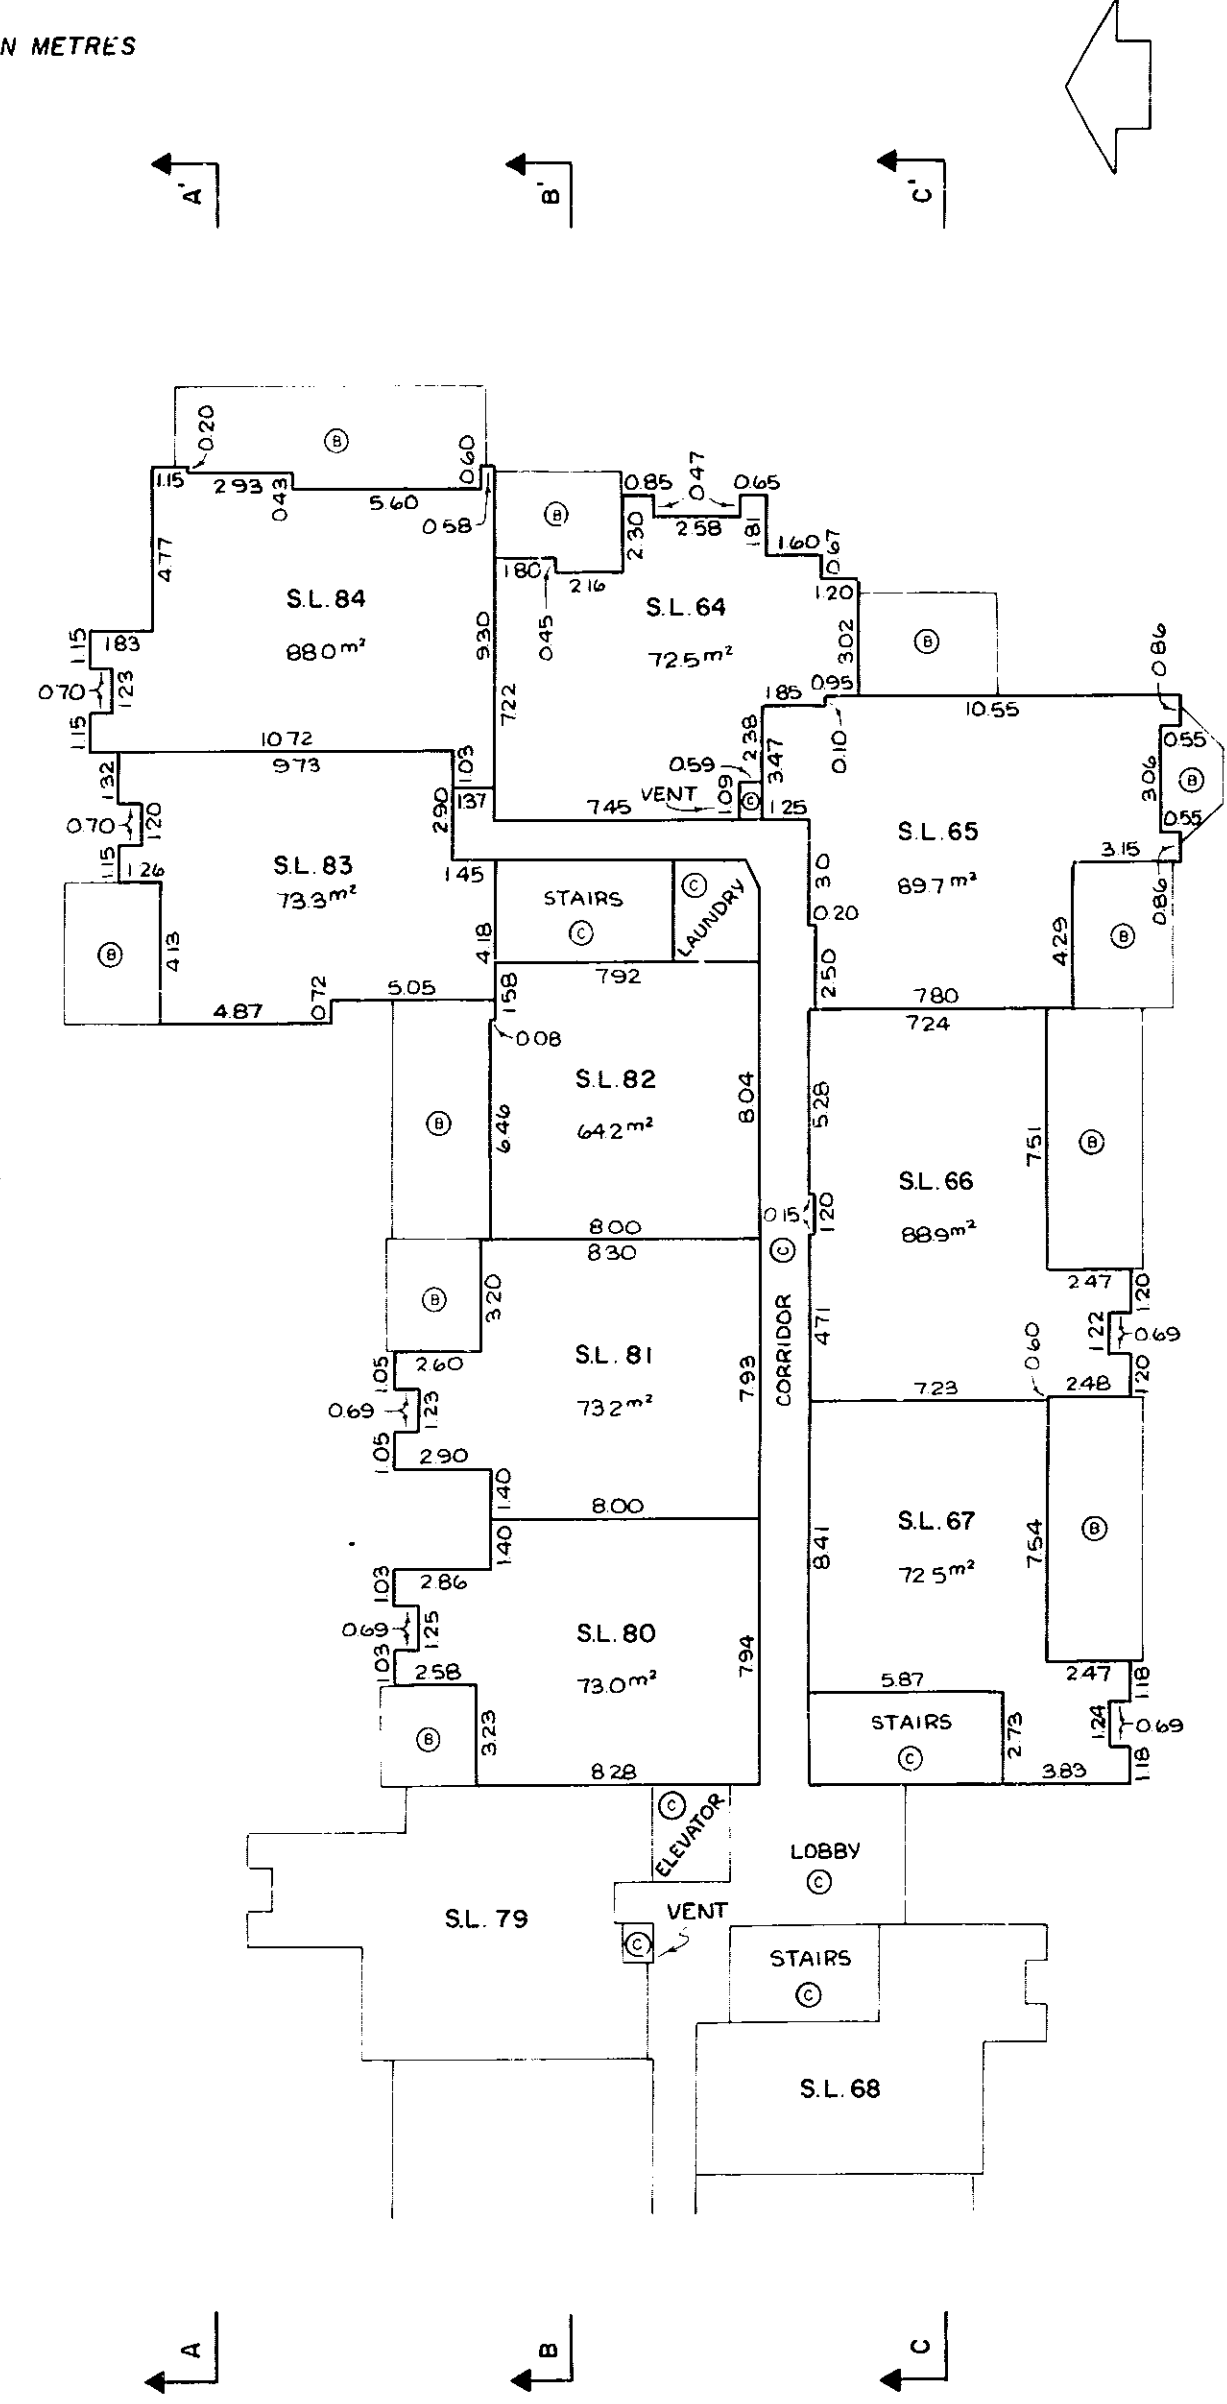

WEST WING

SECTION PLAN

SCALE 1:20
DISTANCES ARE IN METRES

STRATA PLAN

NW1020

FOURTH FLOOR
THIRD FLOOR
SECOND FLOOR
FIRST FLOOR
BASEMENT

FOURTH FLOOR	THIRD FLOOR	SECOND FLOOR	FIRST FLOOR	BASEMENT
PT 80	PT 59	PT 38	PT 17	
SL 79	SL 58	SL 37	SL 16	
SL 78	SL 57	SL 36	SL 15	
SL 77	SL 56	SL 35	SL 14	
SL 76	SL 55	SL 34	SL 13	
STAIRS	STAIRS	STAIRS	STAIRS	
SL 73	SL 52	SL 31	SL 10	
SL 52	SL 31	SL 10		

SECTION E-E'

FOURTH FLOOR	THIRD FLOOR	SECOND FLOOR	FIRST FLOOR	BASEMENT
STAIRS	STAIRS	STAIRS	STAIRS	PARKING
LOBBY	LOBBY	LOBBY	LOBBY	RECREATION ROOM
SL 68	SL 47	SL 26	SL 5	
SL 69	SL 48	SL 27	SL 6	
SL 70	SL 49	SL 28	SL 7	
SL 71	SL 50	SL 29	SL 8	
SL 72	SL 51	SL 30	SL 9	

SECTION F-F'


WEST WING

BASEMENT PLAN

SCALE 1:200
DISTANCES ARE IN METRES

STRATA PLAN

NW1020

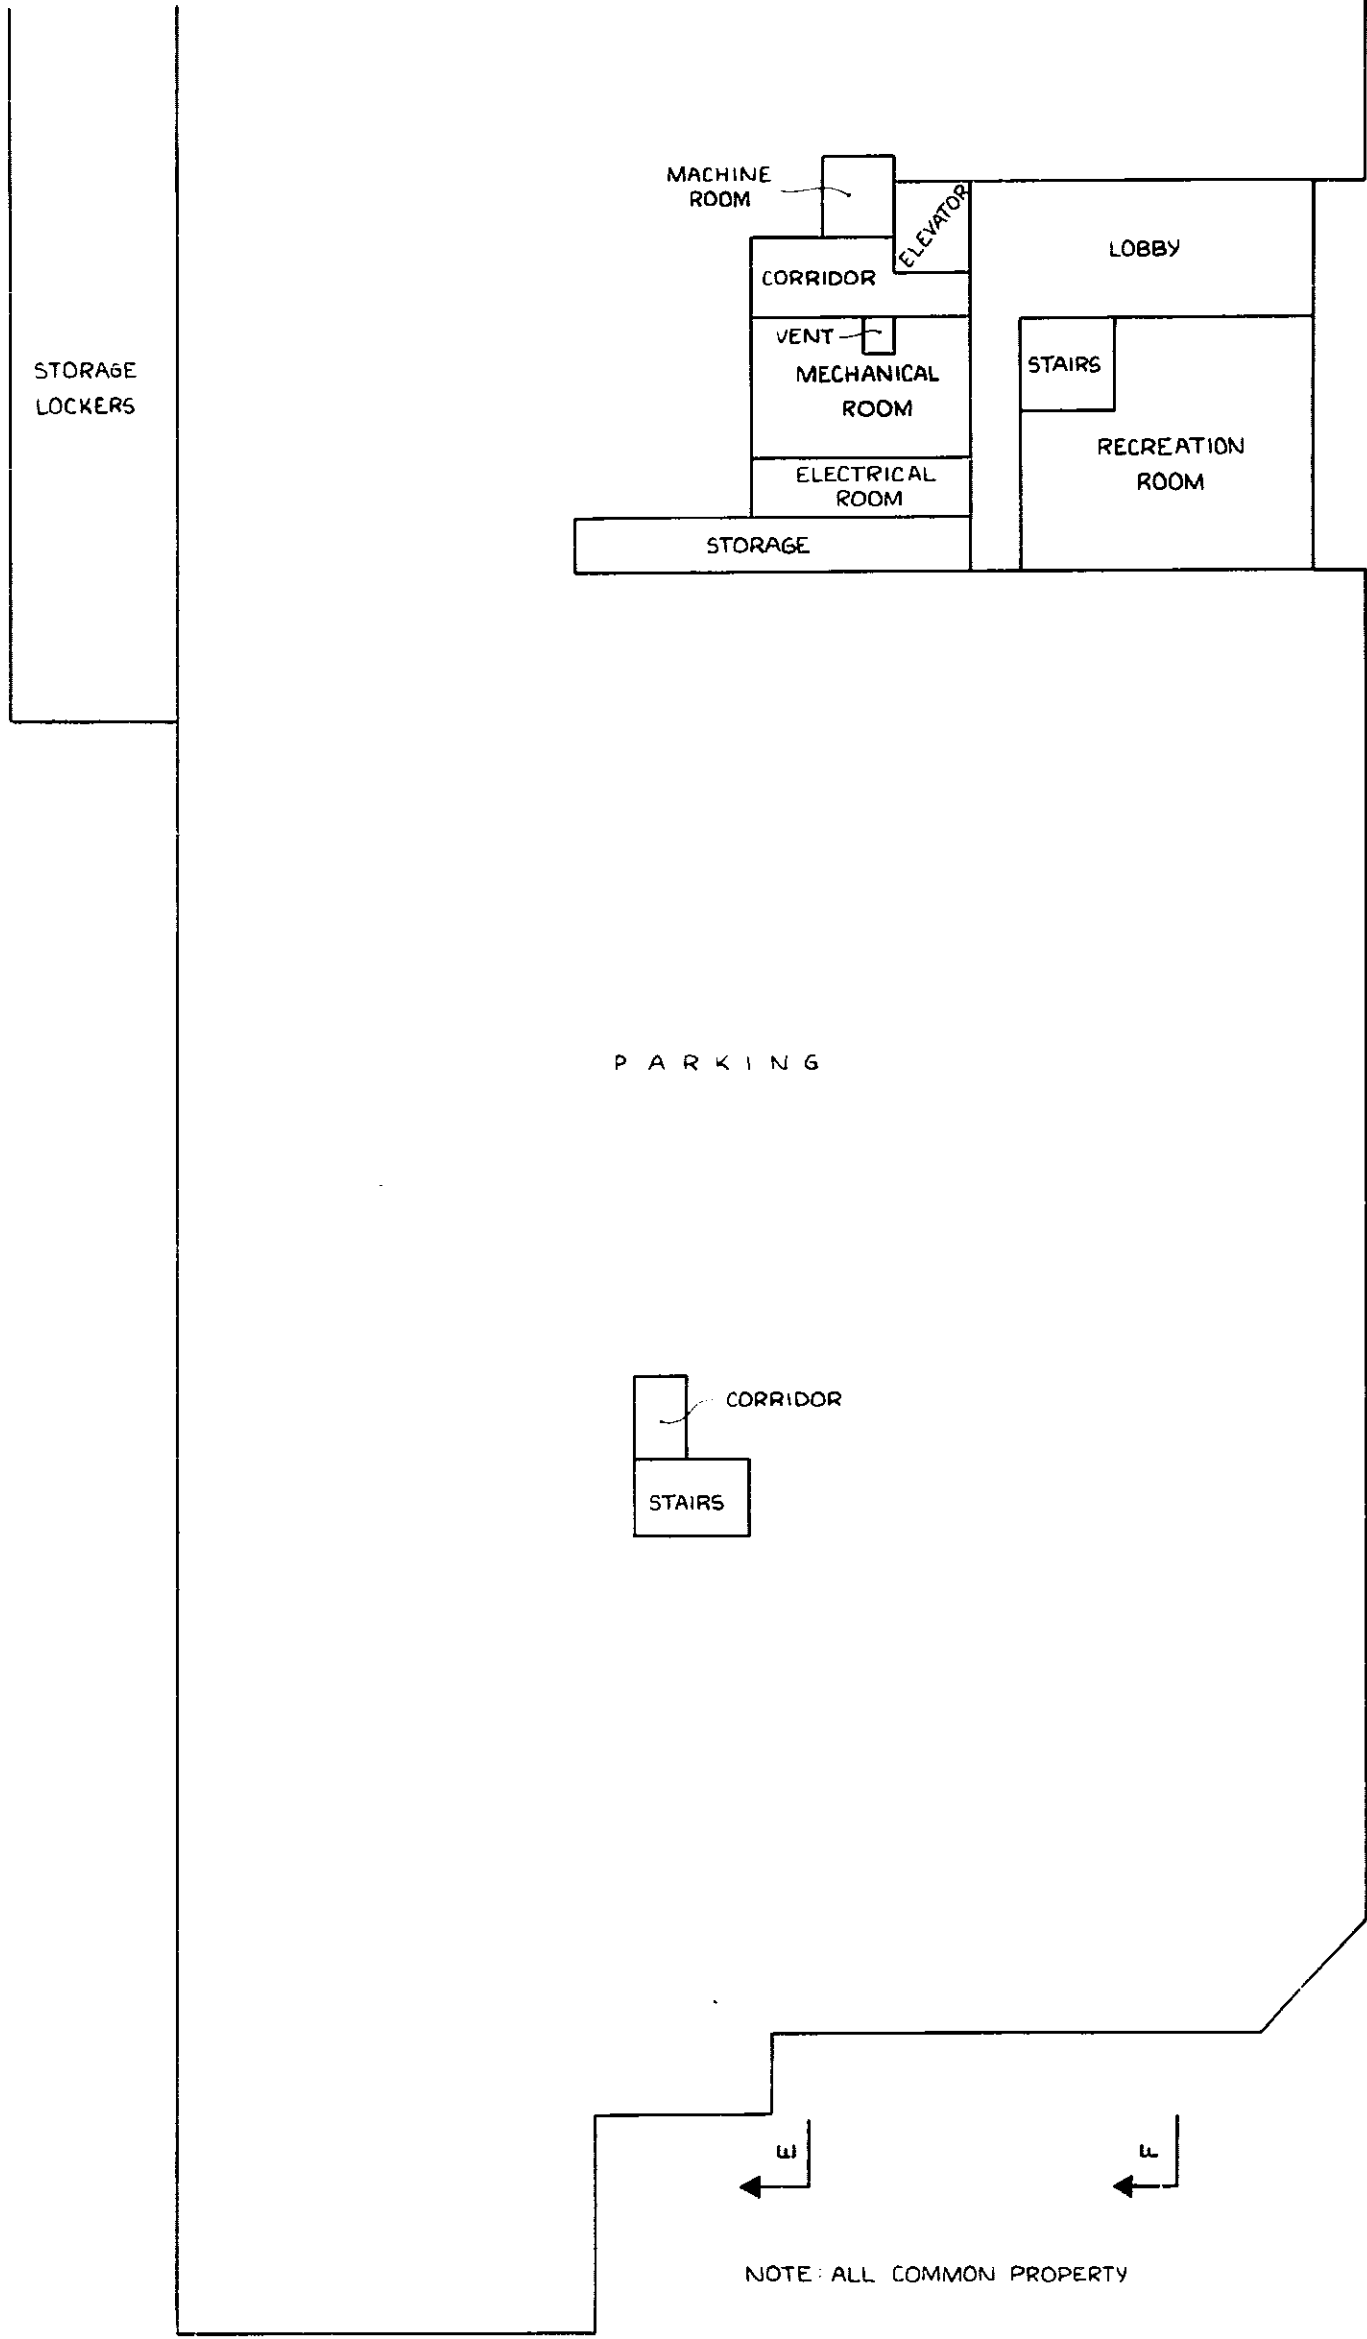

NOTE: ALL COMMON PROPERTY


WEST WING

FIRST FLOOR PLAN

SCALE 1:200
DISTANCES ARE IN METRES

STRATA PLAN

NW1020

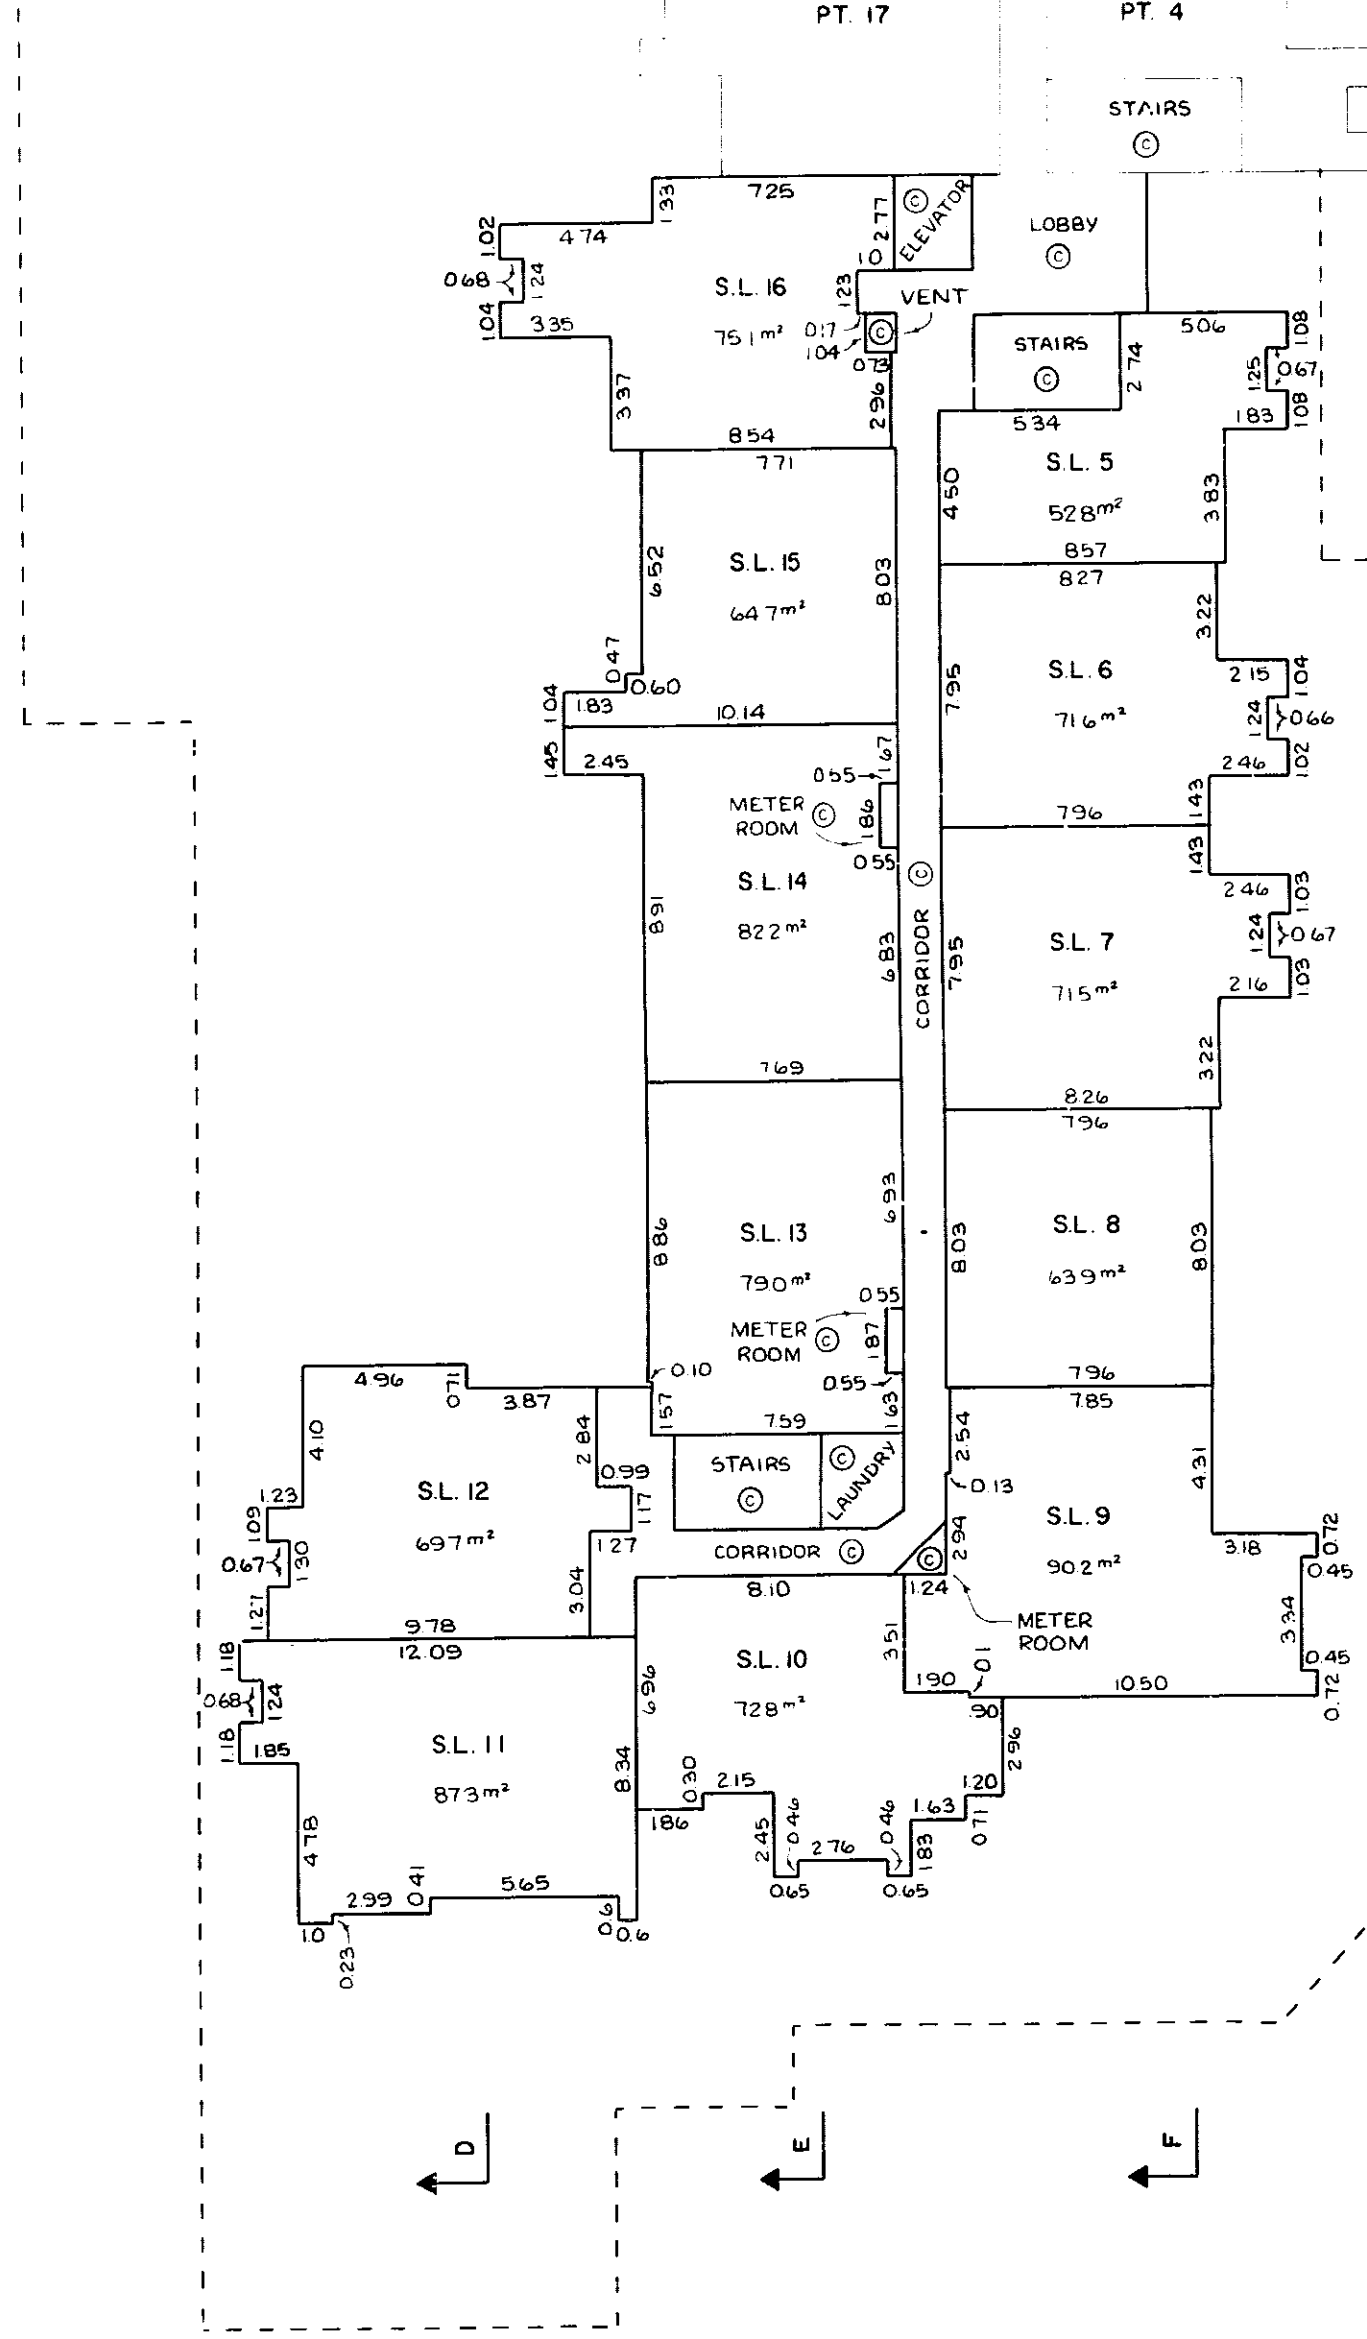


WEST WING

SECOND FLOOR PLAN

SCALE 1 : 200
DISTANCES ARE IN METRES

STRATA PLAN *NW 1020*

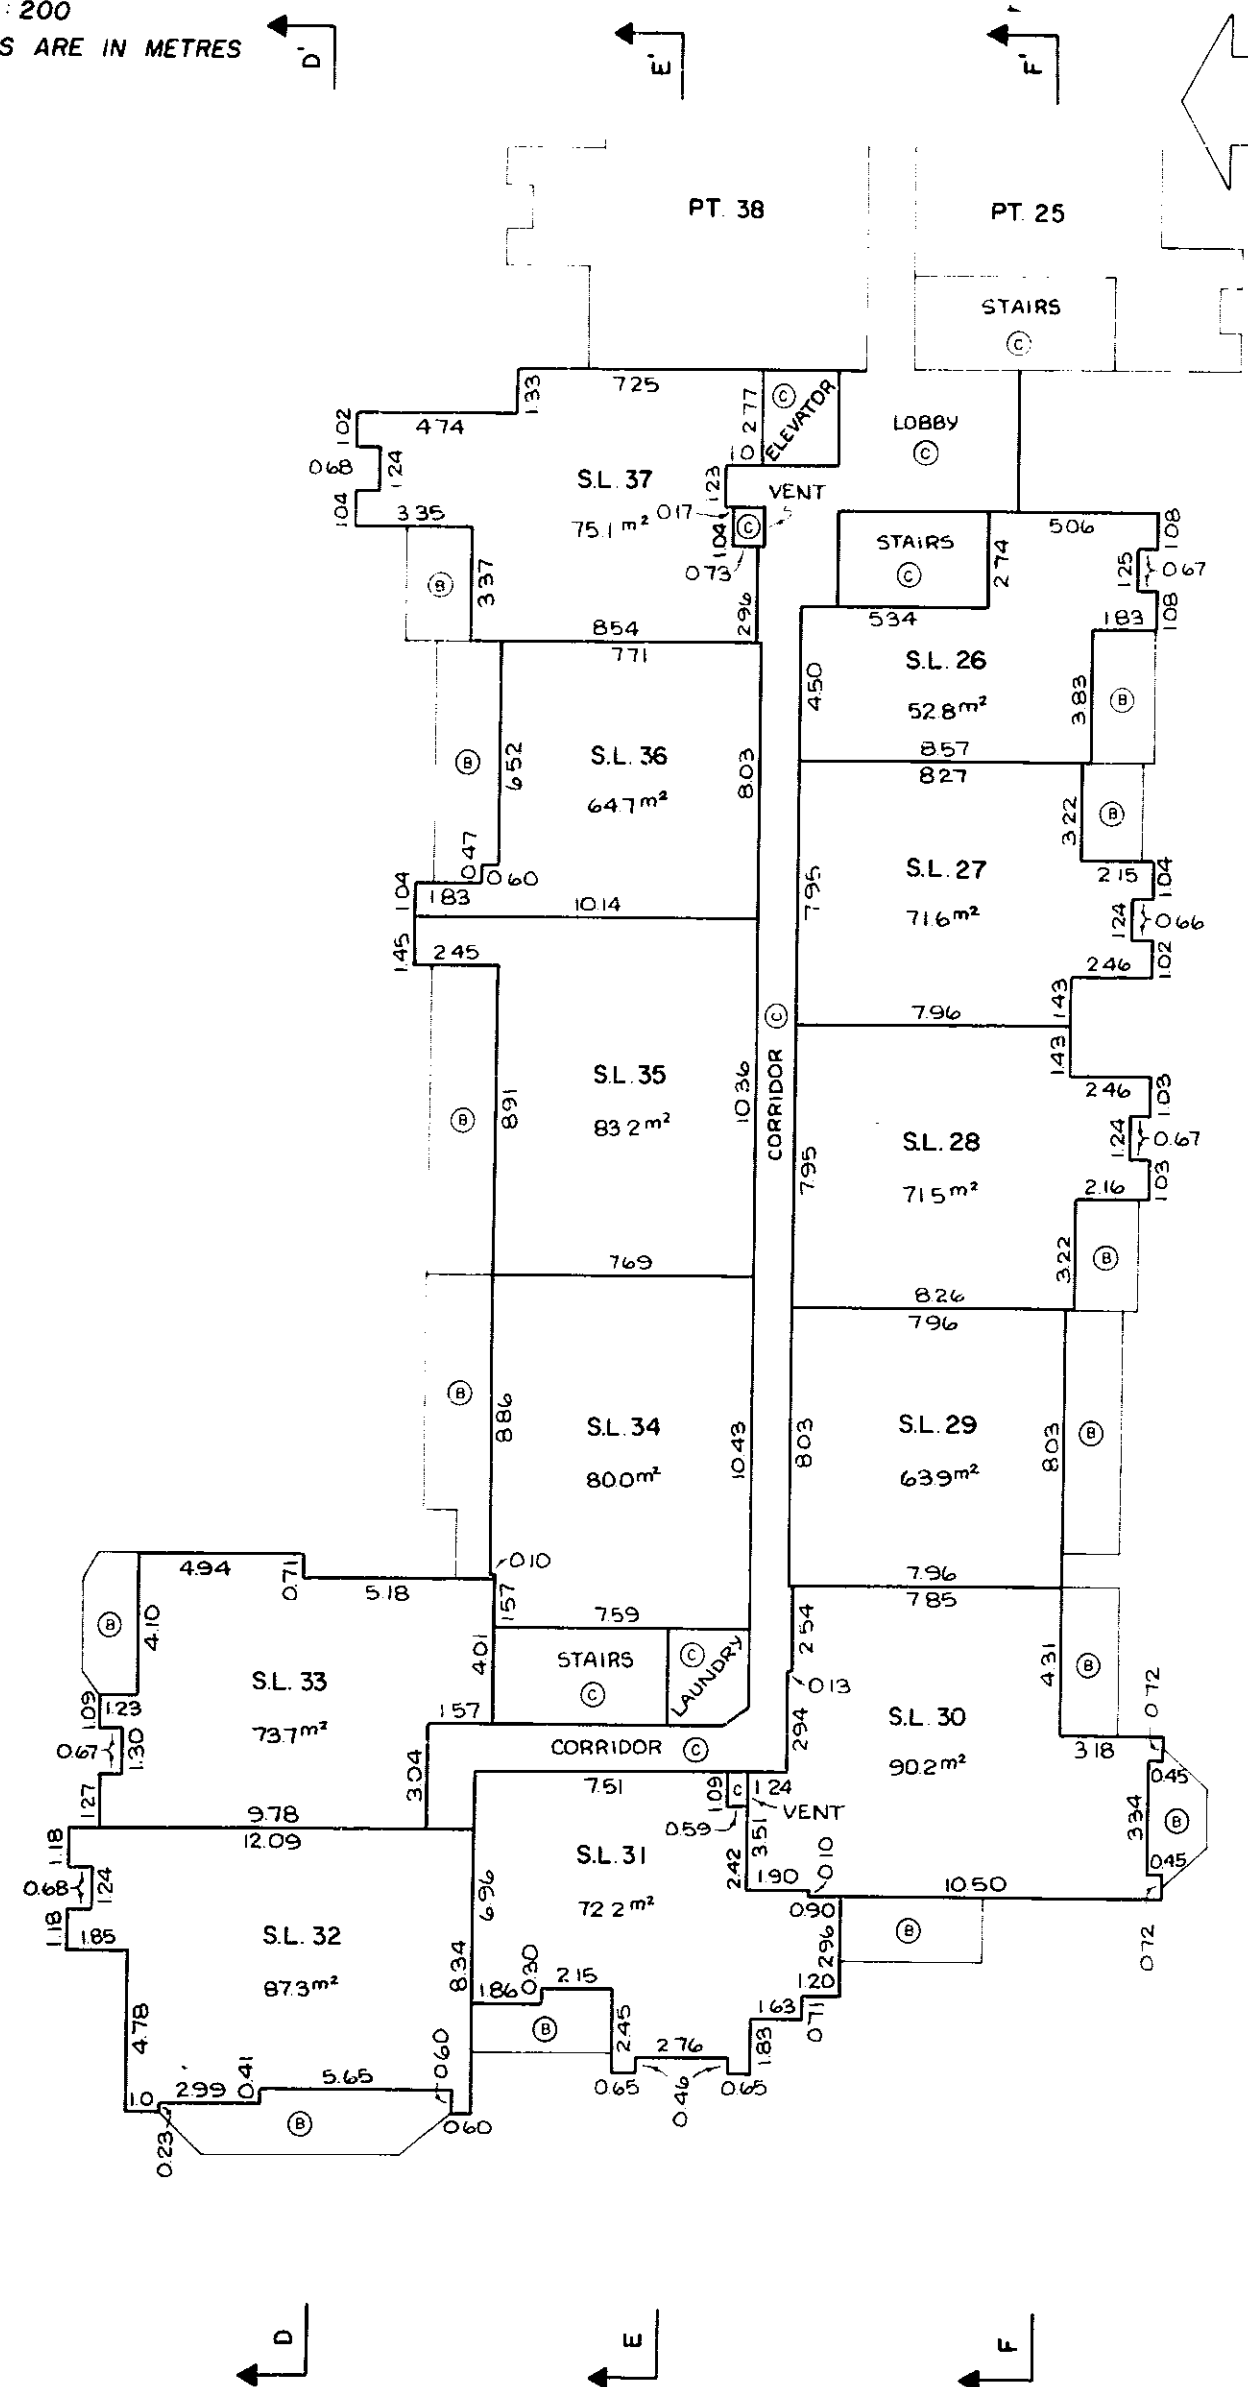


WEST WING

THIRD FLOOR PLAN

SCALE 1 : 200
DISTANCES ARE IN METRES

STRATA PLAN *NW 1020*

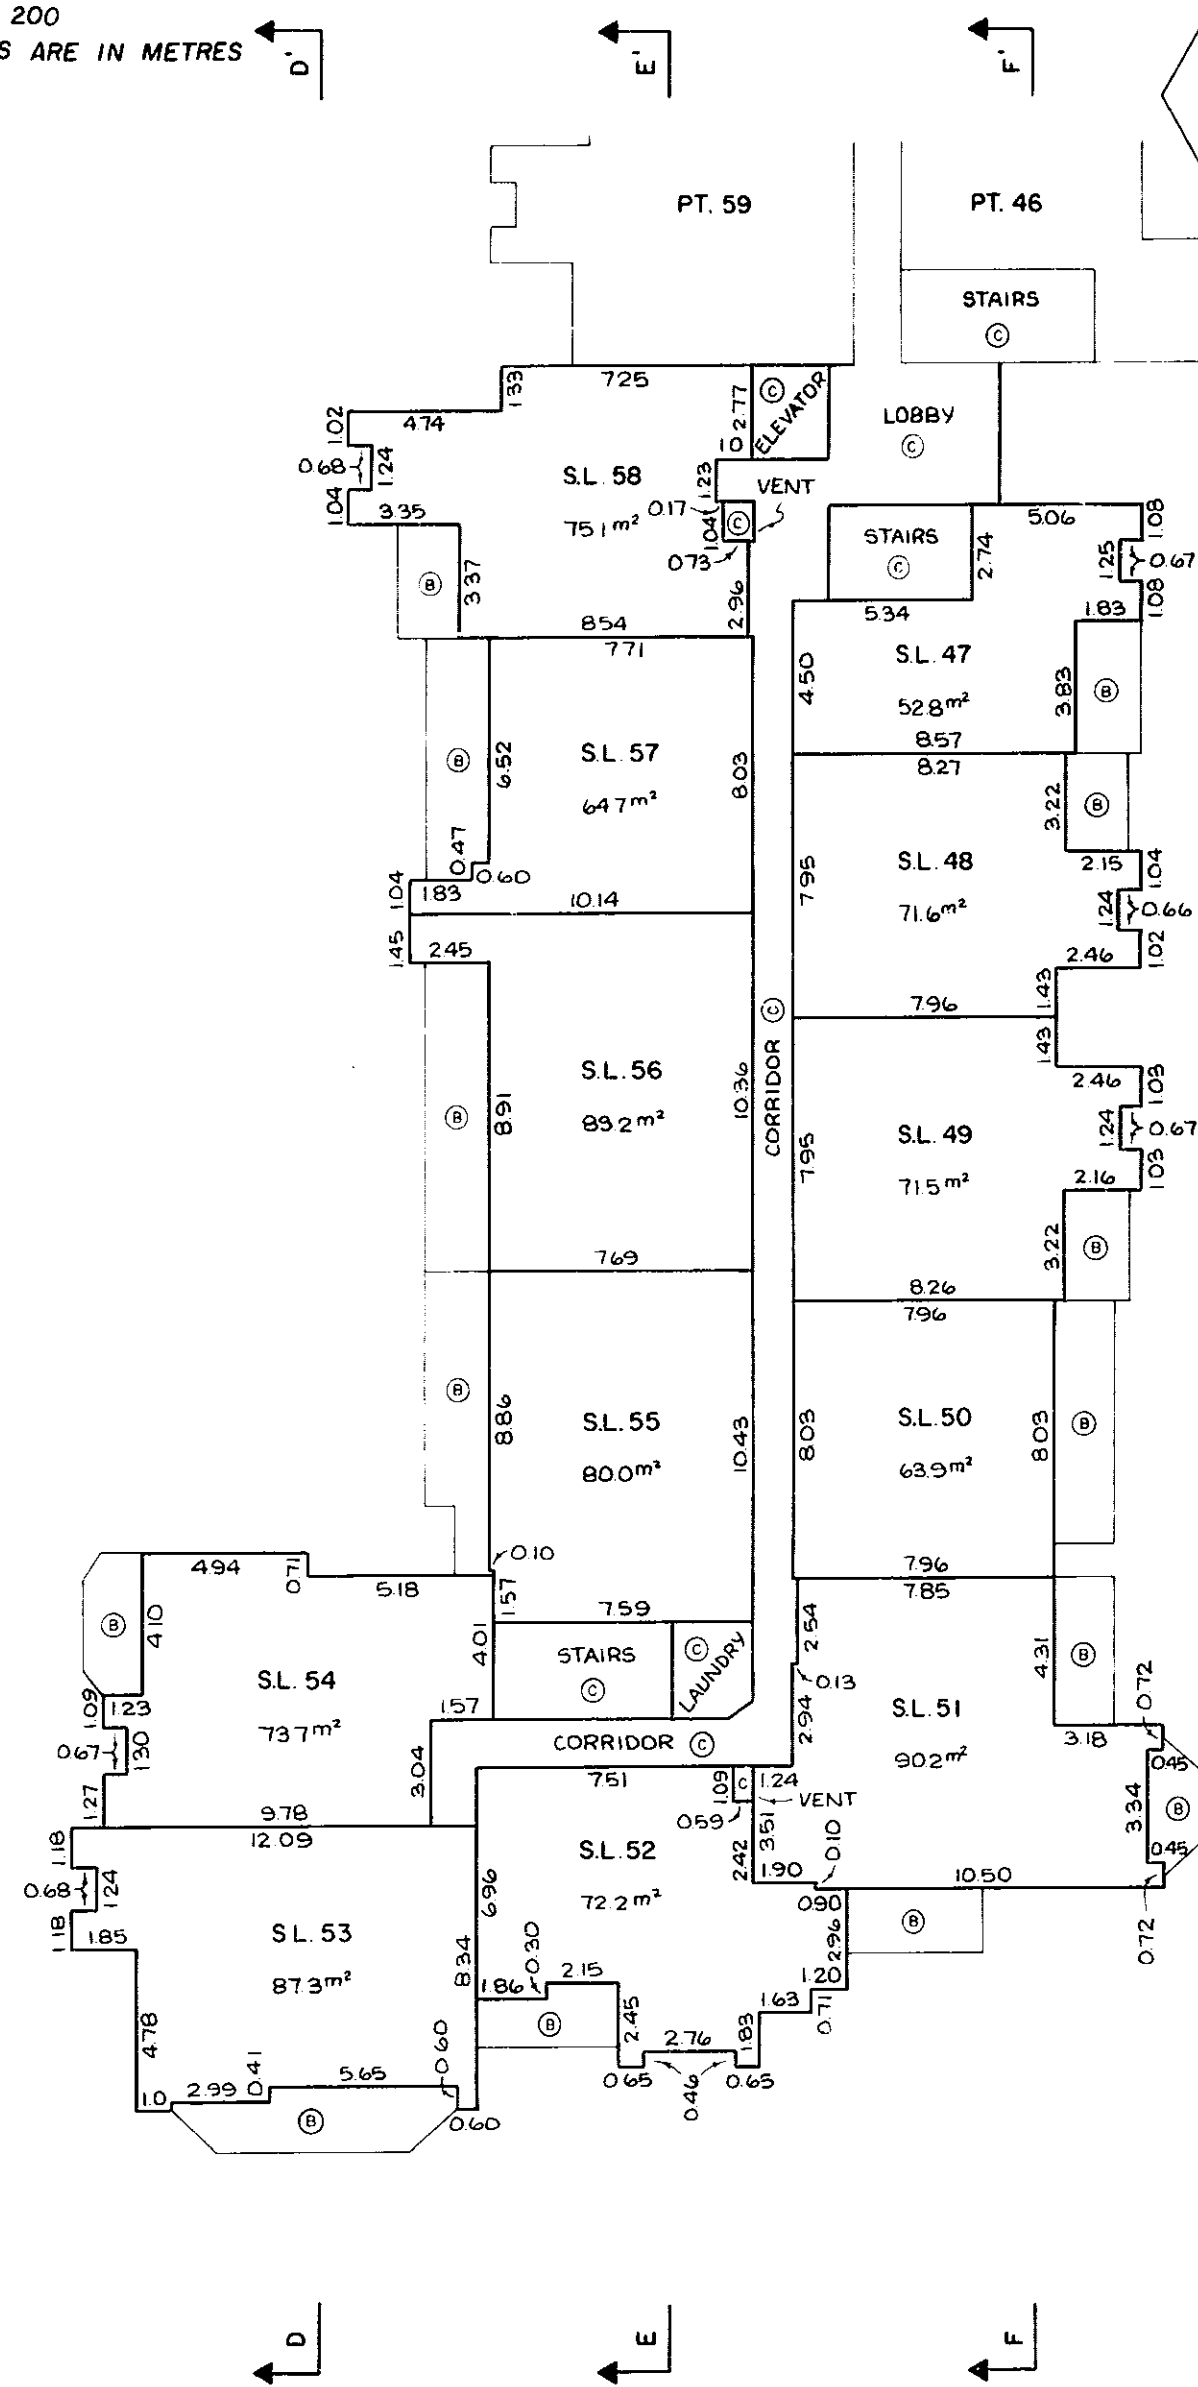

WEST WING

FOURTH FLOOR PLAN

SCALE 1 : 200
DISTANCES ARE IN METRES

STRATA PLAN *NW 1020*

