

**STRATA PLAN OF AIR
SPACE PARCEL 1, DISTRICT
LOT 233, GROUP 1,
N.W.D., AIR SPACE PLAN BCP 39090**

STRATA PLAN BCS 3908

DEPOSITED AND REGISTERED IN
THE LAND TITLE OFFICE AT
NEW WESTMINSTER, B.C.

THIS 19 DAY OF NOV 2008

FAN MACDONALD/EP
REGISTRAR

BS731268-379

"CITY OF PORT MOODY"
B.C.G.S. 92G.026

"LIBRA"

201 MORRISSEY ROAD - BUILDING "A"
101 MORRISSEY ROAD - BUILDING "B"
PORT MOODY, BC

SCALE 1:750



ALL DISTANCES ARE IN METRES.

**INTEGRATED SURVEY AREA No. 35
(PORT MOODY) NAD-83 (CSRS)**

THIS PLAN SHOWS HORIZONTAL GROUND-LEVEL MEASURED
DISTANCES EXCEPT WHERE OTHERWISE NOTED. TO COMPUTE
GRID DISTANCES, MULTIPLY GROUND LEVEL DISTANCES
BY COMBINED FACTOR 0.9996028

ELEVATIONS ARE IN METERS TO GEODETIC DATUM
BASED ON CITY OF PORT MOODY CONTROL MONUMENT
80H2568, ELEVATION=13.139 m; LOCATED AT THE
INTERSECTION OF MURRAY STREET AND 1000 ROAD

LEGEND

- GRID BEARINGS ARE DERIVED FROM OBSERVATIONS
BETWEEN CONTROL MONUMENTS 80H2567 AND 80H2568

- ⊙ - DENOTES CONTROL MONUMENT FOUND
- - DENOTES LEAD PLUG FOUND
- - DENOTES LEAD PLUG PLACED
- - DENOTES STANDARD IRON POST FOUND
- - DENOTES STANDARD IRON POST PLACED
- NR - DENOTES NO RECORD
- D/R - DENOTES DESTROYED/RESET
- SL - DENOTES STRATA LOT
- PT - DENOTES PART
- ⊙ - DENOTES COMMON PROPERTY
- ⊙ - DENOTES ELECTRICAL ROOM
BEING COMMON PROPERTY
- ⊙ - DENOTES MECHANICAL SPACE
BEING COMMON PROPERTY
- ⊙ - DENOTES PATIO BEING LIMITED
COMMON PROPERTY FOR THE
EXCLUSIVE USE OF SL 51
- ⊙ - DENOTES BALCONY BEING LIMITED
COMMON PROPERTY FOR THE
EXCLUSIVE USE OF SL 7
- ⊙ - DENOTES YARD BEING LIMITED
COMMON PROPERTY FOR THE
EXCLUSIVE USE OF SL 1
- ⊙ - DENOTES DECK BEING LIMITED
COMMON PROPERTY FOR THE
EXCLUSIVE USE OF SL 13

THIS STRATA PLAN CONTAINS LIMITED COMMON
PROPERTY ACCORDING TO SEC. 73 (2)(i) OF
THE STRATA PROPERTY ACT.

I, MIKE E. SHAW, A BRITISH COLUMBIA LAND SURVEYOR
CERTIFY THAT THE BUILDING SHOWN ON THIS STRATA PLAN
IS WITHIN THE EXTERNAL BOUNDARIES OF THE LAND
THAT IS THE SUBJECT OF THE STRATA PLAN.

DATE: NOVEMBER 3rd, 2008.


Mike E. Shaw

BENNETT LAND SURVEYING LTD.
B.C. & CANADA LAND SURVEYORS
#201-9547 152nd STREET,
SURREY, B.C. V3R 5Y5
PHONE : 604-582-0717

DRAWING # 30718-3
FILE # 30718-3 FS
DATE : NOVEMBER 3, 2008



MURRAY
STREET

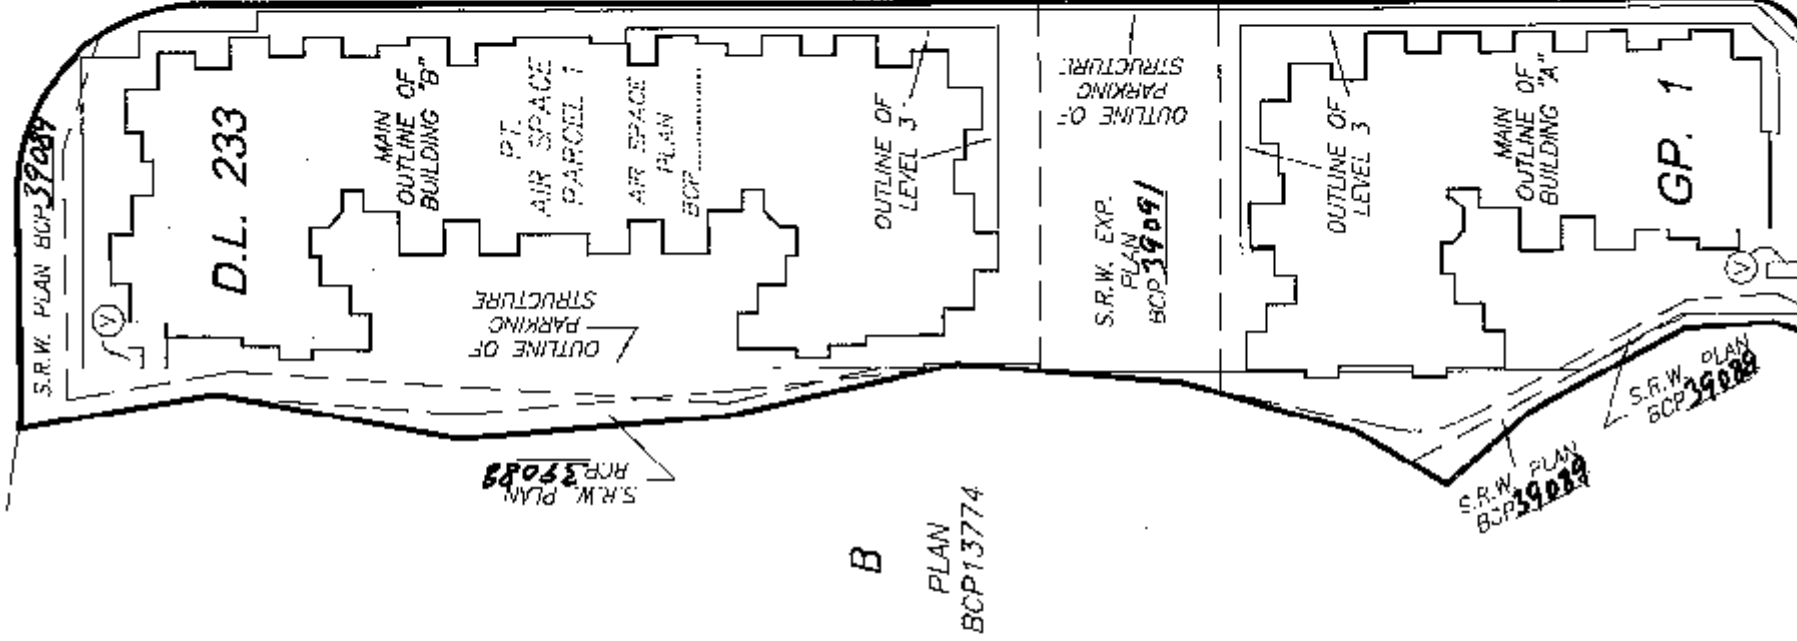

MORRISSEY
ROAD

CAPILANO ROAD

SEE SHEET #2 FOR
ISOMETRIC VIEW

NOTE:

ALL BOUNDARIES OF STRATA LOTS ARE PARALLEL
TO, PERPENDICULAR TO, OR AT 45° DEFLECTION
TO, UNLESS OTHERWISE SHOWN.


SEE SHEETS #3 TO #11
FOR PROPERTY DIMENSIONS
AND BUILDING LOCATION

THIS PLAN LIES WITHIN THE
GREATER VANCOUVER REGIONAL DISTRICT

STRATA PLAN BCS 3208


ISOMETRIC VIEW OF AIR SPACE
PCL. 1, D.L. 233, GP. 1, N.W.D.,
AIR SPACE PLAN BCP 39090

NOT TO SCALE

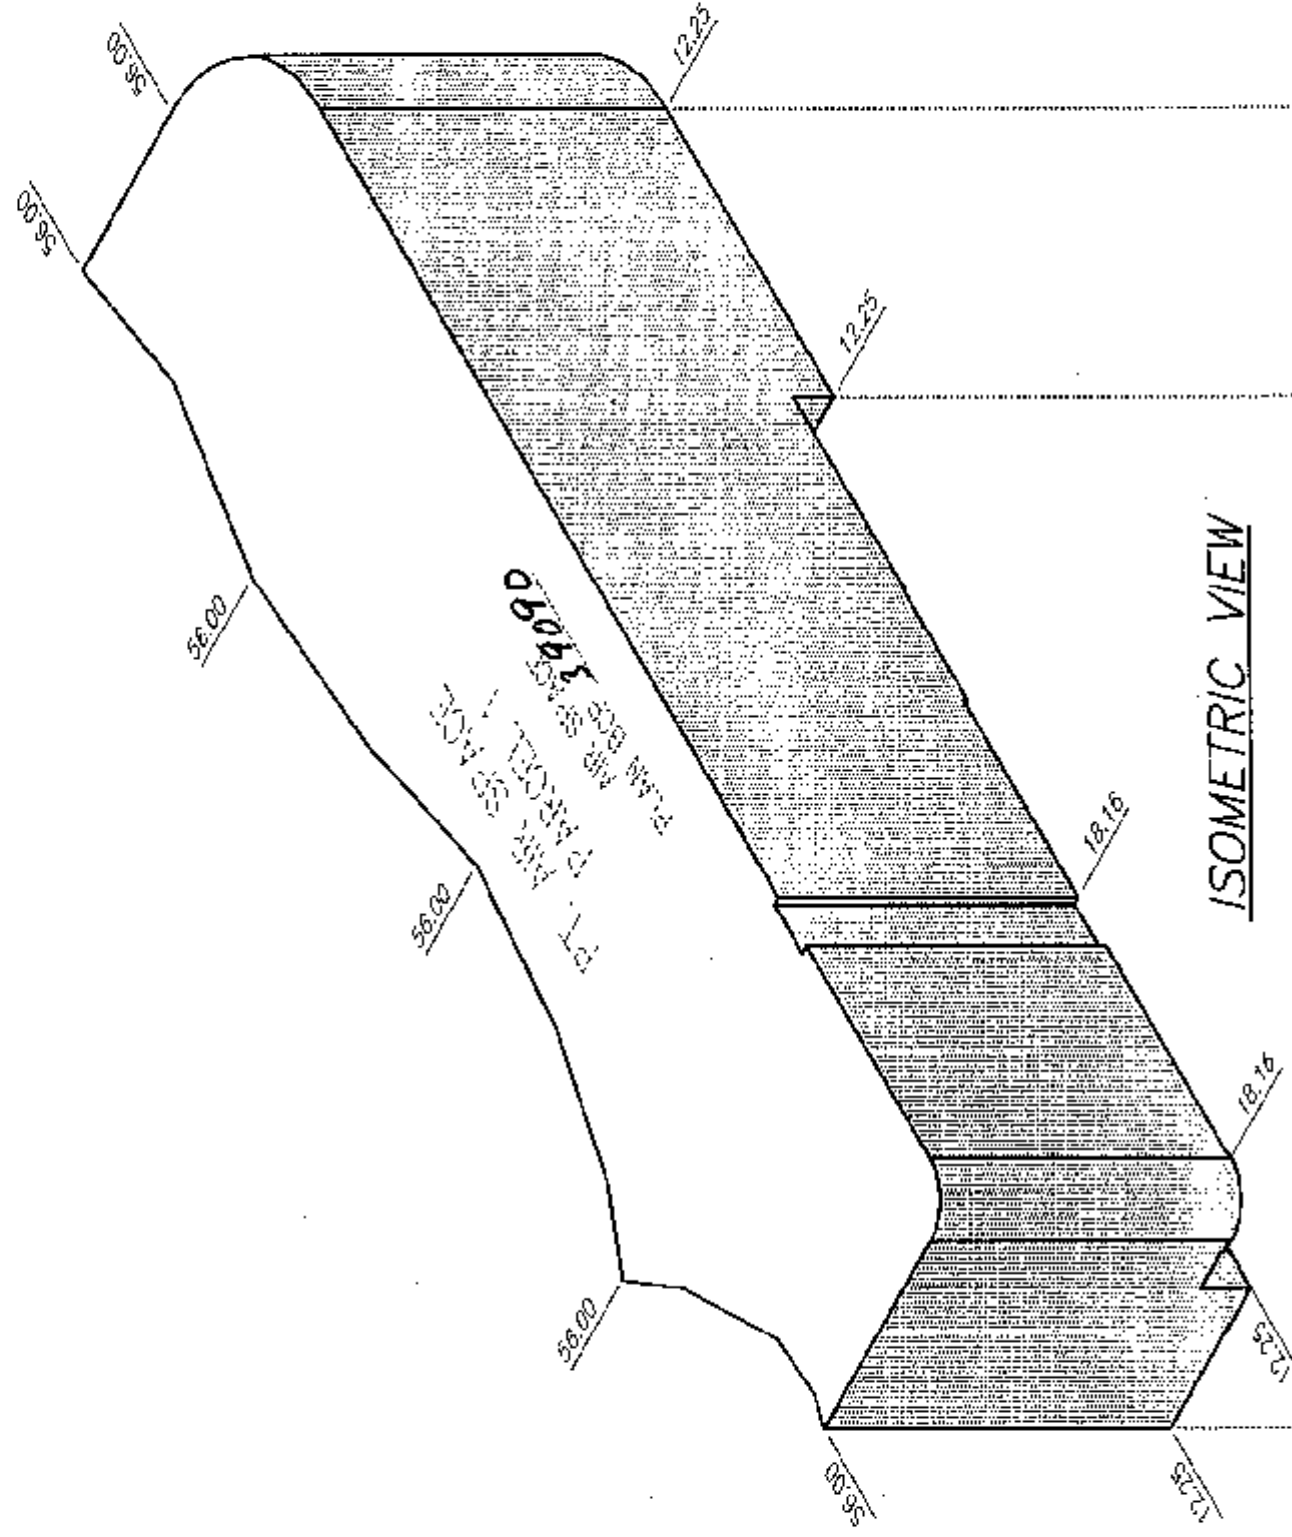

ISOMETRIC VIEW


ELEV. 12.25 TO 56.00

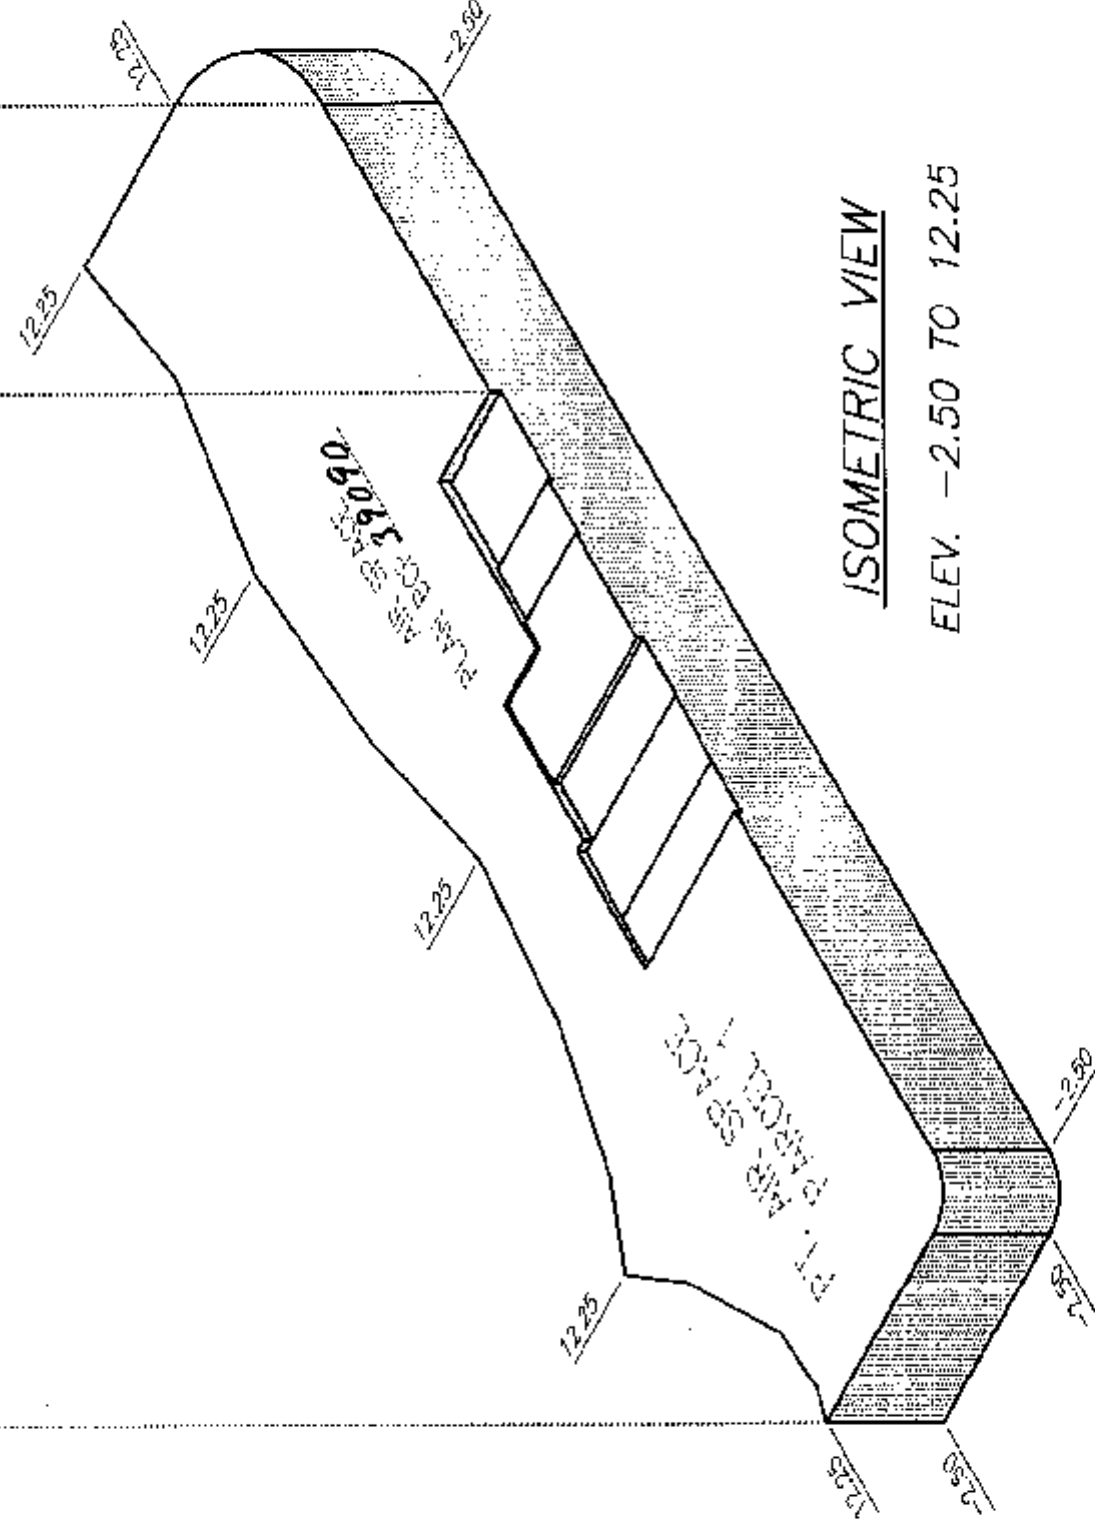

ISOMETRIC VIEW

ELEV. -2.50 TO 12.25

STRATA PLAN BCS 3208

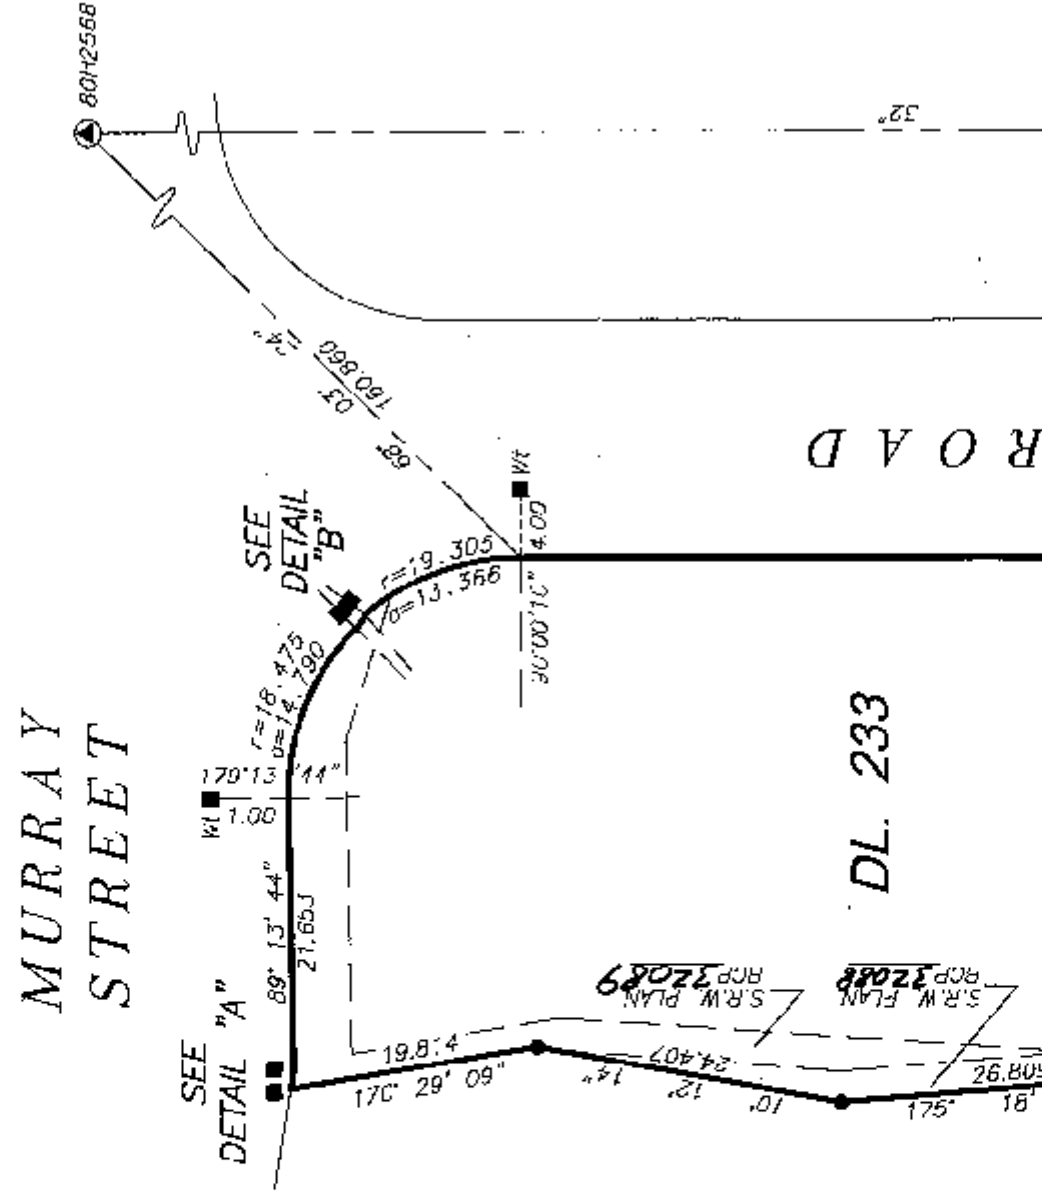

NOT TO SCALE

NOT TO SCALE

I, MIKE E. SHAW, A BRITISH COLUMBIA LAND SURVEYOR,
OF LANGLEY, IN BRITISH COLUMBIA, CERTIFY THAT I
WAS PRESENT AT AND PERSONALLY SUPERINTENDED THE
SURVEY REPRESENTED BY THIS PLAN, AND THAT THE SURVEY
AND PLAN ARE CORRECT. THE FIELD SURVEY WAS COMPLETED
ON THE 3rd DAY OF NOVEMBER, 2008. THE PLAN WAS
COMPLETED AND CHECKED, AND THE CHECKLIST FILED UNDER
ECP89523 6th DAY OF NOVEMBER, 2008.

B.C. 5.

DRAWING # 30718-3
FILE # 30718-3_Post

DATE : NOVEMBER 3, 2008

3. 3. 14

SHEET 4 OF 30 SHEETS

**BOUNDARY DIMENSIONS
AND BUILDING LOCATION
ELEVATION -2.50 TO 12.25**

STRATA PLAN BCS **3208**


SCALE 1:300



ALL DISTANCES ARE IN METRES.



MURRAY STREET

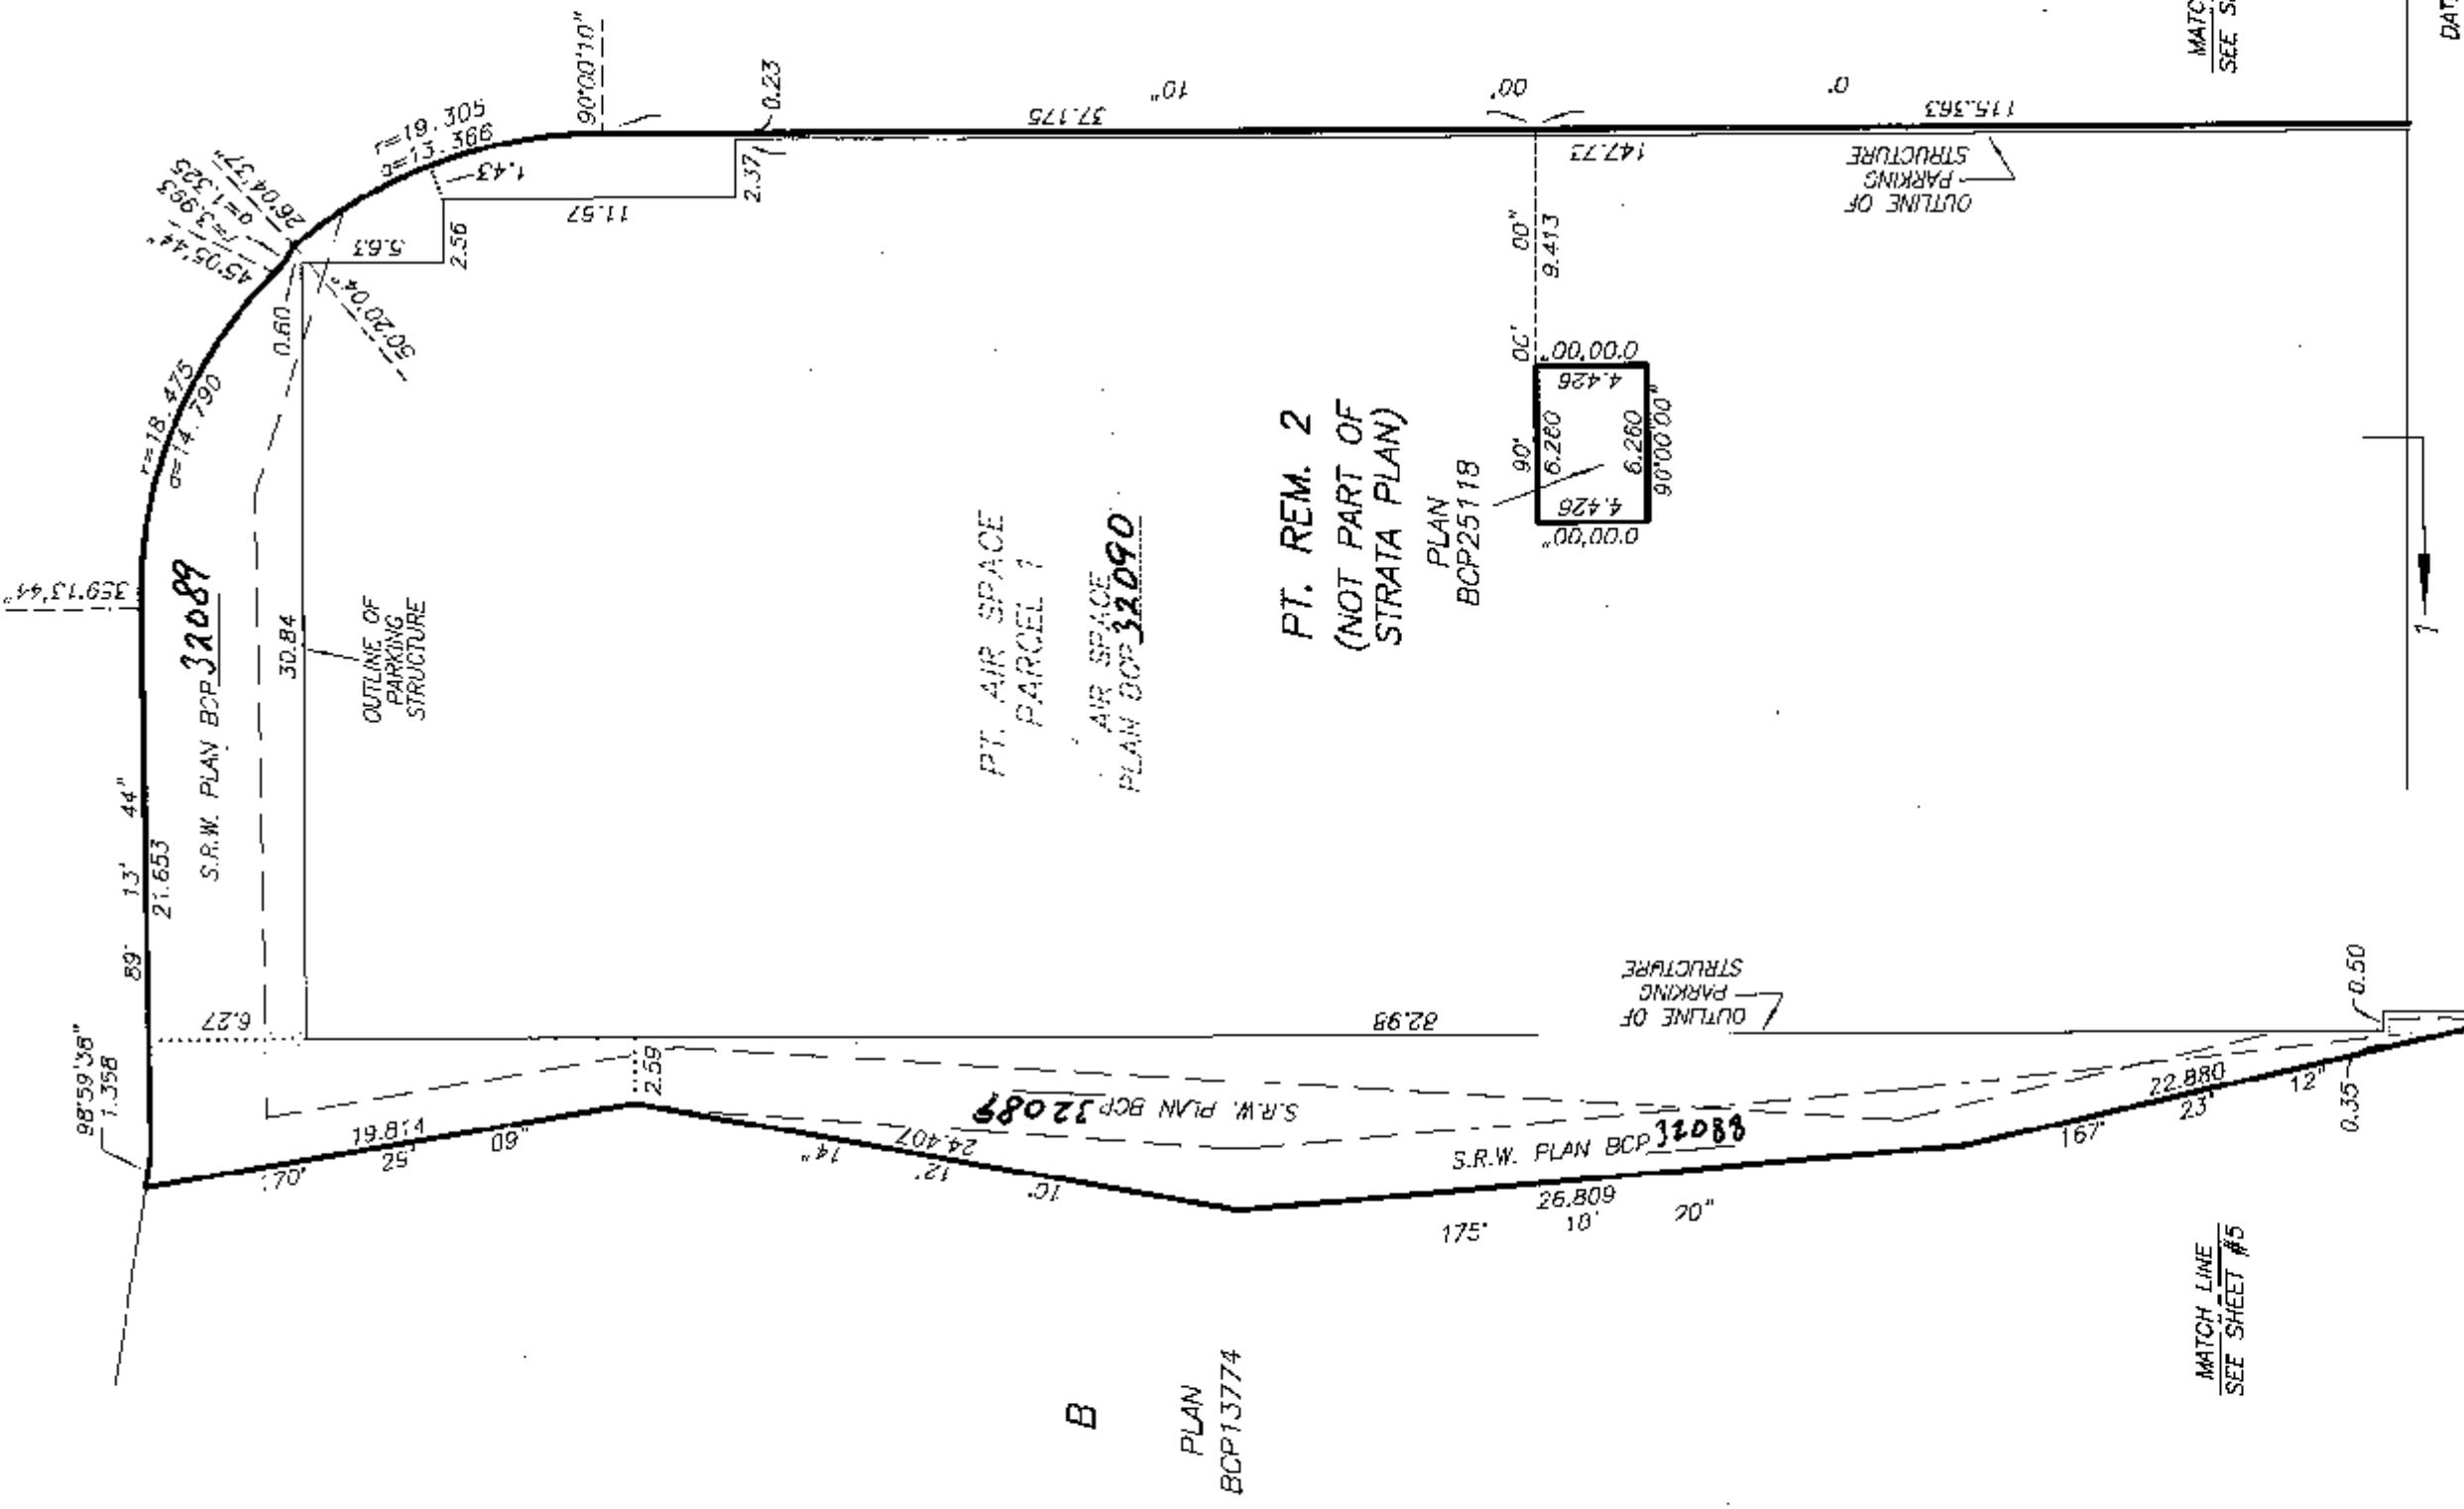

MORRISSEY ROAD

MATCH LINE
SEE SHEET #5

MATCH LINE
SEE SHEET #5

SHEET 5 OF 30 SHEETS

BOUNDARY DIMENSIONS
AND BUILDING LOCATION
ELEVATION -2.50 TO 12.25

STRATA PLAN BCS 3208


SCALE 1:300




ALL DISTANCES ARE IN METRES.



SEE SHEET #4
MATCH LINE

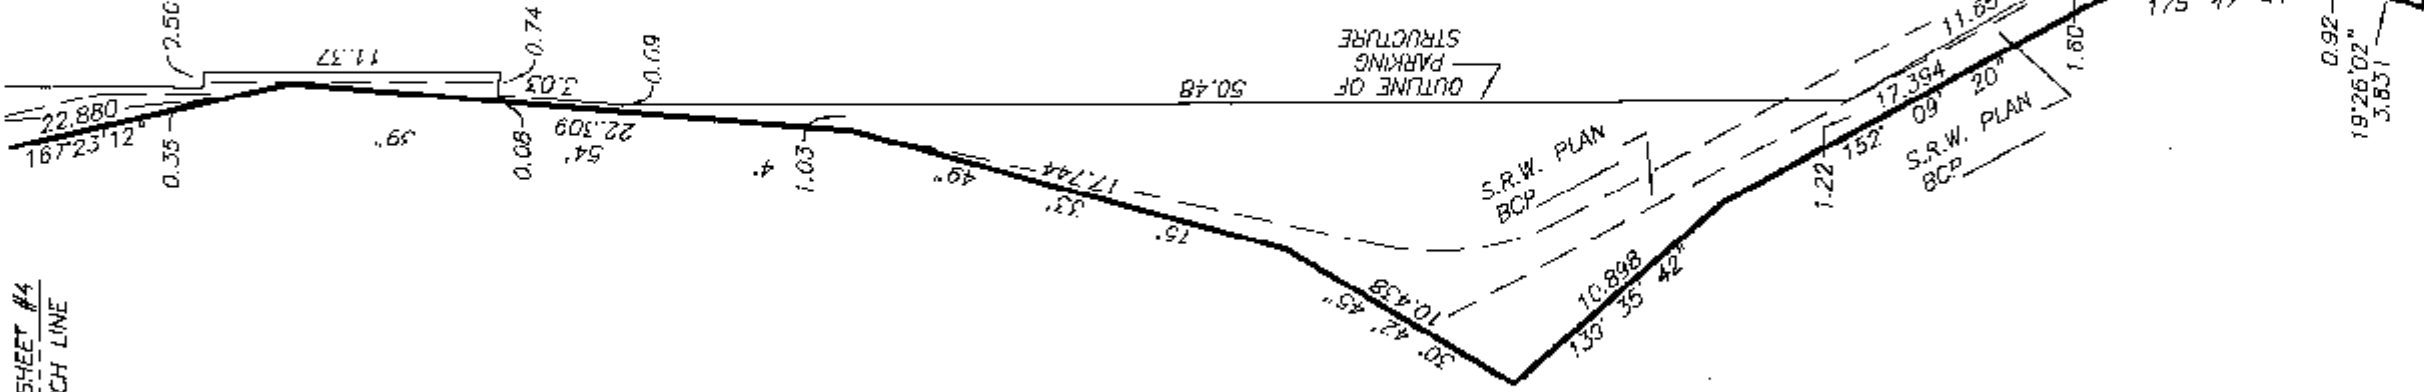

SEE SHEET #4
MATCH LINE

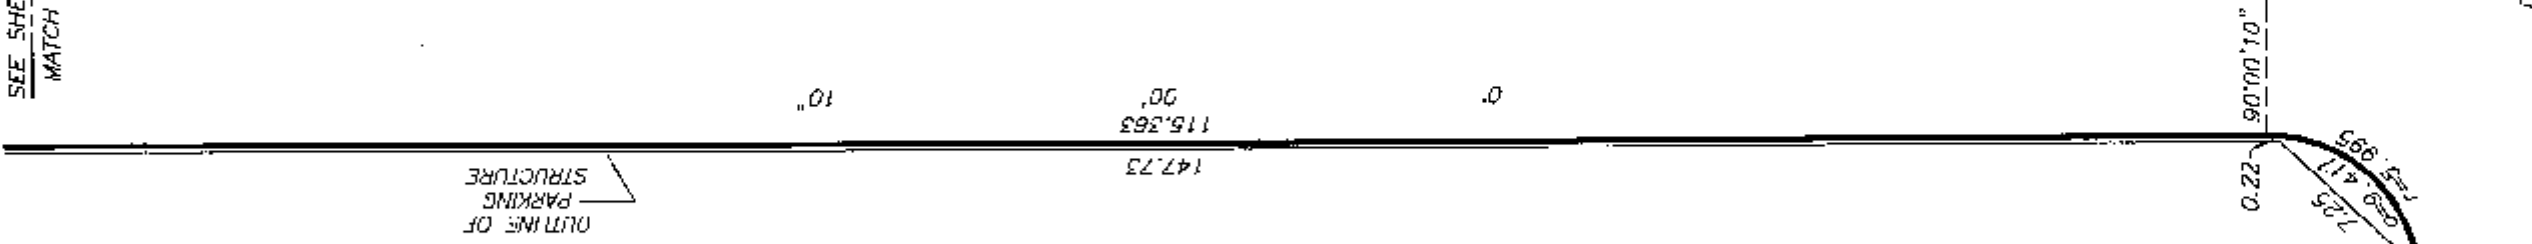

MORRISSEY ROAD

PT. AIR SPACE
PARCEL 1
AIR SPACE
PLAN BCP 32091

OUTLINE OF
PARKING
STRUCTURE

S.R.W. PLAN
BCP

S.R.W. PLAN
BCP

CAPILANO ROAD

DATE : NOVEMBER 3, 2008

M.C.D.

DRAWING # 30718-3
FILE # 30718-3_CE-P

STRATA PLAN BCS 3208


ELEVATION 12.25 TO 14.60

A vertical color calibration bar. It features a grayscale ramp on the left side, transitioning from black at the bottom to white at the top. To the right of the grayscale ramp are several color patches, including primary and secondary colors. Numerical values (5, 0, 5, 10) are printed along the right edge of the bar.

ALL DISTANCES ARE IN METRES.



MURRAY STREET

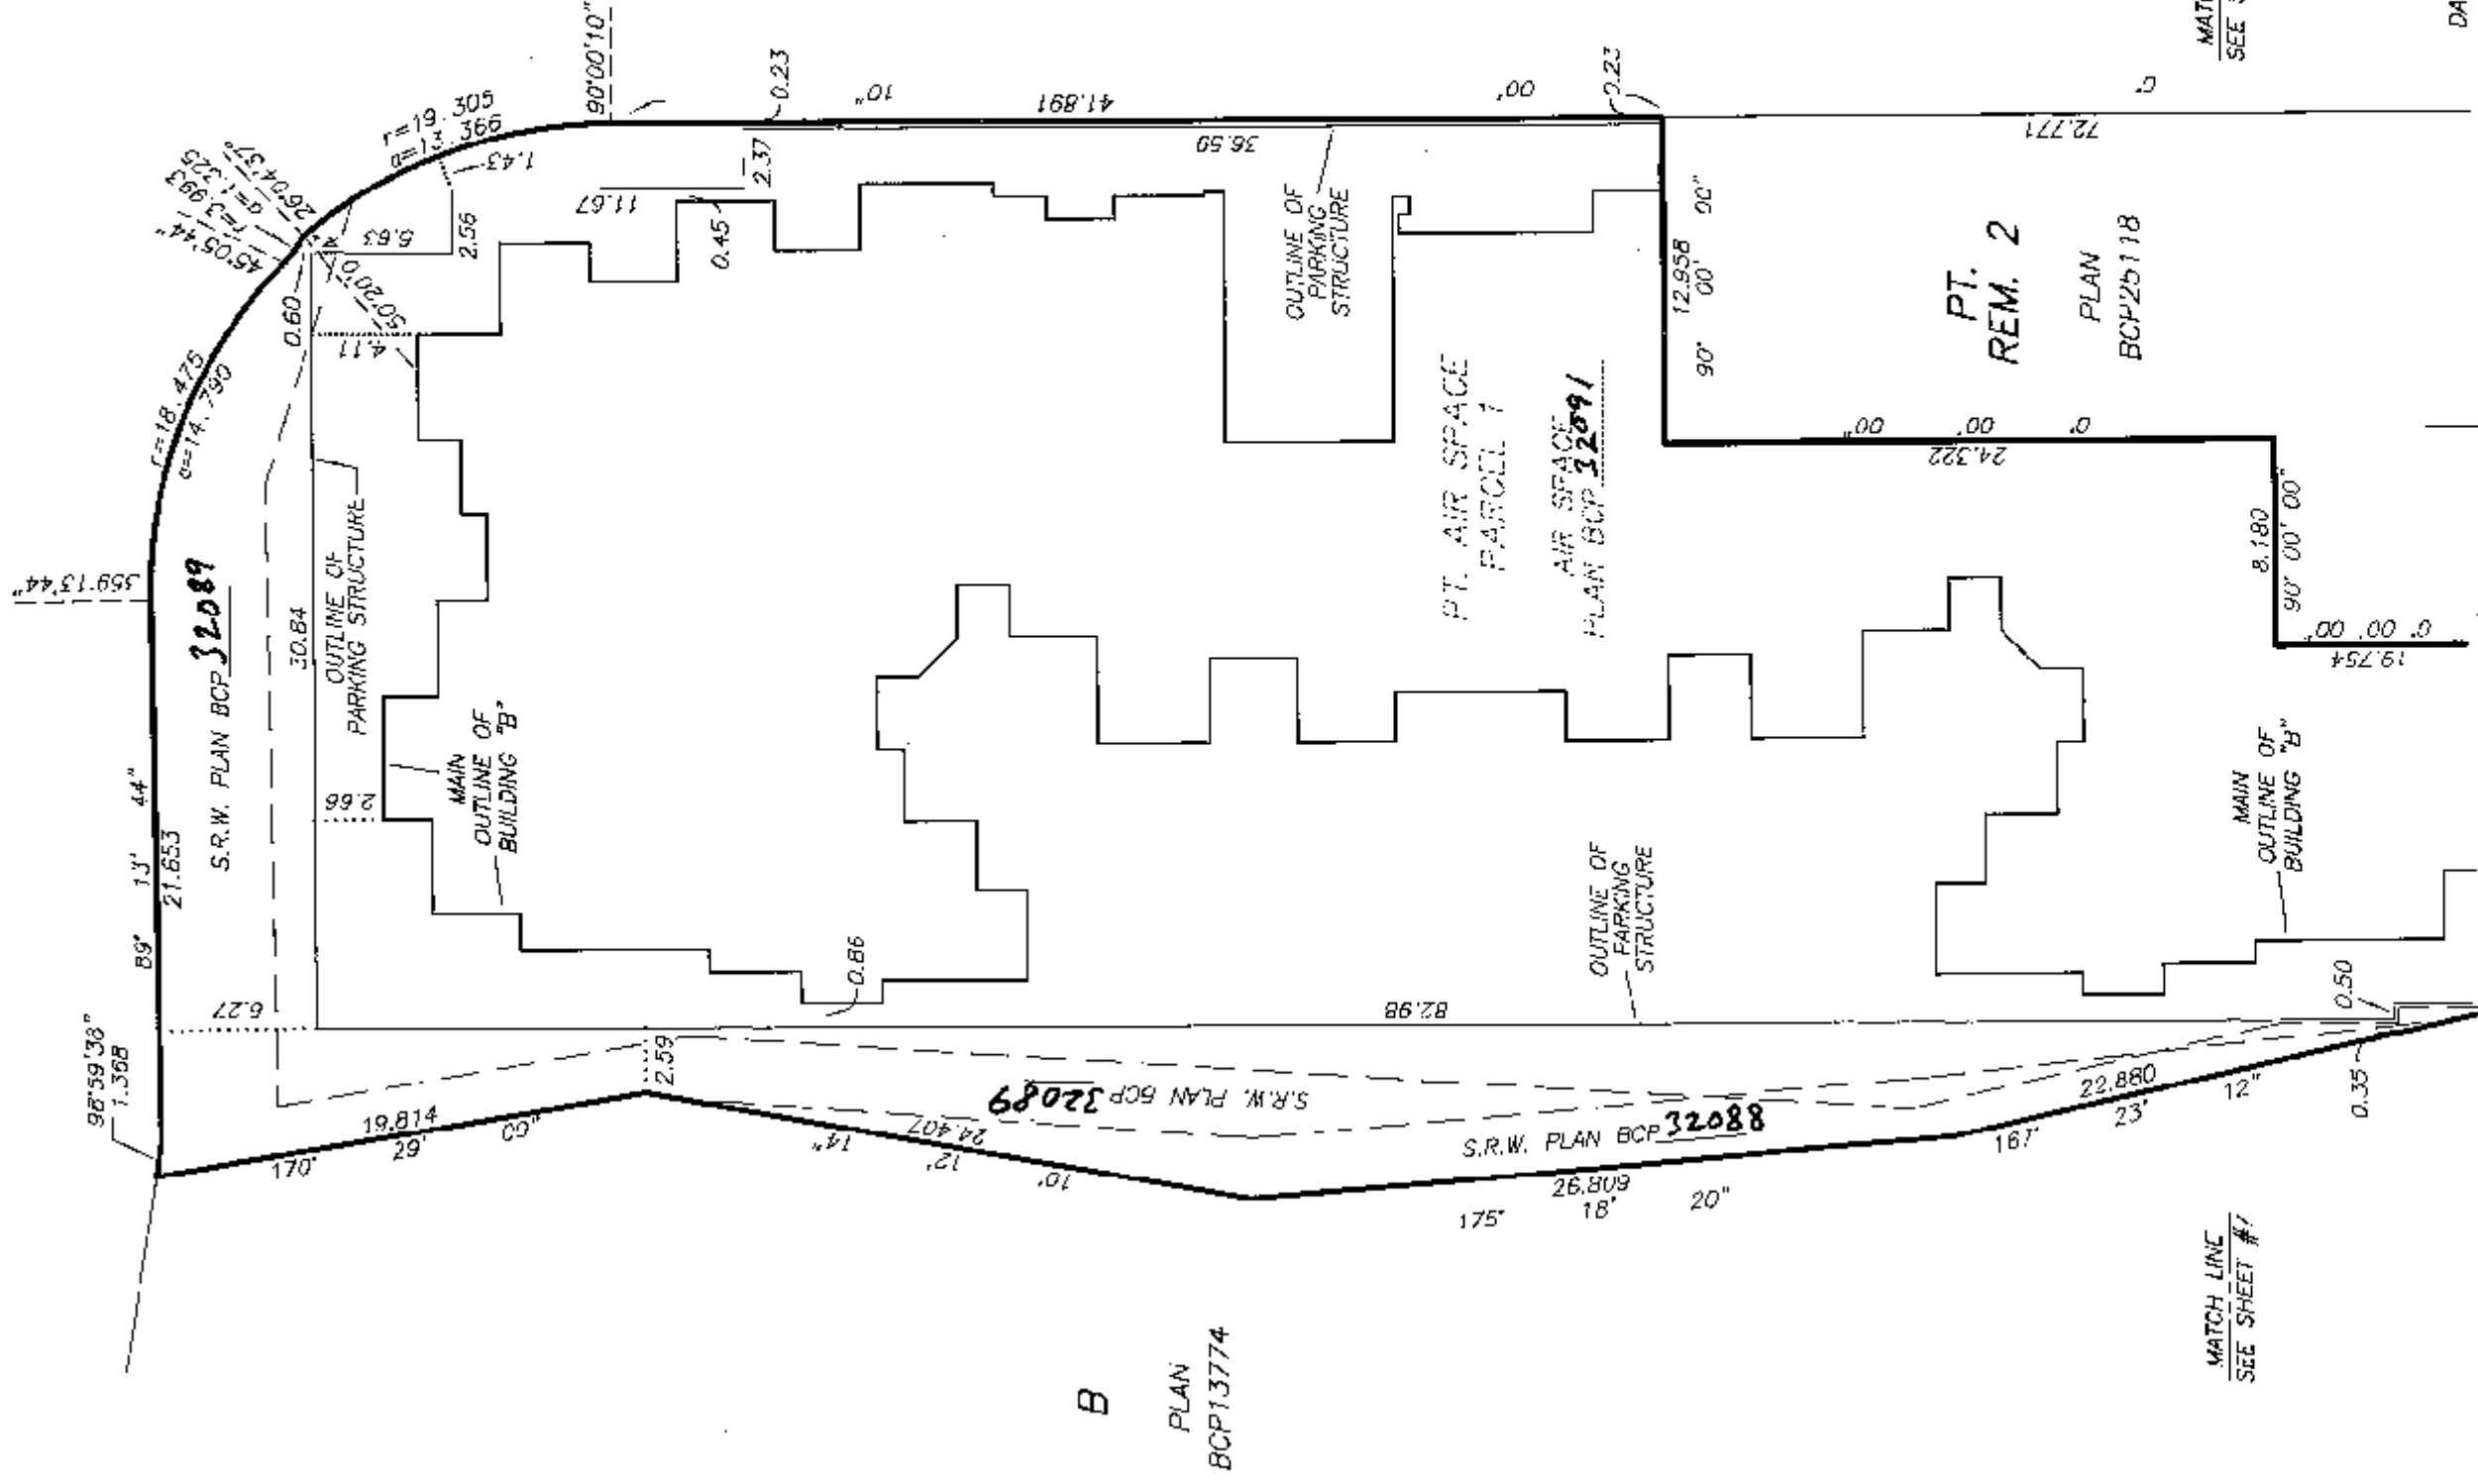


DATE : NOVEMBER 3, 2008


DRAWING # 30718-3
FILE # 30718-3_CE-L1

ELEVATION 12.25 TO 15.12

ALL DISTANCES ARE IN METRES.

 

SEE SHEET #6
MATCH LINE

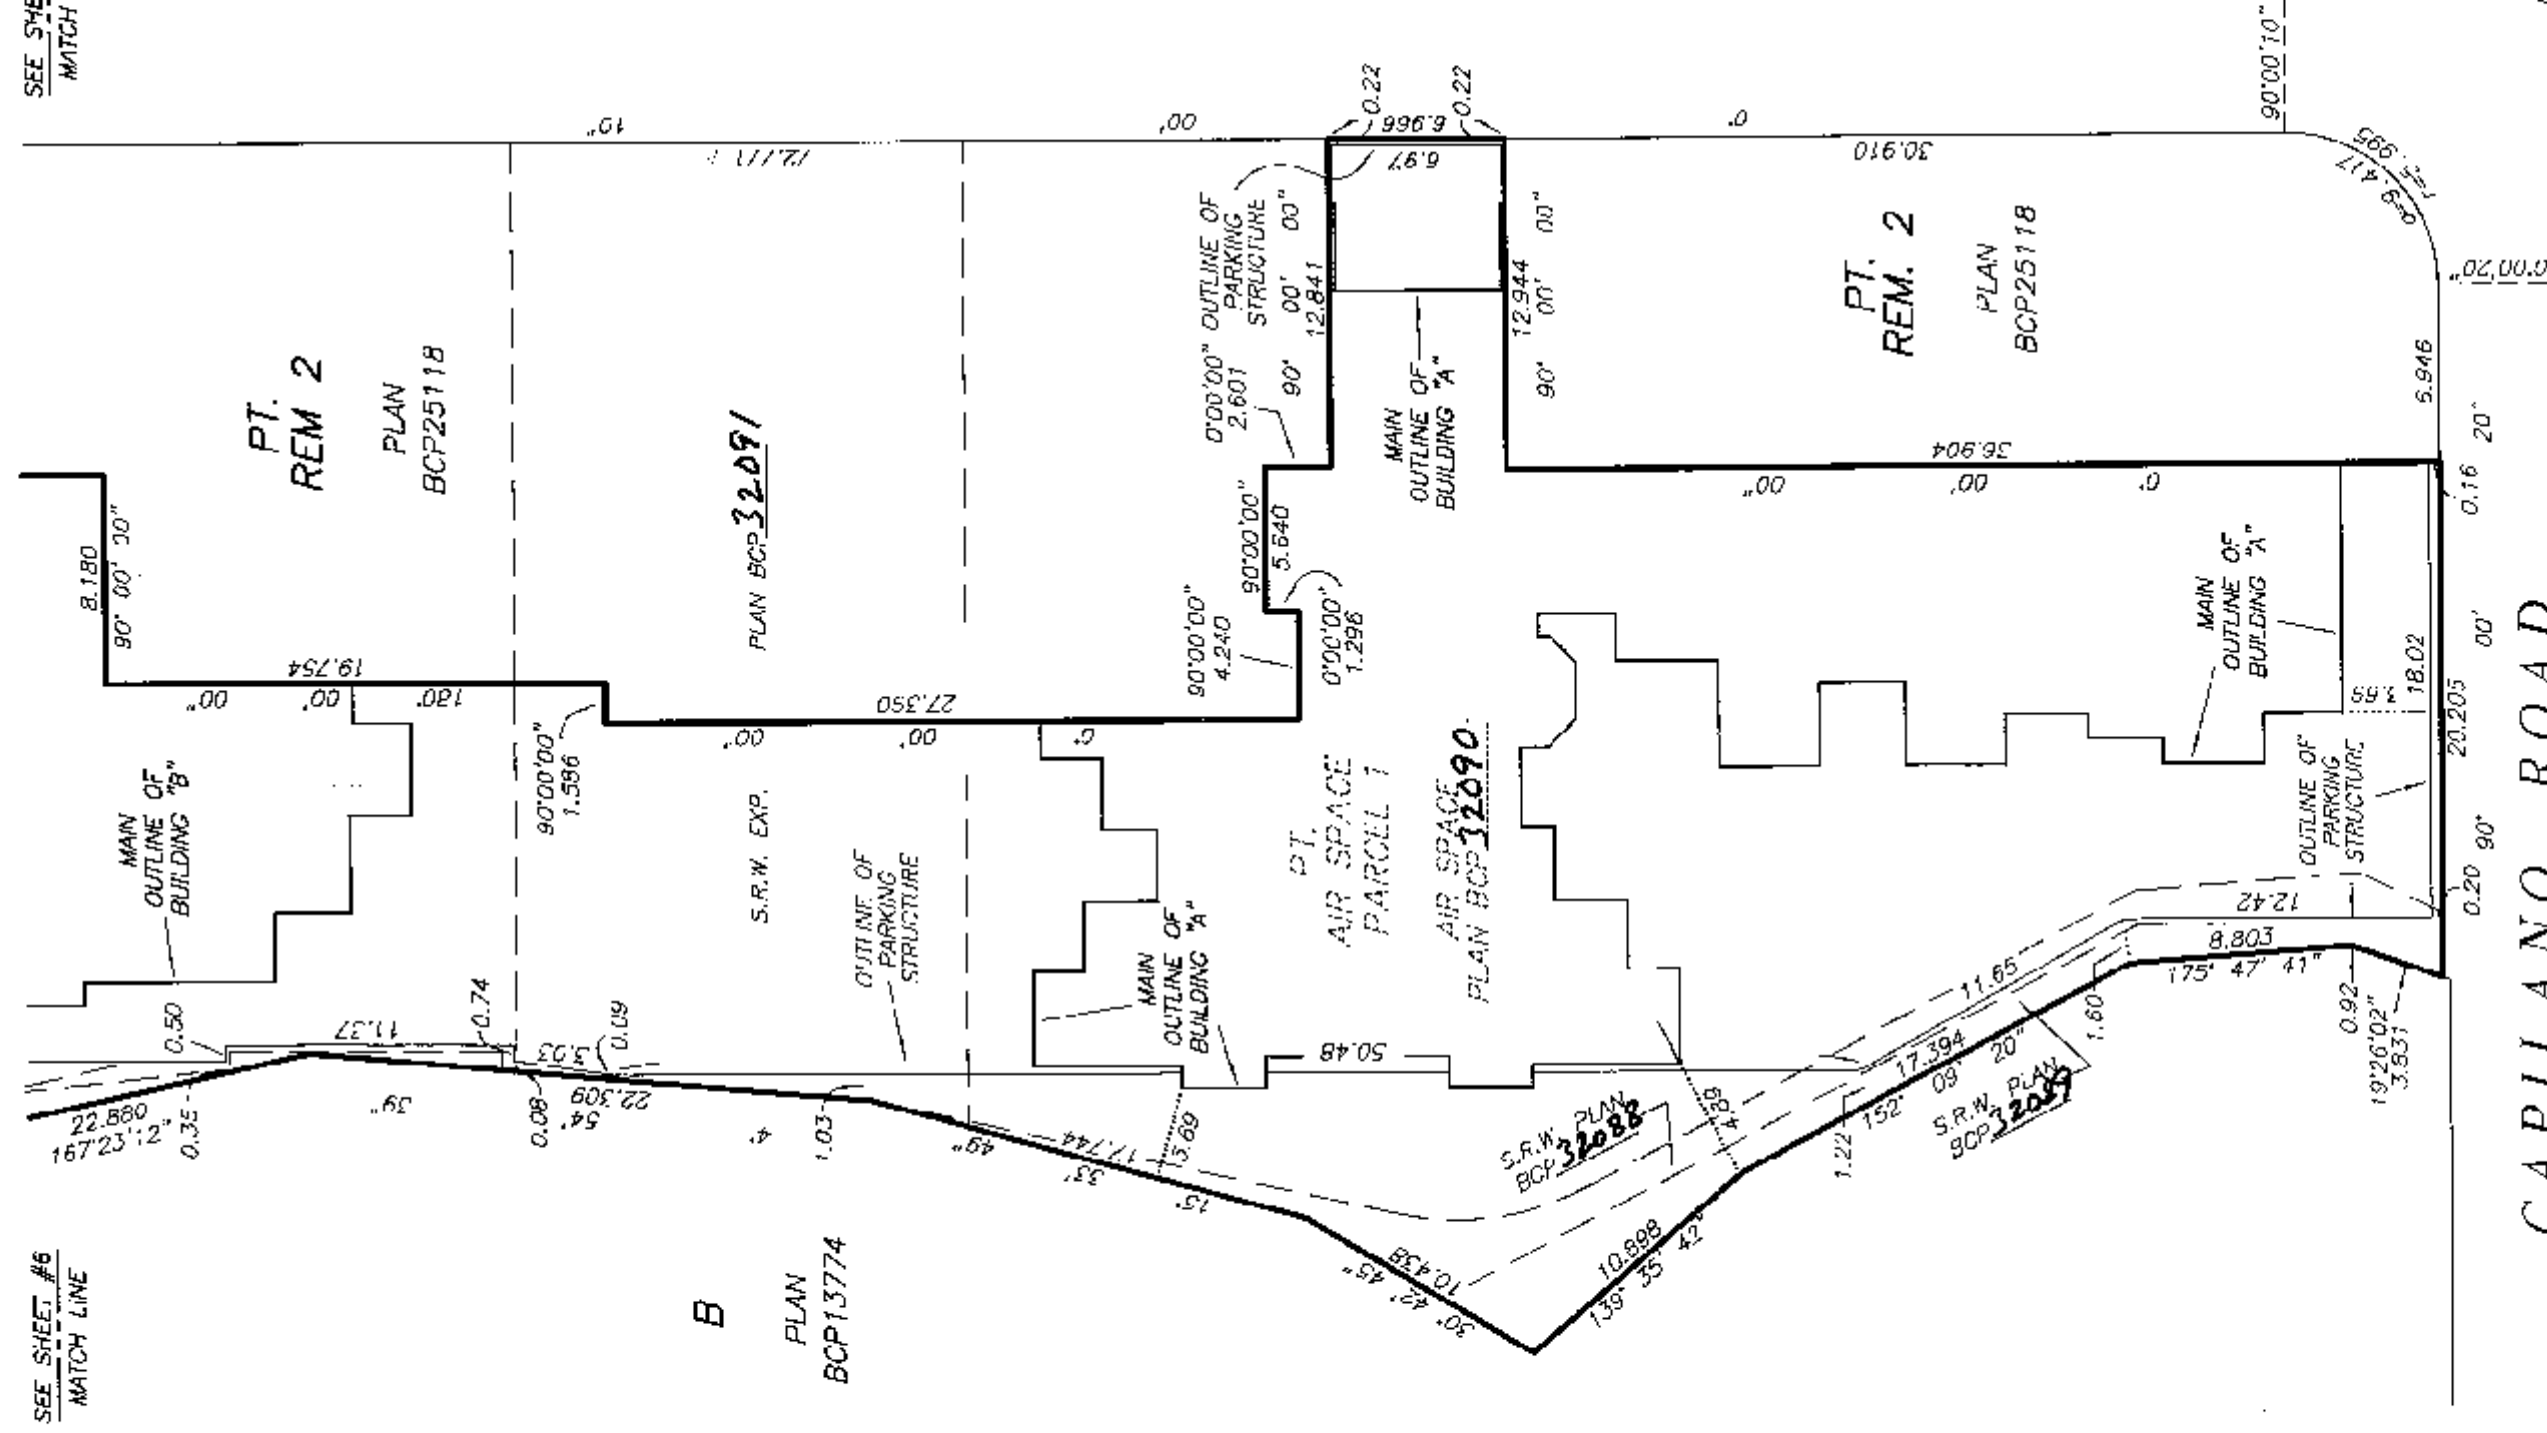

DATE : NOVEMBER 3, 2008

DRAWING # 30718-3
FILE # 30718-3_CF-L1


STRATA PLAN BCS 3208

ELEVATION 14.60 TO 17.63

ALL DISTANCES ARE IN METRES.



MURRAY STREET

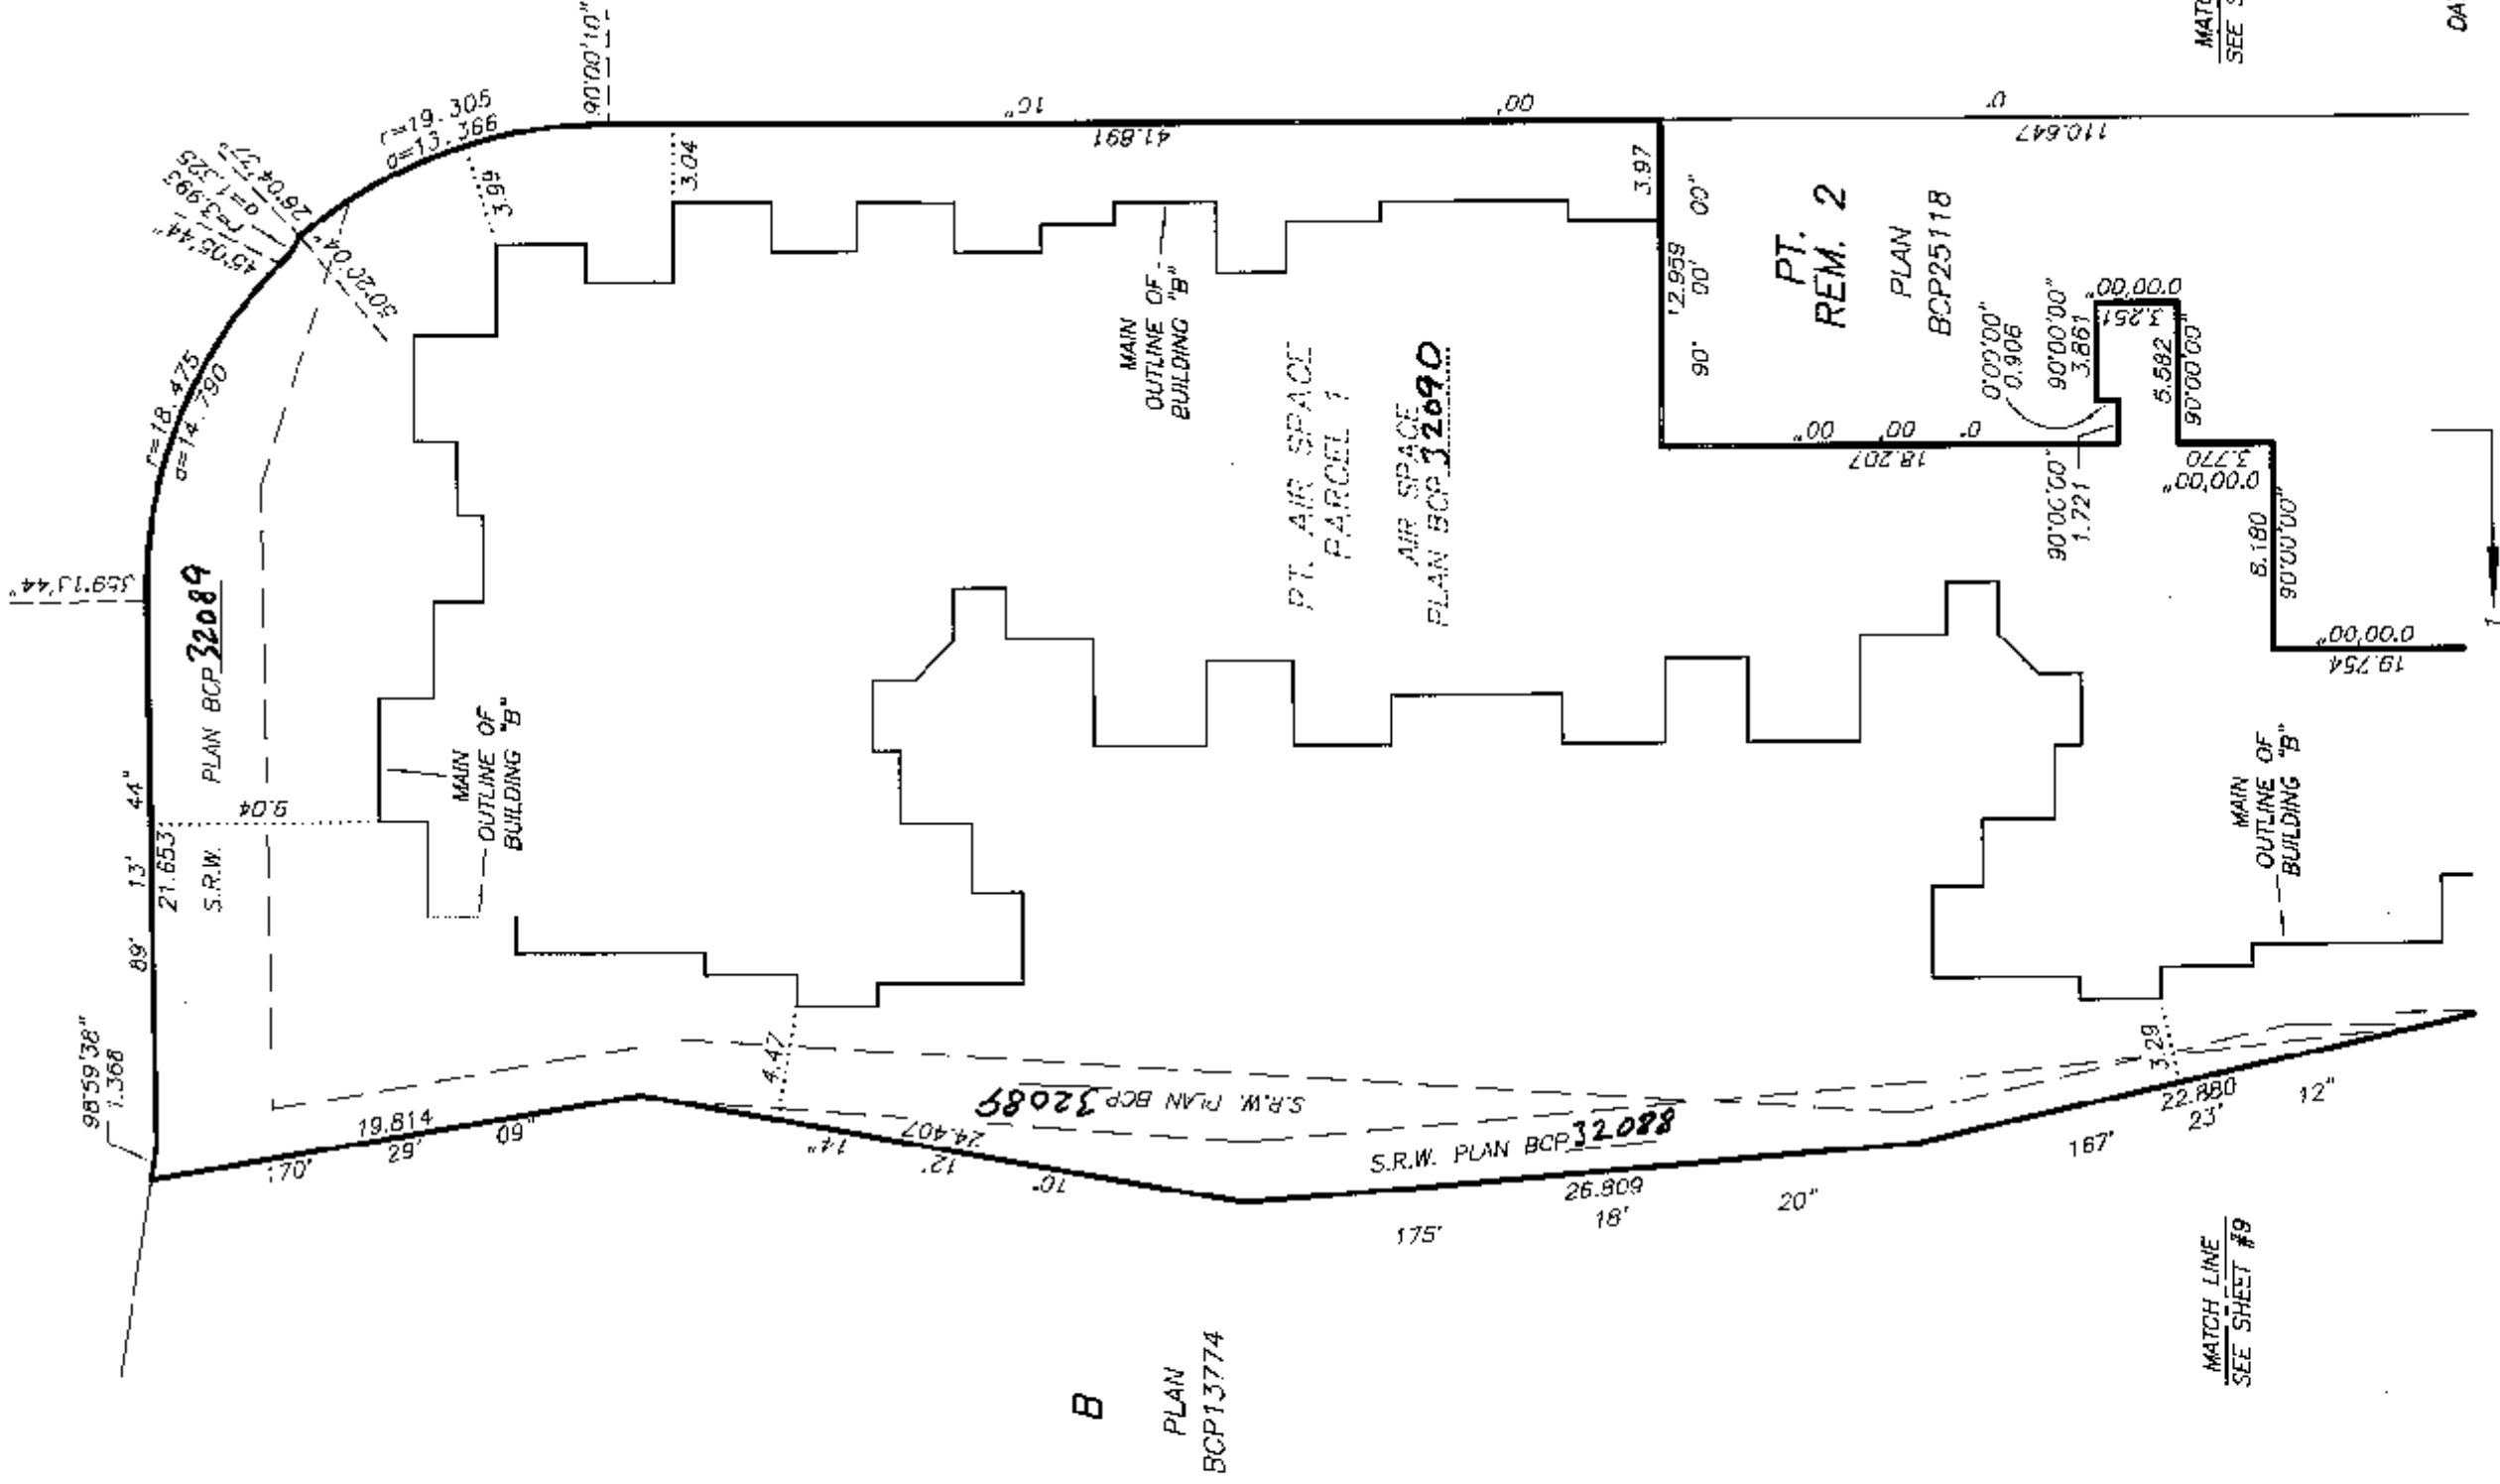

DRAWING # 30718-3
FILE # 30718-3_CE-L2

DATE : NOVEMBER 3, 2008

W. E. B.


SHEET 9 OF 30 SHEETS

BOUNDARY DIMENSIONS
AND BUILDING LOCATION


STRATA PLAN BCS 3208

ELEVATION 15.12 TO 18.26

SCALE 1:300

 

ALL DISTANCES ARE IN METRES.

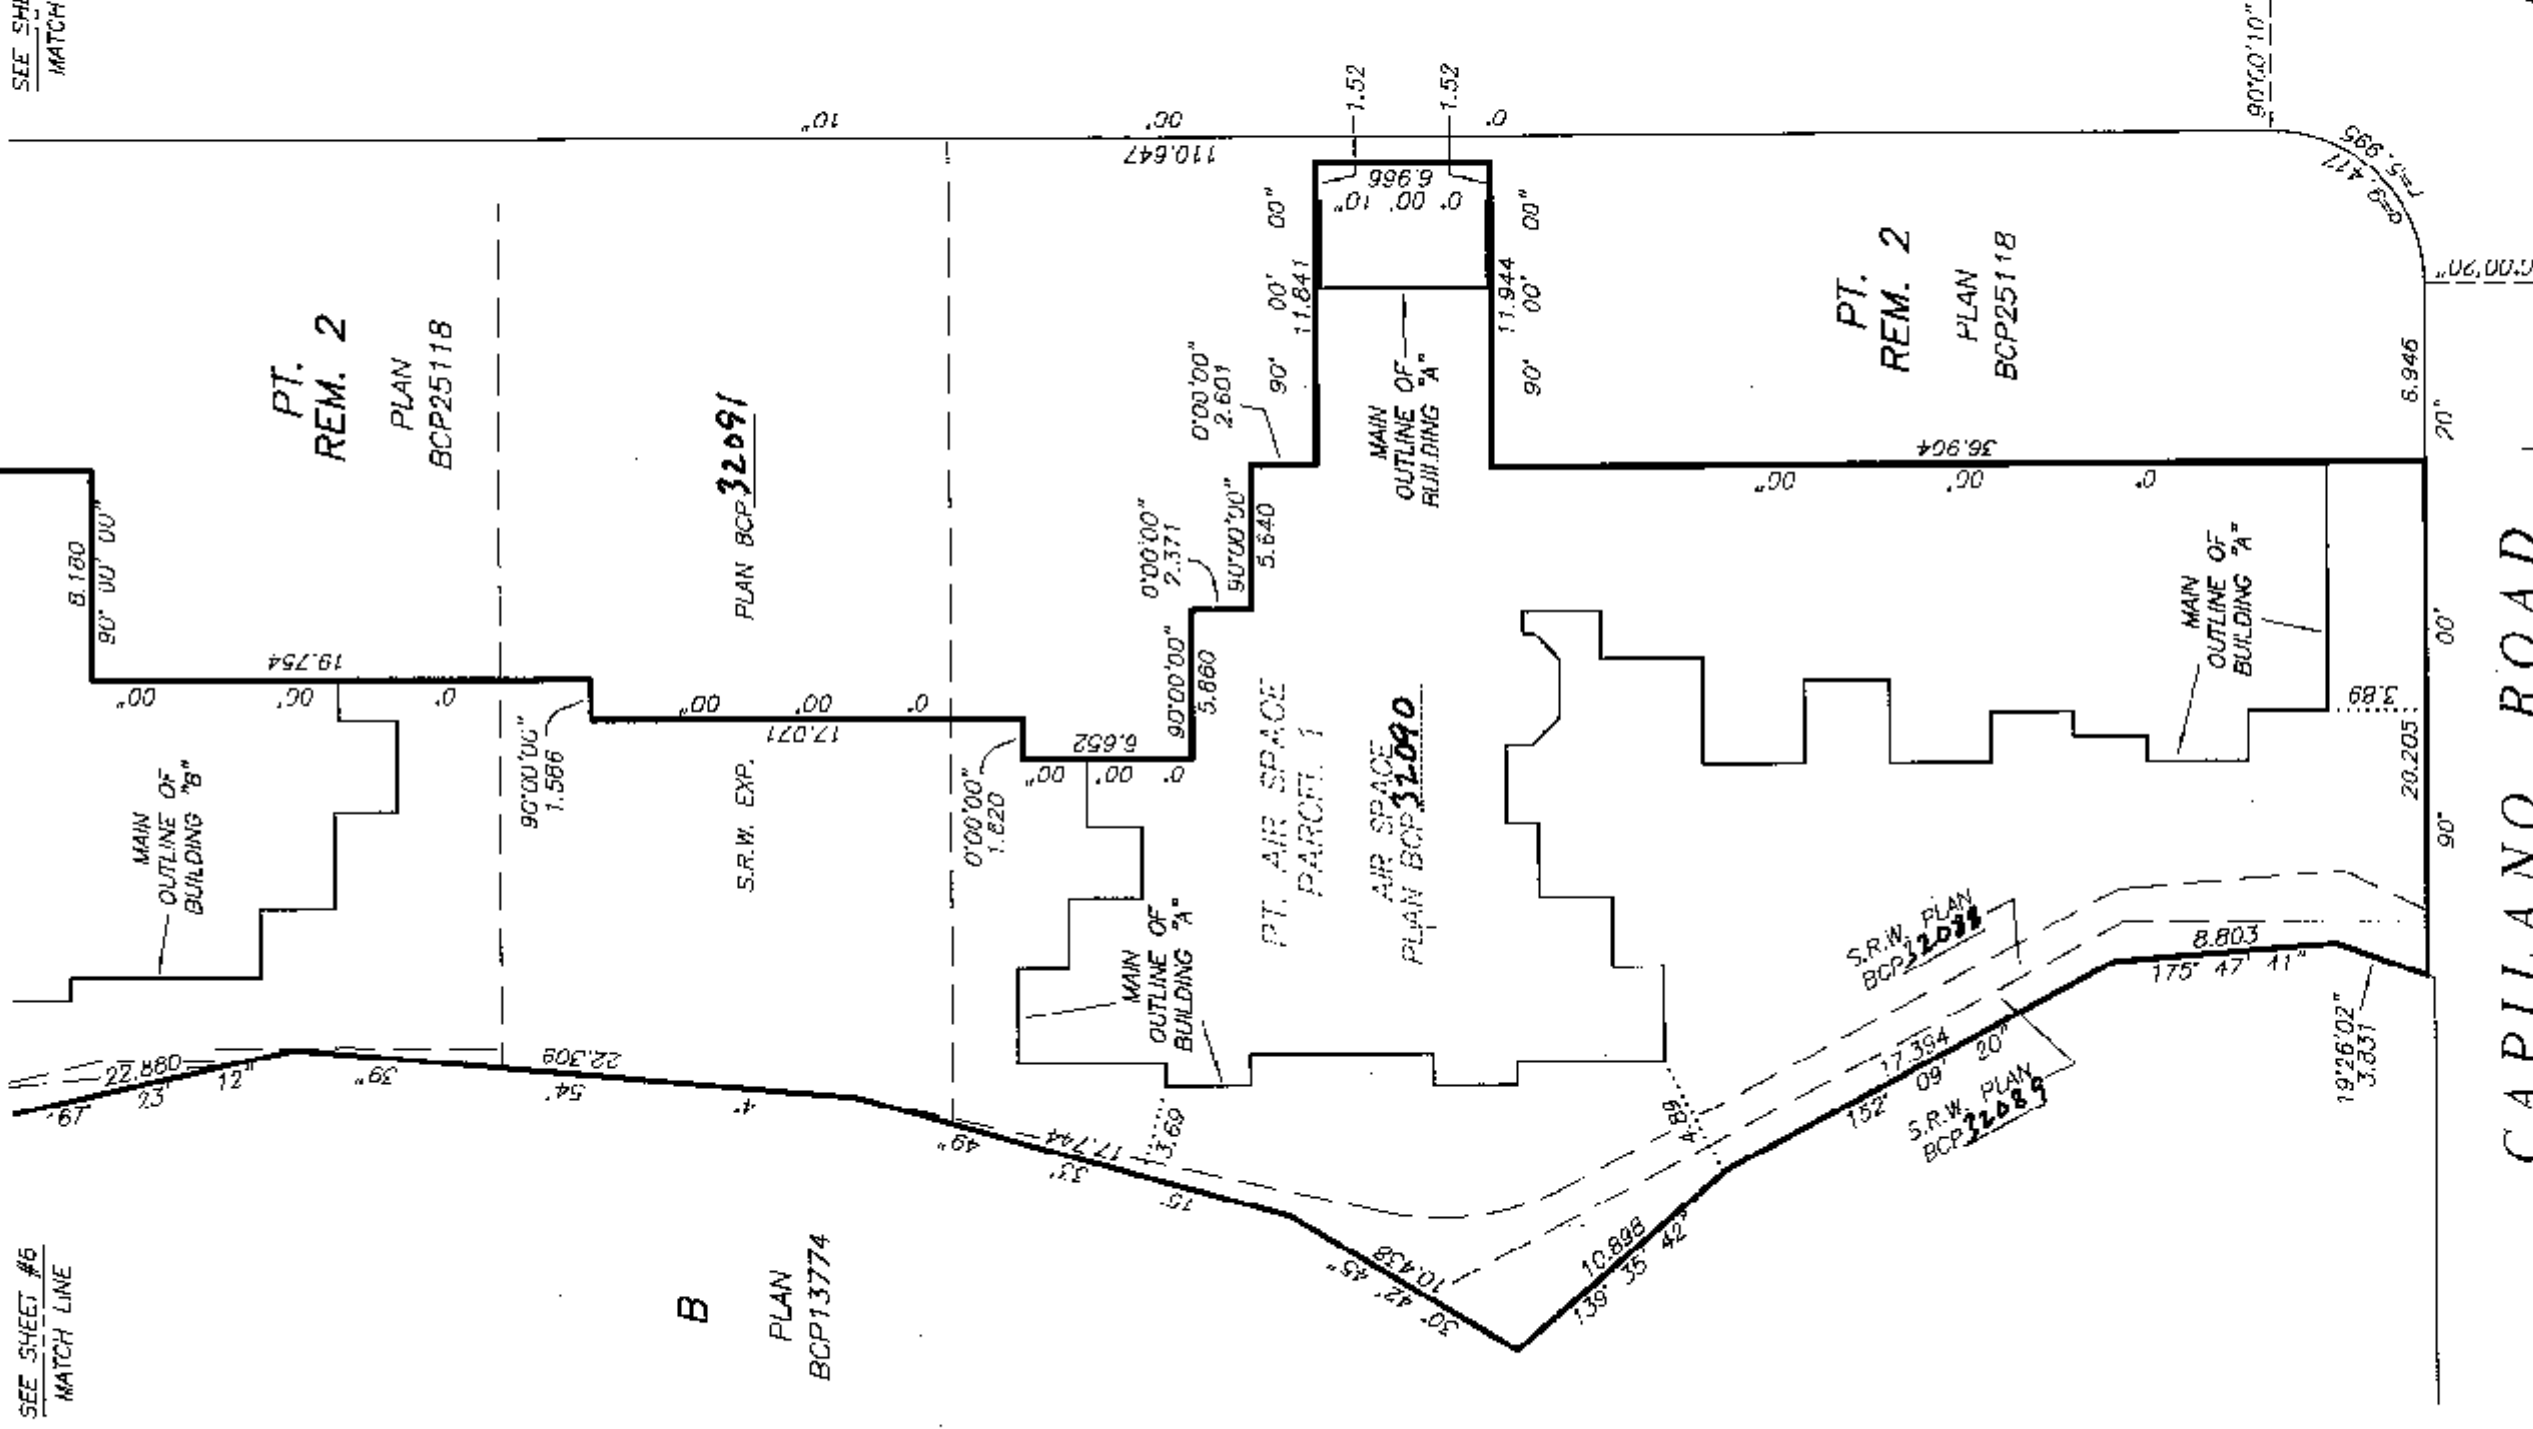

CAPILANO ROAD

MORRISY ROAD

DATE : NOVEMBER 3, 2005

DRAWING # 30718-3
FILE # 30718 3_CE-L2

M.P.S.

**BOUNDARY DIMENSIONS
AND BUILDING LOCATION
ELEVATION 17.63 TO 56.00**

STRATA PLAN BCS 3208


SCALE 1:300



ALL DISTANCES ARE IN METRES.



MURRAY STREET

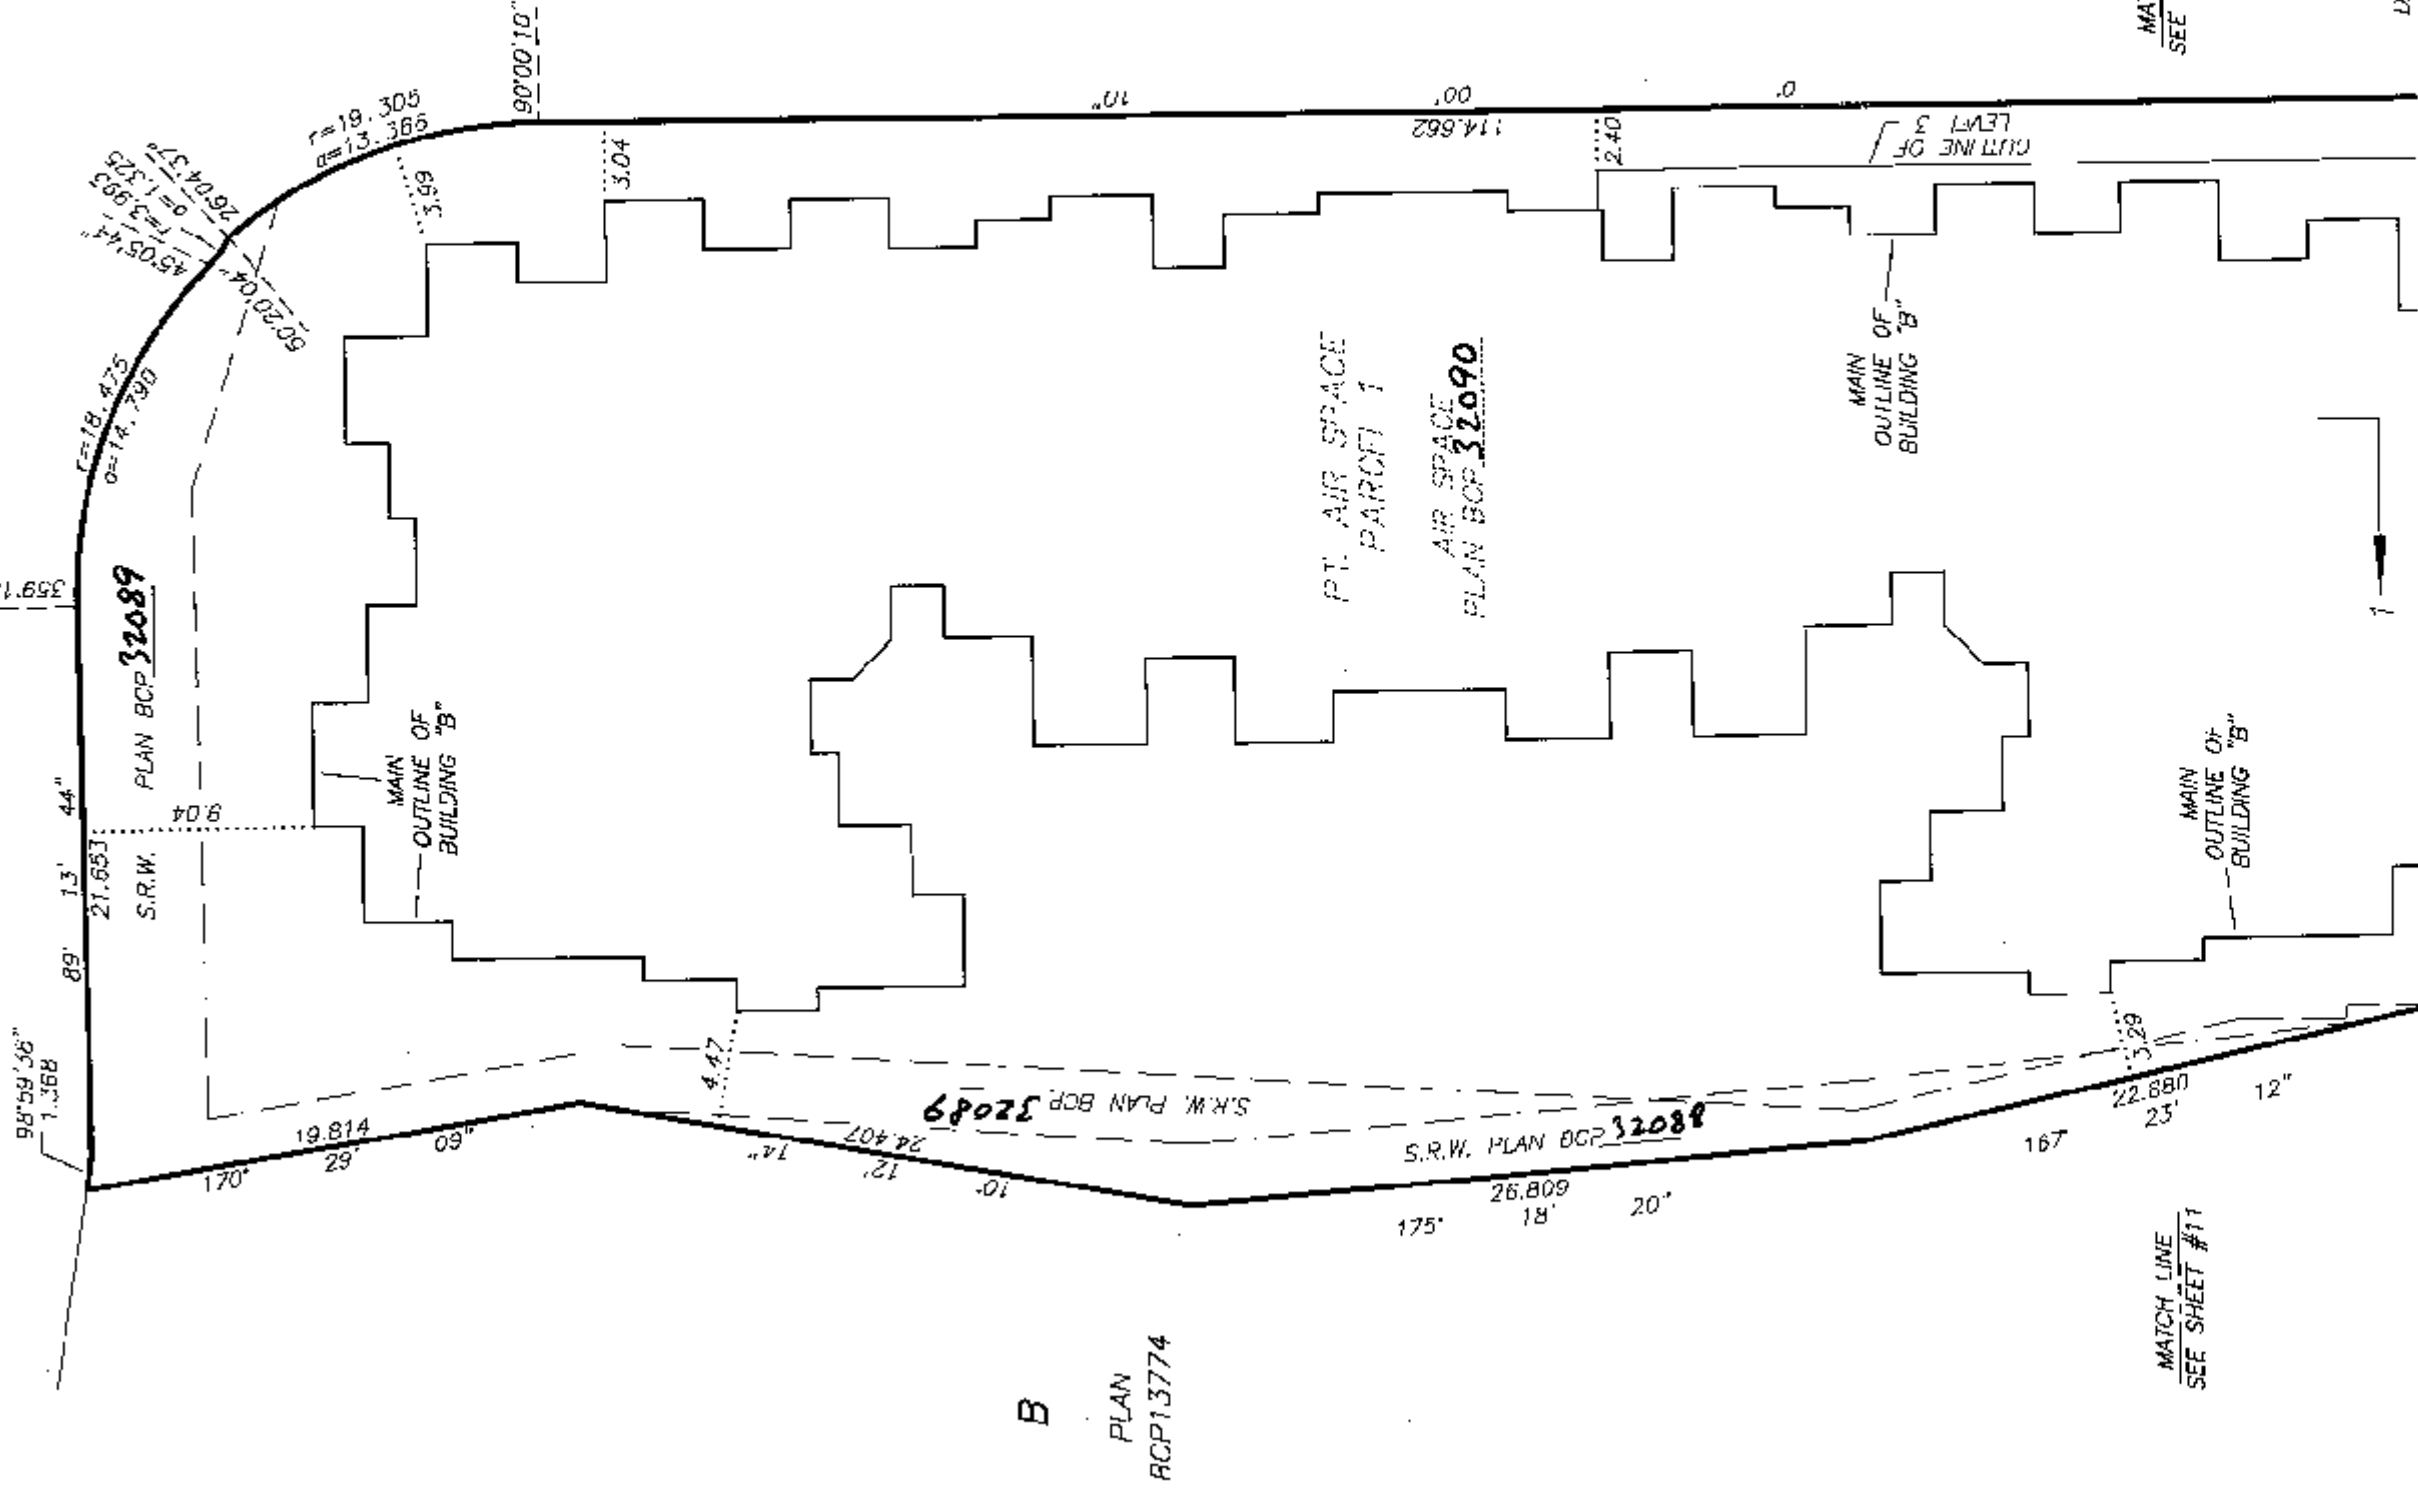

MORRISSEY ROAD

MATCH LINE
SEE SHEET #11

MATCH LINE
SEE SHEET #11

DATE : NOVEMBER 3, 2008

DRAWING # 30718-3
FILE # 30718-3_CE-L3

M.F.S.

**BOUNDARY DIMENSIONS
AND BUILDING LOCATION**


STRATA PLAN BCS 3208

ELEVATION 18.26 TO 56.00

SCALE 1:300



ALL DISTANCES ARE IN METRES.

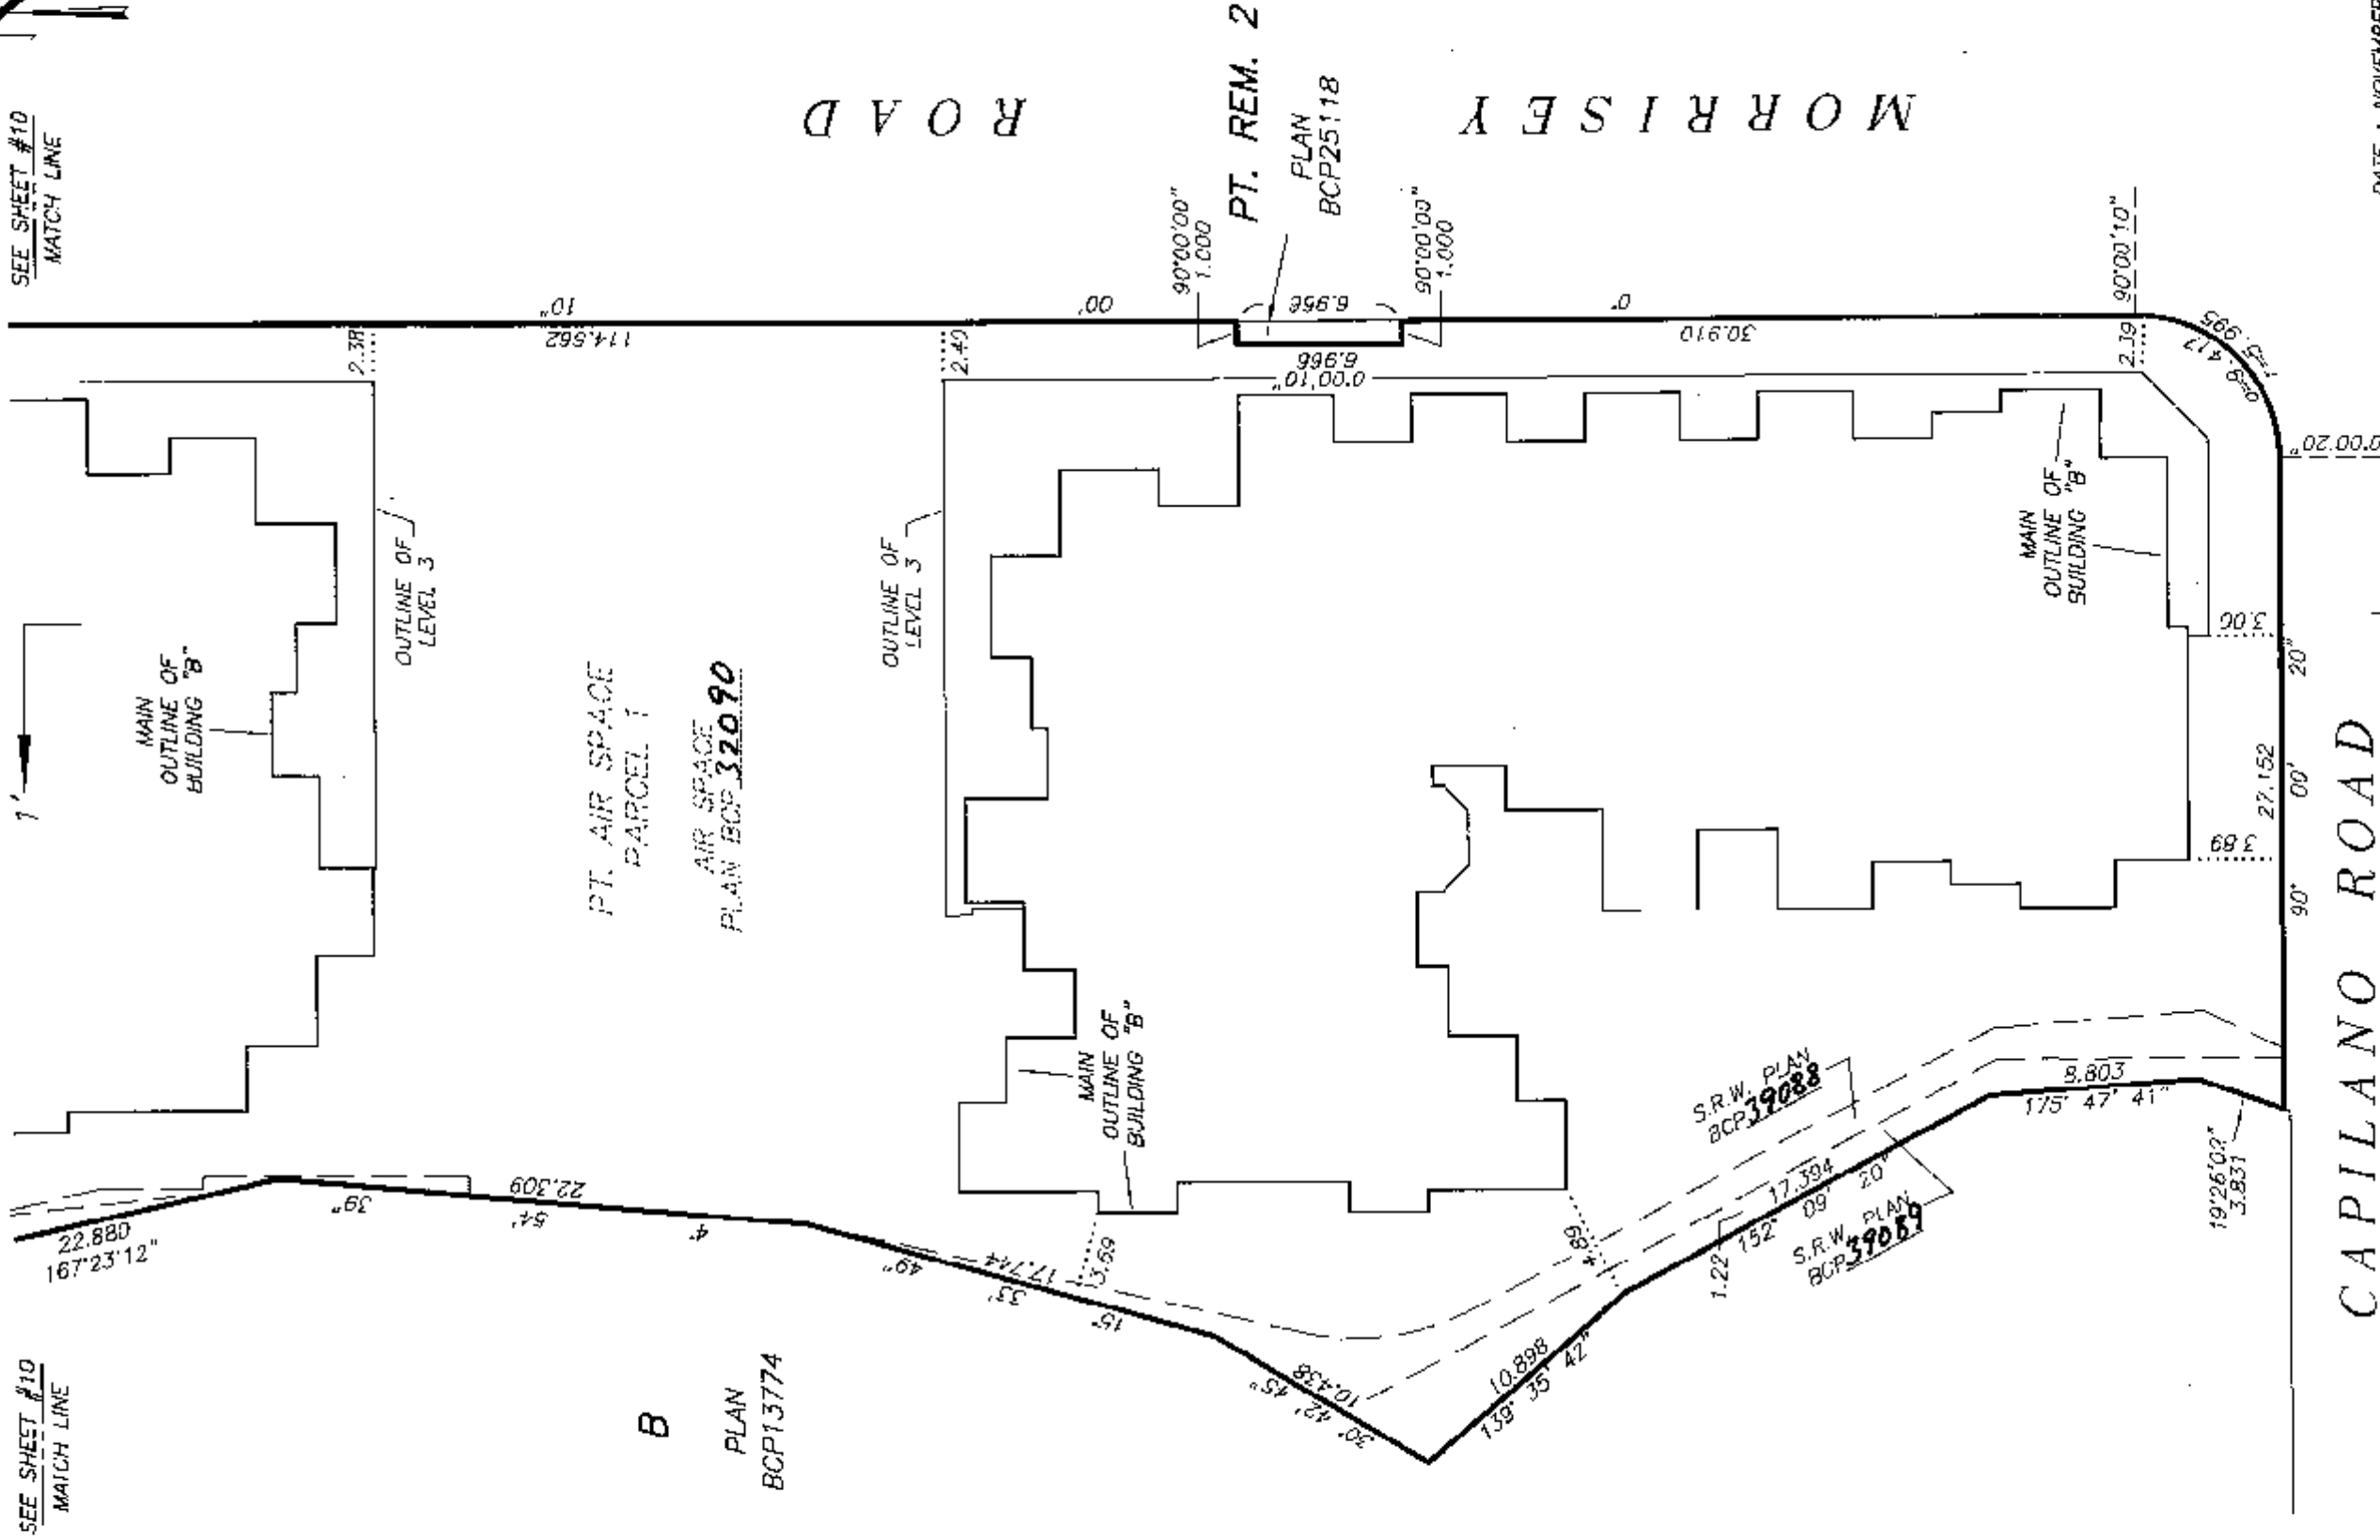

CAPILANO ROAD

DATE : NOVEMBER 3, 2008


DRAWING # 30718-3
FILE # 30718-3_GE-L3

M.F.S.


BUILDING LOCATION
SECTION 1 - 1'

STRATA PLAN BCS 3208

SCALE 1:600

 

MURRAY STREET

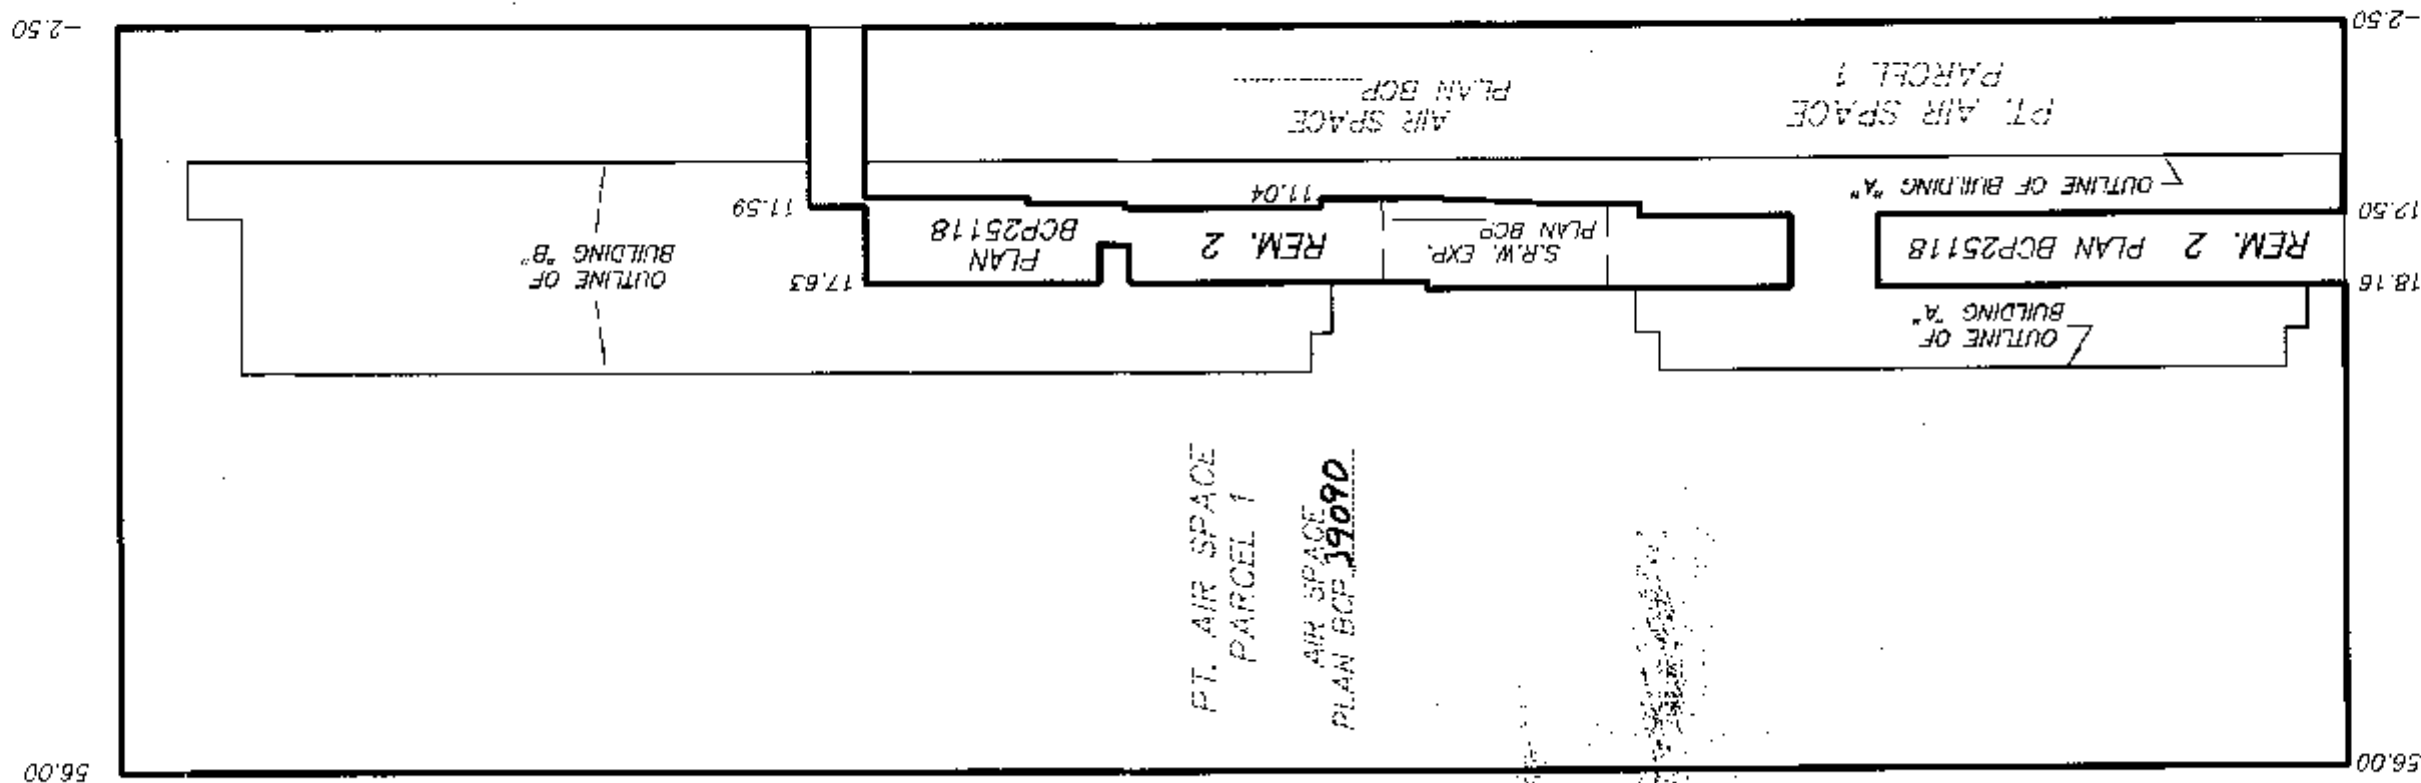

- LEVEL 4
- LEVEL 3
- LEVEL 2
- LEVEL 1
- PARKING LEVEL

CAPILANO ROAD

DATE : NOVEMBER 3, 2008
M.E.B.

STRATA PLAN BCS 3208

OWNER:

ONVI DEVELOPMENT (1000 ROAD) CORP.
(INCORPORATION No. 352946)

AUTHORIZED SIGNATORY: Rossno DECORNS

AUTHORIZED SIGNATORY

FRASER HALL

WITNESS AS TO BOTH SIGNATURES

DEVELOPMENT MANAGER

OCCUPATION OF WITNESS

300-550 ROSSNO ST. VANCOUVER

ADDRESS OF WITNESS

THE CITY OF PORT MOODY REGISTERED OWNER OF
COVENANTS:

BA120550, BA120552, BB618078 AND BB658072

HEREBY CONSENTS TO THE DEPOSIT OF THIS PLAN.

AUTHORIZED SIGNATORY

Giuseppe Fasolino, Mayor

AUTHORIZED SIGNATORY

ILY KENNEDY CITY CLERK

I, MIKE E. SHAW, A BRITISH COLUMBIA LAND SURVEYOR,
CERTIFY THAT THE BUILDING INCLUDED IN THIS STRATA
PLAN HAS NOT, AS OF NOVEMBER 3rd, 2008, BEEN
PREVIOUSLY OCCUPIED.

Mike E. Shaw

R.C.L.S.

MORTGAGEE:

THE BANK OF NOVA SCOTIA

AUTHORIZED SIGNATORY

Dany HAKAC

AUTHORIZED SIGNATORY Dany HAKAC

CHANDRA ROBINSON

WITNESS AS TO BOTH SIGNATURES

BANK OF NOVA SCOTIA

OCCUPATION OF WITNESS

5490 W. 4th AVE ST

VANCOUVER BC V6B 4N7

ADDRESS OF WITNESS

STRATA PLAN BCS 3208

3 0 6

S.R.W. EXP. PLAN BCP 39091	AIR SPACE BOUNDARY	PT. REM. 2	PLAN BCP25118	AIR SPACE BOUNDARY	STAIRS	STAIRS	SL. 26	SL. 13	STAIRS	SL. 34	SL. 35	SL. 22	SL. 10	SL. 4	ELECTRICAL ROOM	PARKING	STAIRS	SL. 33	SL. 20	SL. 7	SL. 1	UNSCAPED AREA
							(B26)	(D13)		SL. 34	SL. 35	SL. 22	SL. 10	SL. 4				SL. 33	SL. 20	SL. 7	SL. 1	

LEVEL 4
LEVEL 3
LEVEL 2
LEVEL 1
PARKING LEVEL

DATE : NOVEMBER 3, 2008

M. F. S.

DRAWING # 30718-3
FILE # 30718-3_SA

SECTION B - B' SOUTH PORTION
(THROUGH BUILDING "B")

STRATA PLAN BCS 3208





LEVEL 4
LEVEL 3
LEVEL 2
LEVEL 1
PARKING LEVEL

S.R.W. EXP PLAN BCP 316-91	AIR SPACE BOUNDARY	PT. REM. 2	AIR SPACE BOUNDARY	PLAN BCP 25118	C O R R I D O R	SL. 99	SL. 100	SL. 101	SL. 102
						SL. 77	SL. 78	SL. 79	SL. 80
	D74	SL. 74				SL. 54	SL. 55	SL. 56	SL. 57
						SL. 41	SL. 42	SL. 43	SL. 44
					PARKING	CA/TV/TEL ROOM			
						PARKING			
					PARKING	REFUSE ROOM			
						RAMP			

SEE SHEET #16
MATCH LINE

SEE SHEET #16
MATCH LINE

SECTION B - B' NORTH PORTION
(THROUGH BUILDING "B")
STRATA PLAN BCS 3208

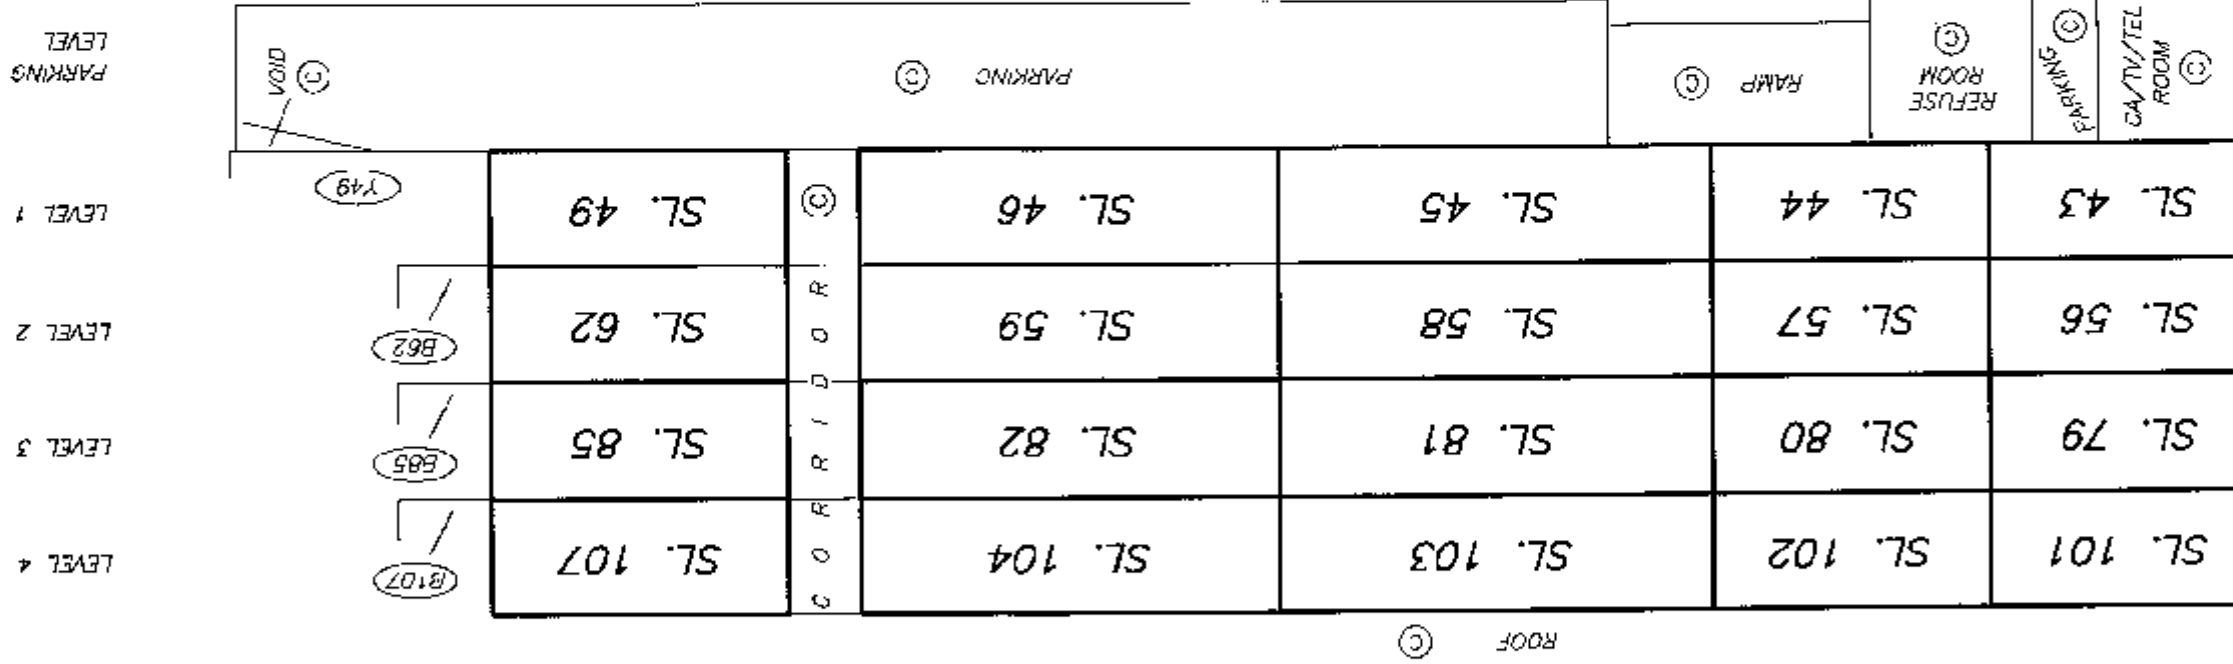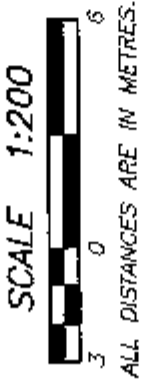

MATCH LINE
SEE SHEET #15

MATCH LINE
SEE SHEET #15

SHEET 17 OF 30 SHEETS

PARKING LEVEL
FLOOR PLAN
SOUTH PORTION


STRATA PLAN BCS 3208

SCALE 1:250



SEE SHEET #18
MATCH LINE

SEE SHEET #18
MATCH LINE

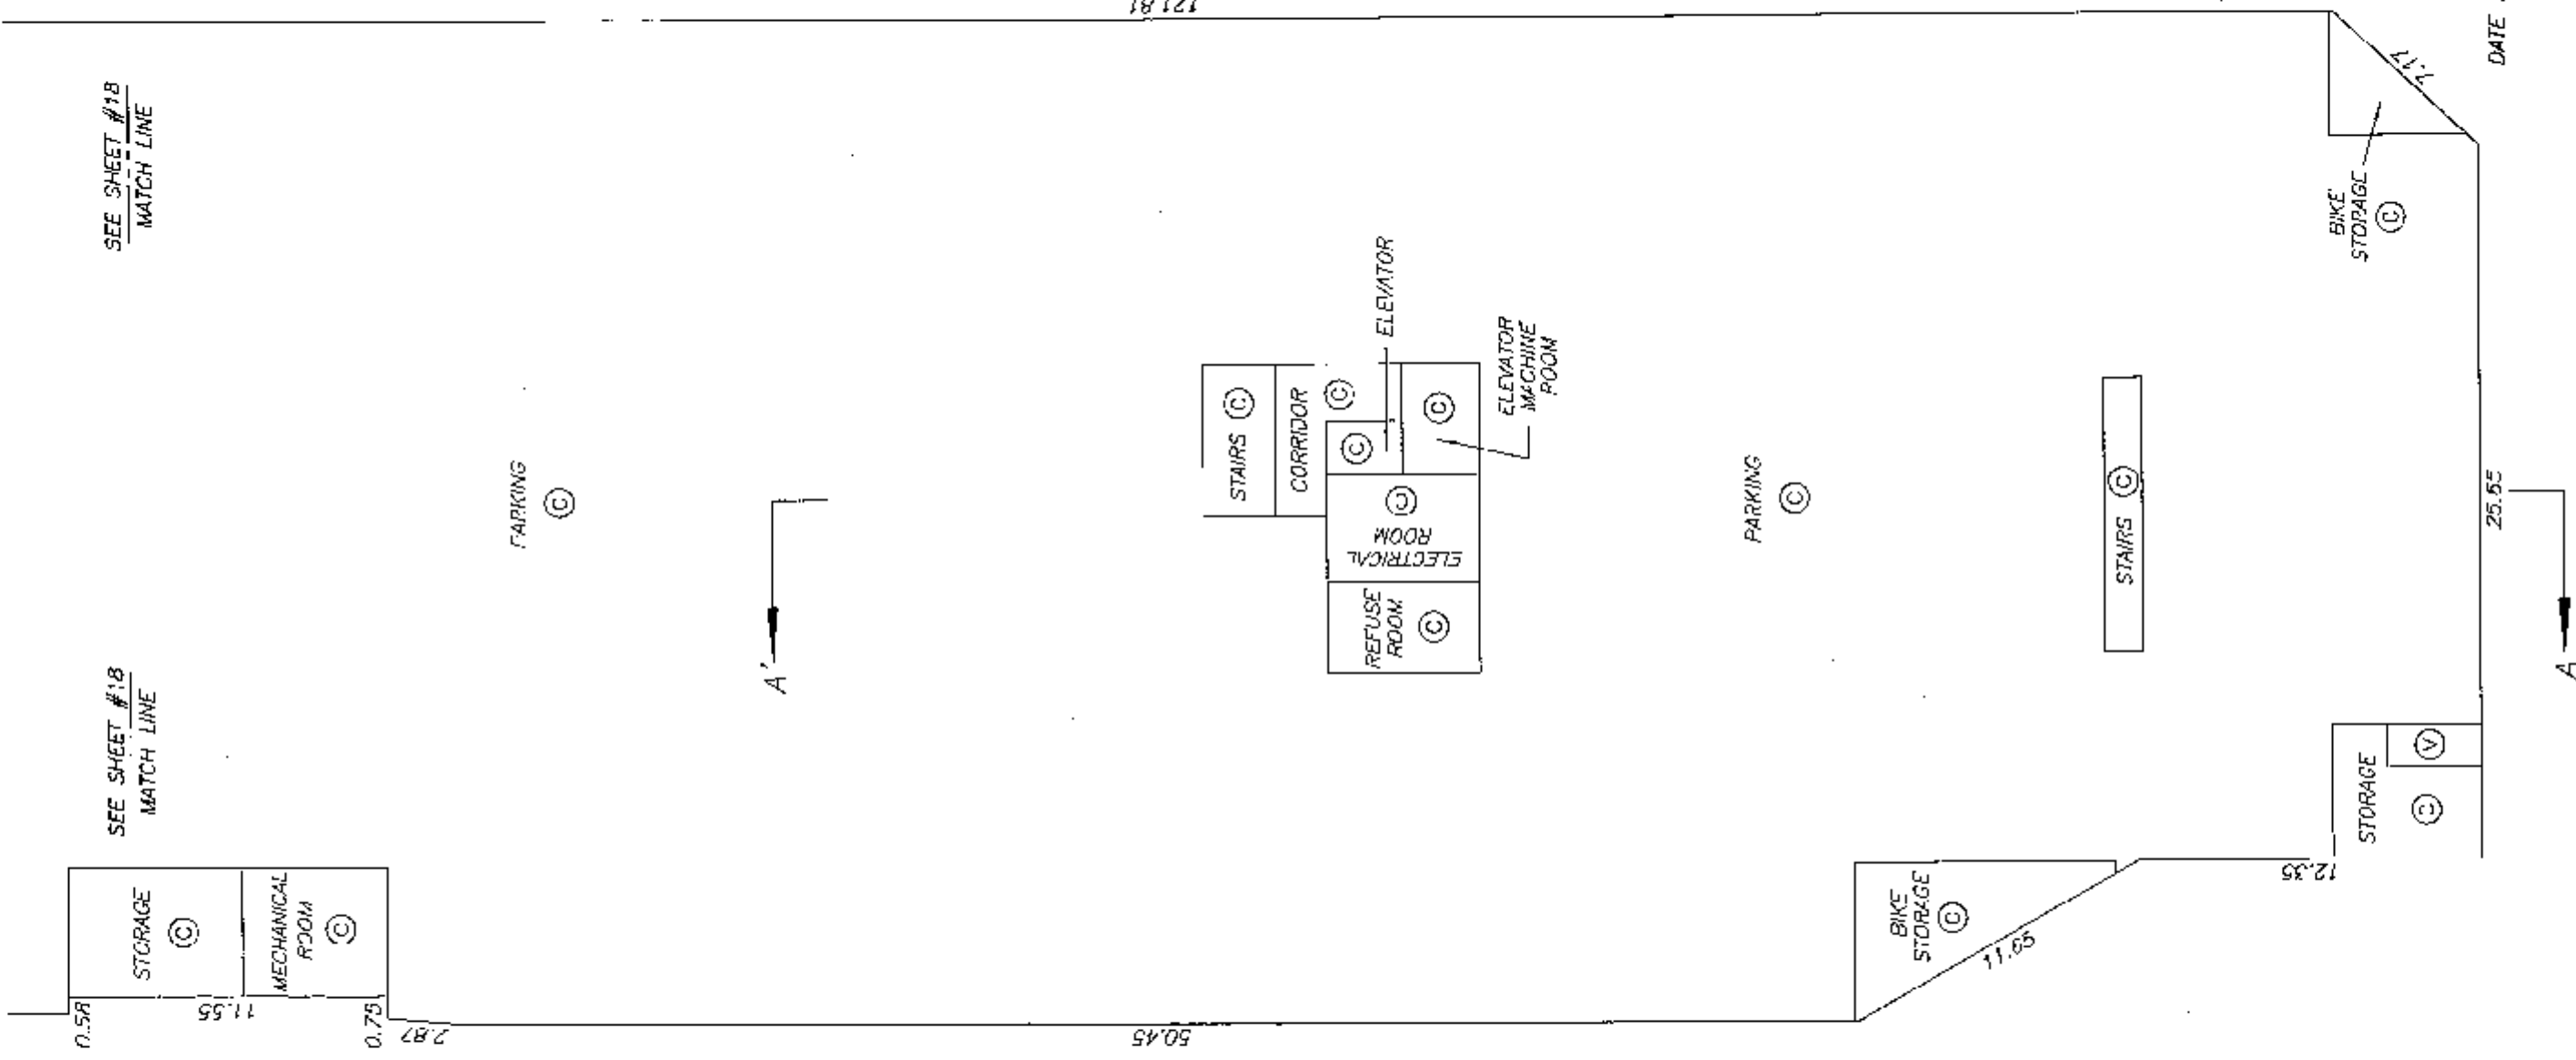



DATE : NOVEMBER 3, 2008

M. C. S.

**PARKING LEVEL
FLOOR PLAN
NORTH PORTION**

STRATA PLAN BCS 3208

SCALE 1:250

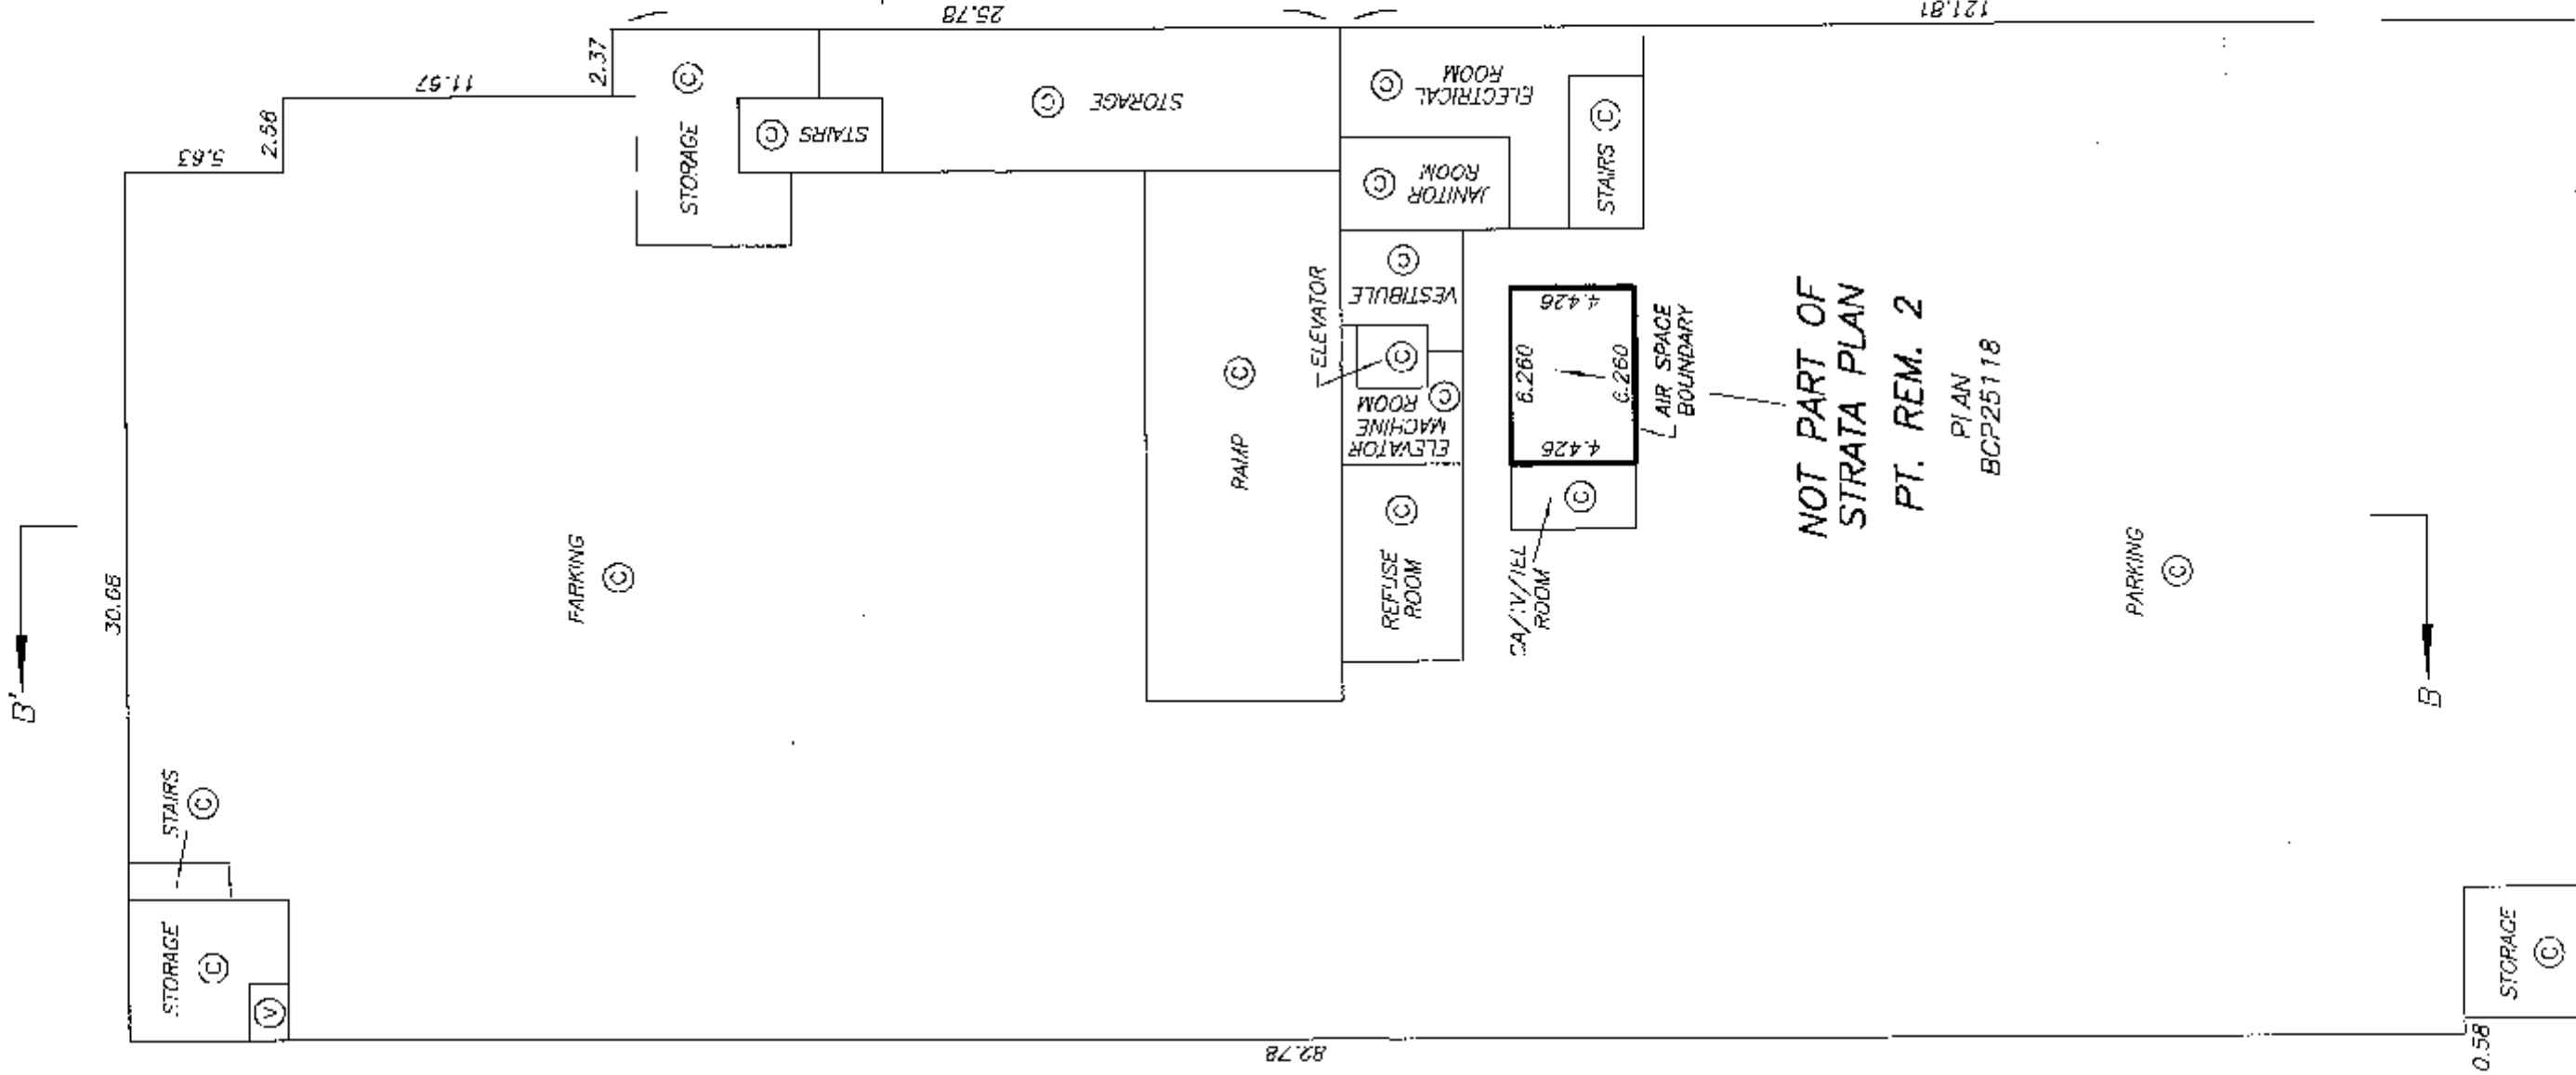 

MATCH LINE
SEE SHEET #17

MATCH LINE
SEE SHEET #17



STRATA PLAN BCS 3208

BUILDING "A"
LEVEL 1 FLOOR PLAN

SCALE 1:200



ALL DISTANCES ARE IN METRES.

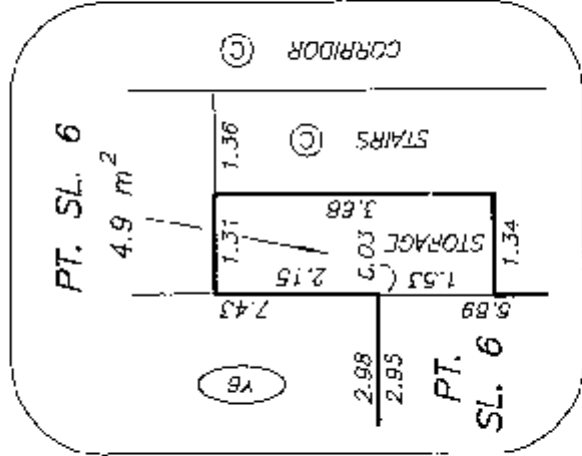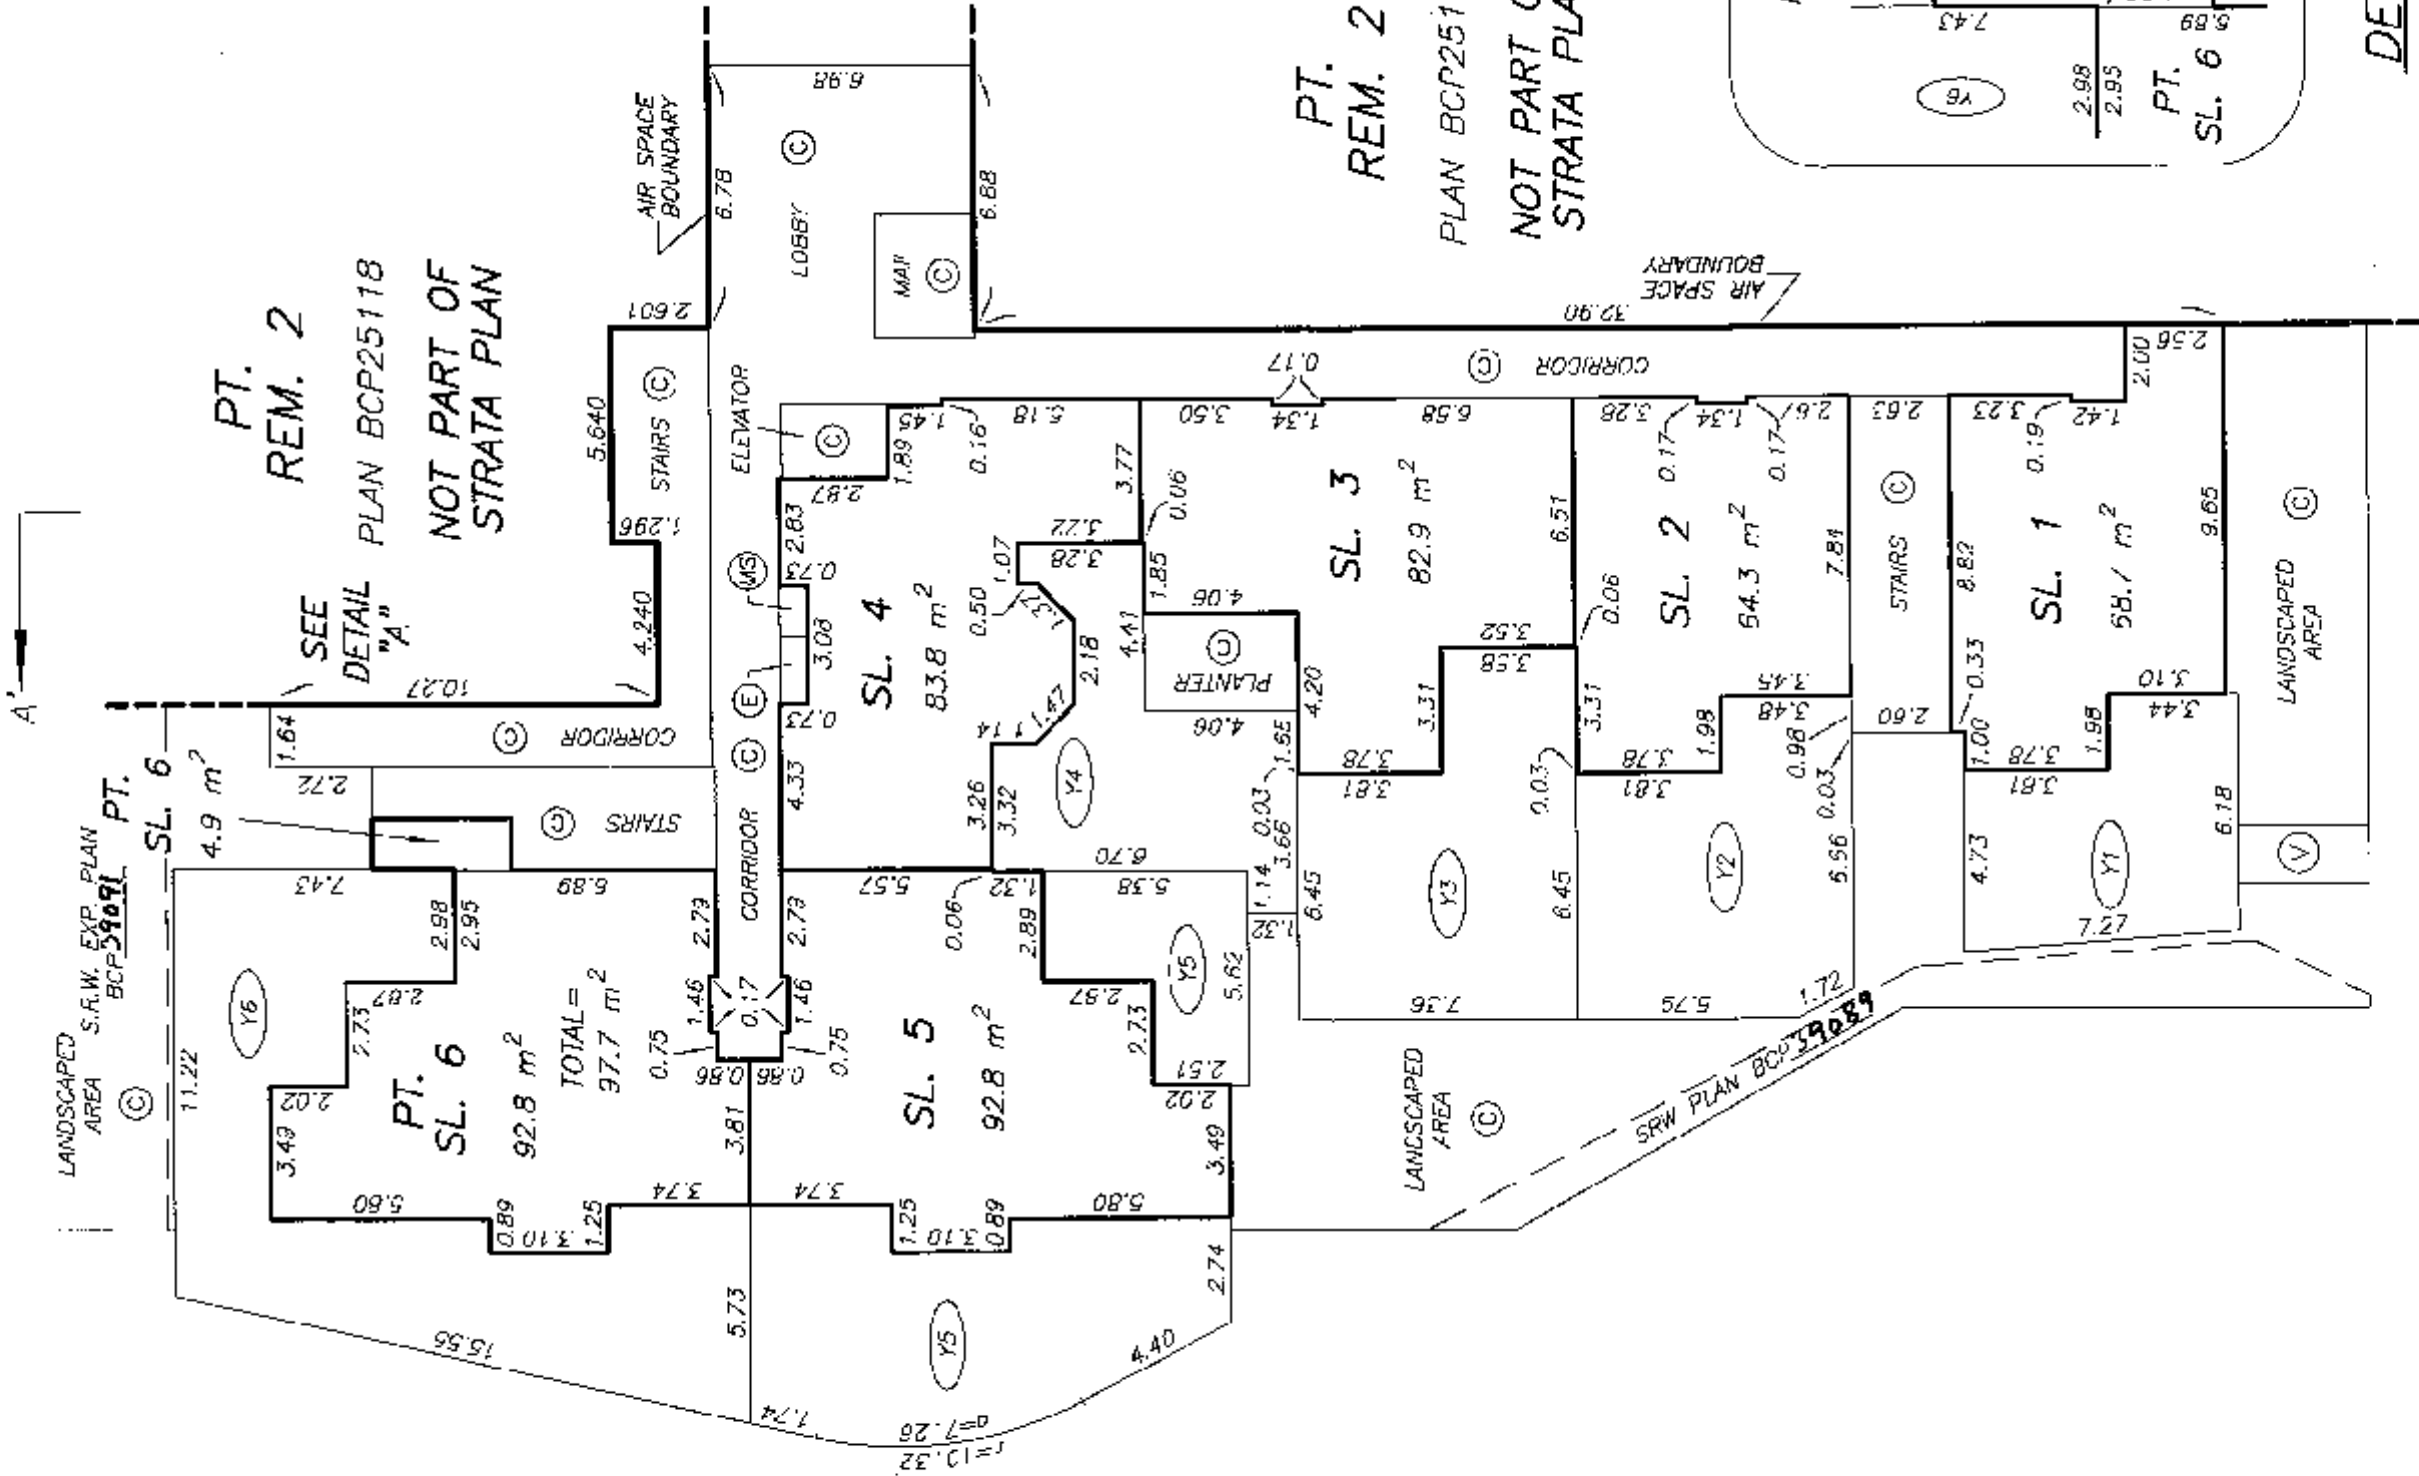

DETAIL "A"

NOT TO SCALE

DATE : NOVEMBER 3, 2008


DRAWING # 30718-3
FILE # 30718-3-ALL1

M.S.S.

BUILDING "A"

STRATA PLAN BCS 3208

LEVEL 2 FLOOR PLAN

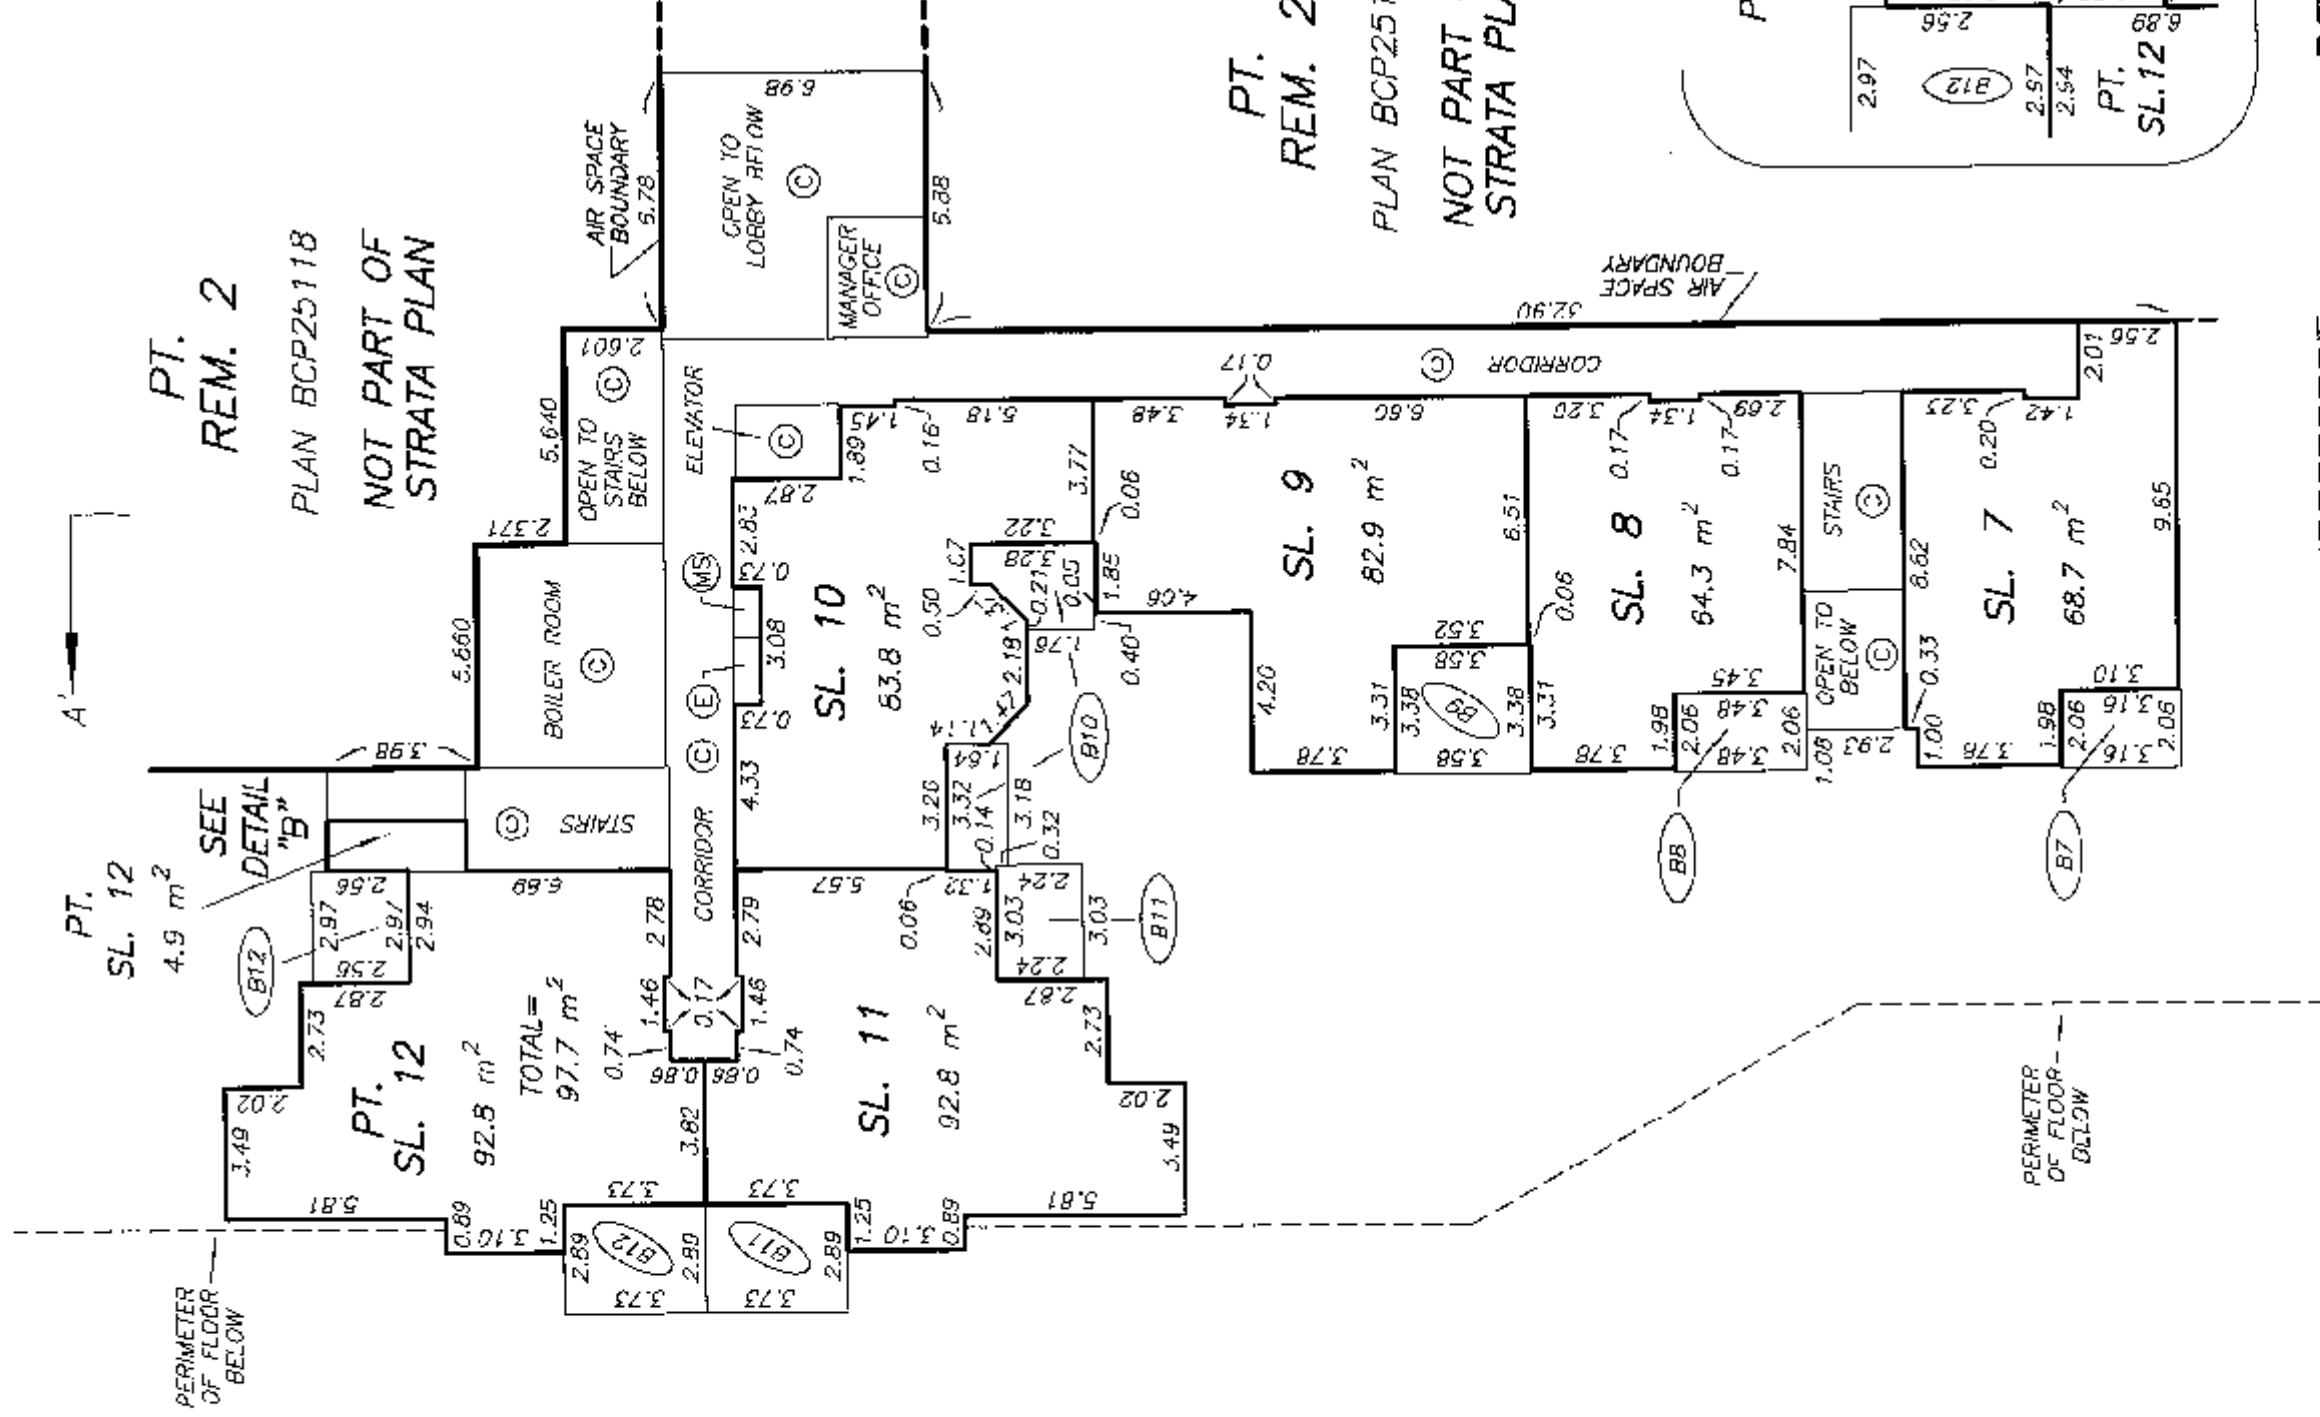

DETAIL "B"


NOT TO SCALE

BUILDING "A"

STRATA PLAN BCS 3208

LEVEL 3 FLOOR PLAN

SCALE 1:200
0 3
ALL DISTANCES ARE IN METRES.

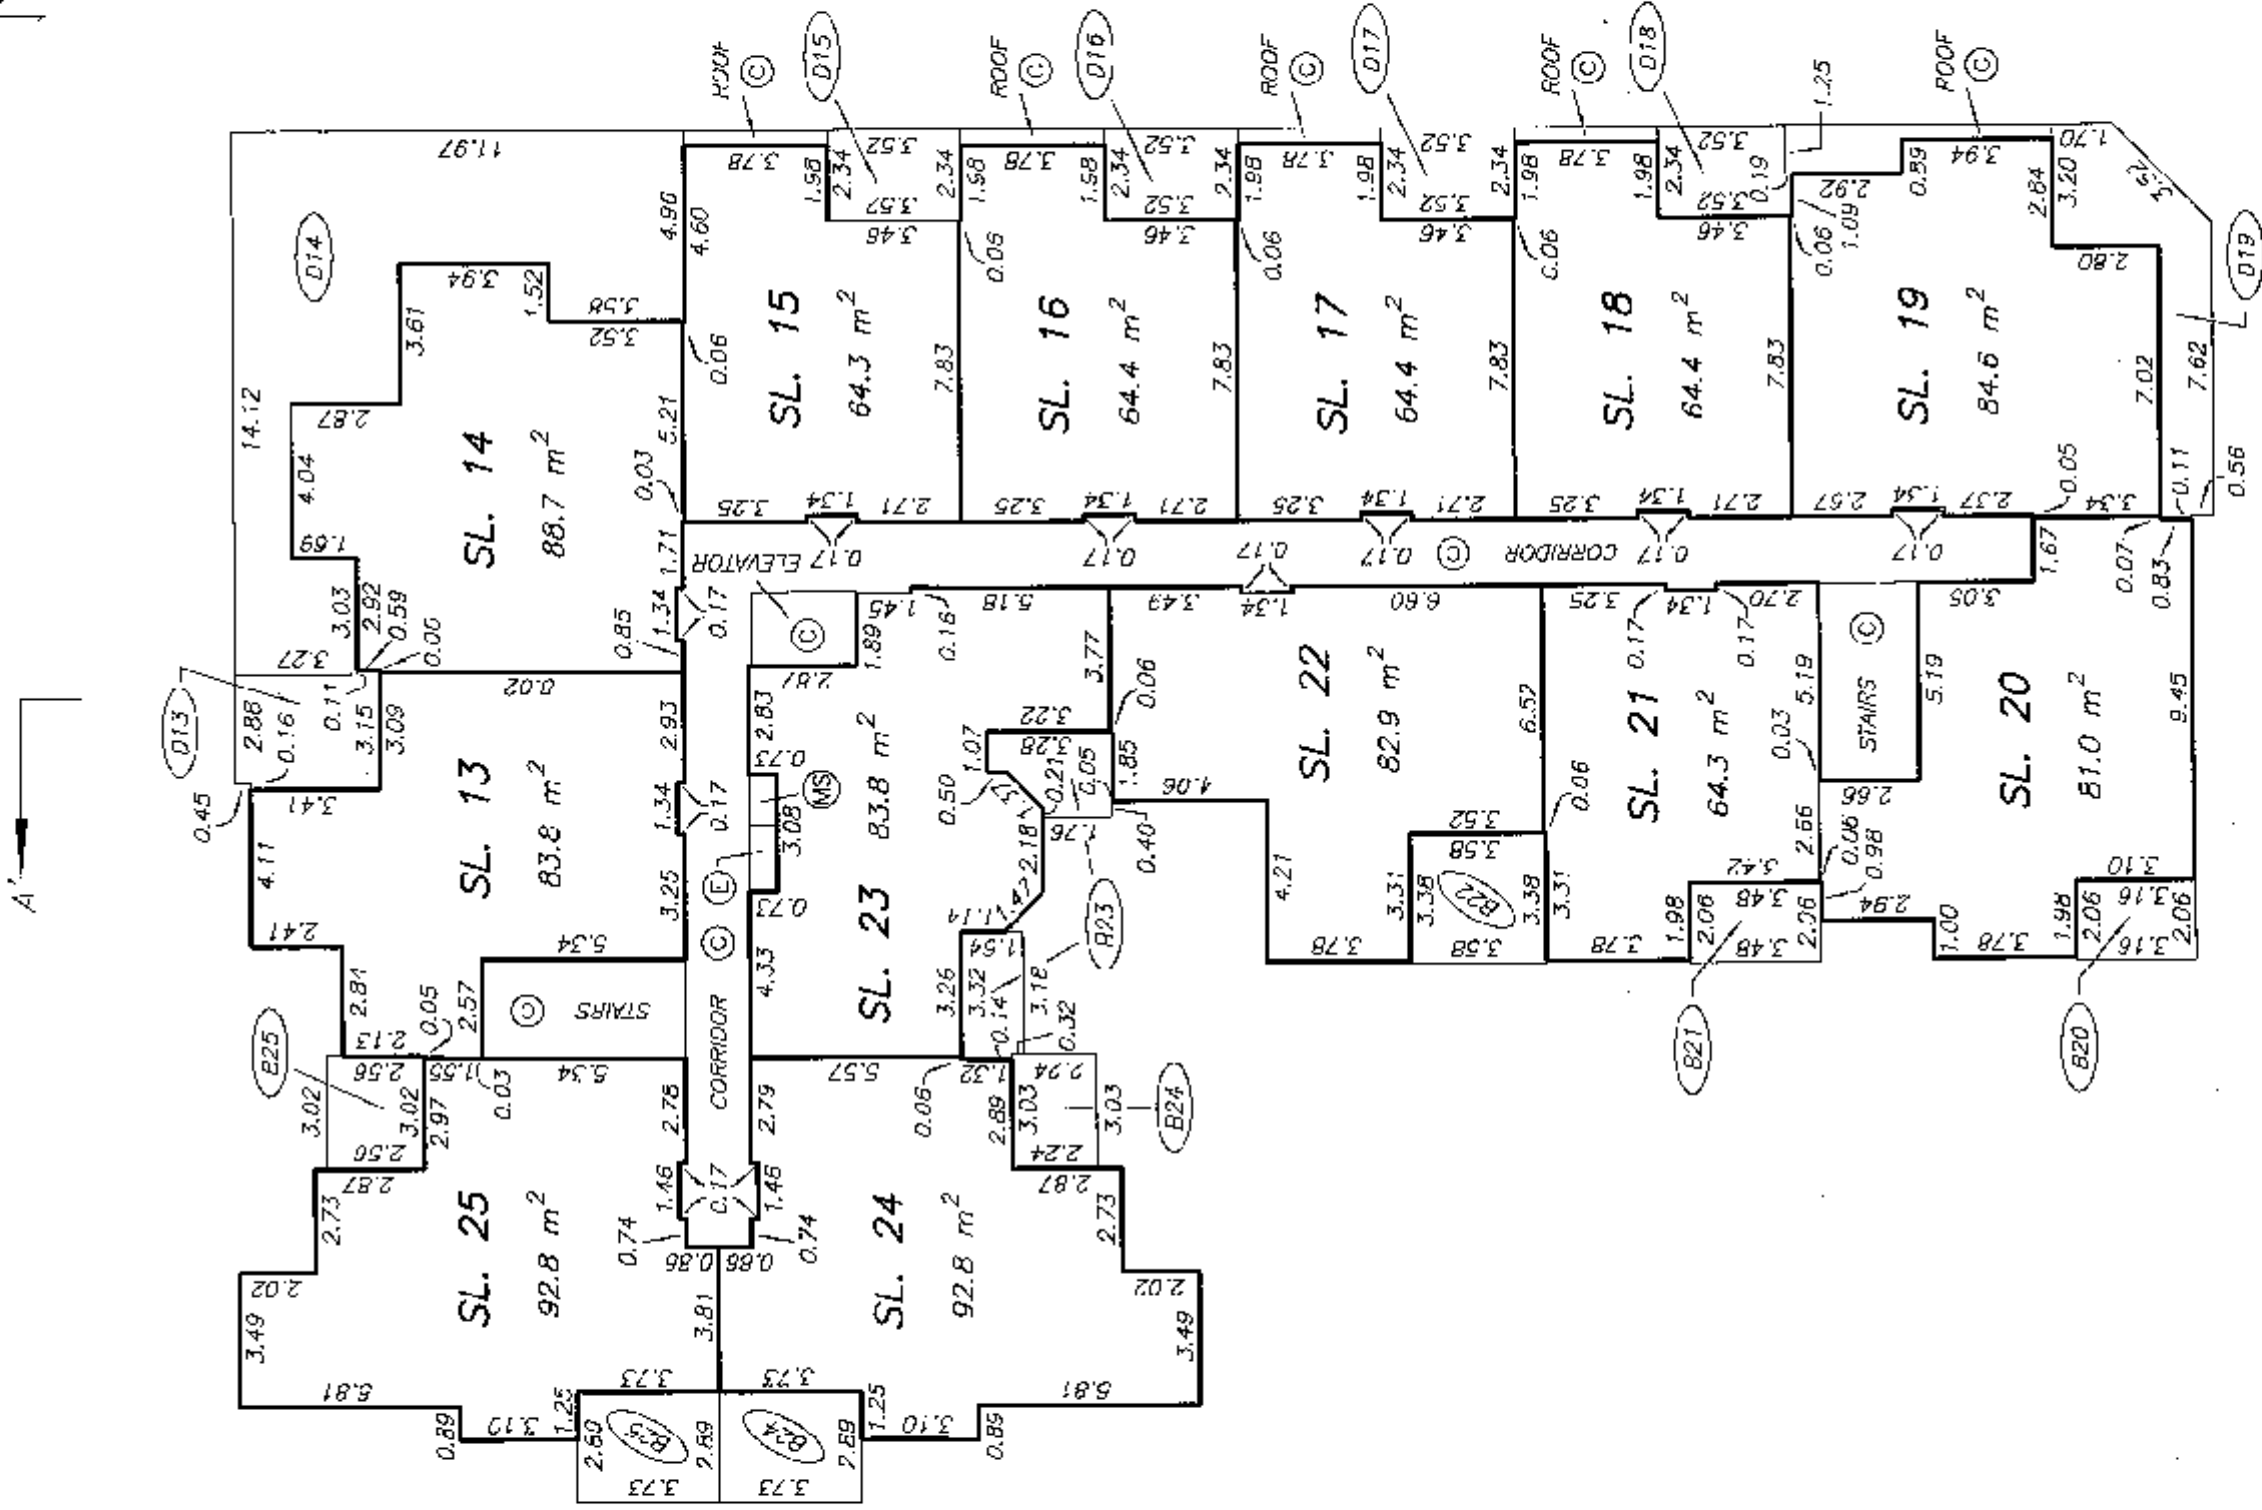

A

DATE : NOVEMBER 3, 2008

M.E.S.


BUILDING "B"
LEVEL 2 FLOOR PLAN
SOUTH PORTION

STRATA PLAN BCS 3208

SCALE 1:200



ALL DISTANCES ARE IN METRES.

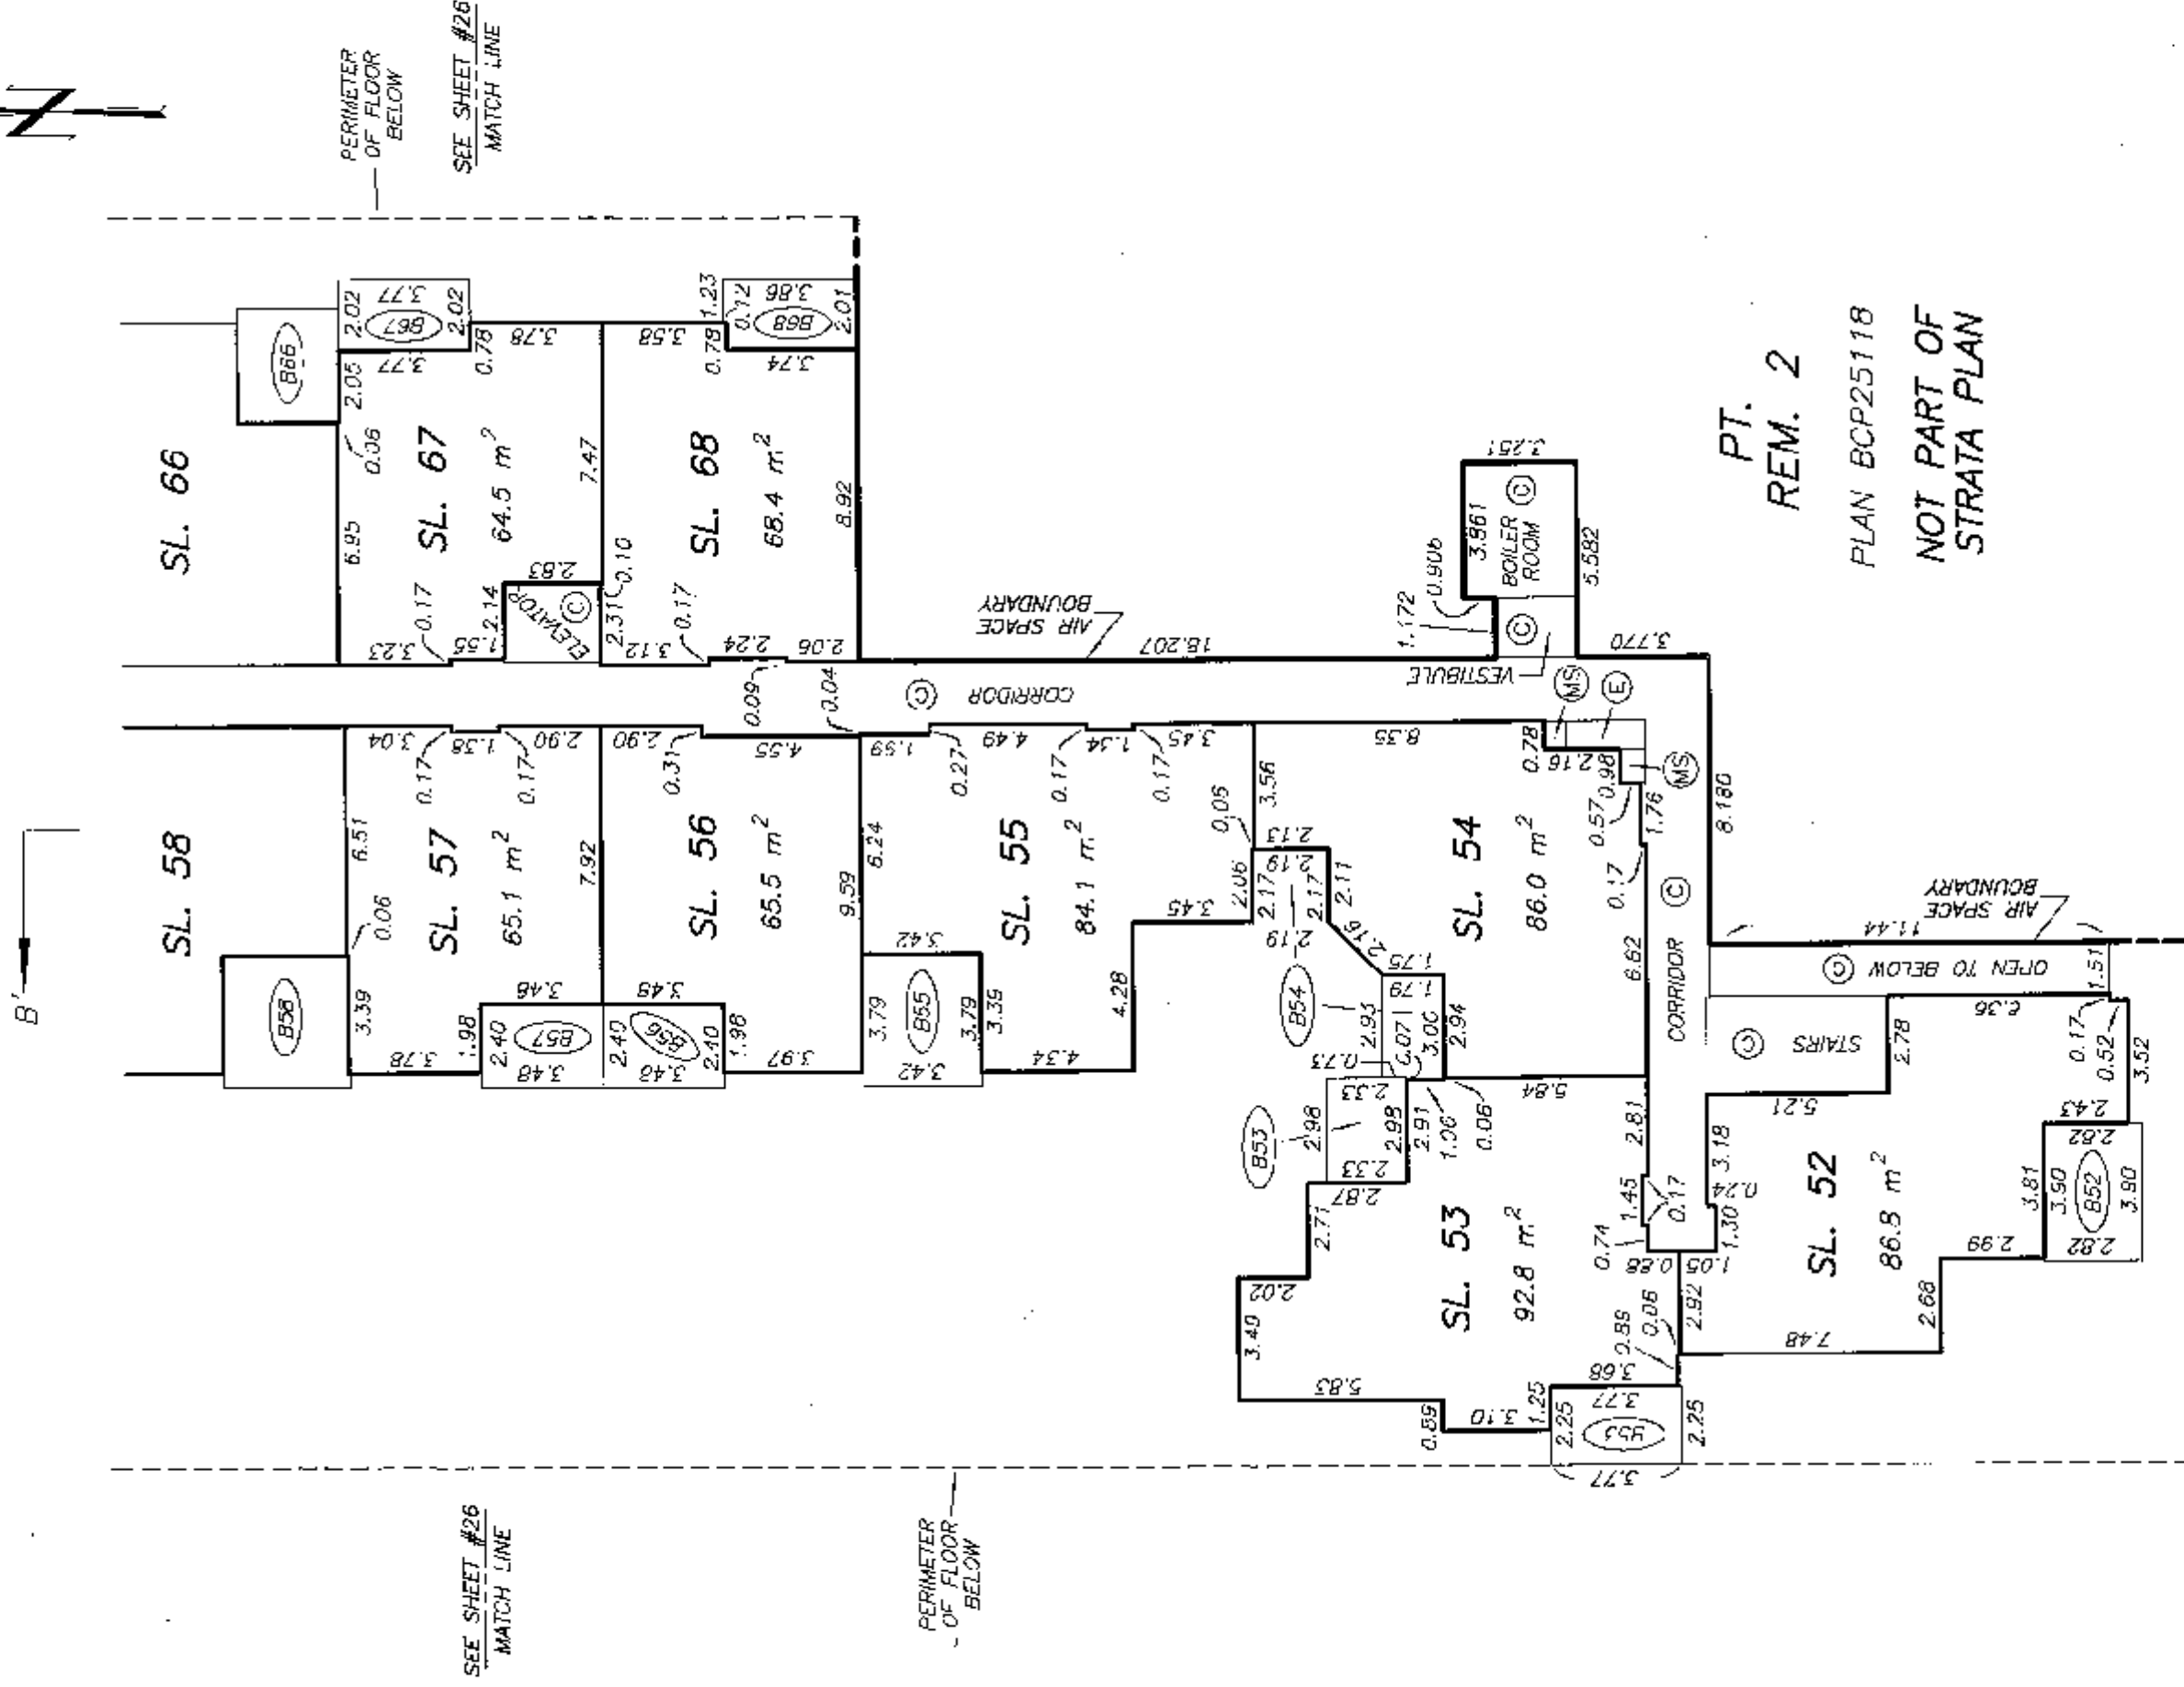

BUILDING "B"


LEVEL 2 FLOOR PLAN
NORTH PORTION

STRATA PLAN BCS 3208

SCALE 1:200



ALL DISTANCES ARE IN METRES.

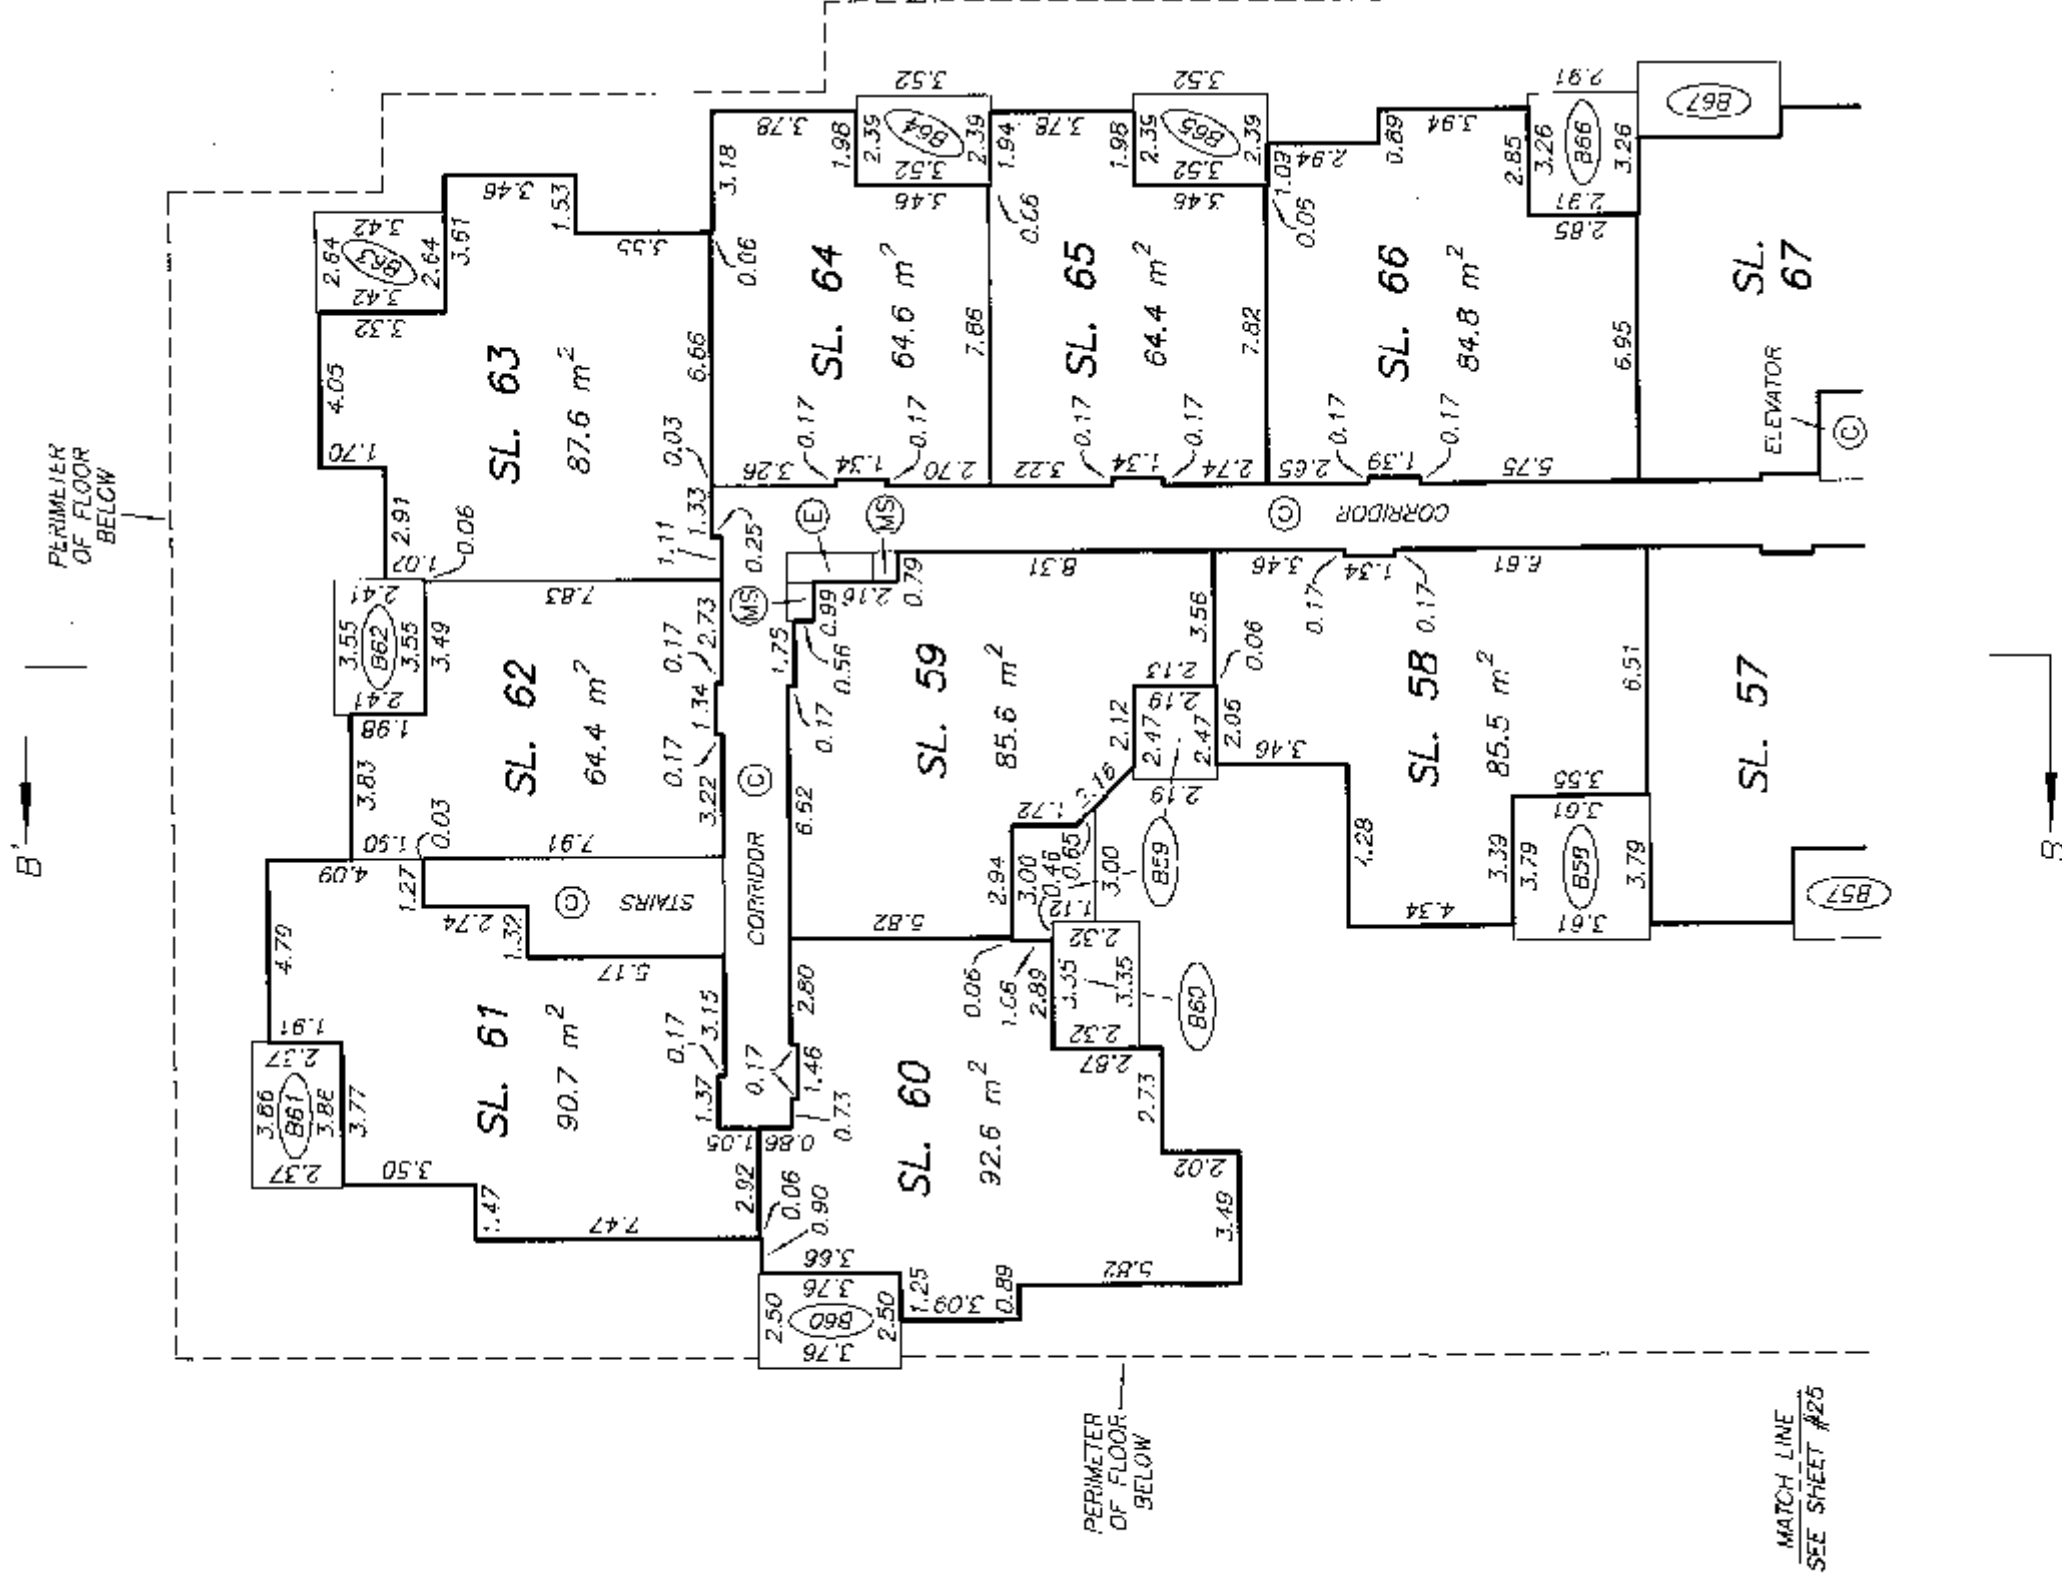

BUILDING "B"

LEVEL 3 FLOOR PLAN


SOUTH PORTION

STRATA PLAN BCS 3208


SCALE 1:200



ALL DISTANCES ARE IN METRES.

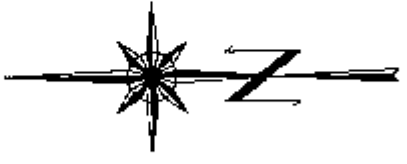

B'

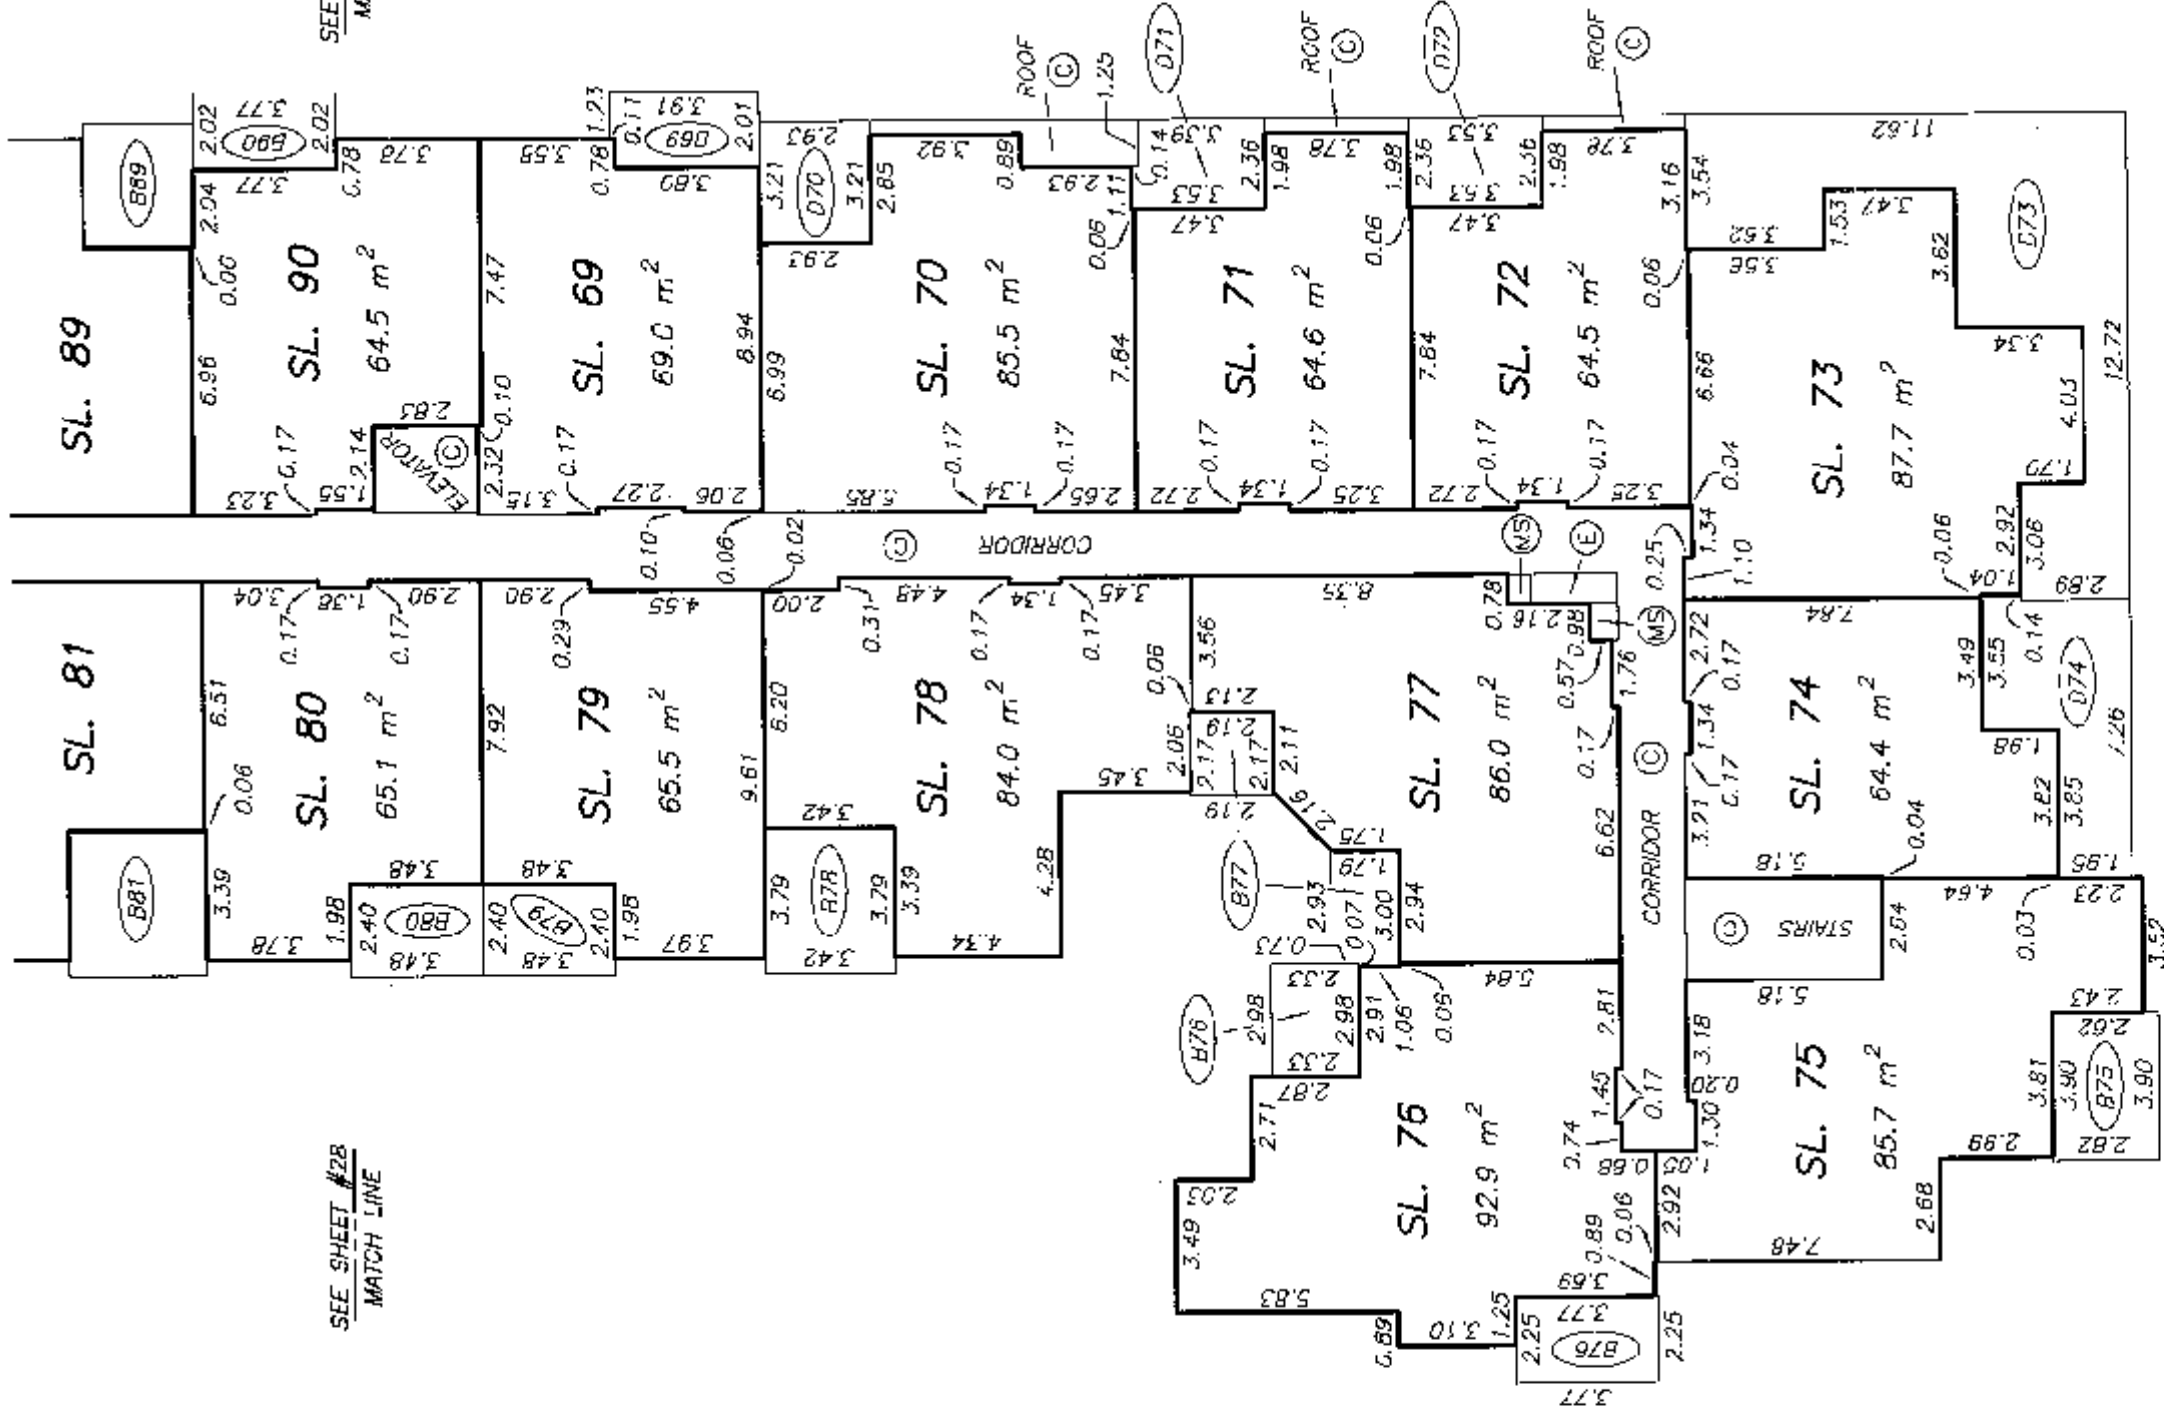

B

DATE : NOVEMBER 3, 2008

M.E.S.

BUILDING "B"

LEVEL 3 FLOOR PLAN
NORTH PORTION

STRATA PLAN BCS 3208


SCALE 1:200



ALL DISTANCES ARE IN METRES.



B'

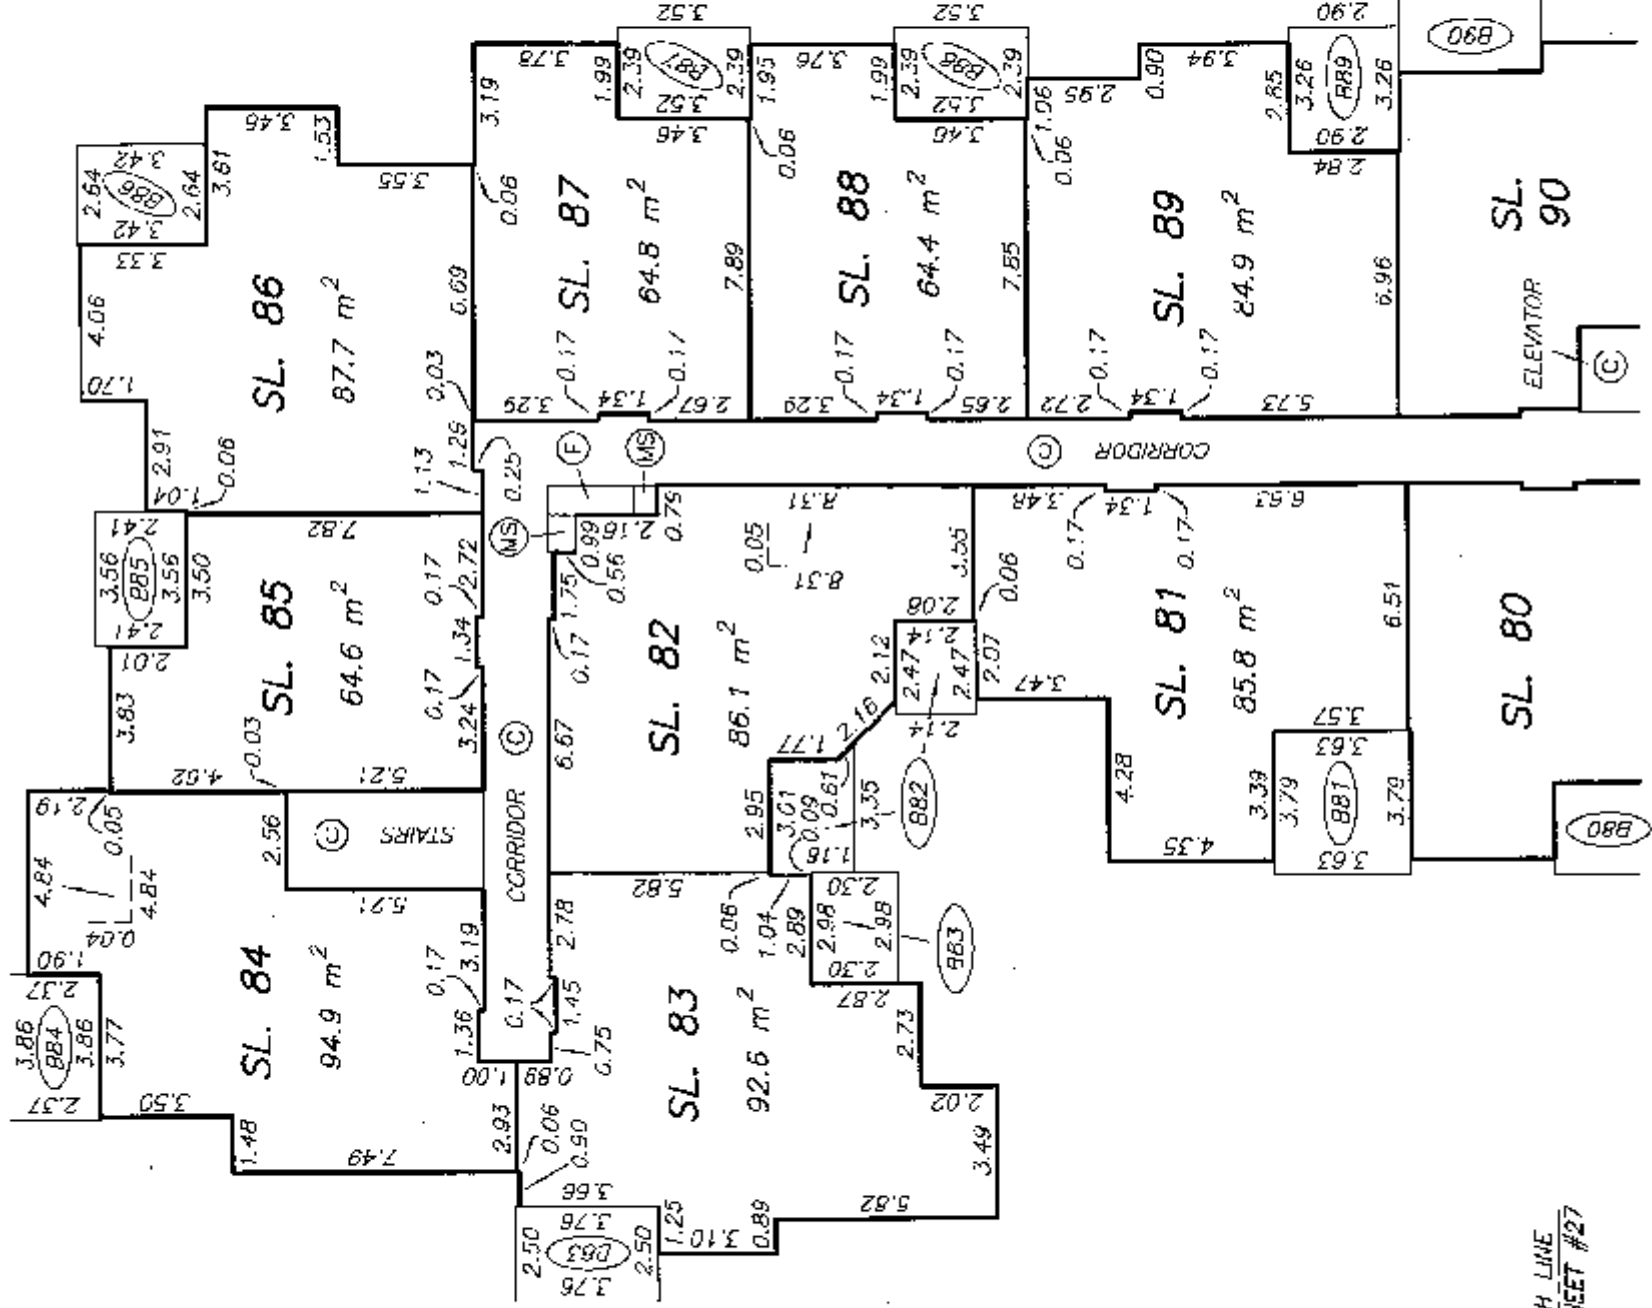

MATCH LINE
SEE SHEET #27

MATCH LINE
SEE SHEET #27

B

BUILDING "B"

LEVEL 4 FLOOR PLAN SOUTH PORTION

STRATA PLAN BCS 3208


SCALE 1:200



ALL DISTANCES ARE IN METRES.



B

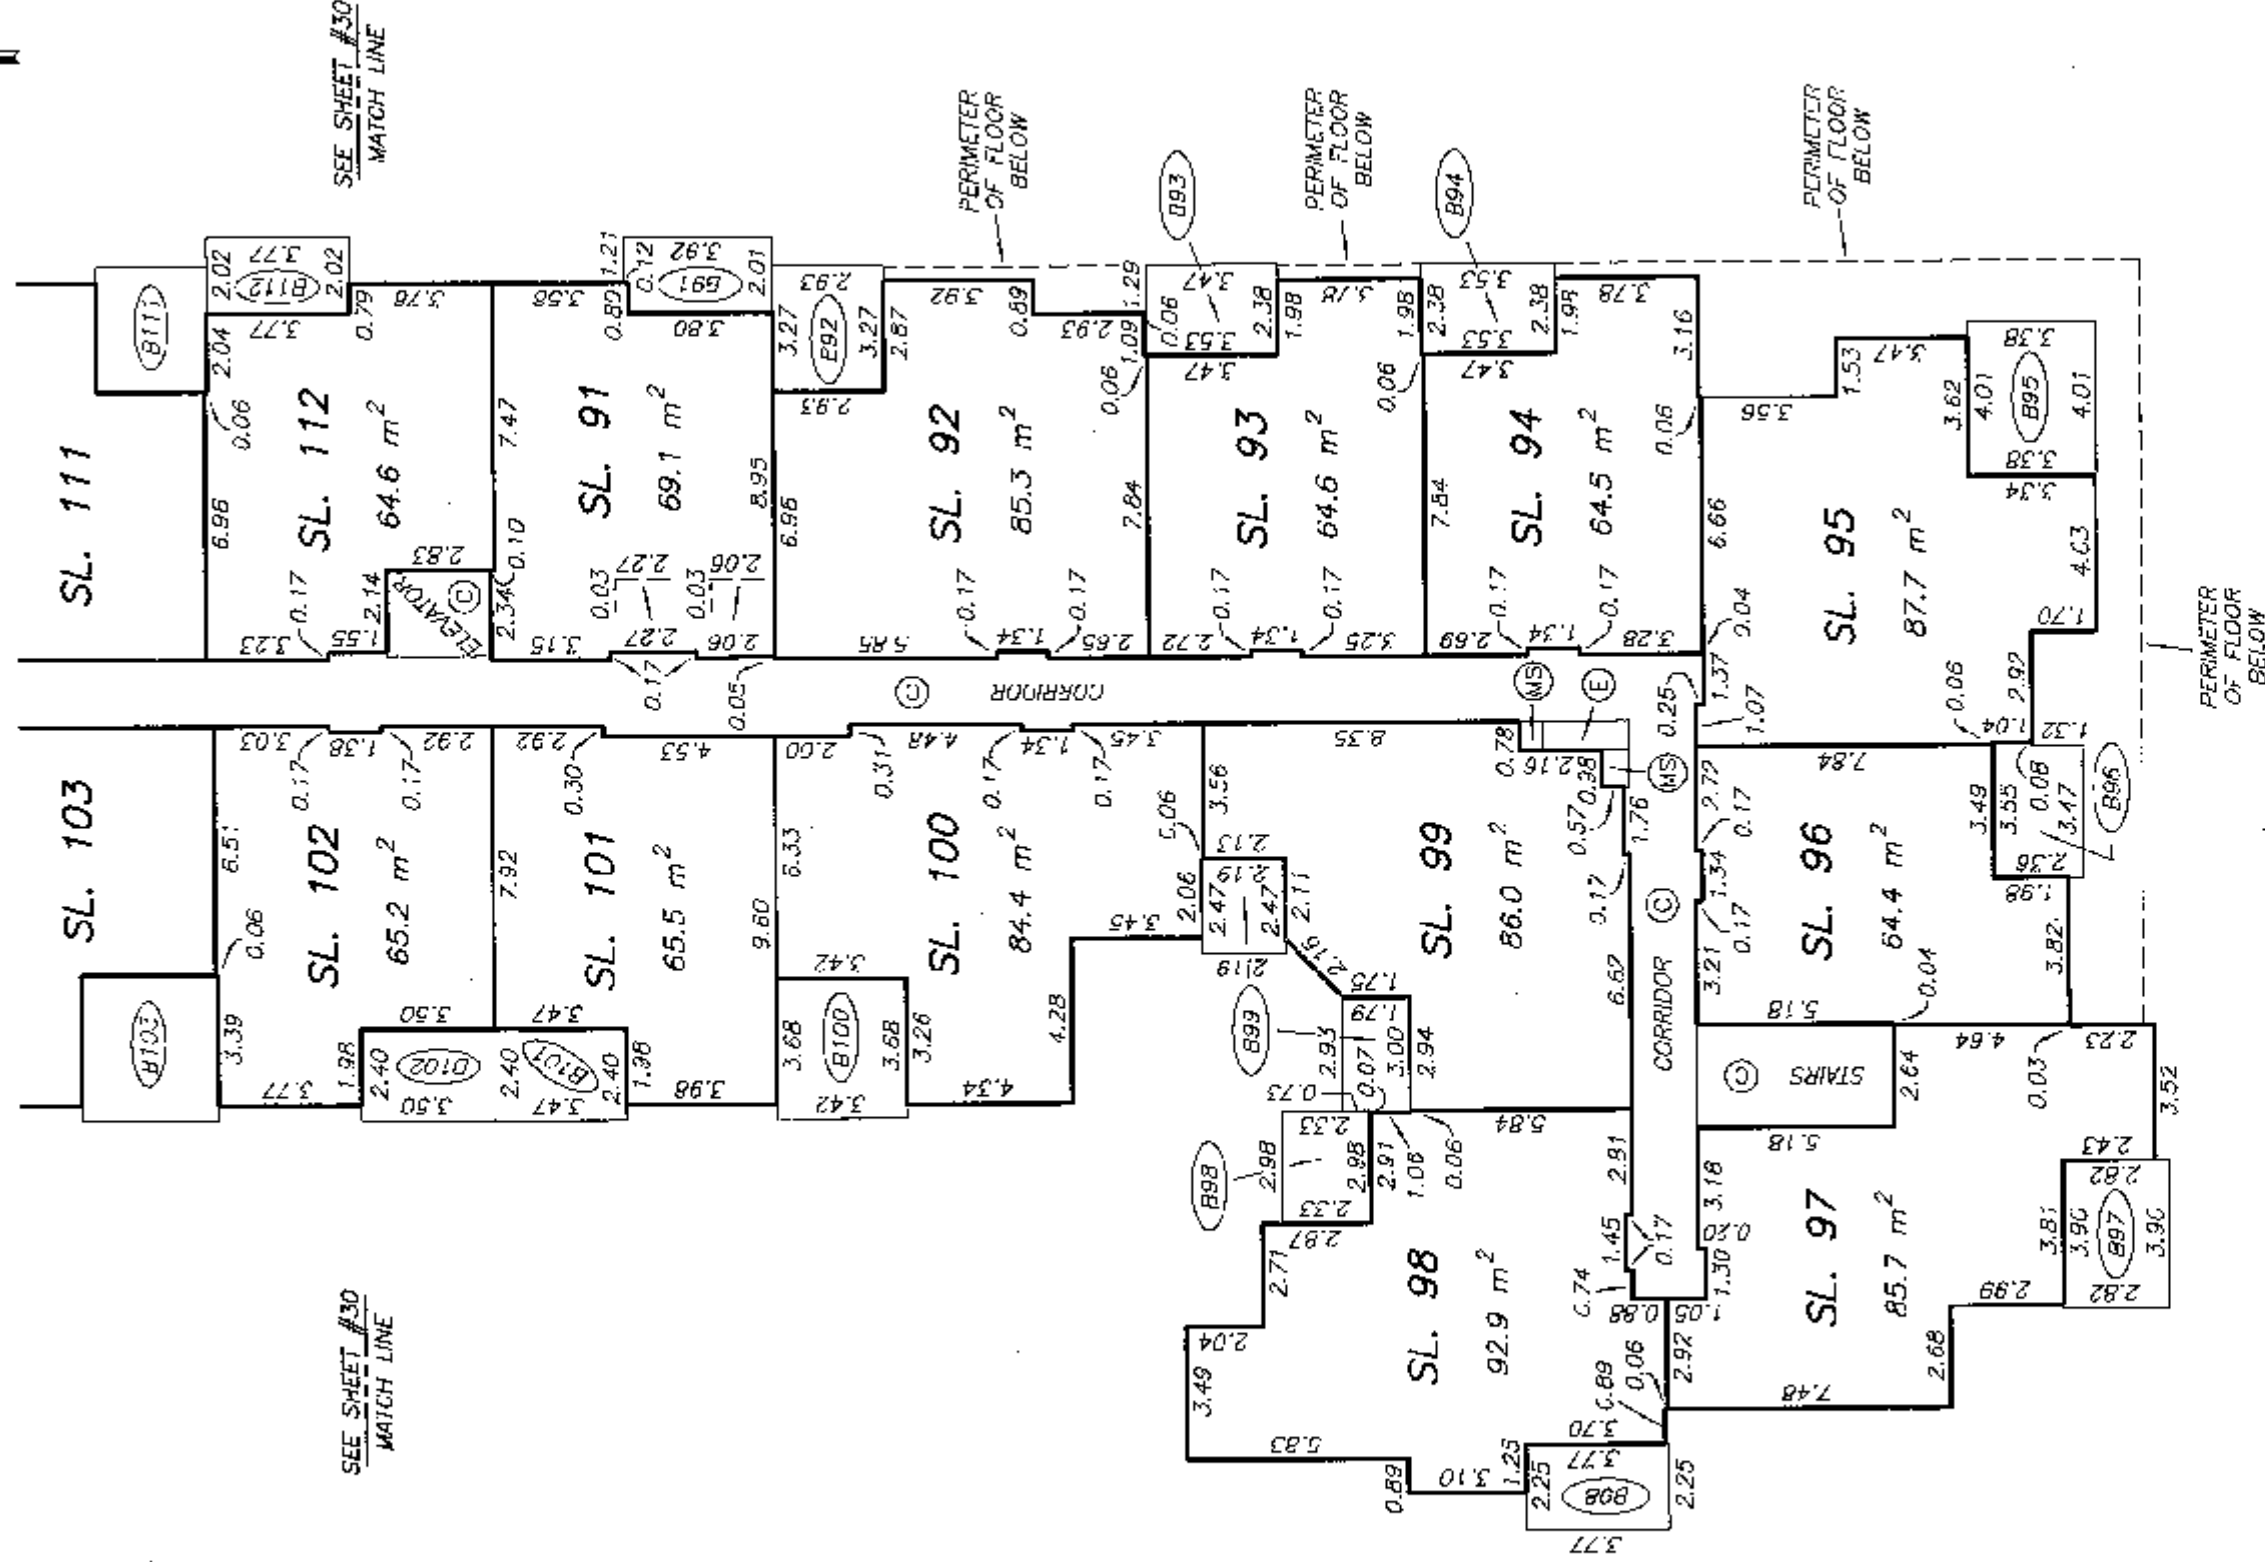

B

DATE : NOVEMBER 3, 2008

DRAWING # 30718-3
FILE # 30718-3-0-14

M.E.S.

BUILDING "B"
LEVEL 4 FLOOR PLAN
NORTH PORTION

STRATA PLAN BCS 3208


SCALE 1:200



ALL DISTANCES ARE IN METRES.



B'

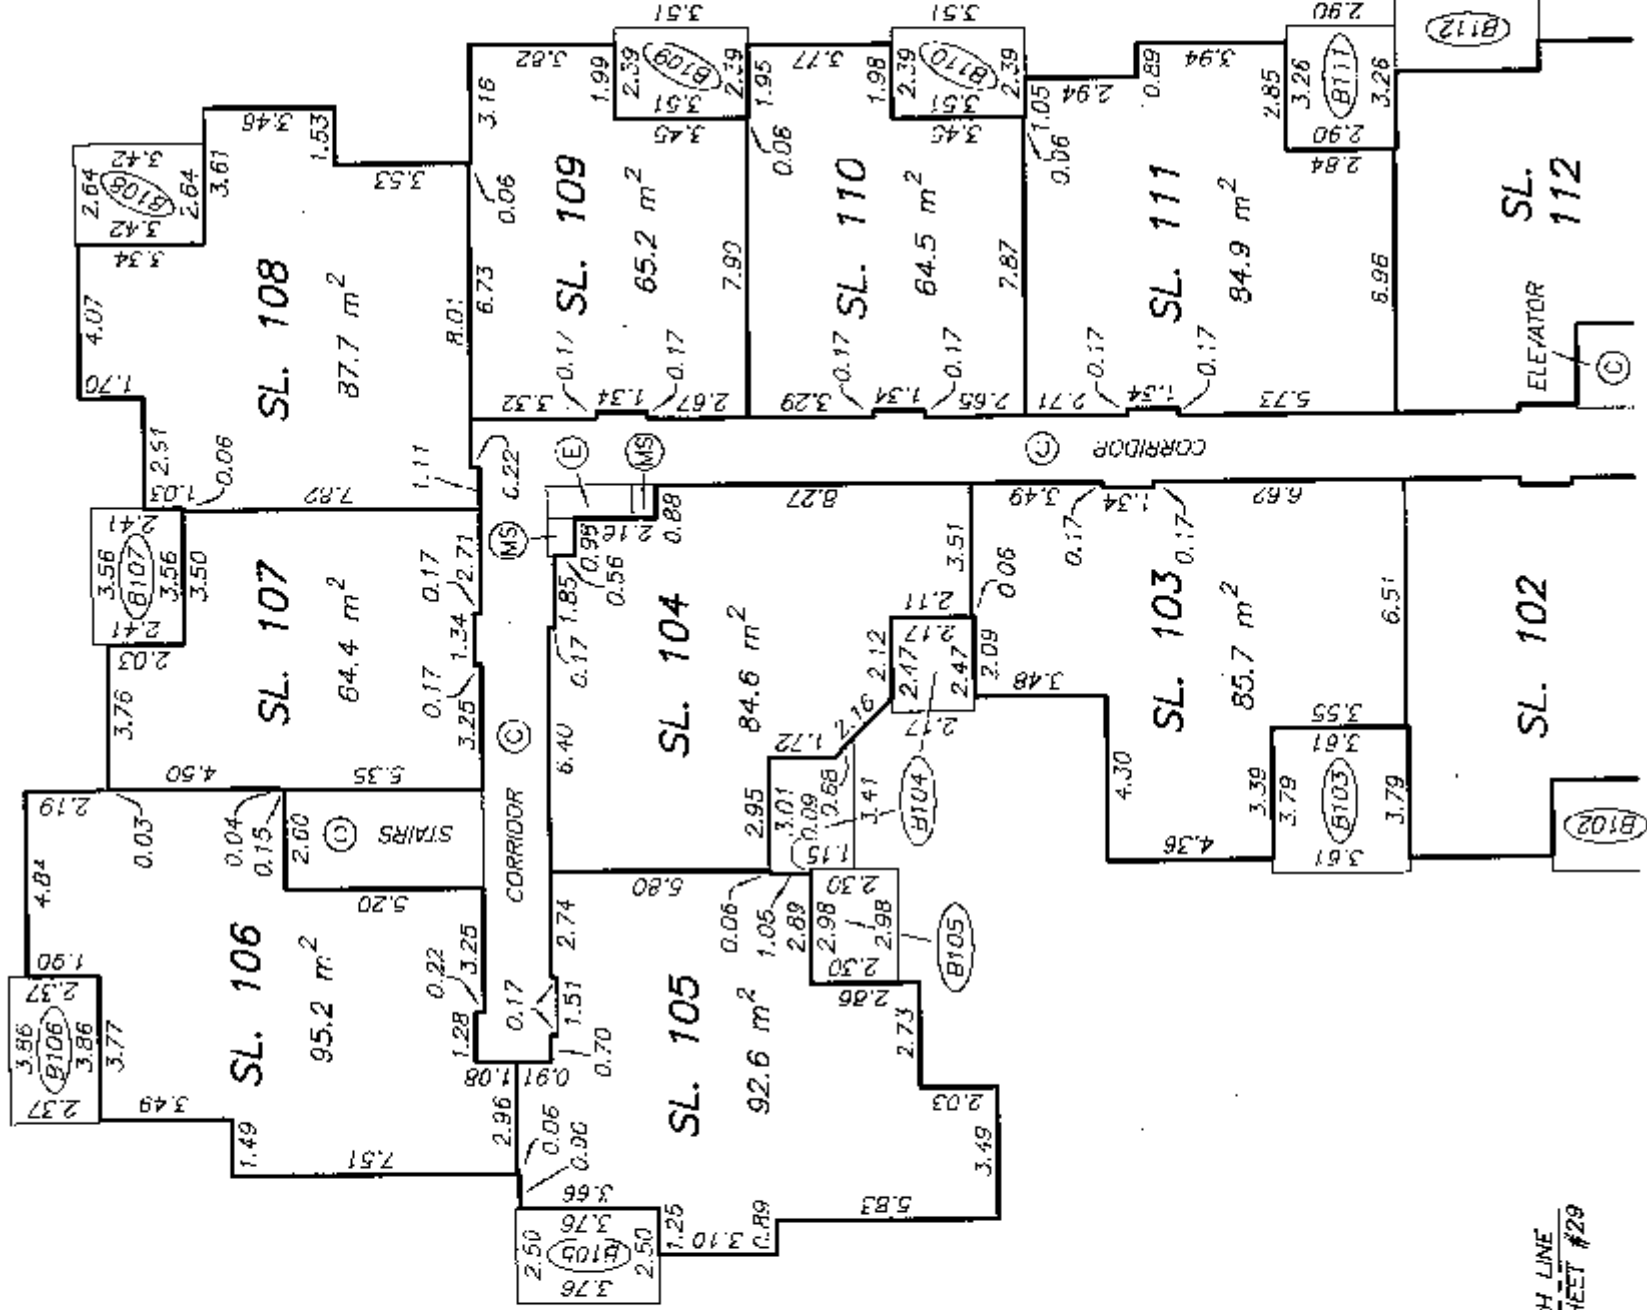

MATCH LINE
SEE SHEET #29

MATCH LINE
SEE SHEET #29

B

DATE : NOVEMBER 3, 2008

DRAWING # 30718-3
FILE # 30718-3_B_L3

M.S.D.