
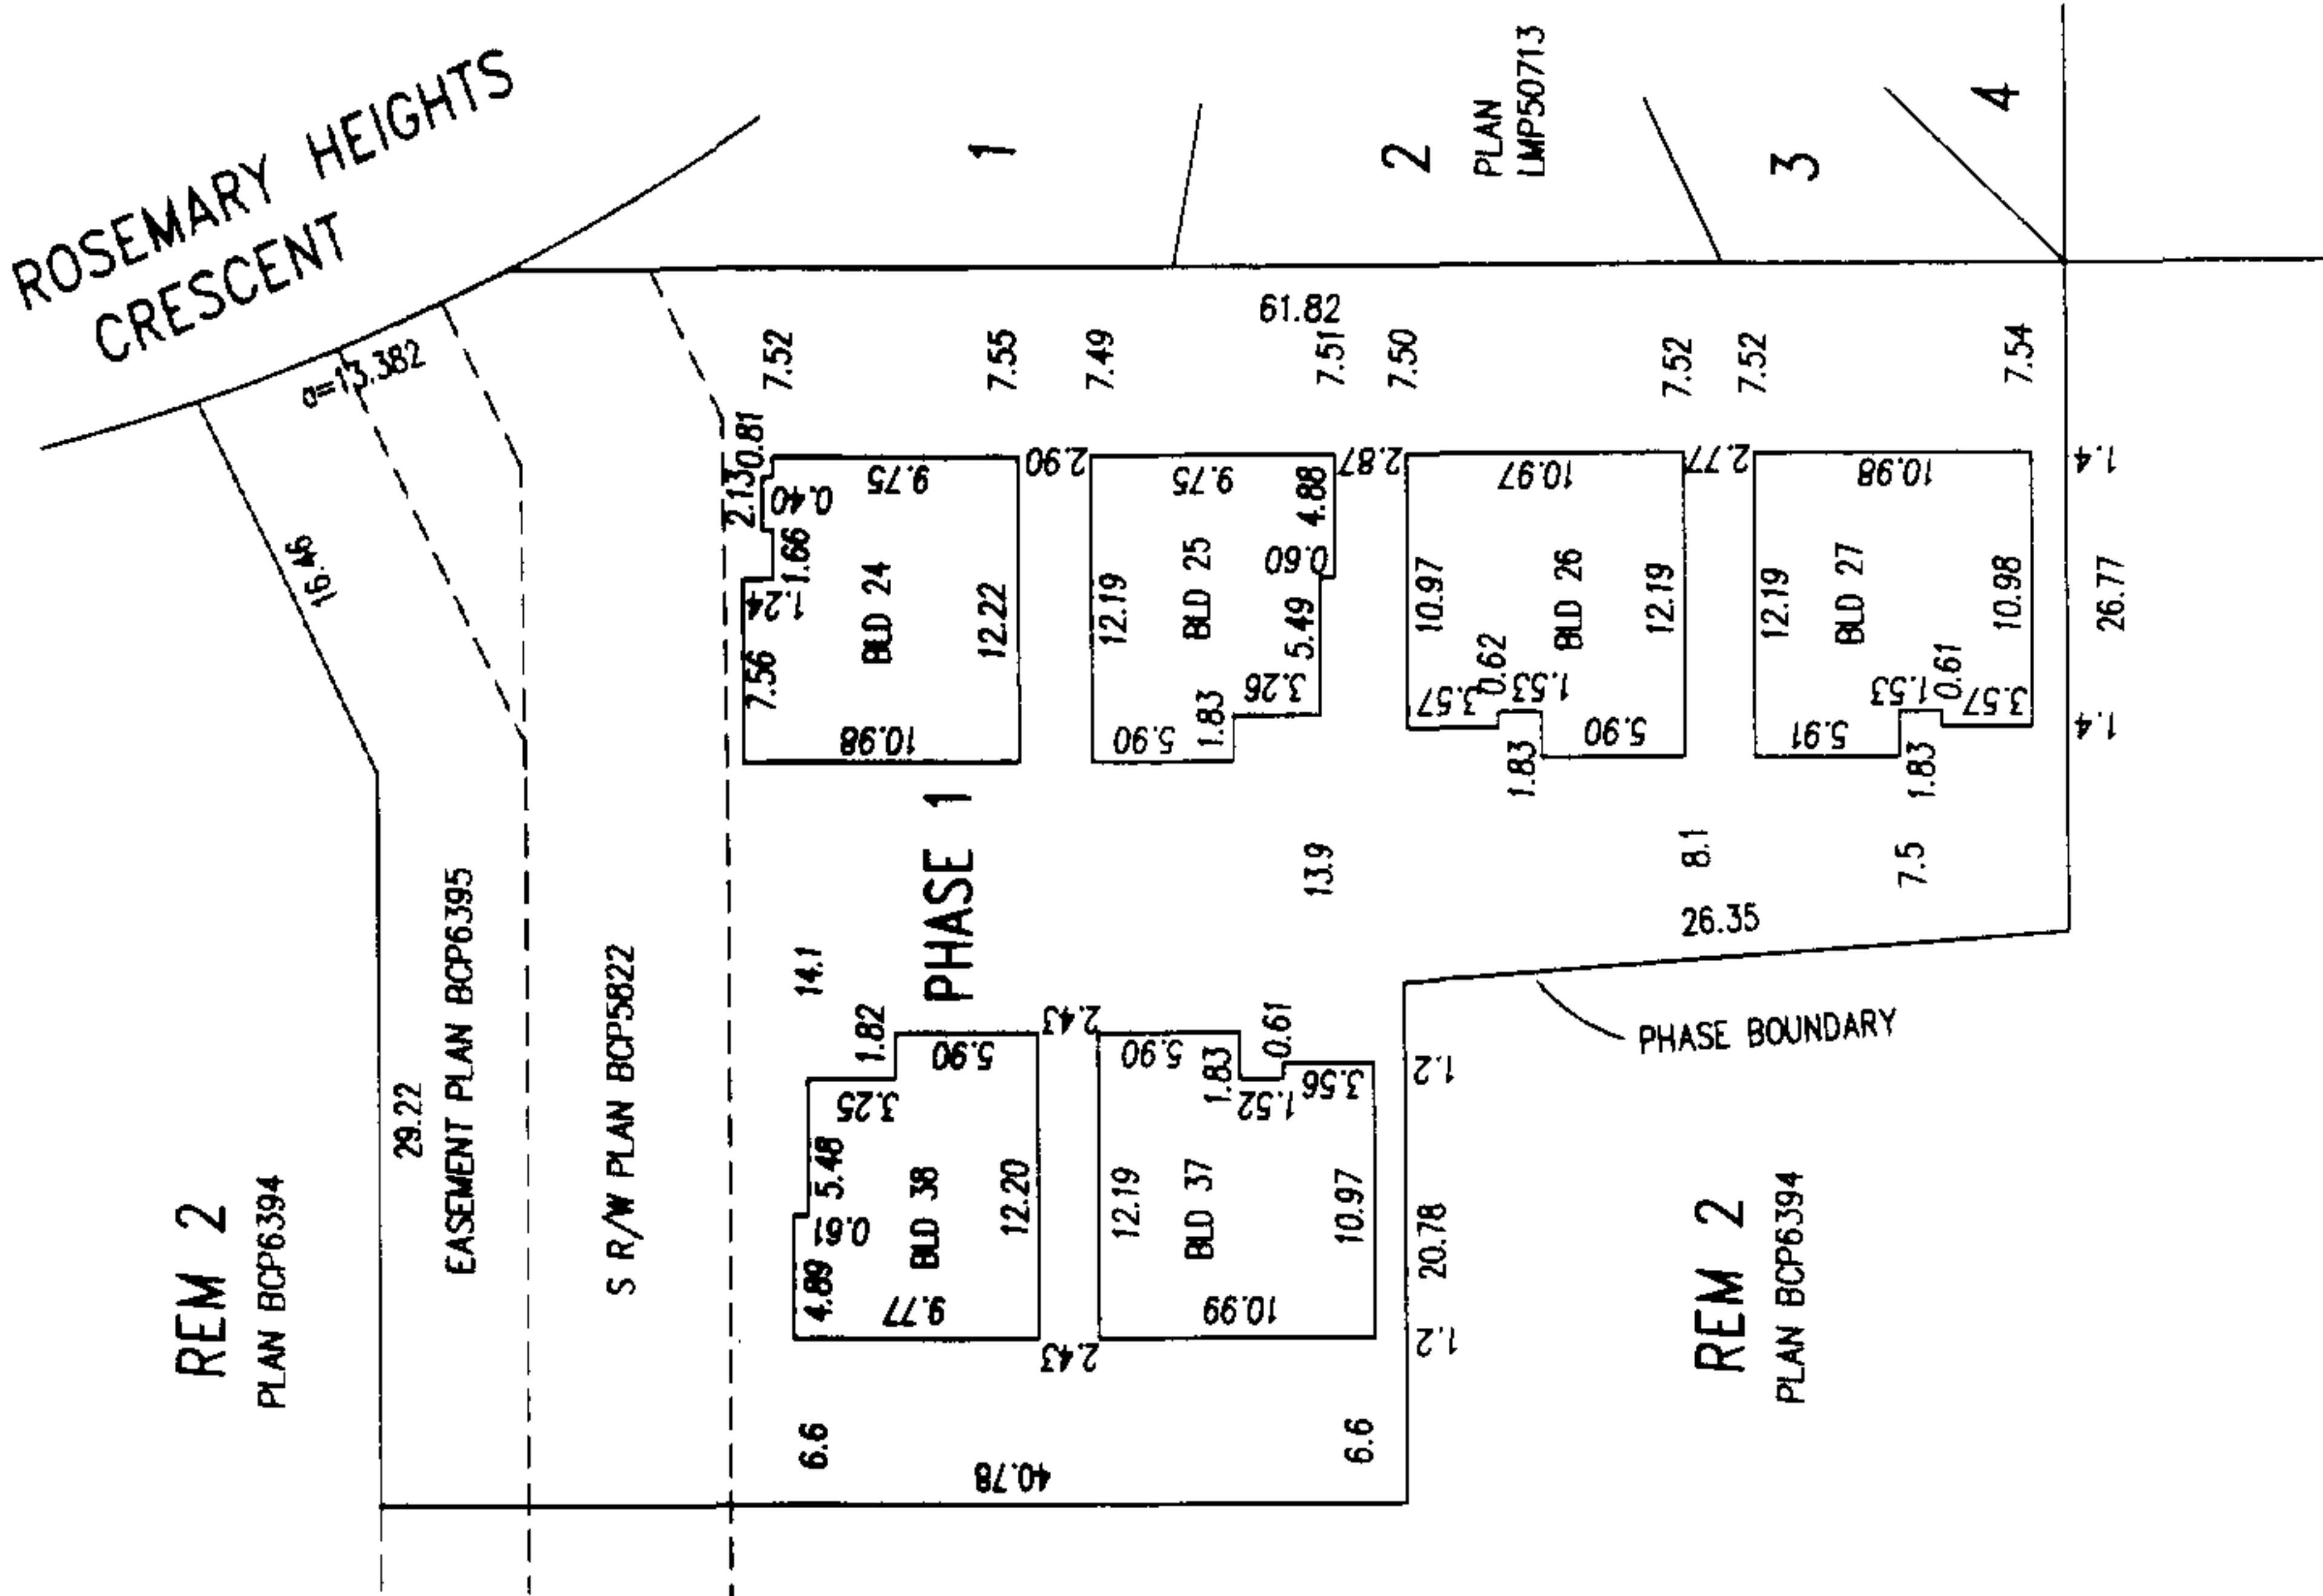


FOUNDATION DETAIL

STRATA PLAN BCS 59/
PHASE 1

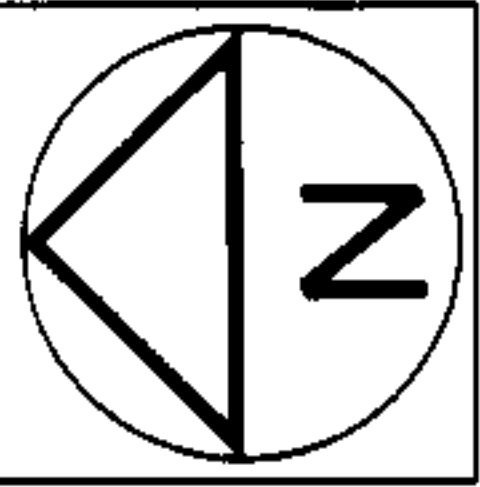

OWNER : ROCKWALL VENTURES LTD. INC. NO. 665457

AUTHORIZED SIGNATORY ALC WAI

AUTHORIZED SIGNATORY

WITNESS :
John Burke

ADDRESS AND OCCUPATION OF WITNESS :
33832 S. FRASER WAY
Abbotsford BC
lawyer

MORTGAGEE : HSBC BANK CANADA

AUTHORIZED SIGNATORY GREEN SHERMAN

AUTHORIZED SIGNATORY Paul Matheson

WITNESS :
LUCY ADWINATA
ADDRESS AND OCCUPATION OF WITNESS :
885 W. GEORGIA, Suite 200.
VANCOUVER, BC
V6C 3G1; COMMERCIAL BANKER

A.O. B.C.L.S.
DATED THIS 14th DAY OF OCT. 2003


1602543

FLOOR PLANS


STRATA PLAN BCS 59/

PHASE 1

SCALE - 1:200

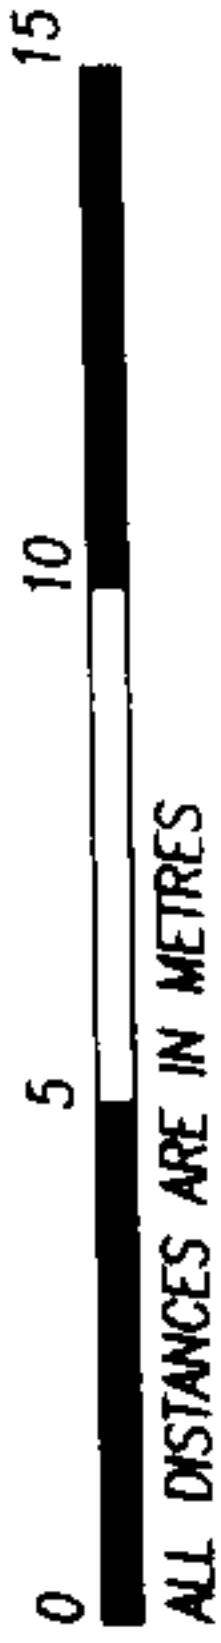


ALL DISTANCES ARE IN METRES

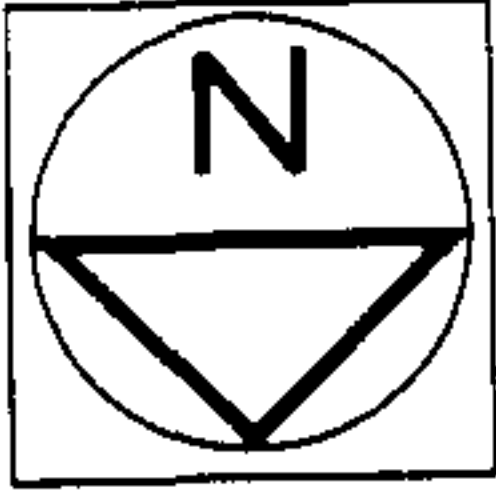


BUILDING 24

BUILDING 25


BASEMENT FLOOR

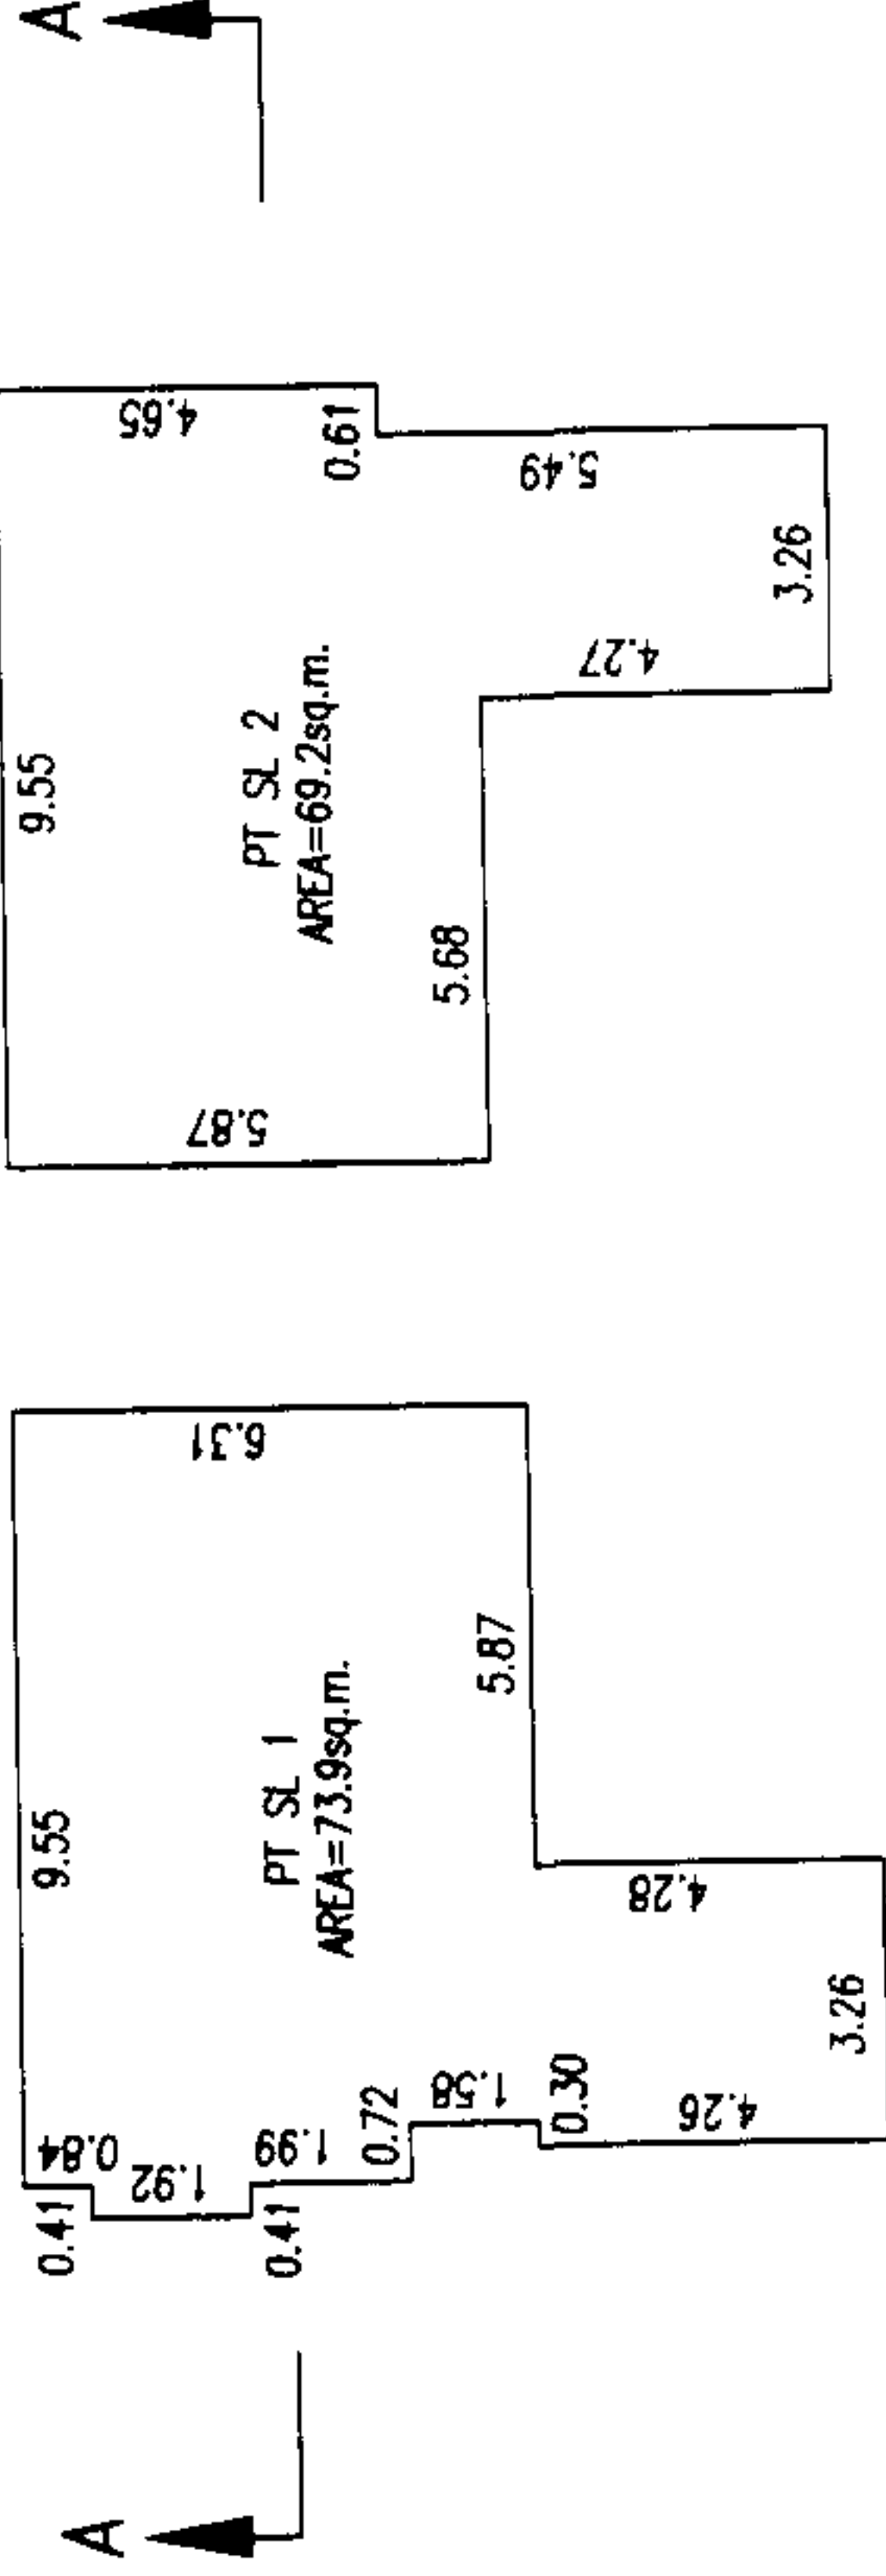

MAIN FLOOR

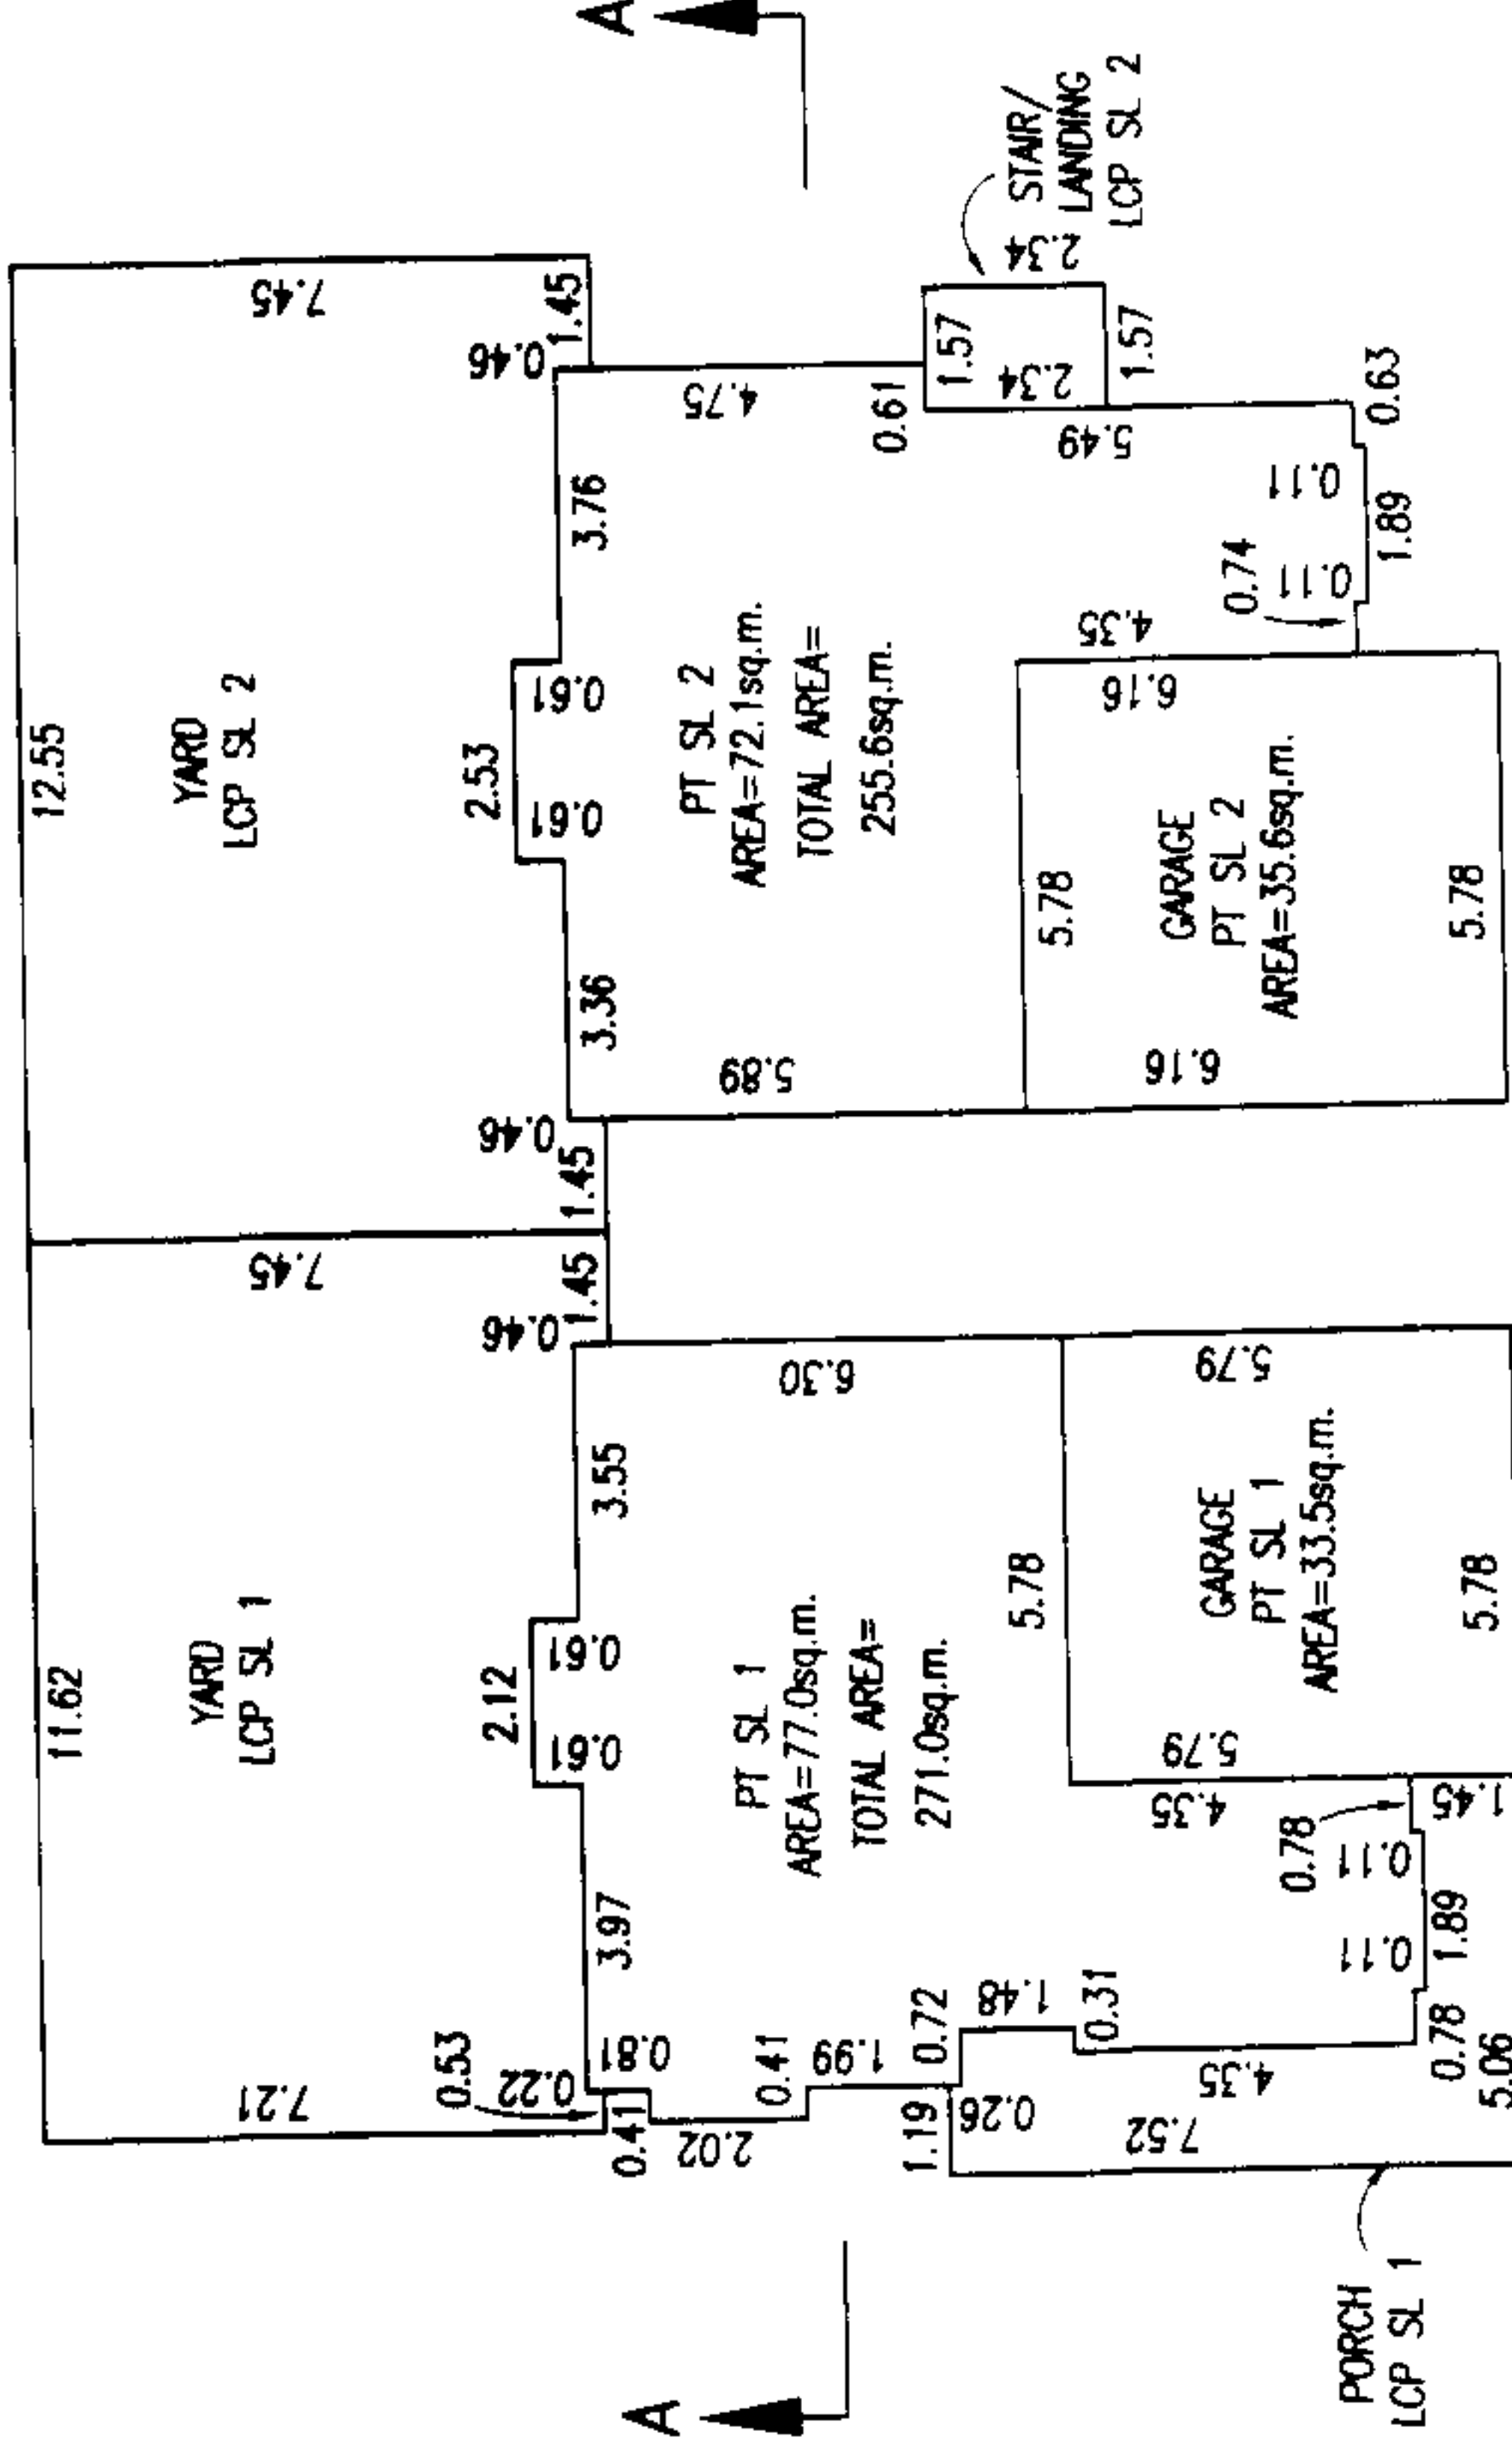

SECOND FLOOR

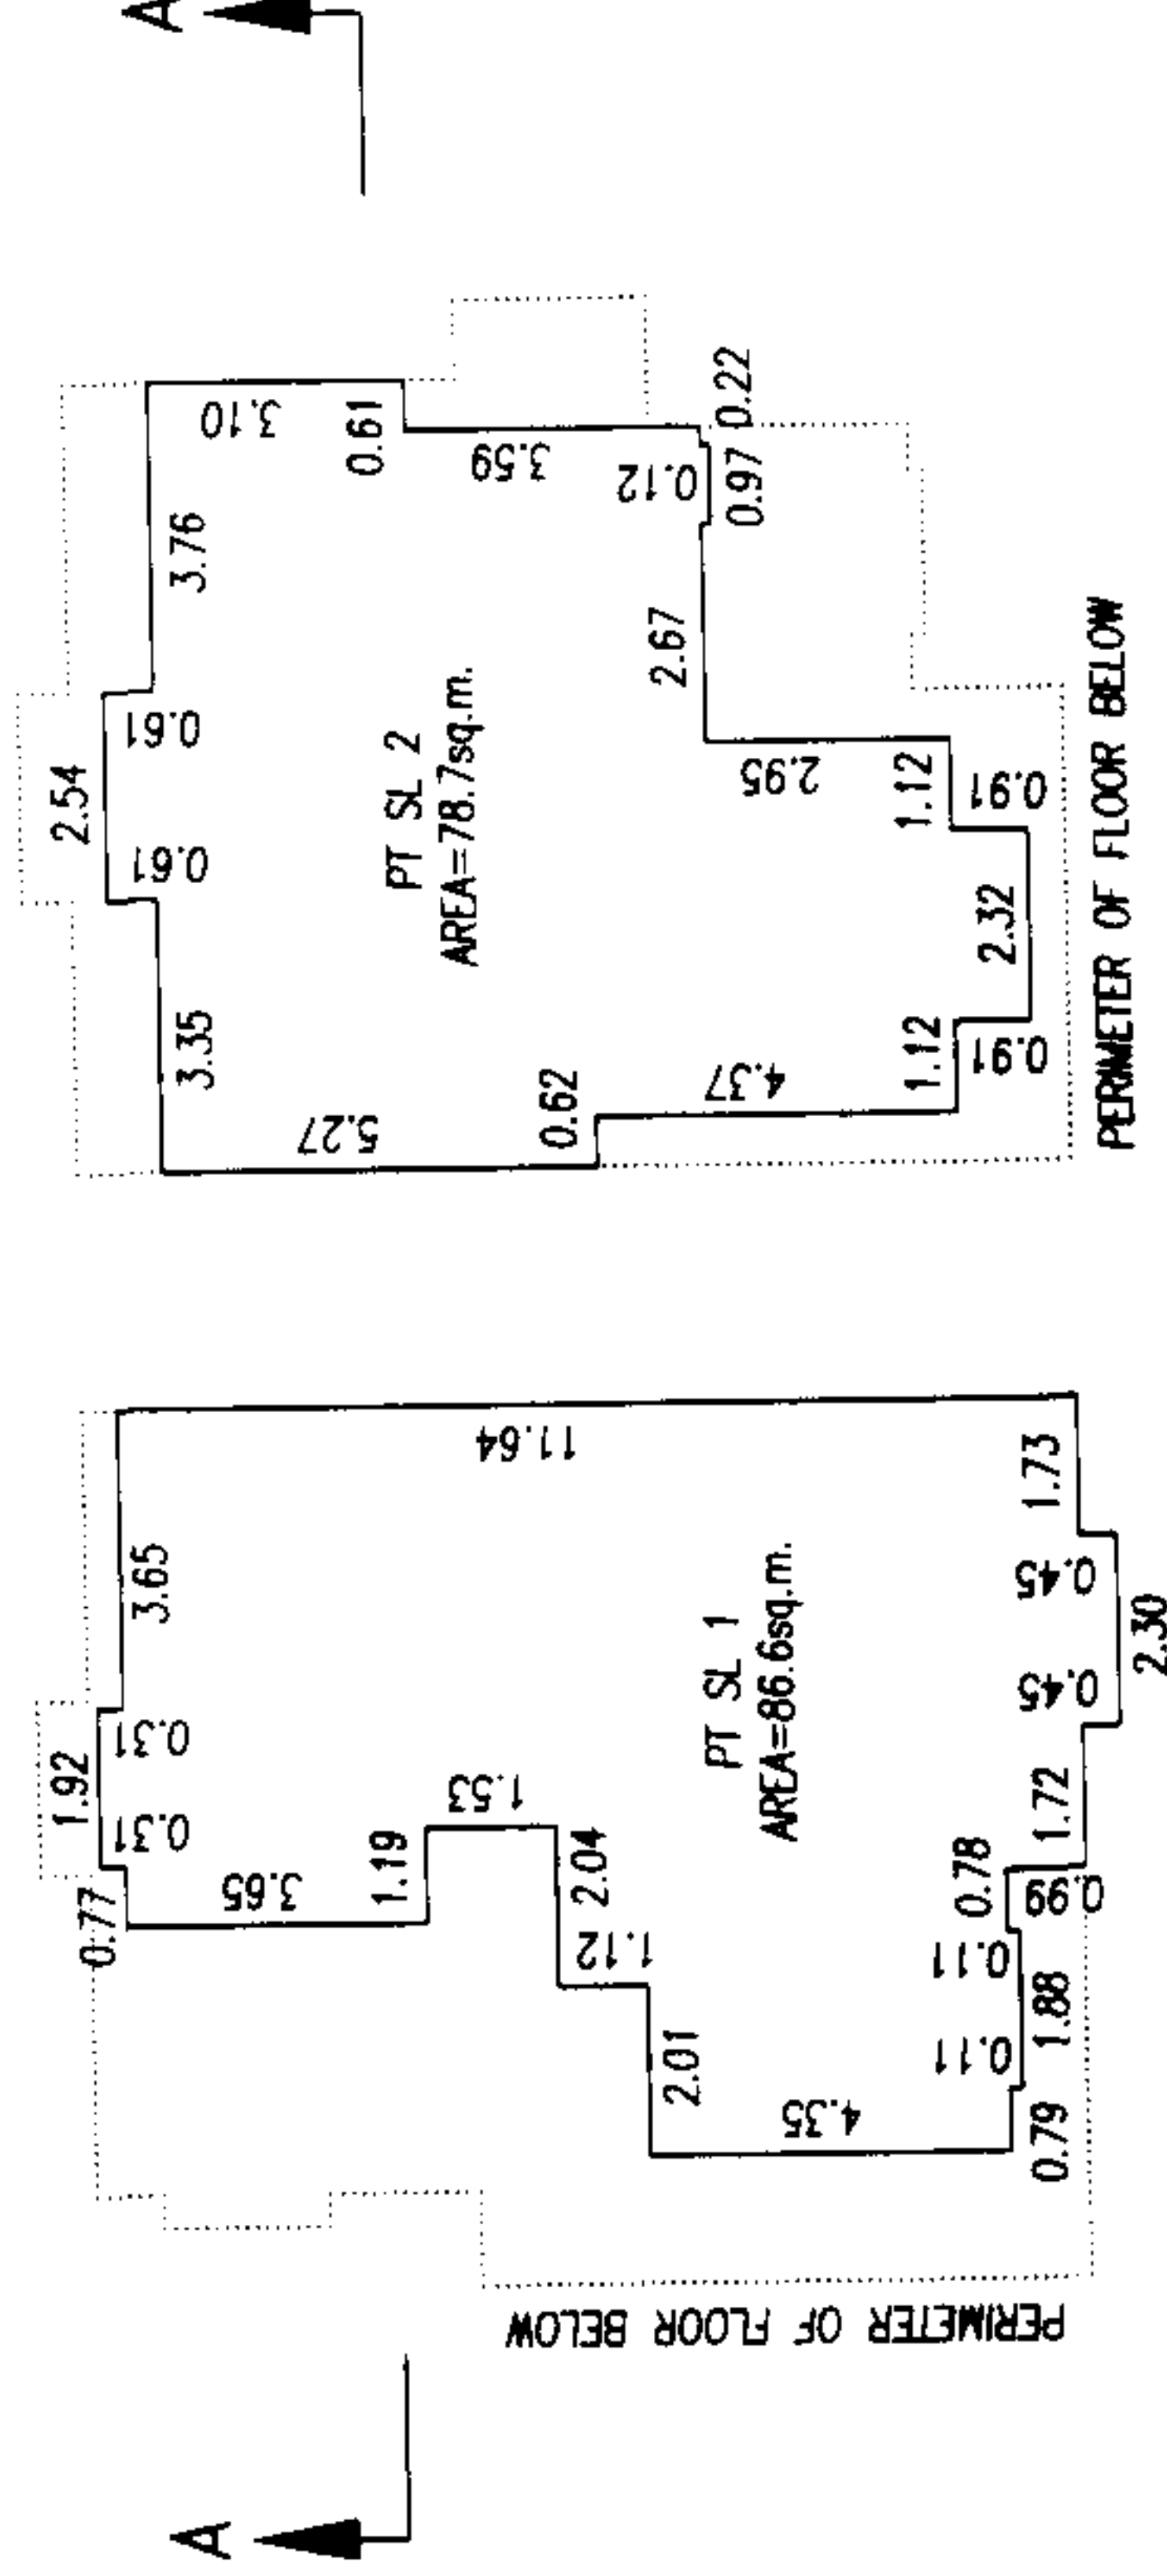

A.O.

B.C.L.S

DATED THIS 14th DAY OF OCT. 2003

FLOOR PLANS


STRATA PLAN BCS 591

PHASE 1

SCALE-1:200




ALL DISTANCES ARE IN METRES

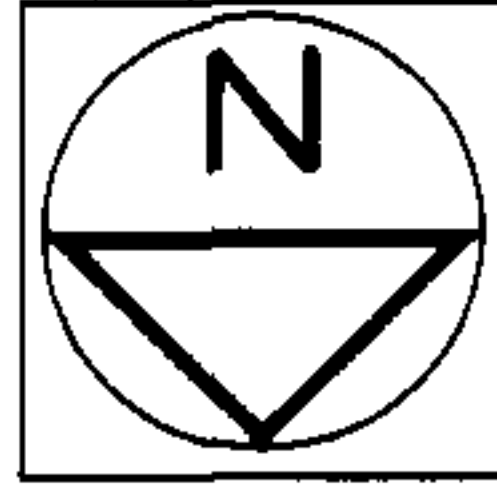


BUILDING 26 BUILDING 27

BUILDING 27


BASEMENT FLOOR

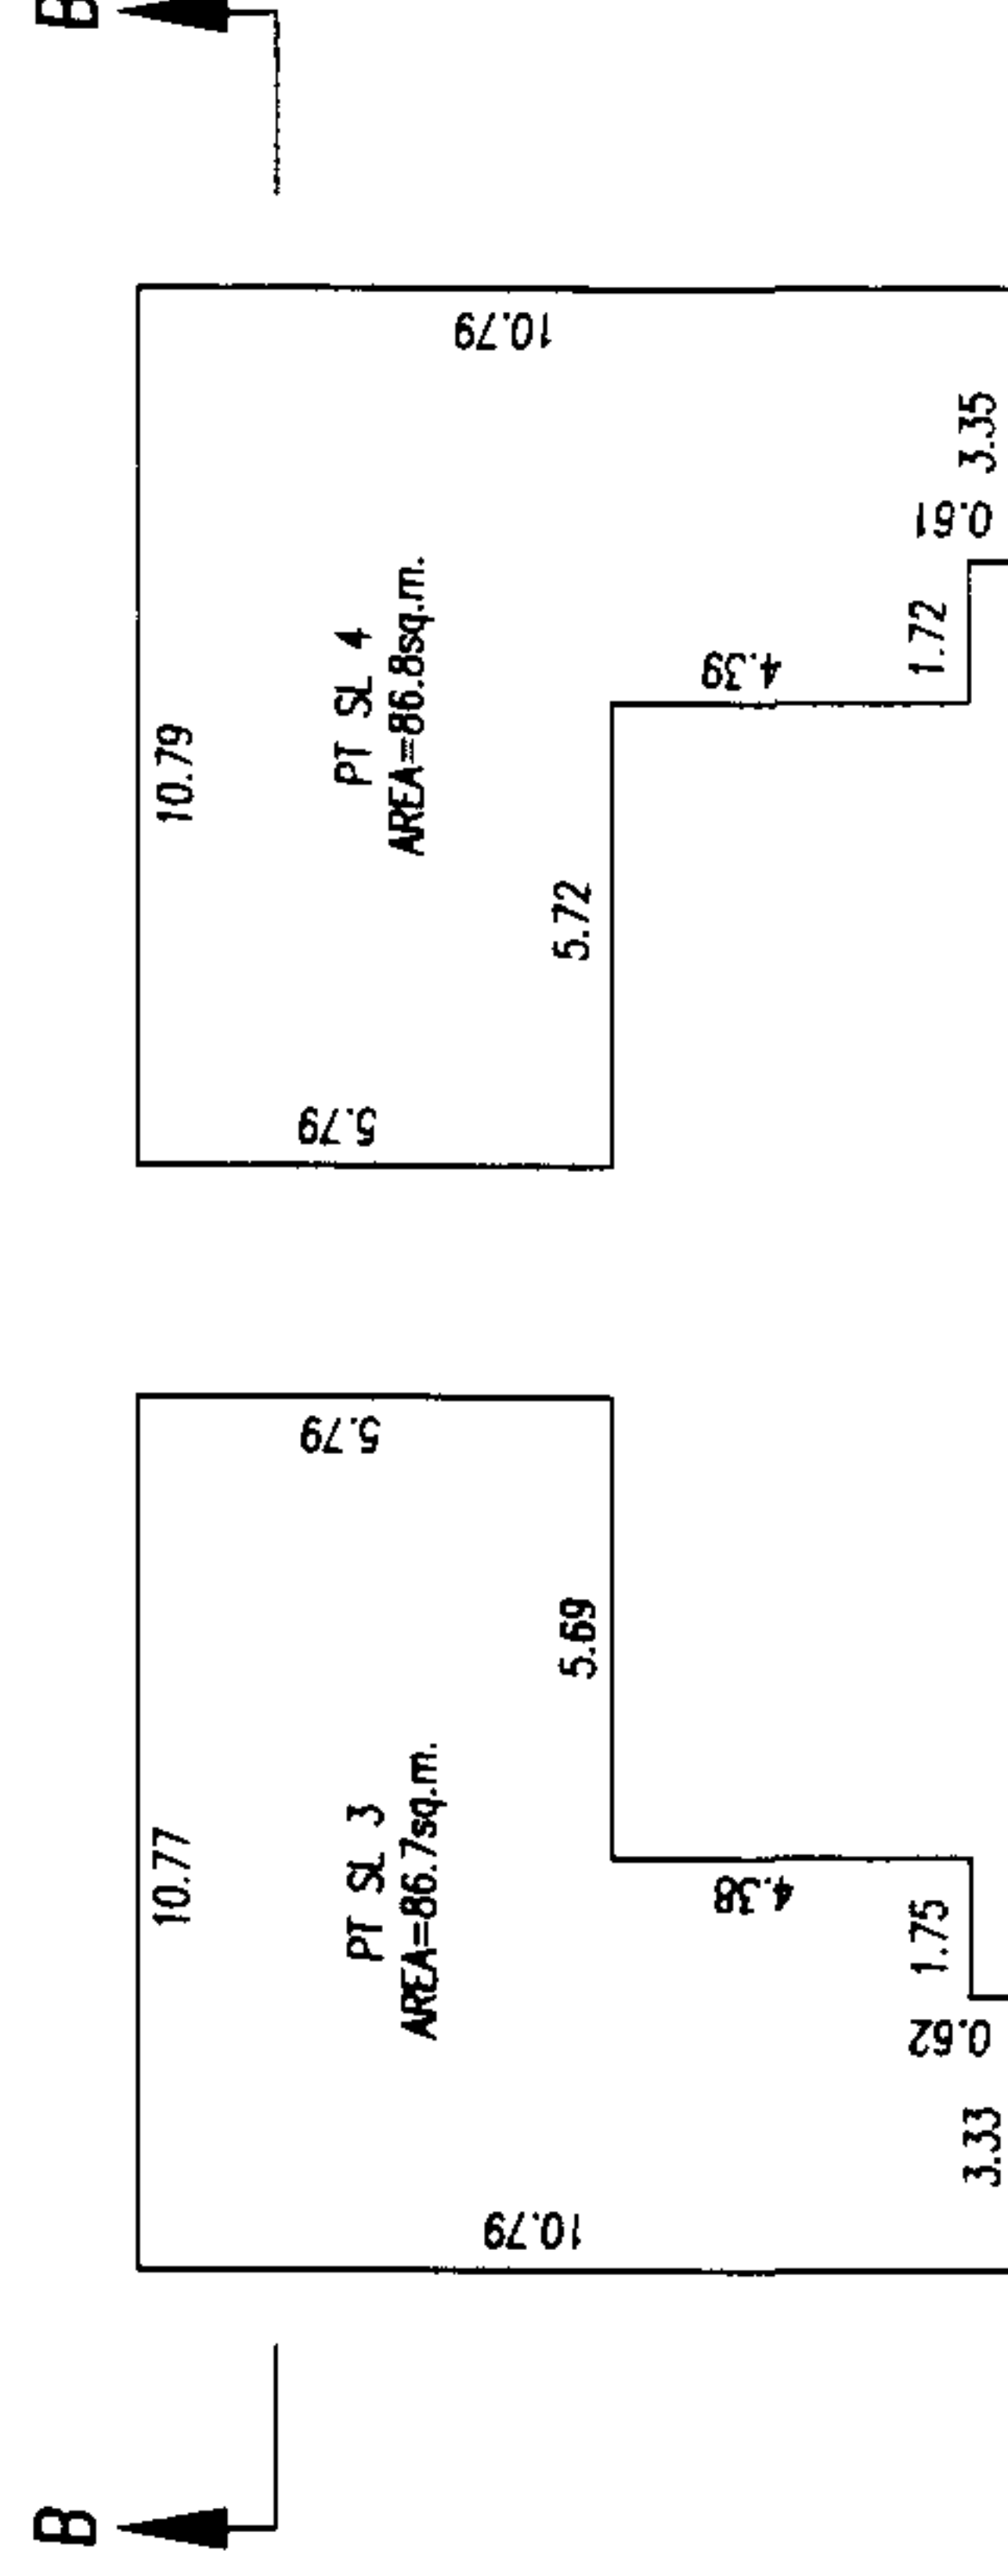

MAIN FLOOR

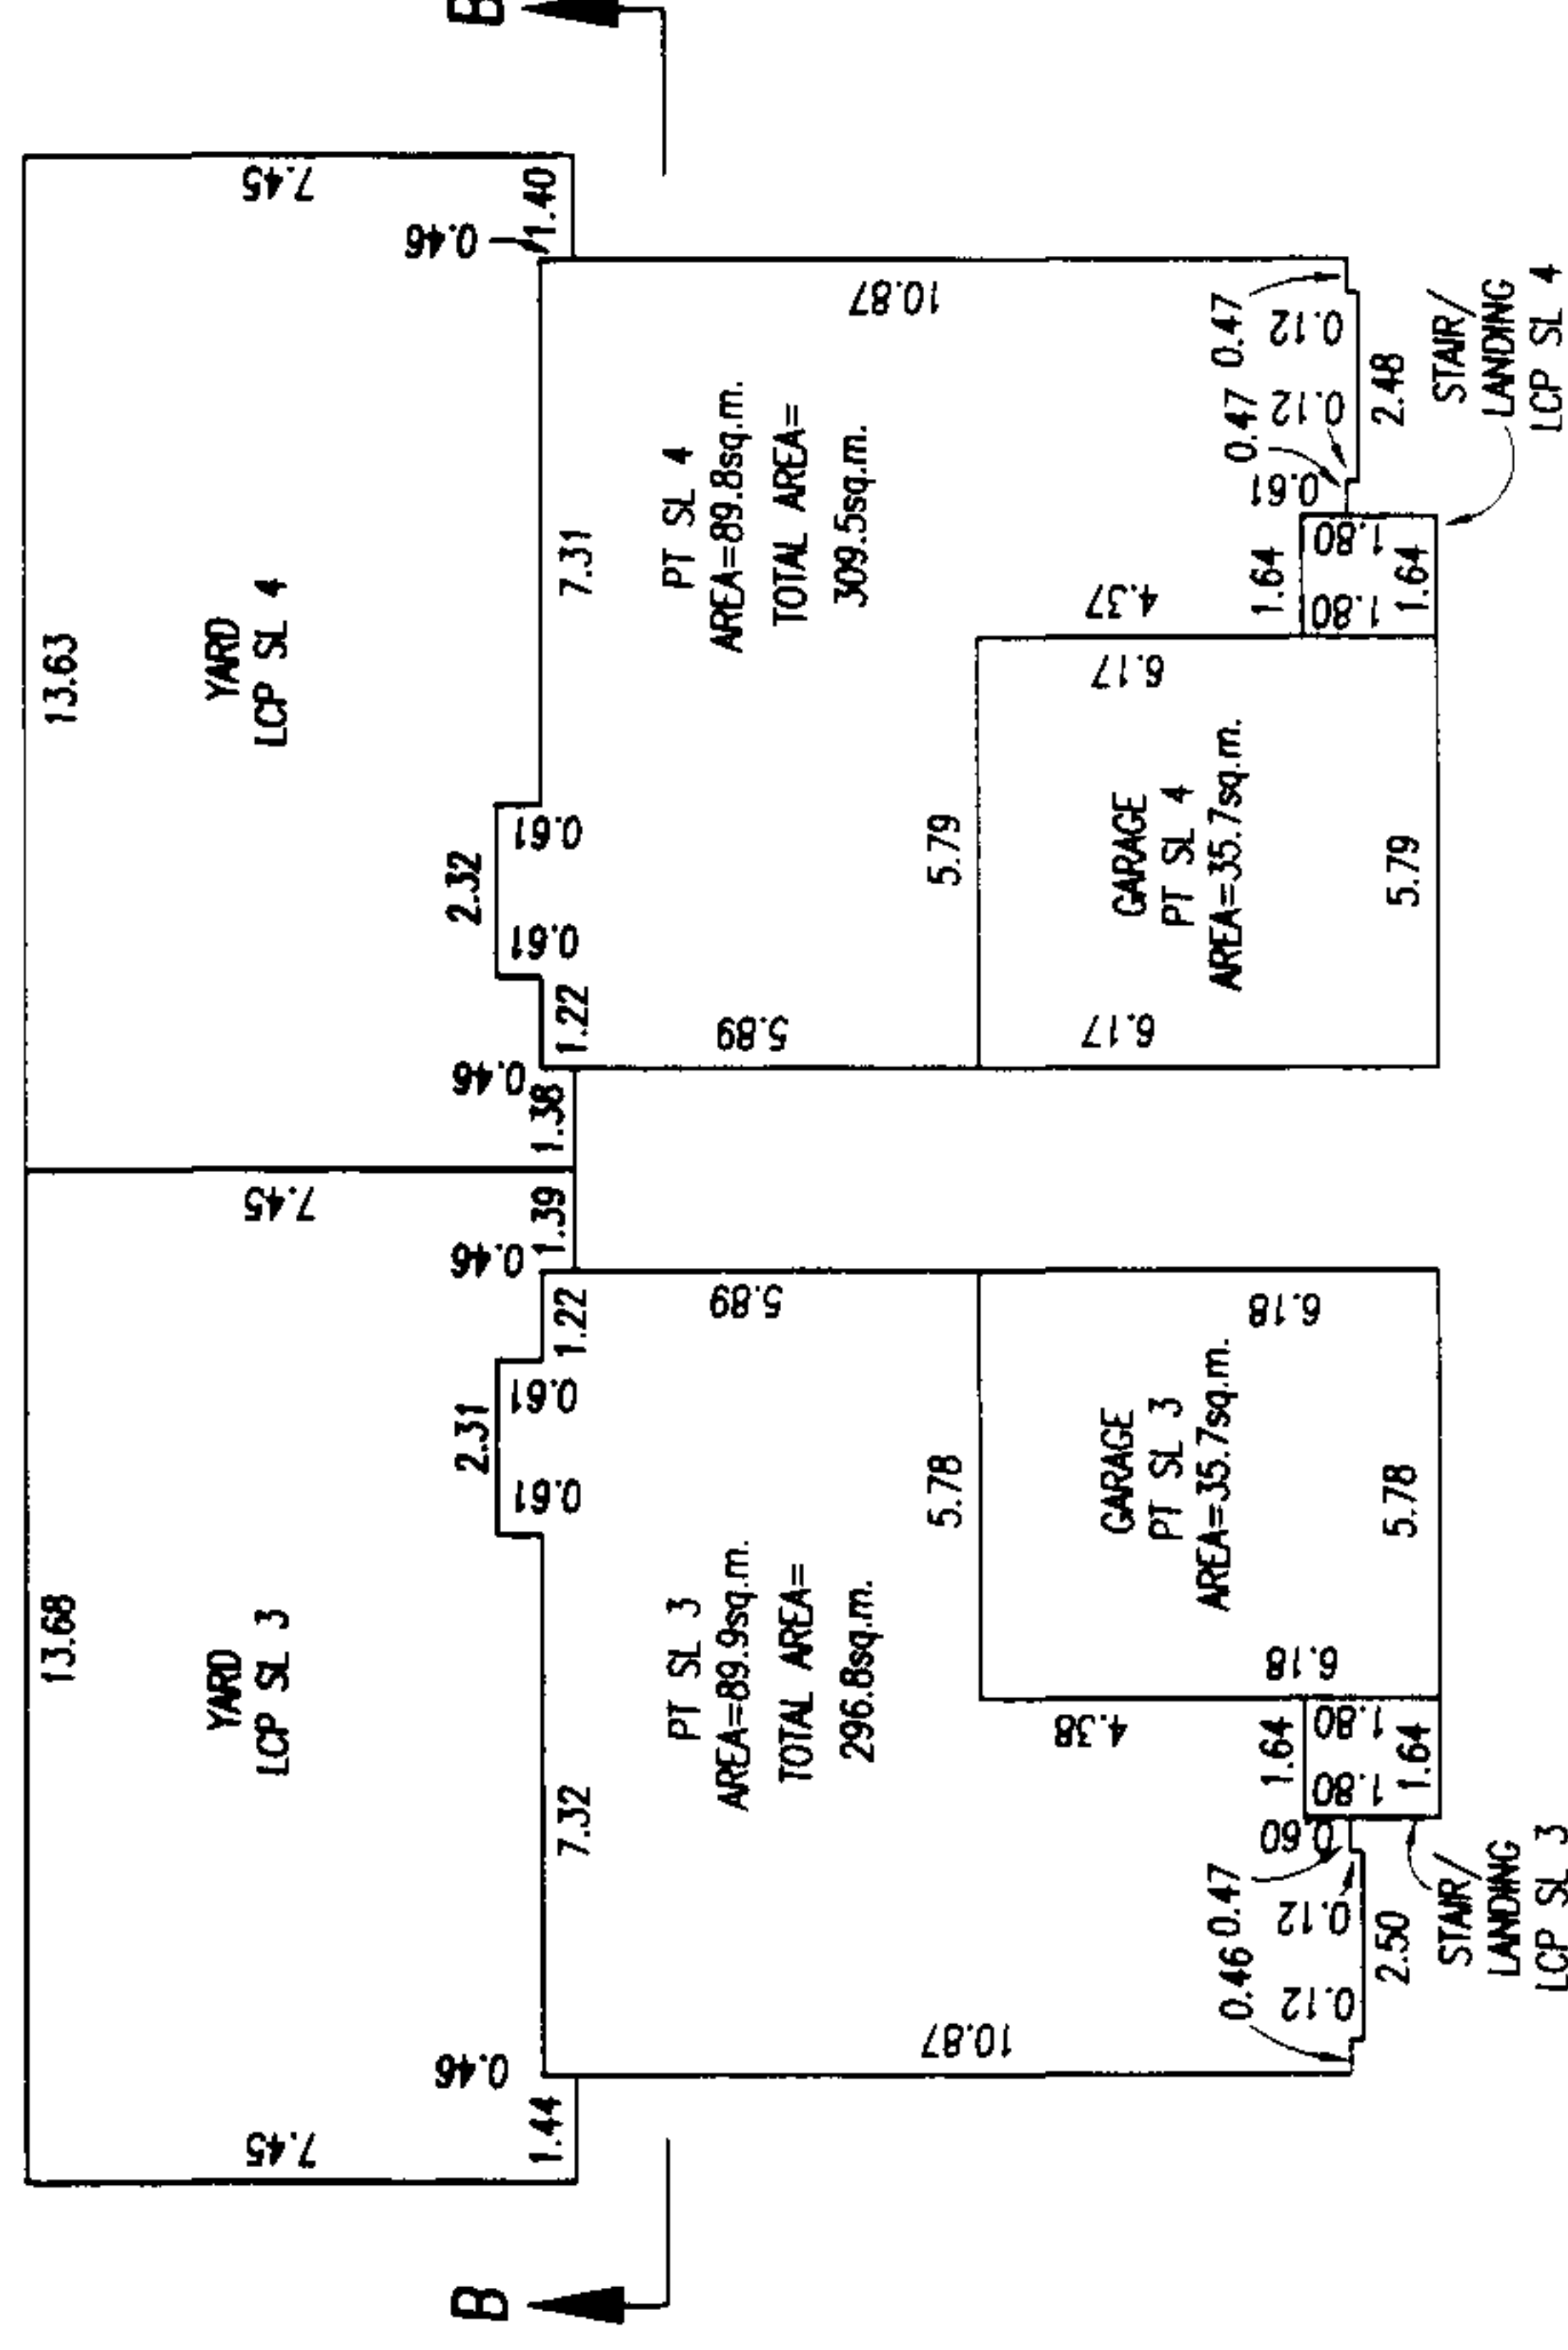

SECOND FLOOR

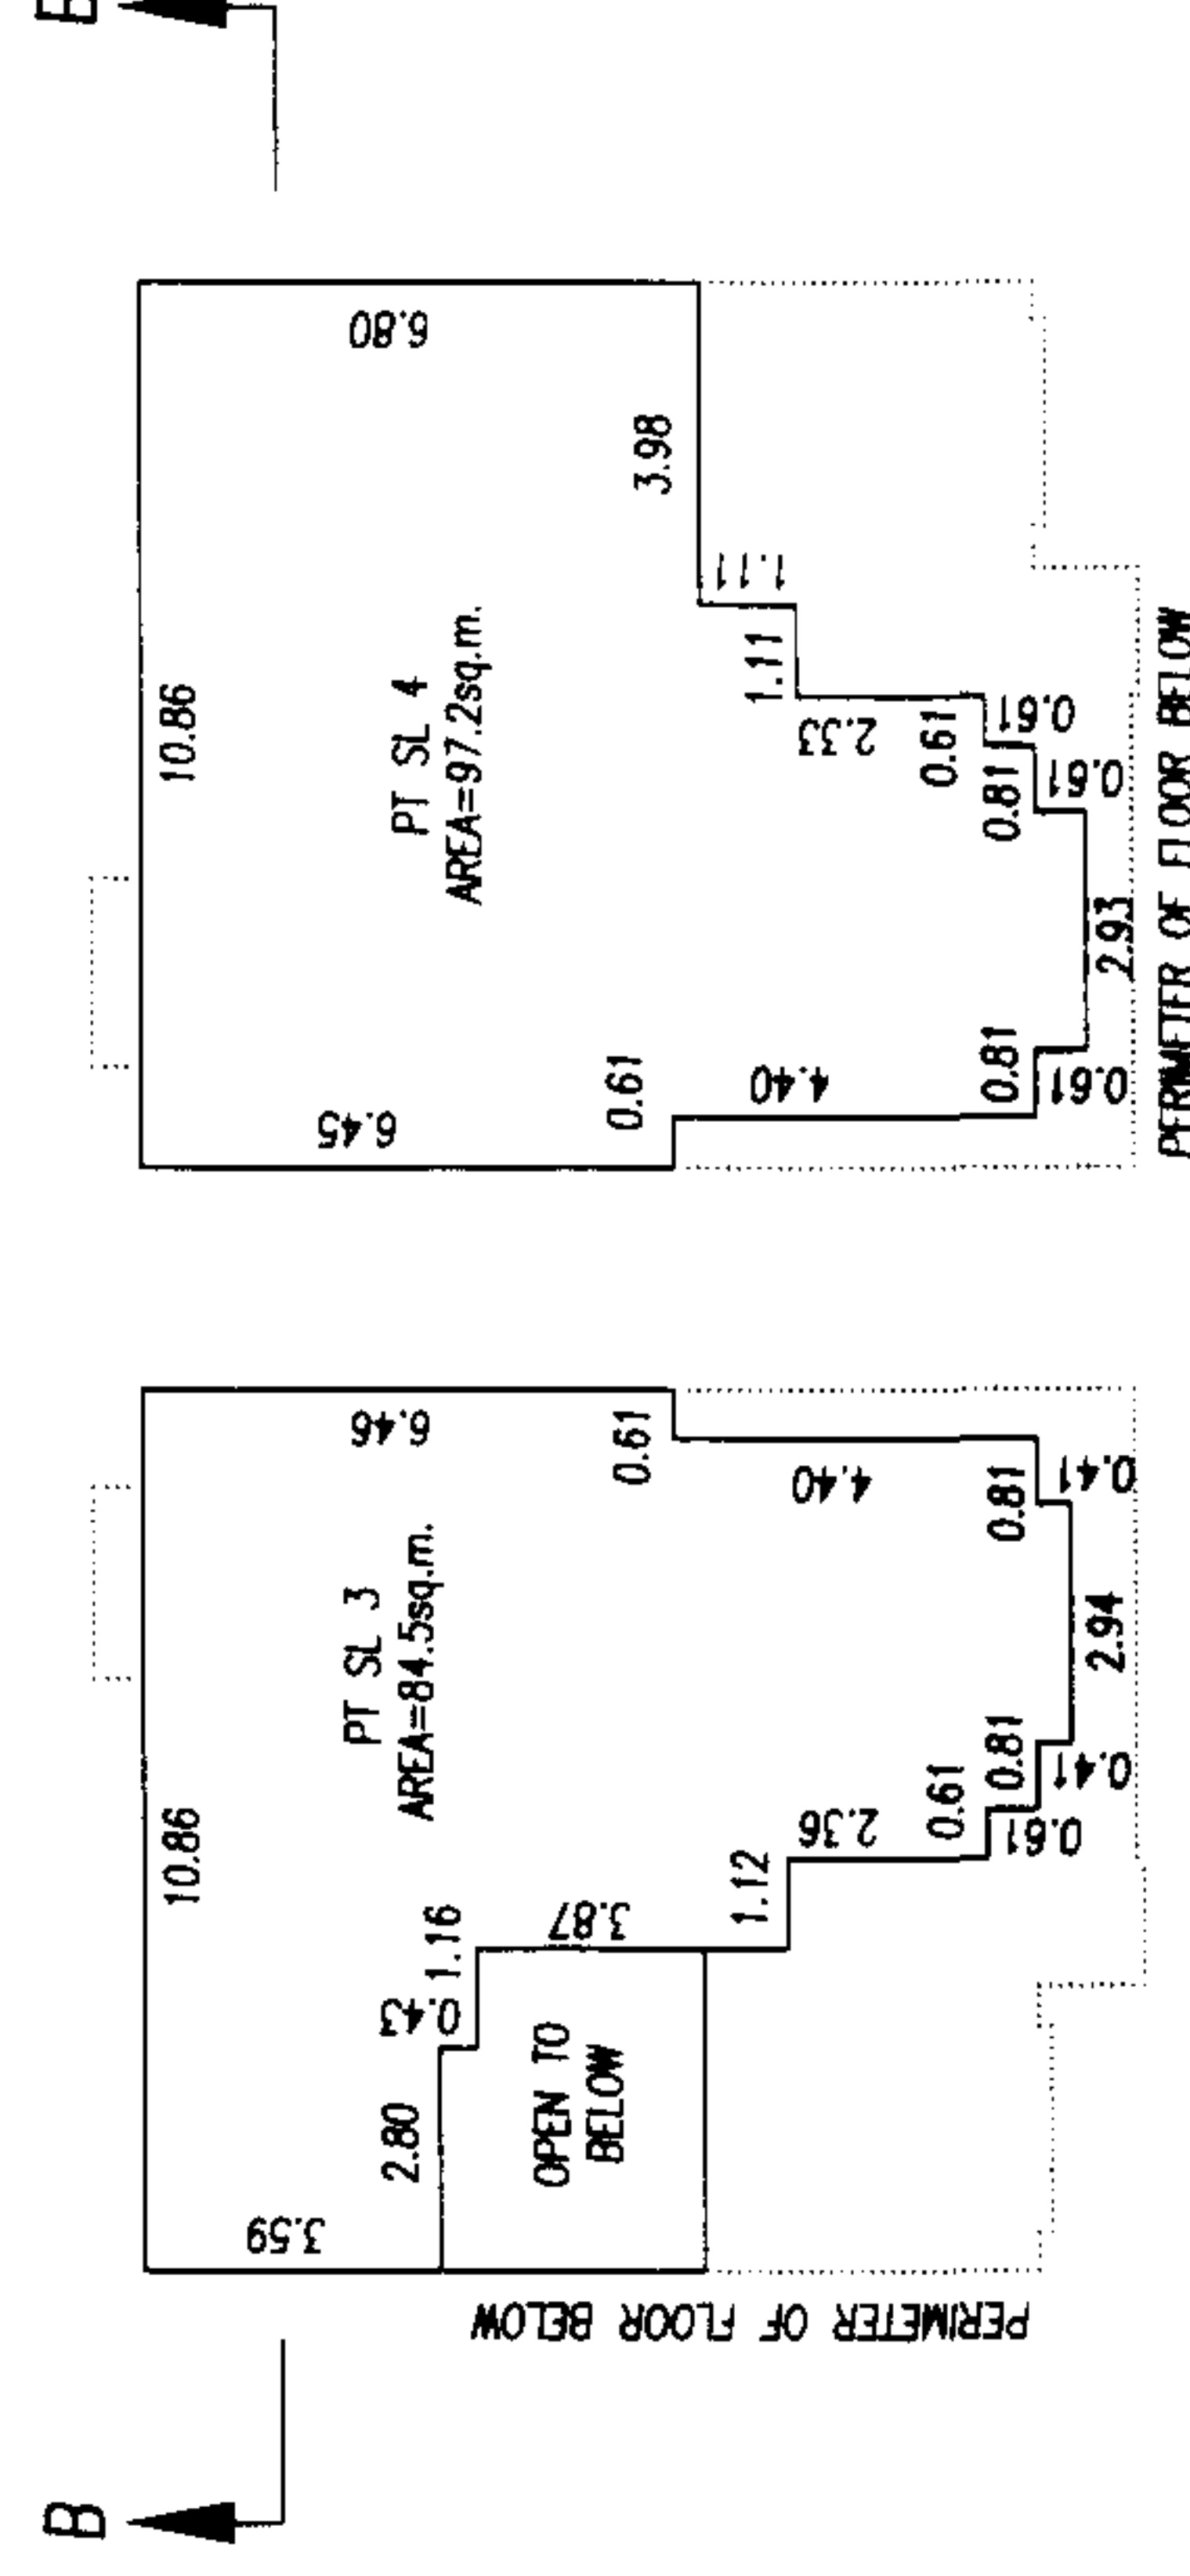

0.0


PCUS

DATED THIS 14th DAY OF OCT, 2003


FLOOR PLANS

STRATA PLAN BCS 59/
PHASE 1

SCALE-1:200

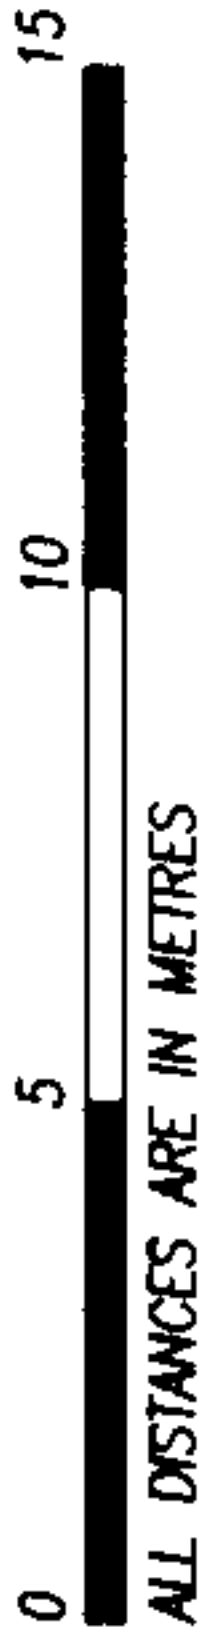


ALL DISTANCES ARE IN METRES

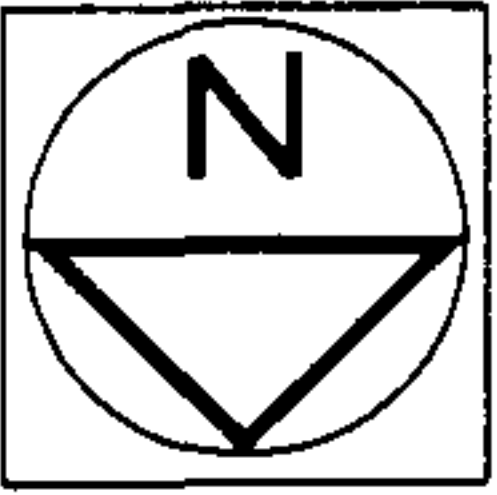


BUILDING 38

BUILDING 37


BASEMENT FLOOR

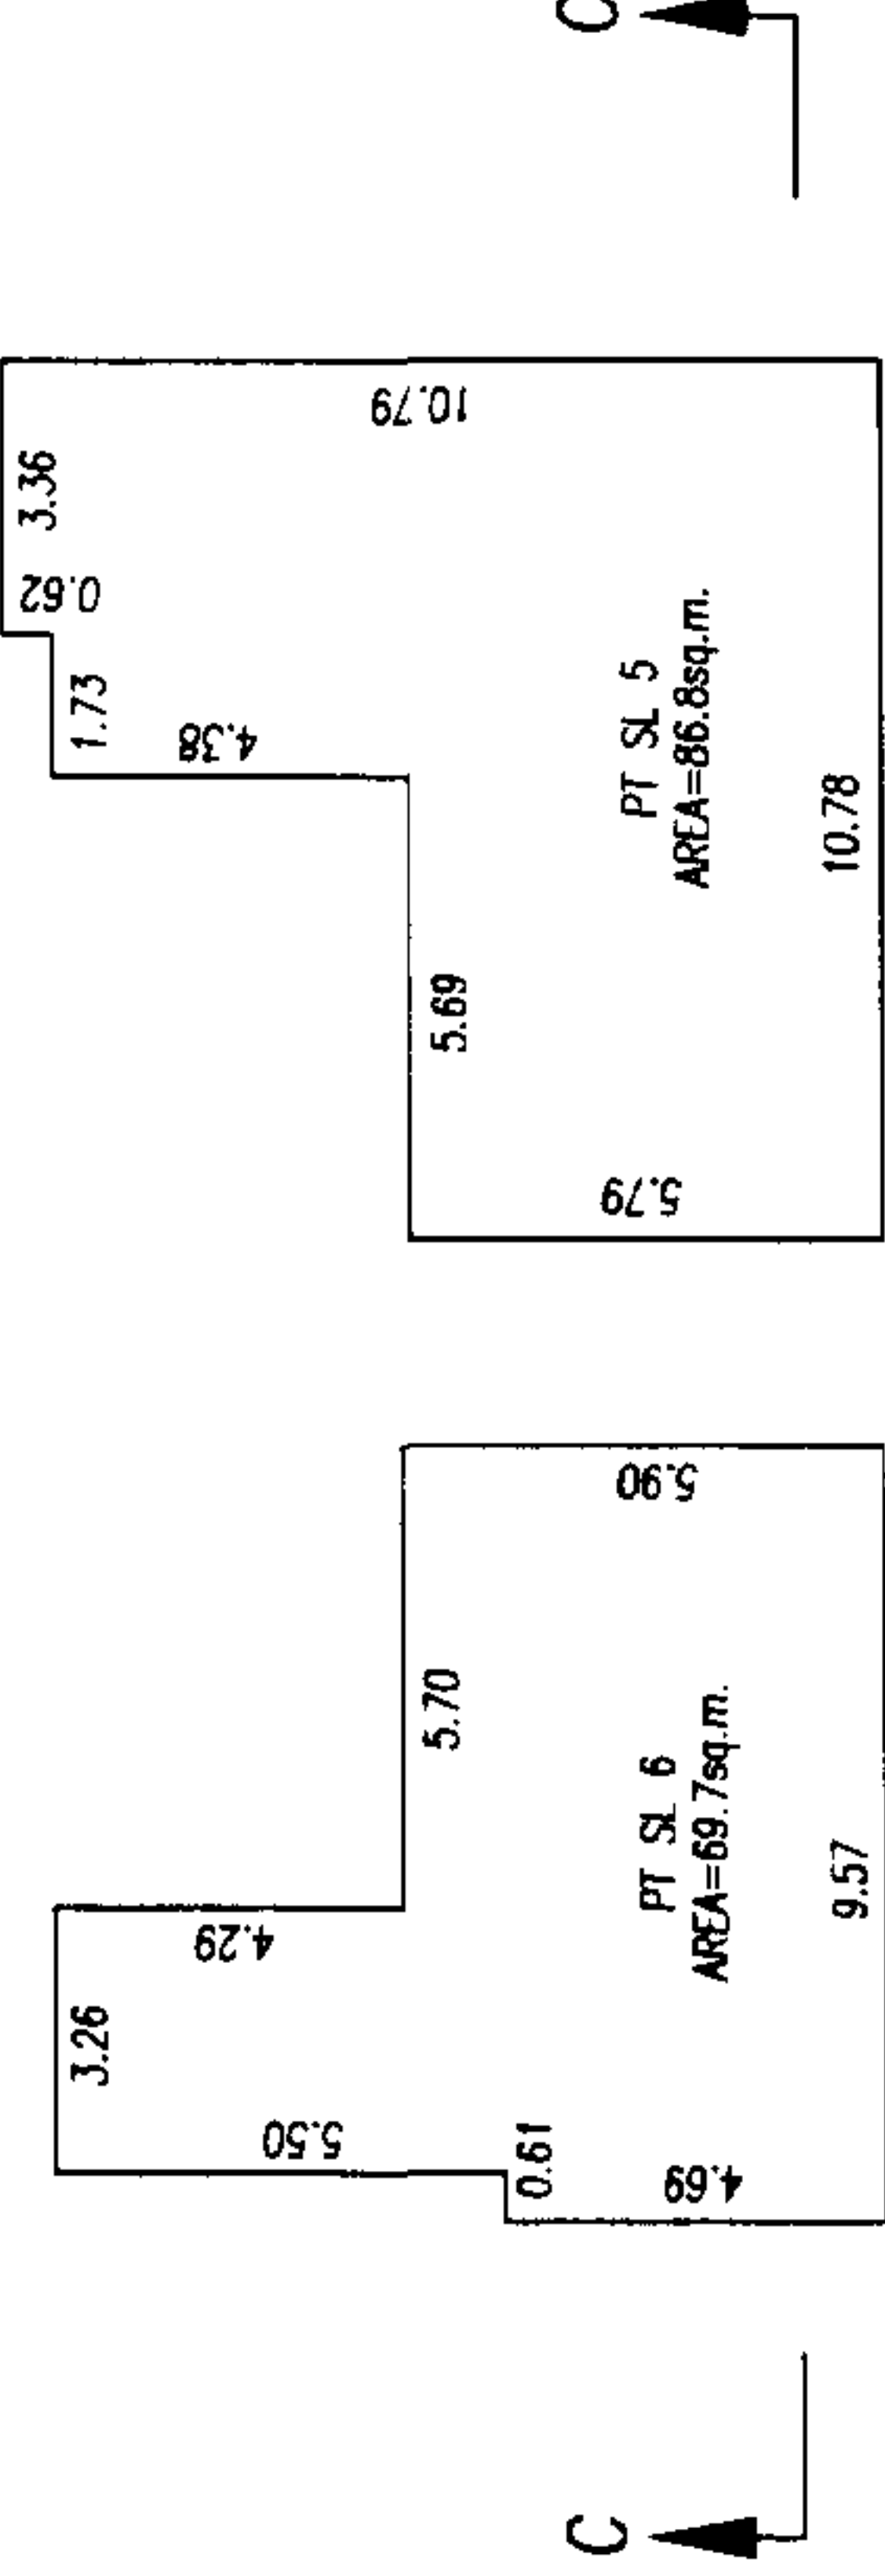

MAIN FLOOR

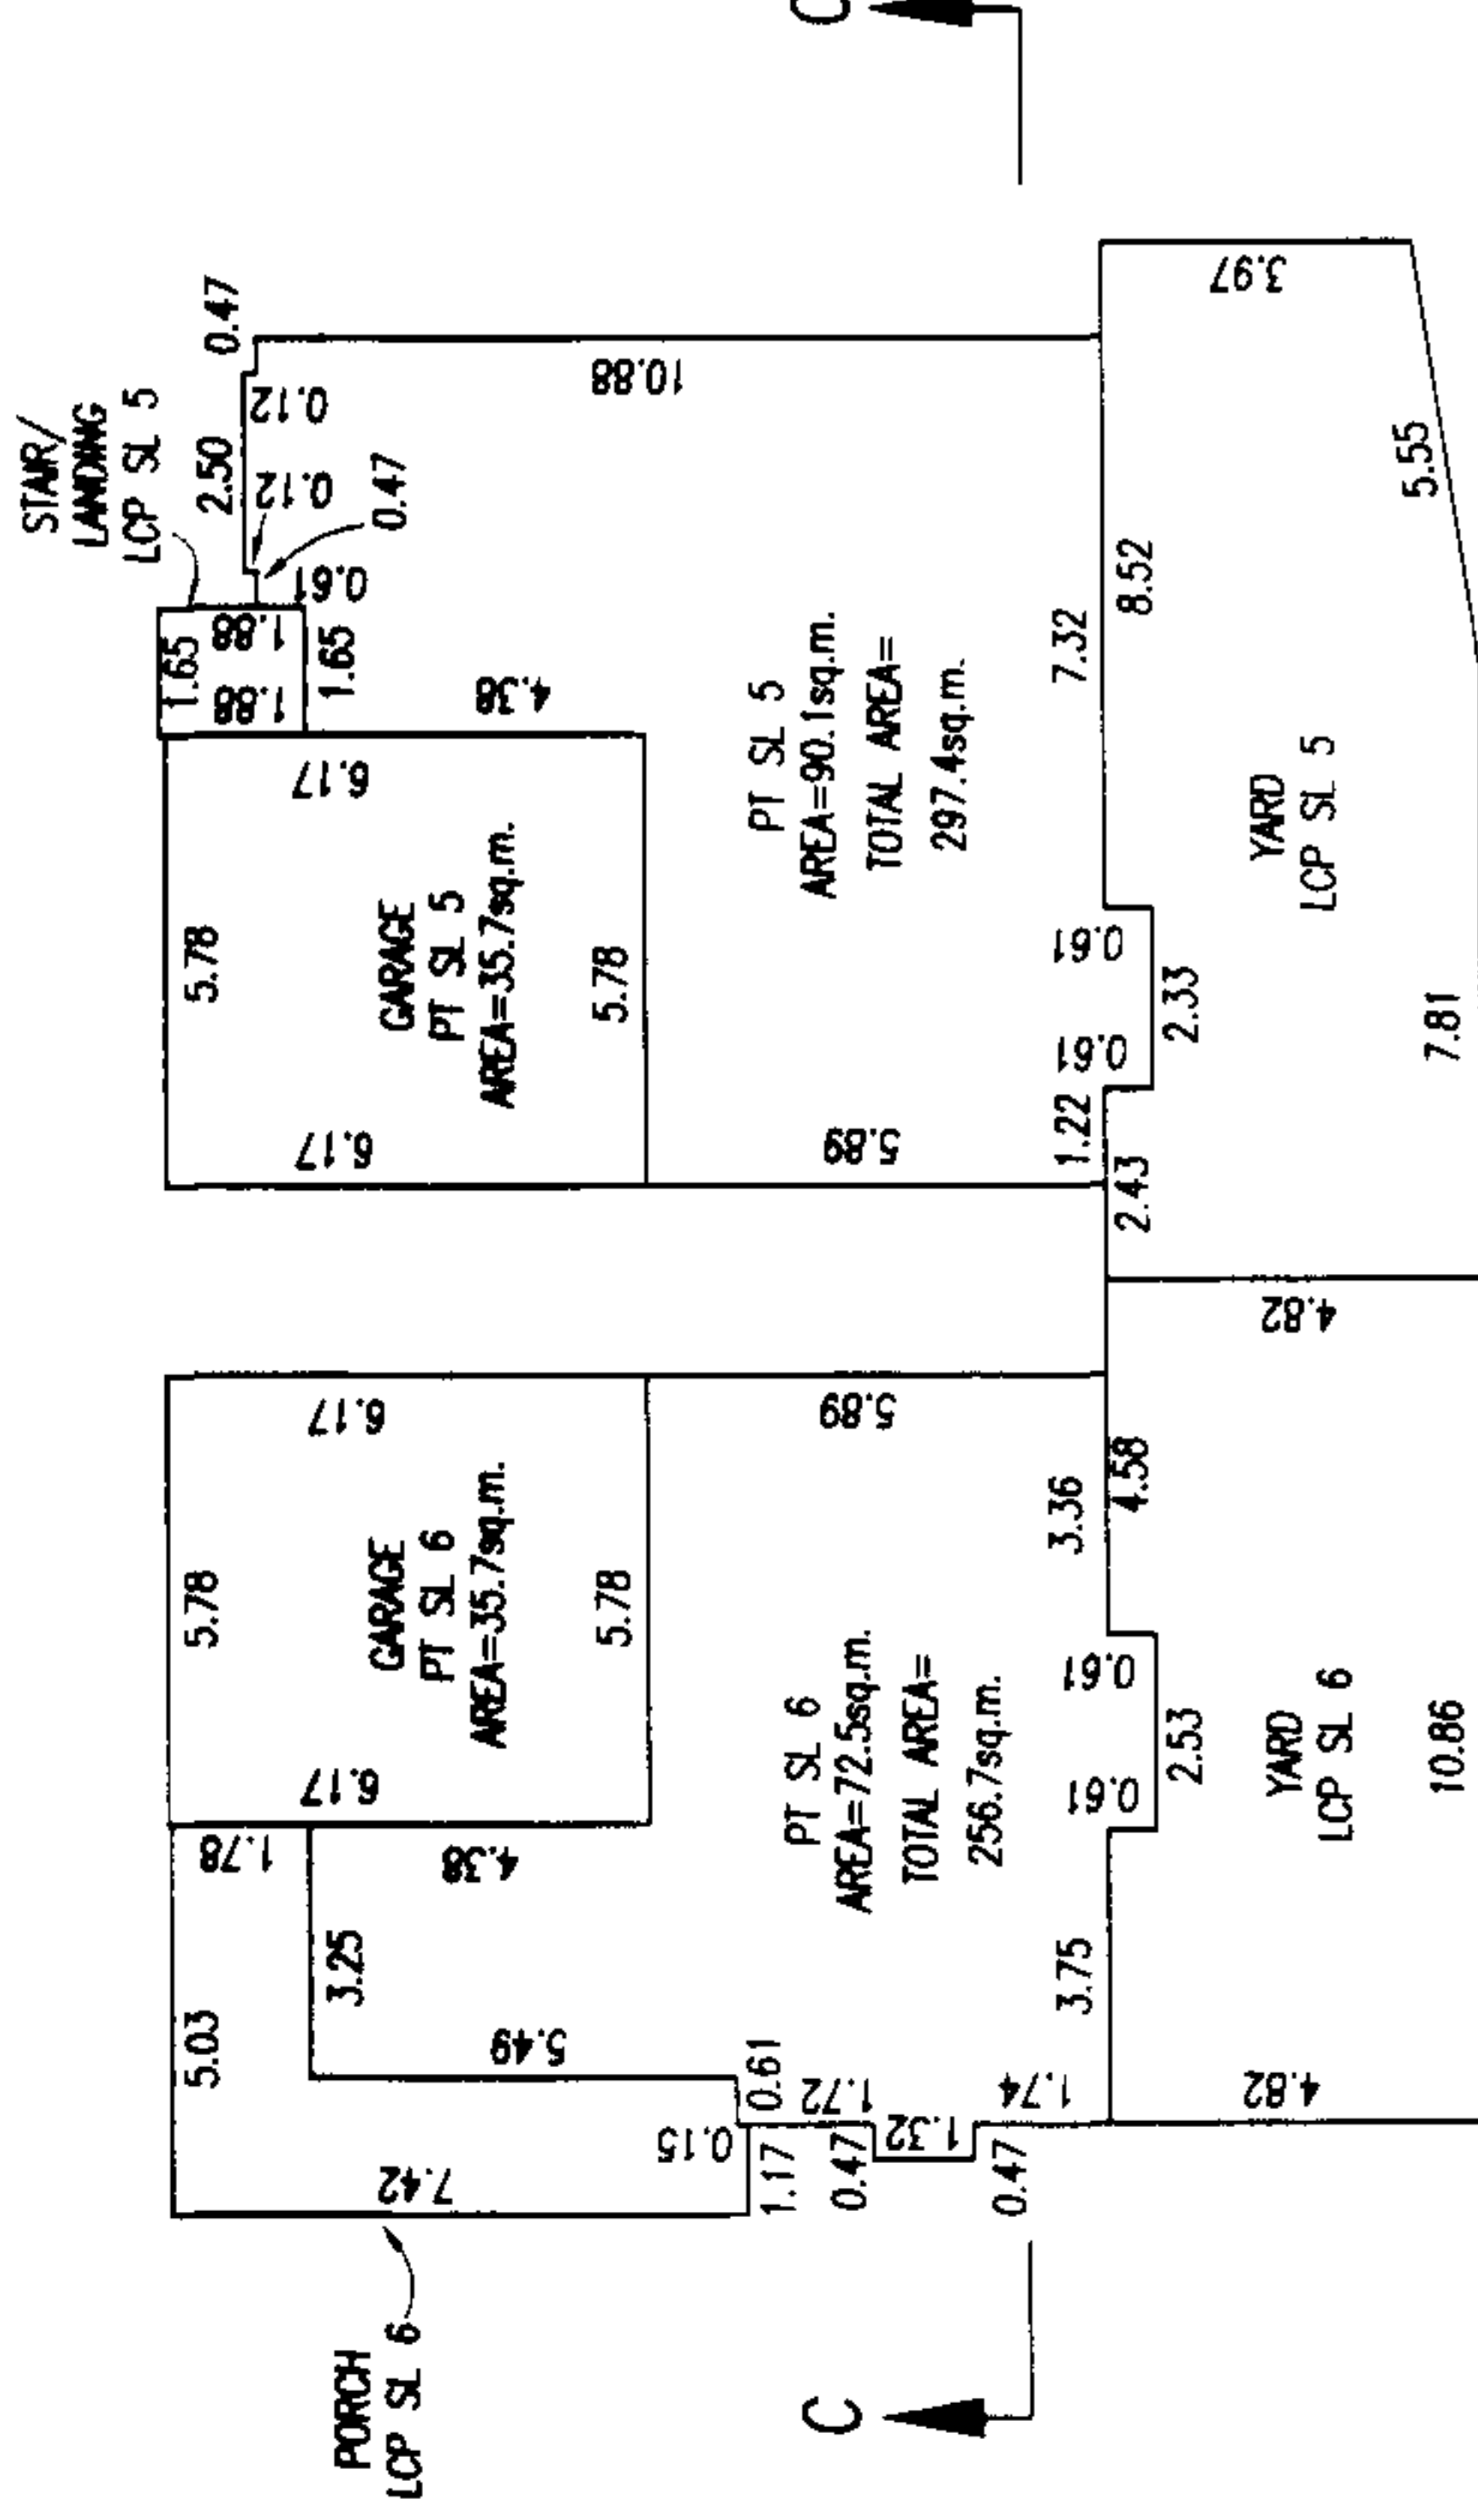

SECOND FLOOR

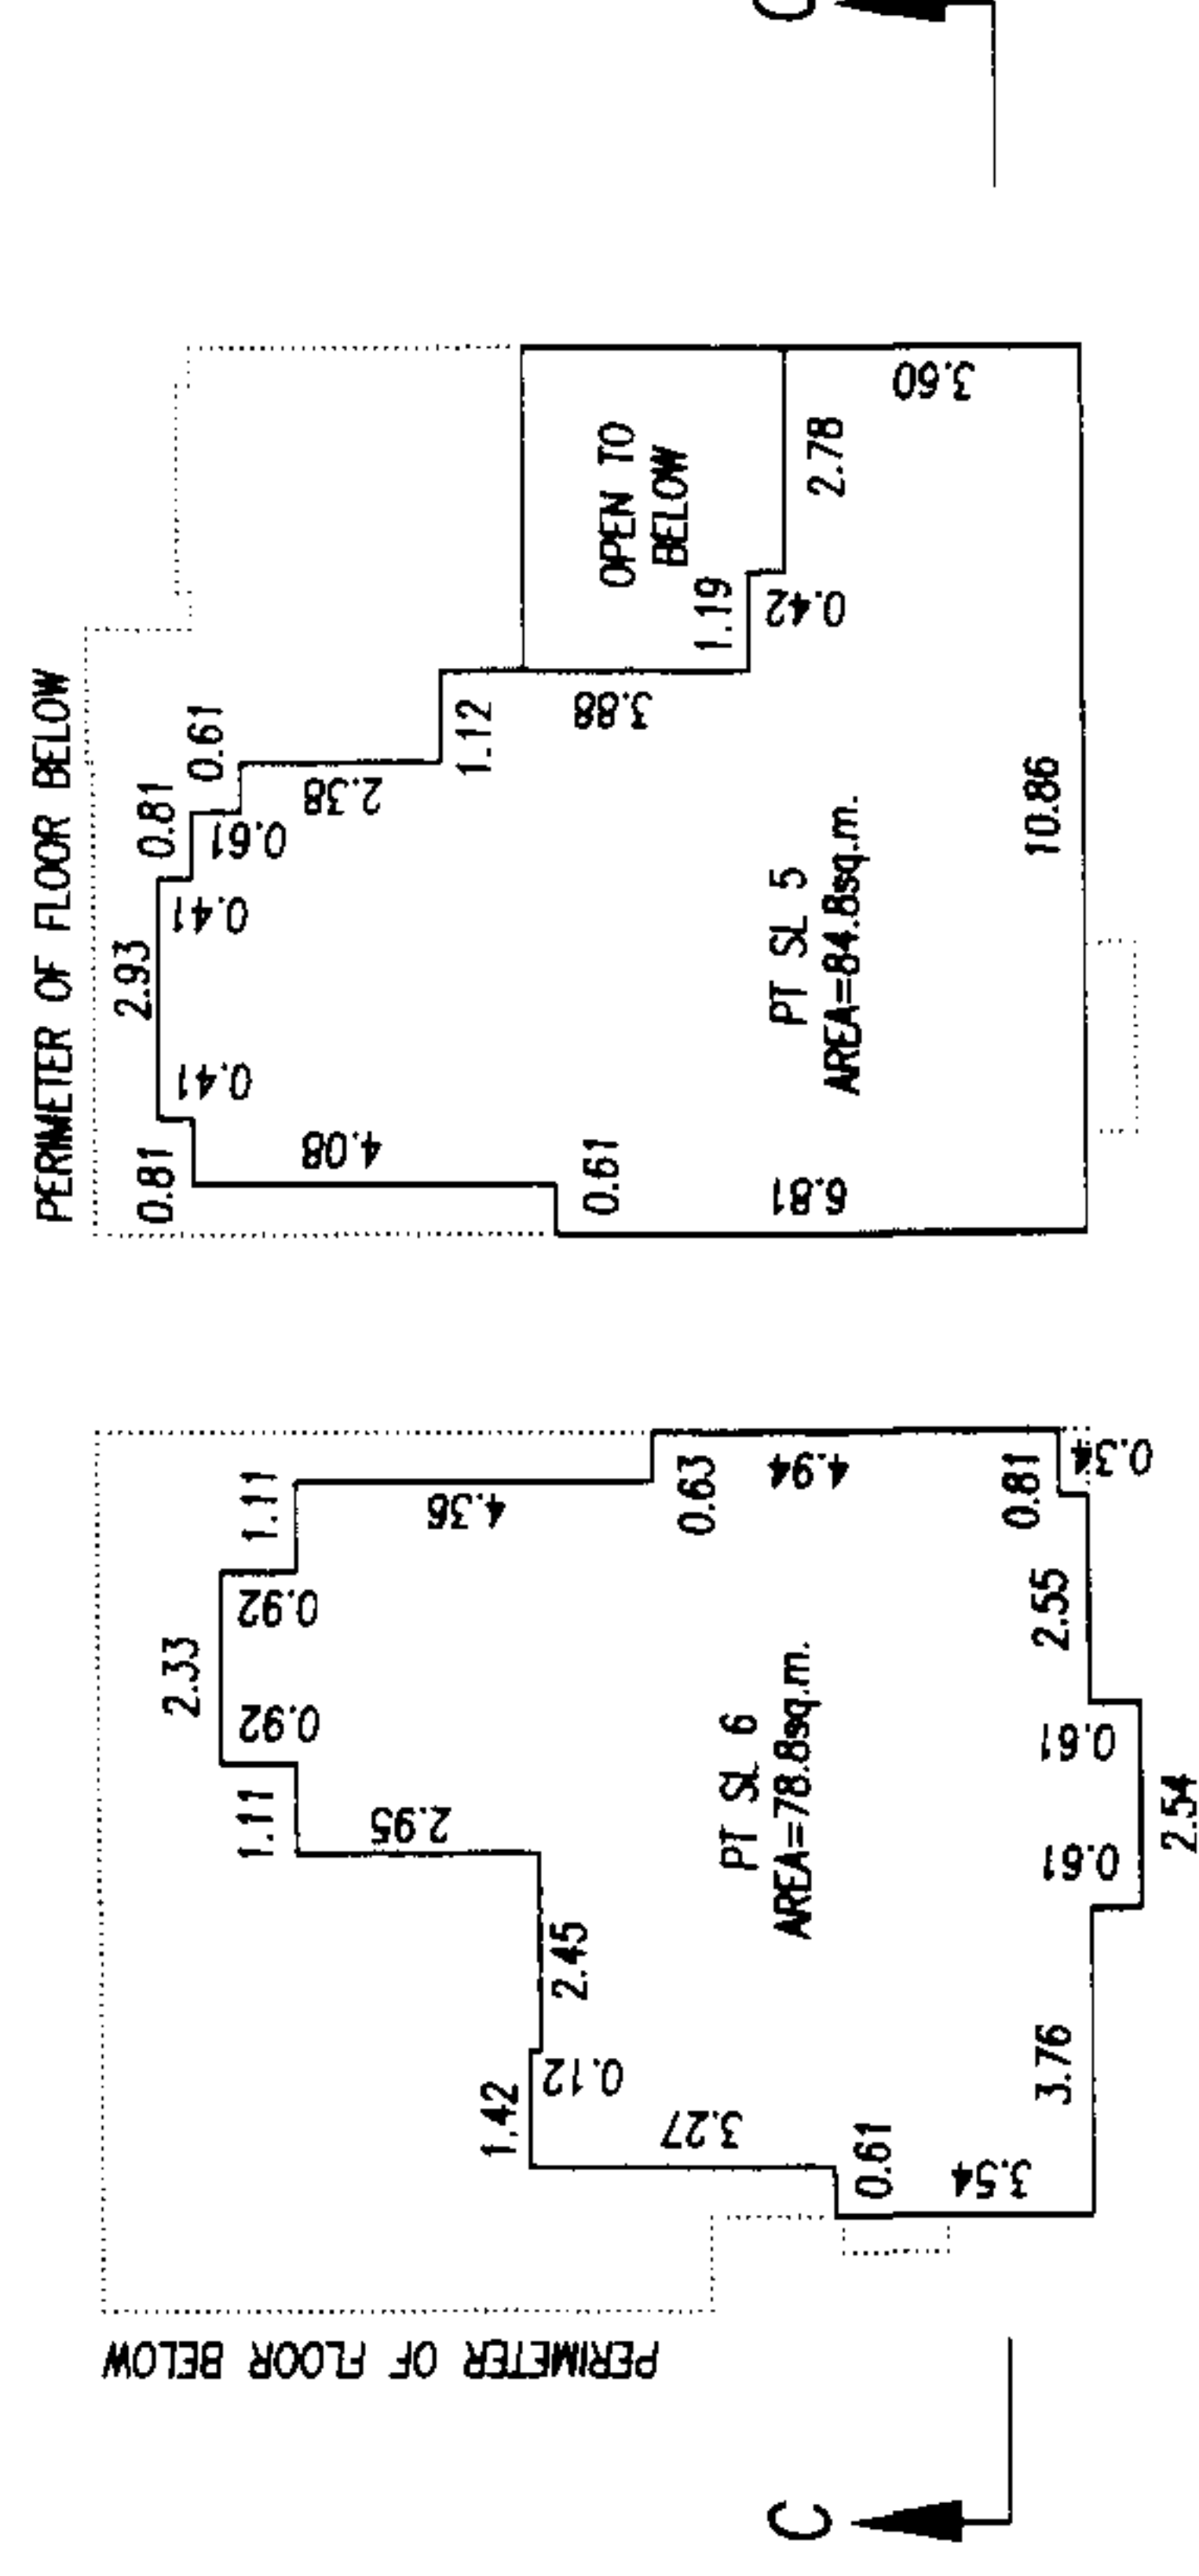

A.O.


DATED THIS 14th DAY OF OCT. 2003

B.C.L.S

SECTIONS

STRATA PLAN BCS 59/
PHASE 1

SCALE-1:200

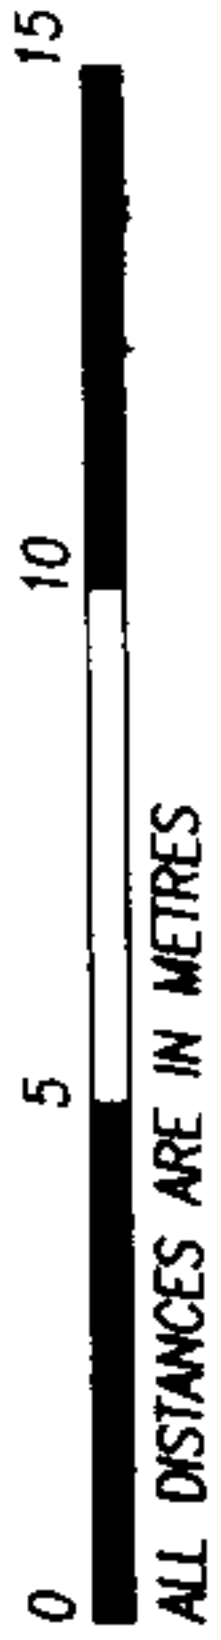

BUILDING 24

PT SL 1
PT SL 1
PT SL 1

BUILDING 25

PT SL 2	SECOND FLOOR
PT SL 2	MAIN FLOOR GROUND LEVEL
PT SL 2	BASEMENT FLOOR

SECTION A-A

BUILDING 26

PT SL 3
PT SL 3
PT SL 3

BUILDING 27

PT SL 4	SECOND FLOOR
PT SL 4	MAIN FLOOR GROUND LEVEL
PT SL 4	BASEMENT FLOOR

SECTION B-B

BUILDING 38

PT SL 6
PT SL 6
PT SL 6

BUILDING 37

PT SL 5	SECOND FLOOR
PT SL 5	MAIN FLOOR GROUND LEVEL
PT SL 5	BASEMENT FLOOR

SECTION C-C

0.0. BC/L'S

DATED THIS 14th DAY OF OCT. 2003

PHASED STRATA PLAN OF A PORTION OF LOT 2,
SECTION 26, TOWNSHIP 1, NEW WESTMINSTER DISTRICT,
PLAN BCP6394


STRATA PLAN BCS 591

PHASE 2

SCALE-1:1250

ALL DISTANCES ARE IN METRES

CIVIC ADDRESS
3363- ROSEMARY HEIGHTS
SURREY B.C.

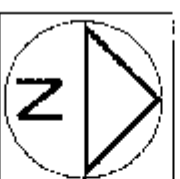

INTEGRATED SURVEY AREA
M.O.I. (SURREY) MAPS (CSRS)
S.C.C.S. 920 006

34th AVENUE

B. Bigsby 105
DEPUTY ALDERMAN
BV532841 - BV532848
THIS PLAN LIES WITHIN THE GREATER VANCOUVER REGIONAL DISTRICT

APPROVED AS PHASE 2 OF A 6 PHASE STRATA PLAN
UNDER SECTION 224 OF THE STRATA PROPERTY ACT

DATE: December 18th, 2003

APPROVING OFFICER FOR THE CITY OF SURREY

NICHOLAS LAI

THE CITY OF SURREY AS HOLDER OF COVENANTS
B287036 AND B287039 HEREBY CONSENTS
TO THE FILING OF THIS STRATA PLAN.

AUTHORIZED SIGNATORY D.A. McKeown

AUTHORIZED SIGNATORY Michael James

WITNESS:

ADDRESS AND OCCUPATION OF WITNESS:

[Signature]

I, G.A. ROUNDTOWN, A BRITISH COLUMBIA LAND SURVEYOR,
CERTIFY THAT THE BUILDINGS INCLUDED IN THE STRATA PLAN
HAVING NOT, AS OF NOVEMBER 18, 2003, BEEN
PREVIOUSLY OCCUPIED

G.A. Roundtown B.C.L.S.

* SECTION 241 (2) PROVIDES THAT THE ENDORSEMENT MUST
BE DATED NOT MORE THAN 180 DAYS BEFORE THE DATE THE
STRATA PLAN IS TENDERED FOR DEPOSIT.

I, G.A. ROUNDTOWN, A BRITISH COLUMBIA LAND SURVEYOR,
CERTIFY THAT THE BUILDINGS SHOWN ON THIS STRATA PLAN
ARE WITHIN THE EXTERNAL BOUNDARIES OF THE LAND THAT
IS THE SUBJECT OF THE STRATA PLAN.

DATE: NOVEMBER 20, 2003

G.A. Roundtown B.C.L.S.

- LEGEND
- | | | |
|-------|-----------|----------------------------|
| LECP | INDICATES | LIMITED COMMON PROPERTY |
| sq.m. | | SCALING MATTERS |
| SL | | STRATA LOT |
| PT | | PART |
| ③ | | COMMON PROPERTY |
| ● | | OLD IRON POST FOUND |
| ○ | | IRON POST SET |
| ■ | | OLD LEAD PILING FOUND |
| TL | | LEAD PILING SET |
| BLD | | OLD CONTROL MONUMENT FOUND |
| | | OLD CONTROL MONUMENT FOUND |

STRATA LOT ANGLES ARE 45° OR 90° UNLESS OTHERWISE NOTED.

THIS PLAN SHOWS GROUND LEVEL MEASURED DISTANCES,
PRIOR TO COMPUTATION OF UTM COORDINATES, WILL APPLY
BY THE COMBINED FACTOR 0.9996003.

GRID BEARINGS ARE DERIVED FROM
OLD CONTROL MONUMENTS 5733 AND 5734.

I, G.A. ROUNDTOWN, A BRITISH COLUMBIA LAND SURVEYOR,
OF SURREY, IN BRITISH COLUMBIA, CERTIFY THAT I WAS PRESENT AT
AND PERSONALLY SUPERINTENDED THE SURVEY REPRESENTED BY
THIS PLAN, AND THAT THE SURVEY AND PLAN ARE CORRECT.
THE FIELD SURVEY WAS COMPLETED ON THE 18th DAY OF
NOVEMBER, 2003. THE PLAN WAS COMPLETED
AND CHECKED AND THE CHECKLIST FILED UNDER # 8563,
ON THE 20th DAY OF NOVEMBER, 2003.

G.A. Roundtown



B.C.L.S.

1602562

SHEET 2 OF 7 SHEETS

FOUNDATION DETAIL

SCALE-1:500

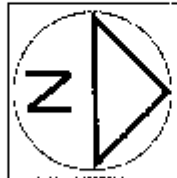 

STRATA PLAN BCS 591
PHASE 2

OWNER : ROCKWALL VENTURES LTD, INC. NO. 665457

AUTHORIZED SIGNATORY: ALF used

AUTHORIZED SIGNATORY:

WITNESS: Rock Bank

ADDRESS AND OCCUPATION OF WITNESS:

33812 S. Fraser way Abbotsford B.C.
Langley

MORTGAGEE : HSBC BANK CANADA

AUTHORIZED SIGNATORY: Gary Shevman


AUTHORIZED SIGNATORY:

WITNESS :

SANDY HYER

ADDRESS AND OCCUPATION OF WITNESS :

c/o HSBC BANK CANADA
#200 - 885 W. Georgia
Vancouver, B.C. V6C 3E9

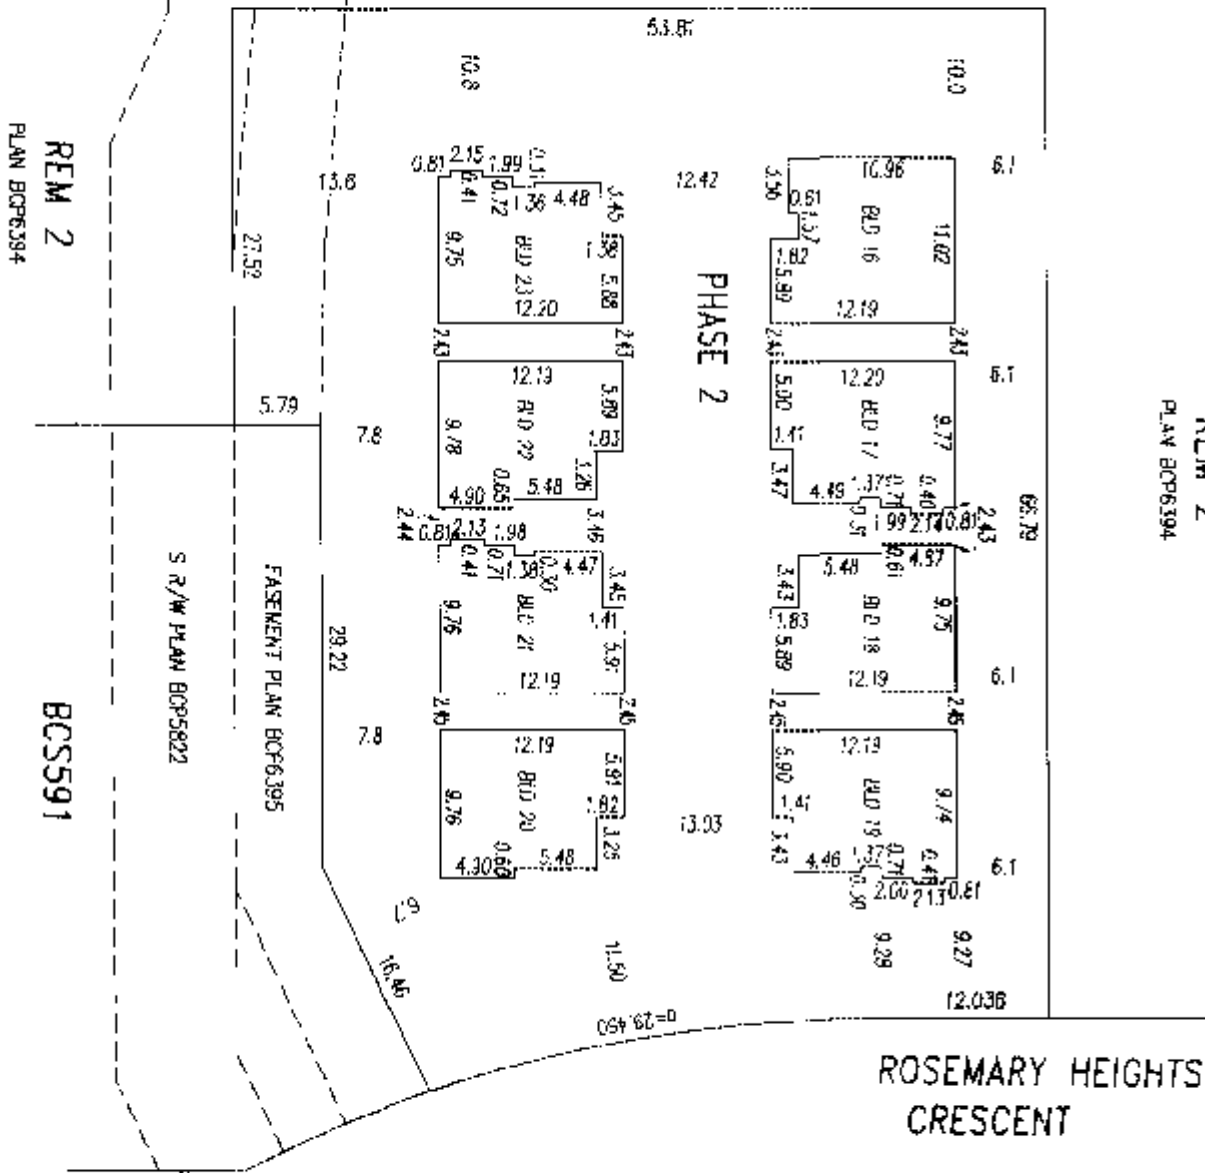

G.A.R.

BCA.S


DATED THIS 20th DAY OF Nov. 2003

FLOOR PLANS

STRATA PLAN BCS591

SCALE-1:200


PHASE 2

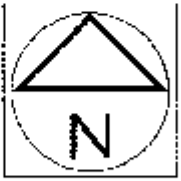0 5 10 15
ALL DISTANCES ARE IN METRES


BUILDING 21

BUILDING 20


BASEMENT FLOOR

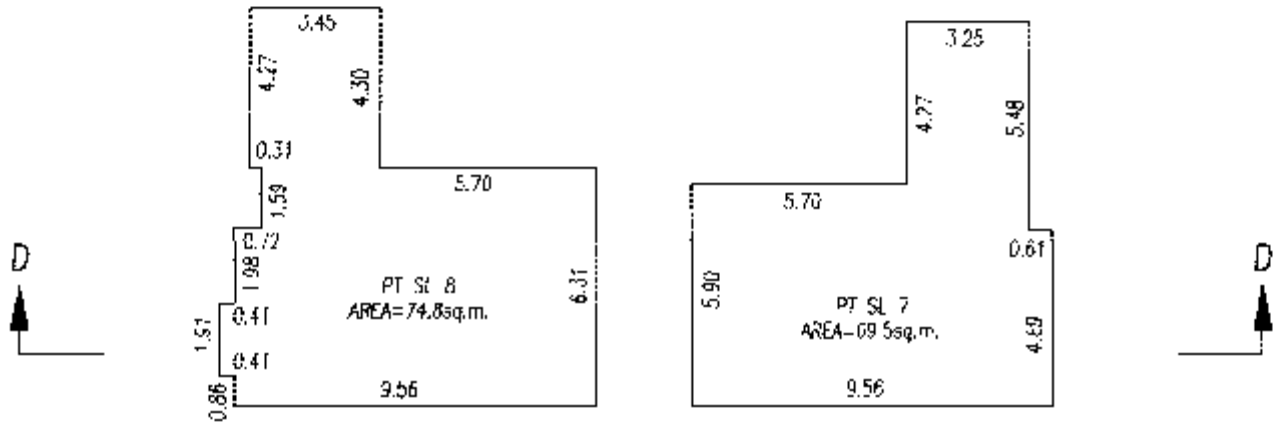

MAIN FLOOR

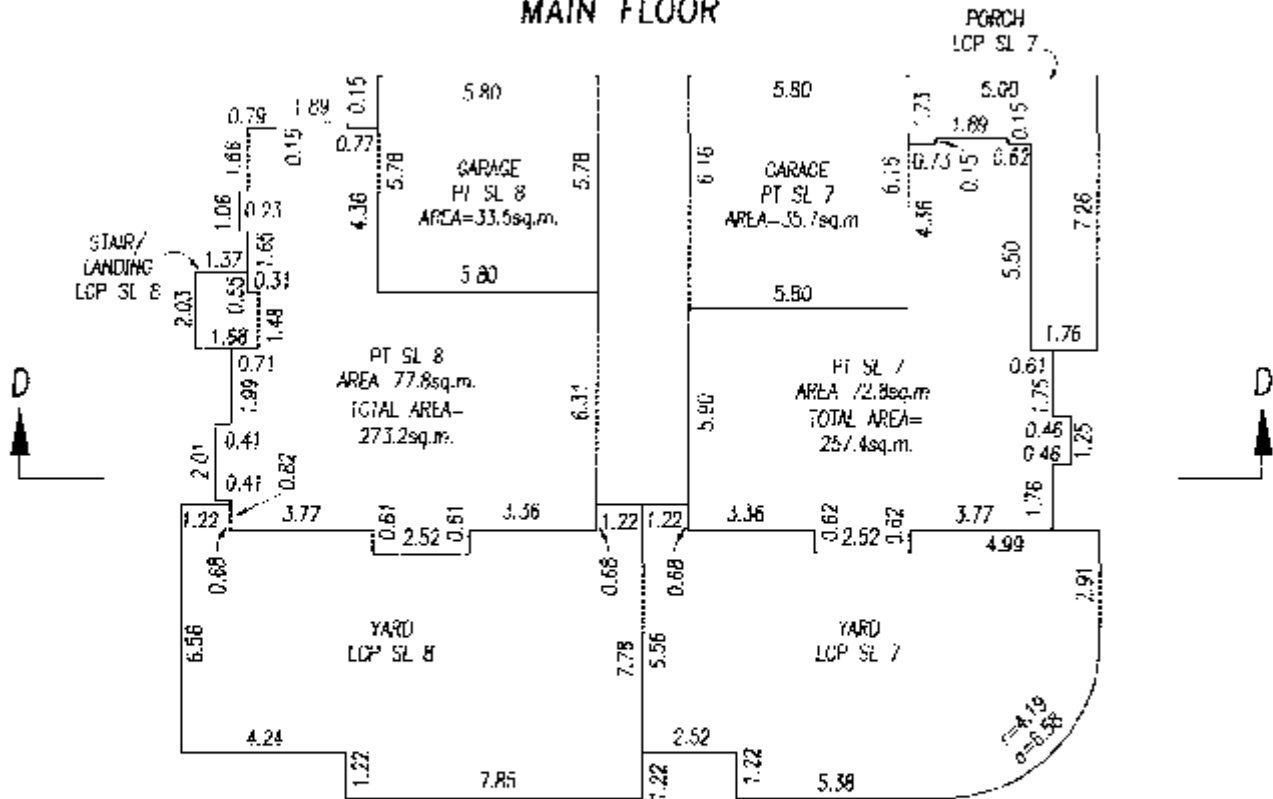

SECOND FLOOR

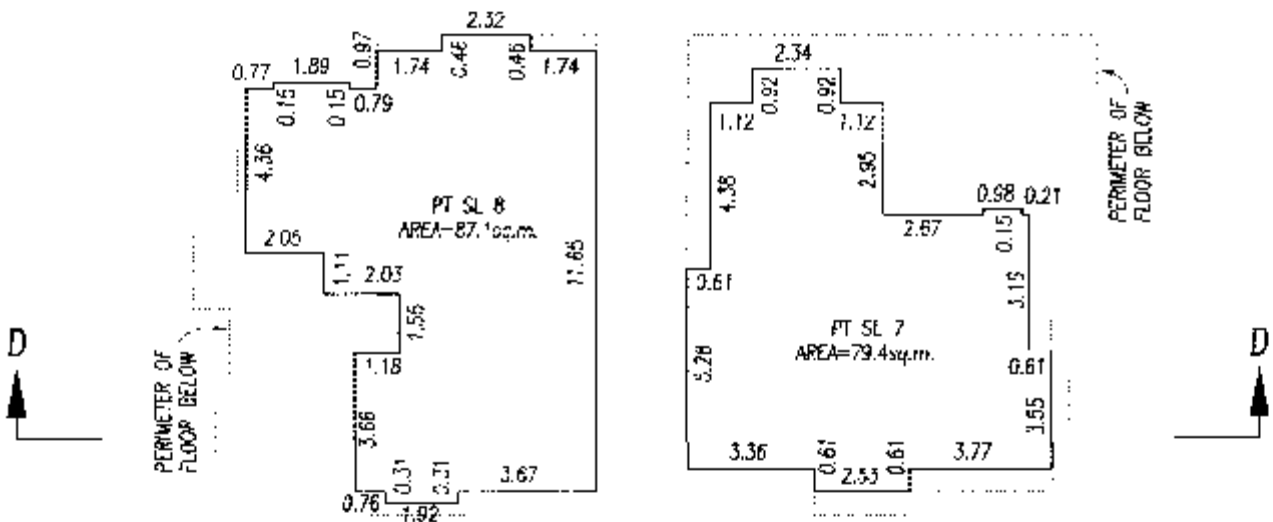



G.A.R.

B.C.L.S

DATED TH# 20th DAY OF NOV. 2003

FLOOR PLANS


SCALE-1:200

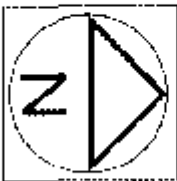 


BASEMENT FLOOR

BUILDING 23


BUILDING 22

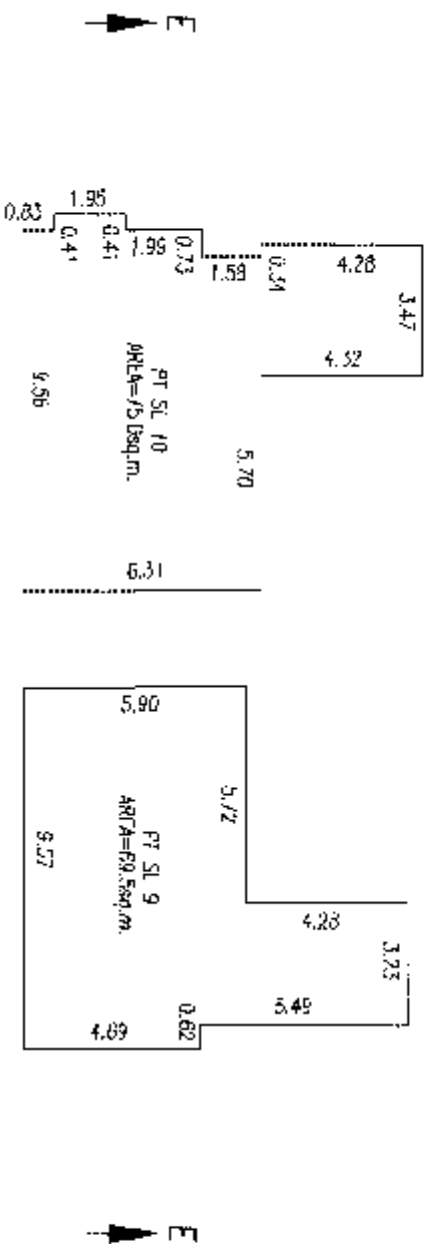

MAIN FLOOR

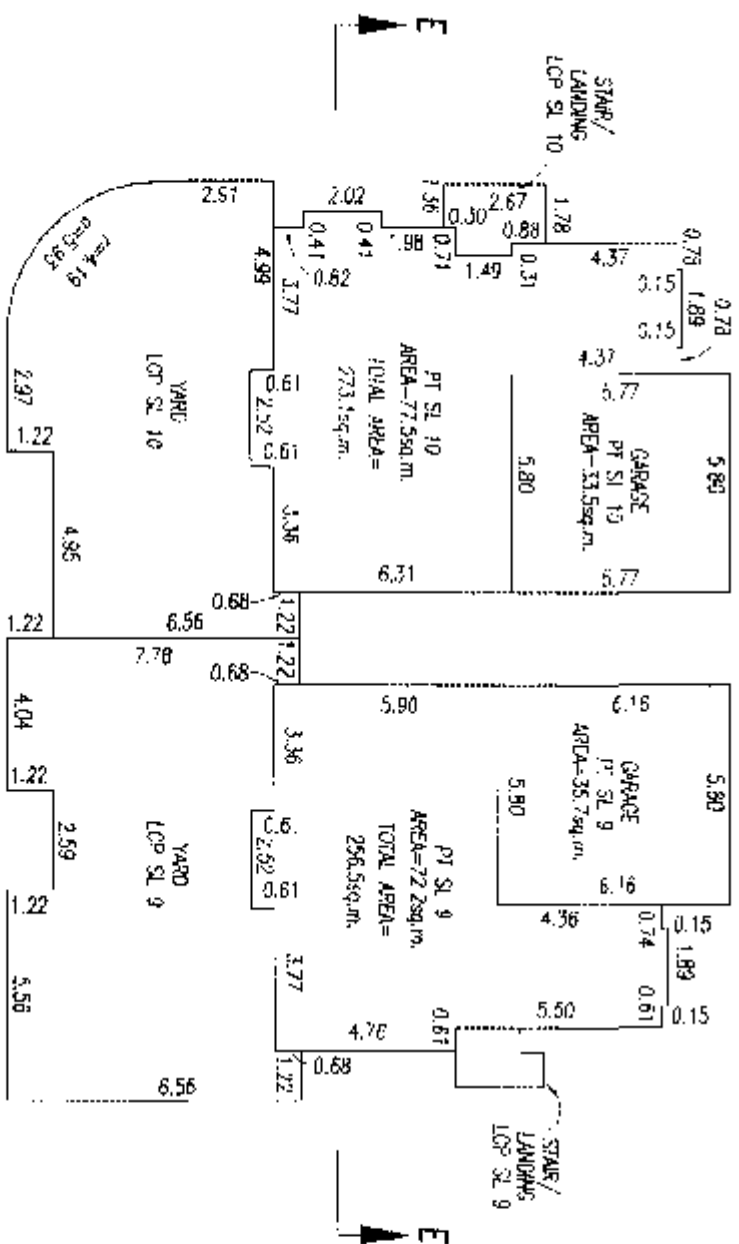

SECOND FLOOR

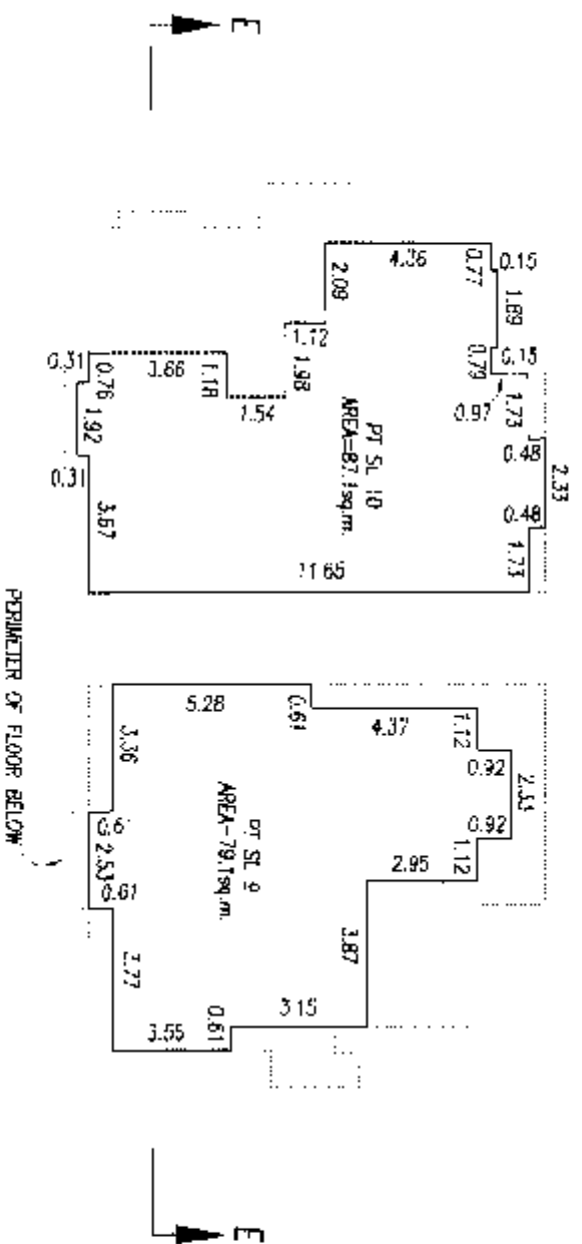

DATED THIS 20th DAY OF Nov. 2003

G.A.K.


B.C.L.S

1602595


SHEET 5 OF 7 SHEETS

FLOOR PLANS

SCALE-1:200

 


STRATA PLAN BCS591
PHASE 2

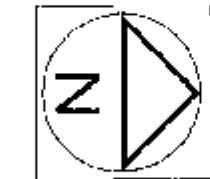


BUILDING 16

BUILDING 17


BASEMENT FLOOR

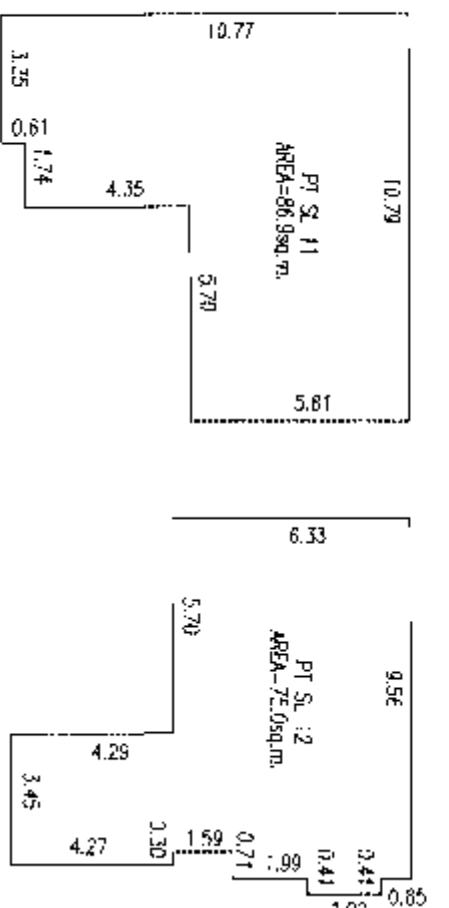

MAIN FLOOR

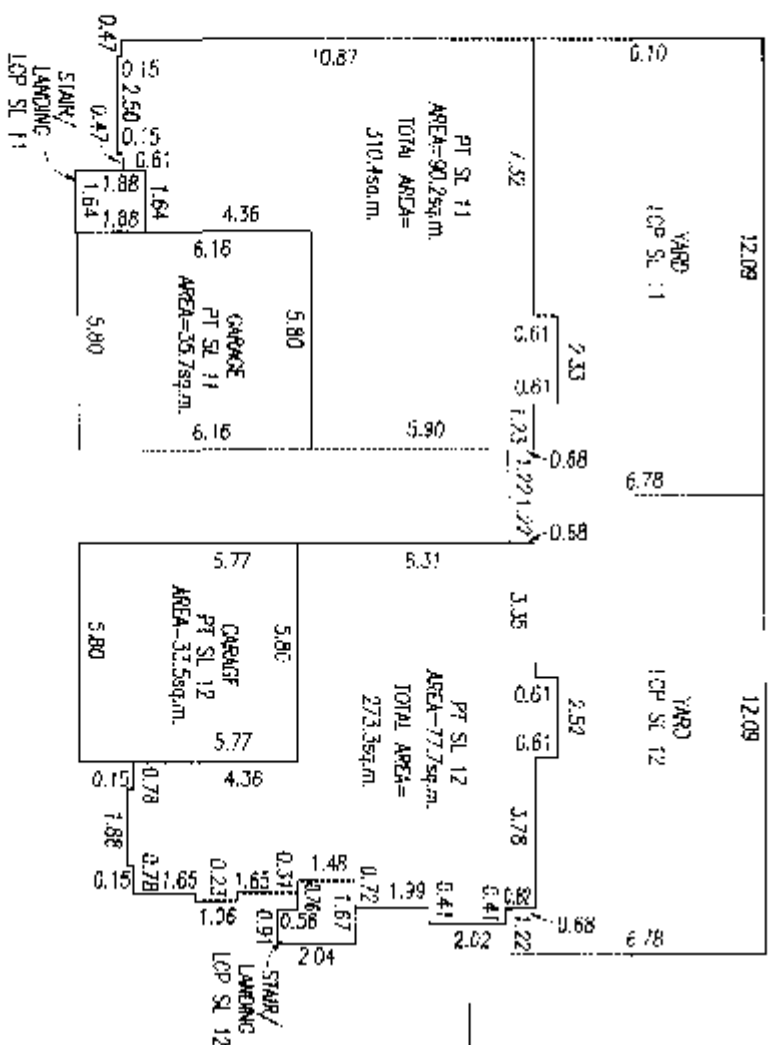

SECOND FLOOR

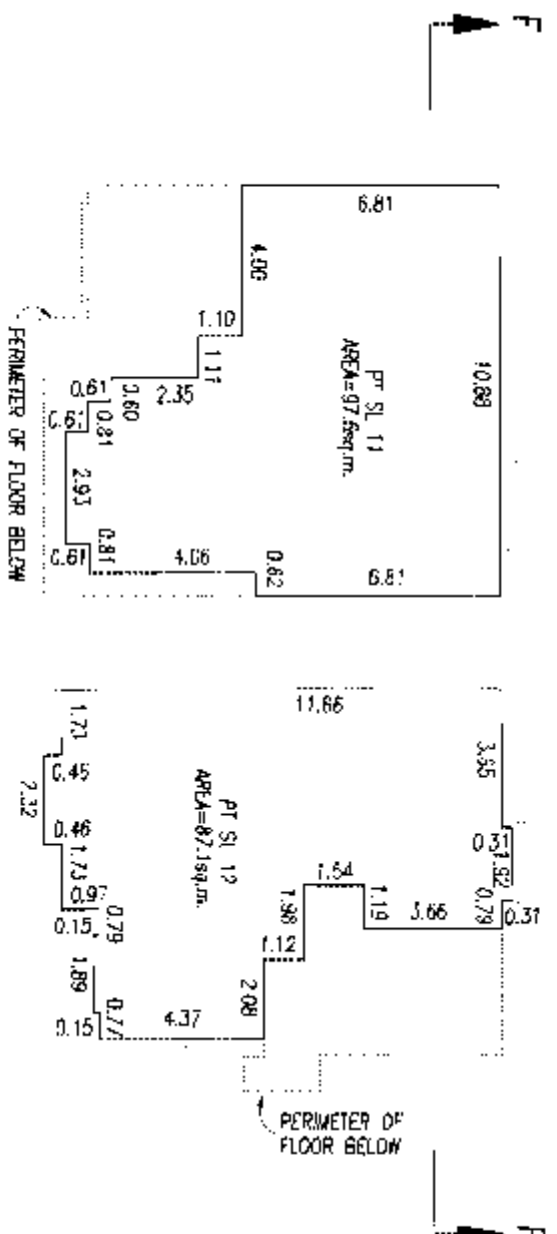

G.A.R.

DATED THIS 20th DAY OF Nov.

2003

B.C.L.S

1802346


SHEET 6 OF 7 SHEETS

FLOOR PLANS

SCALE-1:200

0 5 10 15
ALL DISTANCES ARE IN METERS


STRATA PLAN BC5591
PHASE 2

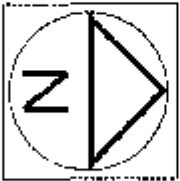


BUILDING 18

BUILDING 19


BASEMENT FLOOR

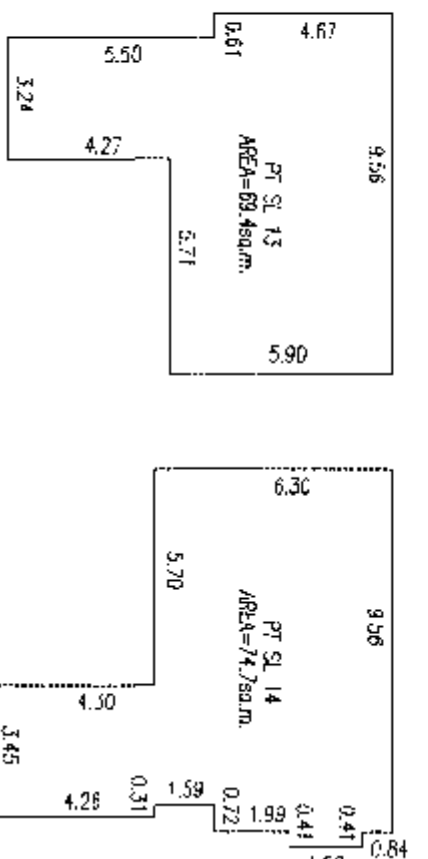

MAIN FLOOR

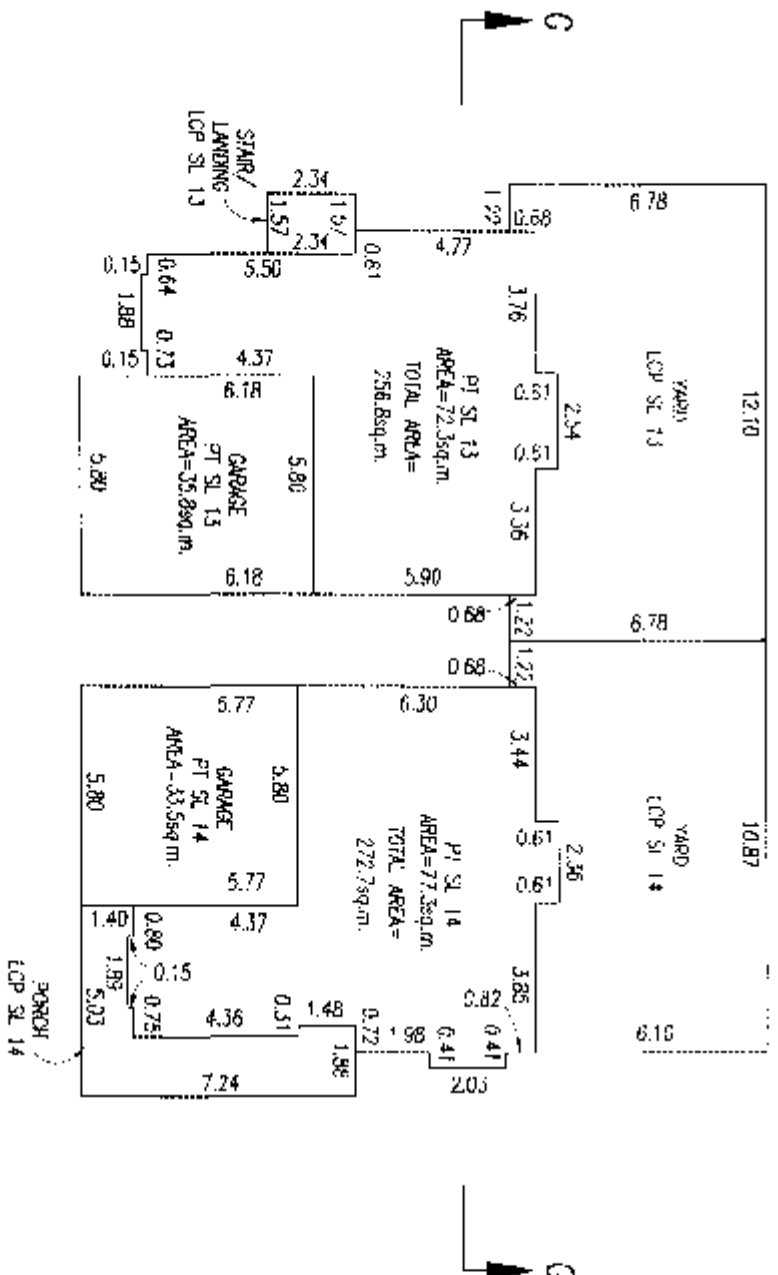

SECOND FLOOR

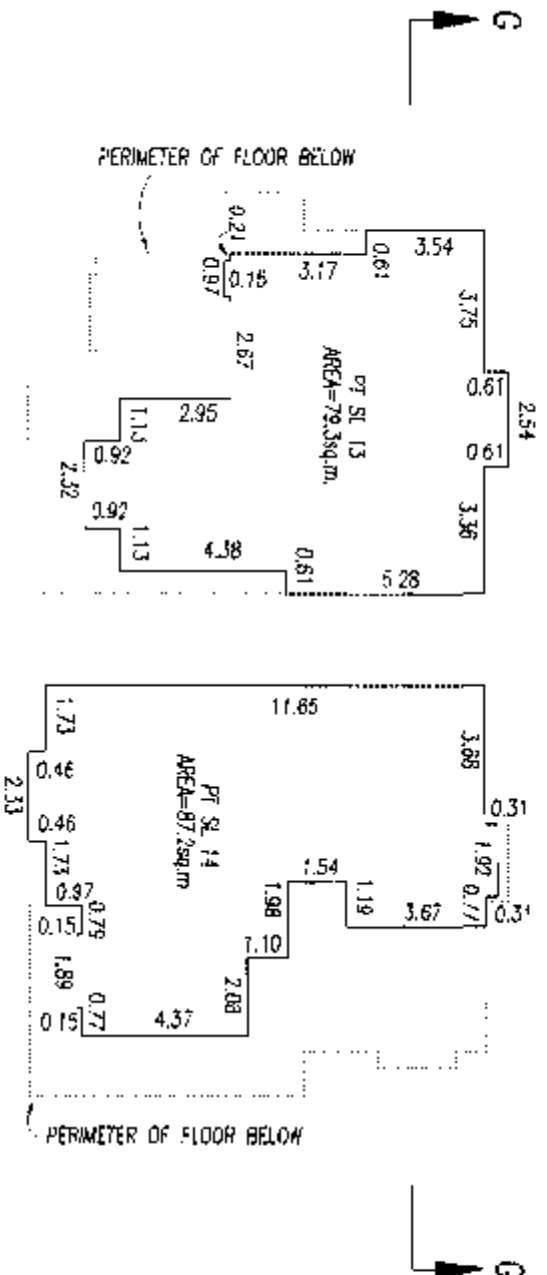

GAR.

DATED THIS 20th DAY OF Nov. 2003

E.C.L.S


FLOOR PLANS

SCALE-1:200


0 5 10
ALL DISTANCES ARE IN METERS

STRAITA PLAN BCS591
PHASE 2


BUILDING 21
SECTION D-D
BUILDING 20

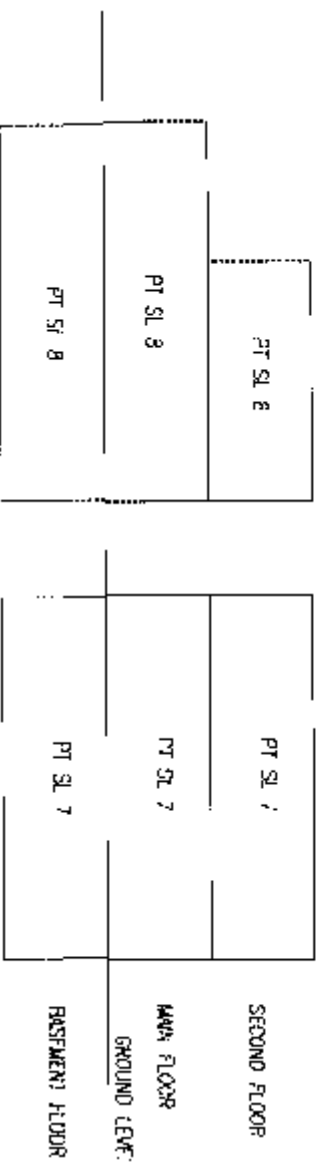


BUILDING 23
SECTION E-E
BUILDING 22

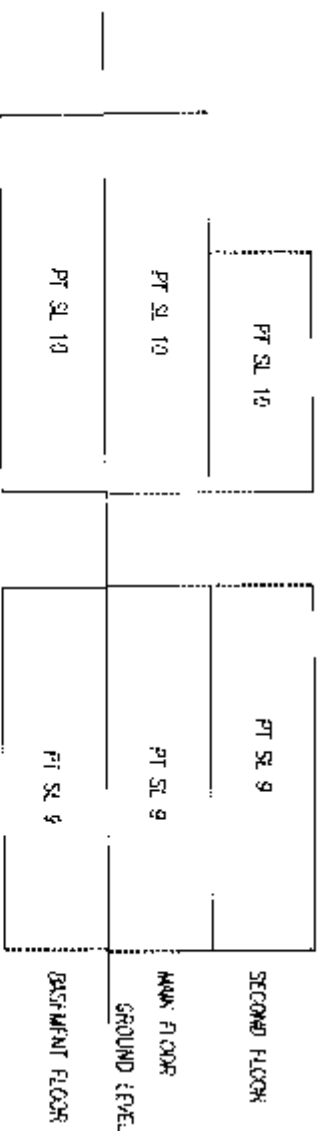

BUILDING 16
SECTION F-F
BUILDING 17

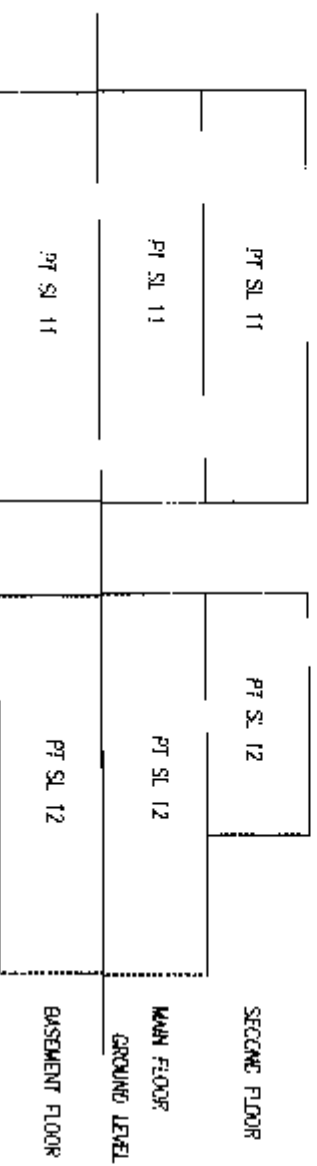

BUILDING 18
SECTION G-G
BUILDING 19

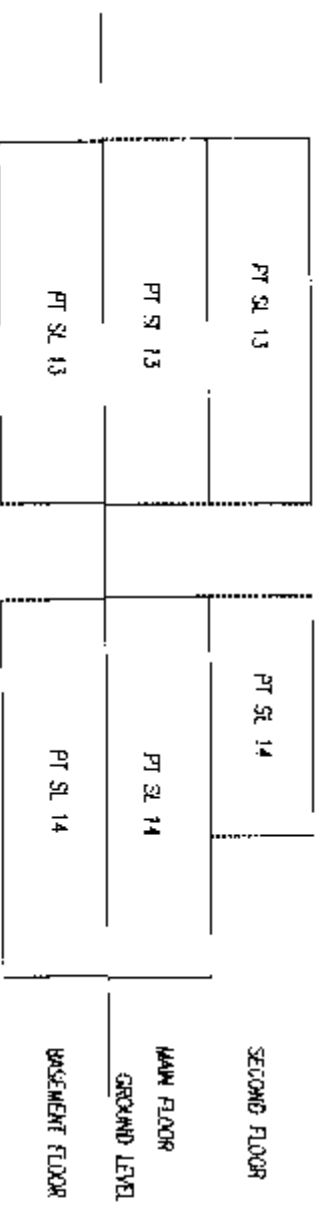

G.A.R.

DATED THIS 20th DAY OF Nov. 2003

S.C.L.S


FOUNDATION DETAIL

SCALE-1:500

0 5 10 20 30
ALL DISTANCES ARE IN METRES



STRATA PLAN BCS 591
PHASE 3

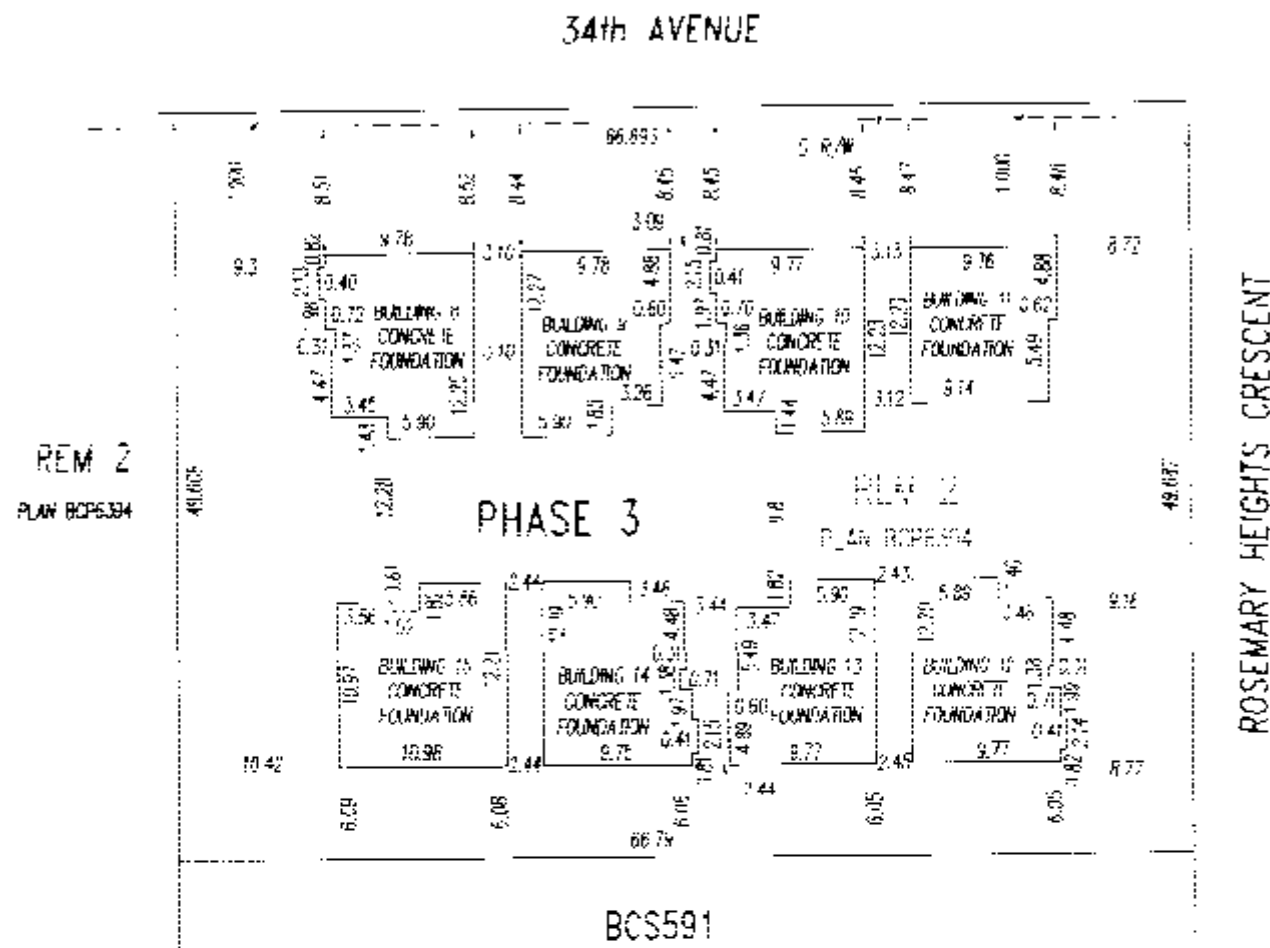

MORTGAGEE: HSBC BANK CANADA

AUTHORIZED SIGNATORY

GREG SHERMAN

AUTHORIZED SIGNATORY

PAUL JEVINS

WITNESS

ADDRESS AND OCCUPATION OF WITNESS

Barrister & Solicitor
19th Floor, 885 W. Georgia St.
Vancouver, BC V6C 3K4

OWNER: ROCKWALL VENTURES LTD. INC. NO: 865457

AUTHORIZED SIGNATORY

AUTHORIZED SIGNATORY

WITNESS

ADDRESS AND OCCUPATION OF WITNESS

Barrister & Solicitor
19th Floor, 885 W. Georgia St.
Vancouver, BC V6C 3K4

DATED THIS 16th DAY OF APRIL 2004

FLOOR PLANS

SCALE=1:200

0 5 10 15
ALL DISTANCES ARE IN METRES




BUILDING 13

BUILDING 12


STRATA PLAN BCS591

PHASE 3


BASEMENT FLOOR

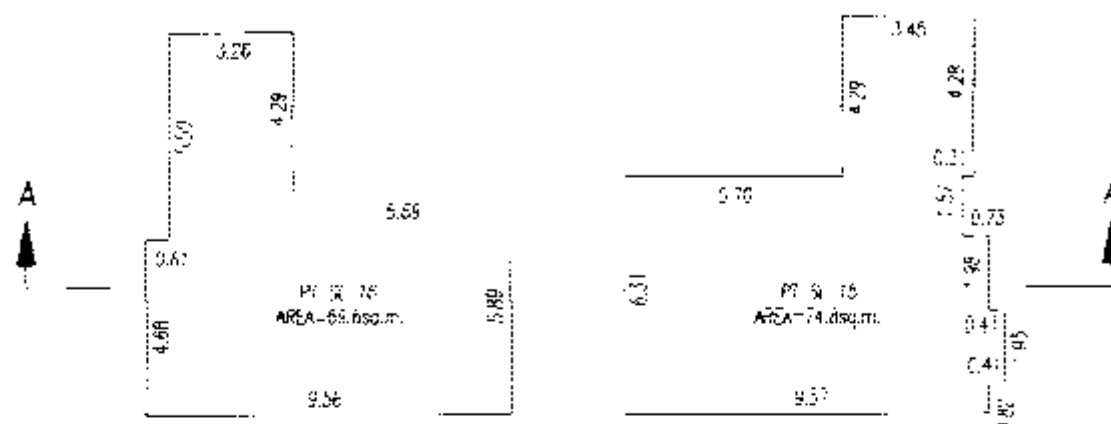

MAIN FLOOR

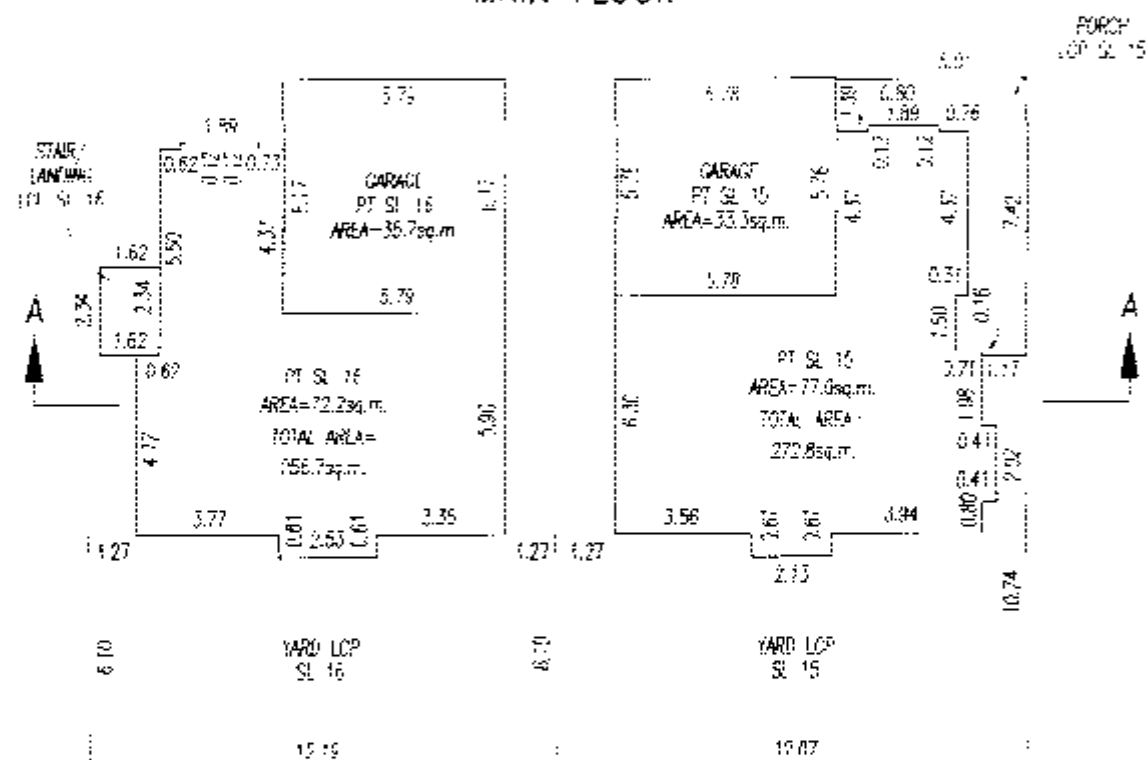

SECOND FLOOR

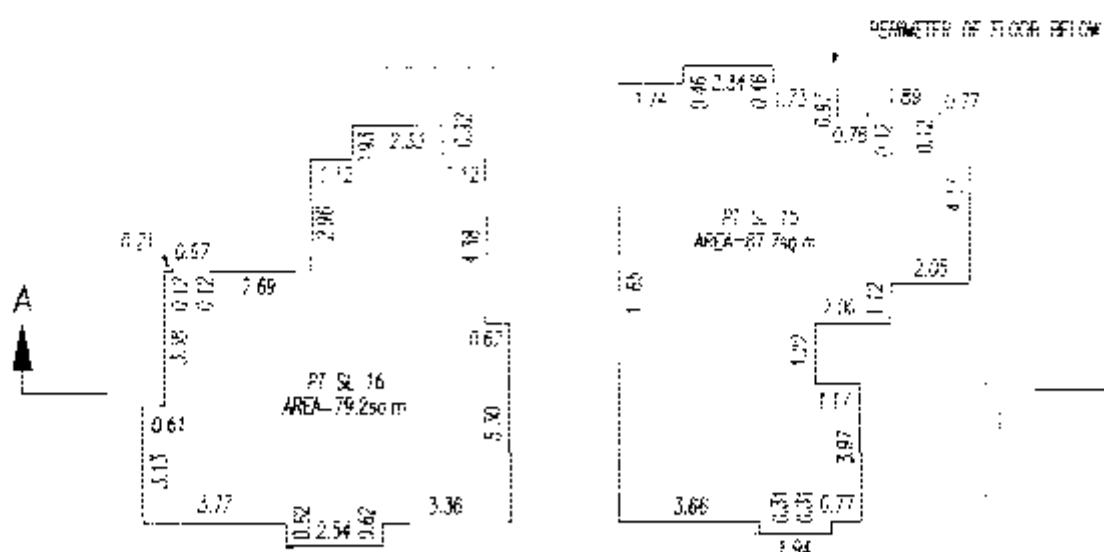

G.A.R.

DATED THIS 16th DAY OF APRIL 2004

A diagram showing a circle with a vertical line segment and a horizontal line segment. The horizontal line segment is labeled 'z'.

16th APRIL 1944


FLOOR PLANS

STRATA PLAN BCS591
PHASE 3

SCALE=1:200

0 5 10 15


ALL DISTANCES ARE IN METRES

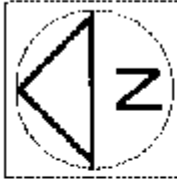


BUILDING 8

BUILDING 9


BASEMENT FLOOR

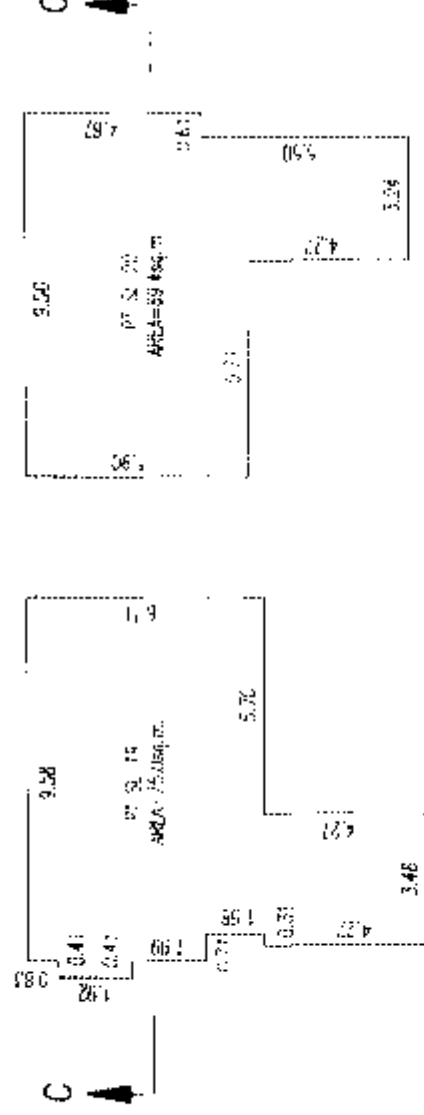

MAIN FLOOR

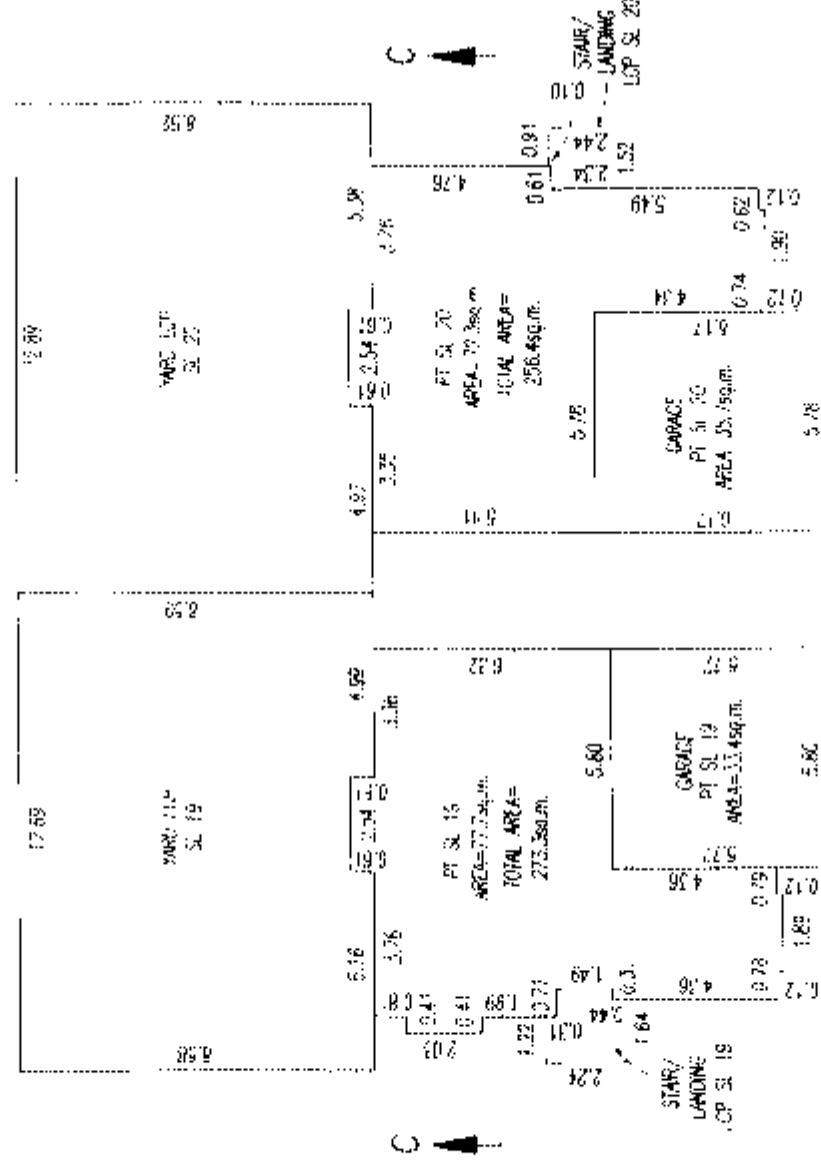

SECOND FLOOR

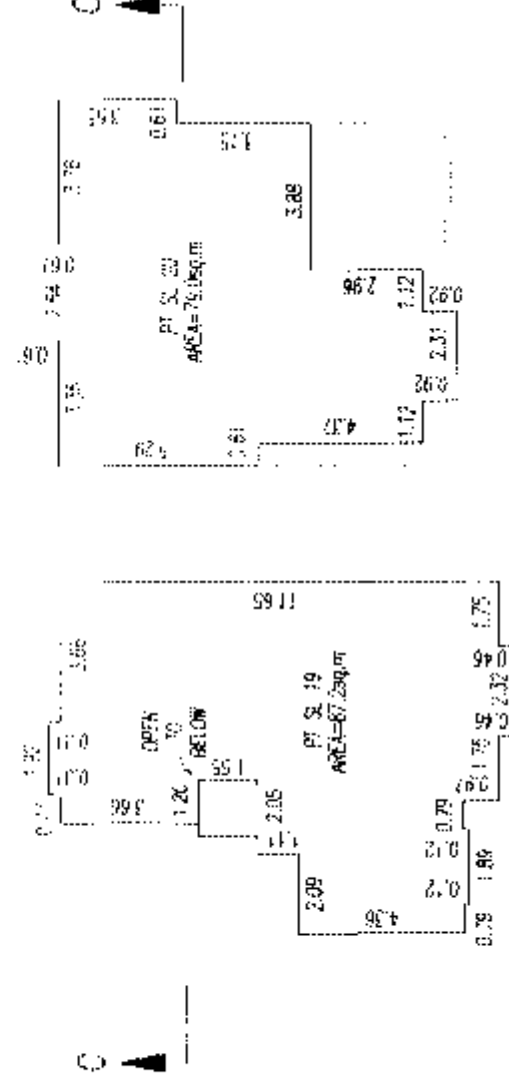

PERIMETER OF FLOOR BELOW

G.A.R.

B.I.S.

16th OF APRIL



2004

DATE THIS

FLOOR PLANS

STRATA PLAN BCS591 PHASE 3


SCALE=1:200

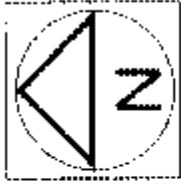 


BUILDING 10

BUILDING 11


BASEMENT FLOOR

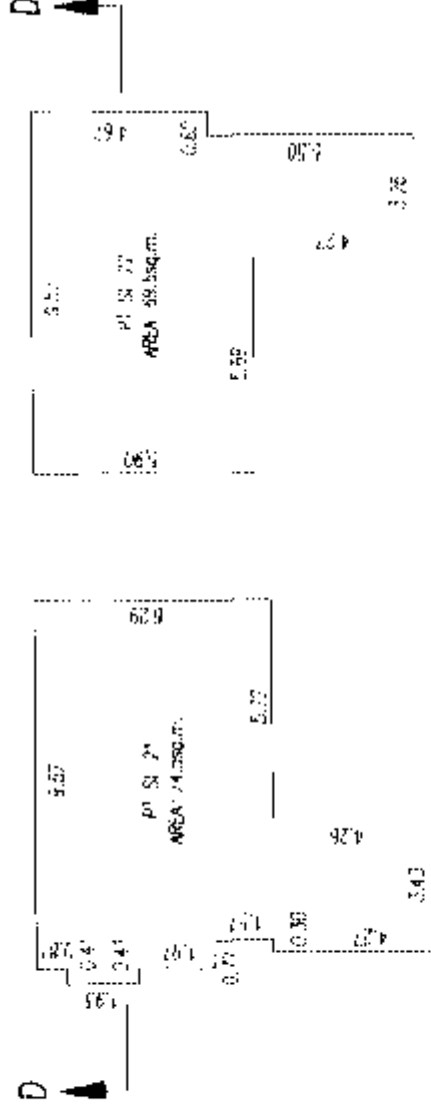

MAIN FLOOR

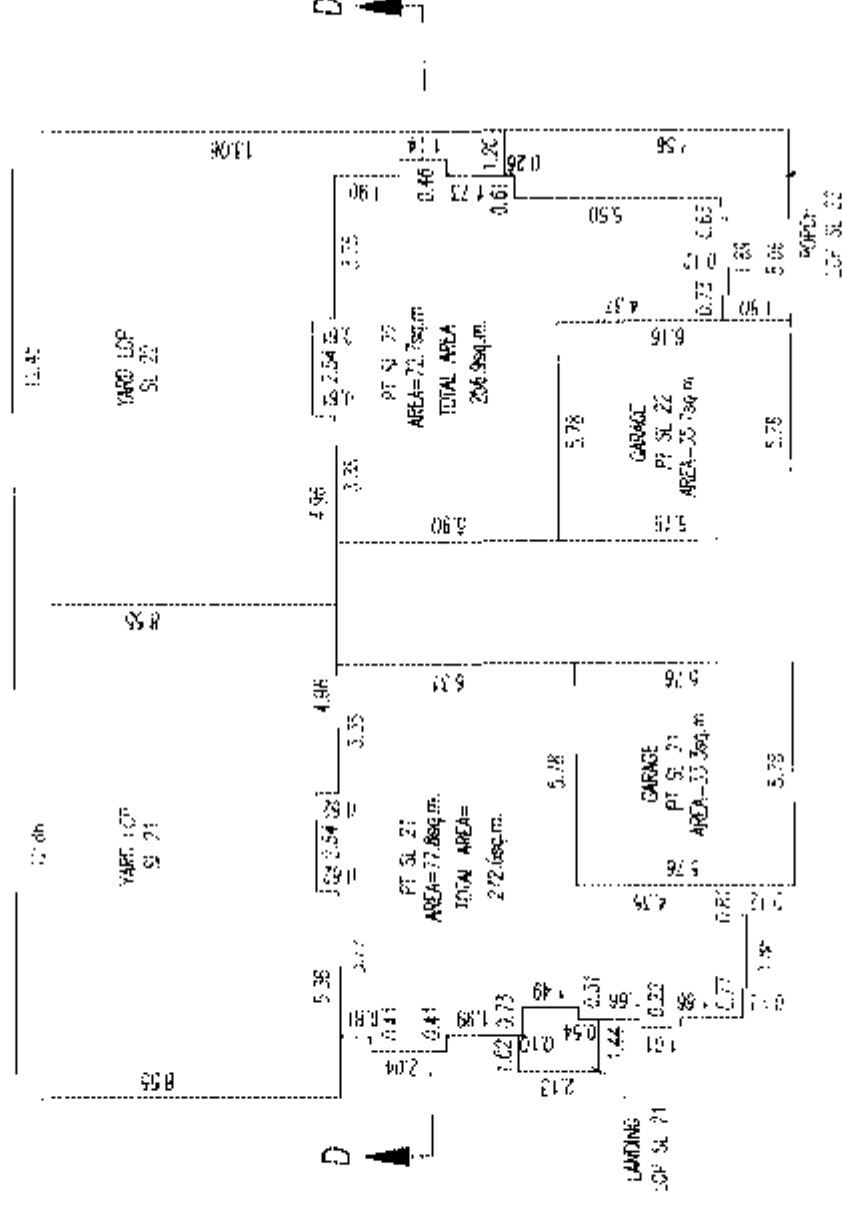

SECOND FLOOR

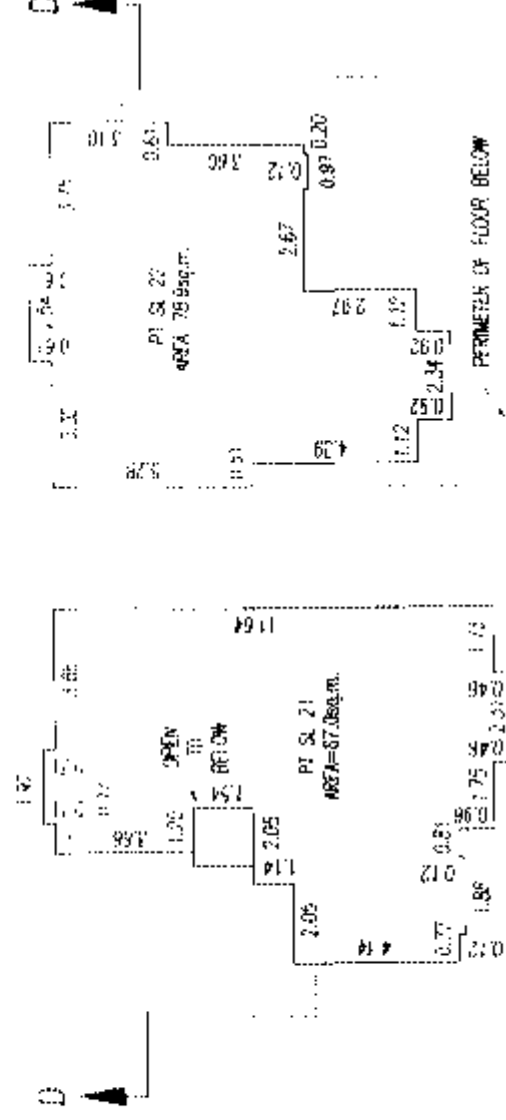

C.A.A.

DATED THIS 16th DAY OF APRIL 2004


SECTIONS

STRATA PLAN BCS591
PHASE 3

SCALE 1:200
0 5 10 15
ALL DISTANCES IN METRES


SECTION A-A

BUILDING 13 BUILDING 12

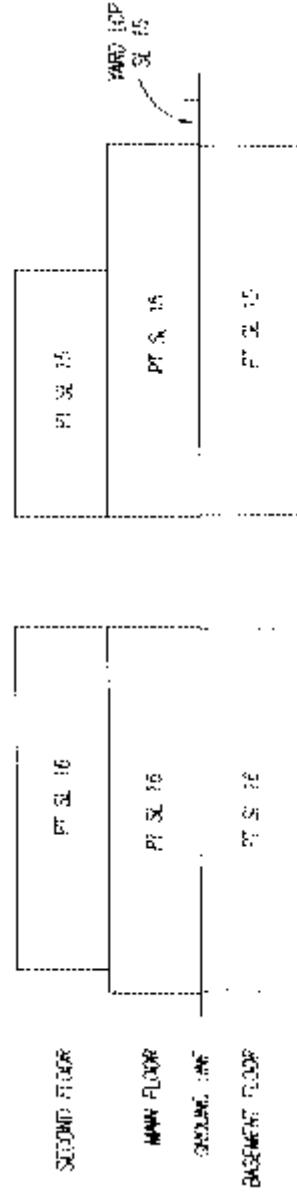


SECTION B-B

BUILDING 15 BUILDING 14

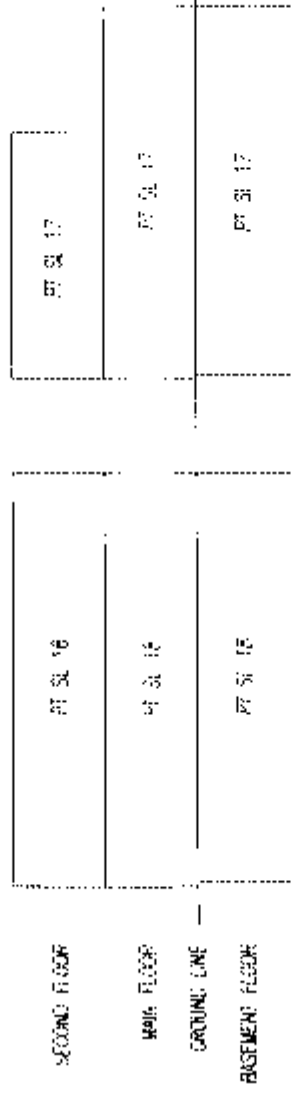


SECTION C-C

BUILDING 8 BUILDING 9

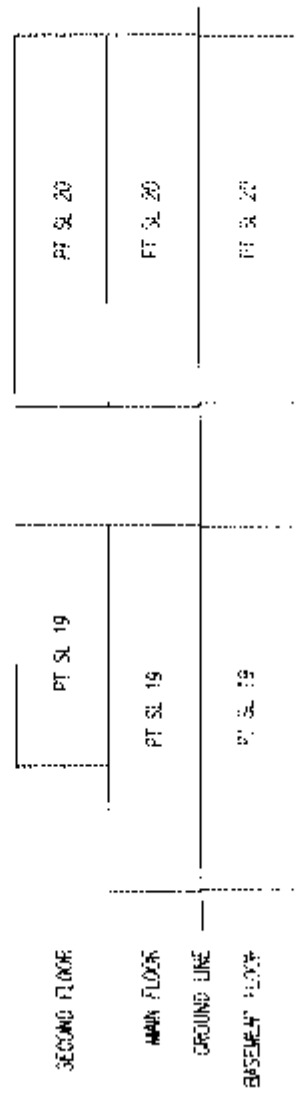

SECTION D-D

BUILDING 10 BUILDING 11

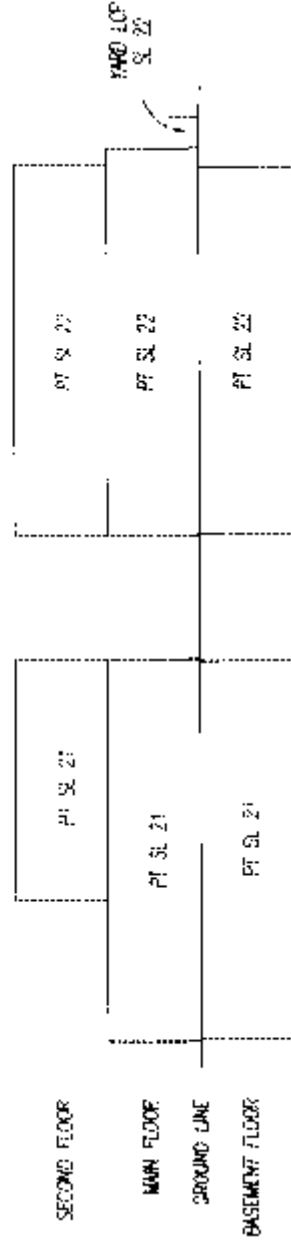

C.A.K.
DATED THIS 16th DAY OF APRIL 2004


FOUNDATION DETAIL

STRATA PLAN BCS591
PHASE 4

SCALE-1:500



ALL DISTANCES ARE IN METRES

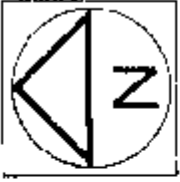

OWNER: ROCKWELL VENTURES LTD. INC./NO. 065457

AUTHORIZED SIGNATORY

ALL WALL

AUTHORIZED SIGNATORY

WITNESS:

G. C. Smith

ADDRESS AND OCCUPATION OF WITNESS:

33012 S. FARMER RDBlanchfield BCRanch

MORTGAGEE: HSBC BANK CANADA

AUTHORIZED SIGNATORY: John Gail Smeaton

AUTHORIZED SIGNATORY


John Gail Smeaton

AUTHORIZED SIGNATORY

WITNESS:

S. J. G. Graham

ADDRESS AND OCCUPATION OF WITNESS:

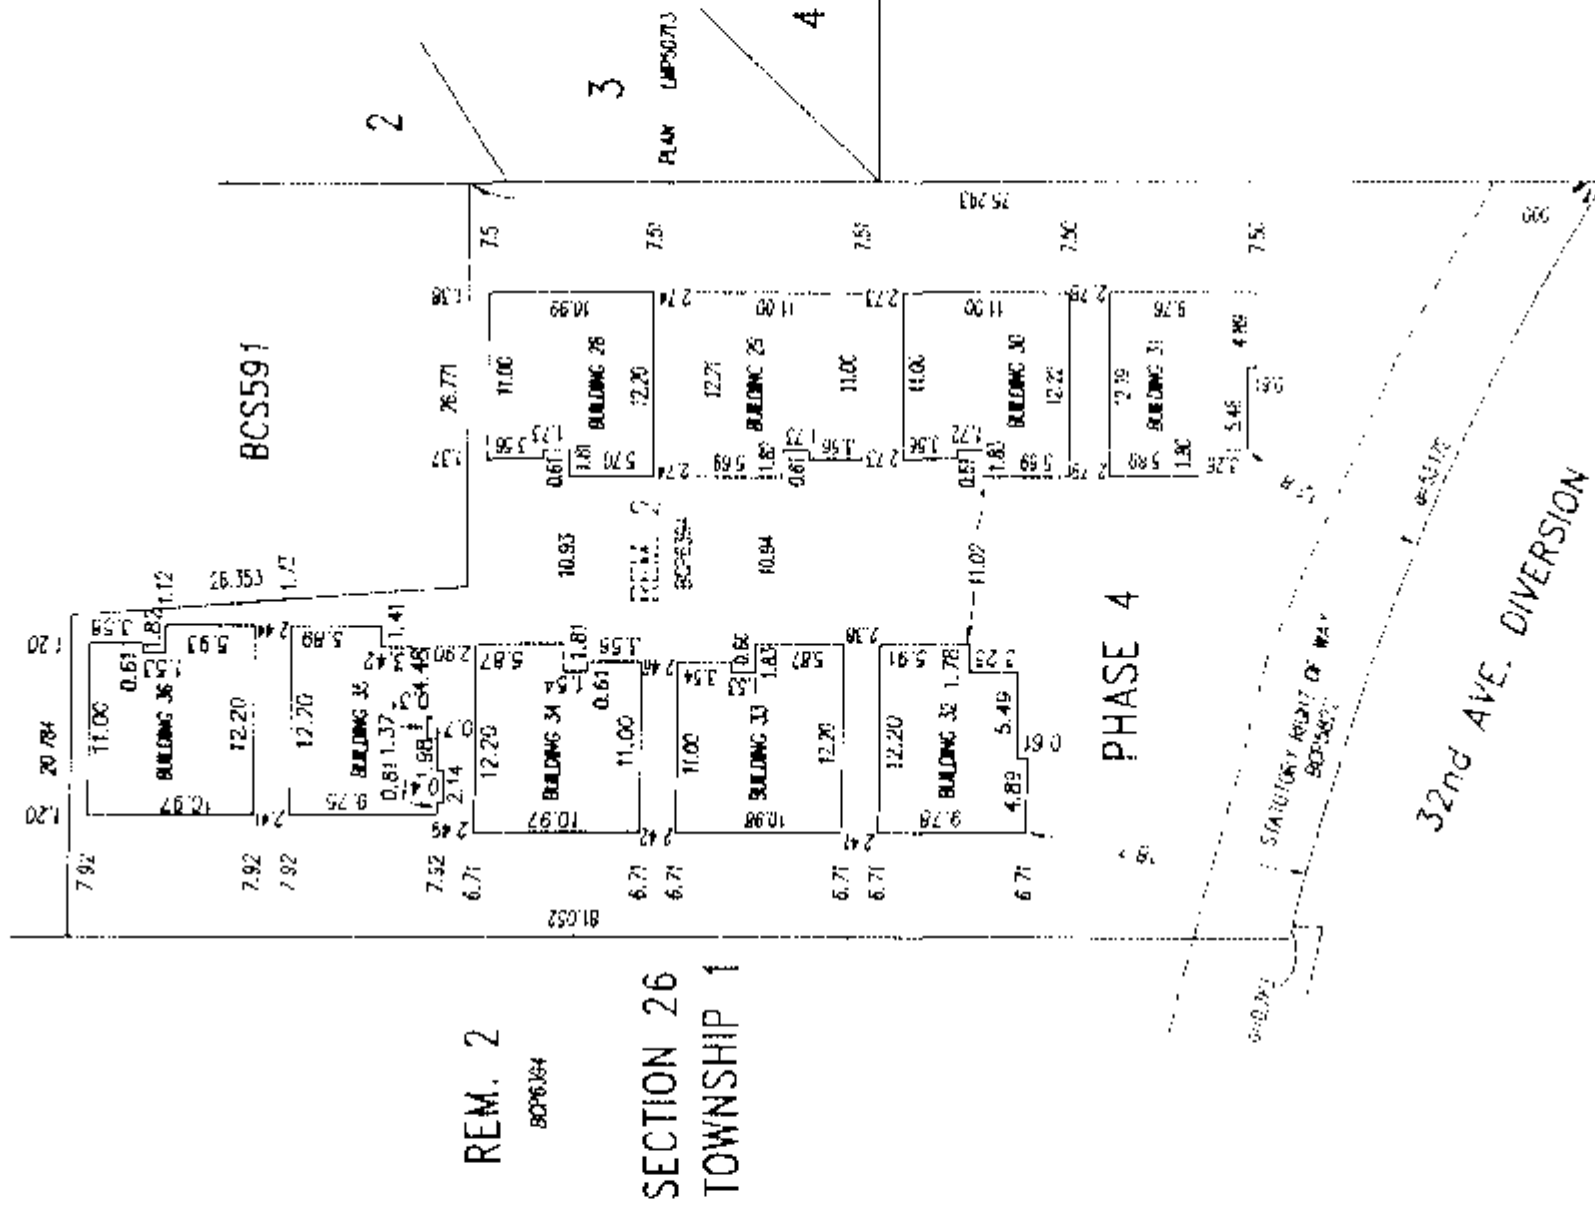885 West Green StVancouver, BCBarryG.A.R.

B.C.L.S.

DATED THIS 28th DAY OF APRIL, 2004

1602504

SHEET 4 OF 7 SHEETS


FLOOR PLANS

STRATA PLAN BCS 591

SCALE-1:200

PHASE 4


ALL DISTANCES ARE IN METRES

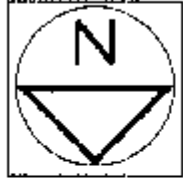


BUILDING 30

BUILDING 31


BASEMENT FLOOR

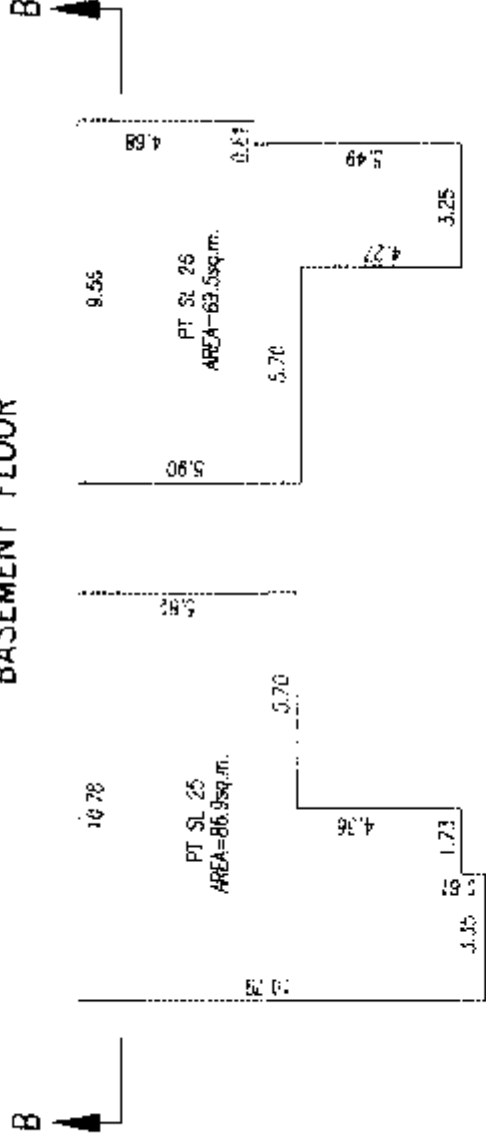

MAIN FLOOR

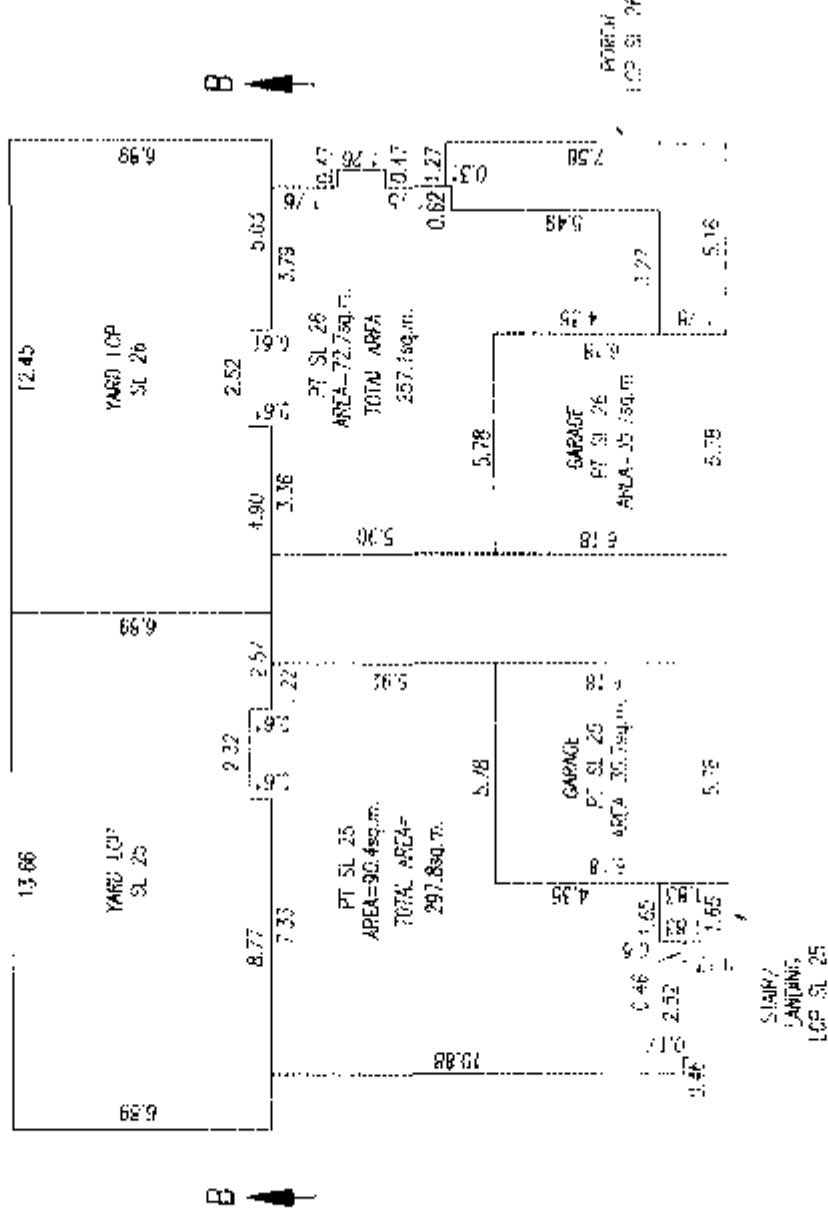

SECOND FLOOR

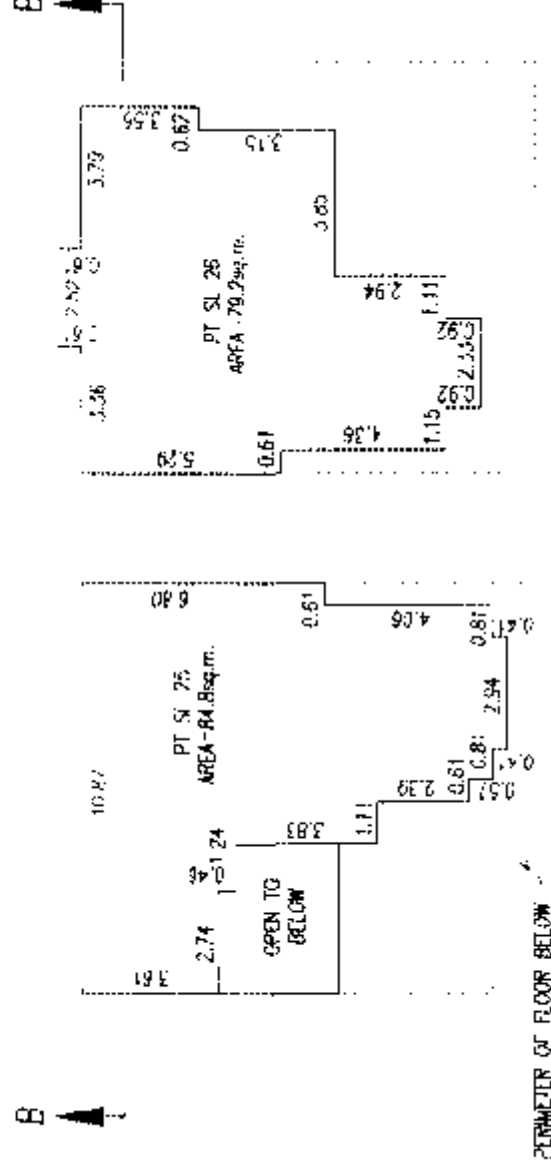

G.A.R.

FLOOR PLANS


STRATA PLAN BCS591

PHASE 4

SCALE-1:200




ALL DISTANCES ARE IN METRES

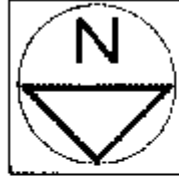


BUILDING 33

BUILDING 32


BASEMENT FLOOR

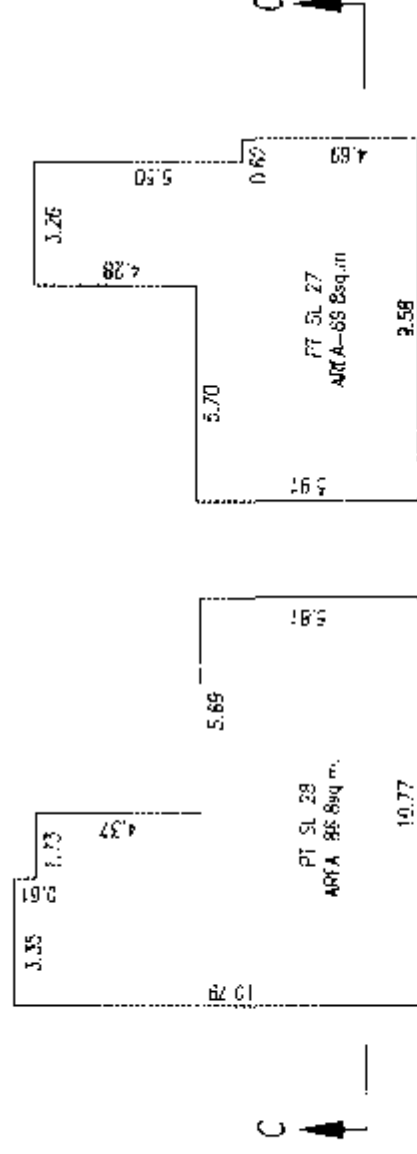

MAIN FLOOR

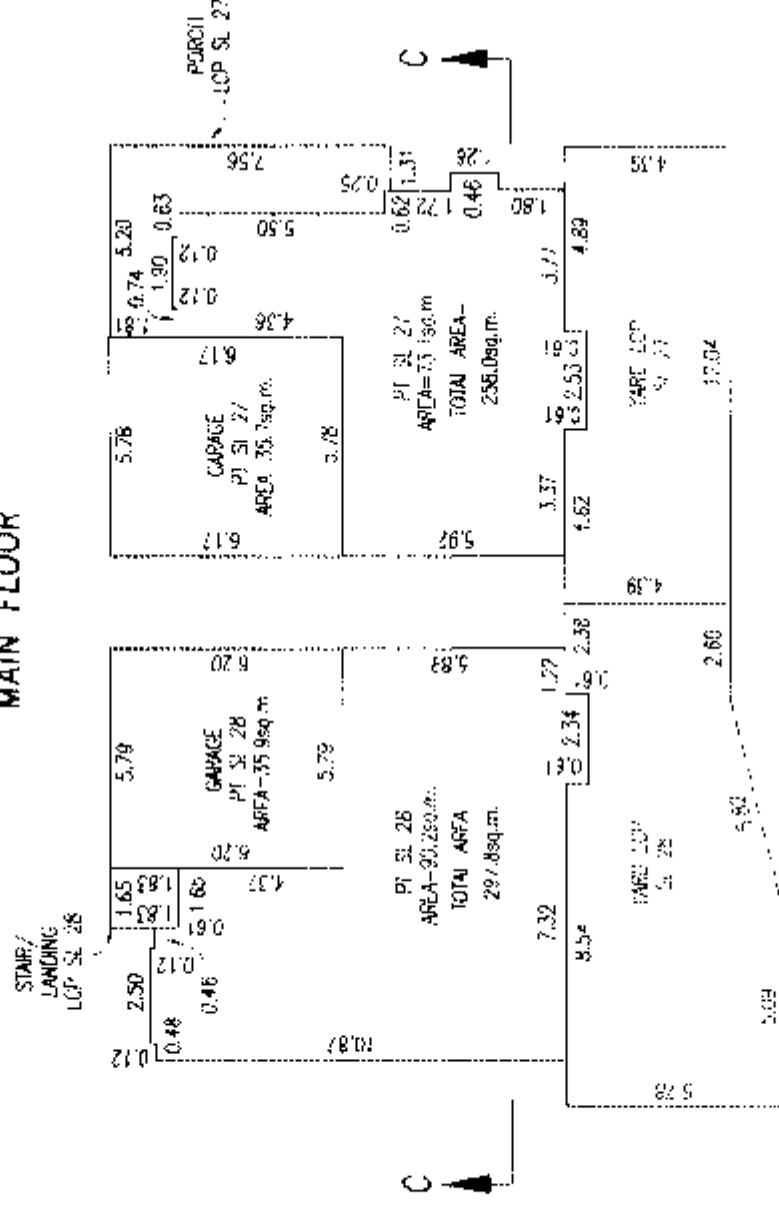

SECOND FLOOR

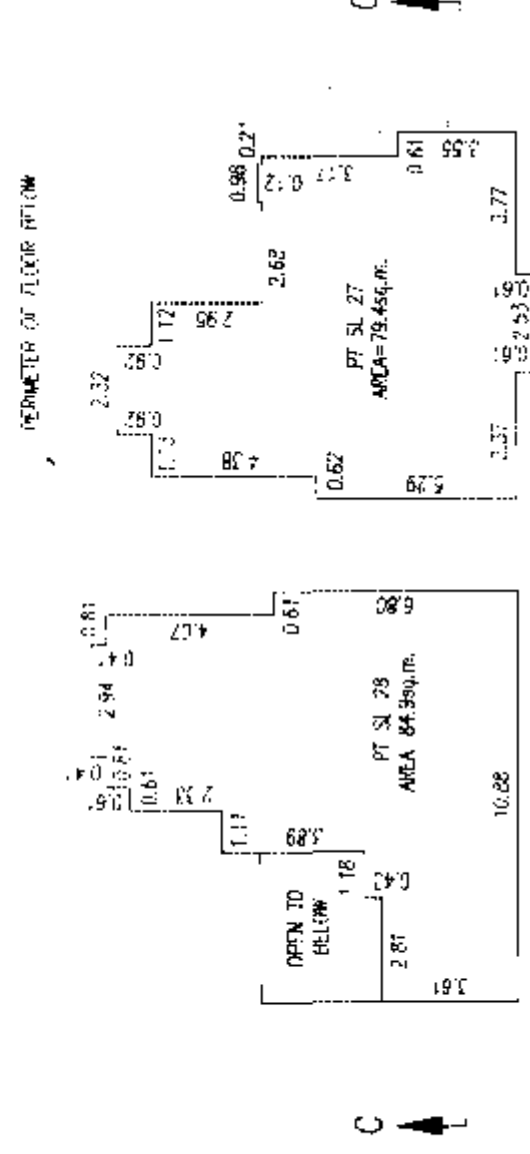


G.A.R.

FLOOR PLANS

STRATA PLAN BCS 591

SCALE-1:200

 

ALL DISTANCES ARE IN METRES




BUILDING 36


BUILDING 35

BUILDING 34


BASEMENT FLOOR

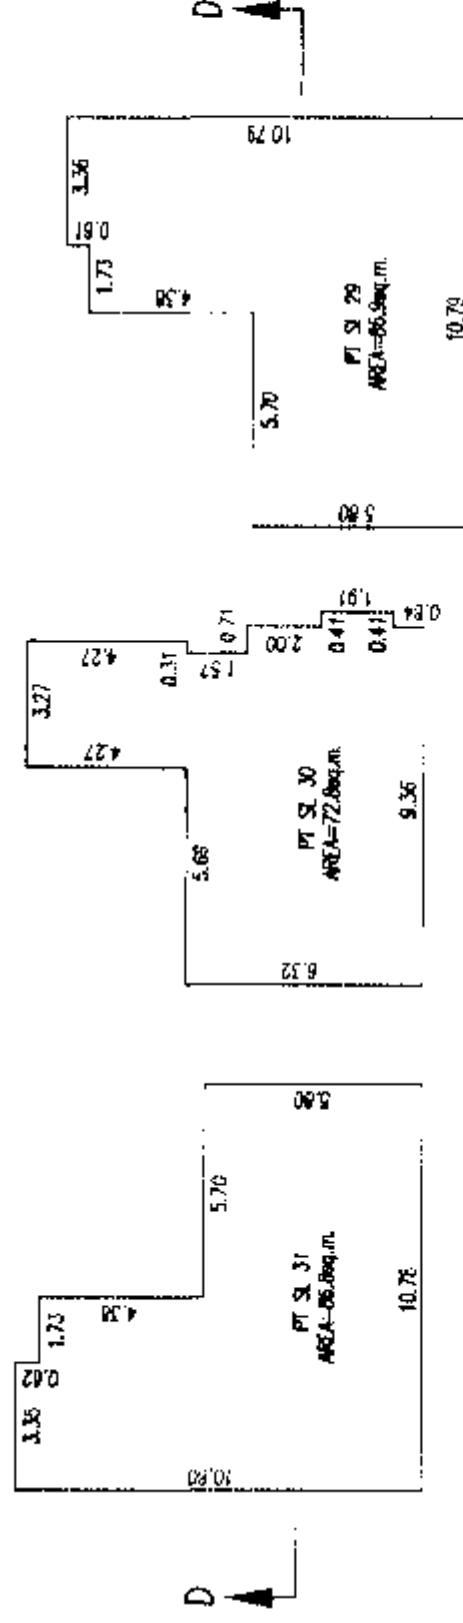

MAIN FLOOR

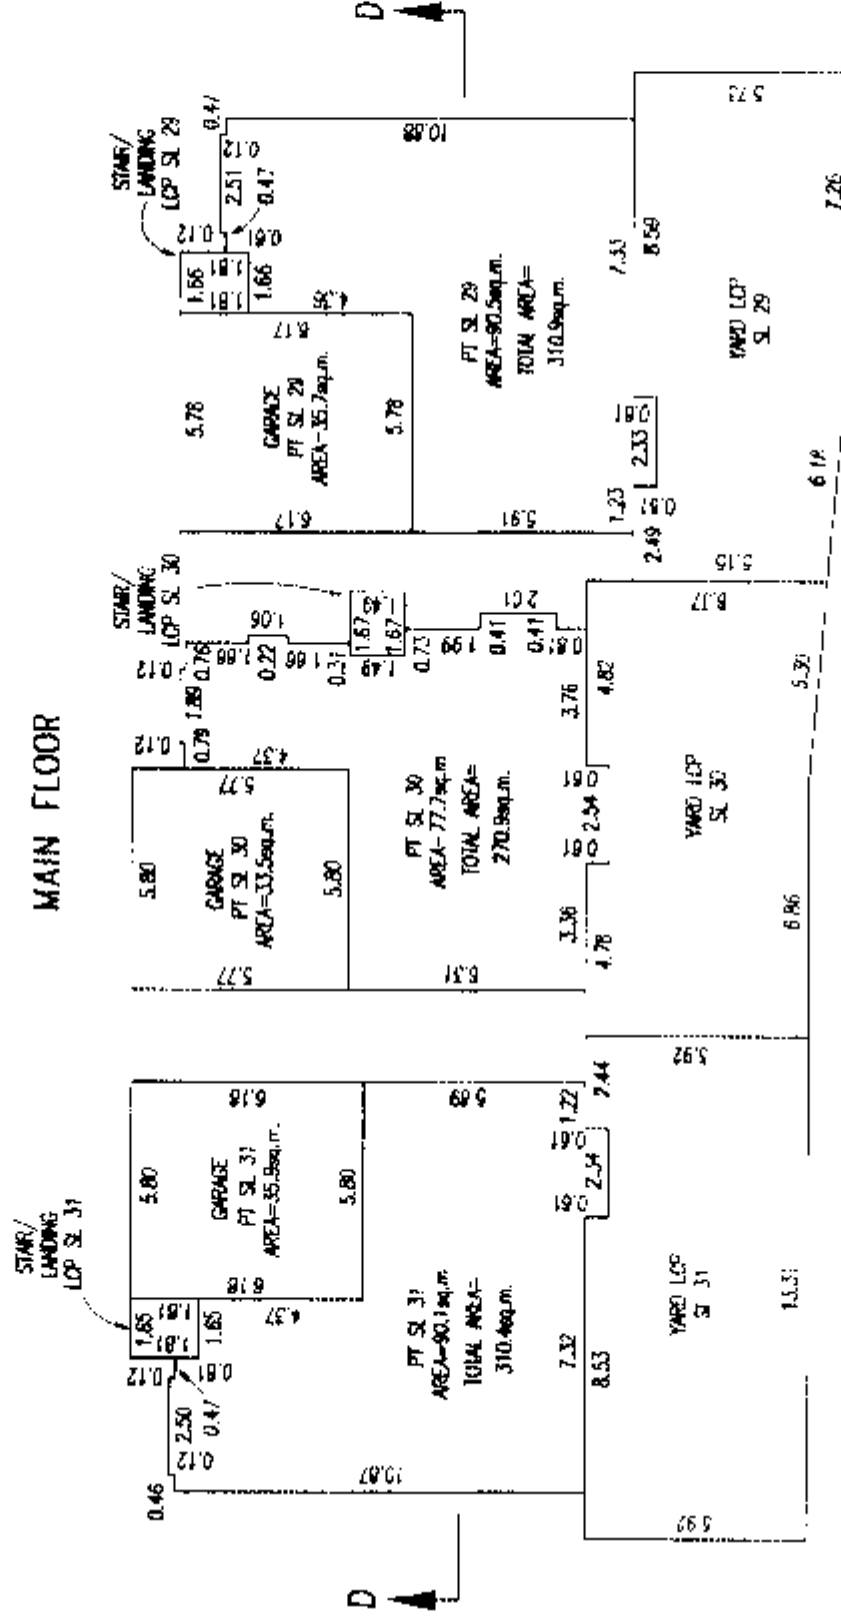

SECOND FLOOR:

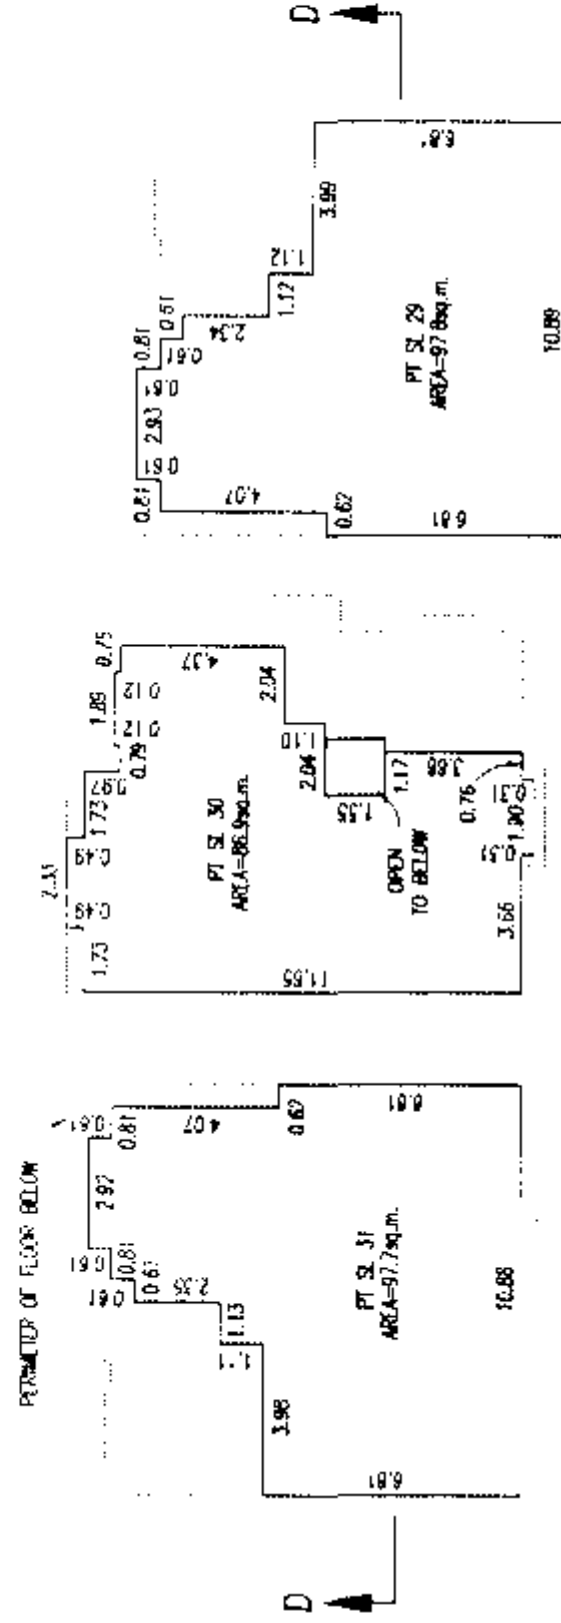

P. A. C.

BCUs

DATED THIS 28th DAY OF APRIL 2004

1802507

SHEET 7 OF 7 SHEETS

SECTIONS

STRATA PLAN BCS591

SCALE 1:200

0 5 10 15


ALL DISTANCES IN METRES

PHASE 4

SECTION A - A

BUILDING 28


BUILDING 29

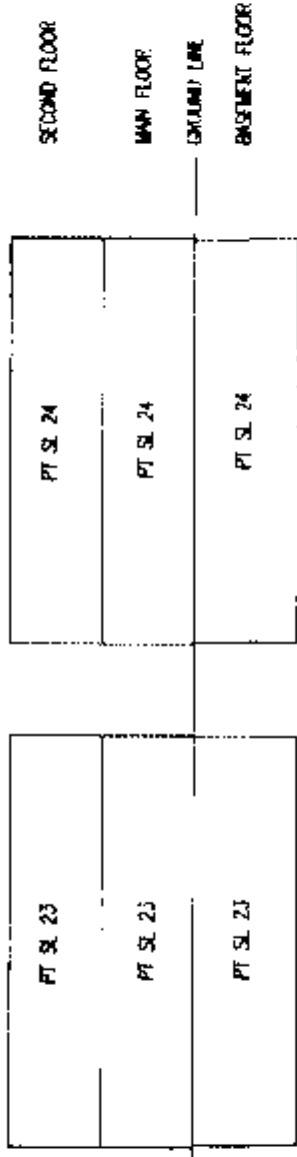

SECTION B - B

BUILDING 30


BUILDING 31

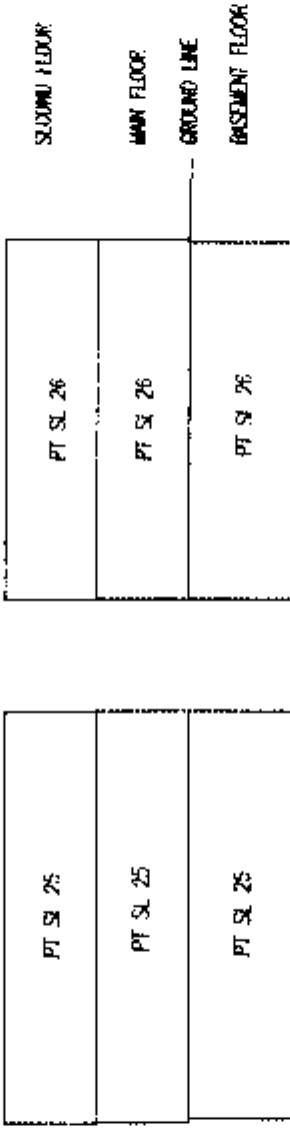

SECTION C - C

BUILDING 33

BUILDING 32

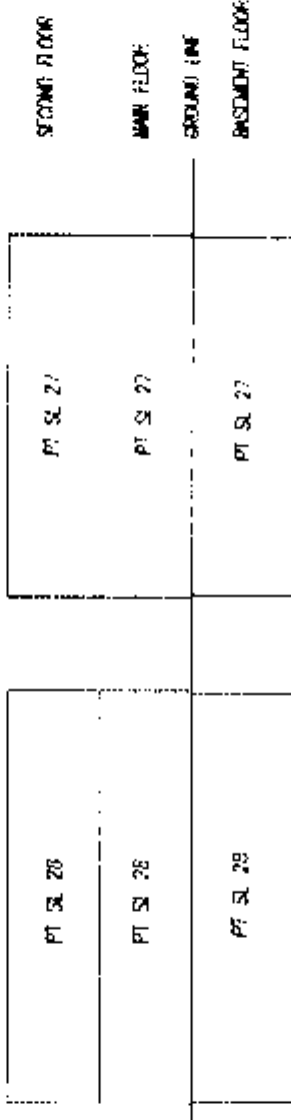


SECTION D - D

BUILDING 36

BUILDING 35

BUILDING 34

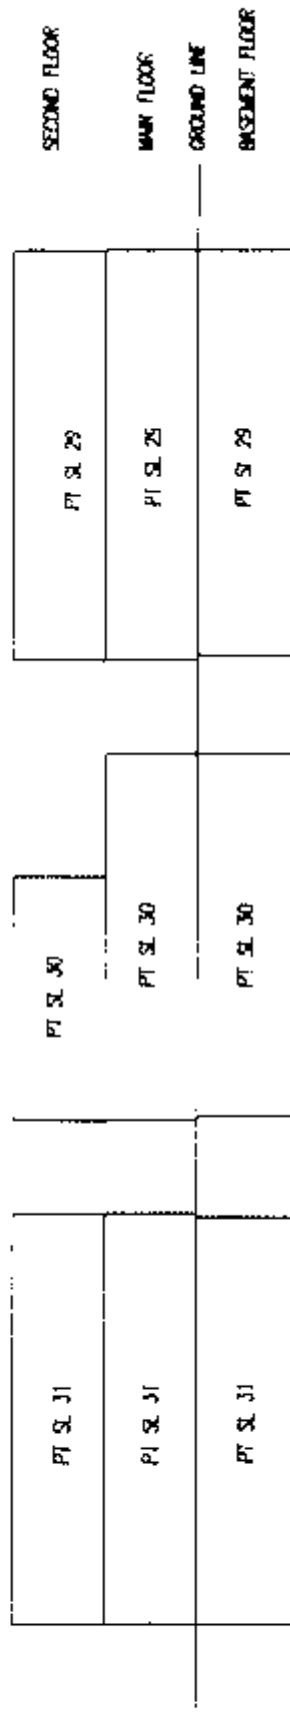

G.A.R.

B.C.L.S.

DATED THIS 28th DAY OF APRIL 2004

16025E1

SHEET 1 OF 10 SHEETS

PHASED STRATA PLAN OF A PORTION OF LOT 2,
SECTION 26, TOWNSHIP 1, NEW WESTMINSTER DISTRICT,
PLAN BCP6394

SCALE-1:1250

0 10 20 40 60
ALL DISTANCES ARE IN METRES



INTEGRATED SURVEY AREA
No.1 (SURREY) NAD83 (CSRS)
B.C.G.S. 92C 006

CIVIC ADDRESS

3163- ROSEMARY HEIGHTS CRESCENT
SURREY B.C.

34th AVENUE

STRATA PLAN BCS 591
PHASE 5

DEPOSITED AND REGISTERED IN THE LAND TITLE OFFICE
AT NEW WESTMINSTER, B.C. August 5th, 2004

S. King 105

DEPUTY REGISTRAR

BW359364 - BW359378

THIS PLAN LIES WITHIN THE GREATER VANCOUVER REGIONAL DISTRICT

APPROVED AS PHASE 5 OF A 6 PHASE STRATA PLAN
UNDER SECTION 224 OF THE STRATA PROPERTY ACT

DATE: 29th July, 2004

APPROVING OFFICER FOR THE CITY OF SURREY

THE CITY OF SURREY AS HOLDER OF COVENANTS
BV281036 AND BV281039 HEREBY CONSENTS
TO THE FILING OF THIS STRATA PLAN.

D.W. Whelan

AUTHORIZED SIGNATORY MAJOR D.W. McEALMAN

AUTHORIZED SIGNATORY MAJOR JONAS, CITY OF SURREY

WITNESS:

ADDRESS AND OCCUPATION OF WITNESS:

I, G.A. ROWBOTHAM, A BRITISH COLUMBIA LAND SURVEYOR,
CERTIFY THAT THE BUILDINGS INCLUDED IN THE STRATA PLAN
HAVE NOT, AS OF JULY 14, 2004 BEEN
PREVIOUSLY OCCUPIED

G.A. Rowbotham B.C.L.S.

* SECTION 241 (2) PROVIDES THAT THE ENDORSEMENT MUST
BE DATED NOT MORE THAN 180 DAYS BEFORE THE DATE THE
STRATA PLAN IS TENDERED FOR DEPOSIT.

I, G.A. ROWBOTHAM, A BRITISH COLUMBIA LAND SURVEYOR,
CERTIFY THAT THE BUILDINGS SHOWN ON THIS STRATA PLAN
ARE WITHIN THE EXTERNAL BOUNDARIES OF THE LAND THAT
IS THE SUBJECT OF THE STRATA PLAN.

DATE: JULY 15, 2004

G.A. Rowbotham

B.C.L.S.

I, G.A. ROWBOTHAM, A BRITISH COLUMBIA LAND SURVEYOR,
OF SURREY, IN BRITISH COLUMBIA, CERTIFY THAT I WAS PRESENT AT
AND PERSONALLY SUPERINTENDED THE SURVEY REPRESENTED BY
THIS PLAN, AND THAT THE SURVEY AND PLAN ARE CORRECT.
THE FIELD SURVEY WAS COMPLETED ON THE 14th DAY OF
JULY, 2004. THE PLAN WAS COMPLETED
AND CHECKED, AND THE CHECKLIST FILED UNDER 18140,
ON THE 15th DAY OF JULY, 2004.

G.A. Rowbotham

B.C.L.S.

LEGEND

- | | | |
|-------|-----------|----------------------------|
| LCP | INDICATES | LIMITED COMMON PROPERTY |
| sq.m. | | SQUARE METRES |
| SL | | STRATA LOT |
| PT | | PART |
| ⊙ | | COMMON PROPERTY |
| ● | | OLD IRON POST FOUND |
| ○ | | IRON POST SET |
| ● | | OLD LEAD PLUG FOUND |
| □ | | LEAD PLUG SET |
| ⊙ | | OLD CONTROL MONUMENT FOUND |
| BLD | | BUILDING |

STRATA LOT ANGLES ARE 45° OR 30° UNLESS OTHERWISE NOTED.

THIS PLAN SHOWS GROUND LEVEL MEASURED DISTANCES
PRIOR TO COMPUTATION OF UTM COORDINATES, MULTIPLY
BY THE COMBINED FACTOR 0.9996003.

GRID BEARINGS ARE DERIVED FROM
OLD CONTROL MONUMENTS 5733 AND 5734.

FILE NO - 16025E

OLSEN & ASSOCIATES BRITISH COLUMBIA LAND SURVEYORS

204-15585 24th AVENUE, SURREY, B.C. V4A 2J4

PHONE : 531-4067

16025E2

SHEET 2 OF 10 SHEETS

FOUNDATION DETAIL

SCALE - 1:500


0 5 10 20 30

ALL DISTANCES ARE IN METRES



REM 2
BCP6395

BCS591

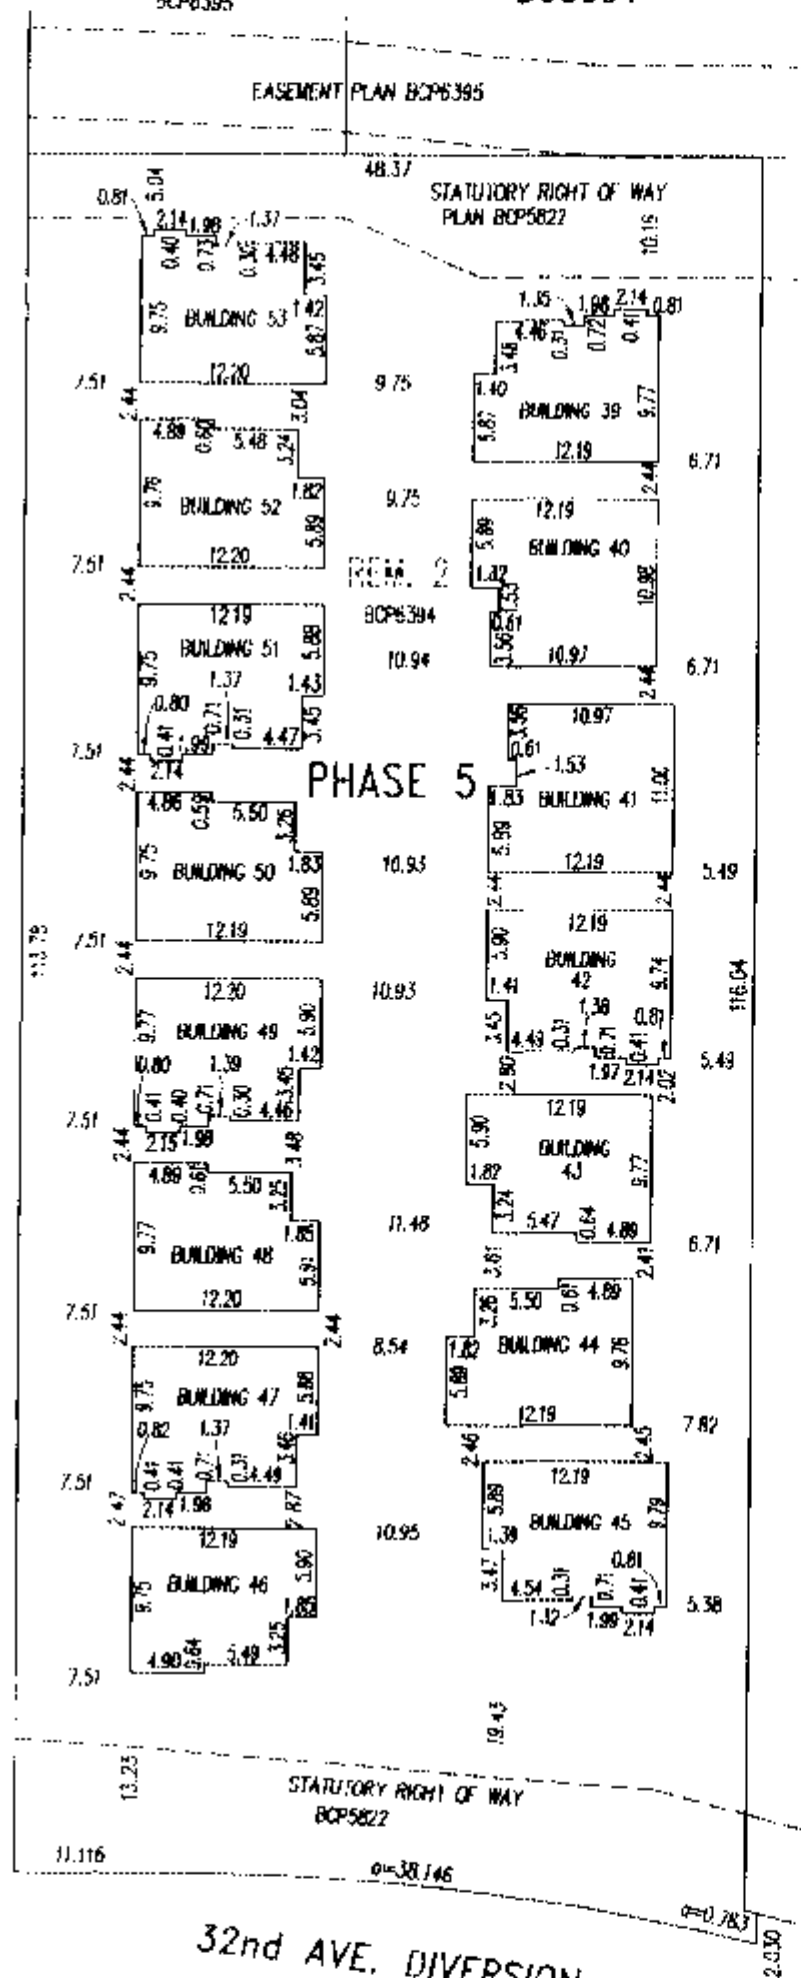

STRATA PLAN BCS591
PHASE 5

OWNER : ROCKWALL VENTURES LTD. INC. NO. 665457

AUTHORIZED SIGNATORY

AUTHORIZED SIGNATORY

WITNESS :

ADDRESS AND OCCUPATION OF WITNESS

33832 S. FRANKWAY
Abbotsford BC
Manager

MORTGAGEE : HSBC BANK CANADA

AUTHORIZED SIGNATORY

AUTHORIZED SIGNATORY

WITNESS :

ADDRESS AND OCCUPATION OF WITNESS :

19th Floor, 885 W. Georgia St.
Vancouver, BC
Lawyer

G.A.R.

B.C.L.S.

DATED THIS 15th DAY OF JULY 2004

16025E3

SHEET 3 OF 10 SHEETS

FLOOR PLANS

STRATA PLAN BCS 591

SCALE-1:200


PHASE 5

0 5 10 15


ALL DISTANCES ARE IN METRES

BUILDING 39


BUILDING 40

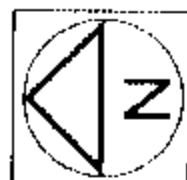


BASEMENT FLOOR

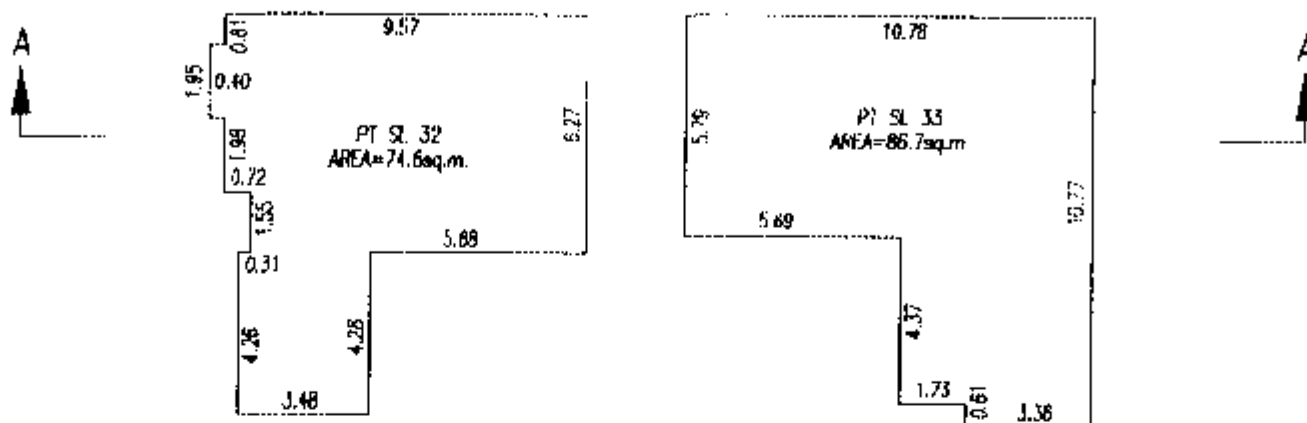

MAIN FLOOR

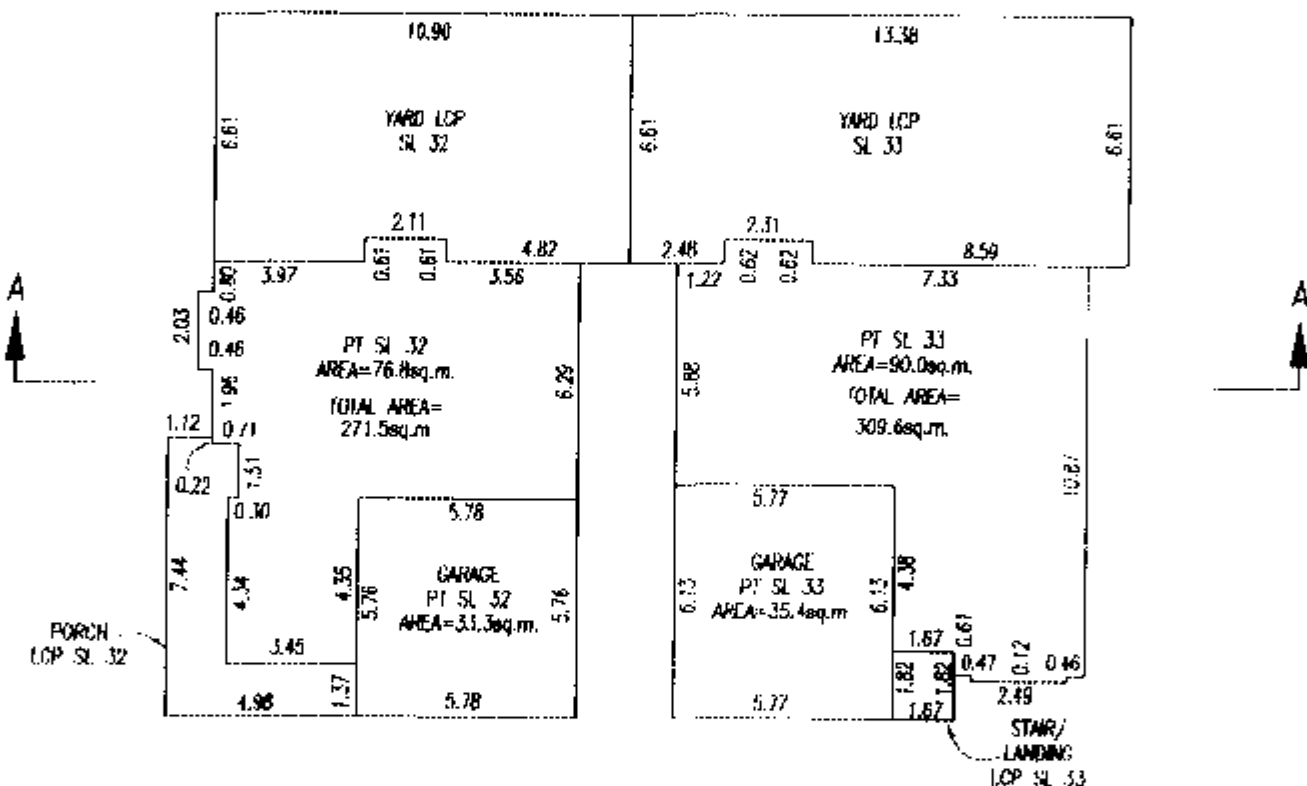

SECOND FLOOR

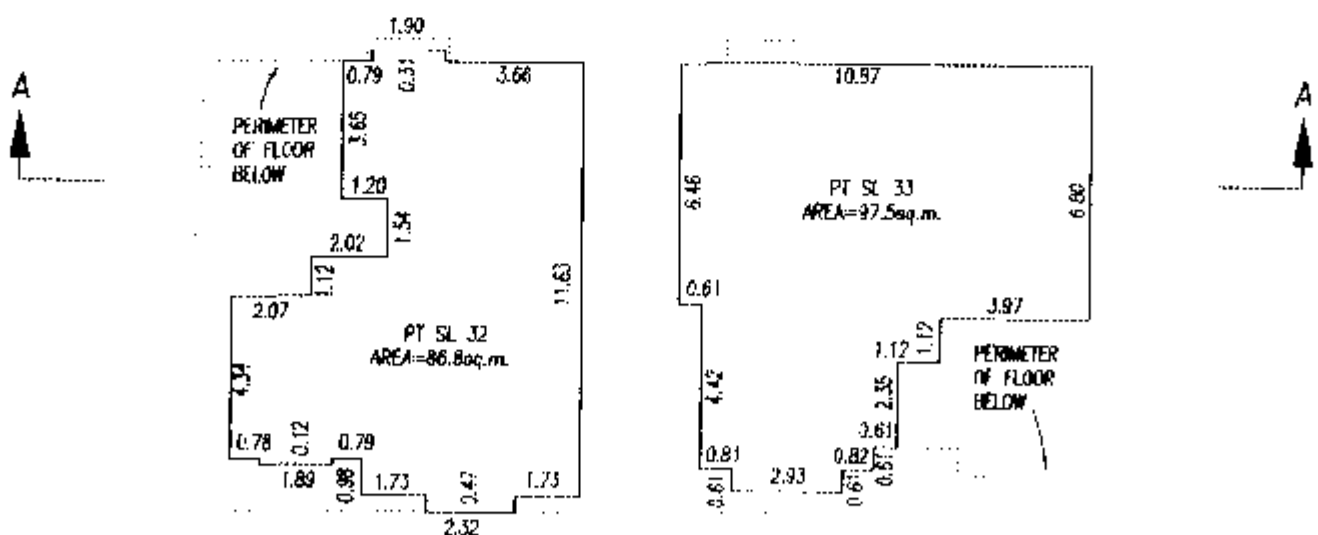

G.A.R.

R.C.L.S


DATED THIS 15th DAY OF JULY 2004

FLOOR PLANS

SCALE-1:200




ALL DISTANCES ARE IN METRES.

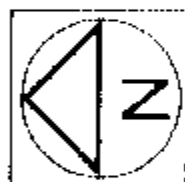


BASEMENT FLOOR

BUILDING 41


BUILDING 42

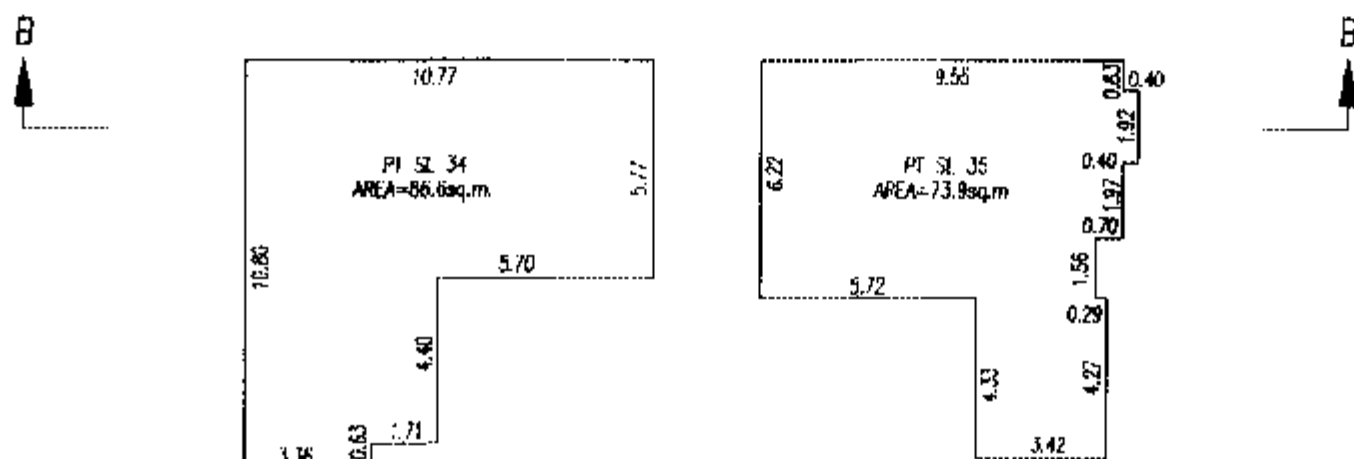

MAIN FLOOR

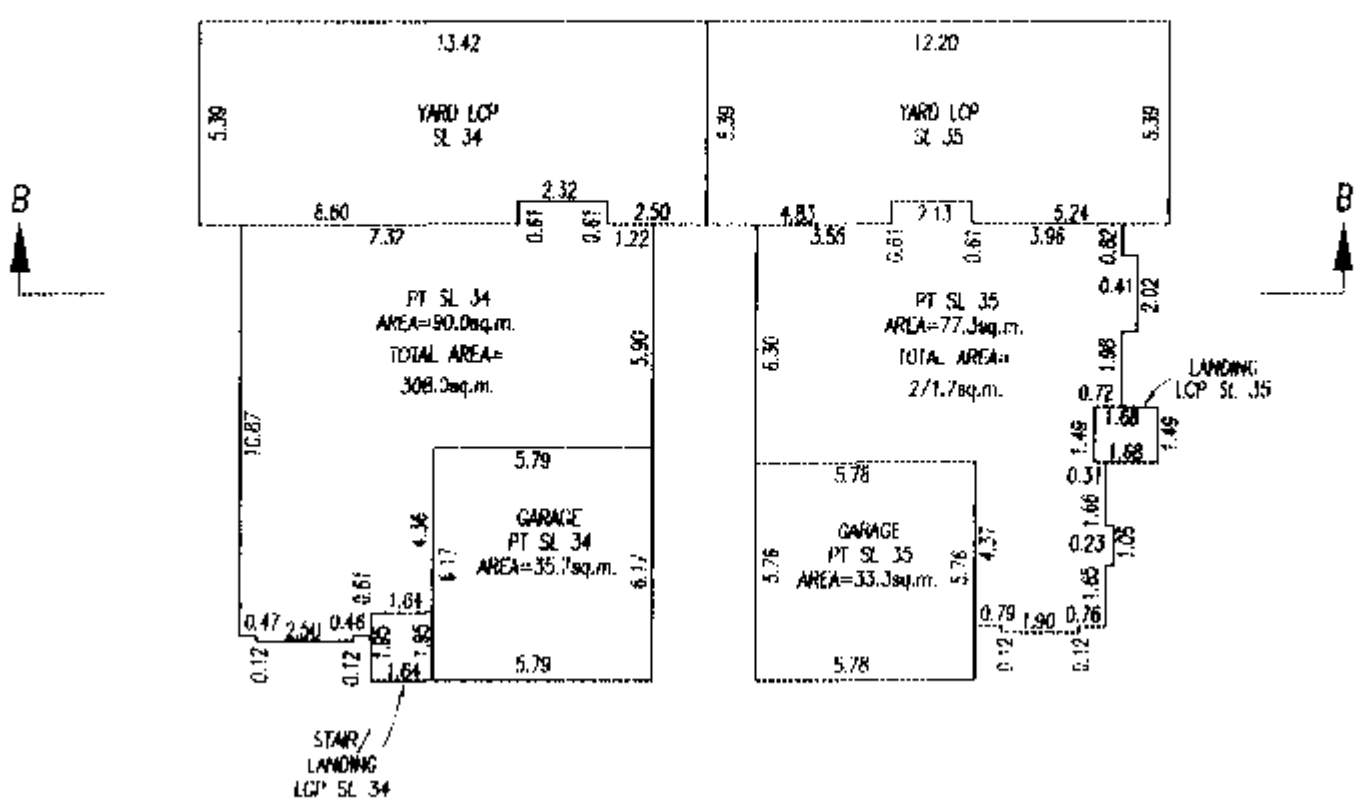

SECOND FLOOR

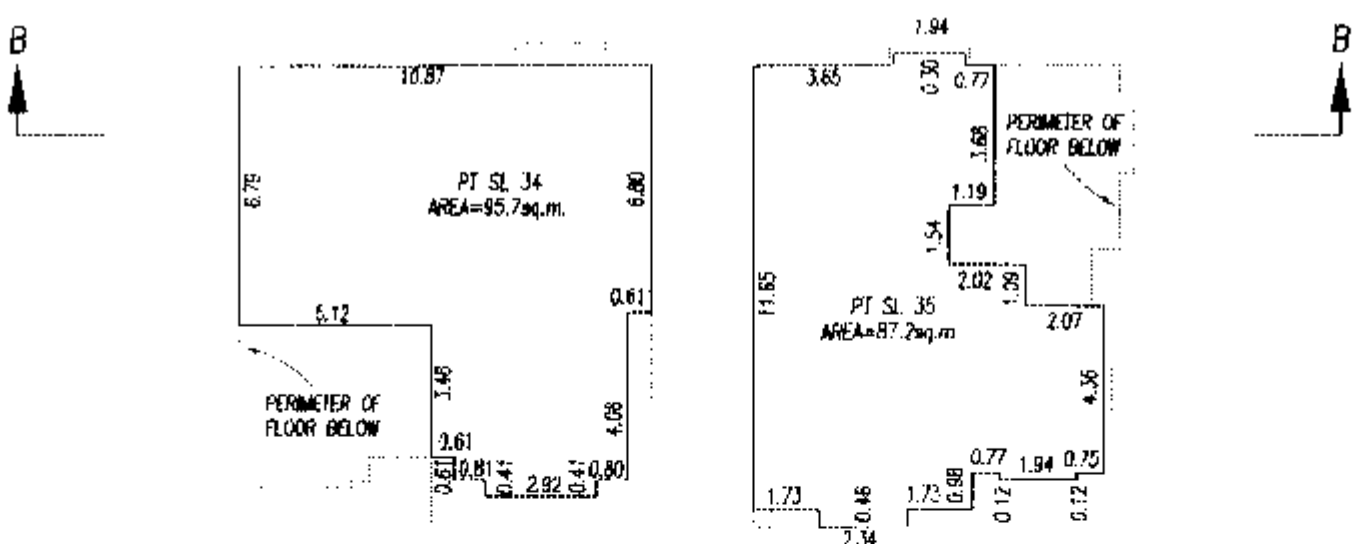

G.A.R

H.C.L.S.

DATED THIS 15th DAY OF JULY 2004

160251.5


SHEET 5 OF 10 SHEETS

FLOOR PLANS

SCALE-1:200

0 5 10 15

ALL DISTANCES ARE IN METRES

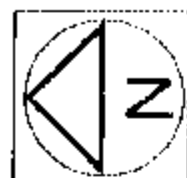


STRATA PLAN BCS 591


PHASE 5

BASEMENT FLOOR


BUILDING 43

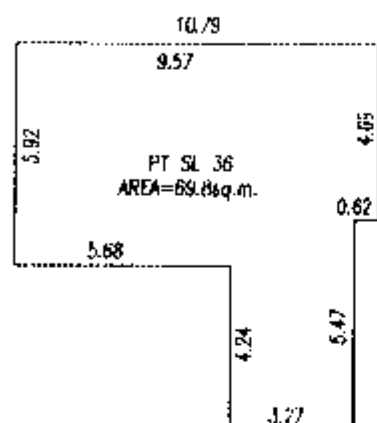




BUILDING 44

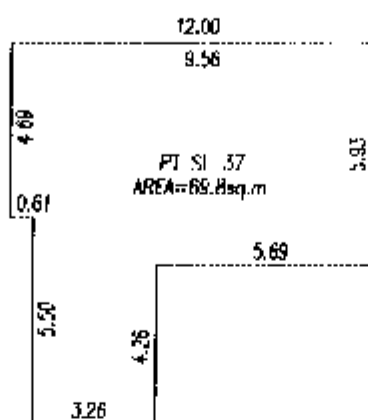




BUILDING 45

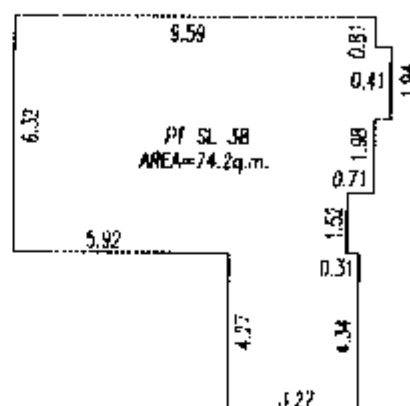

MAIN FLOOR

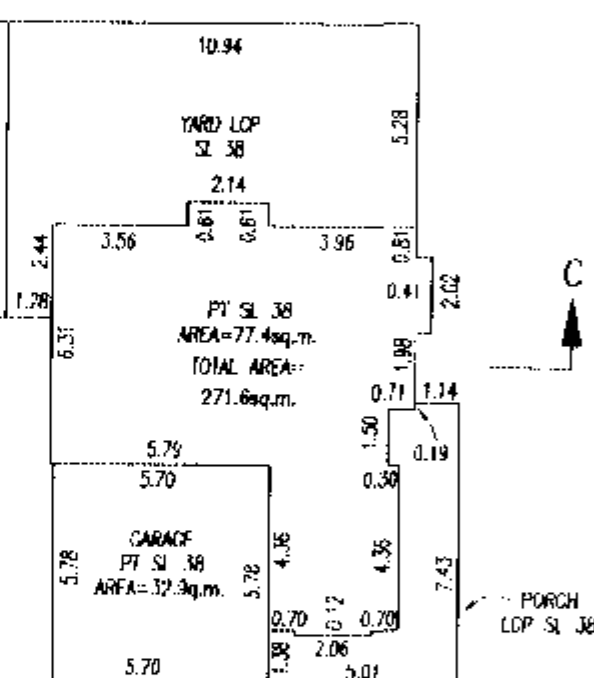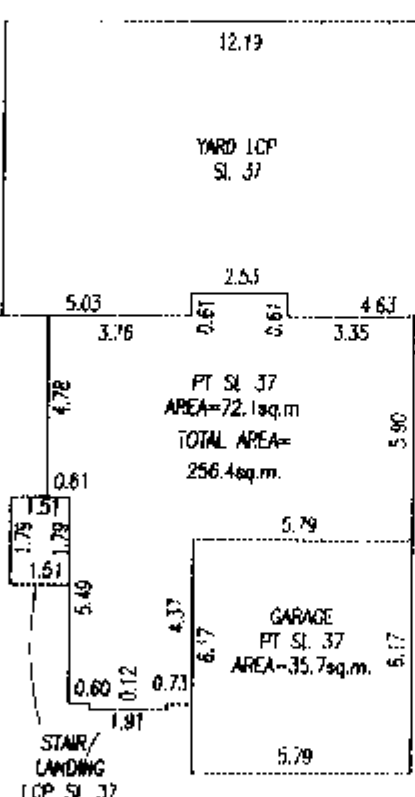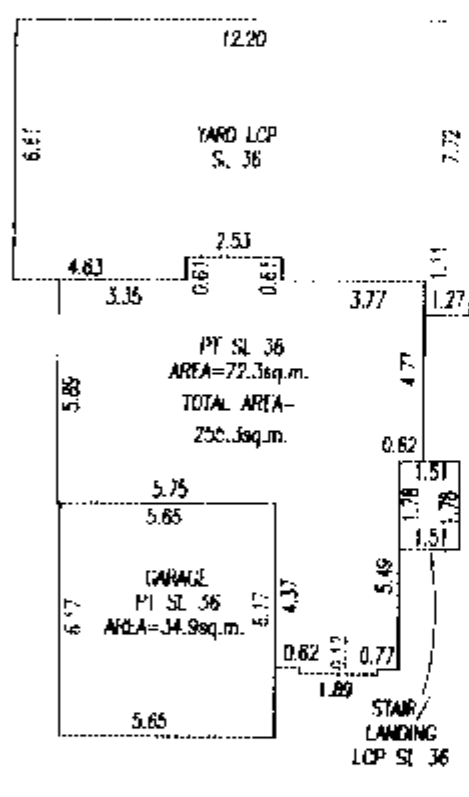

SECOND FLOOR

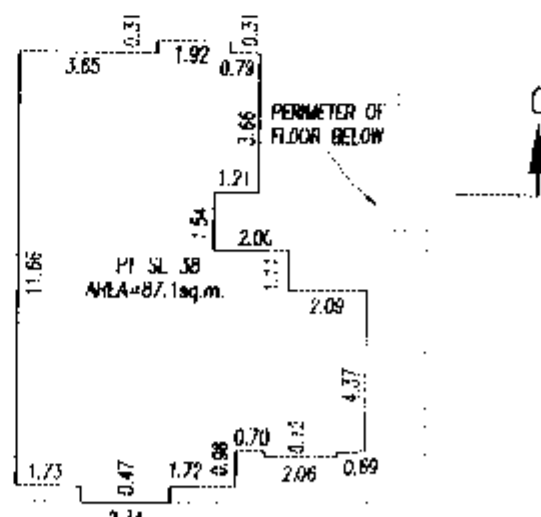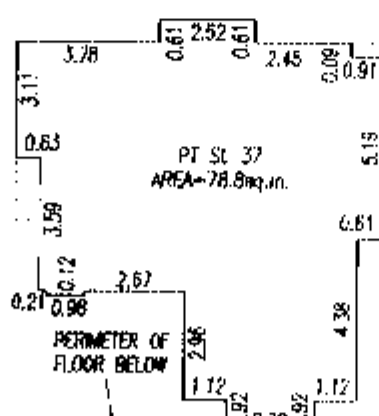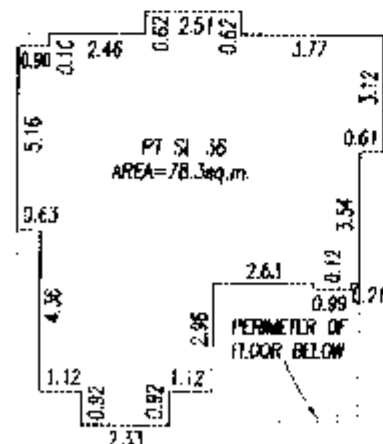

G.A.R.

DATED THIS 15th DAY OF JULY 2004

B.C.L.S.

16025E6


SHEET 6 OF 10 SHEETS

FLOOR PLANS


STRATA PLAN BCS 591

SCALE-1:200

PHASE 5

 


BASEMENT FLOOR

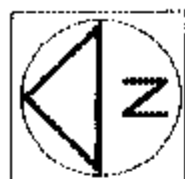


BUILDING 47


BUILDING 46

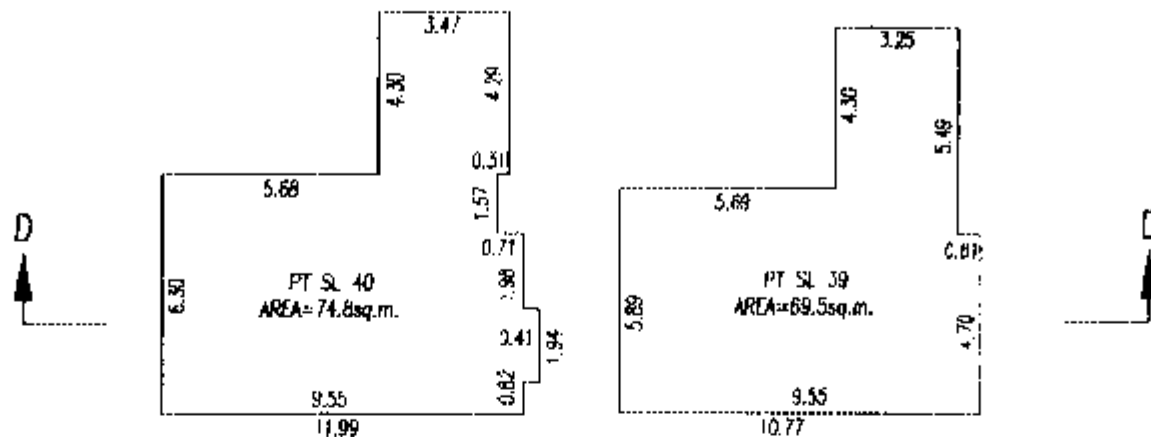

MAIN FLOOR

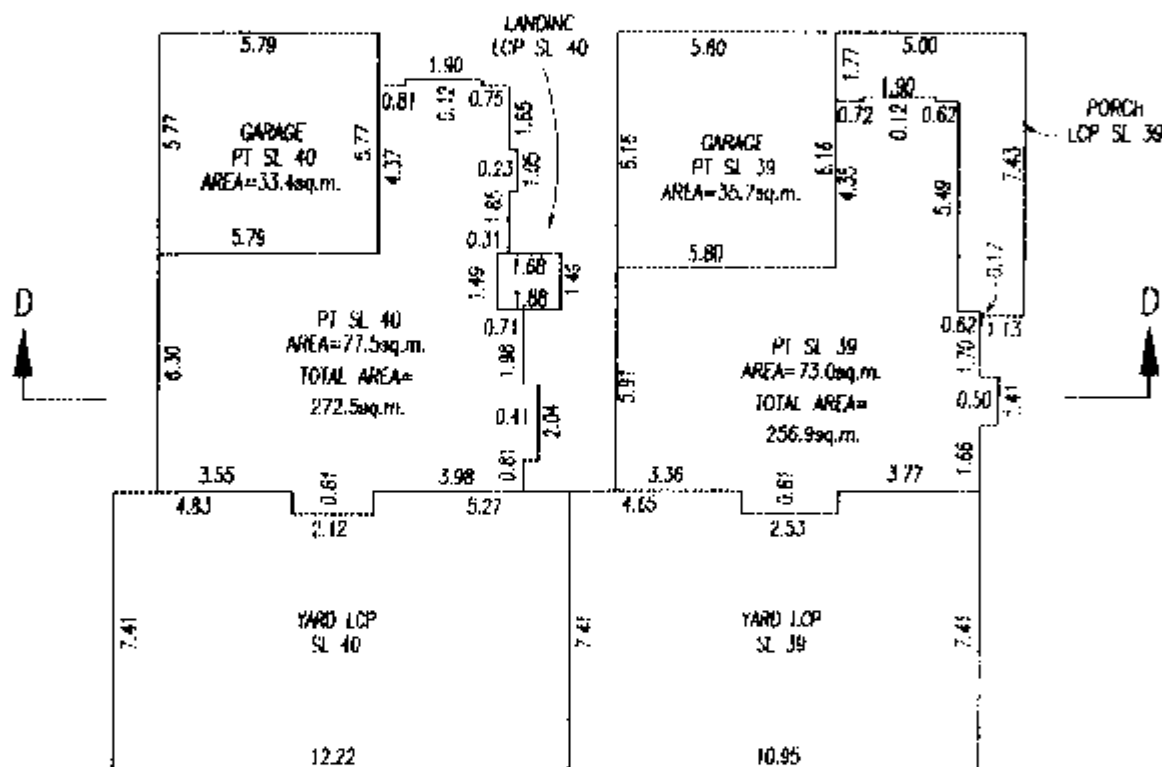

SECOND FLOOR

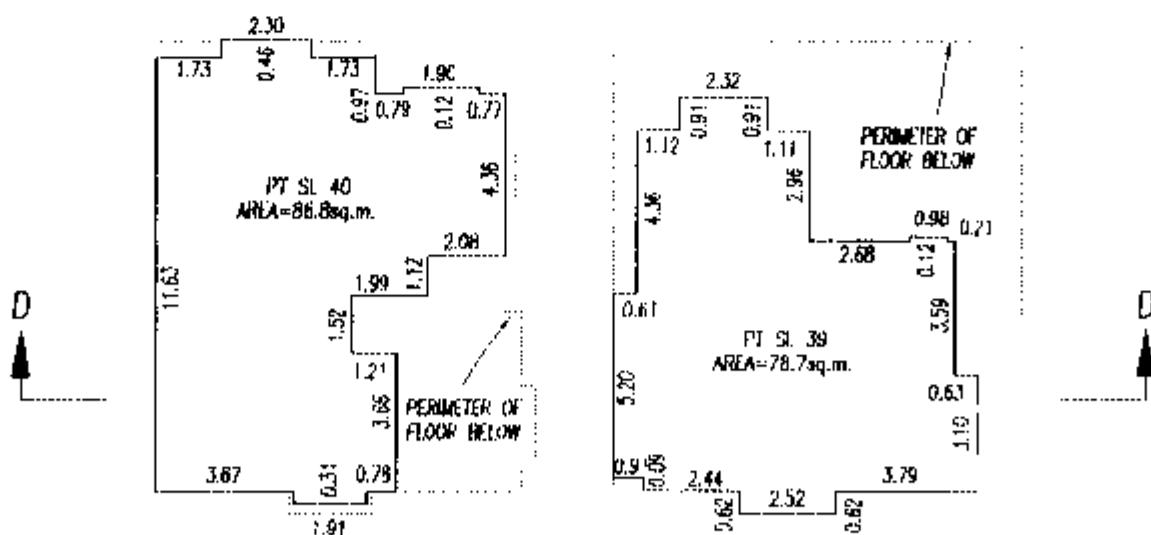

G.A.R.

DATED THIS 15th DAY OF JULY 2004

B.C.L.S.

1802567



SHEET 7 OF 10 SHEETS

FLOOR PLANS

STRATA PLAN BCS 591

SCALE-1:200

PHASE 5


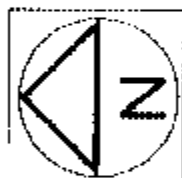
 


BASEMENT FLOOR




BUILDING 50

BUILDING 49




BUILDING 48

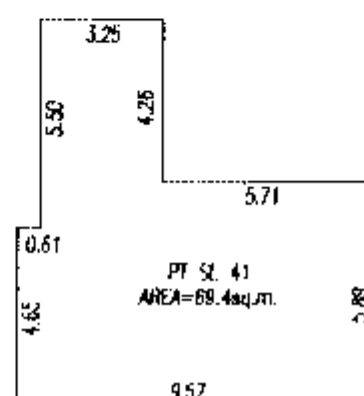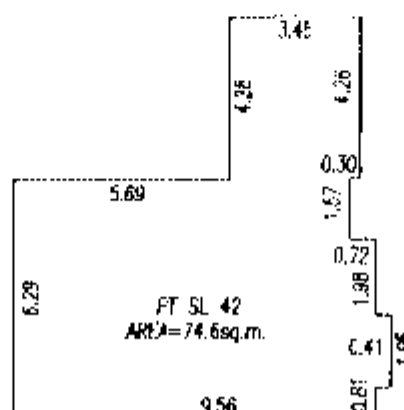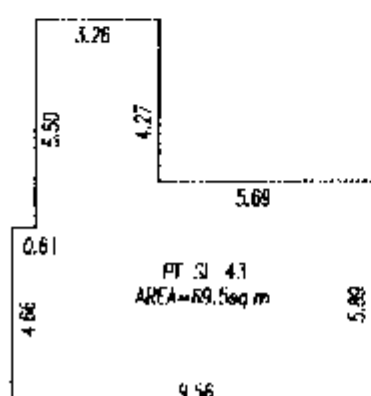

MAIN FLOOR

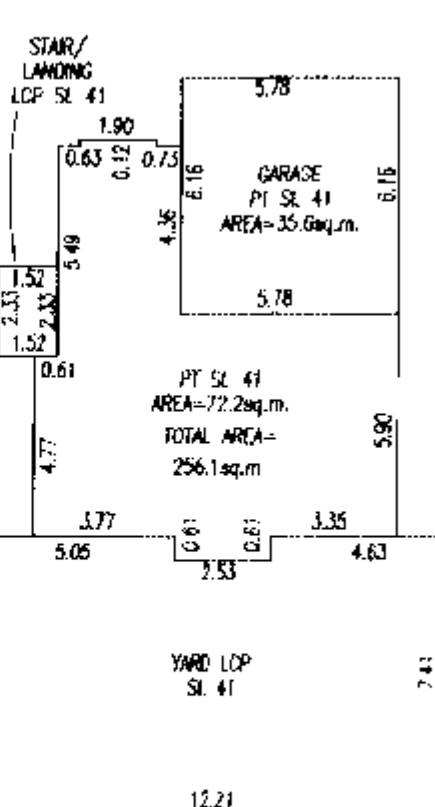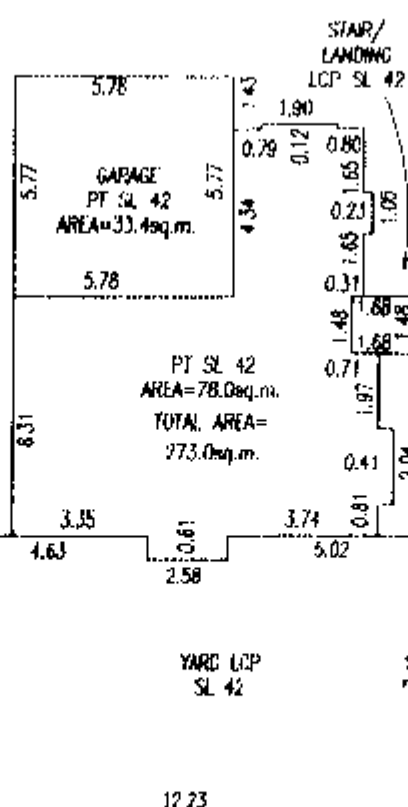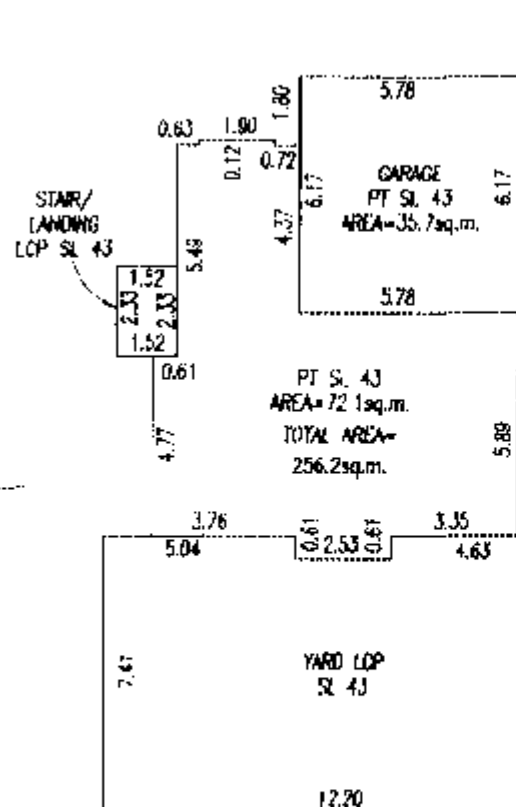

SECOND FLOOR

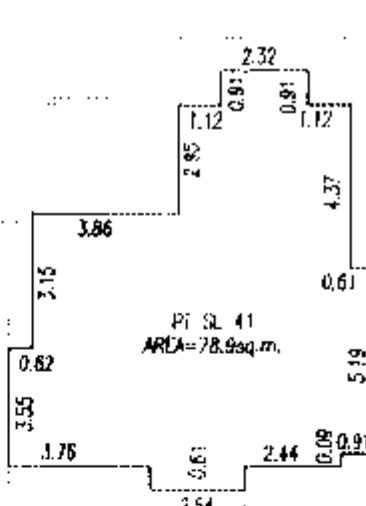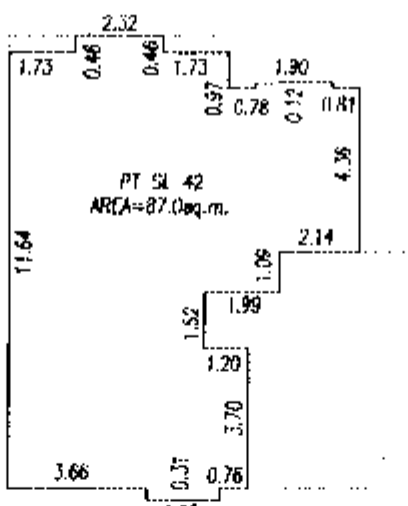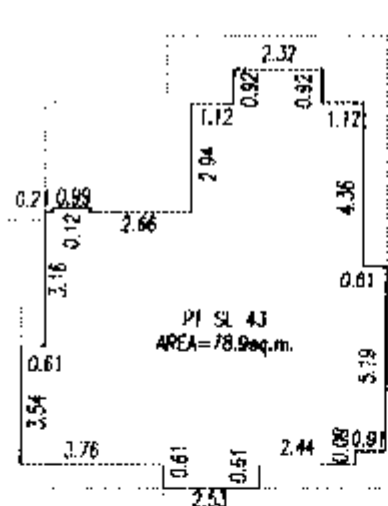

G.A.R.

DATED THIS 15th DAY OF JULY 2004

B.C.L.S.


16025E8

FLOOR PLANS

SCALE-1:200


0 5 10 15

ALL DISTANCES ARE IN METRES

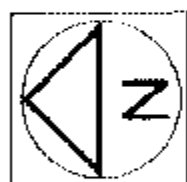


BASEMENT FLOOR


BUILDING 53

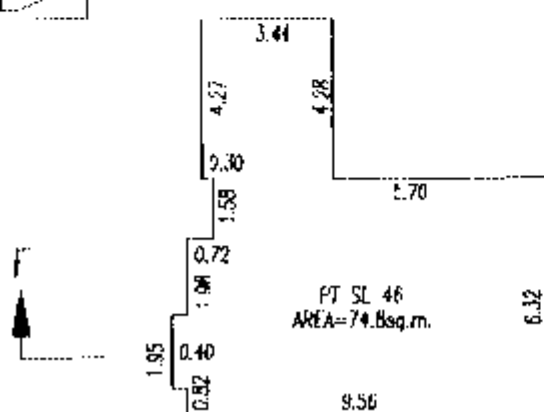




BUILDING 52

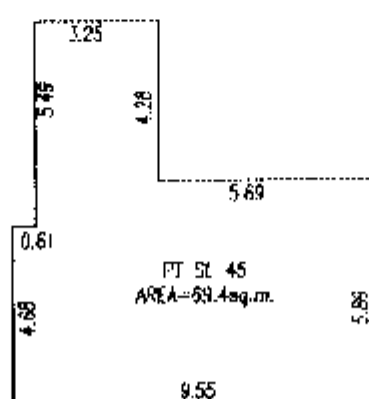




BUILDING 51

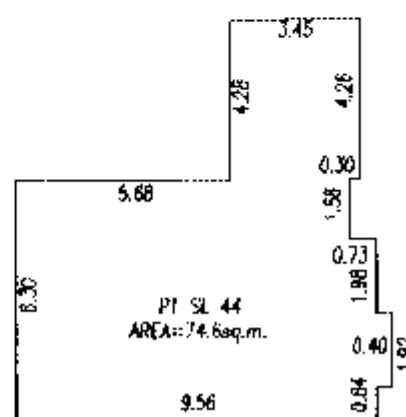

MAIN FLOOR

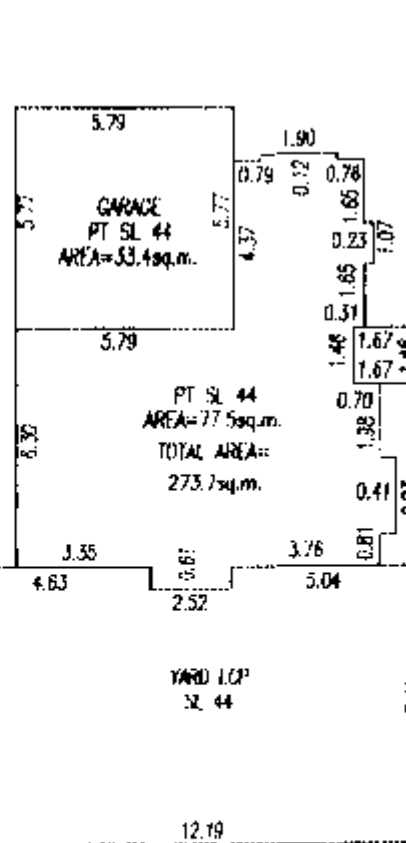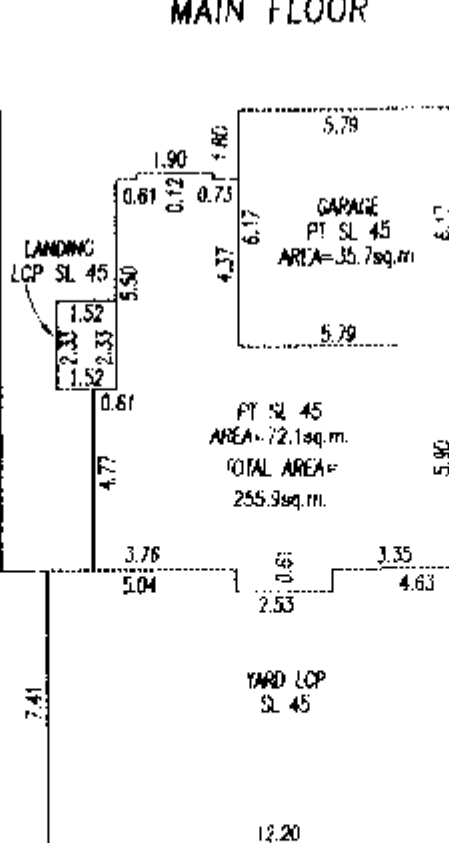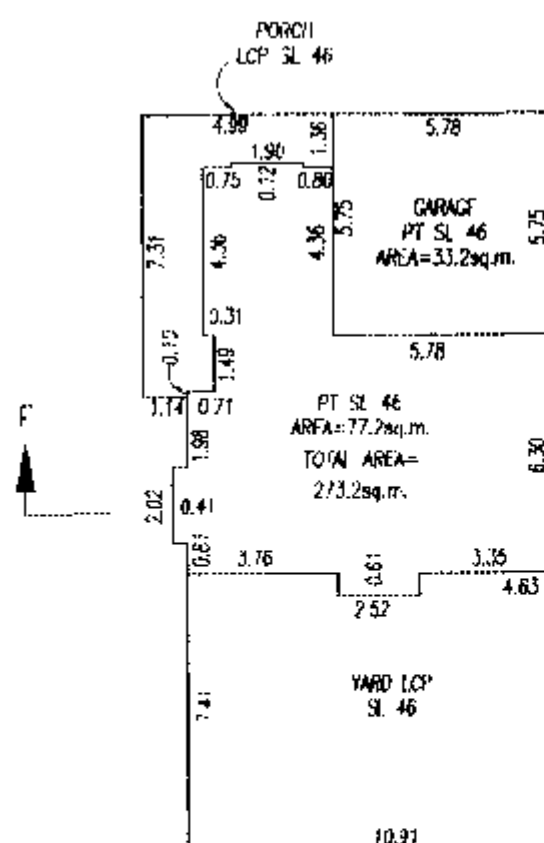

SECOND FLOOR

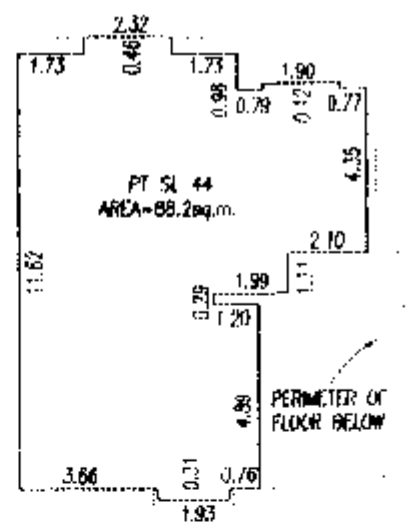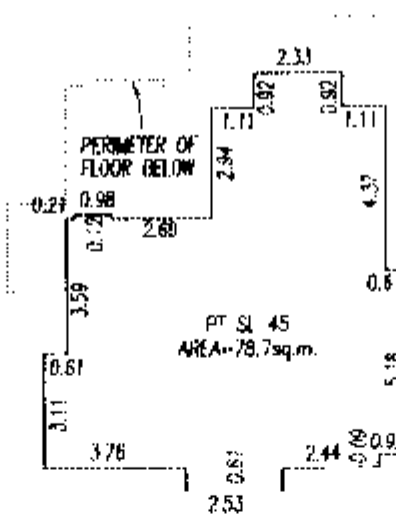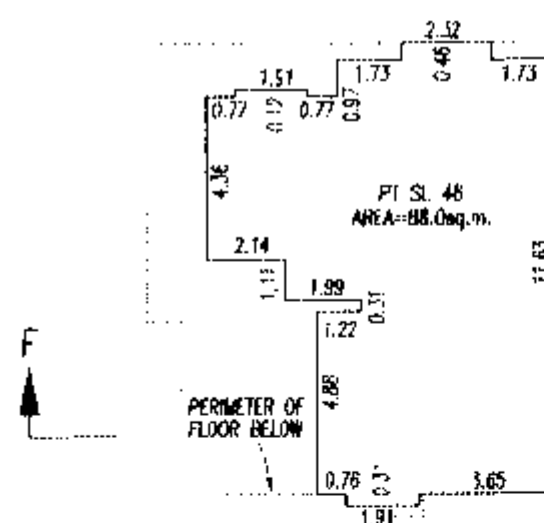

G.A.R.

S.C.L.S.

DATED THIS

15th

DAY OF

JULY

2004

16025E9

SHEET 9 OF 10 SHEETS

SECTIONS

STRATA PLAN BCS591

PHASE 5

SCALE 1:200


0 5 10 15

ALL DISTANCES IN METRES

SECTION A - A

BUILDING 39


BUILDING 40

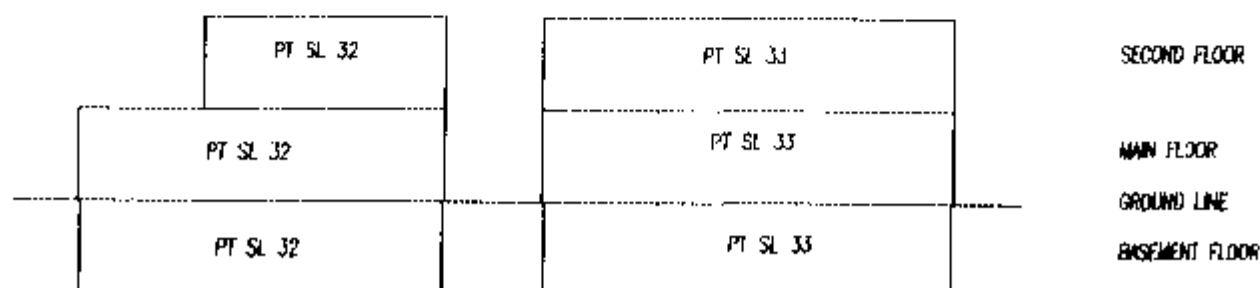

SECTION B-B

BUILDING 41

BUILDING 42

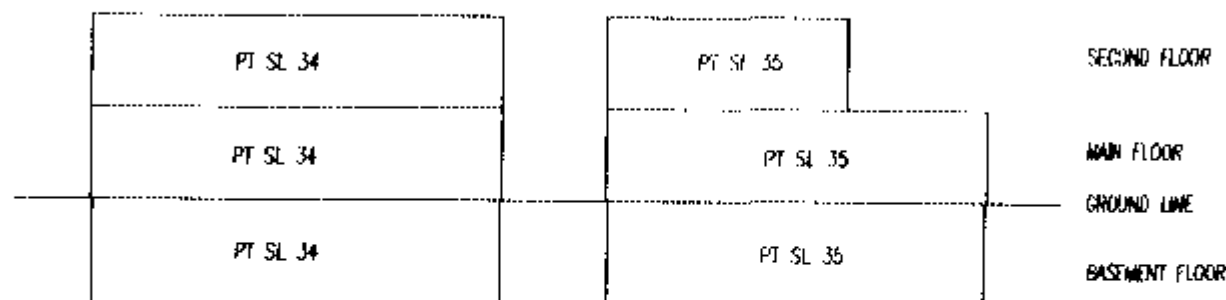


SECTION C-C

BUILDING 43

BUILDING 44

BUILDING 45

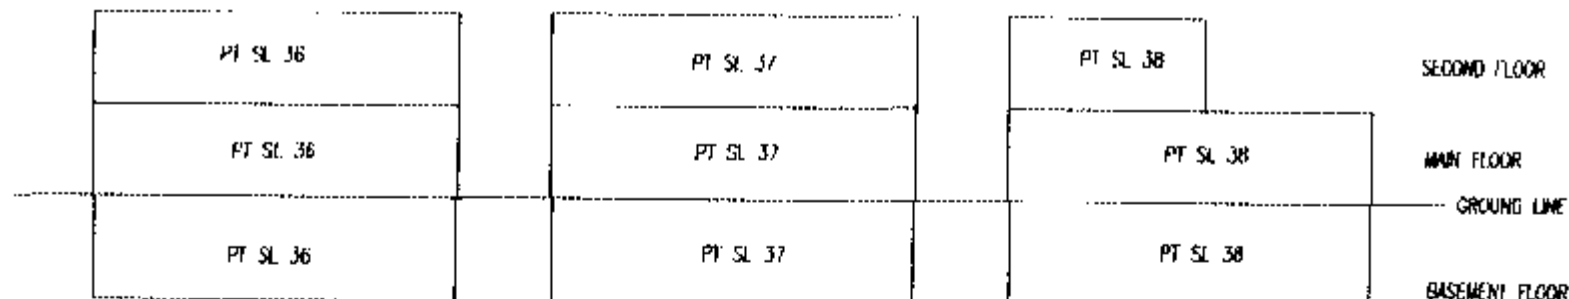

G.A.R.

B.C.L.S.

DATED THIS 15th DAY OF JULY 2004

16025E10

SHEET 10 OF 10 SHEETS

SECTIONS

STRATA PLAN BCS591

PHASE 5

SCALE 1:200


0 5 10 15

ALL DISTANCES IN METRES

SECTION D-D

BUILDING 47

BUILDING 46

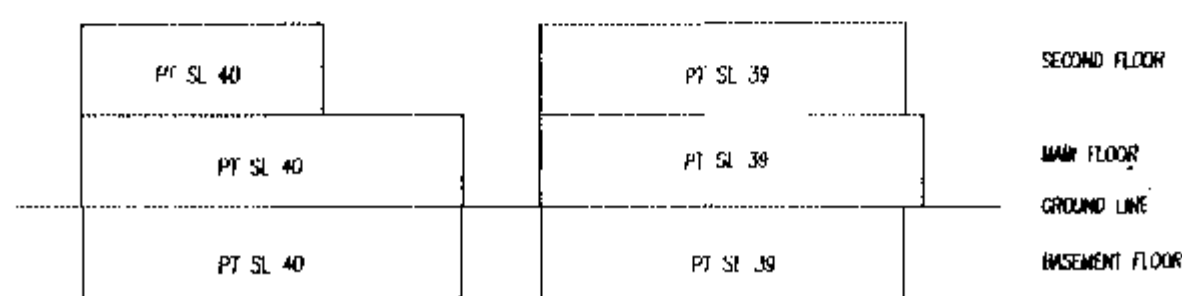


SECTION E-E

BUILDING 50

BUILDING 49

BUILDING 48

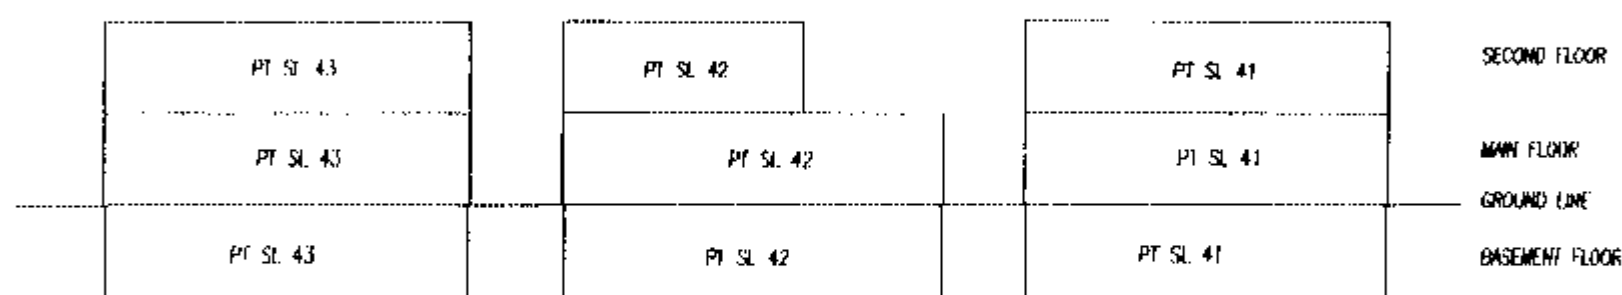


SECTION F-F

BUILDING 53

BUILDING 52

BUILDING 51

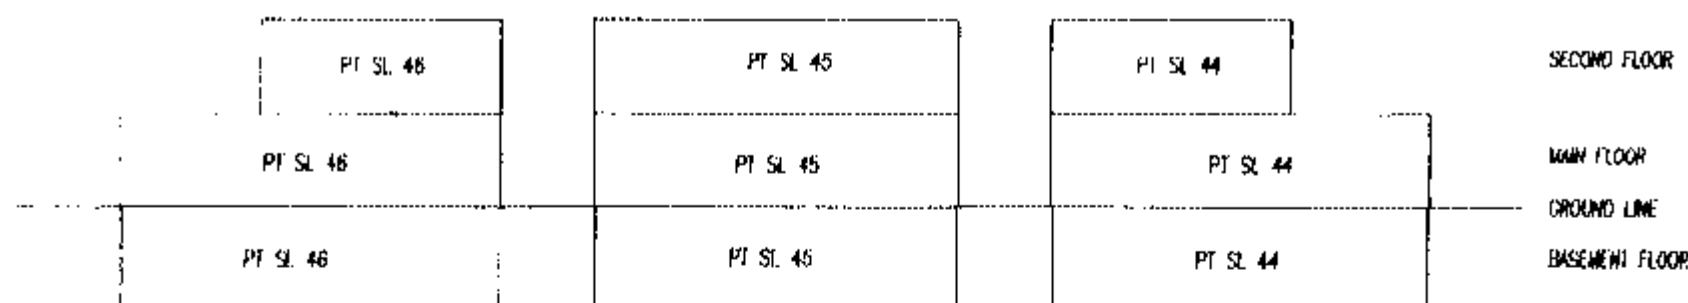

G.A.R.

B.C.L.S.

DATED THIS 15th DAY OF JULY 2004

16025F1

SHEET 1 OF 6 SHEETS


PHASED STRATA PLAN OF A PORTION OF LOT 2, EXCEPT:
 FIRSTLY; PHASE ONE STRATA PLAN BCS591
 SECONDLY; PHASE TWO STRATA PLAN BCS591
 THIRDLY; PHASE THREE STRATA PLAN BCS591
 FOURTHLY; PHASE FOUR STRATA PLAN BCS591
 FIFTHLY; PHASE FIVE STRATA PLAN BCS591
 SECTION 26, TOWNSHIP 1, NEW WESTMINSTER DISTRICT,
 PLAN BCP6394

STRATA PLAN BCS 591
 PHASE 6

DEPOSITED AND REGISTERED IN THE LAND TITLE OFFICE
 AT NEW WESTMINSTER, B.C., NOVEMBER 30, 2004

I. MacDonald for
 DEPUTY REGISTRAR

BW540218 - BW540224
 THIS PLAN LIES WITHIN THE GREATER VANCOUVER REGIONAL DISTRICT

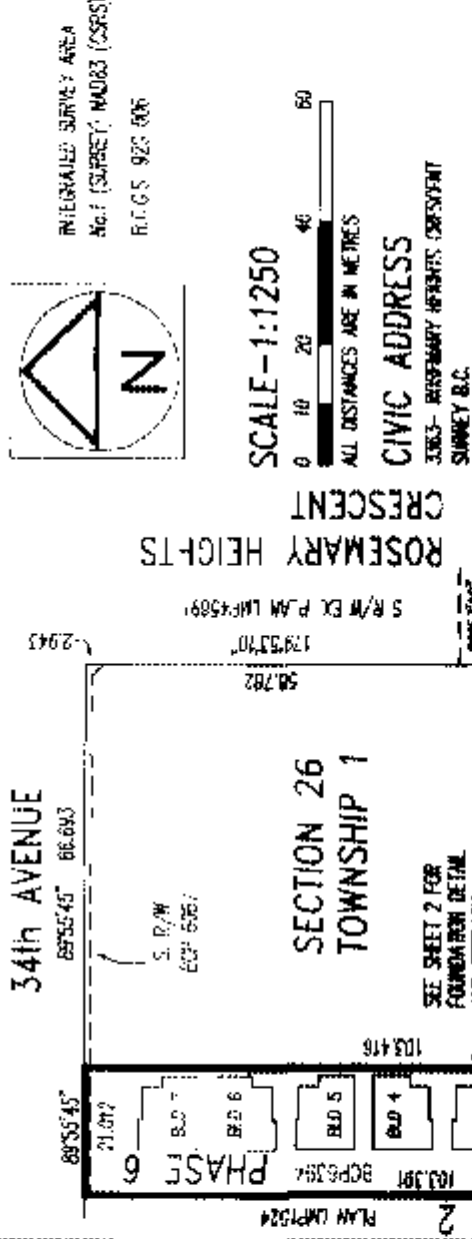

THE CITY OF SURREY AS HOLDER OF COVENANTS
 BY 2810.36 AND 272910.38 HEREBY CONSENTS
 TO THE FILING OF THIS STRATA PLAN.

D.W. Wilson
 AUTHORIZED SIGNATORY MAYOR & M. (COUNCIL) MEMBER

Margaret Jones
 AUTHORIZED SIGNATORY MARGARET JONES
 CITY CLERK

WITNESS: X

ADDRESS AND OCCUPATION OF WITNESS:

X

G.A. ROWBOOTHAM, A BRITISH COLUMBIA LAND SURVEYOR,
 CERTIFY THAT THE BUILDINGS INCLUDED IN THE STRATA PLAN
 HAVE NOT, AS OF OCTOBER 4, 2004 BEEN
 PREVIOUSLY OCCUPIED

G.A. Rowbootham
 B.C.L.S.

* SECTION 241 (2) PROVIDES THAT THE ENDORSEMENT MUST
 BE DATED NOT MORE THAN 180 DAYS BEFORE THE DATE THE
 STRATA PLAN IS TENDERED FOR DEPOSIT.

I, G.A. ROWBOOTHAM, A BRITISH COLUMBIA LAND SURVEYOR,
 CERTIFY THAT THE BUILDINGS SHOWN ON THIS STRATA PLAN
 ARE WITHIN THE EXTERNAL BOUNDARIES OF THE LAND THAT
 IS THE SUBJECT OF THE STRATA PLAN.

DATE: Nov. 2, 2004

G.A. Rowbootham
 B.C.L.S.

STRATA LOT ANGLES ARE 45° OR 90° UNLESS OTHERWISE NOTED.
 THIS PLAN SHOWS GROUND LEVEL MEASURED DISTANCES.
 PRIOR TO COMPUTATION OF UTM COORDINATES, MULTIPLY
 BY THE CORRECTION FACTOR 0.9996003.

- LEGEND
- LOP INDICATES LIMITED COMMON PROPERTY
 - sq.m. SQUARE METRES
 - SL STRATA LOT
 - PT PART
 - COMMON PROPERTY
 - OLD IRON POST FOUND
 - IRON POST SET
 - OLD IRON POST FOUND
 - LEAD PLUG SET
 - OLD CONTROL MONUMENT FOUND
 - BLD BUILDING


I, G.A. ROWBOOTHAM, A BRITISH COLUMBIA LAND SURVEYOR,
 OF SURREY, IN BRITISH COLUMBIA, CERTIFY THAT I WAS PRESENT AT
 AND PERSONALLY SUPERINTENDED THE SURVEY REPRESENTED BY
 THIS PLAN, AND THAT THE SURVEY AND PLAN ARE CORRECT.
 THE FIELD SURVEY WAS COMPLETED ON THE 4th DAY OF
OCTOBER, 2004. THE PLAN WAS COMPLETED
 AND CHECKED, AND THE CHECKLIST FILED UNDER 123270,
 ON THE 2nd DAY OF NOVEMBER, 2004.

G.A. Rowbootham
 B.C.L.S.


FOUNDATION DETAIL

STRATA PLAN BCS591
PHASE 6


SCALE-1:500

 

ALL DISTANCES ARE IN METRES

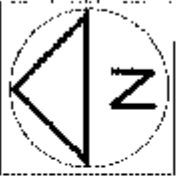

34th AVENUE

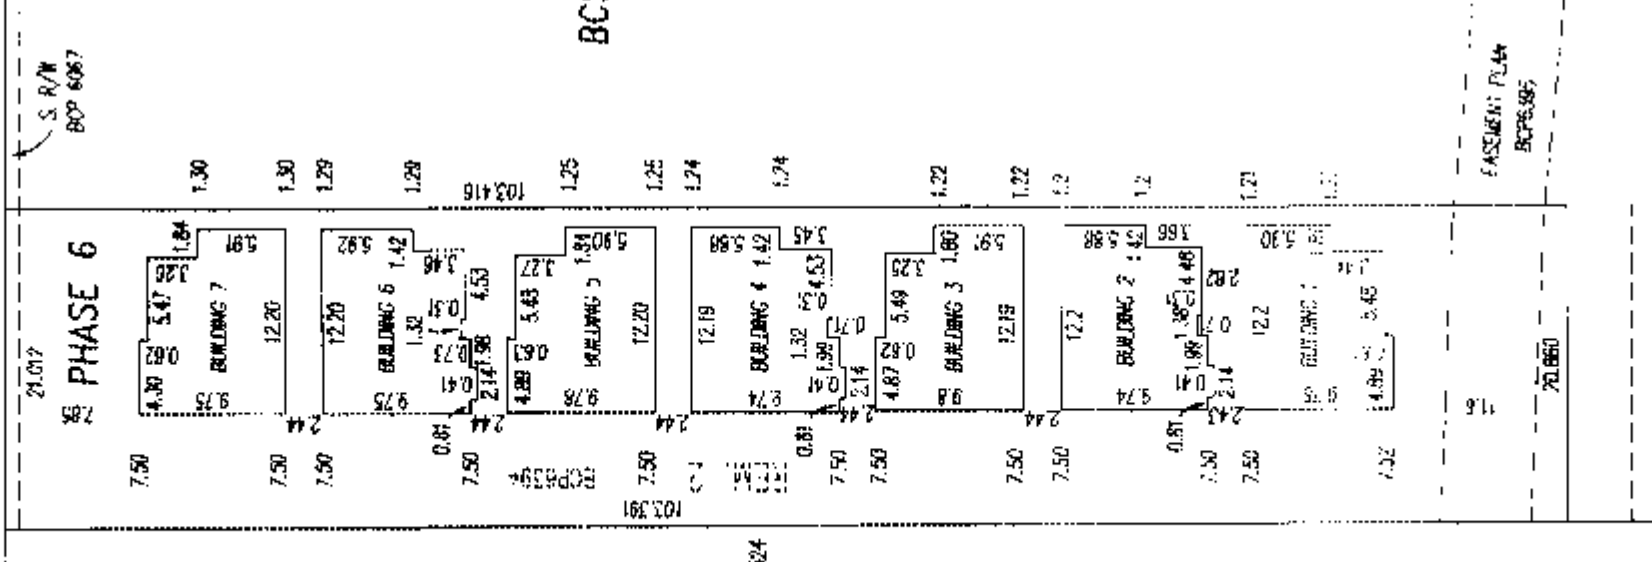

OWNER: ROCKWELL VENTURES LTD. INC. NO. 855457

AUTHORIZED SIGNATORY: ALFWALL

AUTHORIZED SIGNATORY:

WITNESS:

John Koot

ADDRESS AND OCCUPATION OF WITNESS:

33832 South Fraser Way
Abbotsford BC V2S 2E5
Solicitor

MORTGAGEE: HSBC BANK CANADA

AUTHORIZED SIGNATORY: [Signature]

AUTHORIZED SIGNATORY: Paul Mathieson

WITNESS:

G. Flann
Georgian Flann

ADDRESS AND OCCUPATION OF WITNESS:

865 V. GORDON STREET, VANCOUVER
BC

G.A.R.

B.C.L.S.


DATED THIS 2nd DAY OF Nov. 2004

SHEET 3 OF 6 SHEETS

FLOOR PLANS

STRATA PLAN BCS591
PHASE 6

SCALE-1:200

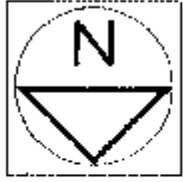


BUILDING 3


BUILDING 2

BUILDING 1

BASEMENT FLOOR

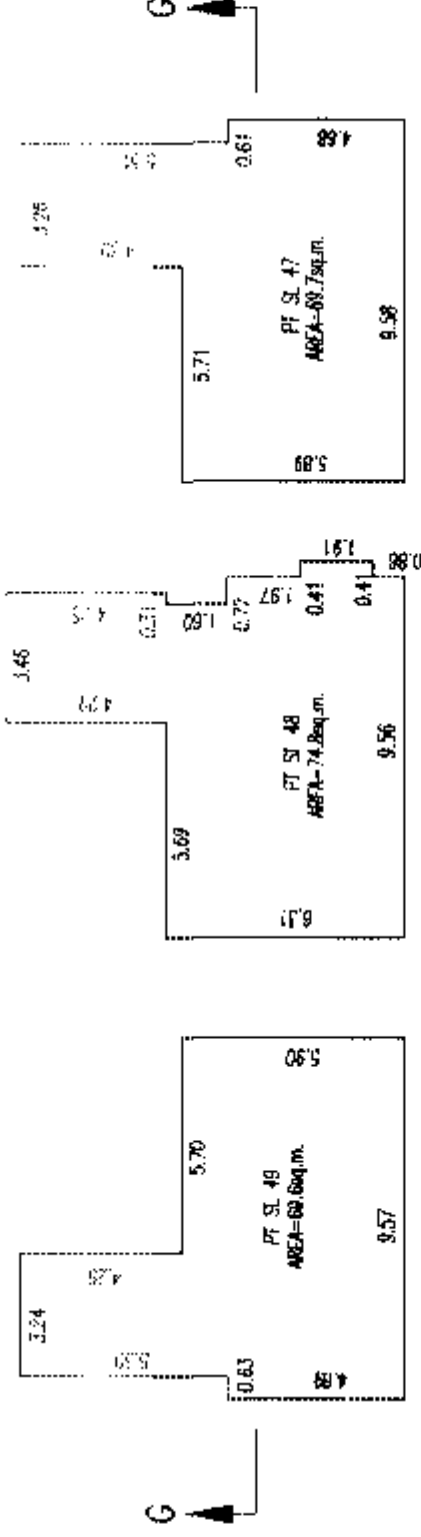


MAIN FLOOR

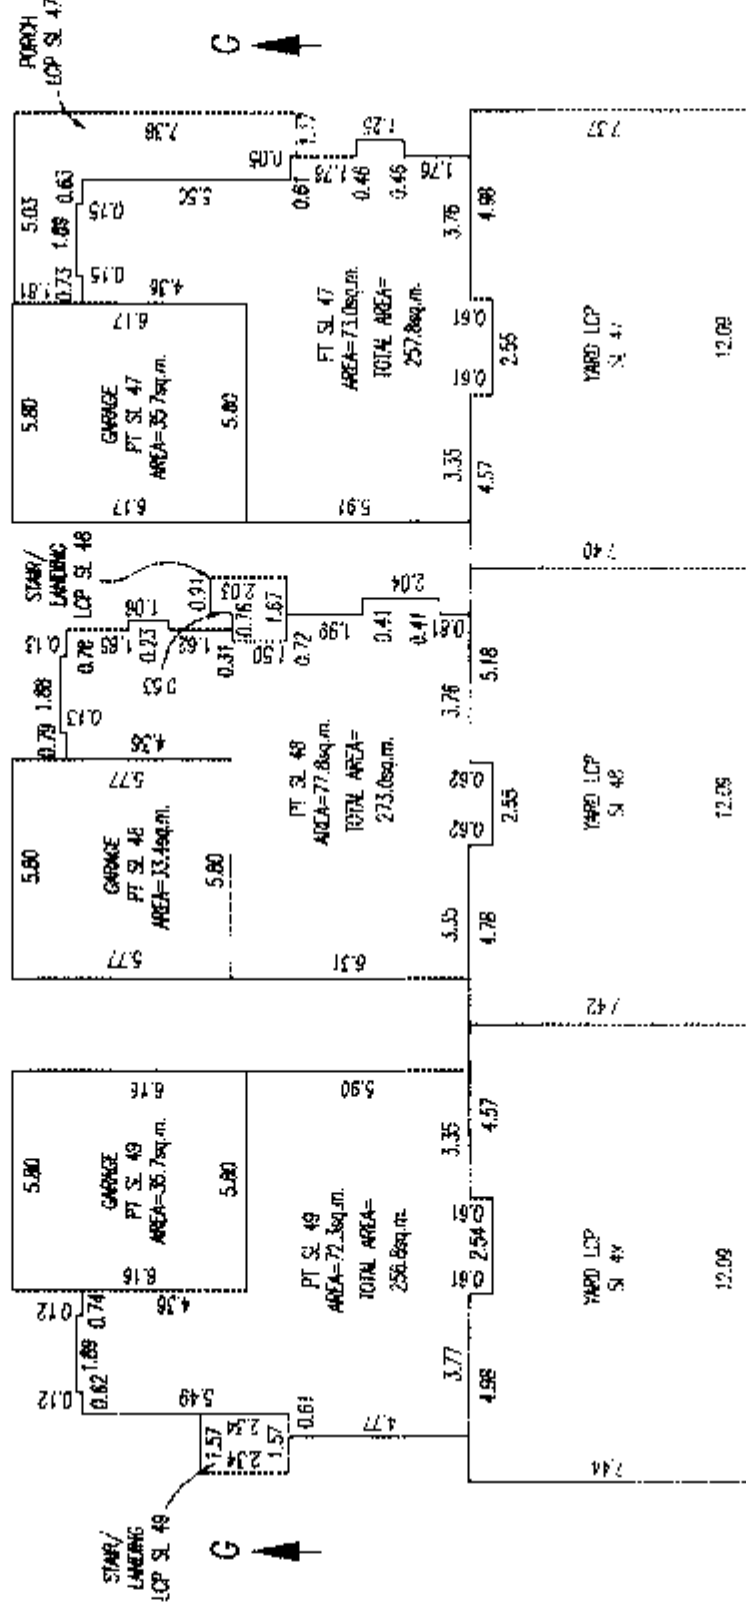

PLUMBING FOR FLOORING BELOW

SECOND FLOOR

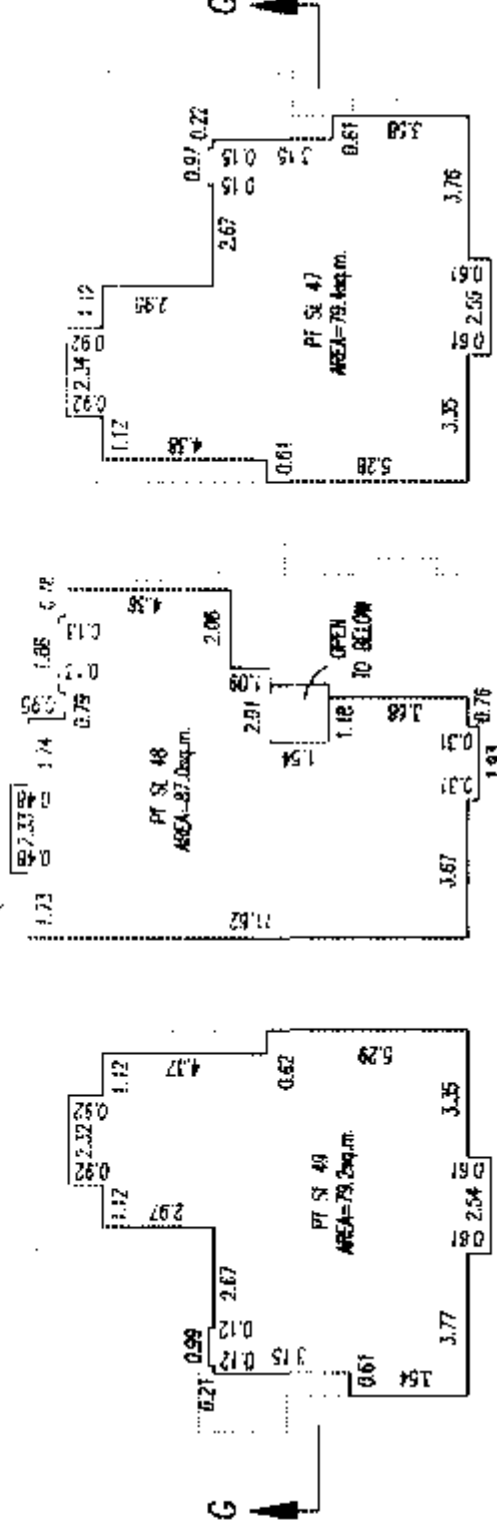


G.A.R.

DATED THIS 4th DAY OF Nov. 2004
B.C.L.S.


FLOOR PLANS

STRATA PLAN BCS591
PHASE 6

SCALE-1:200

 


ALL DISTANCES ARE IN METRES

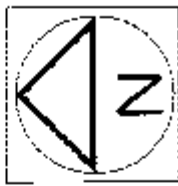


BUILDING 5

BUILDING 4


BASEMENT FLOOR

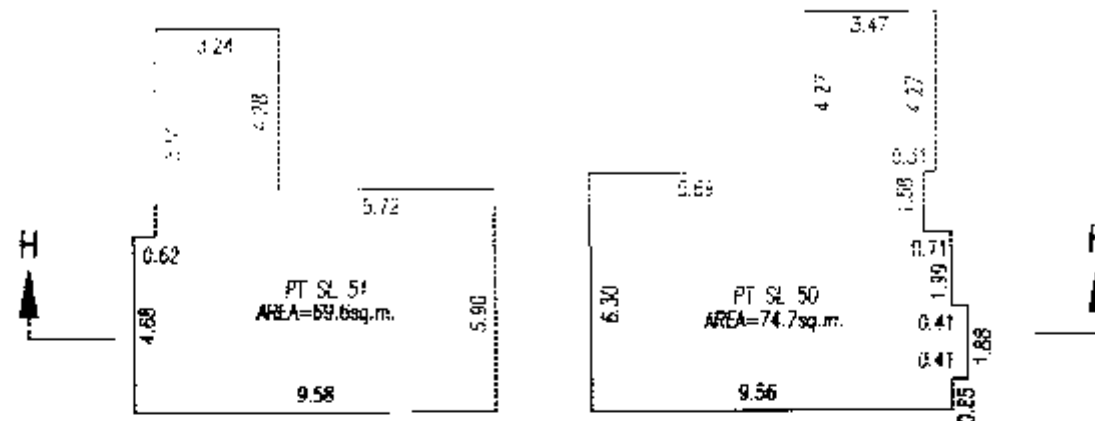

MAIN FLOOR

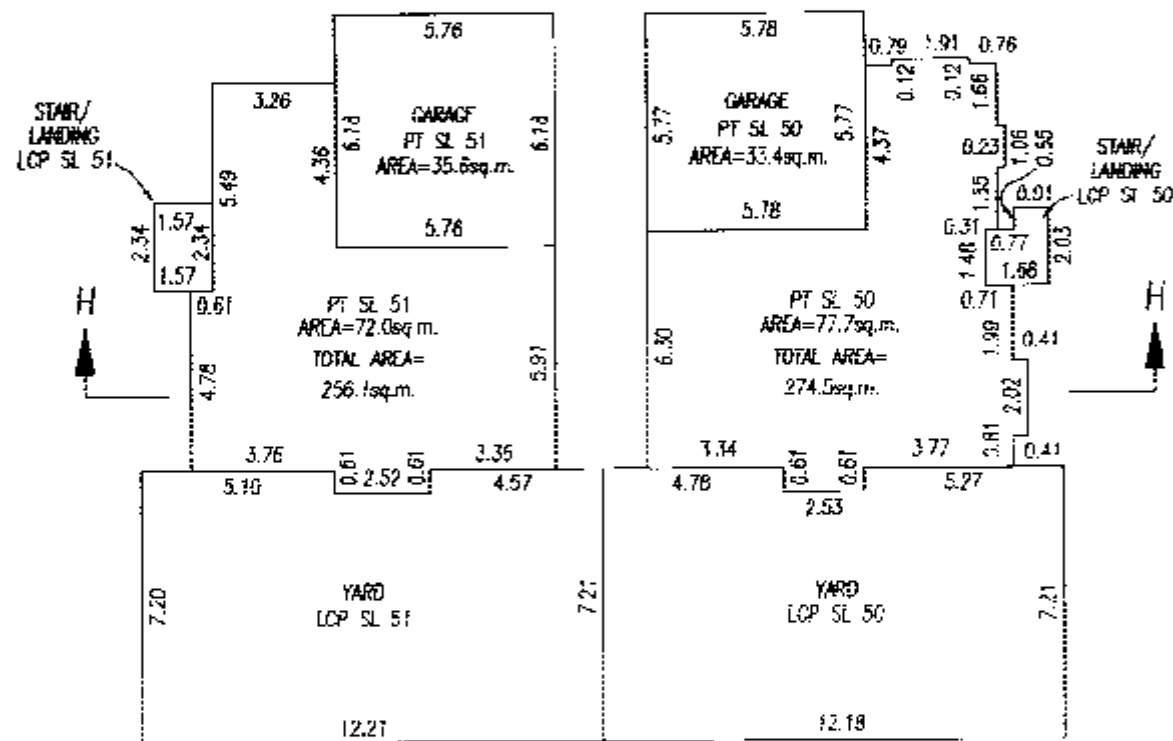

SECOND FLOOR

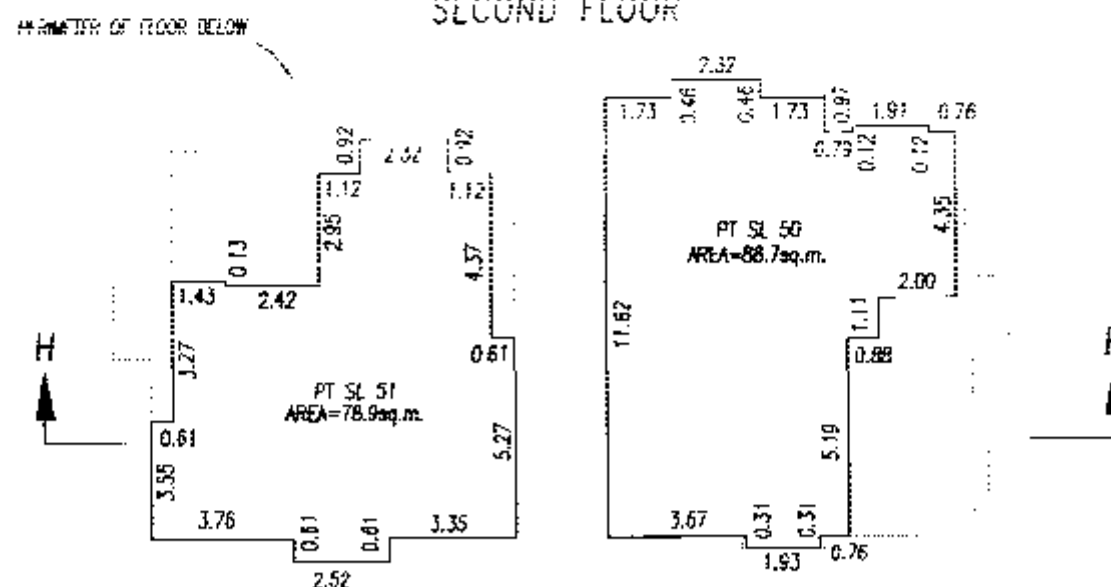

G.A.R.

B.C.L.S.

DATED THIS

2nd DAY OF Nov.

2004

15025F5

SHEET 5 OF 6 SHEETS


FLOOR PLANS

STRATA PLAN BCS591
PHASE 6

SCALE-1:200

0 5 10 15


ALL DISTANCES ARE IN METRES

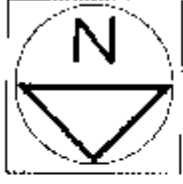


BUILDING 7

BUILDING 6

BASEMENT FLOOR

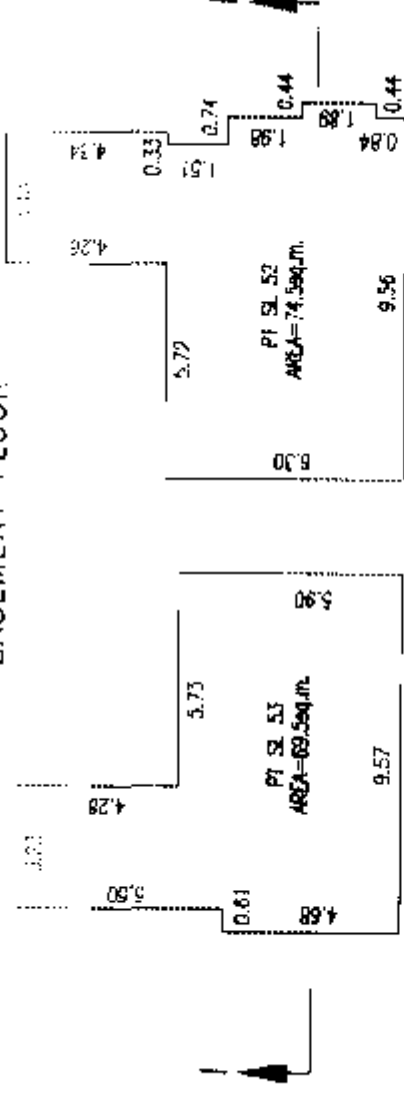


MAIN FLOOR

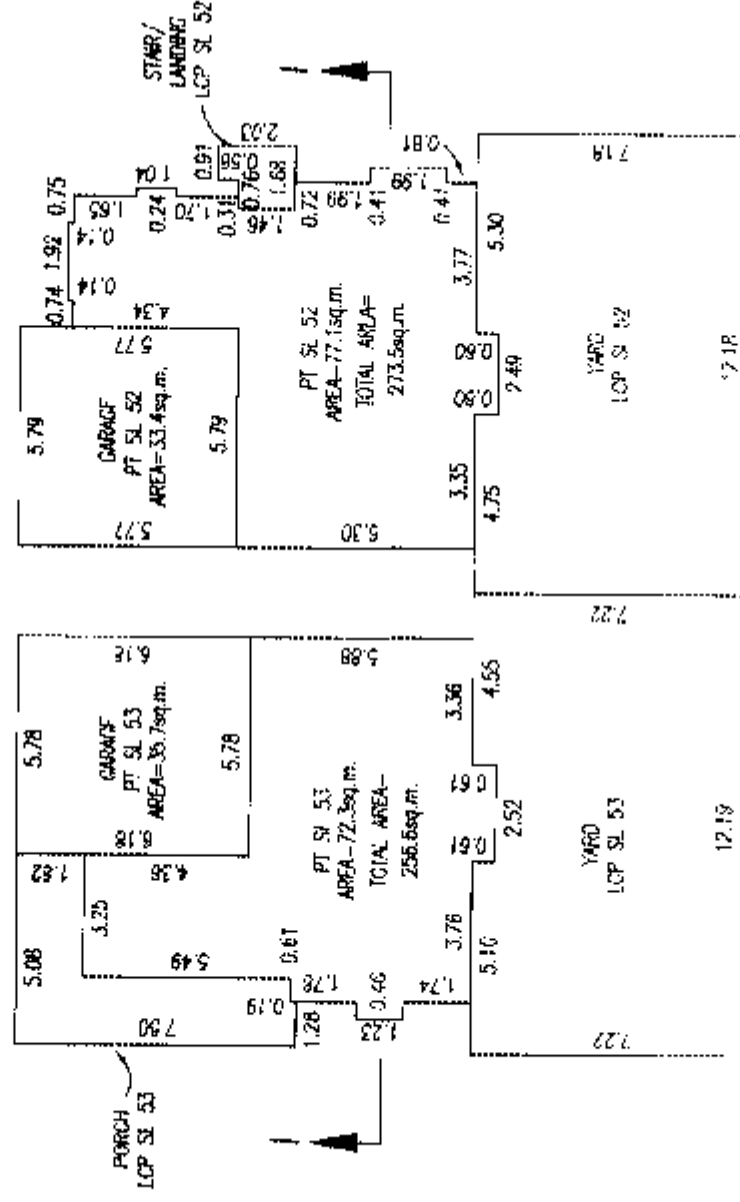

SECOND FLOOR

PLANIMETER OF FLOOR BELOW

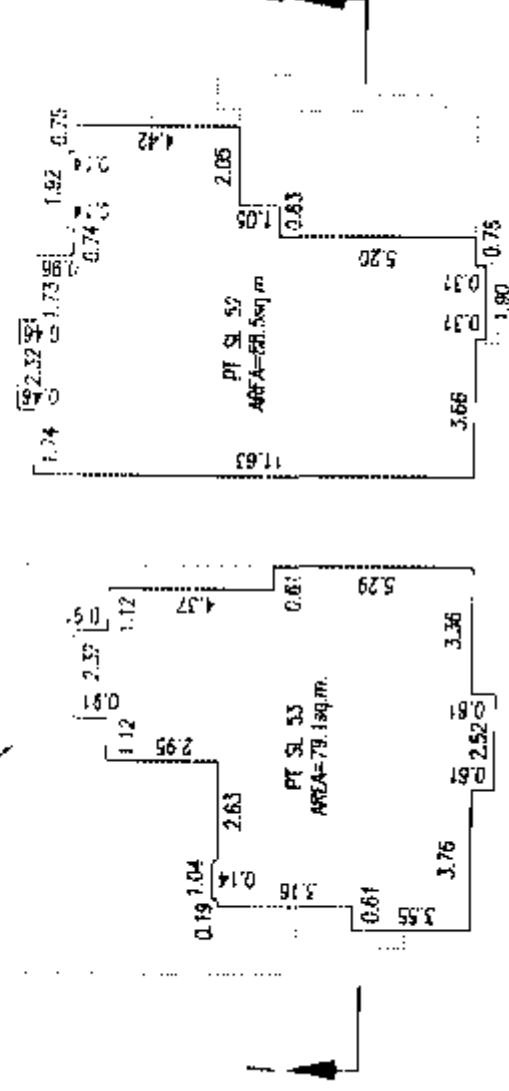

G.A.R.

DATED THIS 2nd DAY OF Nov. 2004 B.C.I.S.

SHEET 6 OF 6 SHEETS

160234.0


SECTIONS

STRATA PLAN BCS591


PHASE 6

SCALE 1:250
0 5 10 15
ALL DISTANCES IN METRES


SECTION G-G

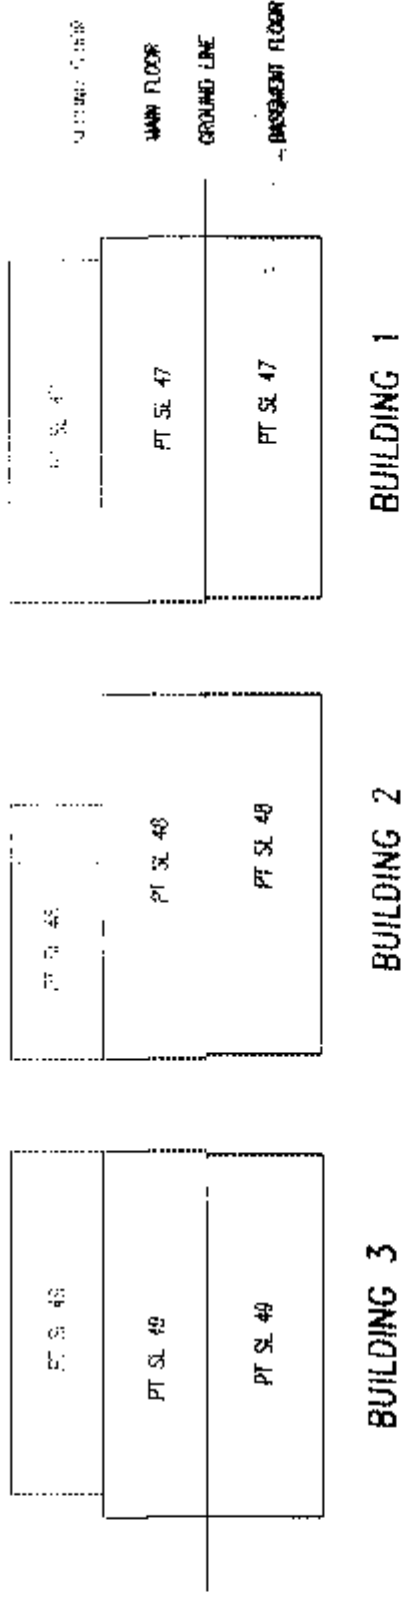

SECTION H-H

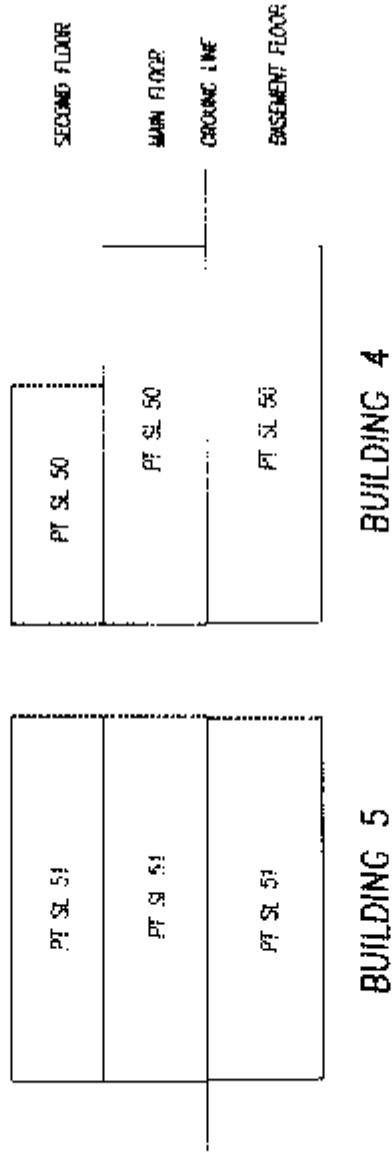

SECTION I-I

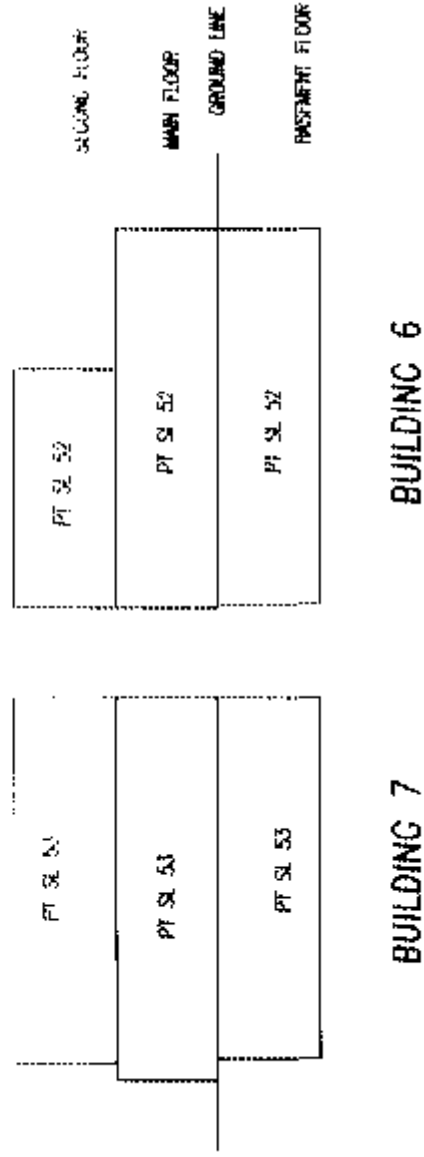

G.A.R.
DATED THIS 2nd DAY OF Nov. 2004
B.C.L.S.