


**STRATA PLAN OF LOT 1,
DISTRICT LOTS 191 AND 470, GROUP 1,
N.W.D., PLAN LMP 29116**

STRATA PLAN LMS 2505

B.C.S. 926.026

"CITY OF PORT MOODY"

SCALE 1:750

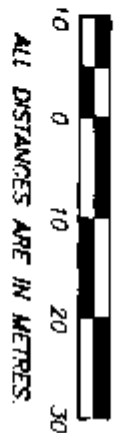


DEPOSITED AND REGISTERED IN THE LAND
TITLE OFFICE, AT NEW WESTMINSTER, B.C.
THIS 21ST DAY OF AUGUST, 1996.

DEPUTY REGISTRAR

[Signature]
BK264352 - BK264534

"NEWPORT VILLAGE"

TOWER A :
200 NEWPORT DRIVE
PORT MOODY, B.C.
LOW-RISE :
220 NEWPORT DRIVE
PORT MOODY, B.C.

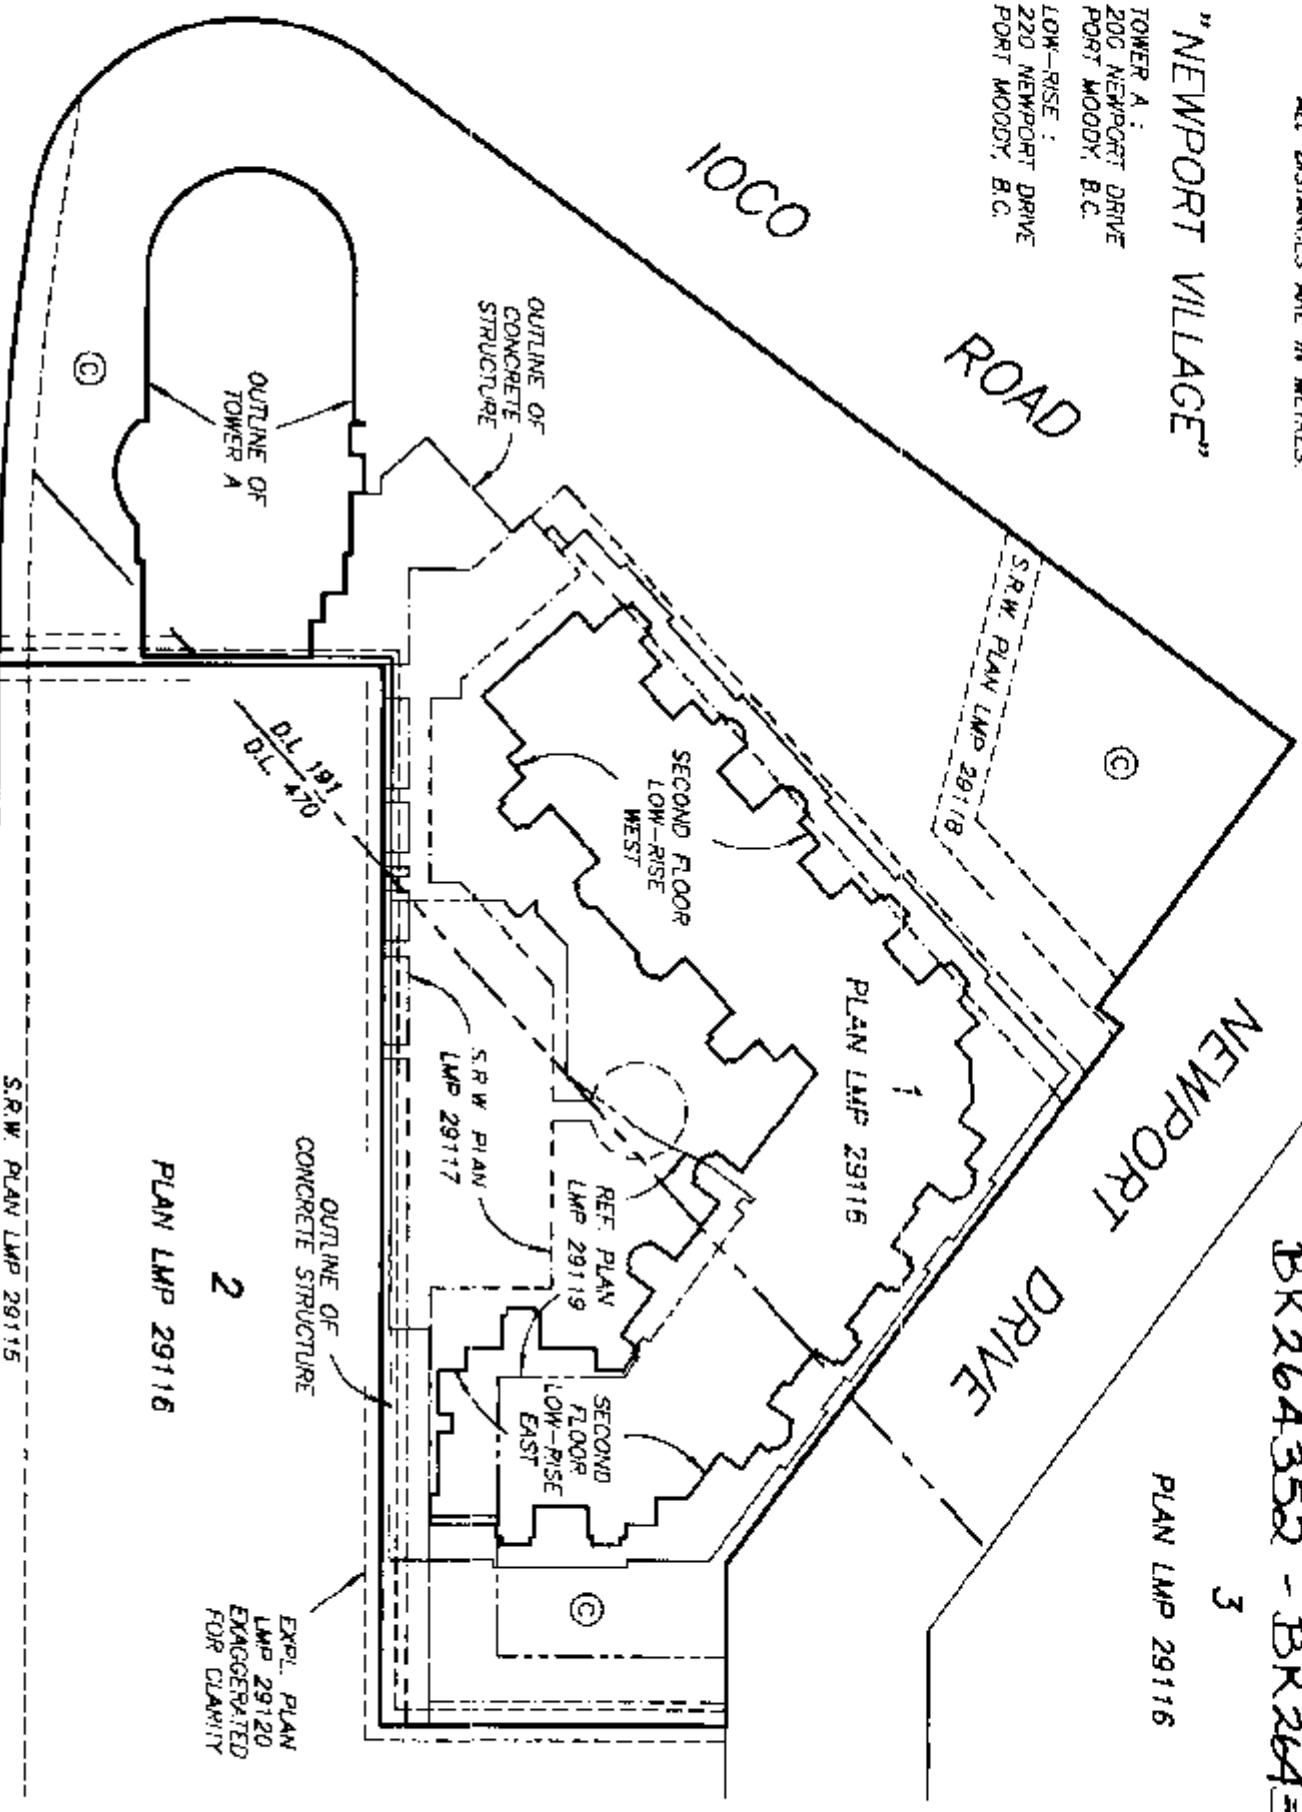

NOTE : SEE SHEET 2 FOR BOUNDARY DIMENSIONS
SEE SHEET 3 FOR BUILDING LOCATION AND
DIMENSIONS.

GUILDFORD WAY

INTEGRATED SURVEY AREA NO. 35

PORT MOODY - NAD 83

THIS PLAN SHOWS GROUND-LEVEL MEASURED DISTANCES
PRIOR TO COMPUTATION OF U.T.M. CO-ORDINATES
MULTIPLY BY COMBINED SCALE FACTOR 0.9998018

THE ADDRESS FOR THE SERVICE OF DOCUMENTS
ON THE STRATA CORPORATION IS :

THE OWNERS, STRATA PLAN LMS 2505
1800 - 400 BURRARD STREET,
VANCOUVER, B.C. V6C-3A6

THIS STRATA PLAN CONTAINS LIMITED COMMON
PROPERTY ACCORDING TO SEC. 53 (2) OF
THE CONDOMINIUM ACT.

I, MIKE E. SHAW, A BRITISH COLUMBIA LAND SURVEYOR
OF LANGLEY IN BRITISH COLUMBIA, HEREBY CERTIFY THAT
THE BUILDINGS ERECTED ON THE PARCEL DESCRIBED ABOVE
ARE WHOLLY WITHIN THE EXTERNAL BOUNDARIES OF THAT PARCEL
DATED AT SURREY, B.C.

THIS 6th DAY OF AUGUST, 1996.

Mike E. Shaw

B.C.L.S.

BENNETT & ASSOCIATES
B.C. LAND SURVEYORS
#201-9547 152nd STREET,
SURREY, B.C.
PHONE : 582-0717

DRAWING # 30090-26
FILE # 30090-26
DATE : AUGUST 6, 1996.

THIS PLAN LIES WITHIN THE GREATER VANCOUVER REGIONAL DISTRICT

LEGEND

GRID BEARINGS ARE DERIVED FROM OBSERVATIONS
BETWEEN CONTROL MONUMENTS B043272 AND B043162

- ① - DENOTES CONTROL MONUMENT FOUND
- - DENOTES STANDARD IRON POST FOUND
- - DENOTES LEAD PLUG FOUND
- - DENOTES LEAD PLUG PLACED
- - DENOTES STANDARD IRON POST PLACED
- SL - DENOTES STRATA LOT
- L.C.P. - DENOTES LIMITED COMMON PROPERTY
- WEST - DENOTES VESTIBULE BEING COMMON PROPERTY
- ELEV. - DENOTES ELEVATOR BEING COMMON PROPERTY
- ③ - DENOTES COMMON PROPERTY
- ⑤ - DENOTES STORAGE ROOM BEING COMMON PROPERTY
- ⑥ - DENOTES ELECTRICAL ROOM BEING COMMON PROPERTY
- ⑦ - DENOTES TELEPHONE ROOM BEING COMMON PROPERTY
- ⑧ - DENOTES VENT BEING COMMON PROPERTY
- ⑨ - DENOTES PATIO BEING LIMITED COMMON PROPERTY FOR THE EXCLUSIVE USE OF SL. 1
- ⑩ - DENOTES BALCONY BEING LIMITED COMMON PROPERTY FOR THE EXCLUSIVE USE OF SL. 5
- ⑪ - DENOTES DECK BEING LIMITED COMMON PROPERTY FOR THE EXCLUSIVE USE OF SL. 5
- ⑫ - DENOTES MECHANICAL SHAFT BEING COMMON PROPERTY
- ⑬ - DENOTES MECHANICAL SHAFT BEING COMMON PROPERTY
- ⑭ - DENOTES BOUNDARY DEFINED BY LEAD PLUGS PLACED. (NO WALLS)


BOUNDARY DIMENSIONS


STRATA PLAN LMS 2505

SCALE 1:1000




ALL DISTANCES ARE IN METRES

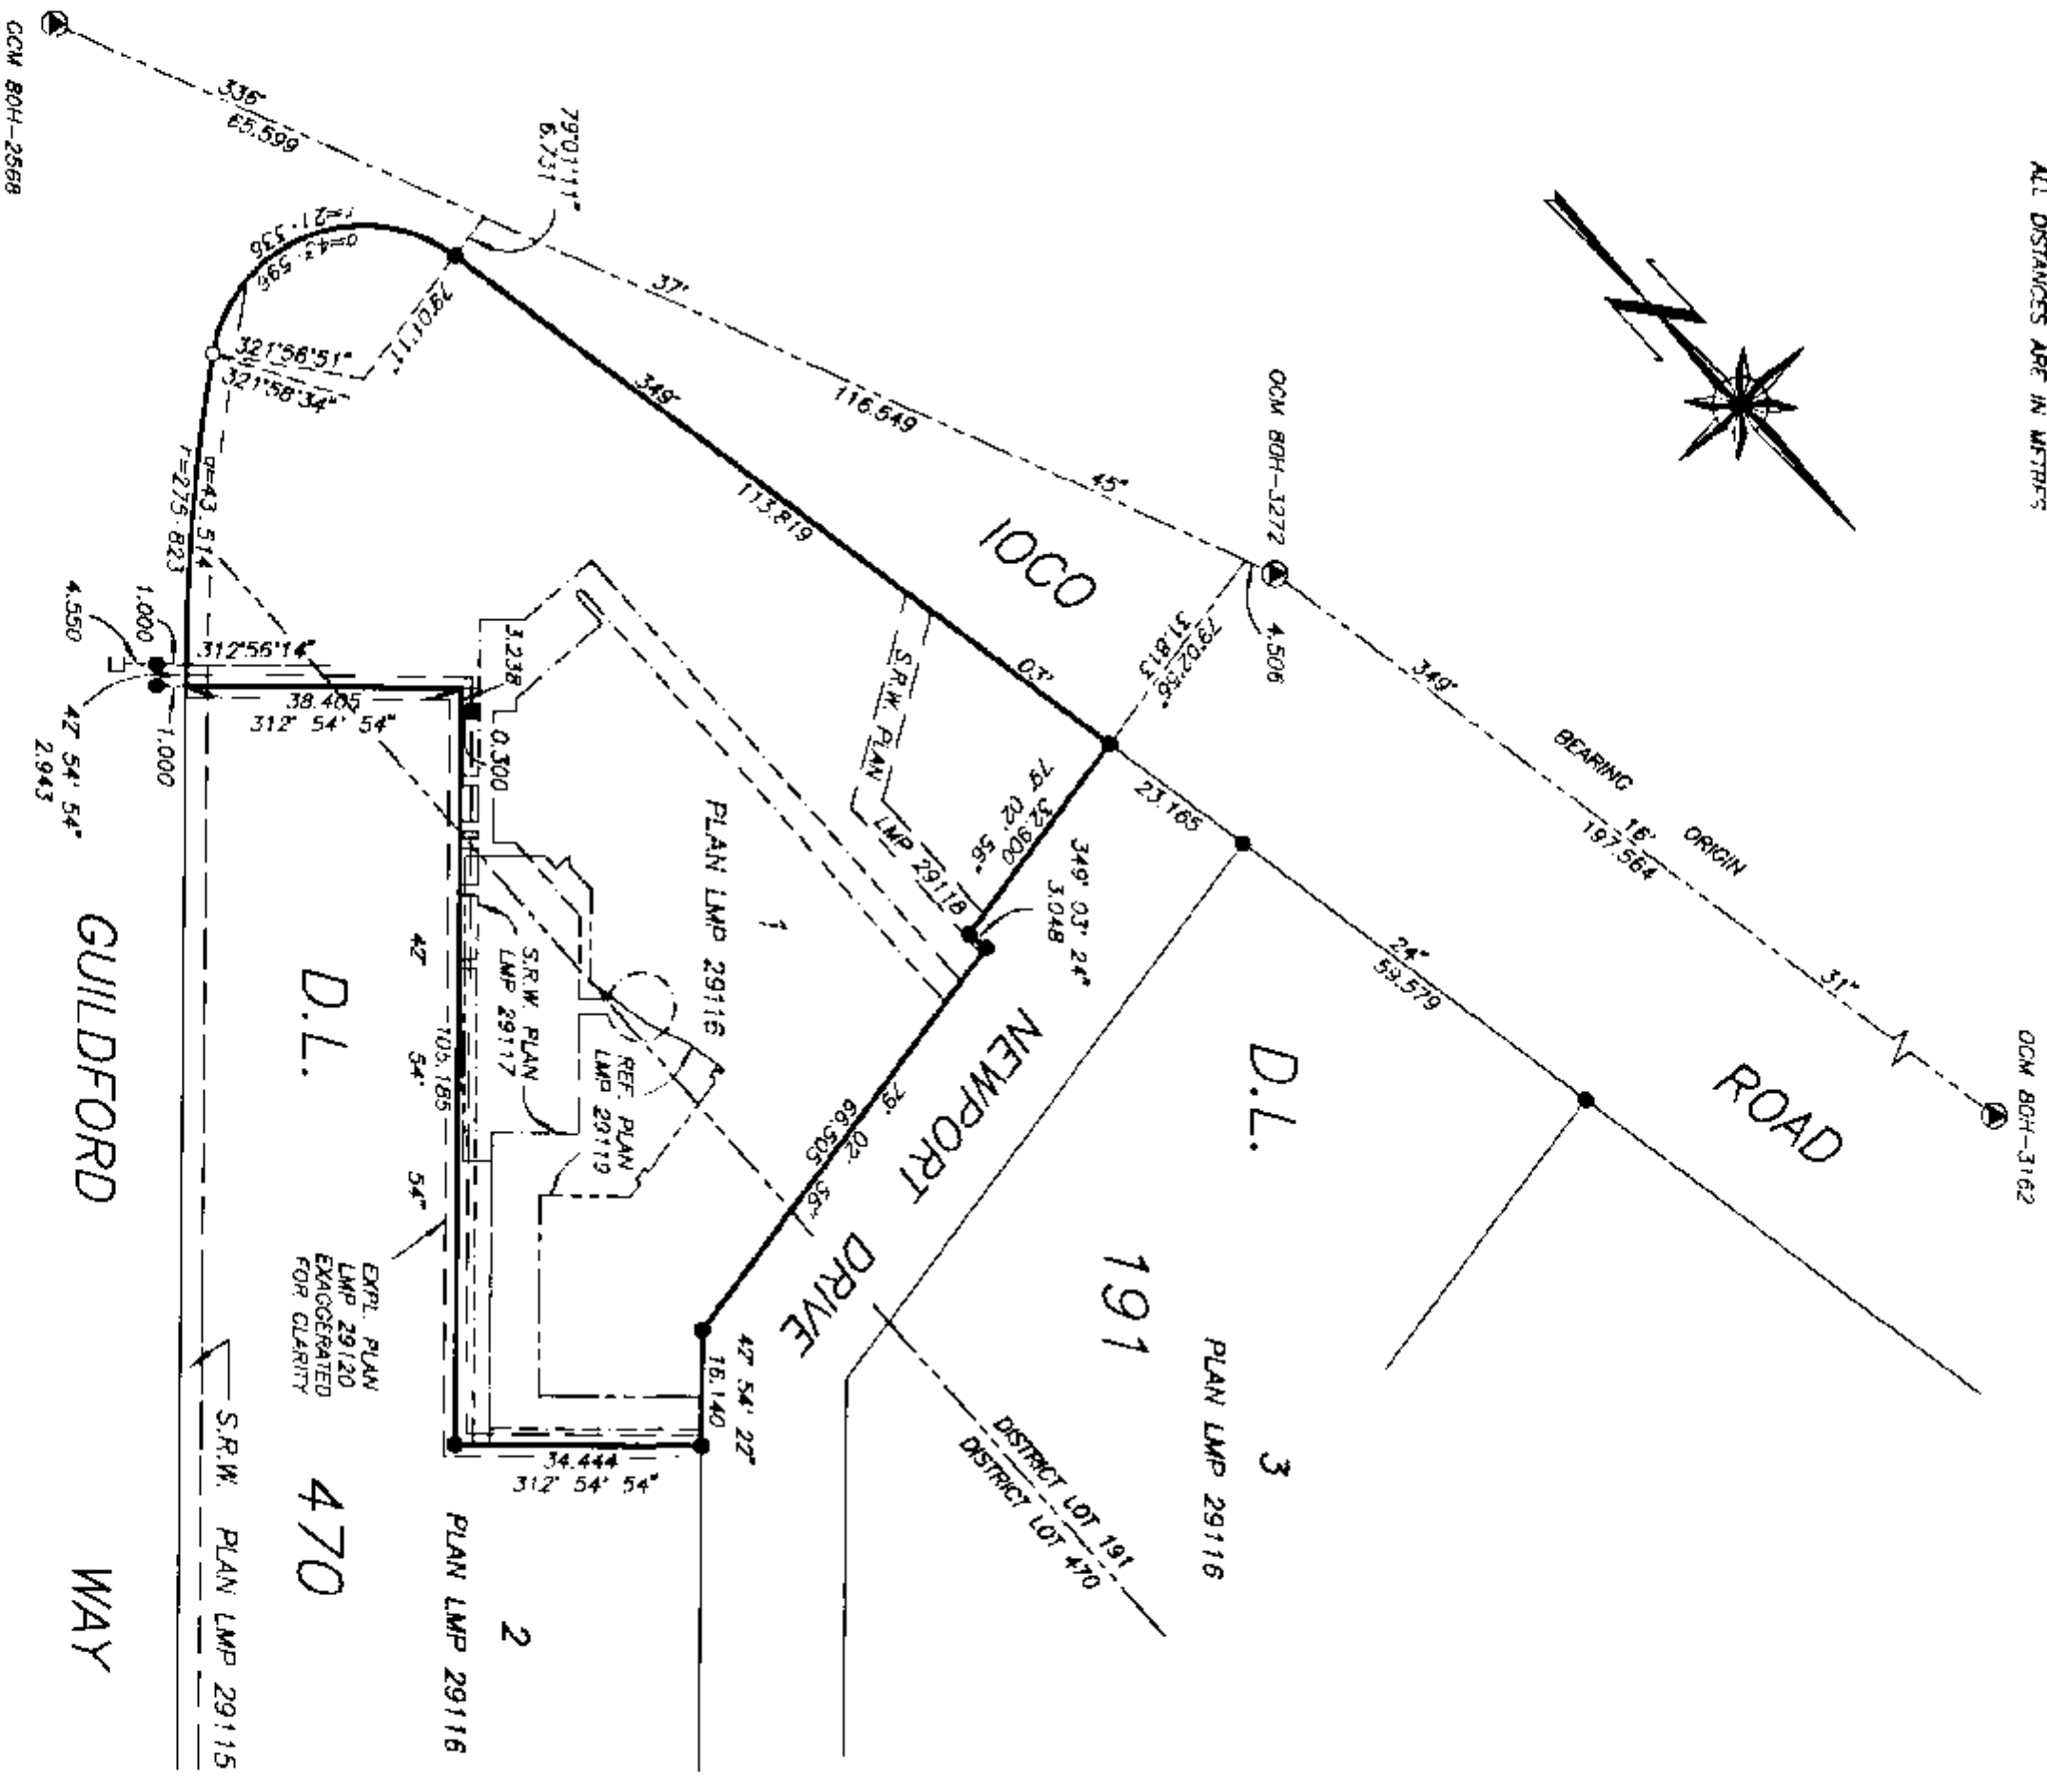

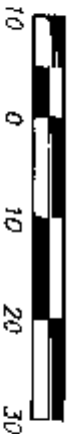

ALL DISTANCES ARE IN METRES.

NOTE: SEE SHEET 1 AND 2 FOR RIGHT-OF-WAY AND EASEMENT LOCATIONS.

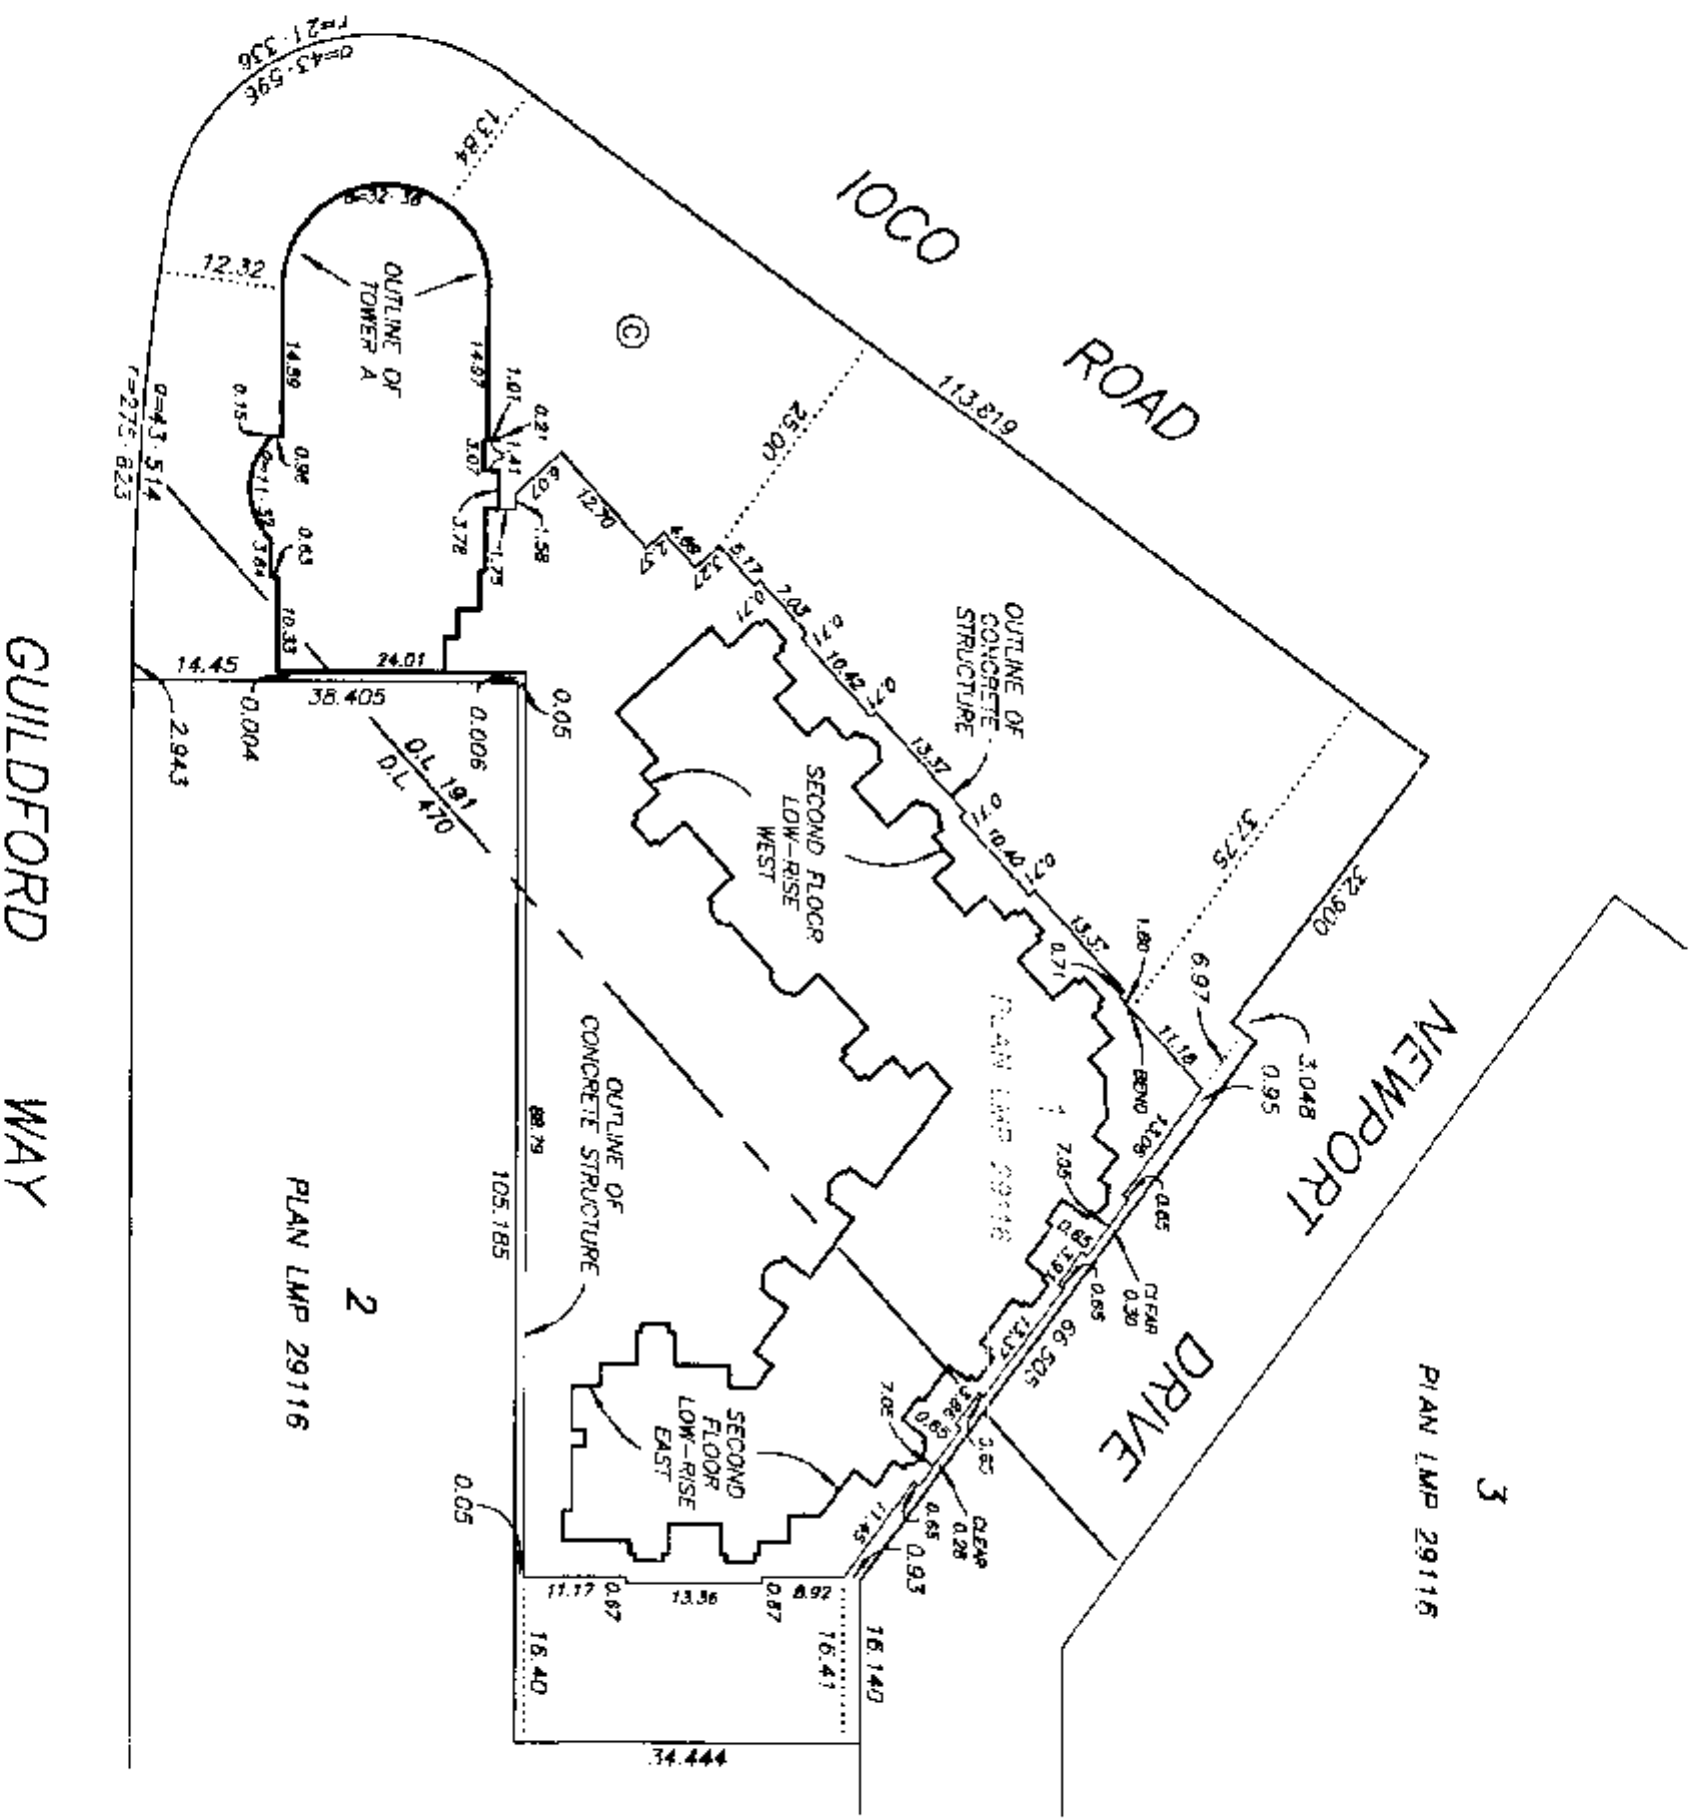

STRATA PLAN LMS 2505

CONDOMINIUM ACT

LOT NUMBER	SHEET NUMBER	FORM 1	FORM 2	FORM 3
		SCHEDULE OF UNIT ENTITLEMENT UNIT ENTITLEMENT	SCHEDULE OF INTEREST UPON DESTRUCTION INTEREST UPON DESTRUCTION	SCHEDULE OF VOTING RIGHTS NUMBER OF VOIES
1	9, 27	976	1135	1
2	9, 27	869	1047	1
3	9, 27	869	1049	1
4	9, 27	937	1116	1
5	11, 27	1021	1351	1
6	11, 27	1018	1323	1
7	11, 27	1016	1323	1
8	12, 27	1045	1360	1
9	12, 27	1019	1397	1
10	12, 27	1016	1389	1
11	12, 28	1017	1292	1
12	12, 28	1012	1288	1
13	13, 28	1045	1320	1
14	13, 28	1077	1475	1
15	13, 28	1171	1555	1
16	10, 28	1128	1461	1
17	10, 28	1118	1364	1
18	10, 28	966	1135	1
19	9, 29	976	1150	1
20	9, 29	869	1061	1
21	9, 29	870	1062	1
22	9, 29	936	1130	1
23	11, 29	1022	1295	1
24	11, 29	1019	1267	1
25	11, 29	1017	1267	1
26	12, 29	1045	1303	1
27	12, 29	1019	1340	1
28	12, 29	1016	1334	1
29	12, 30	902	1095	1
30	12, 30	899	1093	1
31	13, 30	1044	1263	1
32	13, 30	1078	1416	1
33	13, 30	1056	1352	1
34	10, 30	1128	1479	1
35	10, 30	1118	1381	1
36	10, 30	966	1150	1
37	9, 31	965	1163	1
38	9, 31	853	1075	1
39	9, 31	864	1075	1
40	9, 31	917	1141	1
41	11, 31	1023	1337	1
42	11, 31	966	1228	1
43	11, 31	955	1228	1
44	12, 31	979	1257	1
45	12, 31	953	1289	1
46	12, 31	956	1290	1
47	12, 32	834	1046	1
48	12, 32	831	1043	1
49	13, 32	981	1226	1
50	13, 32	1009	1367	1

STRATA PLAN LMS 2505

CONDOMINIUM ACT

		FORM 1	FORM 2	FORM 3
LOT NUMBER	SHEET NUMBER	SCHEDULE OF UNIT ENTITLEMENT	SCHEDULE OF INTEREST UPON DESTRUCTION	SCHEDULE OF VOTING RIGHTS
		UNIT ENTITLEMENT	INTEREST UPON DESTRUCTION	NUMBER OF VOTES
51	13, 32	987	1306	1
52	10, 32	1107	1494	1
53	10, 32	1102	1405	1
54	10, 32	950	1169	1
55	11, 14, 22	856	1229	0.9
56	11, 14, 22	1595	2289	1.6
57	12, 14, 22	4675	6710	4.7
58	12,14,24,25	1602	2299	1.6
59	13,14,24,25	1370	1966	1.4
60	13,14,24,25	2389	3429	2.4
61	13,14,24,25	1212	1739	1.2
62	9,10,13,14,21	1819	2200	1
	22,23,24,25,26			
63	17, 34	1158	1237	1
64	15, 34	956	1067	1
65	15, 34	1143	1289	1
66	15, 34	857	975	1
67	15, 34	981	1237	1
68	17, 34	981	1321	1
69	17, 34	866	953	1
70	17, 35	1157	1277	1
71	17, 35	960	1169	1
72	15, 35	960	1101	1
73	15, 35	1144	1330	1
74	15, 35	857	1065	1
75	15, 35	986	1271	1
76	17, 35	976	1357	1
77	17, 35	867	983	1
78	17, 36	1161	1291	1
79	17, 36	959	1179	1
80	15, 36	860	1112	1
81	15, 36	1146	1343	1
82	15, 36	855	1015	1
83	15, 36	981	1263	1
84	17, 36	981	1368	1
85	17, 36	865	993	1
86	17, 37	1161	1304	1
87	17, 37	959	1190	1
88	15, 37	959	1123	1
89	15, 37	1146	1357	1
90	15, 37	855	1025	1
91	15, 37	981	1295	1
92	17, 37	981	1380	1
93	17, 37	865	1004	1
94	17, 38	1161	1317	1
95	17, 38	959	1201	1
96	15, 38	960	1135	1
97	15, 38	1146	1370	1
98	15, 38	854	1035	1
99	15, 38	982	1306	1
100	17, 38	979	1391	1

STRATA PLAN LMS 2505

CONDOMINIUM ACT

LOT NUMBER	SHEET NUMBER	FORM 1	FORM 2	FORM 3
		SCHEDULE OF UNIT ENTITLEMENT UNIT ENTITLEMENT	SCHEDULE OF INTEREST UPON DESTRUCTION INTEREST UPON DESTRUCTION	SCHEDULE OF VOTING RIGHTS NUMBER OF VOTES
101	17, 36	865	1014	1
102	17, 39	1162	1331	1
103	17, 39	960	1213	1
104	15, 39	863	1145	1
105	15, 39	1146	1383	1
106	15, 39	854	1046	1
107	15, 39	881	1318	1
108	17, 39	979	1403	1
109	17, 39	866	1024	1
110	17, 40	1115	1321	1
111	17, 40	962	1167	1
112	15, 40	964	1102	1
113	15, 40	1114	1408	1
114	15, 40	955	1562	1
115	17, 40	945	1629	1
116	18, 41	1115	1328	1
117	18, 41	930	1174	1
118	16, 41	935	1109	1
119	16, 41	1114	1417	1
120	16, 41	954	1347	1
121	18, 41	944	1415	1
122	18, 42	1115	1342	1
123	18, 42	933	1185	1
124	16, 42	935	1120	1
125	16, 42	1114	1430	1
126	16, 42	953	1365	1
127	18, 42	944	1433	1
128	18, 43	1115	1360	1
129	18, 43	933	1195	1
130	16, 43	835	1131	1
131	16, 43	1114	1443	1
132	16, 43	953	1380	1
133	18, 43	944	1462	1
134	18, 44	1115	1377	1
135	18, 44	833	1206	1
136	16, 44	934	1141	1
137	16, 44	1114	1456	1
138	16, 44	953	1395	1
139	18, 44	944	1463	1
140	18, 45	1115	1395	1
141	18, 45	933	1217	1
142	16, 45	934	1152	1
143	16, 45	1114	1469	1
144	16, 45	953	1409	1
145	18, 45	944	1477	1
146	18, 46	1115	1412	1
147	18, 46	933	1227	1
148	16, 46	931	1163	1
149	16, 46	1114	1482	1
150	16, 46	953	1425	1

STRATA PLAN LMS 2505

CONDOMINIUM ACT

LOT NUMBER	SHEET NUMBER	FORM 1	FORM 2	FORM 3
		SCHEDULE OF UNIT ENTITLEMENT UNIT ENTITLEMENT	SCHEDULE OF INTEREST UPON DESTRUCTION INTEREST UPON DESTRUCTION	SCHEDULE OF VOTING RIGHTS NUMBER OF VOTES
151	18, 46	944	1492	1
152	18, 47	1114	1430	1
153	18, 47	934	1238	1
154	16, 47	932	1174	1
155	16, 47	1113	1495	1
156	16, 47	954	1439	1
157	18, 47	945	1507	1
158	18, 48	1114	1447	1
159	18, 48	934	1249	1
160	16, 48	932	1165	1
161	16, 48	1113	1509	1
162	16, 48	954	1454	1
163	18, 48	945	1521	1
164	18, 49	1112	1465	1
165	18, 49	935	1259	1
166	16, 49	934	1195	1
167	16, 49	1111	1521	1
168	16, 49	950	1469	1
169	18, 49	945	1536	1
170	18, 50	941	1392	1
171	16, 50	944	1324	1
172	16, 50	1205	2014	1
173	18, 50	1200	2115	1
174	16, 51	937	1298	1
175	16, 51	947	1230	1
176	16, 51	1207	1891	1
177	18, 51	1200	1993	1
178	16, 18, 52	1259	1951	1
179	16, 52	1137	1813	1
180	18, 52	1130	1907	1
181	16, 16, 53	1268	1841	1
182	16, 53	1134	1839	1
183	18, 53	1131	1933	1
AGGREGATE		191,114	252,101	189,8

ACCEPTED AS TO FORMS 1, 2 AND 3
THIS 8 DAY OF June, 1996.

W. H. Hovs
SUPERINTENDENT OF REAL ESTATE

STRATA PLAN LMS 2505

STATUTORY DECLARATION

I, THE UNDERSIGNED DO SOLEMNLY DECLARE THAT:

1) I, THE UNDERSIGNED AM THE DULY AUTHORIZED AGENT OF THE OWNER / DEVELOPER.

2) THE STRATA PLAN IS FOR RESIDENTIAL AND COMMERCIAL USE.

I MAKE THIS SOLEMN DECLARATION CONSCIENTIOUSLY BELIEVING IT TO BE TRUE AND KNOWING IT IS OF THE SAME FORCE AND EFFECT AS IF MADE UNDER OATH.

NATYLE BOSA

DECLARED BEFORE ME AT VANCOUVER

IN THE PROVINCE OF BRITISH COLUMBIA

THIS 8th DAY OF AUGUST, 1996.

Michael James
A COMMISSIONER FOR TAKING AFFIDAVITS WITHIN THE PROVINCE OF BRITISH COLUMBIA

I, MIKE E. SHAW, BRITISH COLUMBIA LAND SURVEYOR, HEREBY CERTIFY THAT THE BUILDING, SHOWN IN THIS STRATA PLAN HAS NOT, AS OF THE 28th DAY OF JULY, 1996, BEEN PREVIOUSLY OCCUPIED.

DATED AT SURREY, B.C. THIS 8th DAY OF AUGUST, 1996.

Mike E Shaw B.C.L.S.

OWNER:

BOSA DEVELOPMENT CORPORATION
INC. NO. 337862

AUTHORIZED SIGNATORY JOHN CUESLEY

AUTHORIZED SIGNATORY NATYLE BOSA

Osli Bodun
WITNESS AS TO BOTH SIGNATURES OSHE BOENH

PROPERTY MANAGER
OCCUPATION OF WITNESS

12-1434 MAHON AVE. N. VAN.
ADDRESS OF WITNESS

MORTGAGEE:

ROYAL BANK OF CANADA BY ITS AUTHORIZED SIGNATORIES

Richard Thomas Foster

G. A. WYATT
Senior Account Manager

WITNESS AS TO BOTH SIGNATURES
GINA MARIE DUNBAR
ASSISTANT ACCOUNT MANAGER

OCCUPATION OF WITNESS
2677 Repate Avenue
Cogswell, Vancouver B.C.
ADDRESS OF WITNESS


STRATA PLAN LMS 2505

SCALE 1:200




ALL DISTANCES ARE IN METRES.

SEE SHEET 10

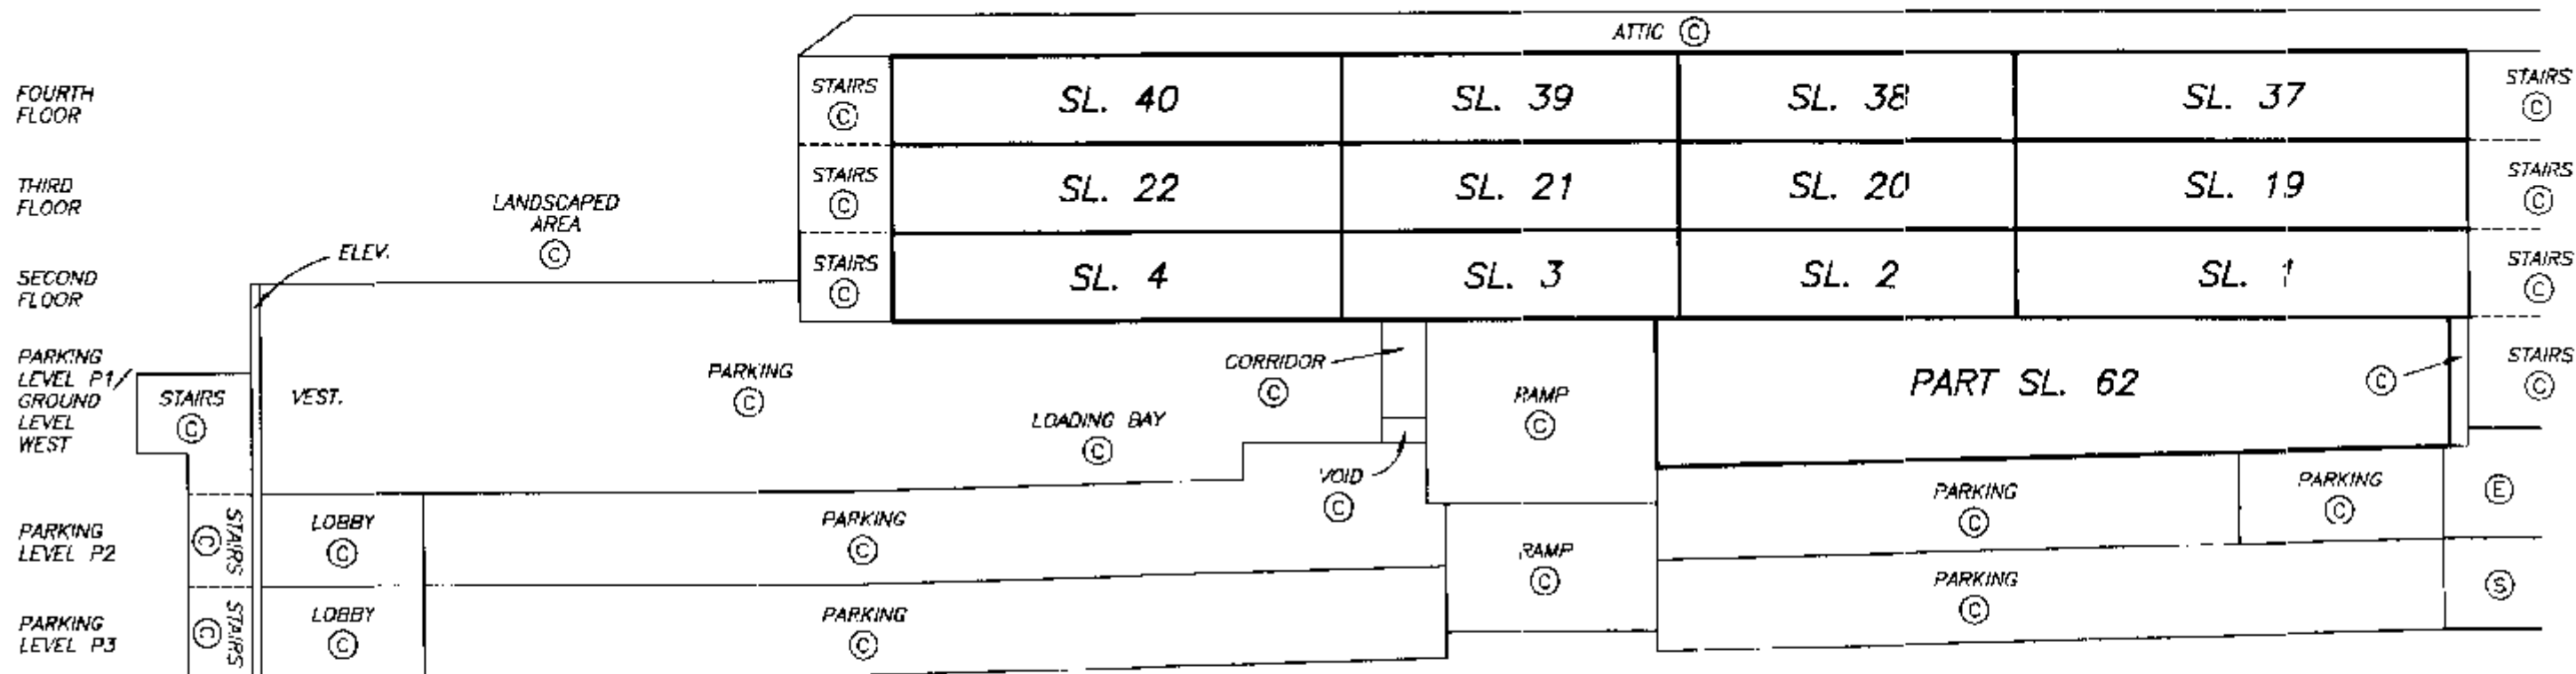

SECTION A
A'
LOW-RISE EAST

SCALE 1:200
ALL DISTANCES ARE IN METRES.

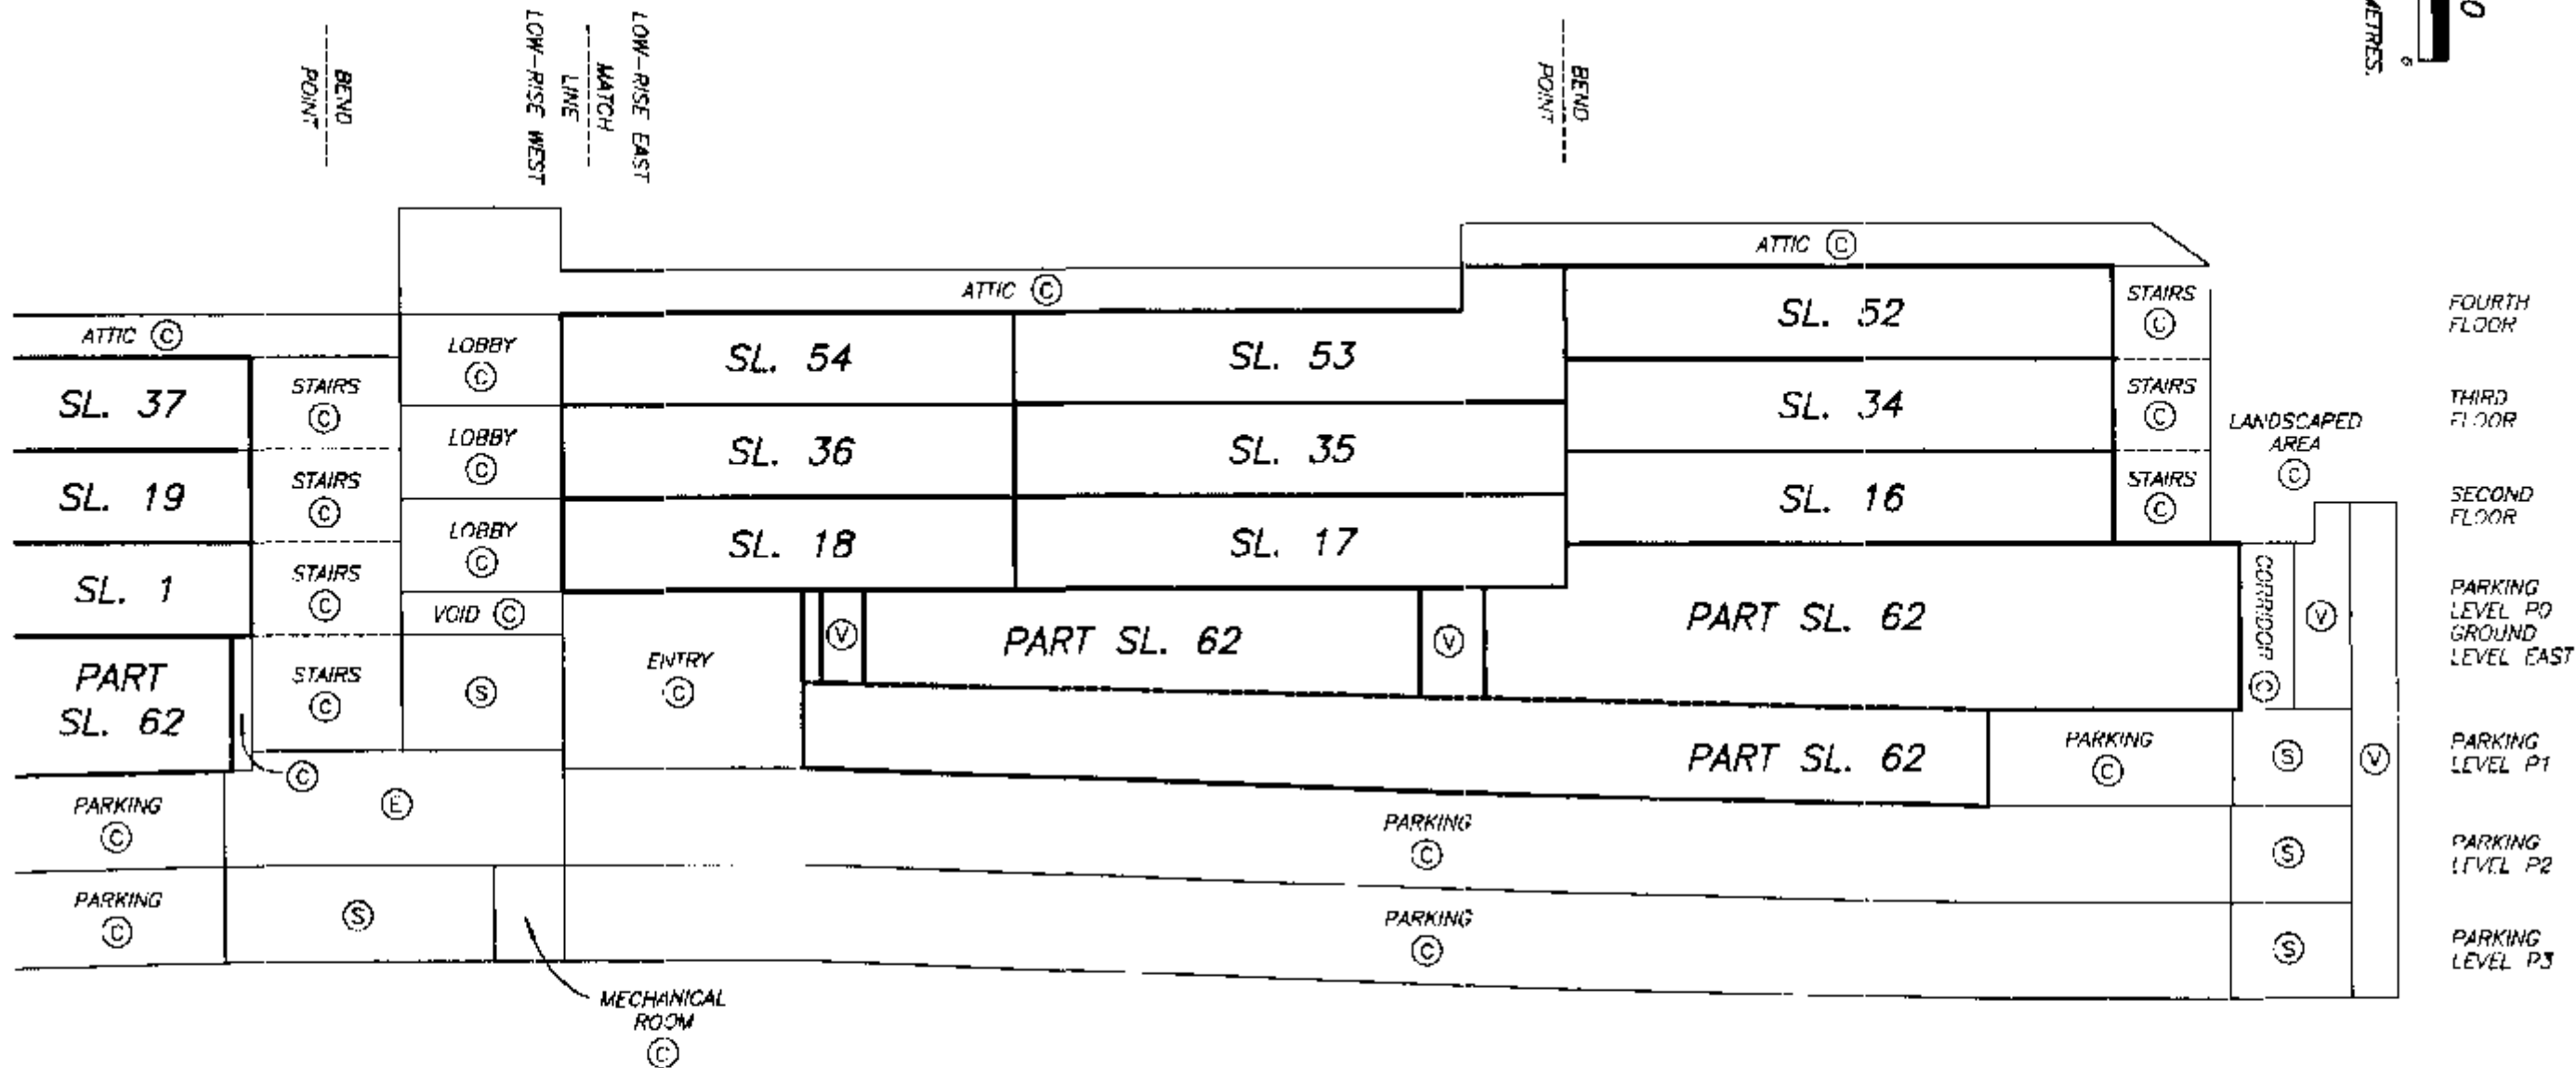

STRATA PLAN LMS 2505

SHEET 10 OF 56 SHEETS


DRAWING 30090-26
FILE SEC-LR

SEE SHEET 9

DATE: AUGUST 6, 1995.

M.E.B.

SECTION B - B'
LOW-RISE WEST

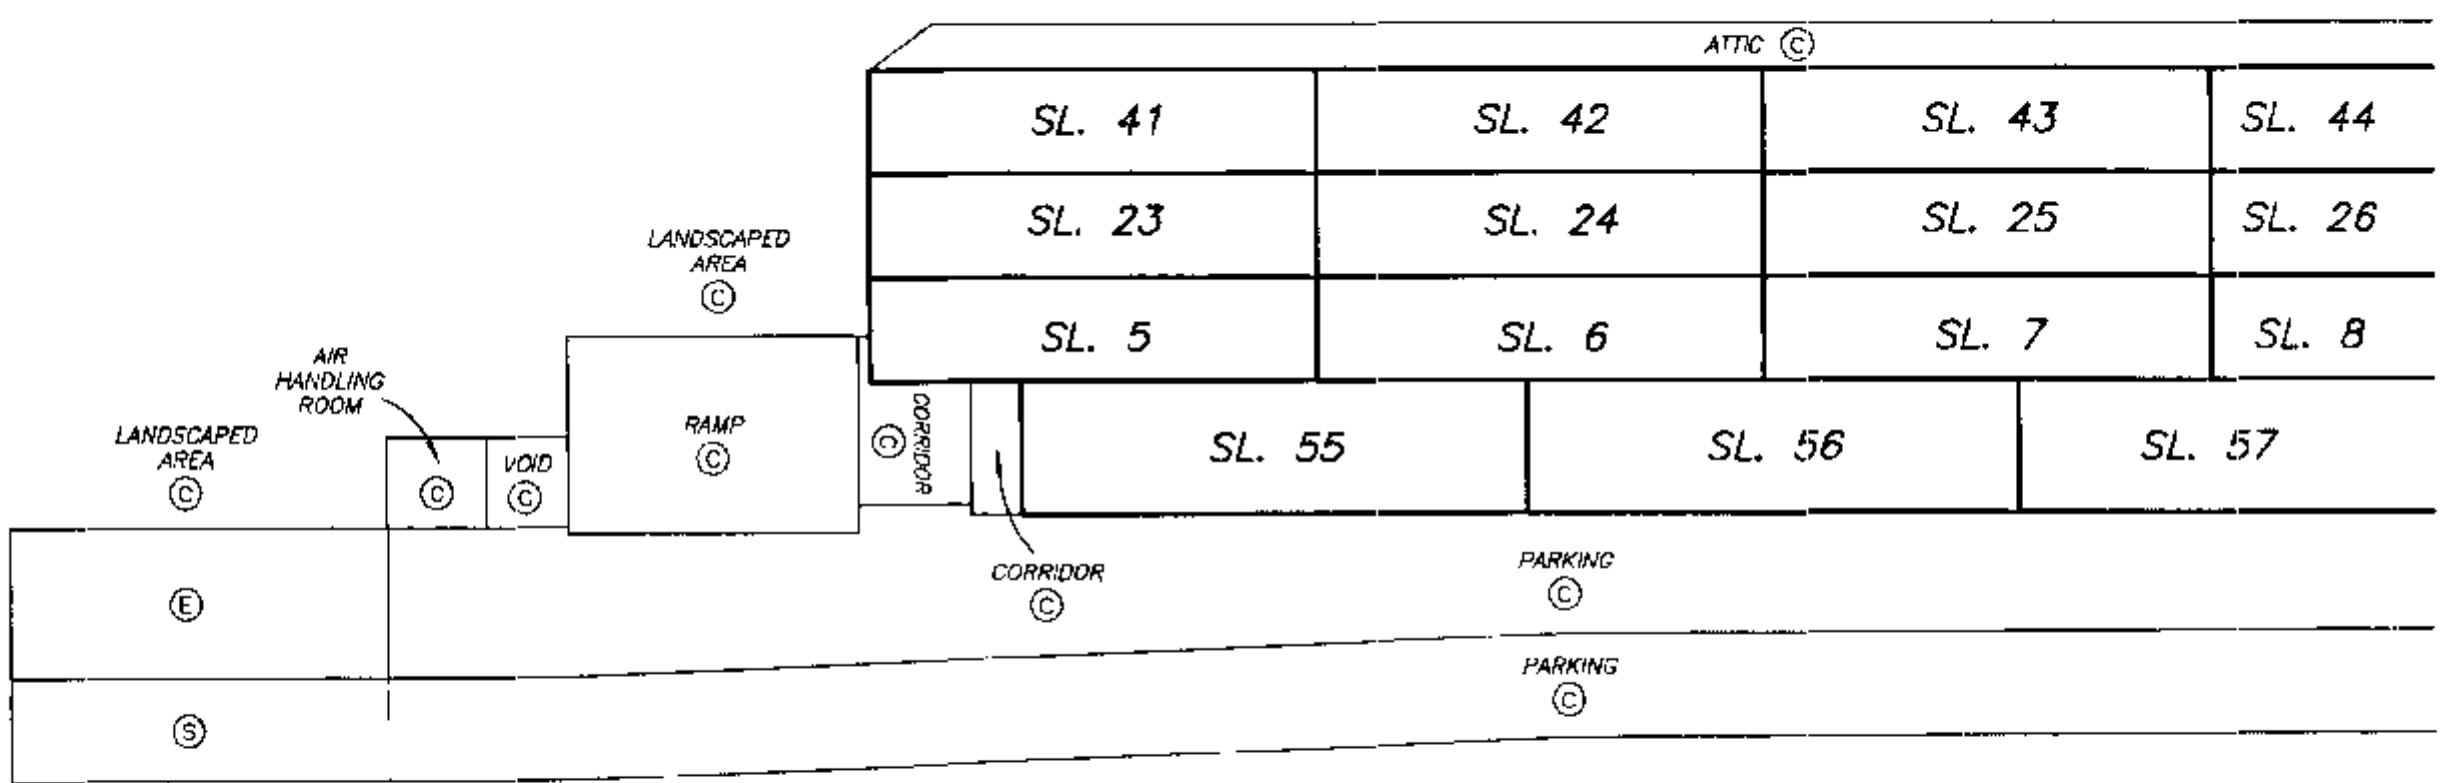

DRAWING # 30090-26
FILE # SEC-LR

DATE : AUGUST 6, 1996.
M.E.B.

SECTION B - B'
LOW-RISE WEST

SCALE 1:200
ALL DISTANCES ARE IN METRES.

LOW-RISE EAST
MATCH
LINE
LOW-RISE WEST

BEND
POINT

DRAWING 30090-26
FILE SEC-1P

FOURTH FLOOR

THIRD FLOOR


SECOND FLOOR

PARKING LEVEL P1/
GROUND LEVEL WEST

PARKING LEVEL P2

PARKING LEVEL P3

SEE SHEET 11

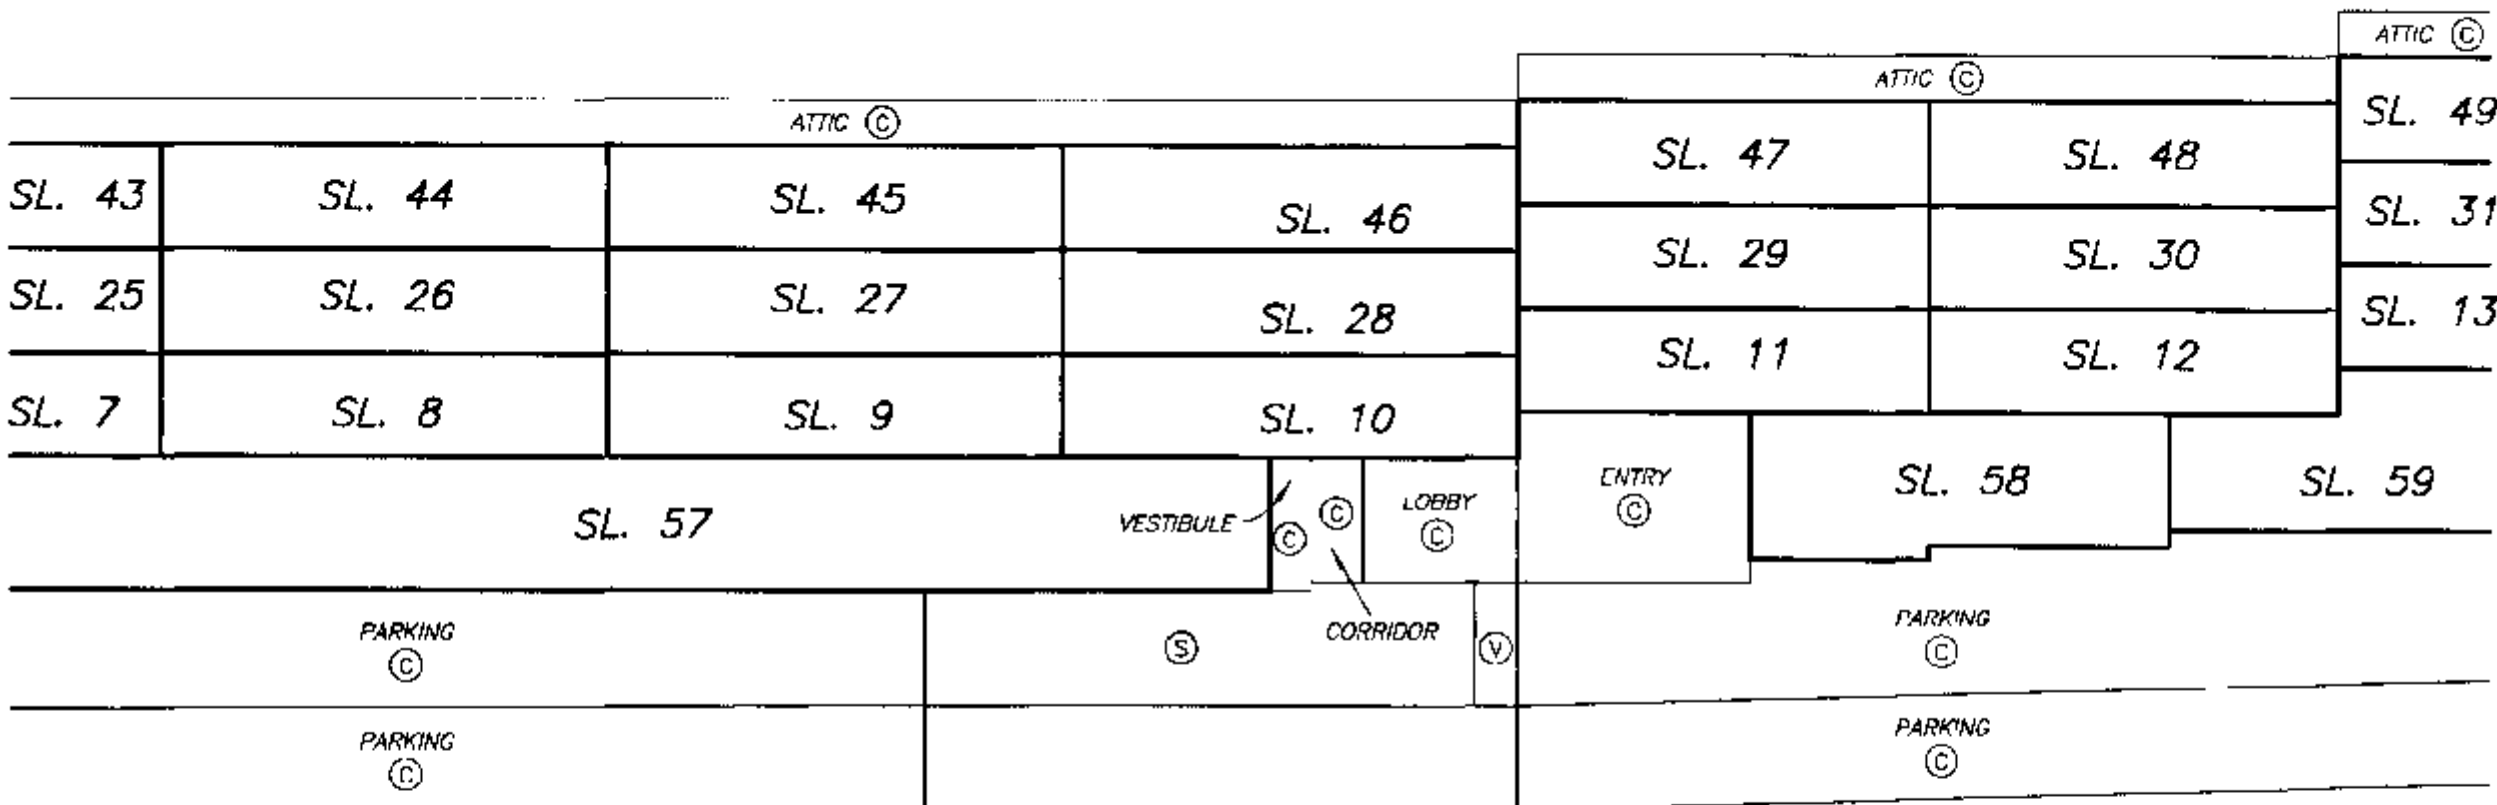

FOURTH FLOOR

THIRD FLOOR

SECOND FLOOR

PARKING LEVEL P0/
GROUND LEVEL EAST

PARKING LEVEL P2

PARKING LEVEL P3

SEE SHEET 13

STRATA PLAN LMS 2505

SHEET 12 OF 56 SHEETS



DATE : AUGUST 8, 1996.

M.E.B.

SECTION B - B'
LOW-RISE EAST

STRATA PLAN LMS 2505

SHEET 13 OF 56 SHEETS



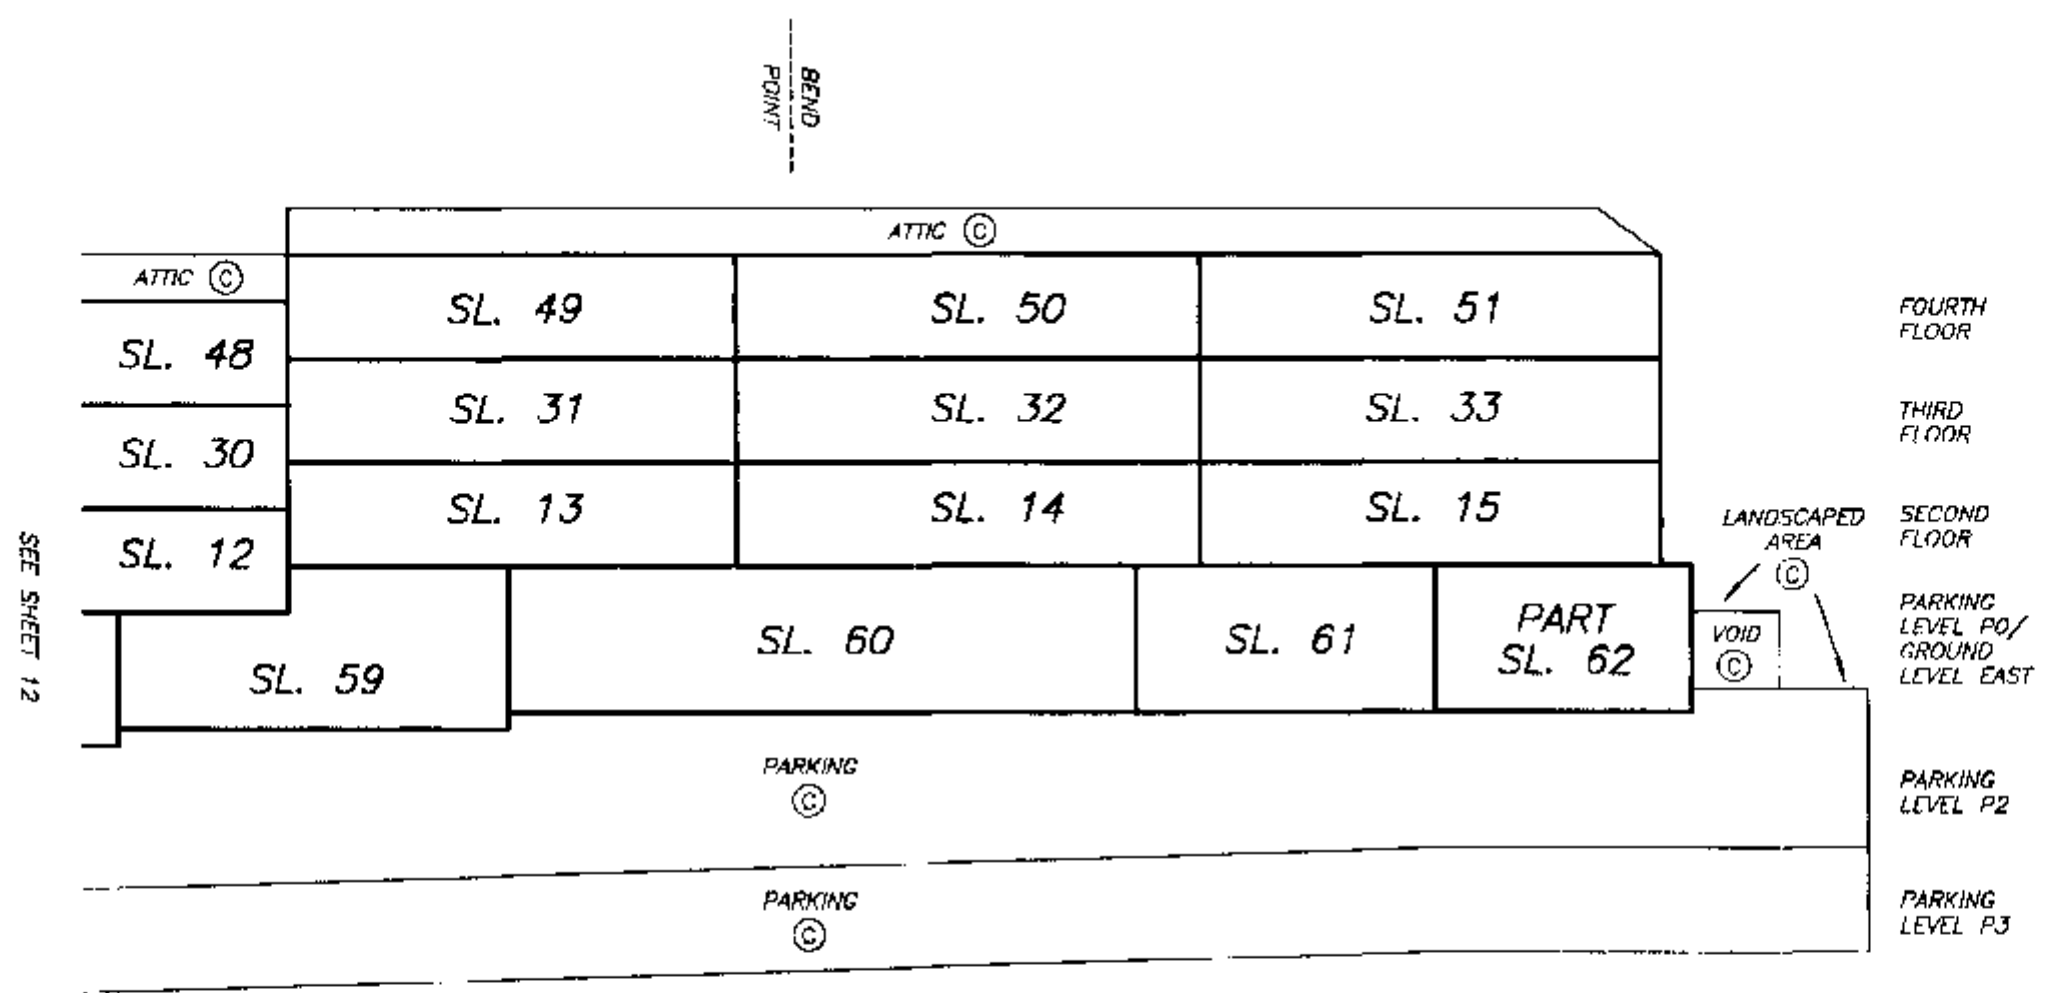
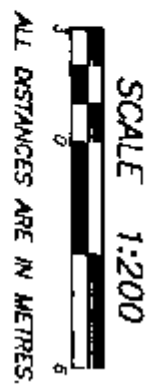


DRAWING 30030-26
FILE SEC-LR

DATE : AUGUST 6, 1996.
M.E.D.

PARKING LEVEL SECTIONS

SCALE 1:500

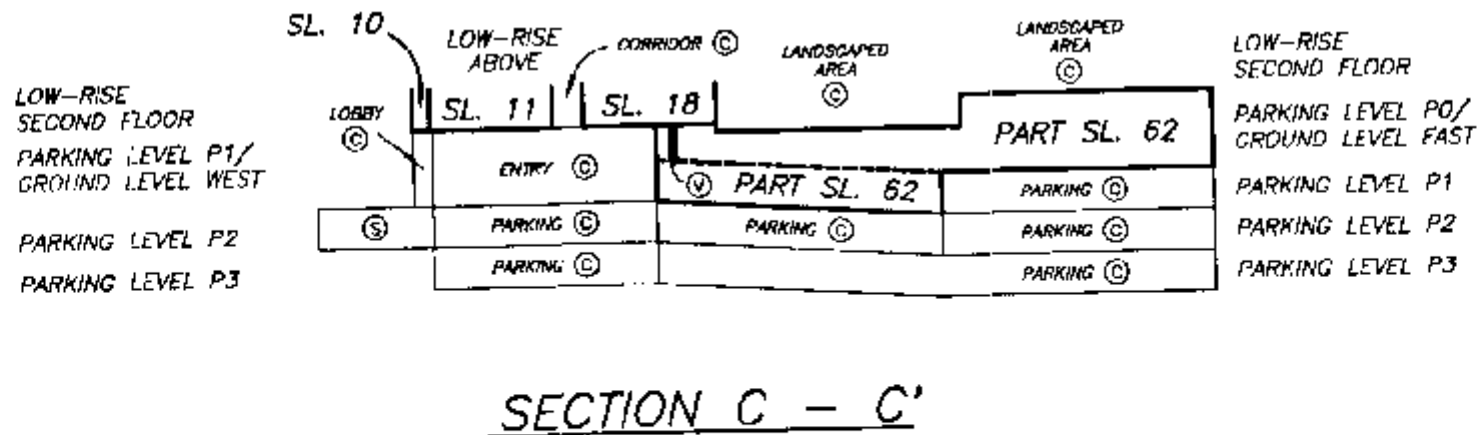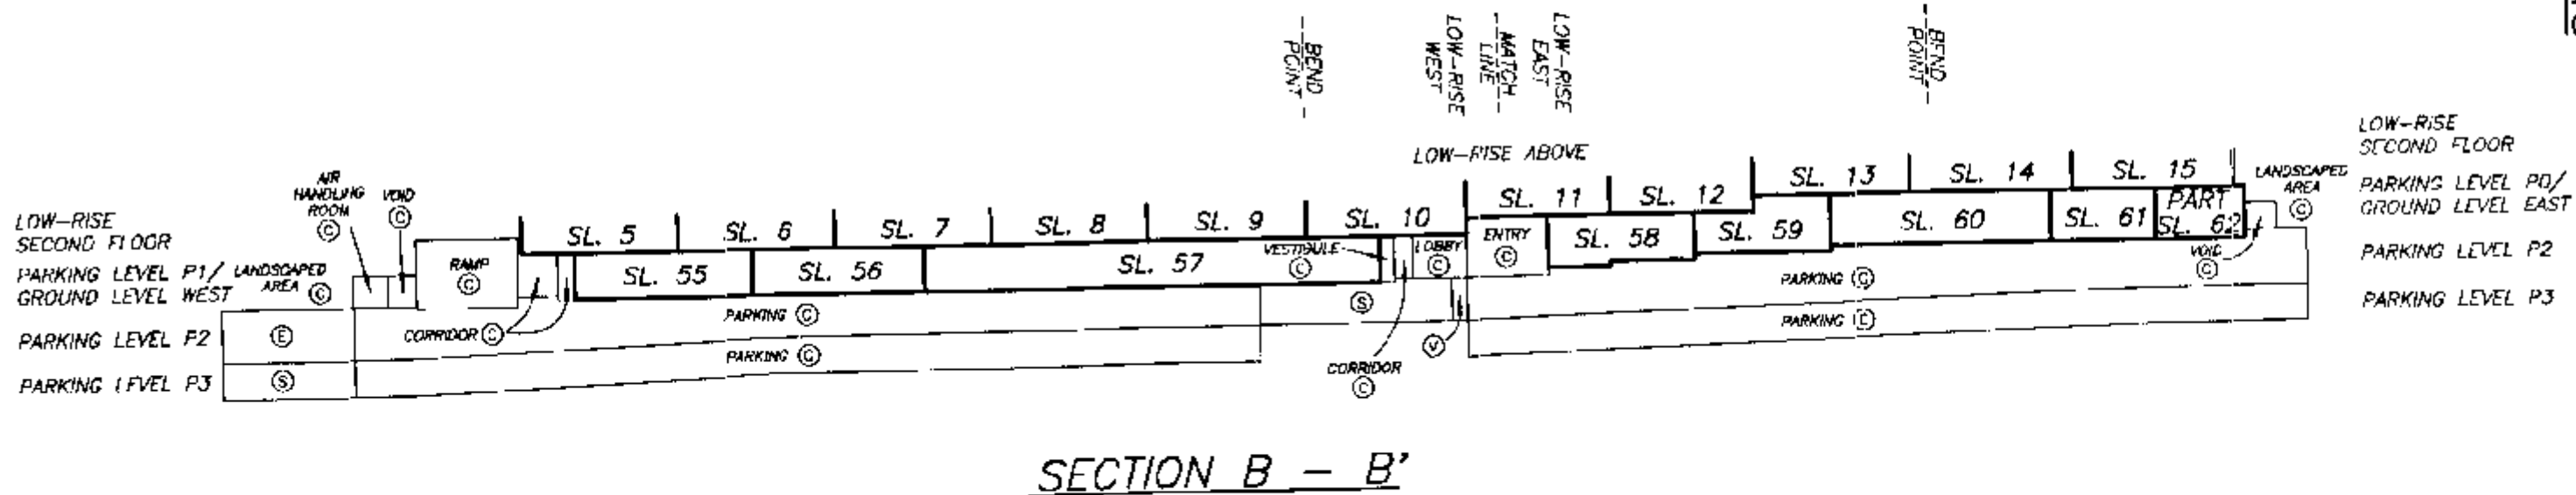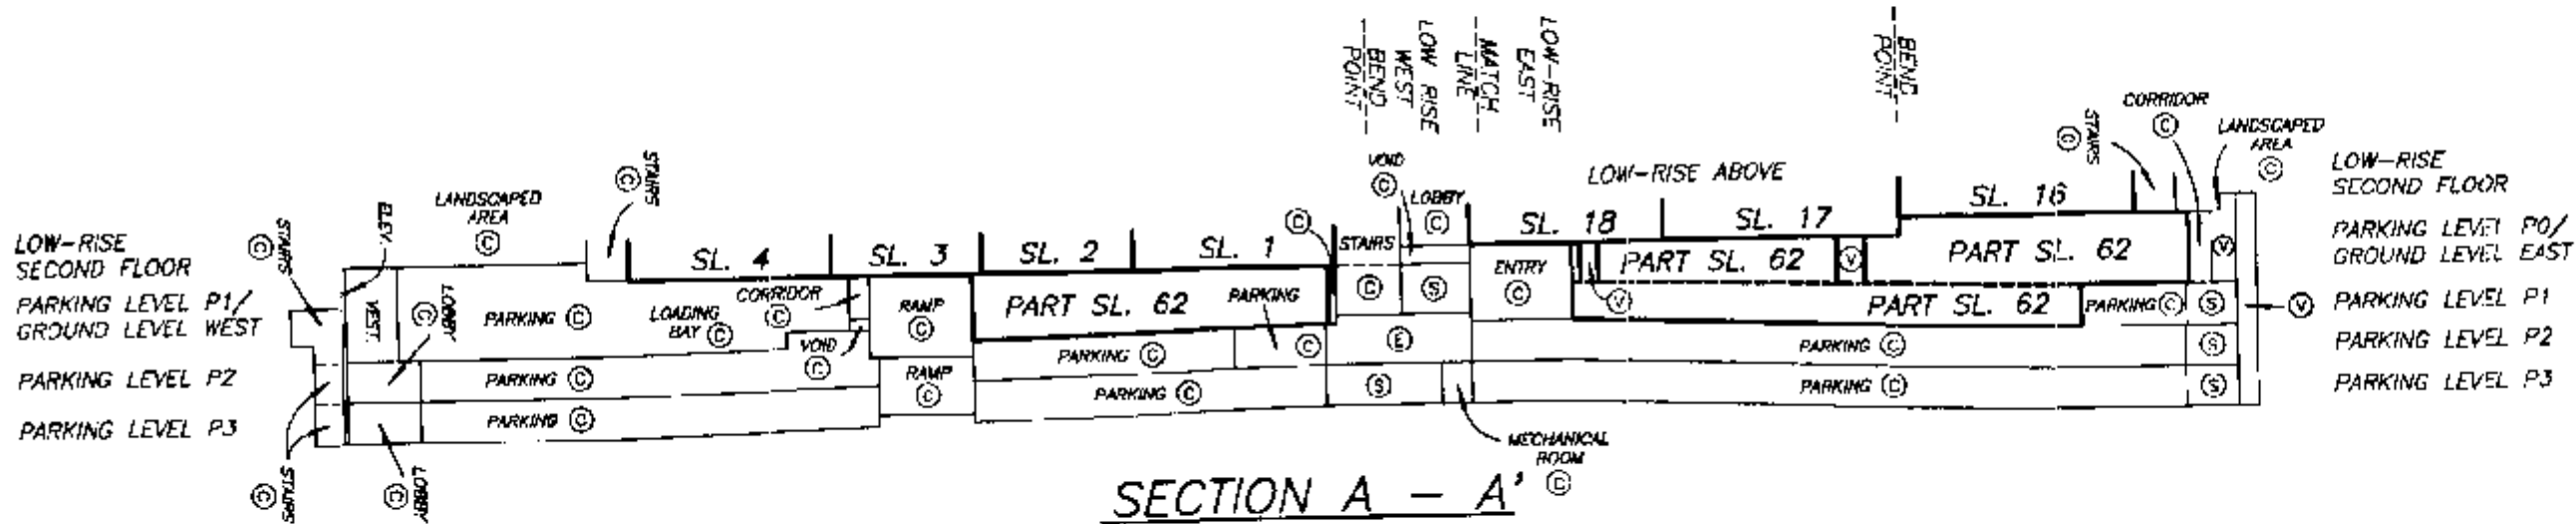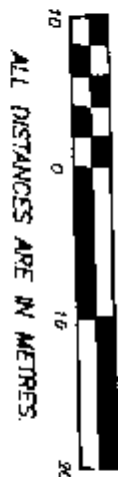

DRAWING 30090-26
FILE # SEC-PK

DATE: AUGUST 6, 1996

77.3.08

STRATA PLAN LMS 2505

SHEET 14 OF 56 SHEETS

SECTION D - D'
TOWER A

STRATA PLAN LMS 2505

SCALE 1:200



SEE SHEET 16

--	--	

DRAWING / 30090-26
FILE / SECTION

DATE : AUGUST 6, 1996

M.E.B.

SECTION D - D'

TOWER A

STRATA PLAN LMS 2505

SCALE 1:200



ALL DISTANCES ARE IN METRES.

ROOF ©			
SL. 182	SL. 181	©D178	©B175
SL. 179	SL. 178		
SL. 176	SL. 175	©D177	©B176
SL. 172	SL. 171		
SL. 168	SL. 167	SL. 166	SIXTEENTH FLOOR
SL. 162	SL. 161	SL. 160	FIFTEENTH FLOOR
SL. 156	SL. 155	SL. 154	FOURTEENTH FLOOR
SL. 150	SL. 149	SL. 148	THIRTEENTH FLOOR
SL. 144	SL. 143	SL. 142	TWELFTH FLOOR
SL. 138	SL. 137	SL. 136	ELEVENTH FLOOR
SL. 132	SL. 131	SL. 130	TENTH FLOOR
SL. 126	SL. 125	SL. 124	NINTH FLOOR
SL. 120	SL. 119	SL. 118	EIGHTH FLOOR
SL. 114	SL. 113	SL. 112	SEVENTH FLOOR

SEE SHEET 15

SECTION E - E'
TOWER A

STRATA PLAN LMS 2505

SCALE 1:200



SEE SHEET 18

	SL. 121	SL. 116	SL. 117	EIGHTH FLOOR
(0113)	SL. 115	SL. 110	SL. 111	SEVENTH FLOOR
SL. 108	SL. 109	SL. 102	SL. 103	SIXTH FLOOR
SL. 100	SL. 101	SL. 94	SL. 95	FIFTH FLOOR
SL. 92	SL. 93	SL. 86	SL. 87	FOURTH FLOOR
SL. 84	SL. 85	SL. 78	SL. 79	THIRD FLOOR
SL. 76	SL. 77	SL. 70	SL. 71	SECOND FLOOR
SL. 68	SL. 69	SL. 63	STORAGE LOCKERS ©	FIRST FLOOR
EXERCISE ROOM ©	WHIRL POOL ©	AIR HANDLING ROOM ©	OFFICE ©	LOBBY LEVEL
			LOBBY ©	
			STORAGE LOCKERS ©	
			PARKING ©	

CORRIDOR ©

DRAWING / 30090-26
FILE / SECTION

DATE : AUGUST 6, 1998

M.E.B.

SECTION E - E'
TOWER A

STRATA PLAN LMS 2505

SCALE 1:200



ALL DISTANCES ARE IN METRES.

ROOF ①

SL. 183	SL. 181	⑧178	⑧172	⑧170
SL. 180	SL. 178			
SL. 177	SL. 174			
SL. 173	SL. 170			
⑧173				
SL. 169	SL. 164	SL. 165		
SL. 163	SL. 158	SL. 159		
SL. 157	SL. 152	SL. 153		
SL. 151	SL. 146	SL. 147		
SL. 145	SL. 140	SL. 141		
SL. 139	SL. 134	SL. 135		
SL. 133	SL. 128	SL. 129		
SL. 127	SL. 122	SL. 123		
SL. 121	SL. 116	SL. 117		
SL. 115	SL. 110	SL. 111		


SEE SHEET 17

TWENTIETH FLOOR
NINETEENTH FLOOR
EIGHTEENTH FLOOR
SEVENTEENTH FLOOR
SIXTEENTH FLOOR
FIFTEENTH FLOOR
FOURTEENTH FLOOR
THIRTEENTH FLOOR
TWELFTH FLOOR
ELEVENTH FLOOR
TENTH FLOOR
NINTH FLOOR
EIGHTH FLOOR
SEVENTH FLOOR


PARKING LEVEL P3

STRATA PLAN LMS 2505

SCALE 1:500

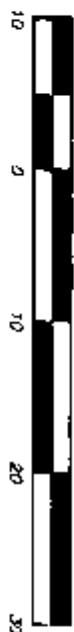

ALL DISTANCES ARE IN METRES.

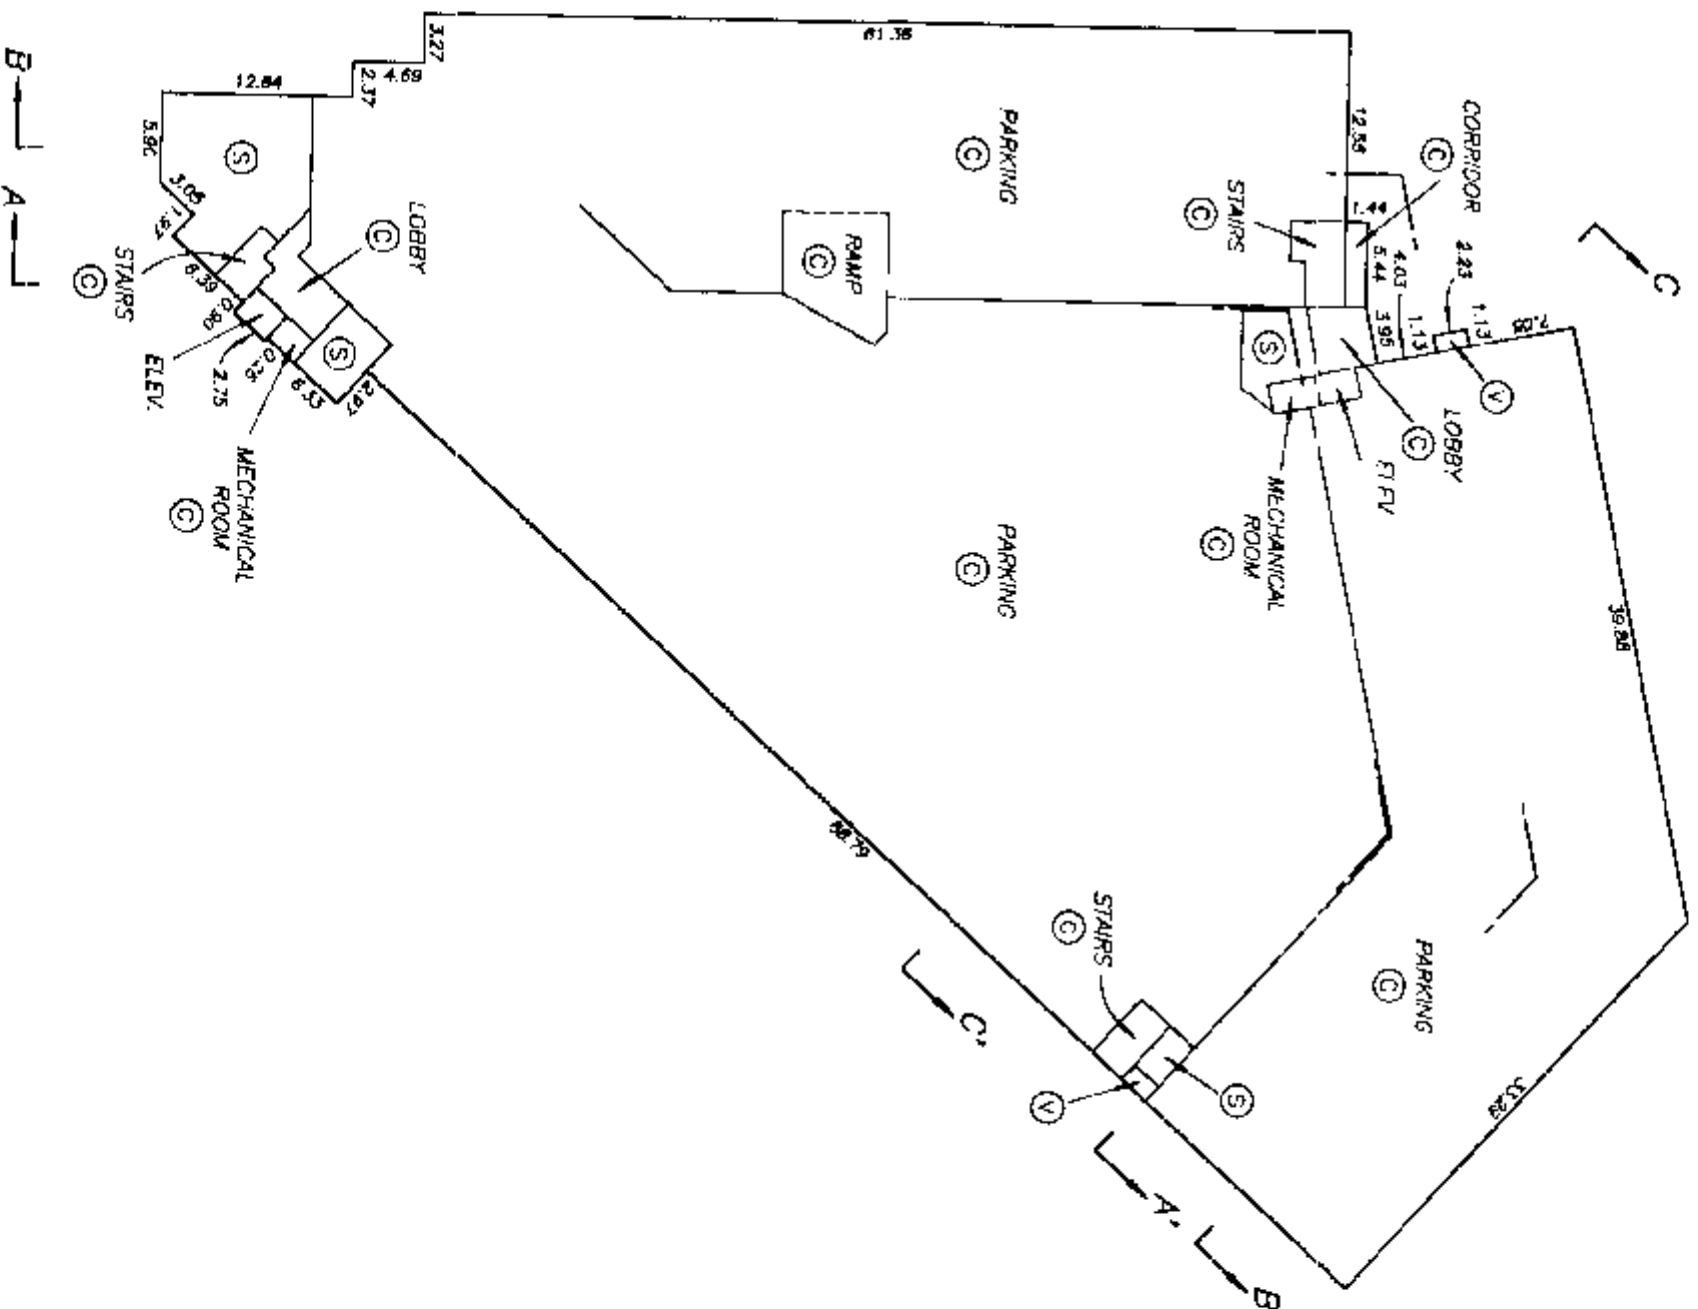



PARKING LEVEL P2

STRATA PLAN LMS 2505

SCALE 1:500





ALL DISTANCES ARE IN METRES.

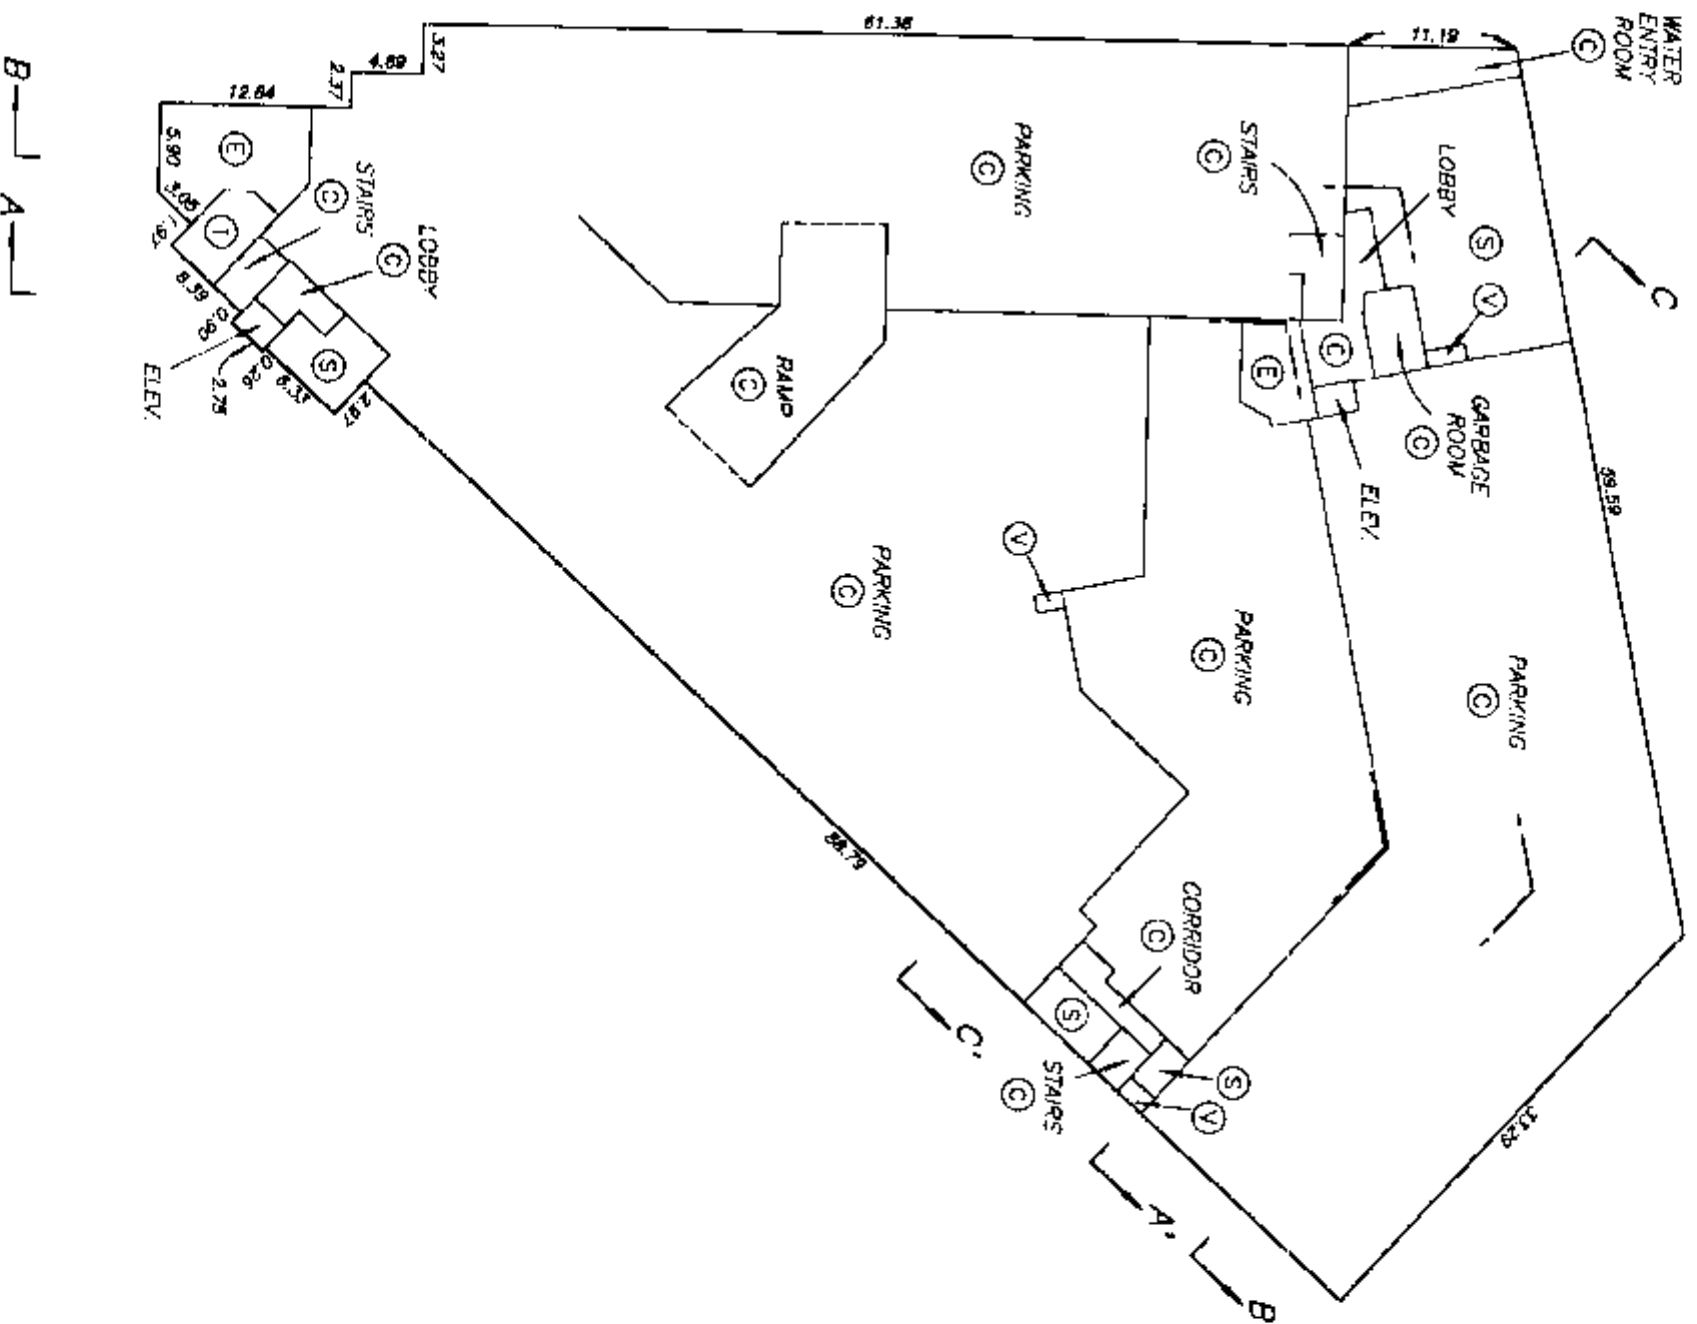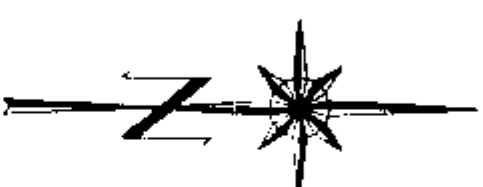

GROUND LEVEL WEST
PARKING LEVEL P1

STRATA PLAN LMS 2505



SCALE 1:500

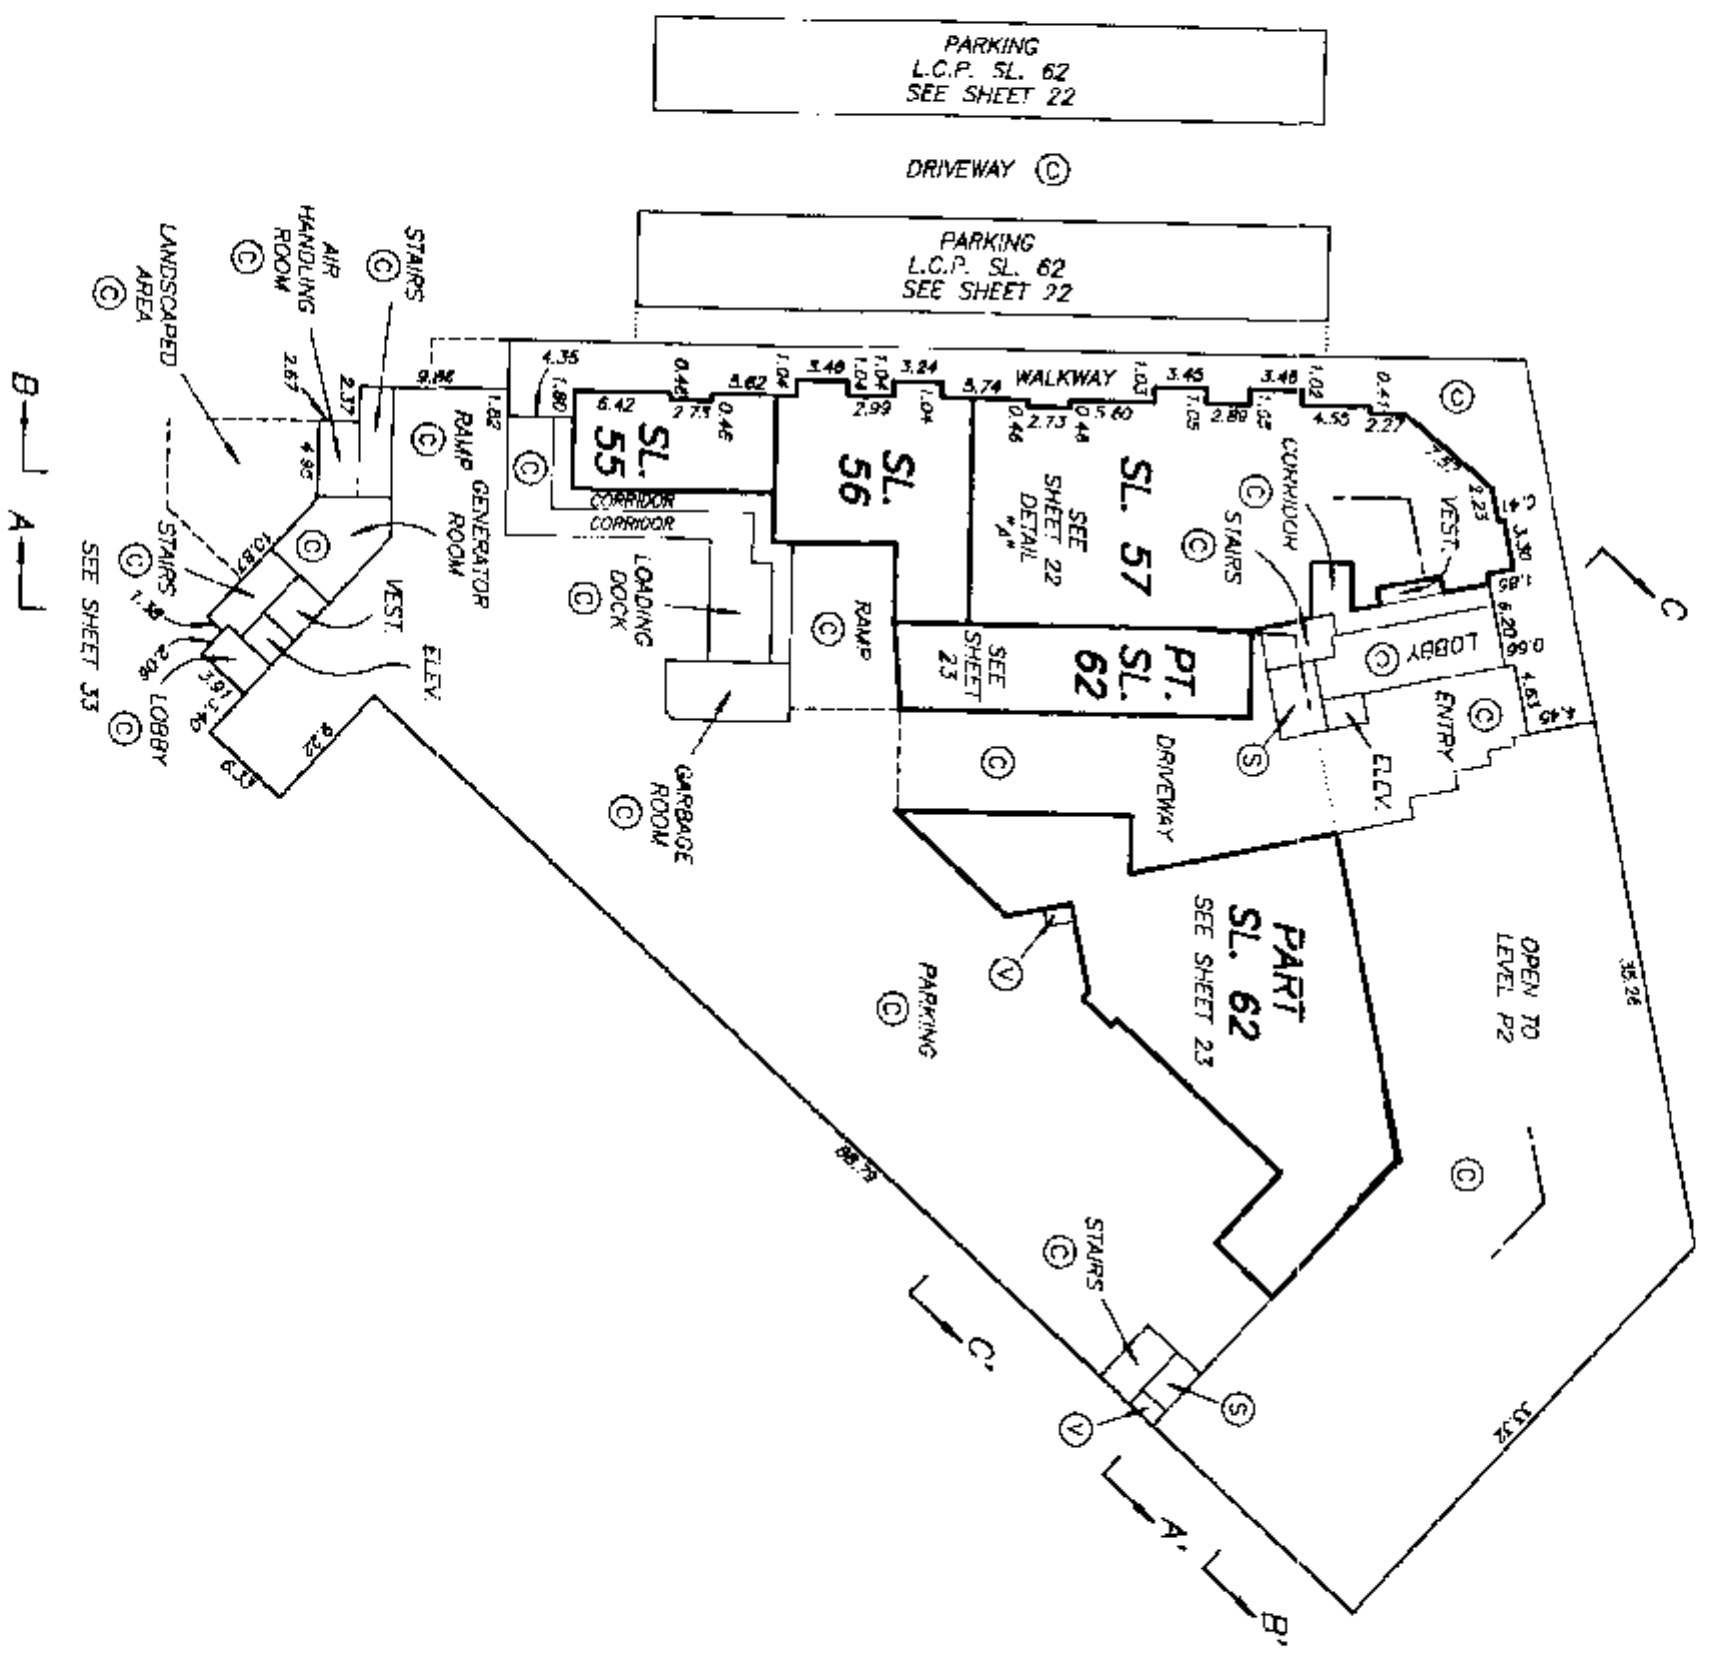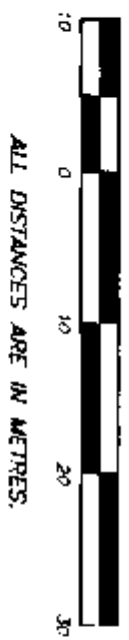

GROUND LEVEL WEST
DETAIL "A"

STRATA PLAN LMS 2505

SHEET 22 OF 56 SHEETS

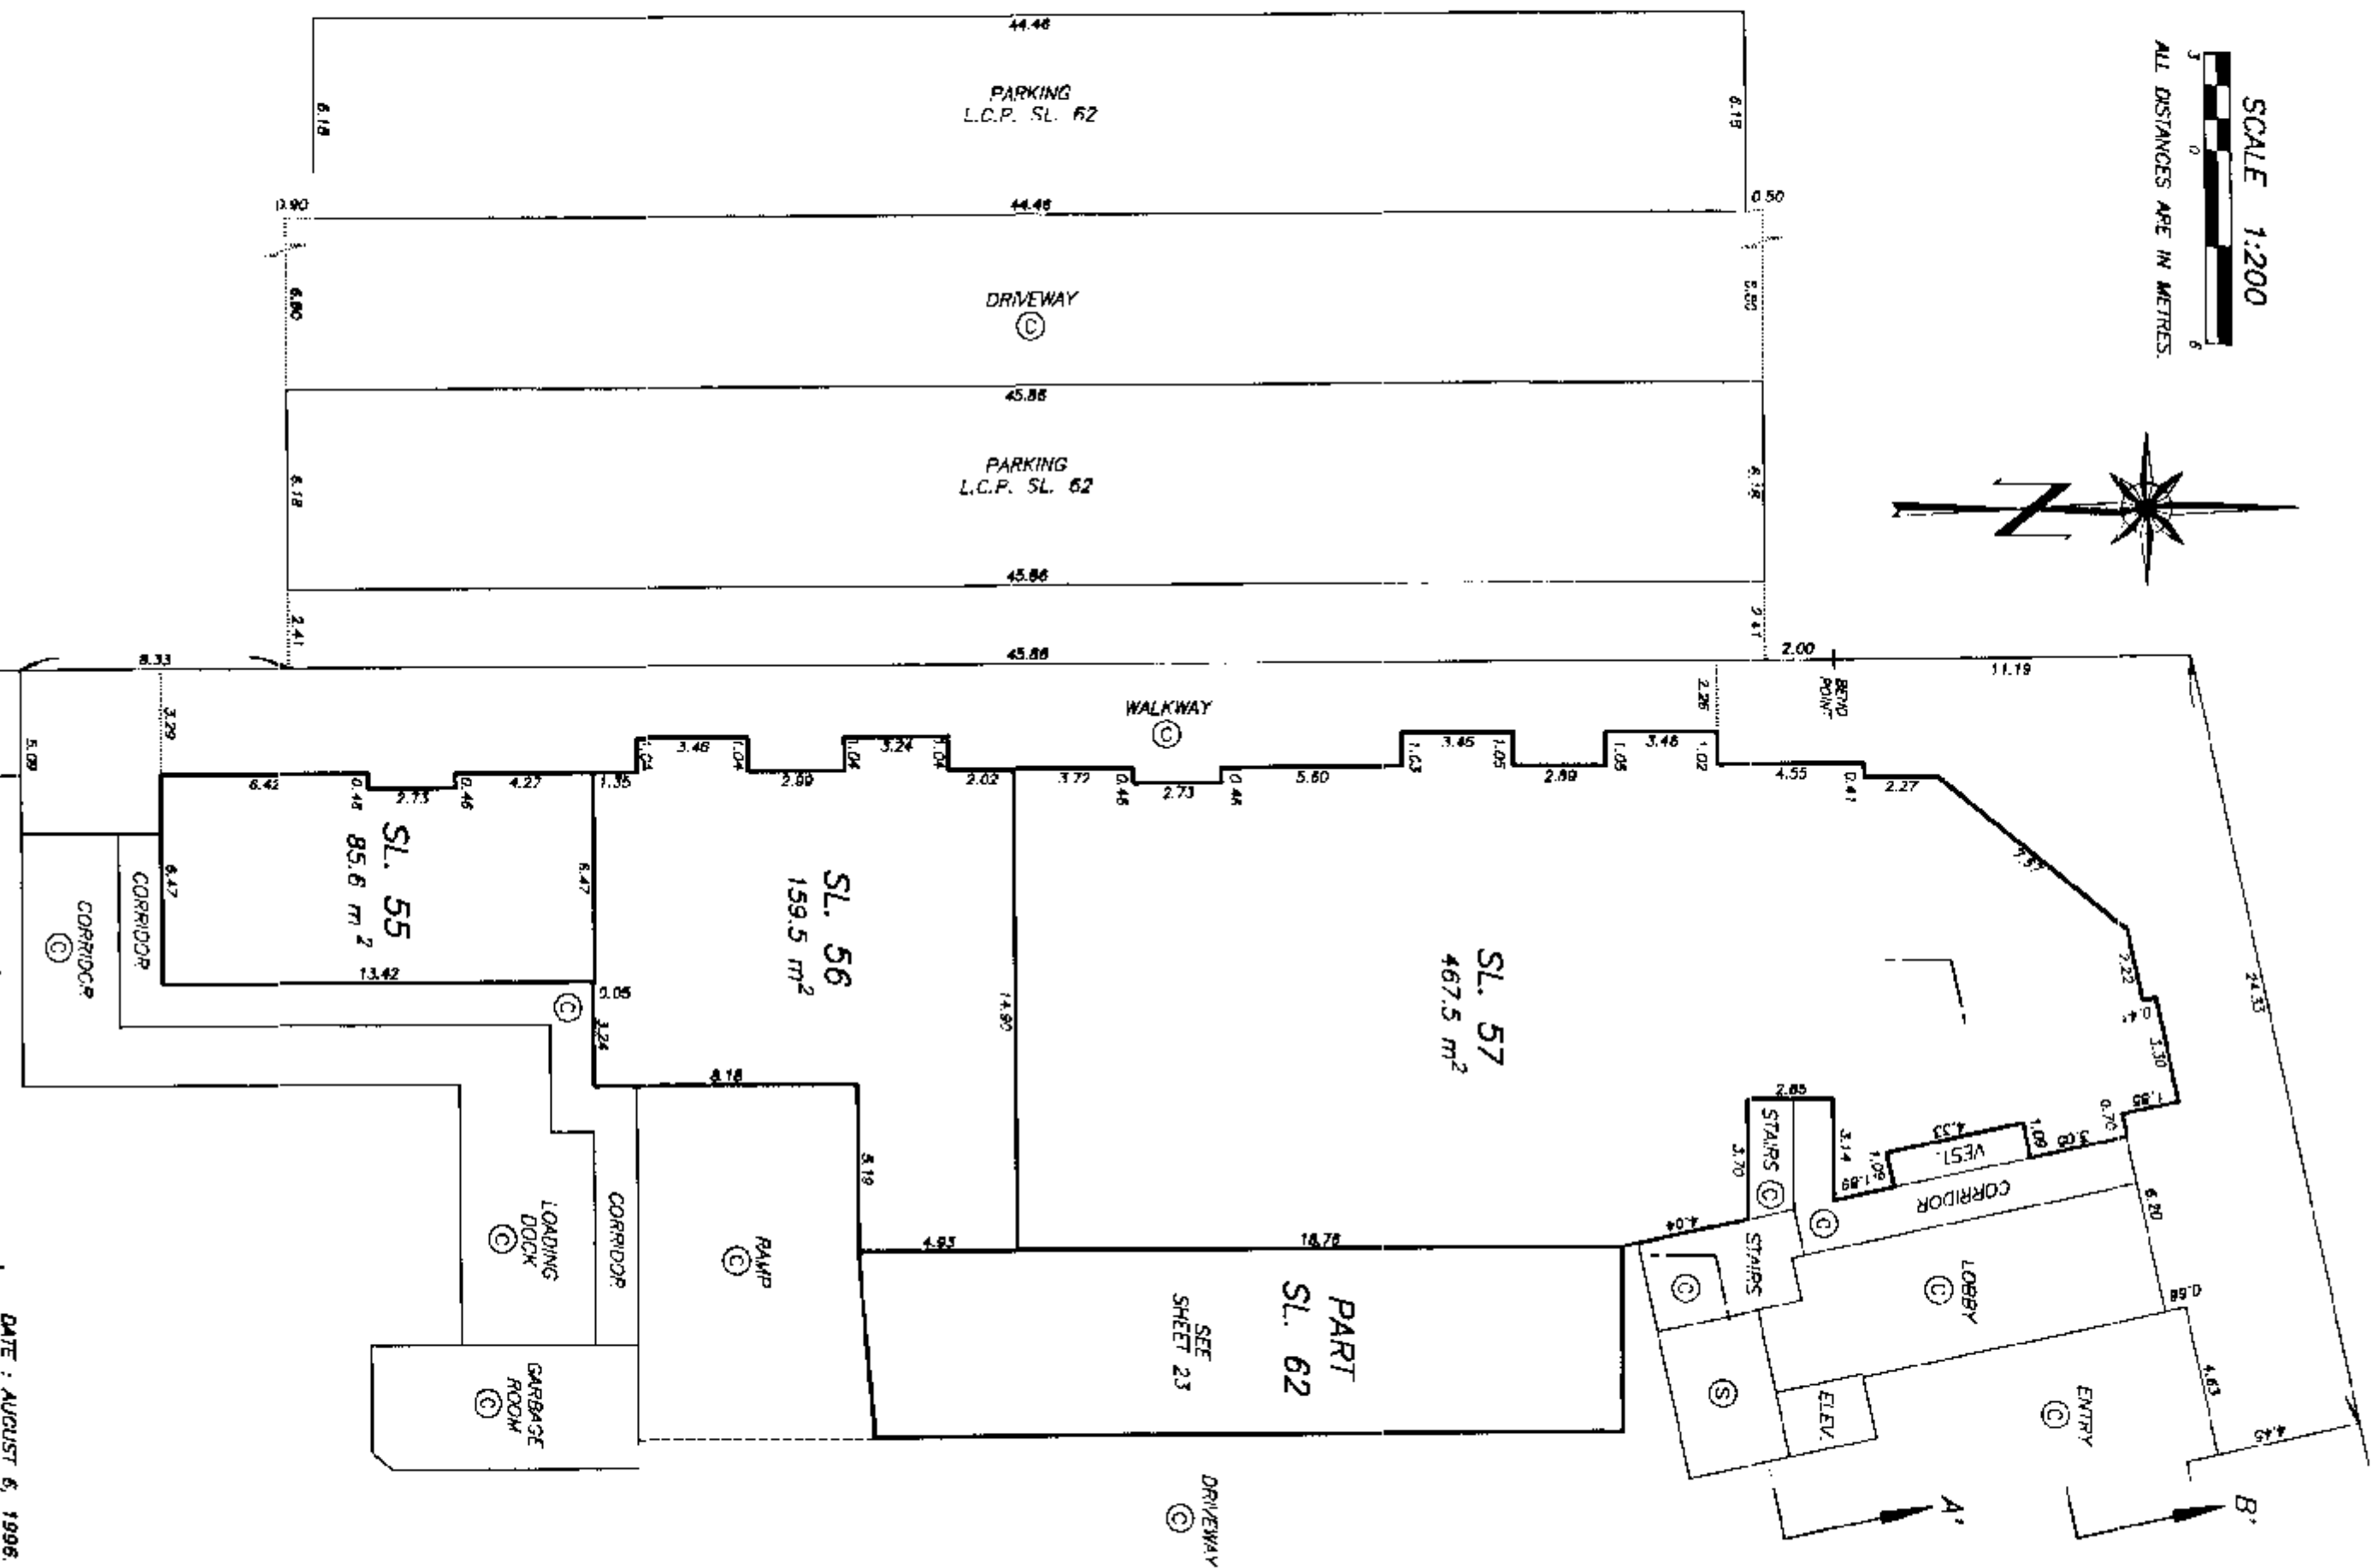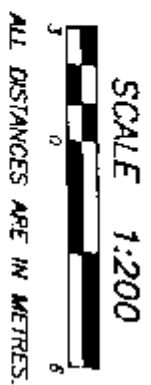


PARKING LEVEL P1 DETAIL OF PART OF SL. 62

STRATA PLAN LMS 2505

SCALE 1:200





ALL DISTANCES ARE IN METRES.

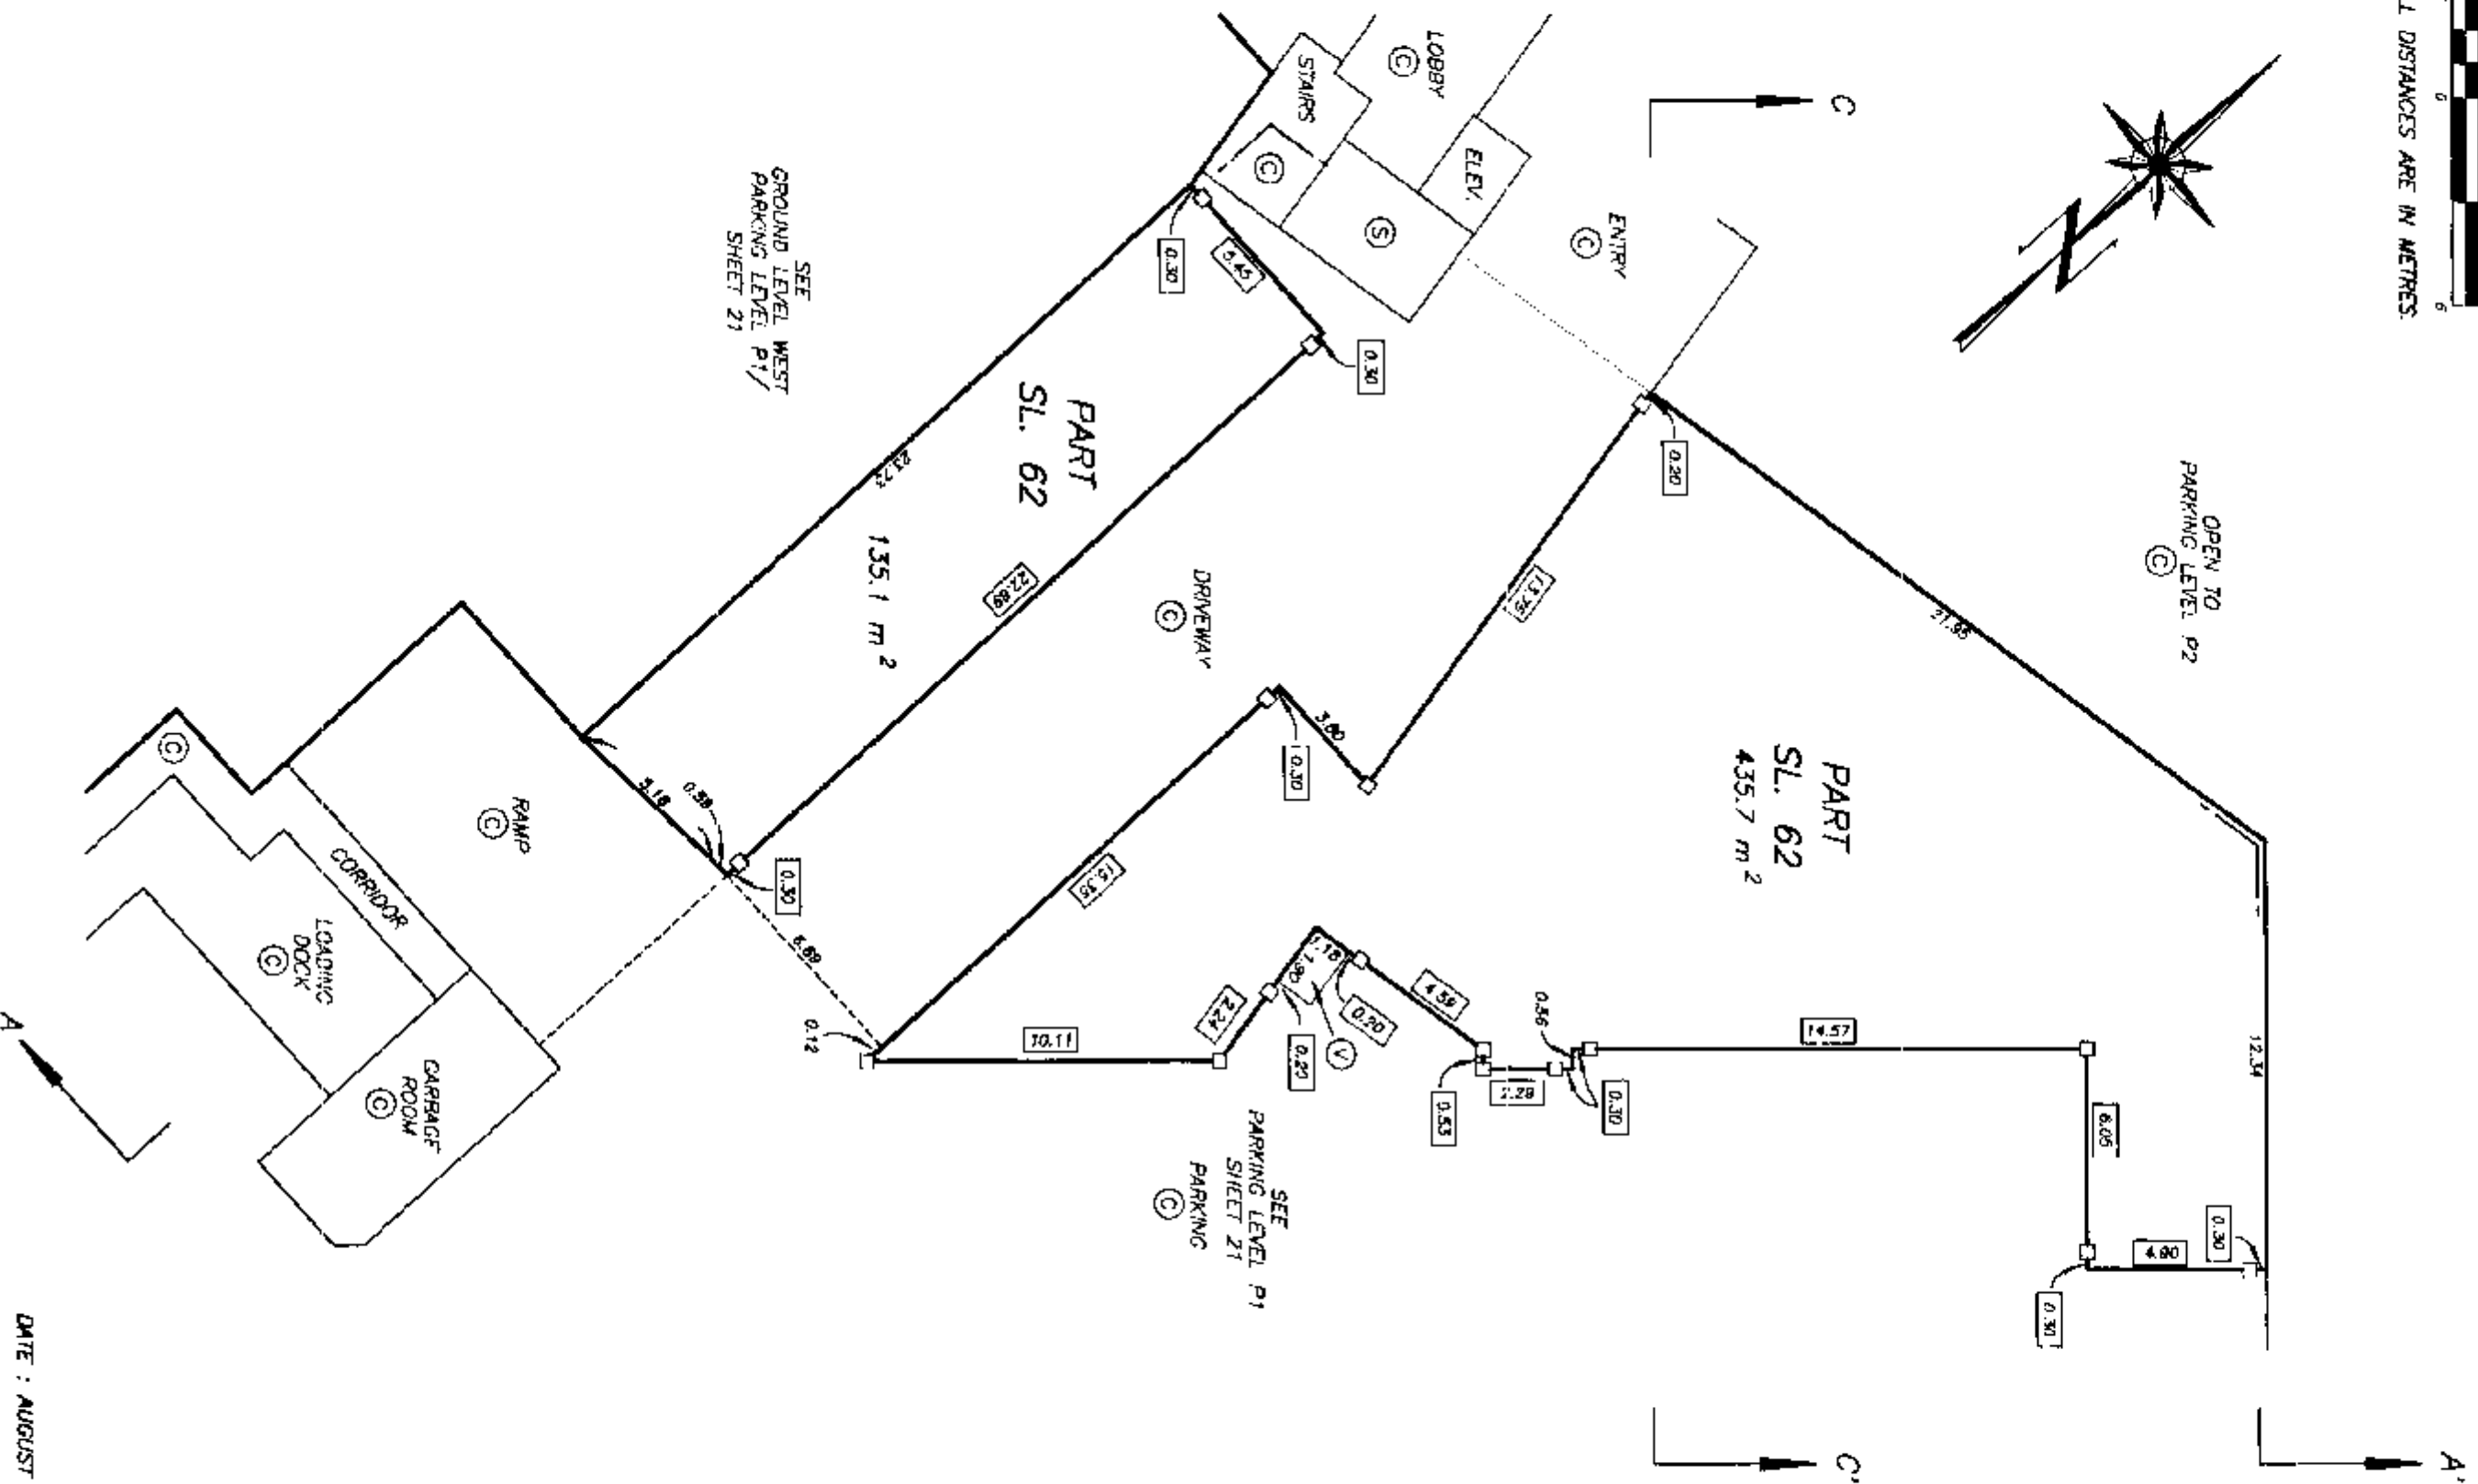

STRATA PLAN LMS 2505

STRATA PLAN LMS 2505

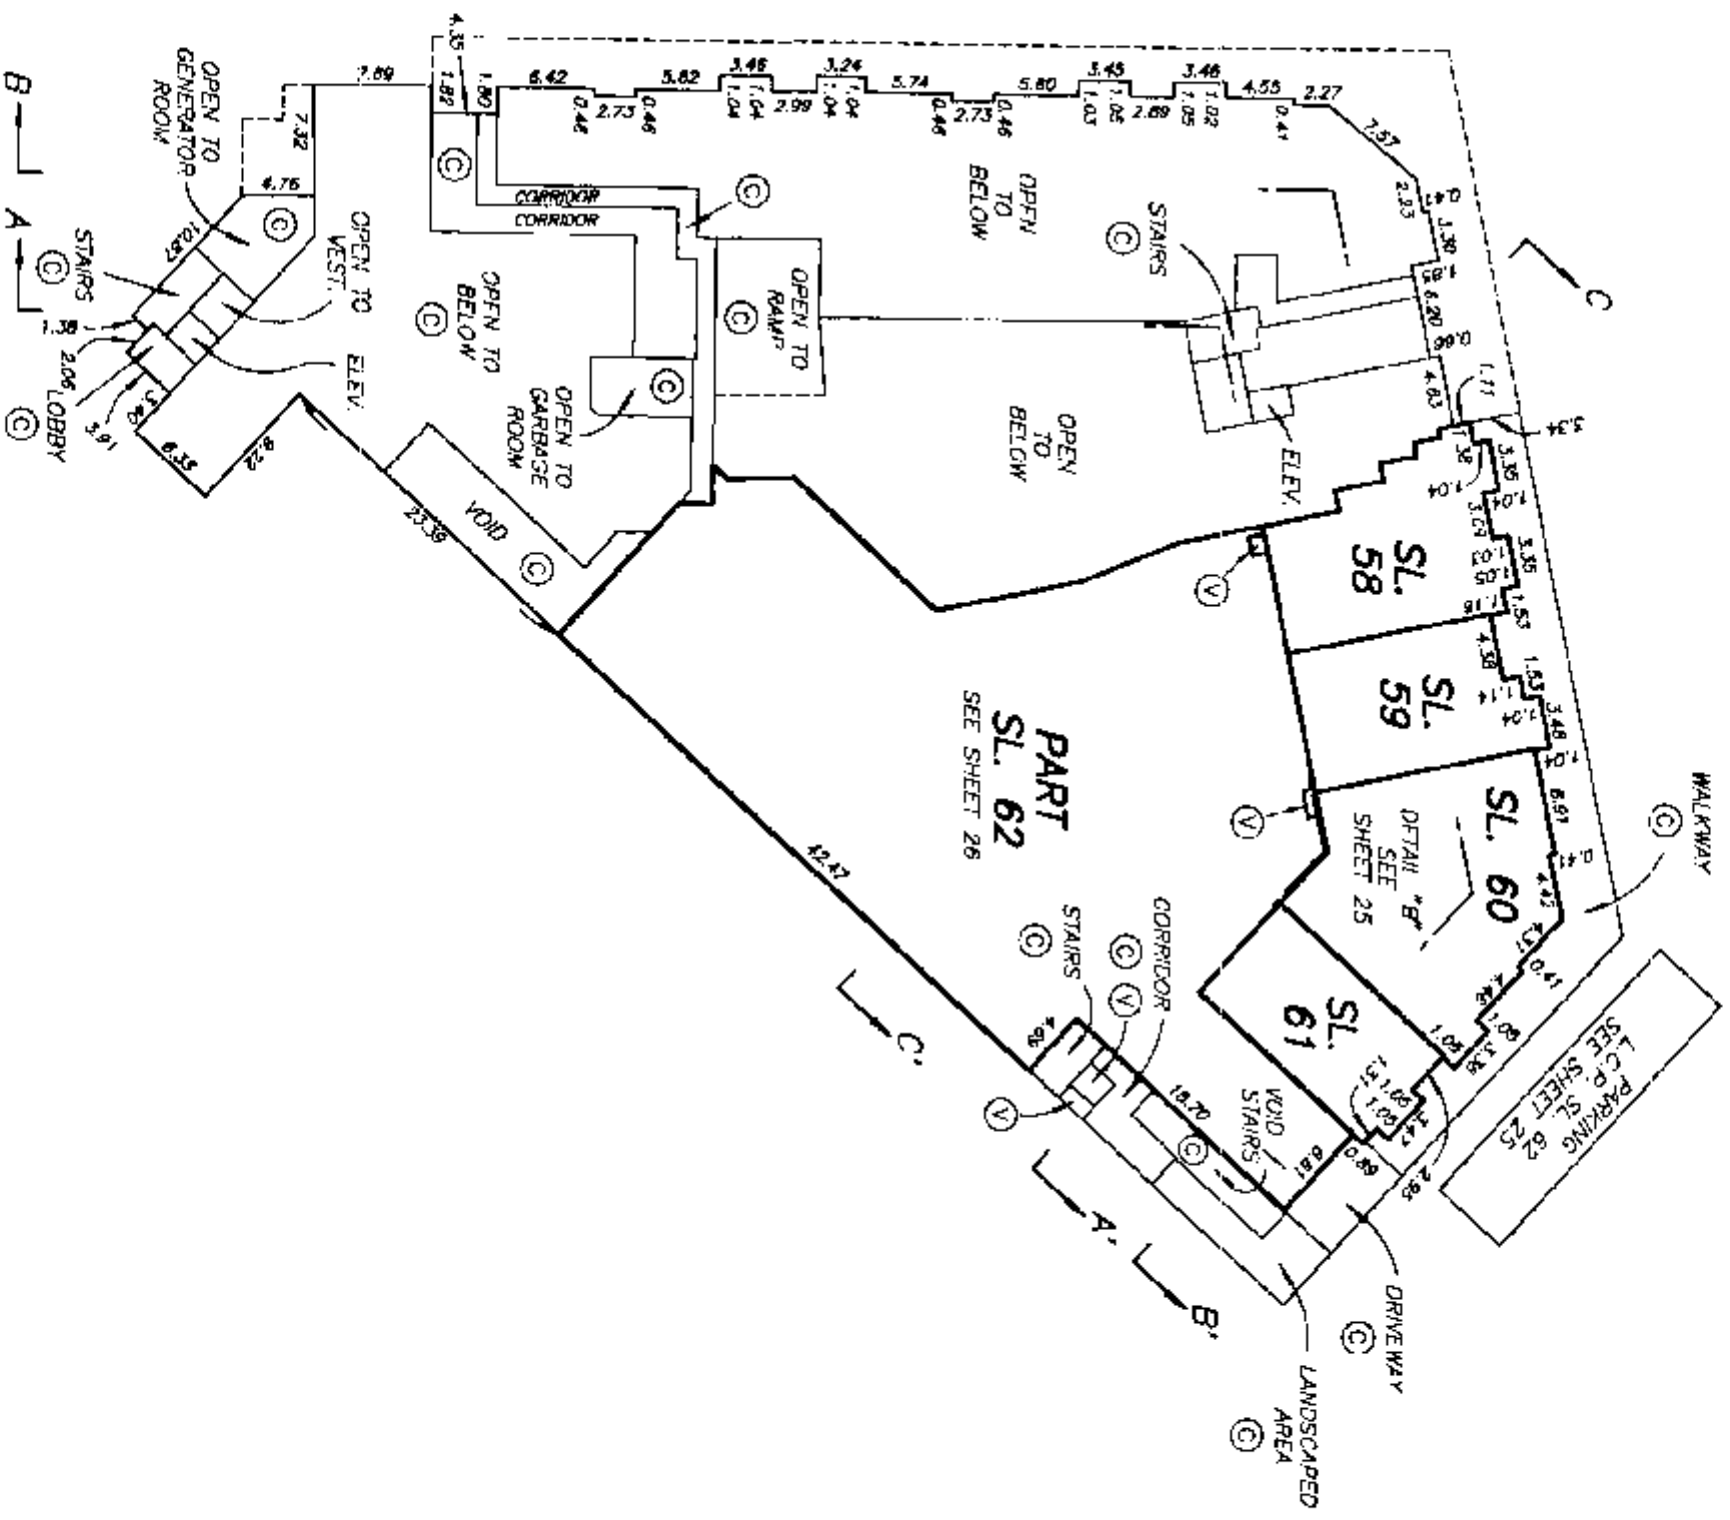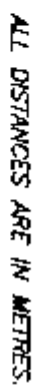

GROUND LEVEL EAST DETAIL "B"

STRATA PLAN LMS 2505

SHEET 25 OF 56 SHEETS

SCALE 1:200



ALL DISTANCES ARE IN METRES.




DRAWING / 30090-26
FILE / 380-161

B

A

PART
SL. 62
SEE SHEET 26

C

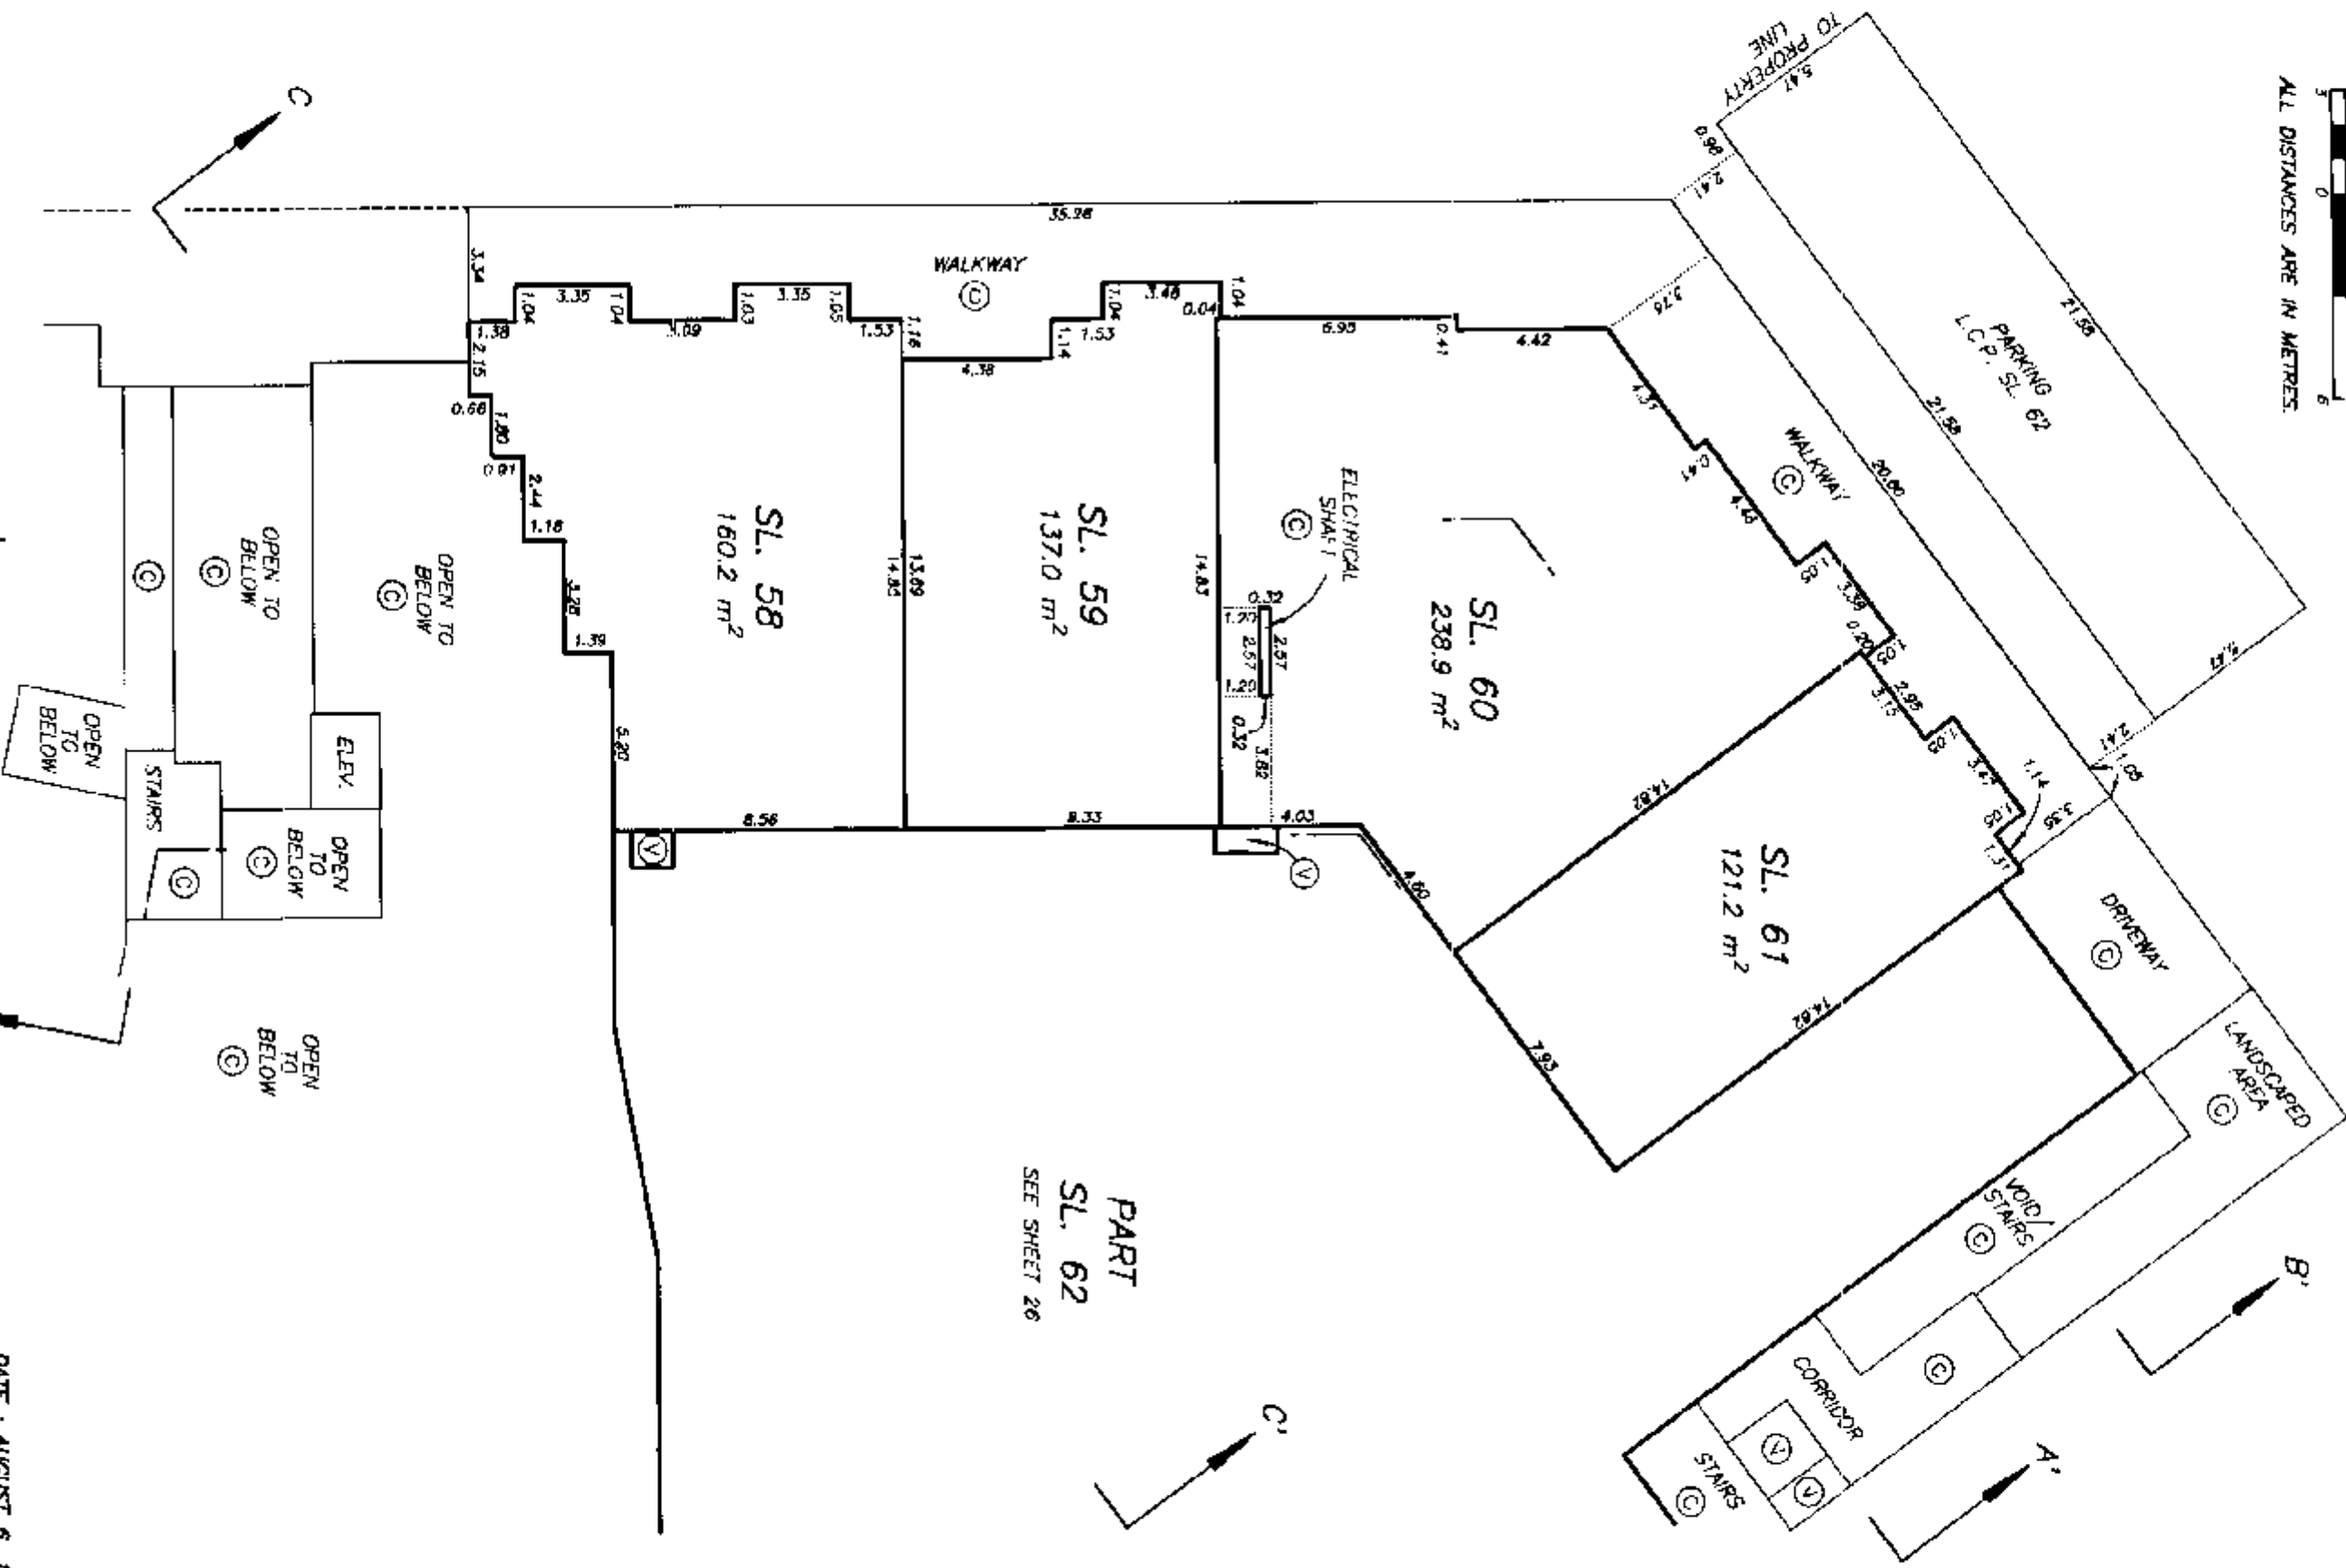

DATE : AUGUST 6, 1996

M.E.D.


PARKING LEVEL P0 DETAIL OF PART OF SL. 62

STRATA PLAN LMS 2505

SCALE 1:200




ALL DISTANCES ARE IN METRES.

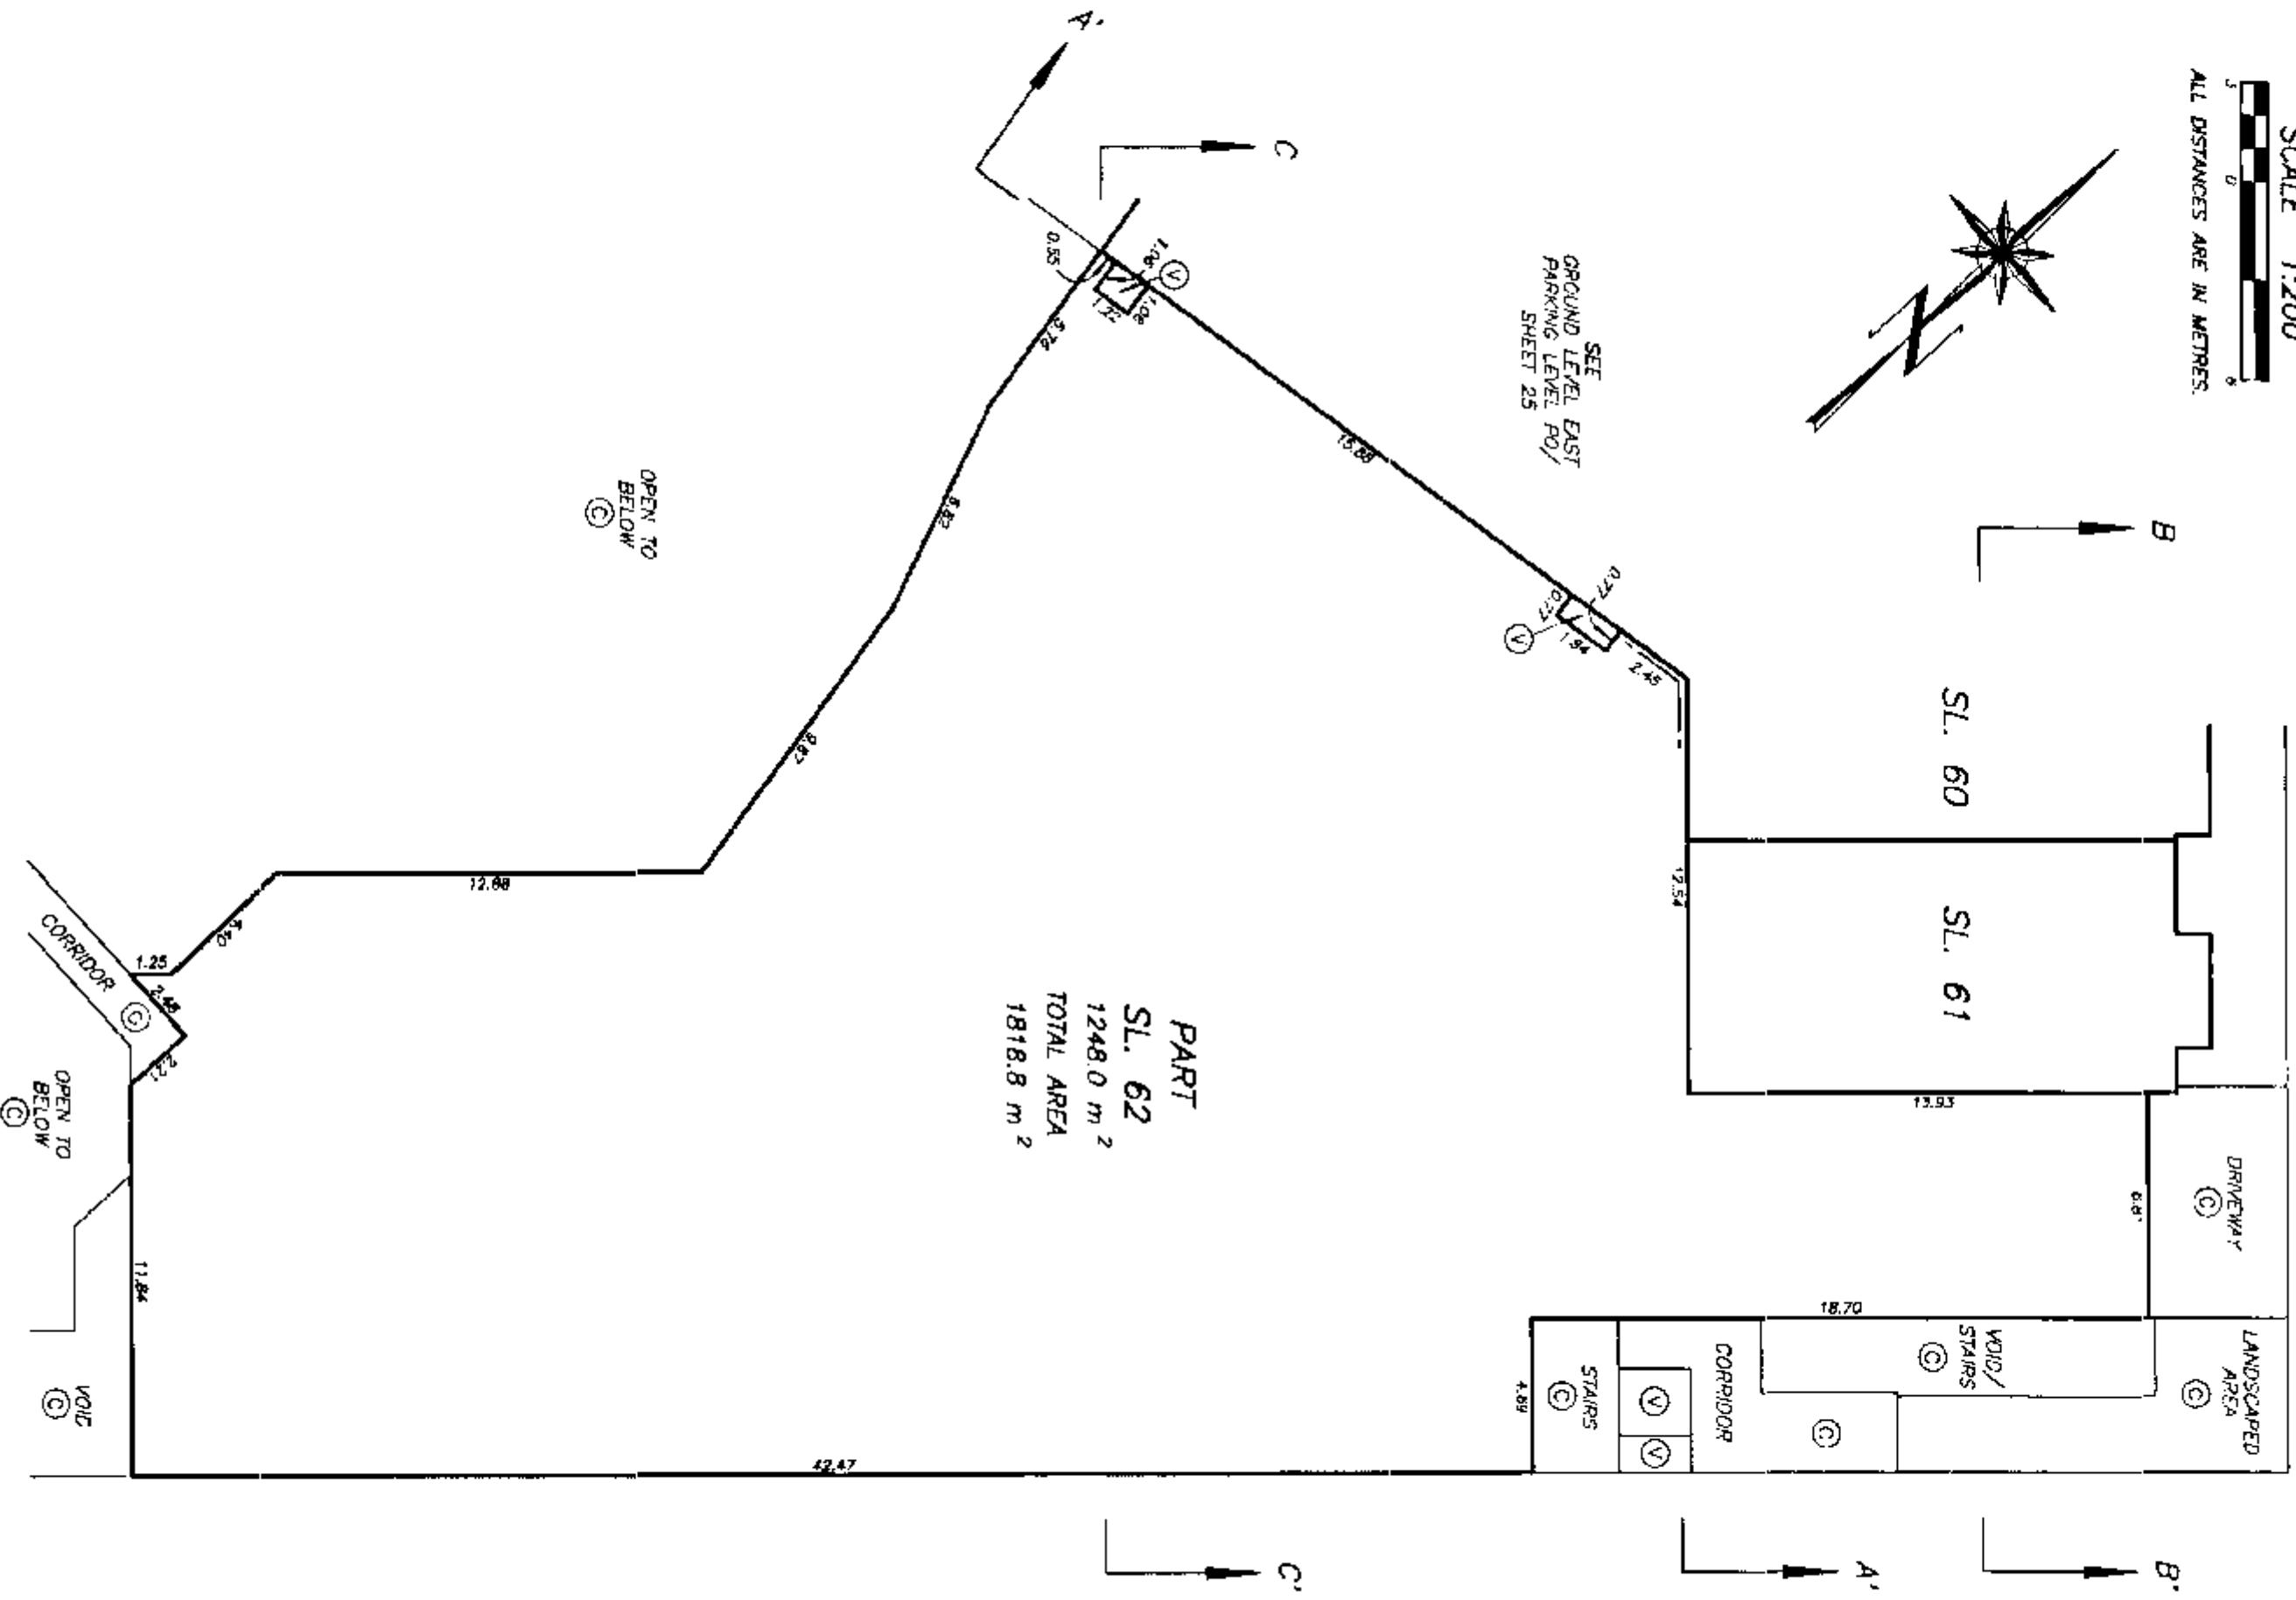


LOW-RISE FLOOR PLANS SECOND FLOOR WEST

STRATA PLAN LMS 2505

SCALE 1:200

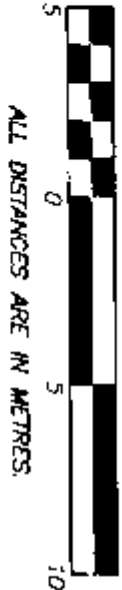

ALL DISTANCES ARE IN METRES.


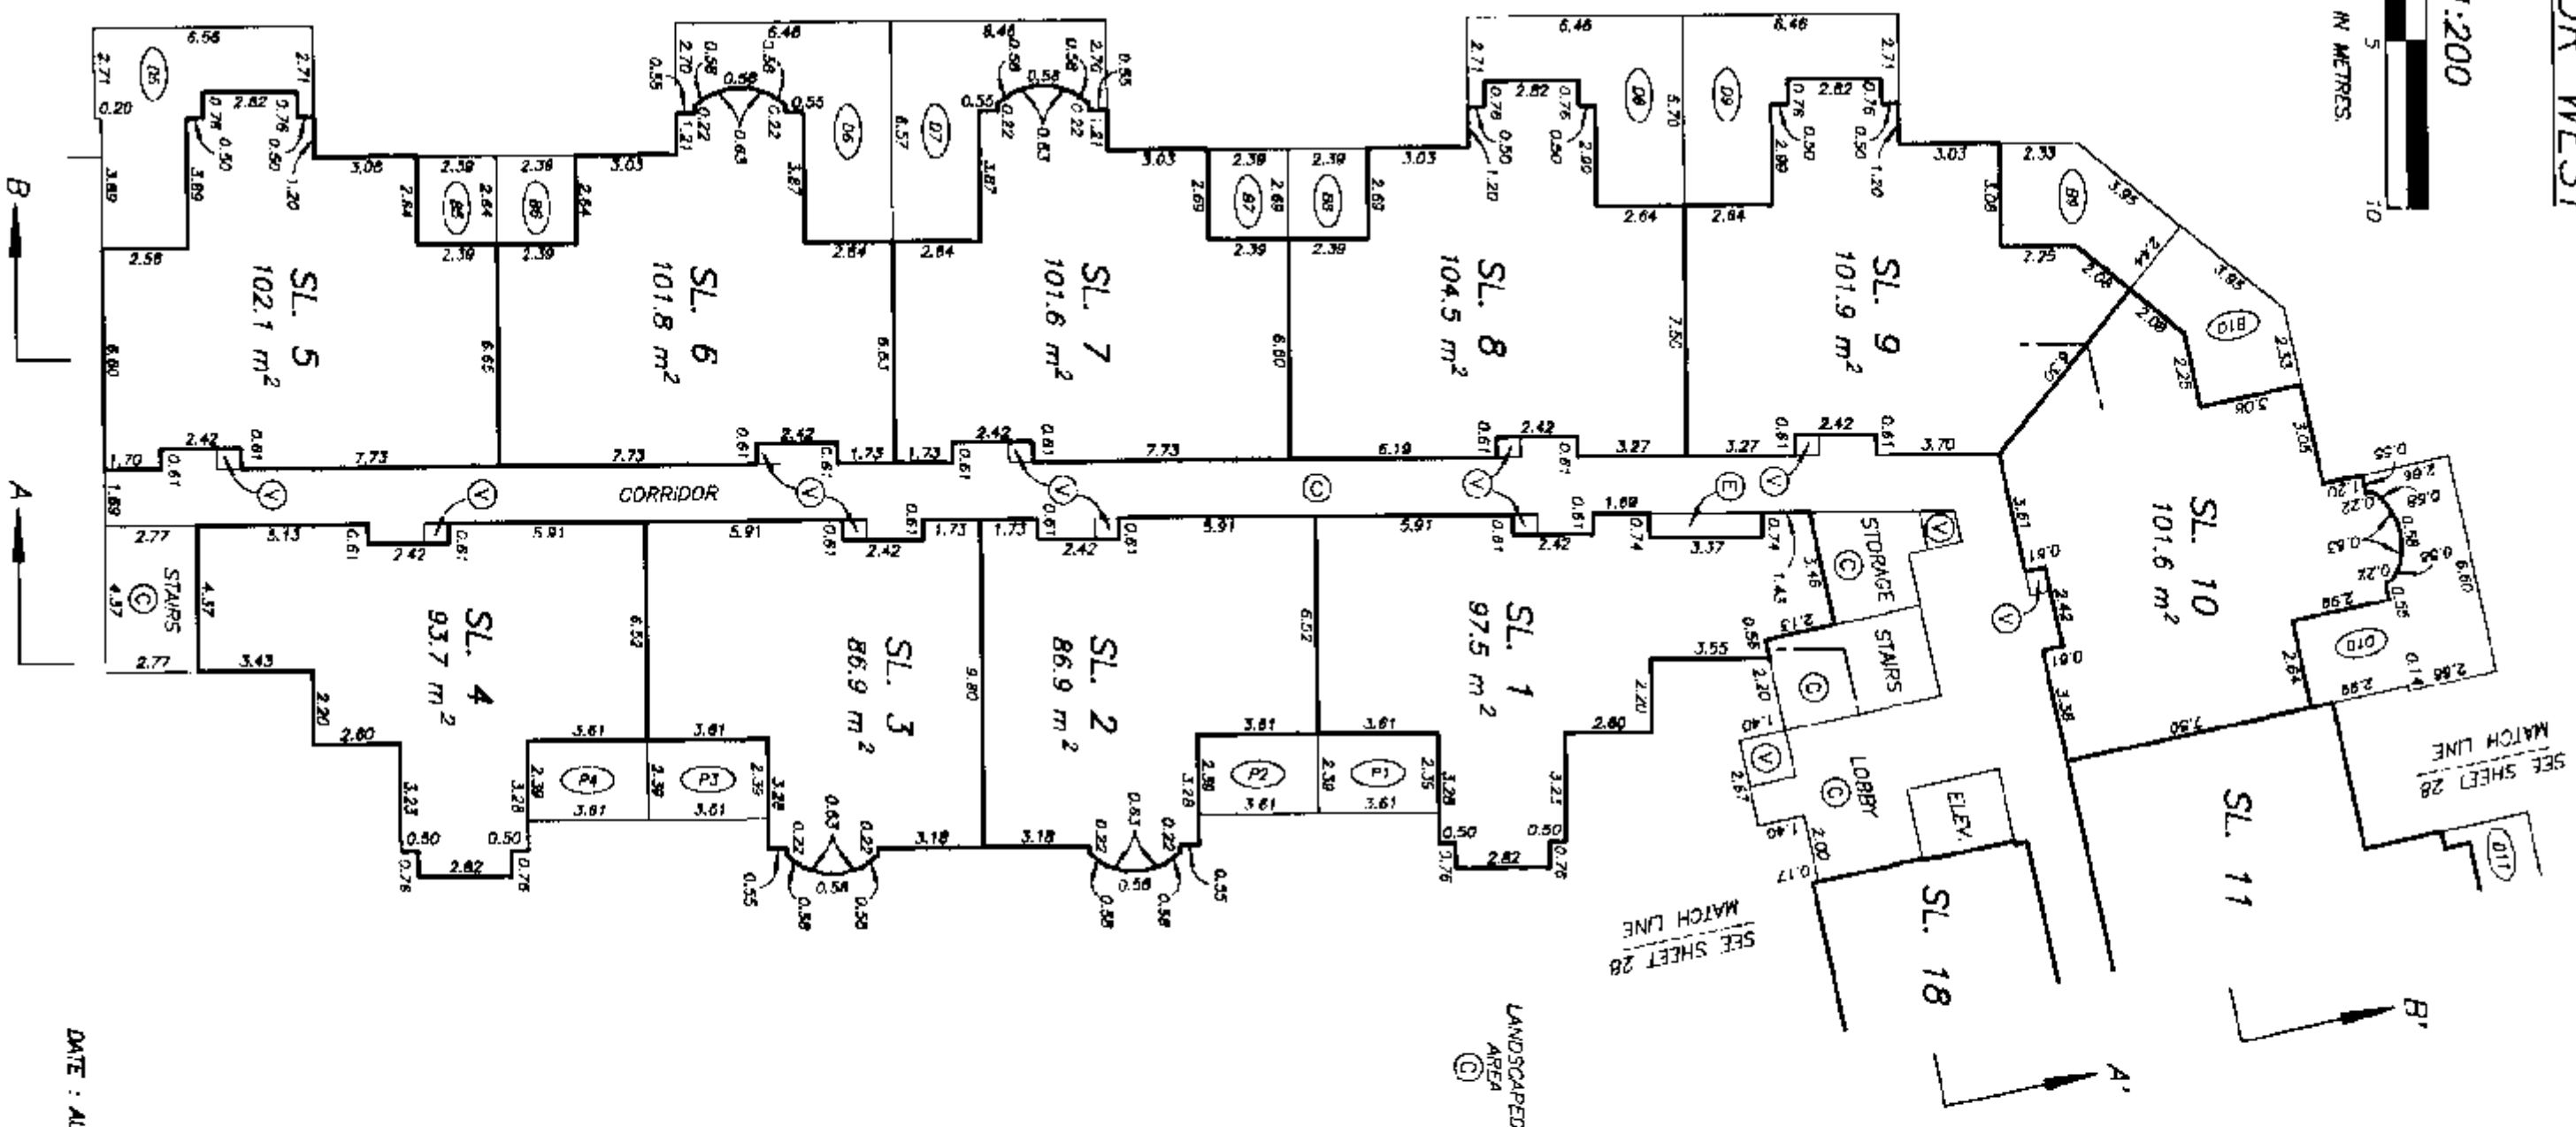


LOW-RISE FLOOR PLANS SECOND FLOOR EAST

STRATA PLAN LMS 2505

SHEET 28 OF 58 SHEETS

SCALE 1:200


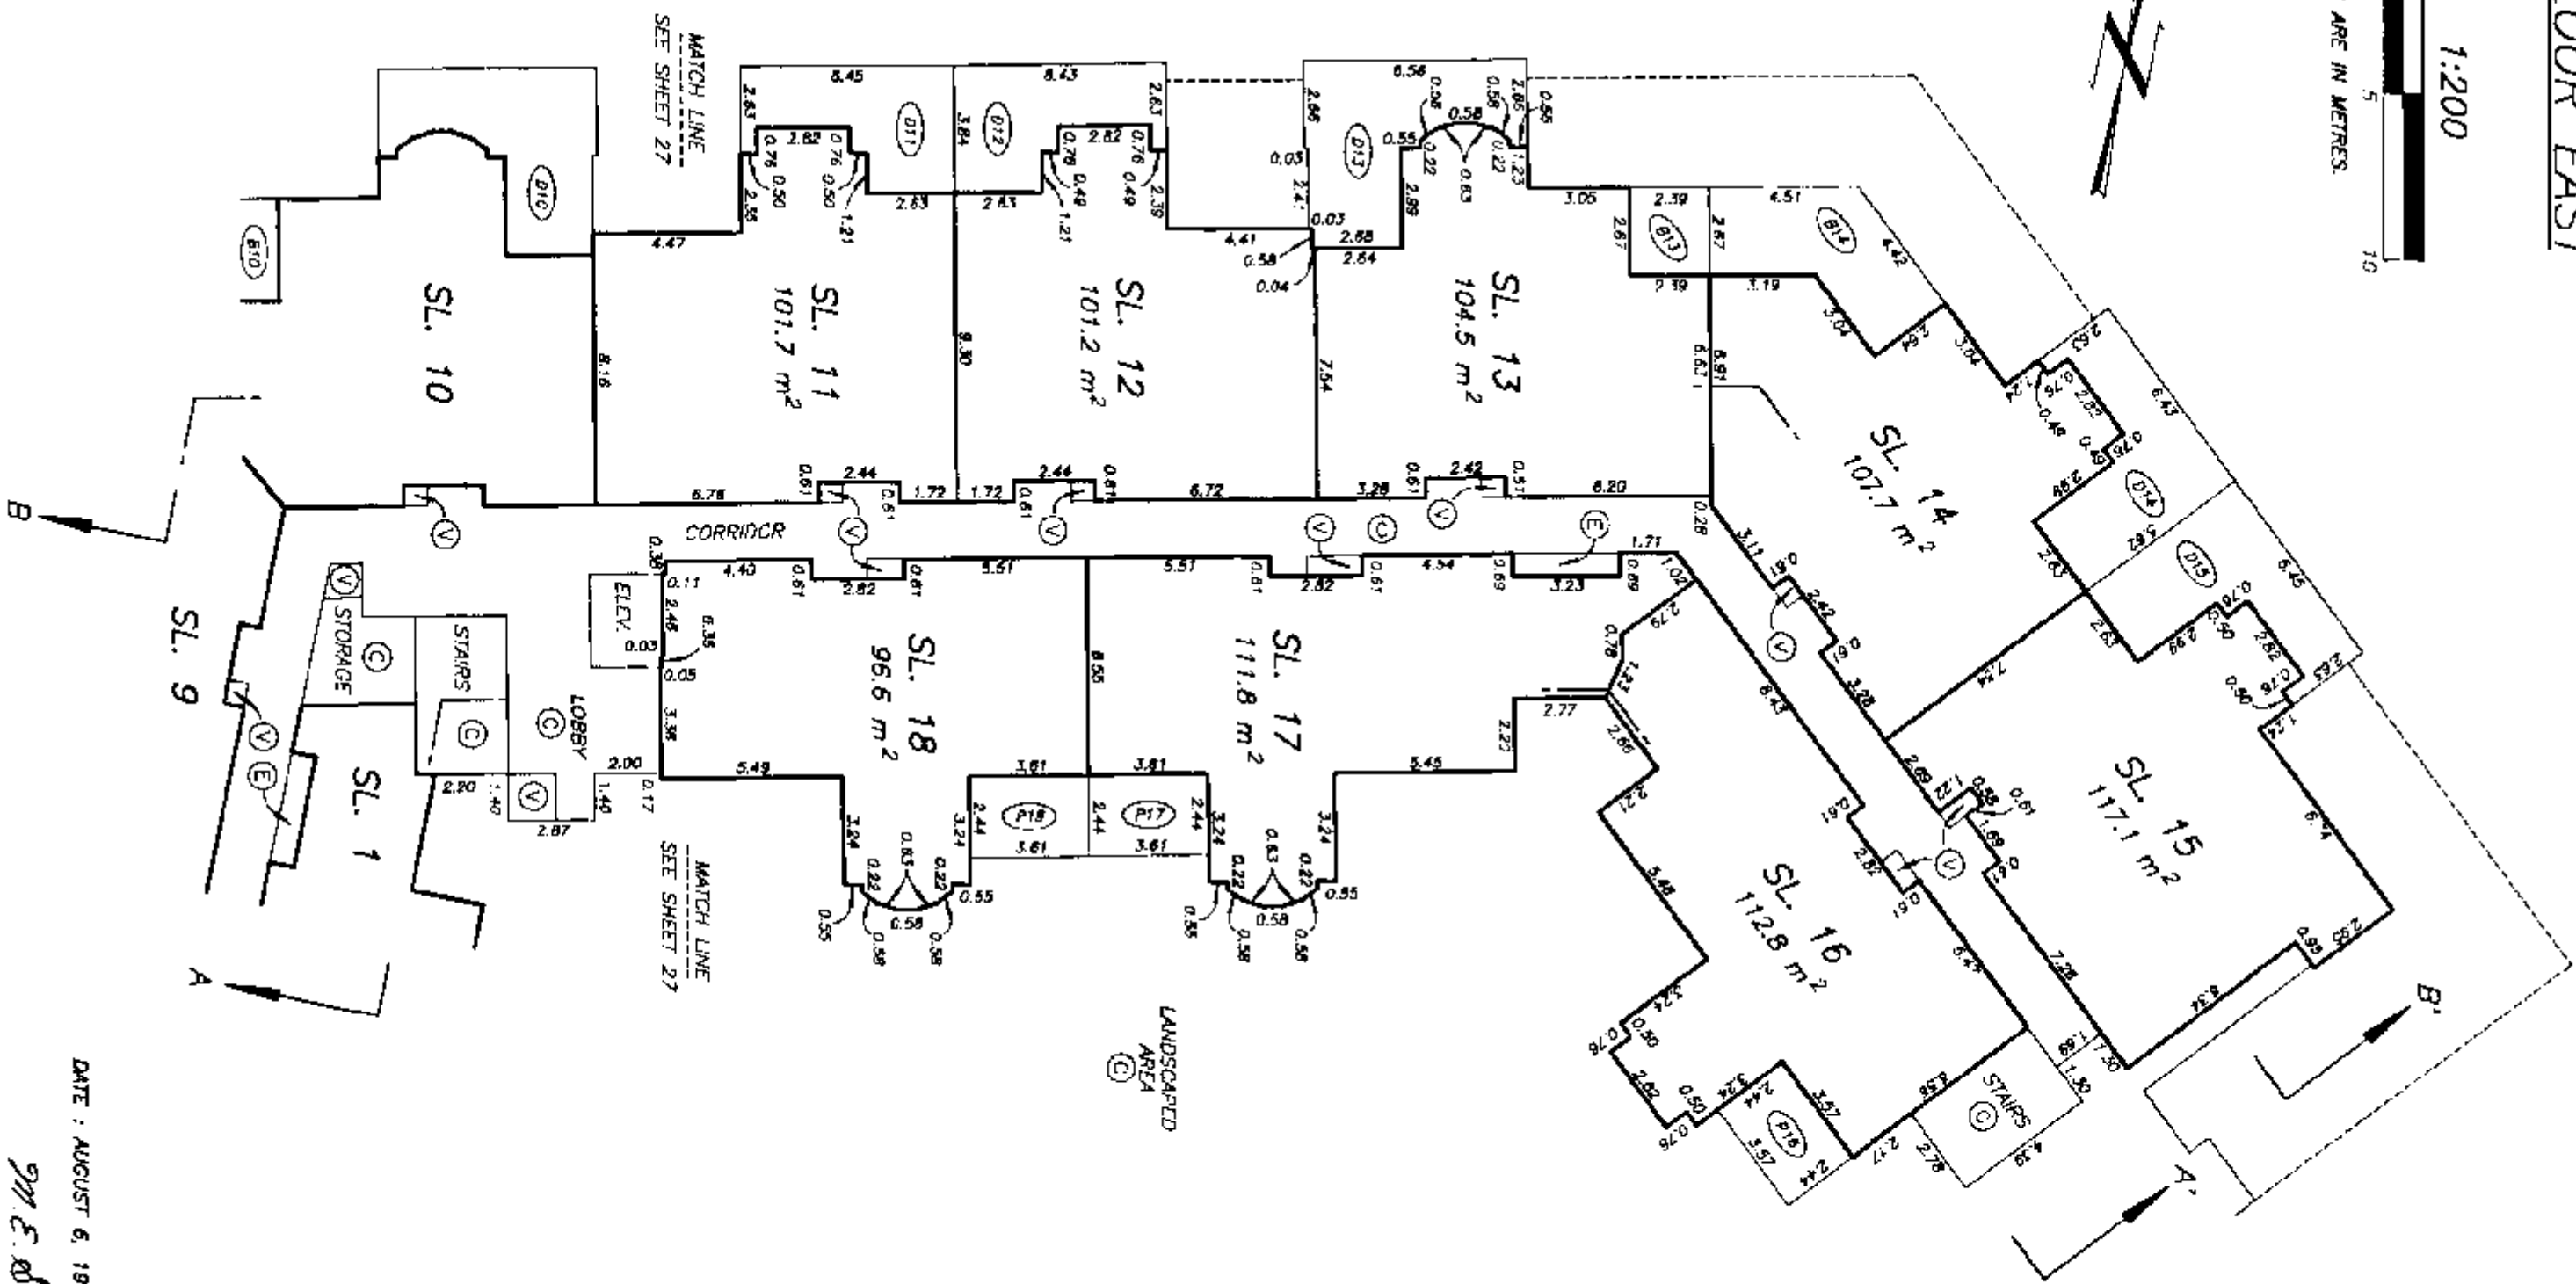
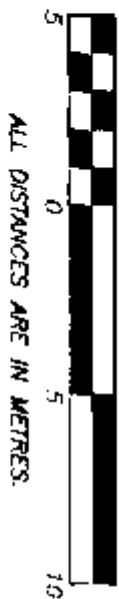


LOW-RISE FLOOR PLANS THIRD FLOOR WEST

STRATA PLAN LMS 2505

SHEET 29 OF 56 SHEETS

SCALE 1:200

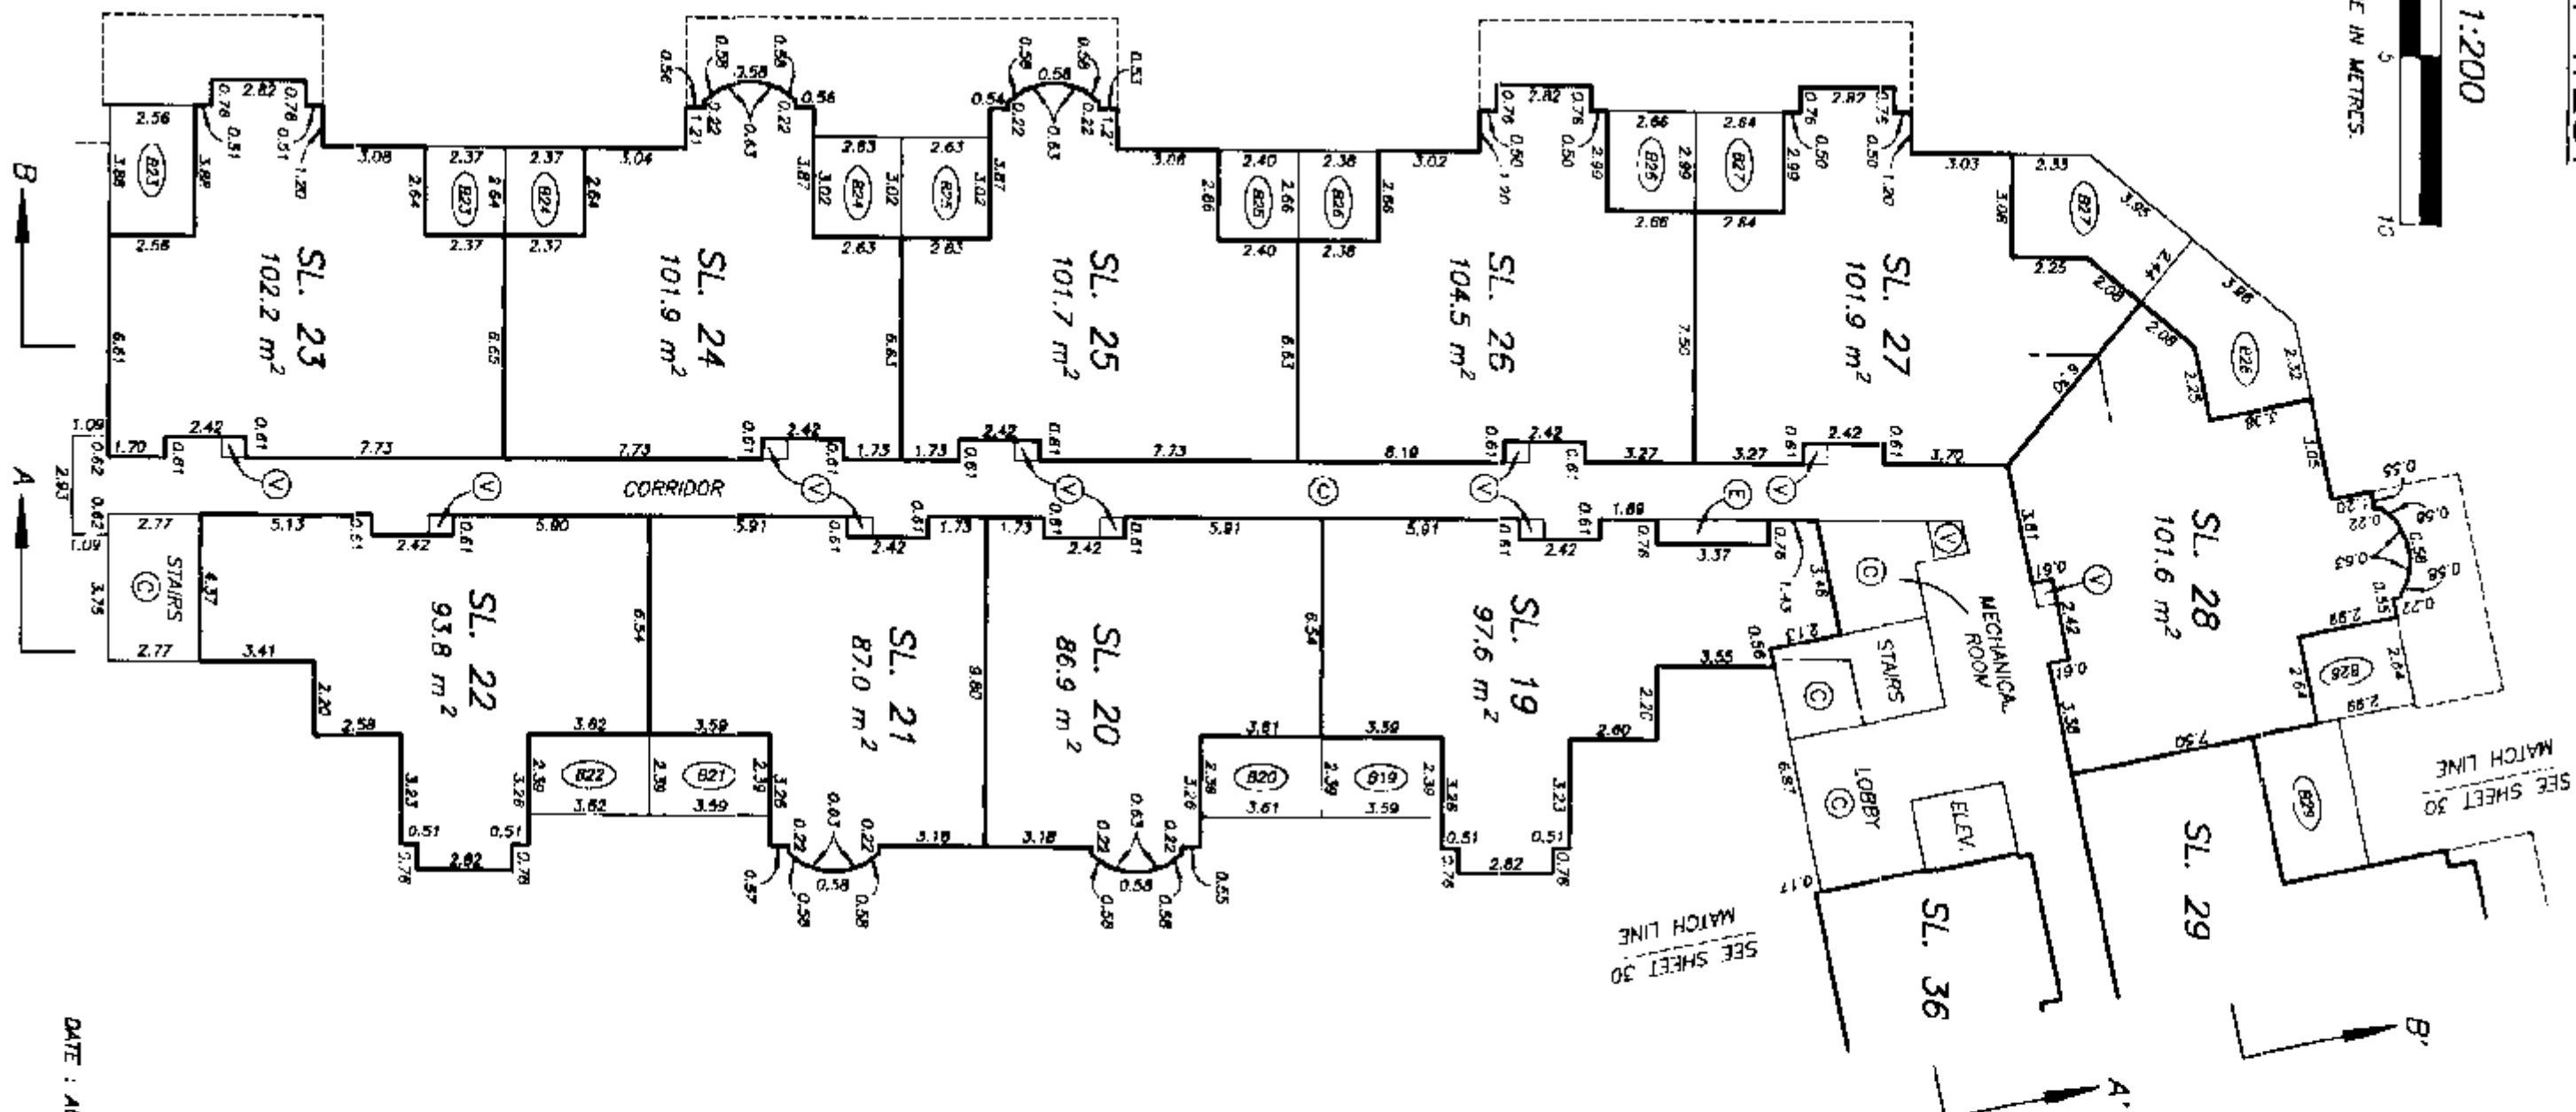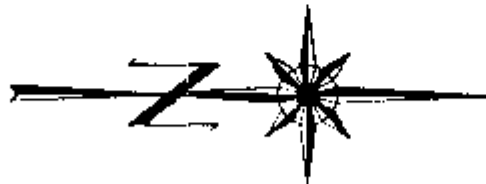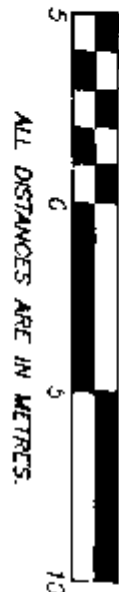

DRAWING 30090-26
FILE 390-LR3


DATE: AUGUST 6, 1996.

M.E.D.


LOW-RISE FLOOR PLANS THIRD FLOOR EAST

STRATA PLAN LMS 2505

SCALE 1:200

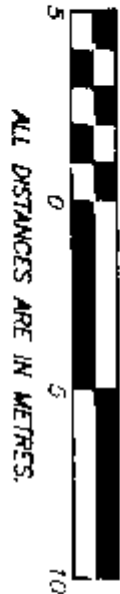

ALL DISTANCES ARE IN METRES.


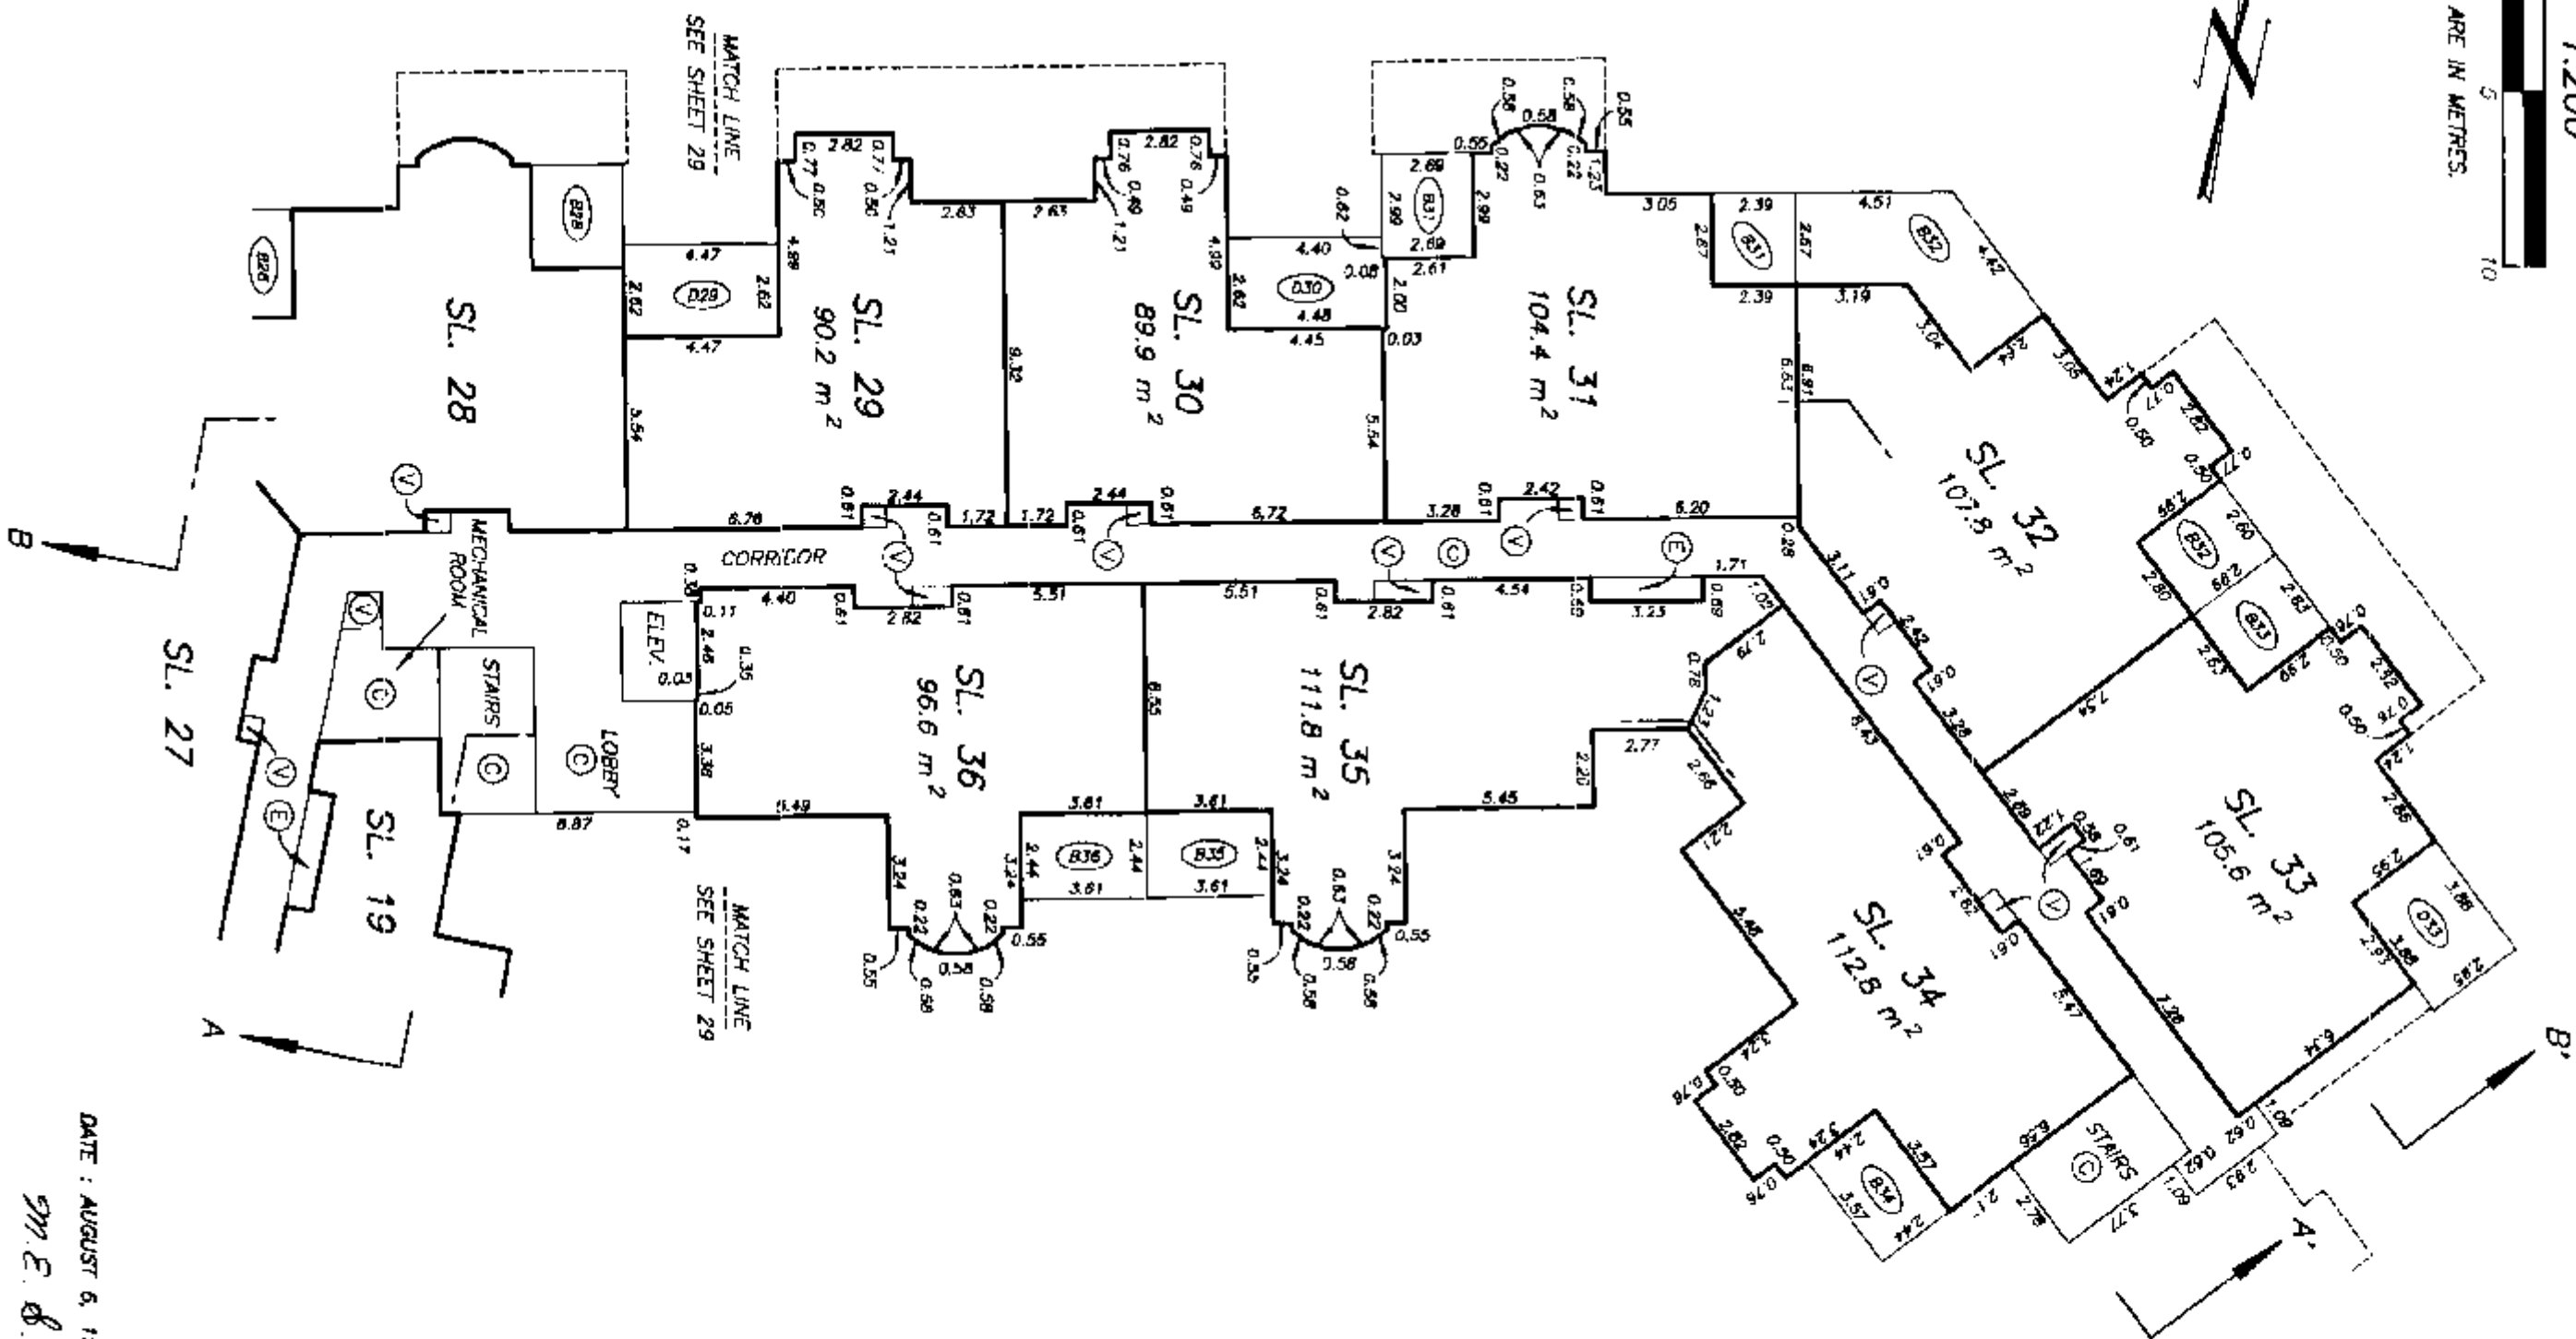


LOW-RISE FLOOR PLANS
FOURTH FLOOR WEST

STRATA PLAN LMS 2505

SHEET 31 OF 56 SHEETS

SCALE 1:200

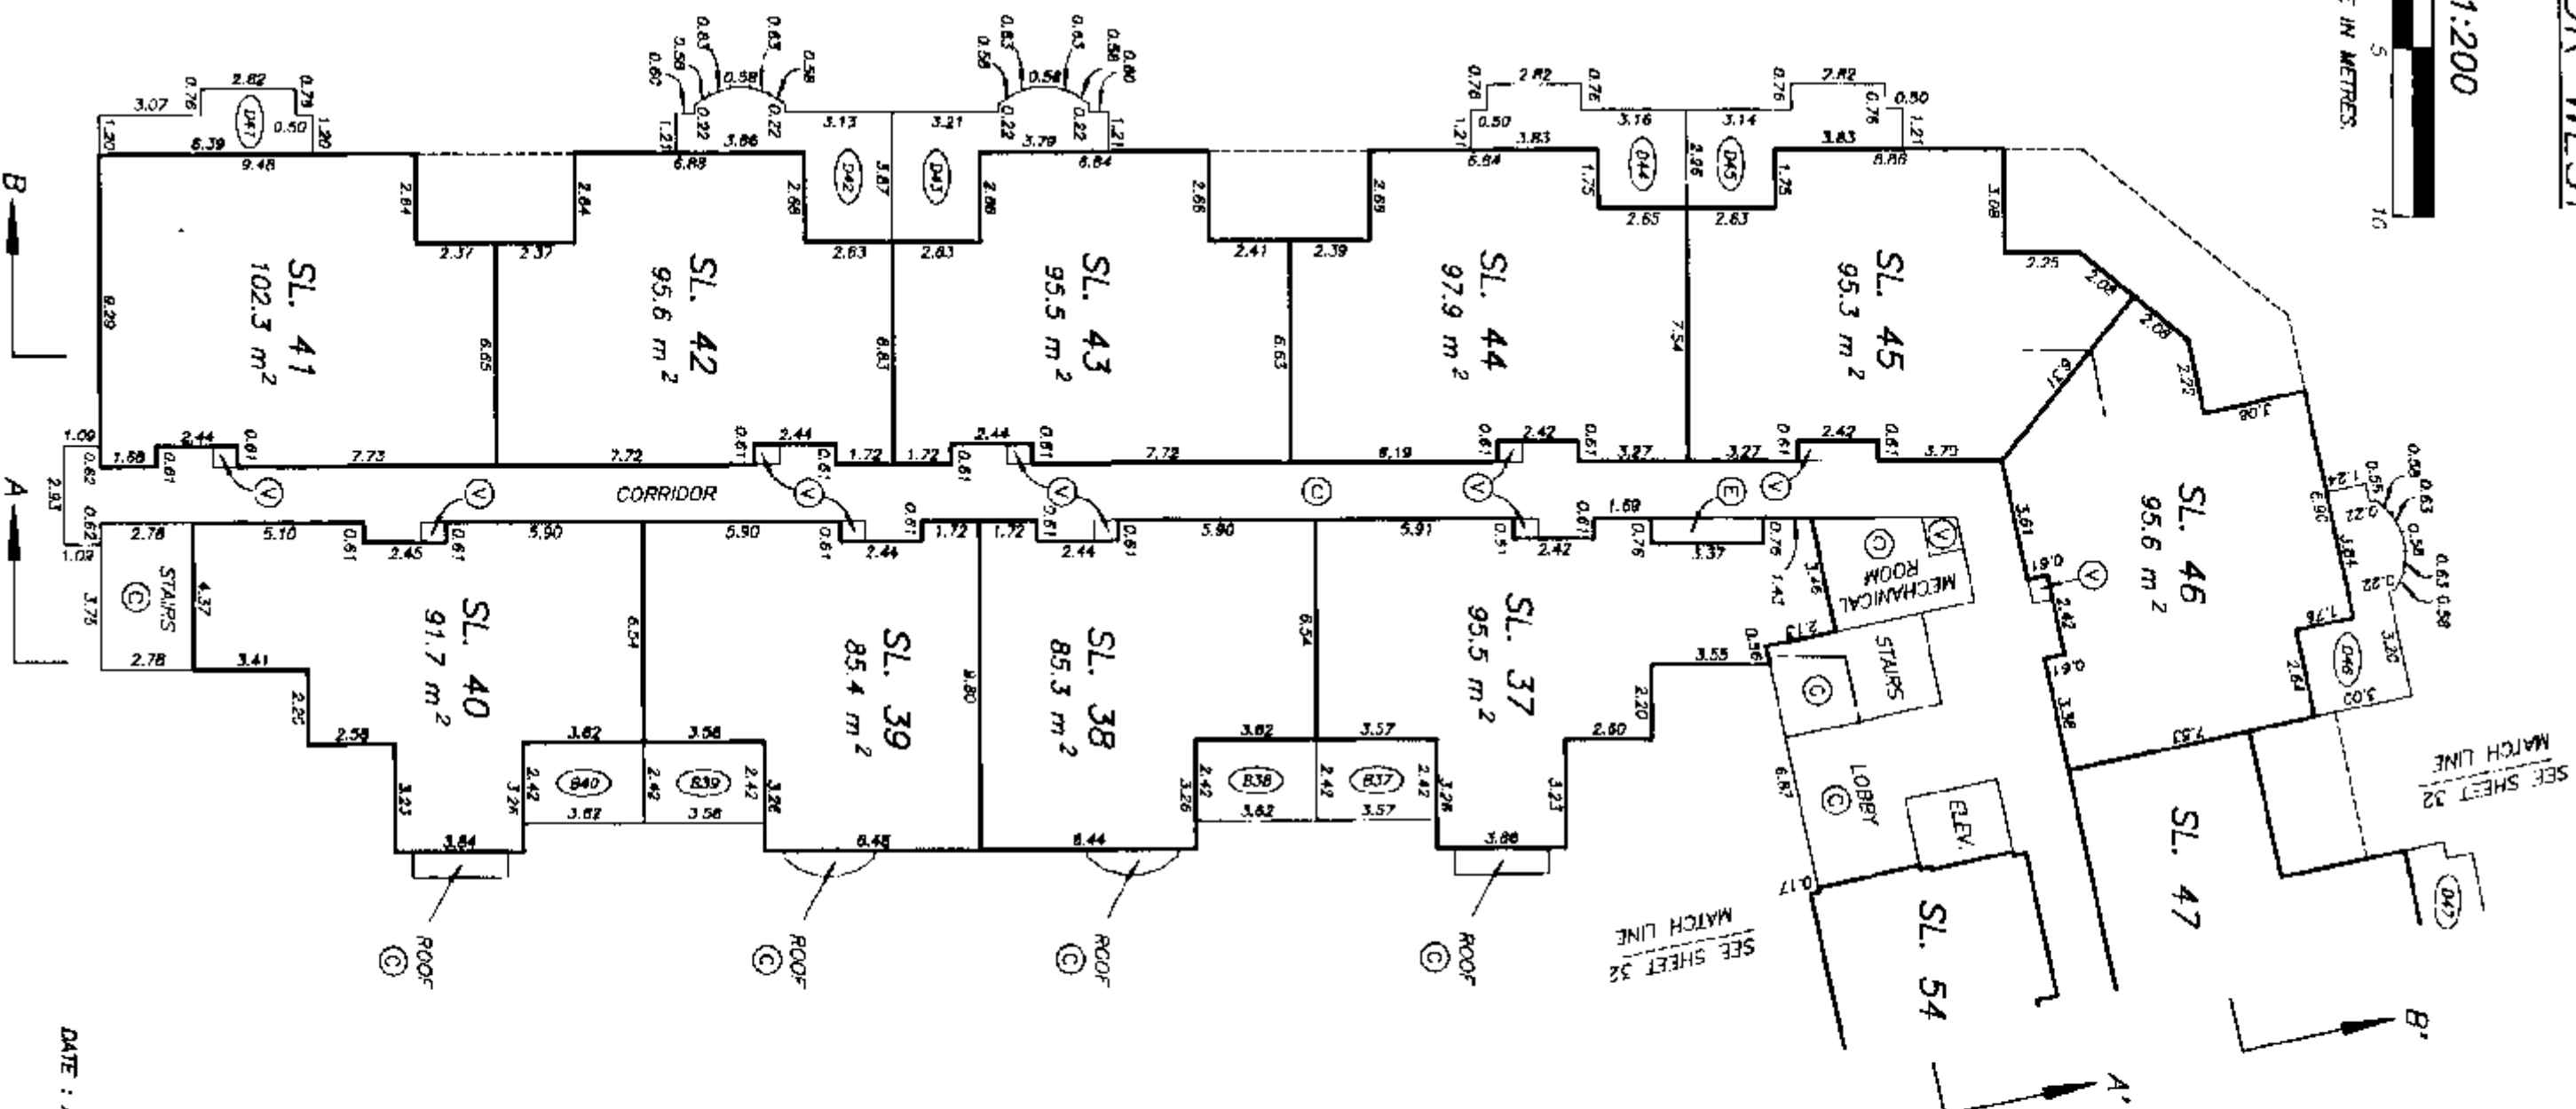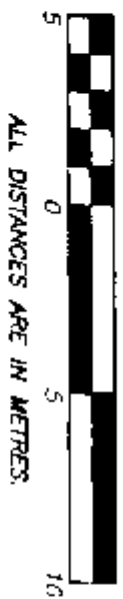

DRAWING # 30090-26
FILE # 390-LR4



DATE : AUGUST 6, 1996
M.E.B.

LOW-RISE FLOOR PLANS
FOURTH FLOOR EAST

STRATA PLAN LMS 2505

SHEET 32 OF 56 SHEETS

SCALE 1:200

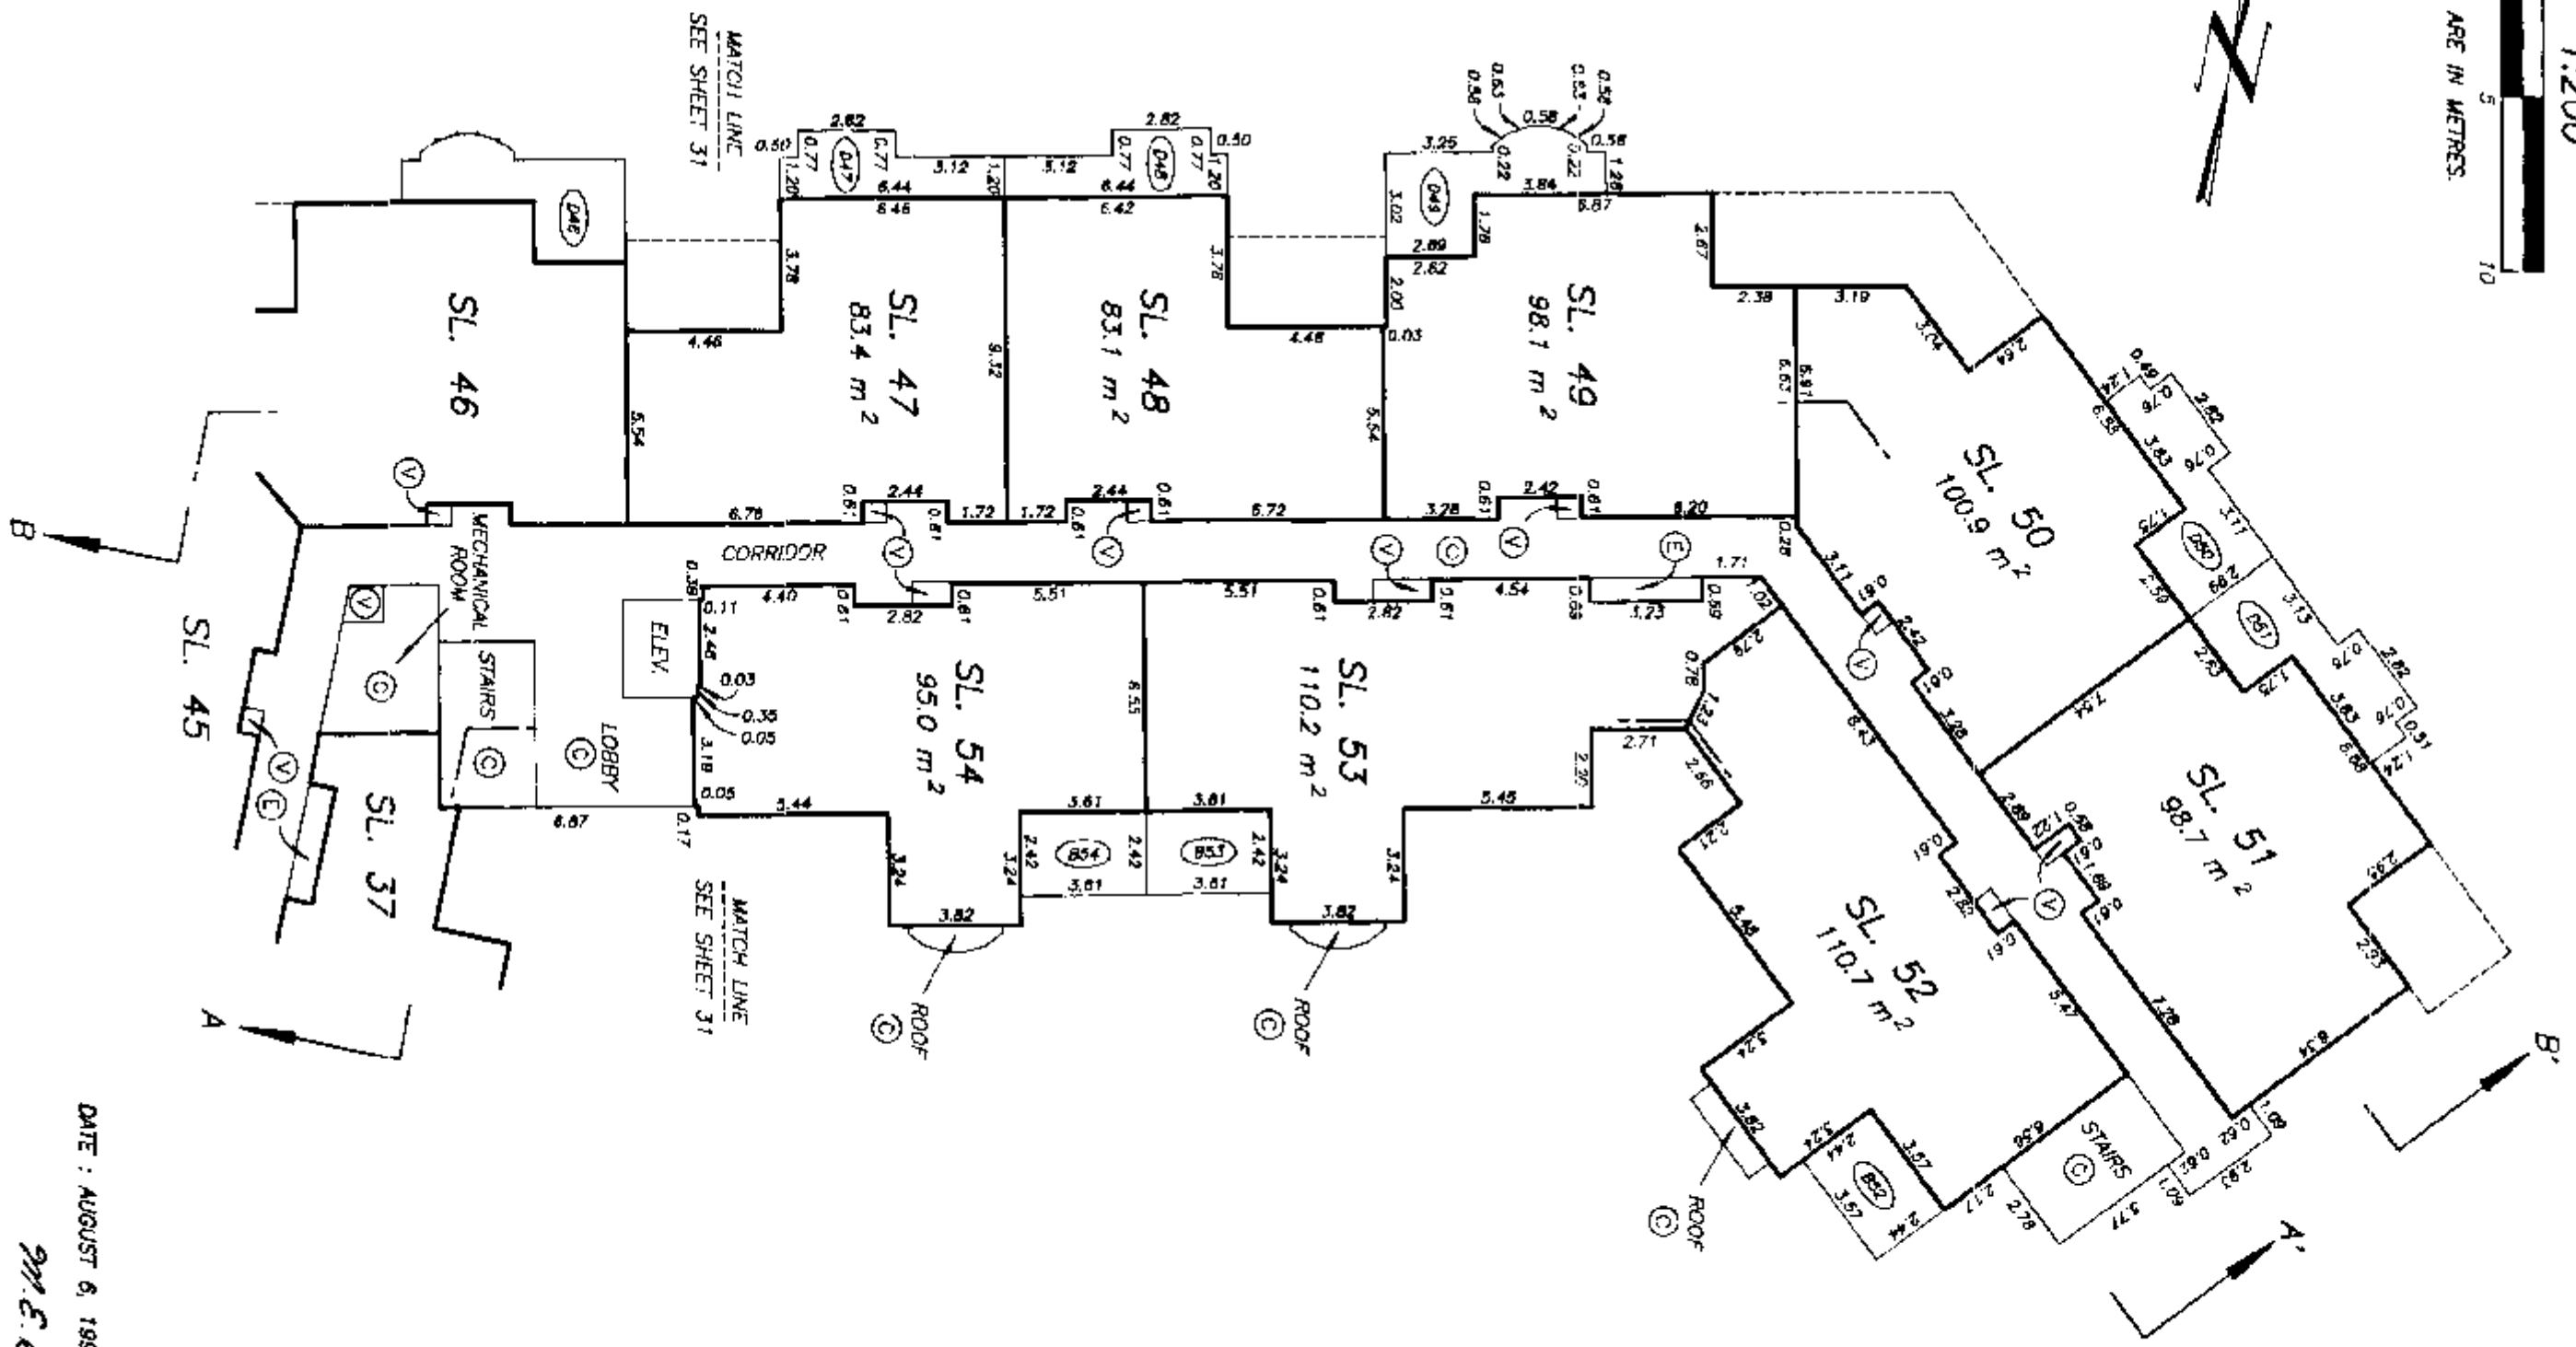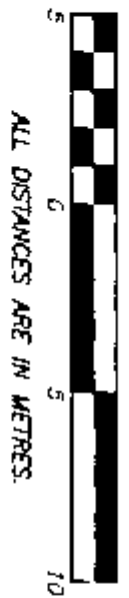



DRAWING 30090-26
FILE 390-LR4

DATE : AUGUST 6, 1996.
M.E.D.

STRATA PLAN LMS 2505

5 0 5 10

ALL DISTANCES ARE IN METRES.

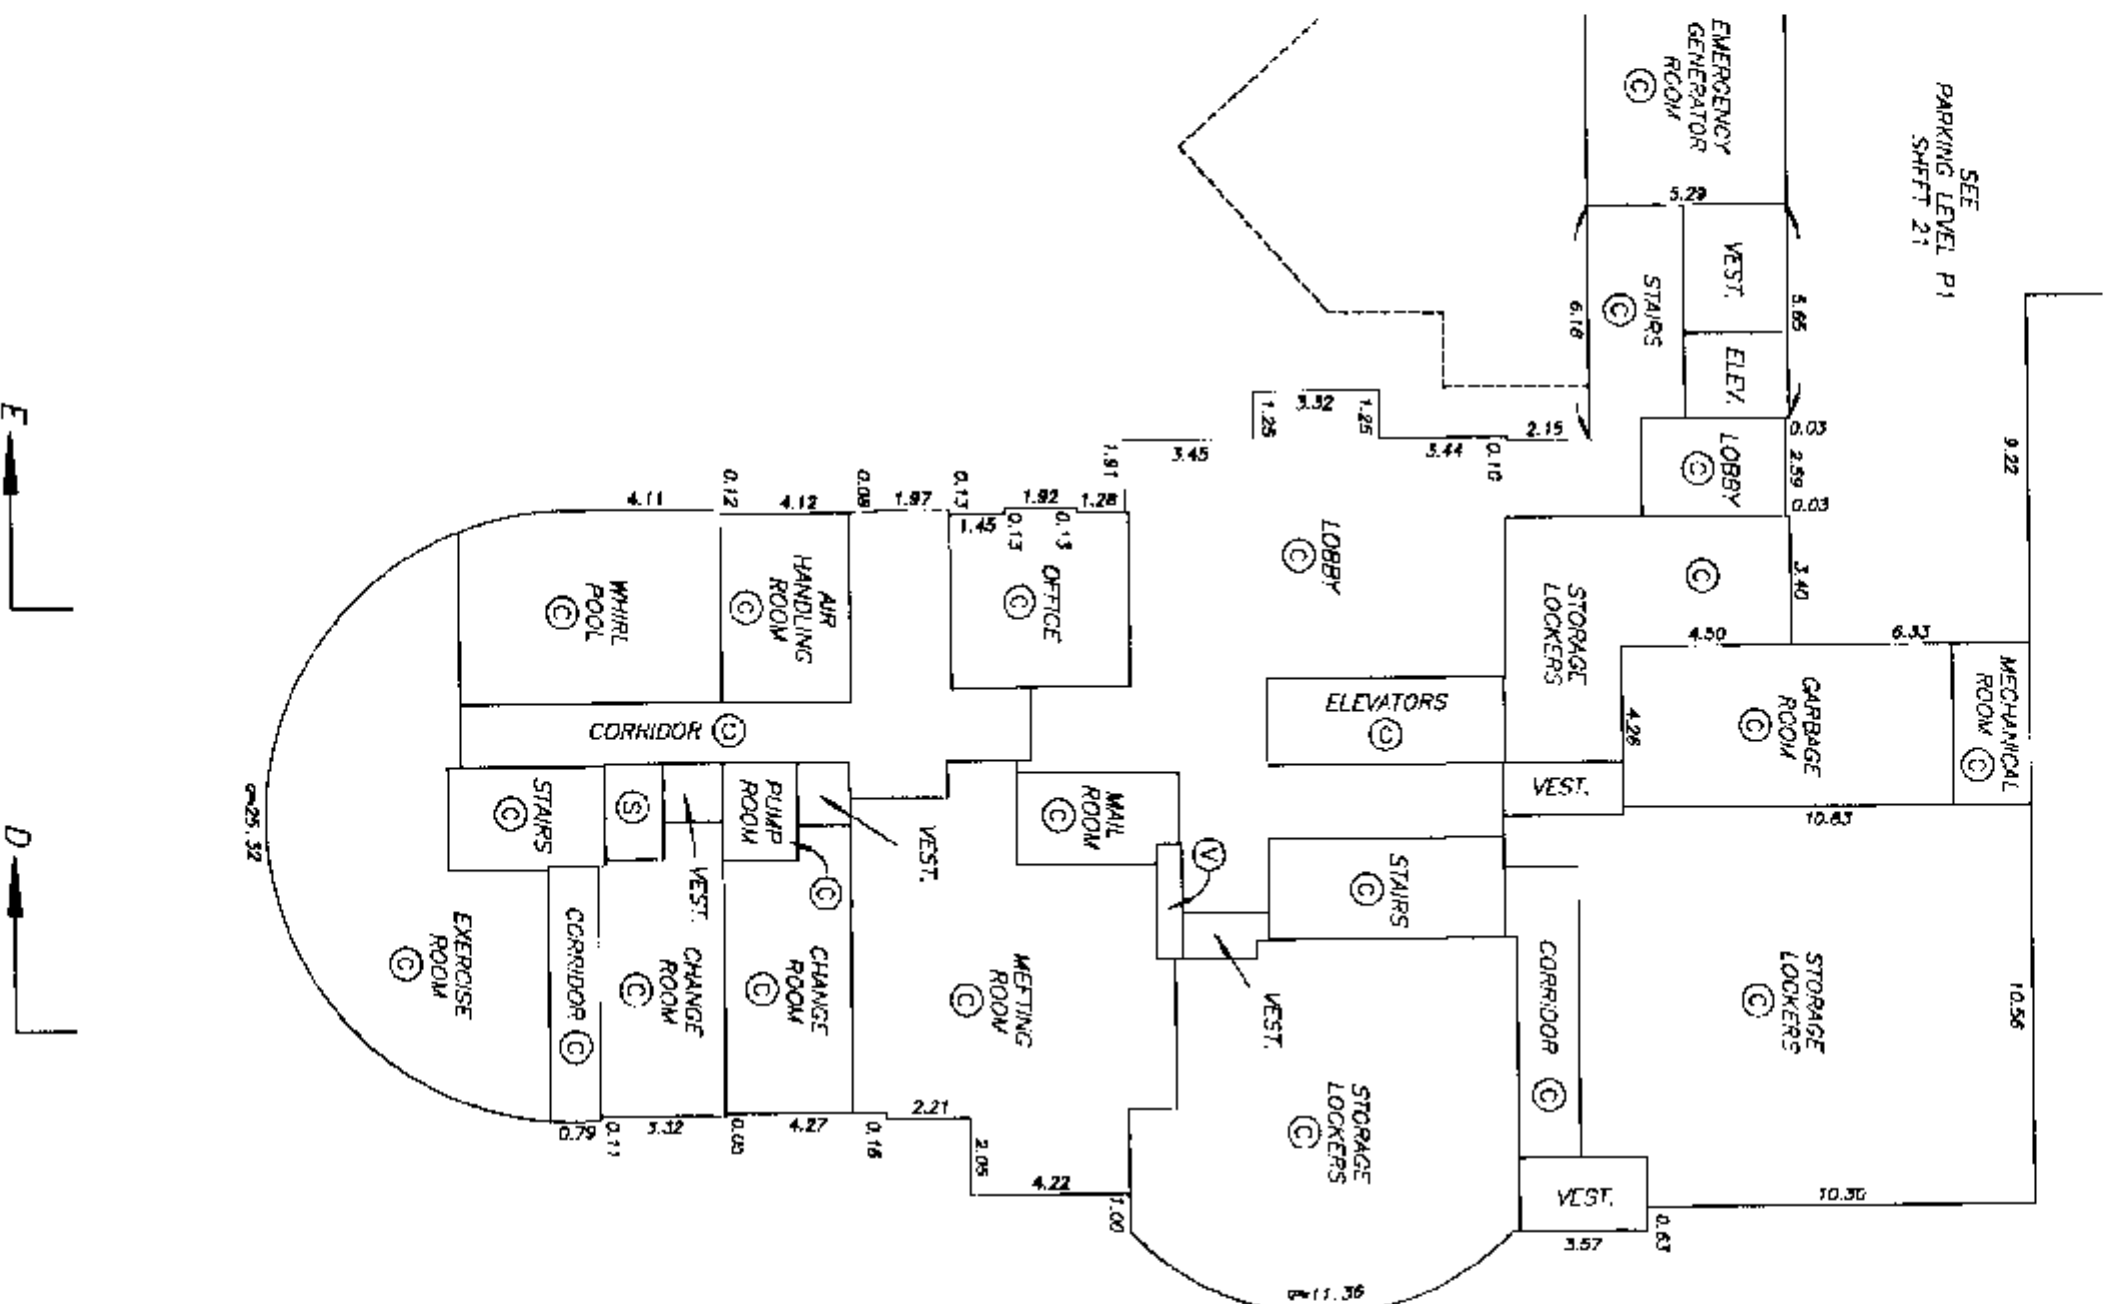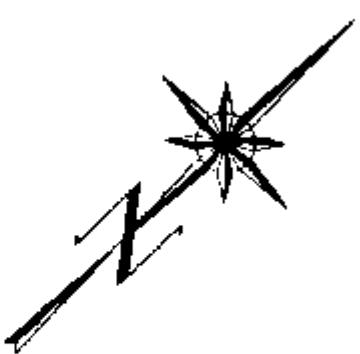

DATE : AUGUST 6, 1996.

2344


FIRST FLOOR PLAN TOWER A

STRATA PLAN LMS 2505

SCALE 1:200




ALL DISTANCES ARE IN METRES.

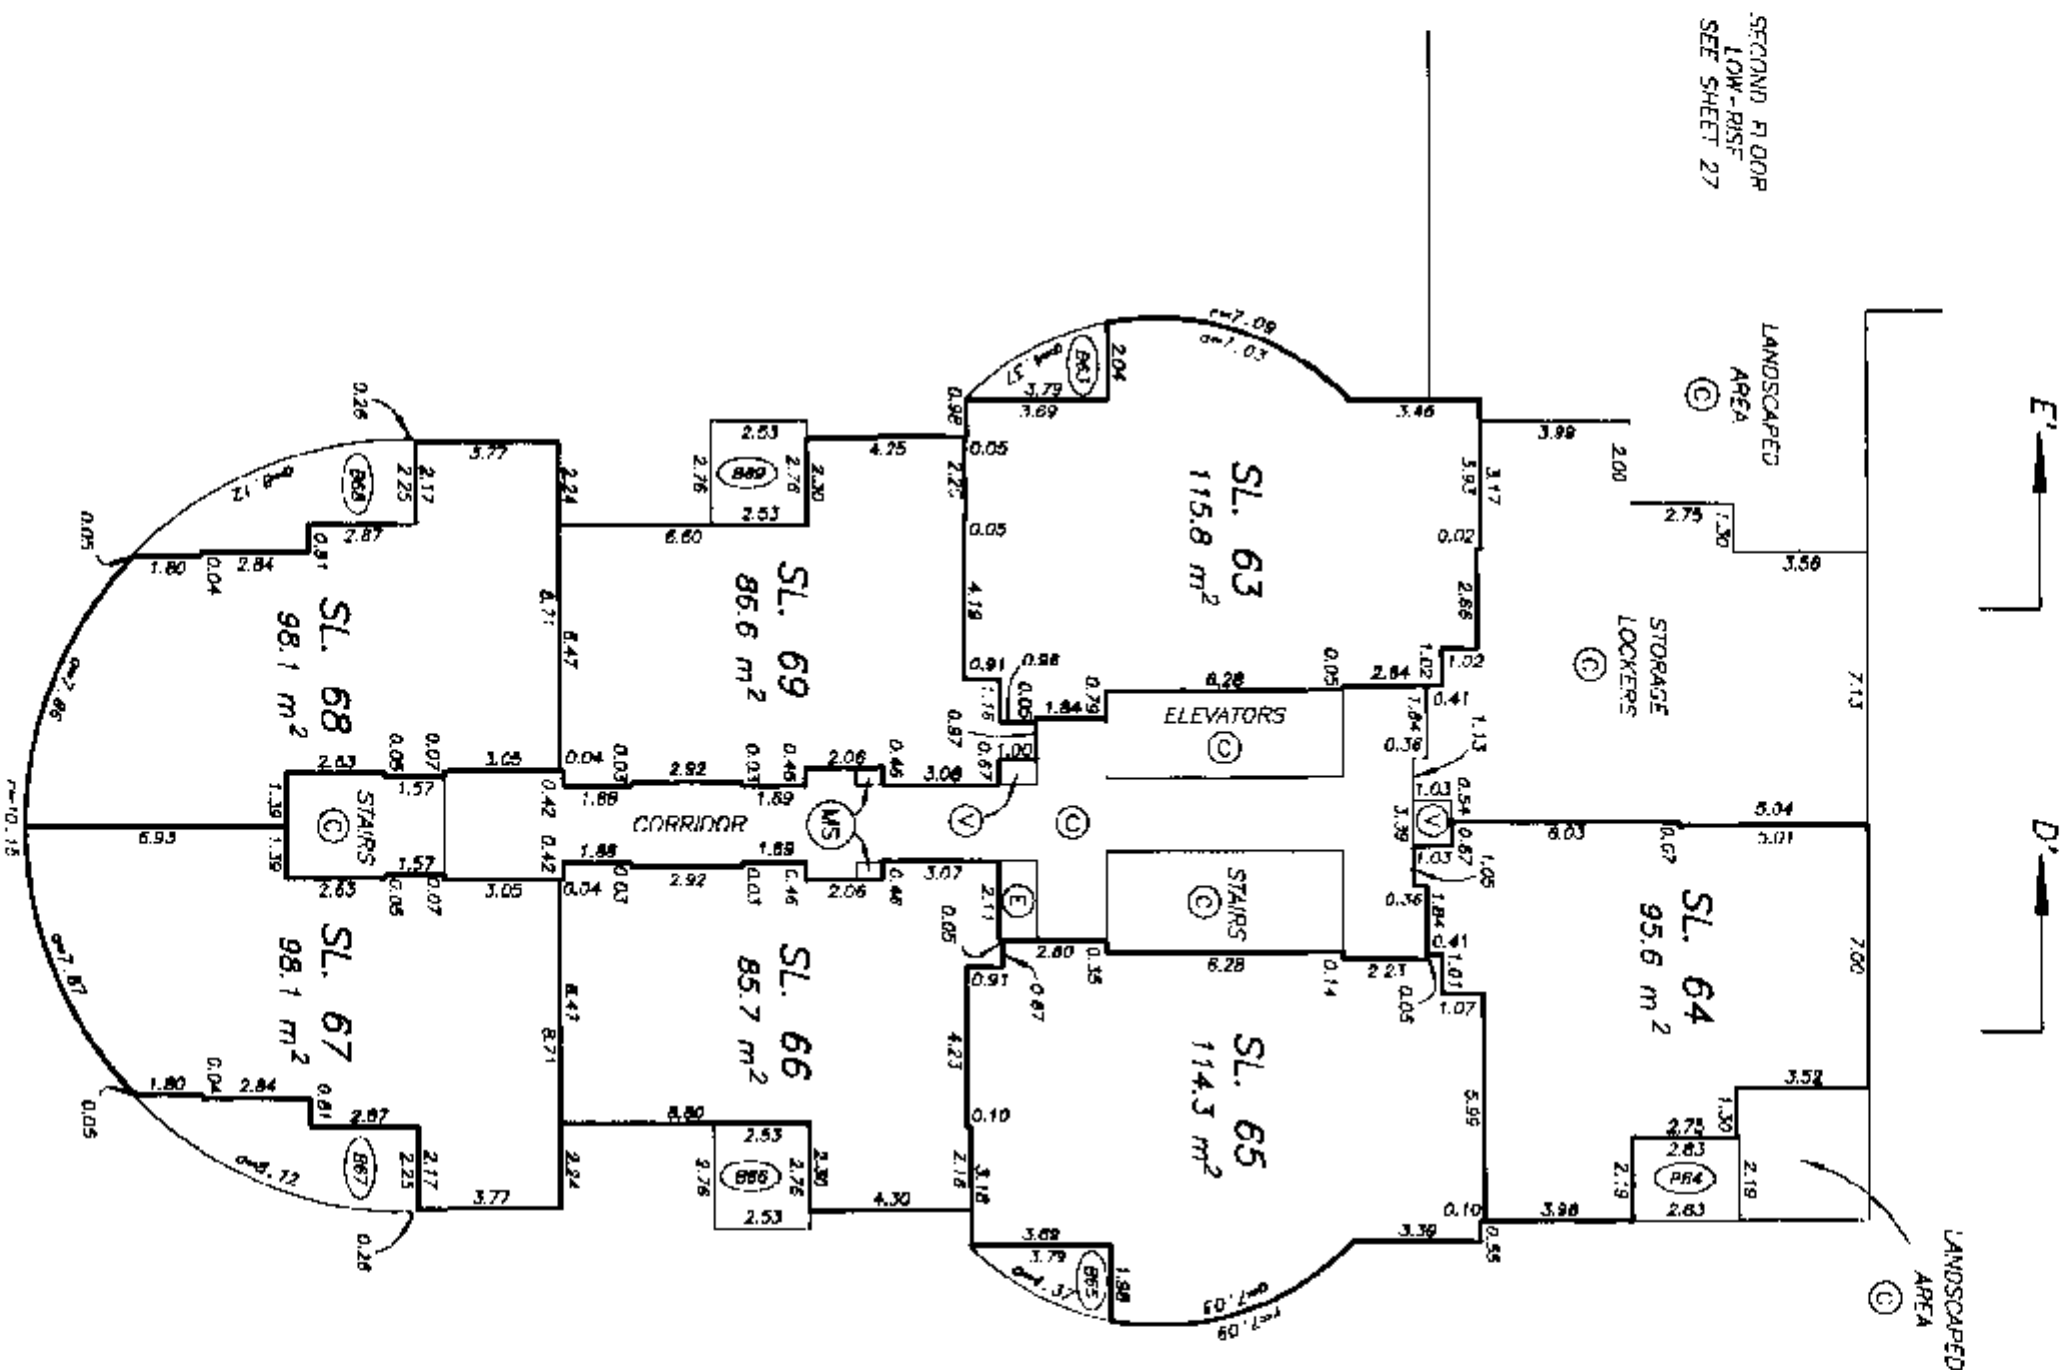



SECOND FLOOR PLAN TOWER A

STRATA PLAN LMS 2505

SCALE 1:200

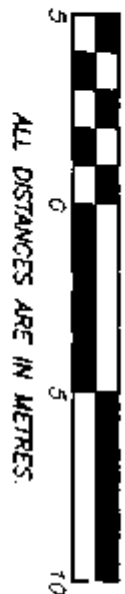


ALL DISTANCES ARE IN METRES.

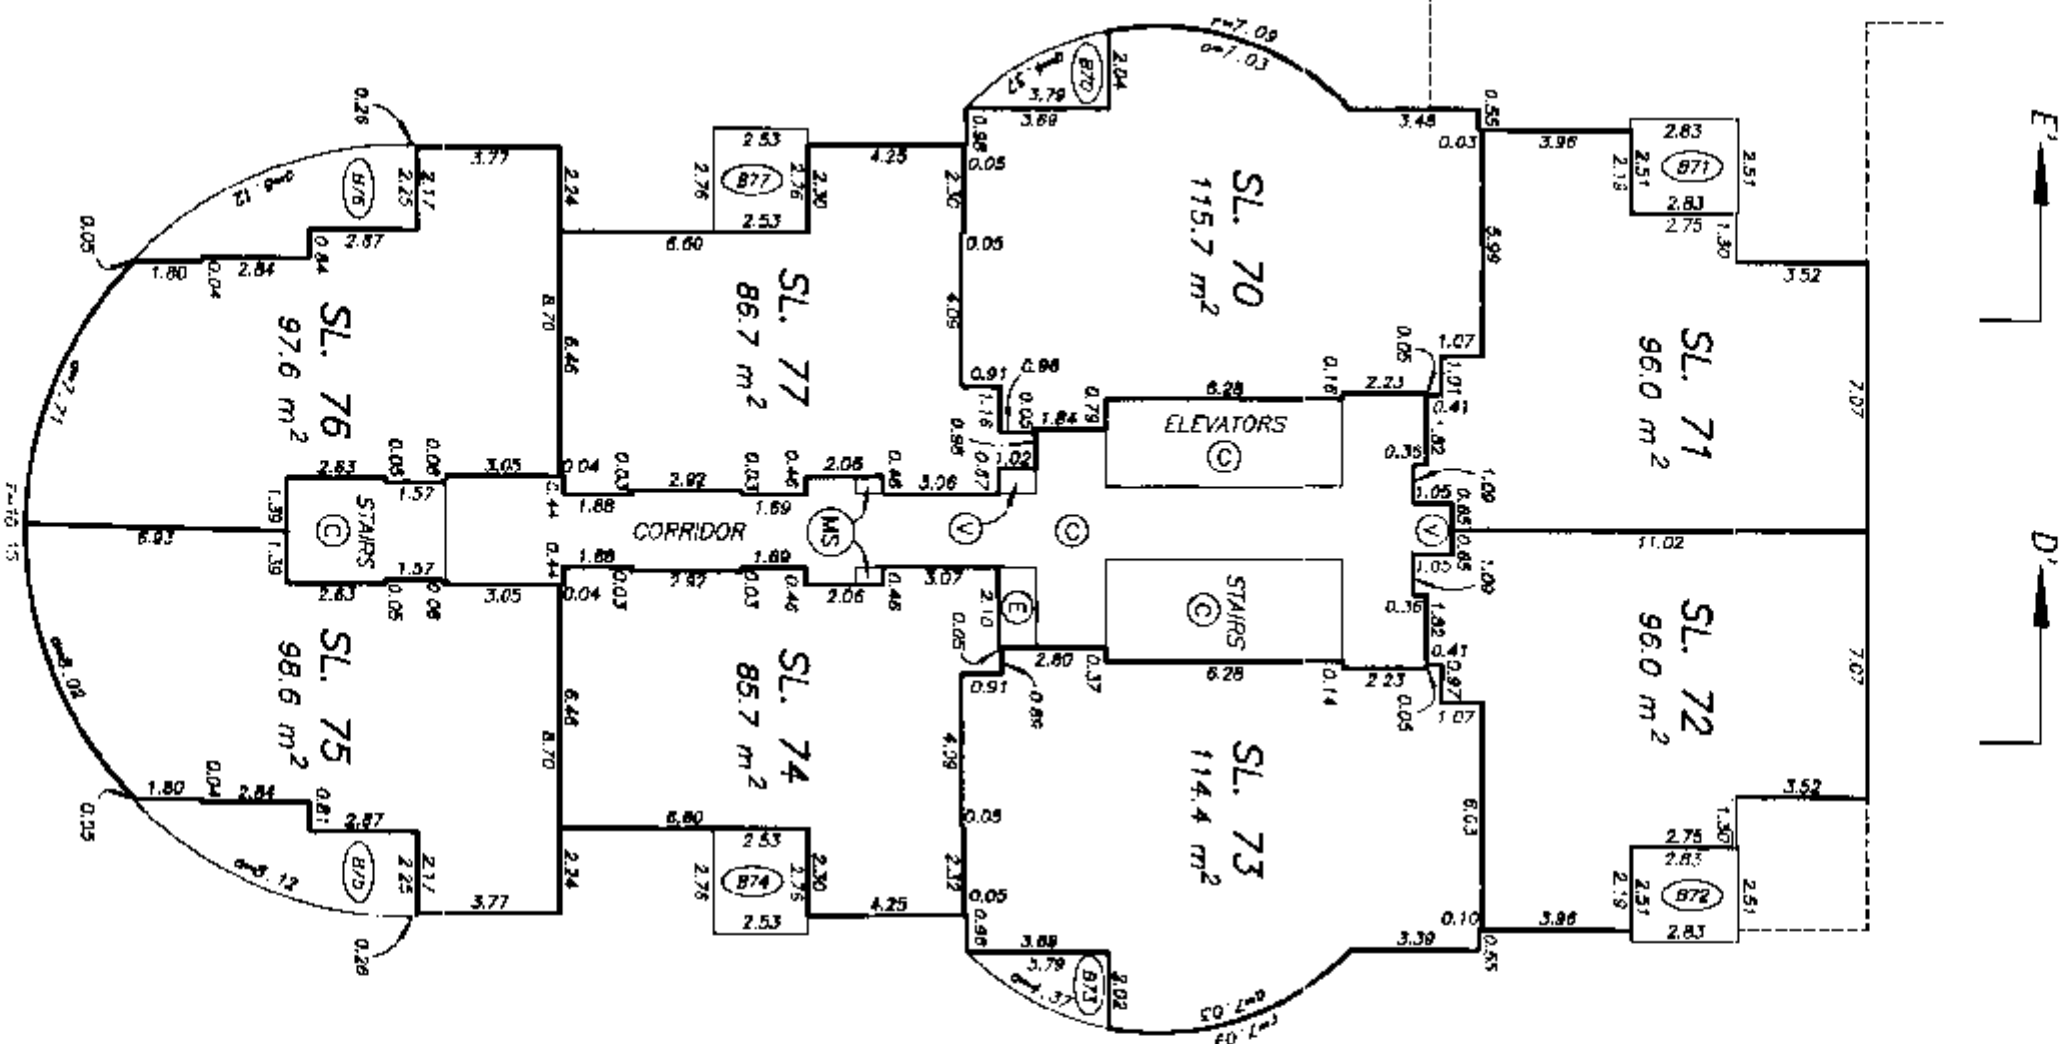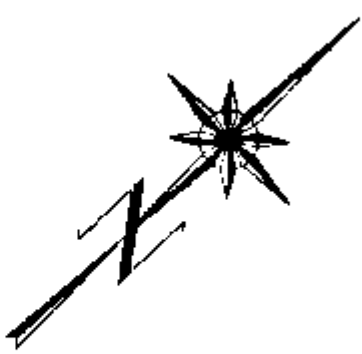


THIRD FLOOR PLAN TOWER A

STRATA PLAN LMS 2505



SCALE 1:200

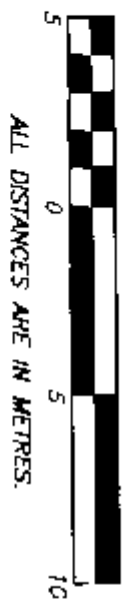

ALL DISTANCES ARE IN METRES.

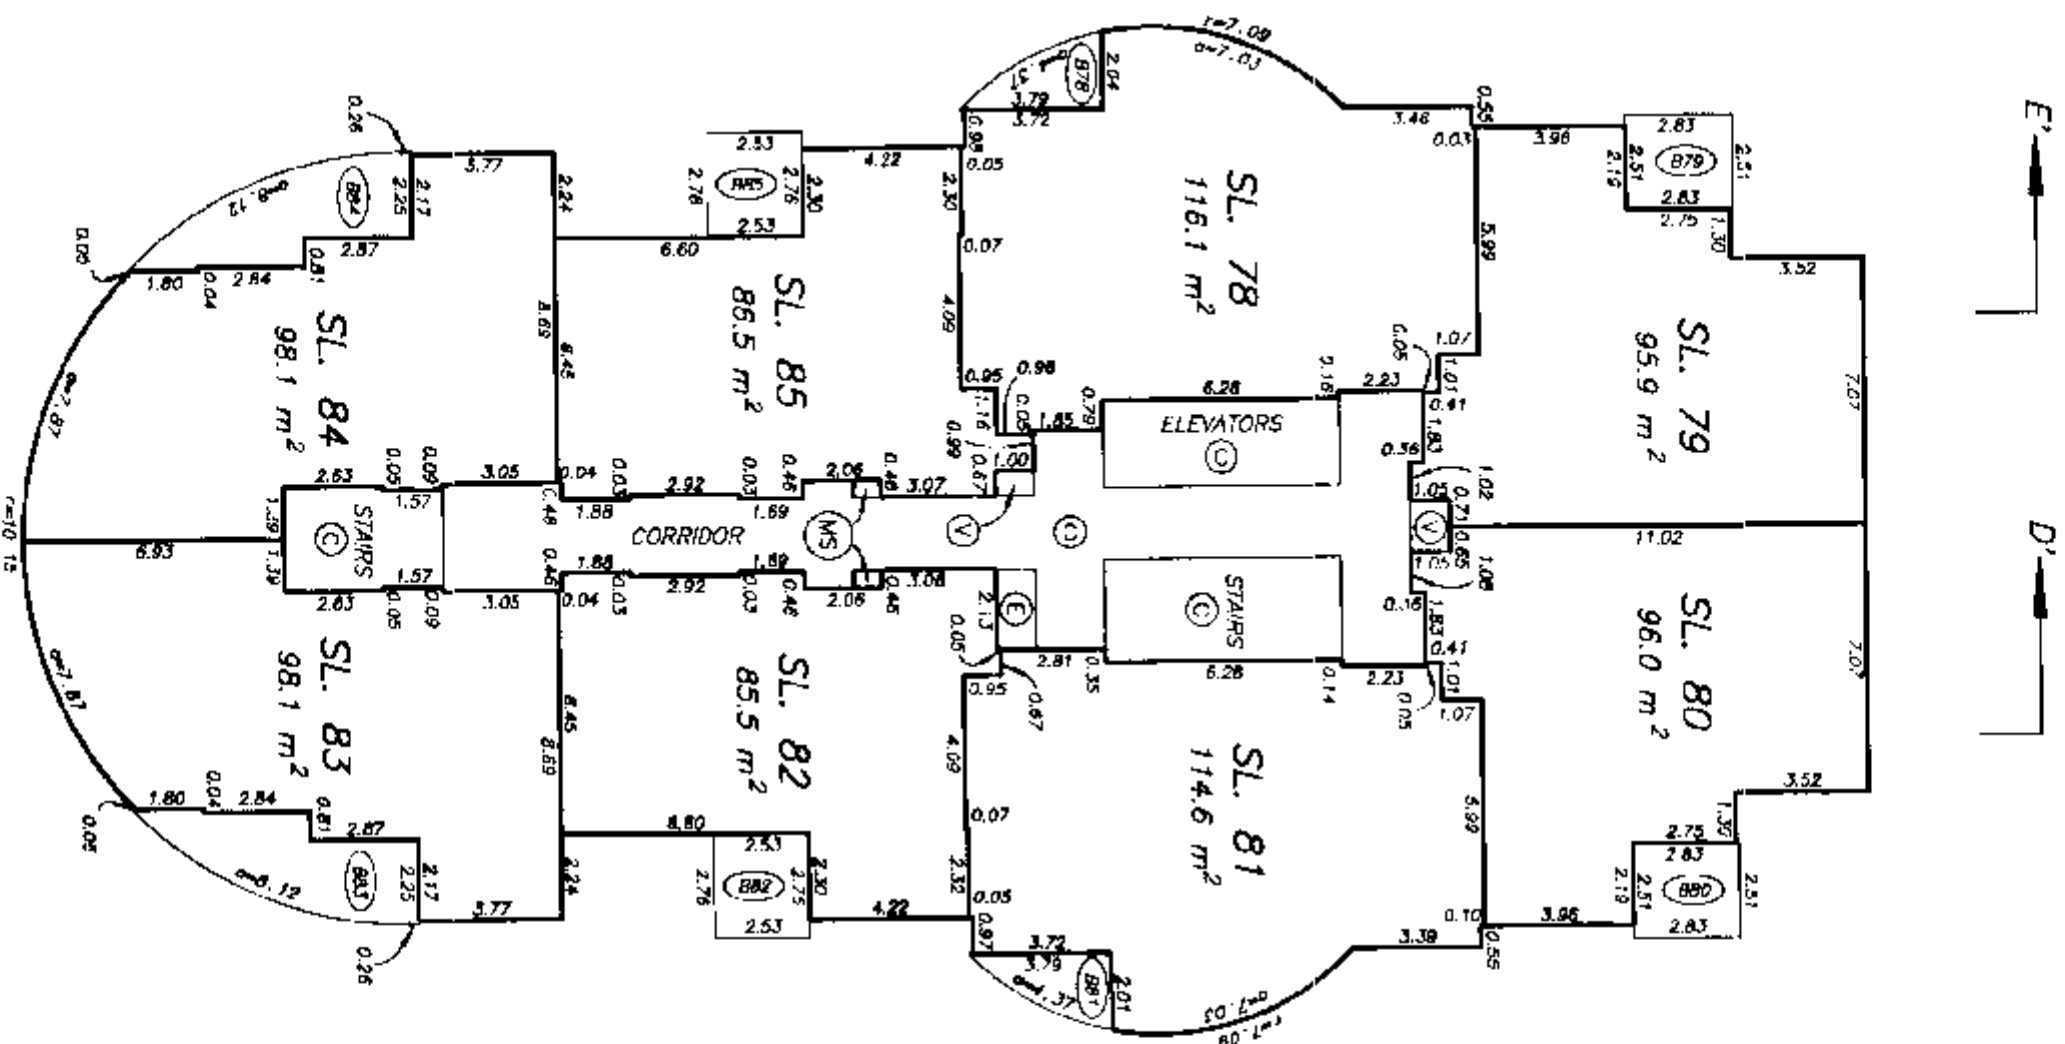


FOURTH FLOOR PLAN
TOWER A

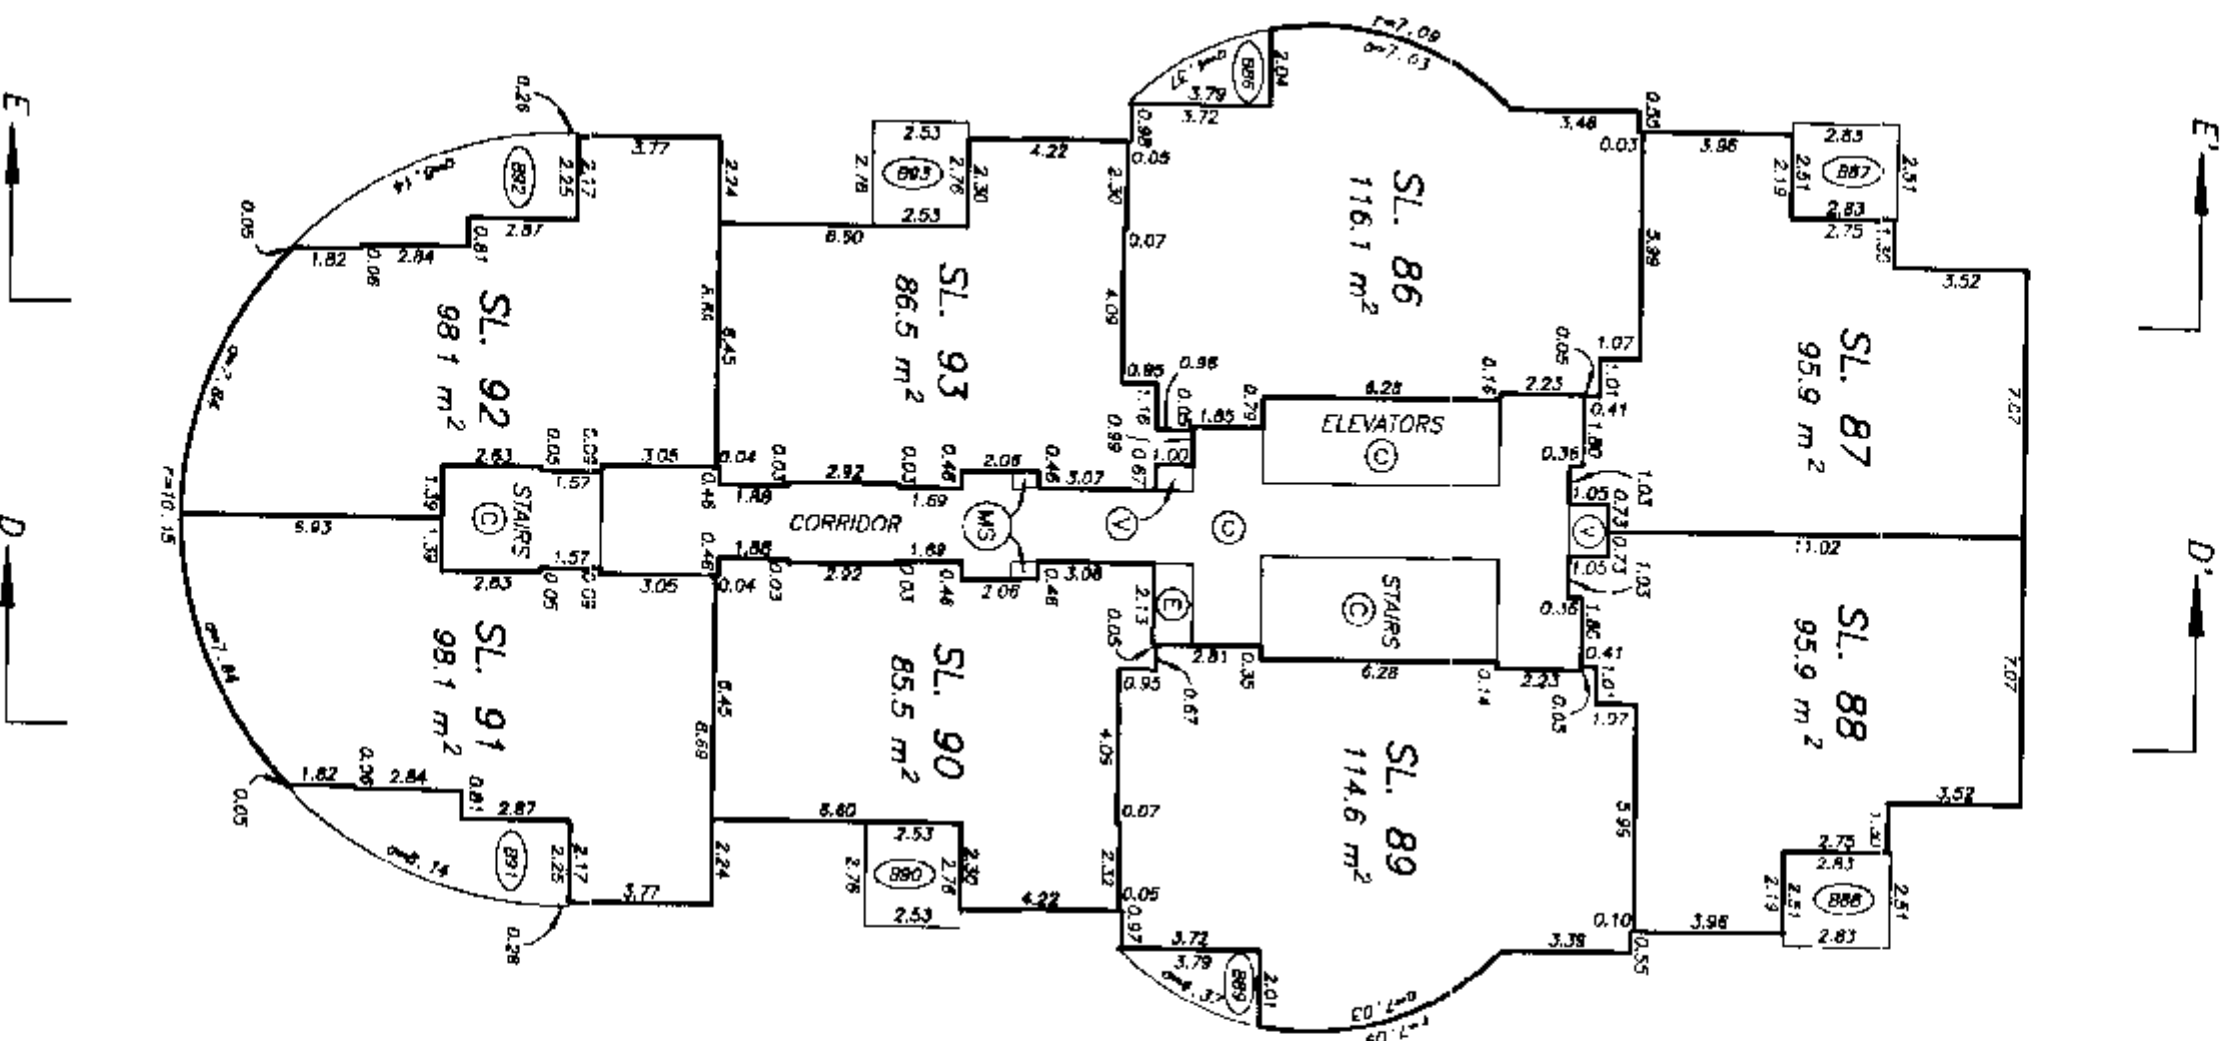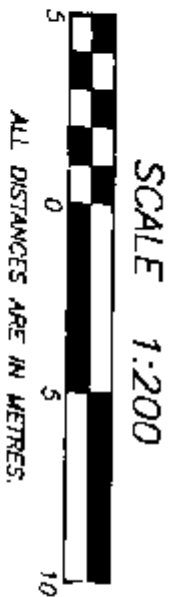



FIFTH FLOOR PLAN
TOWER A

STRATA PLAN LMS 2505

SCALE 1:200

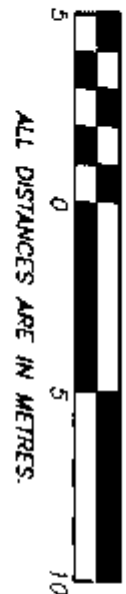




ALL DISTANCES ARE IN METRES.

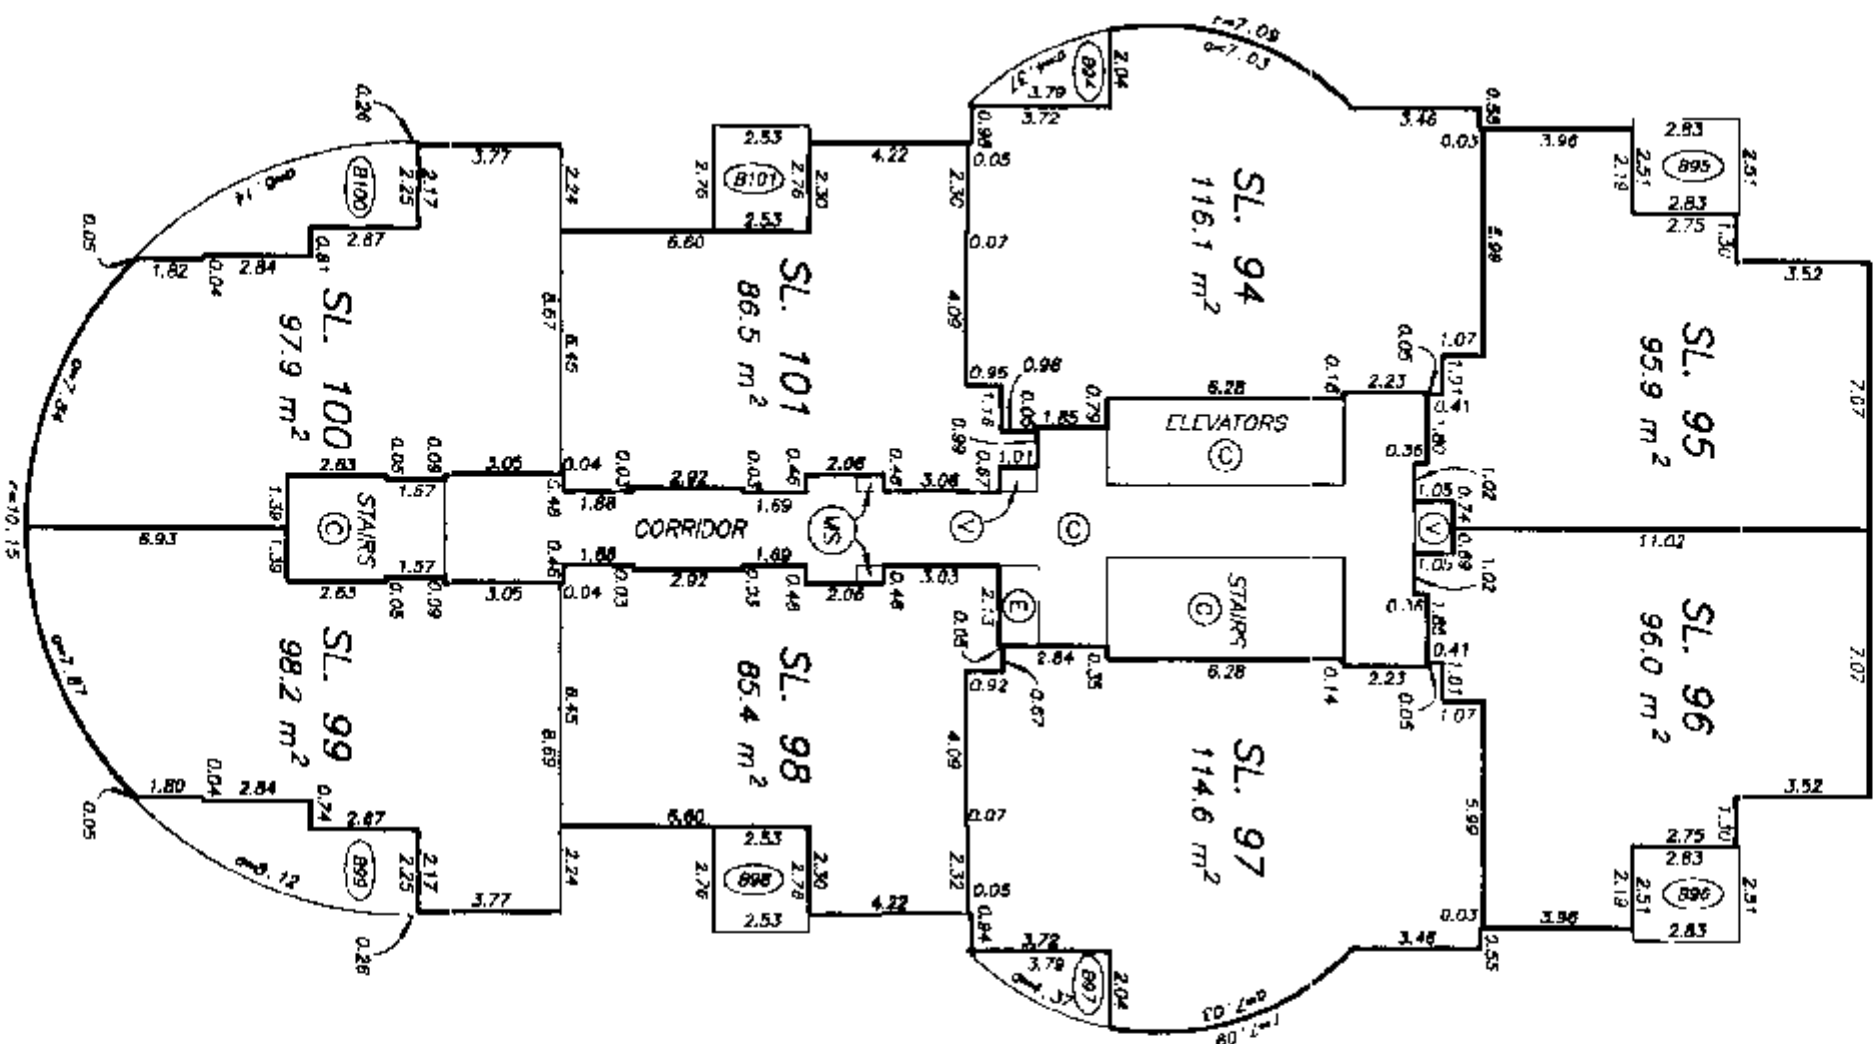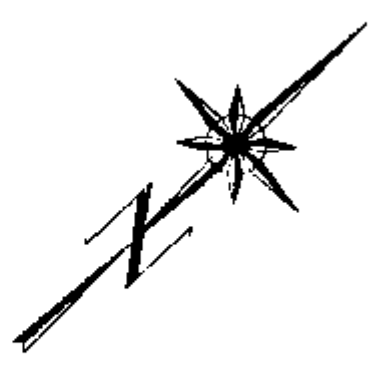

SIXTH FLOOR PLAN TOWER A

STRATA PLAN LMS 2505




SCALE 1:200

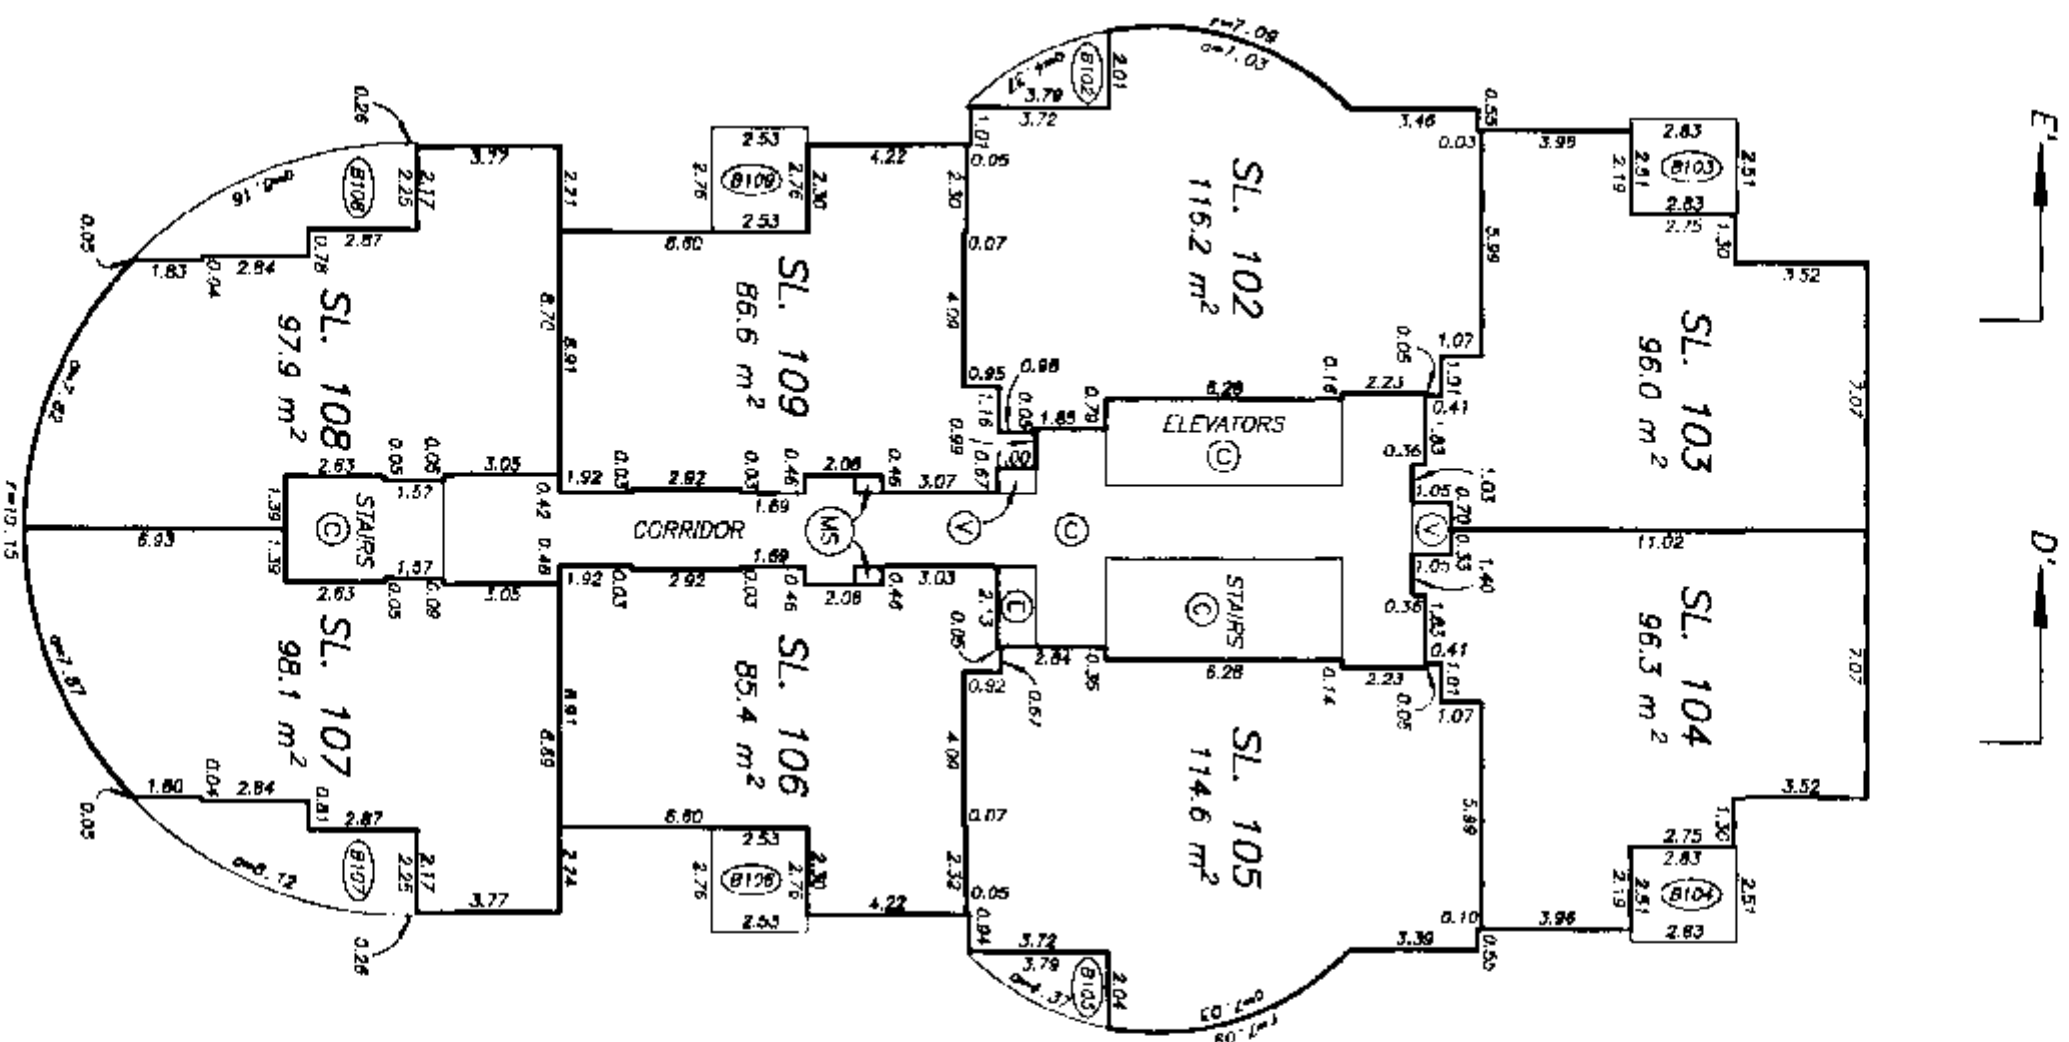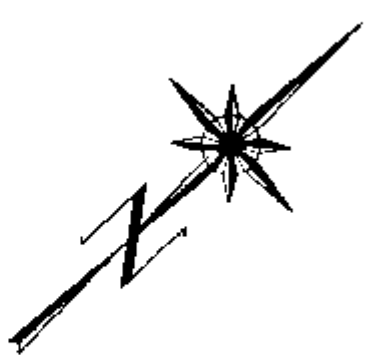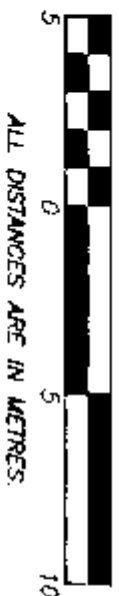

SEVENTH FLOOR PLAN
TOWER A

SHEET 40 OF 56 SHEETS
STRATA PLAN LMS 2505

SCALE 1:200

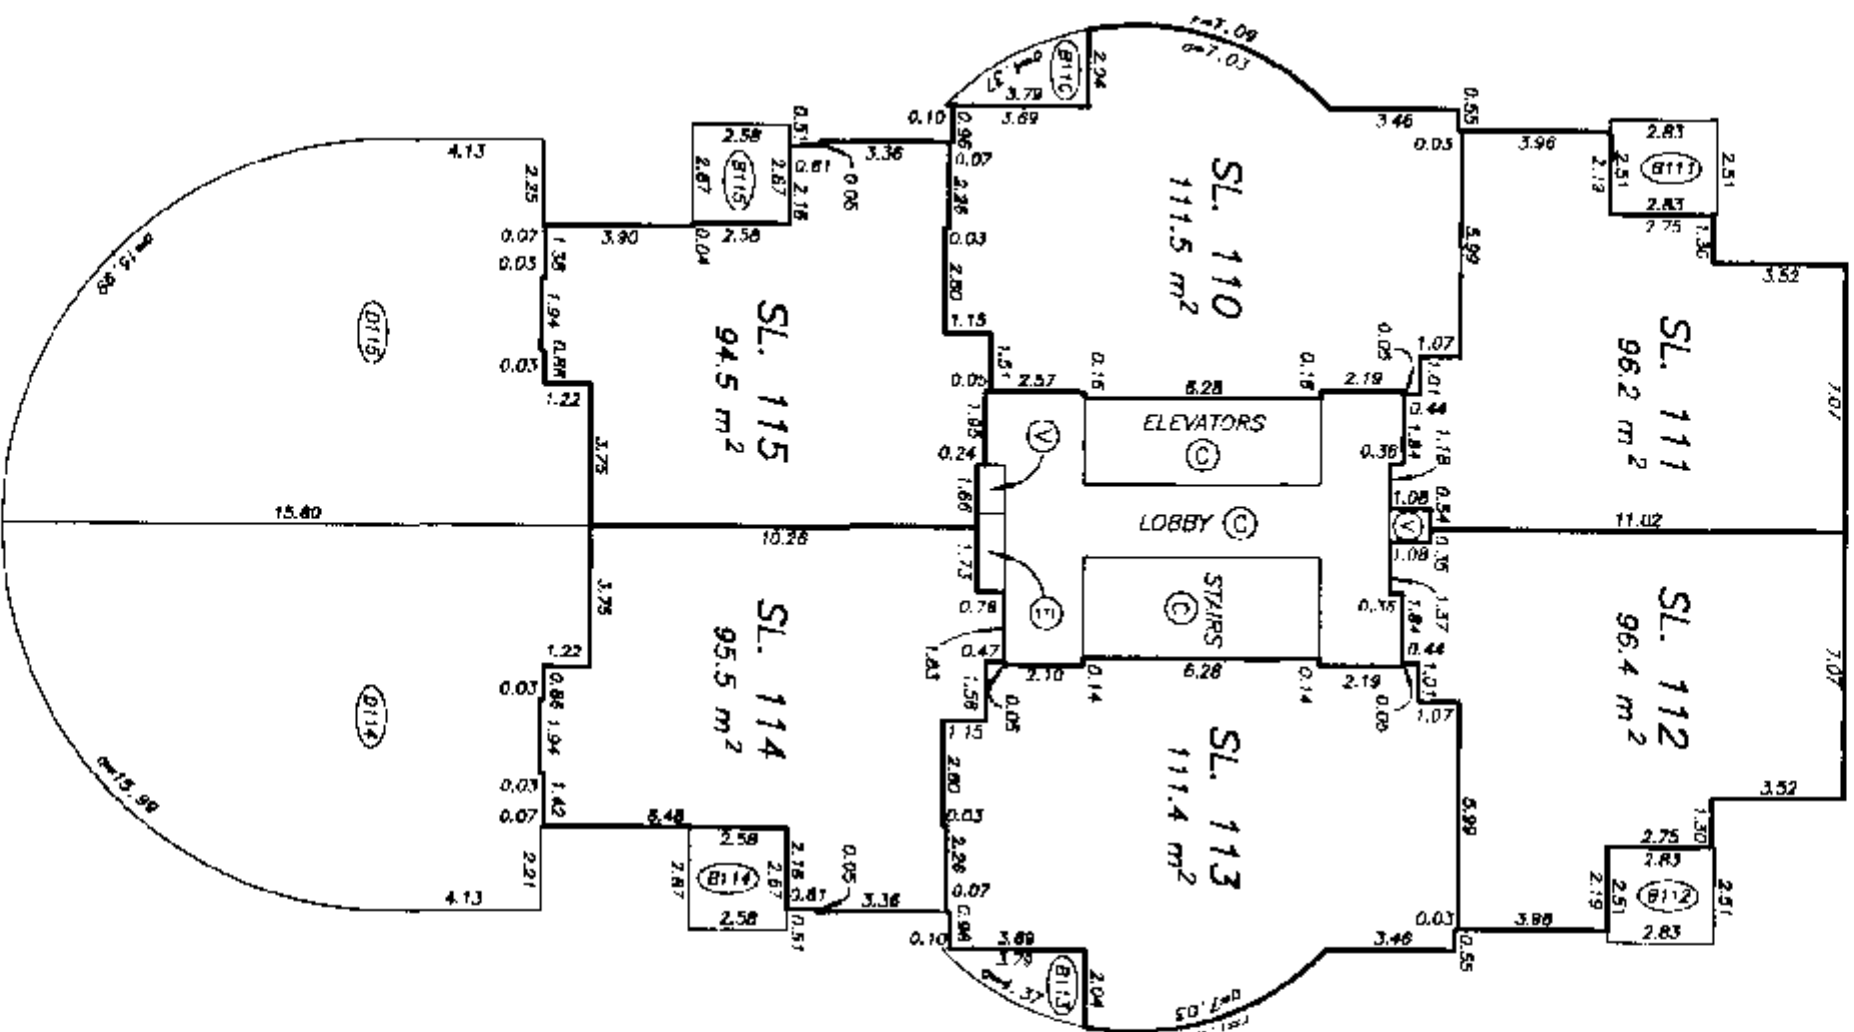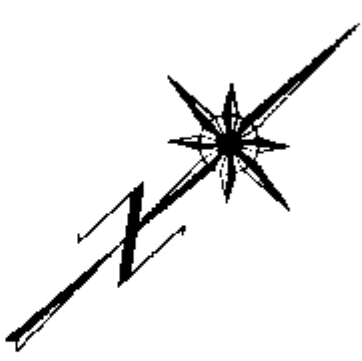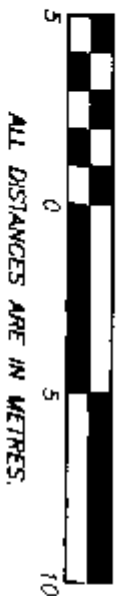


EIGHTH FLOOR PLAN TOWER A

STRAITA PLAN LMS 2505




SCALE 1:200



ALL DISTANCES ARE IN METRES.

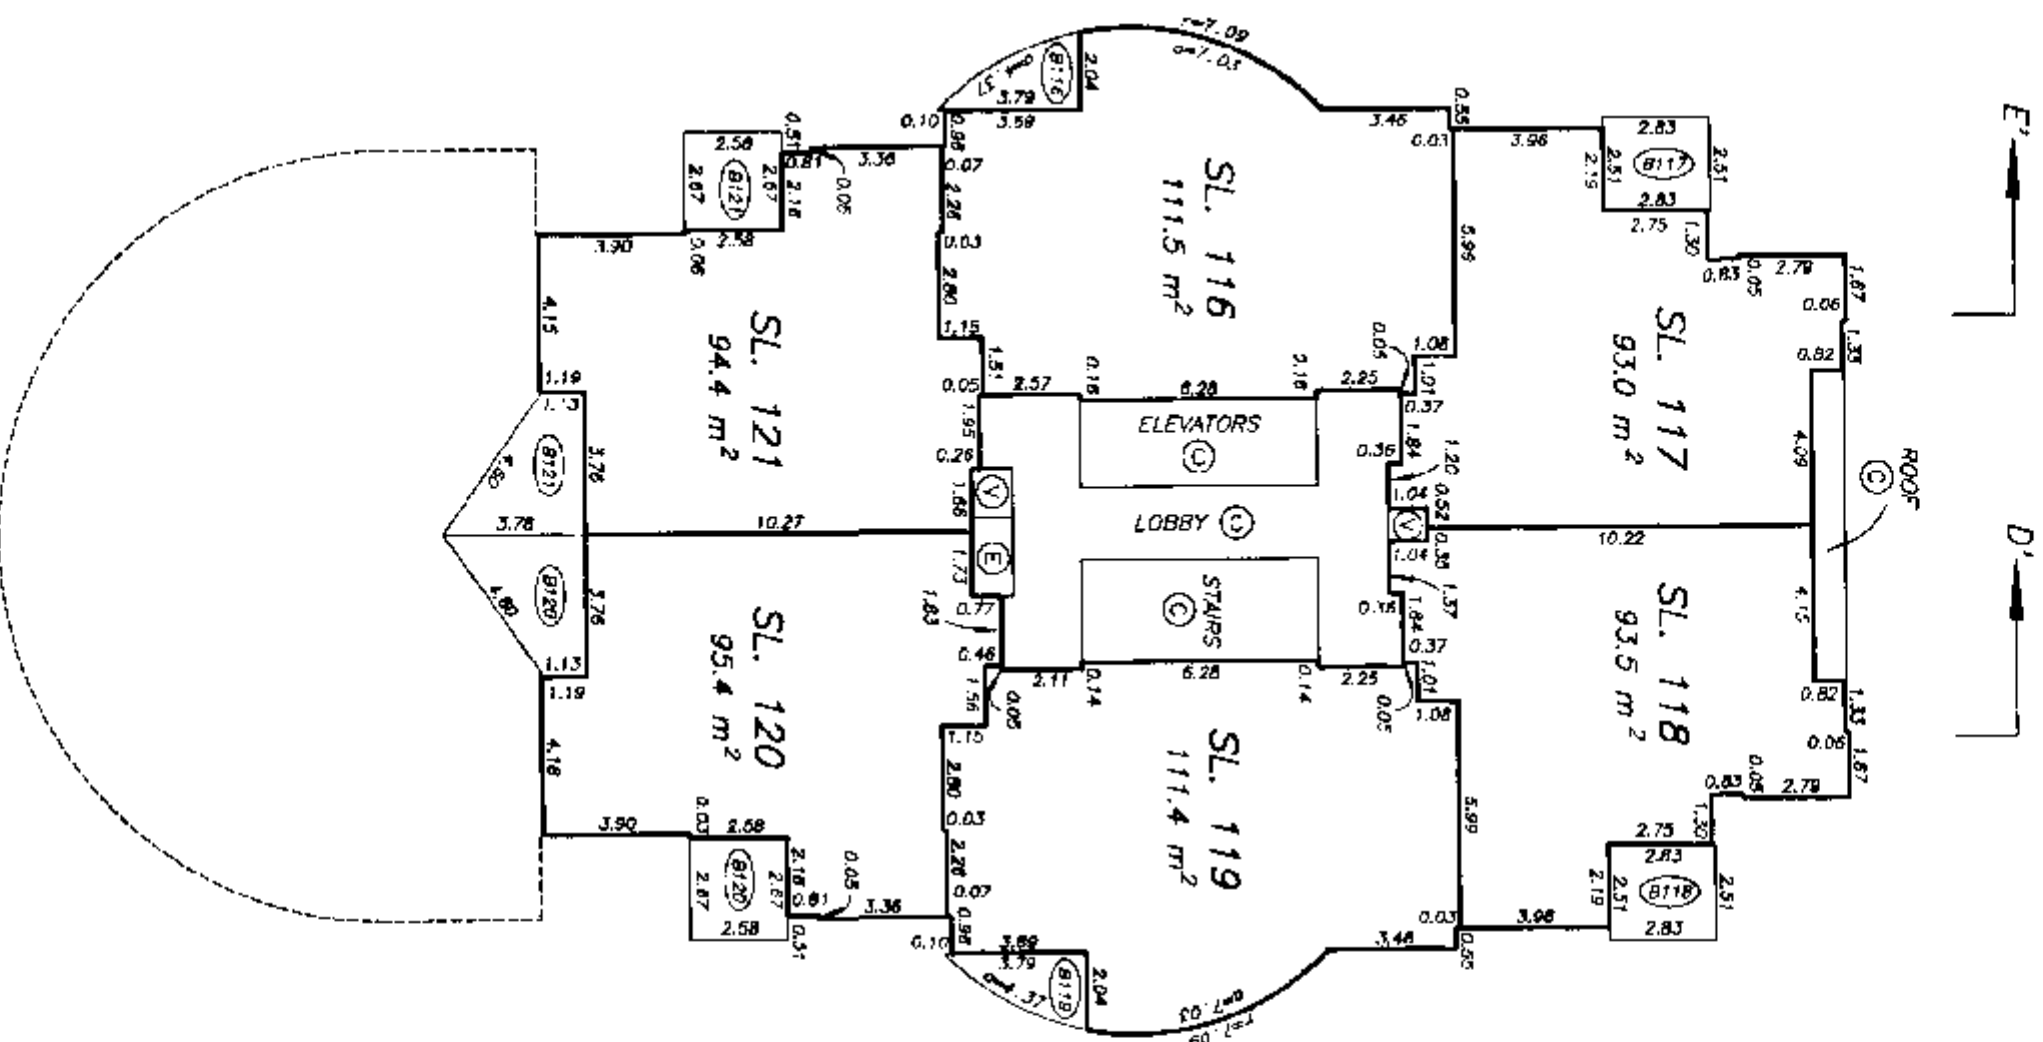

NINTH FLOOR PLAN
TOWER A

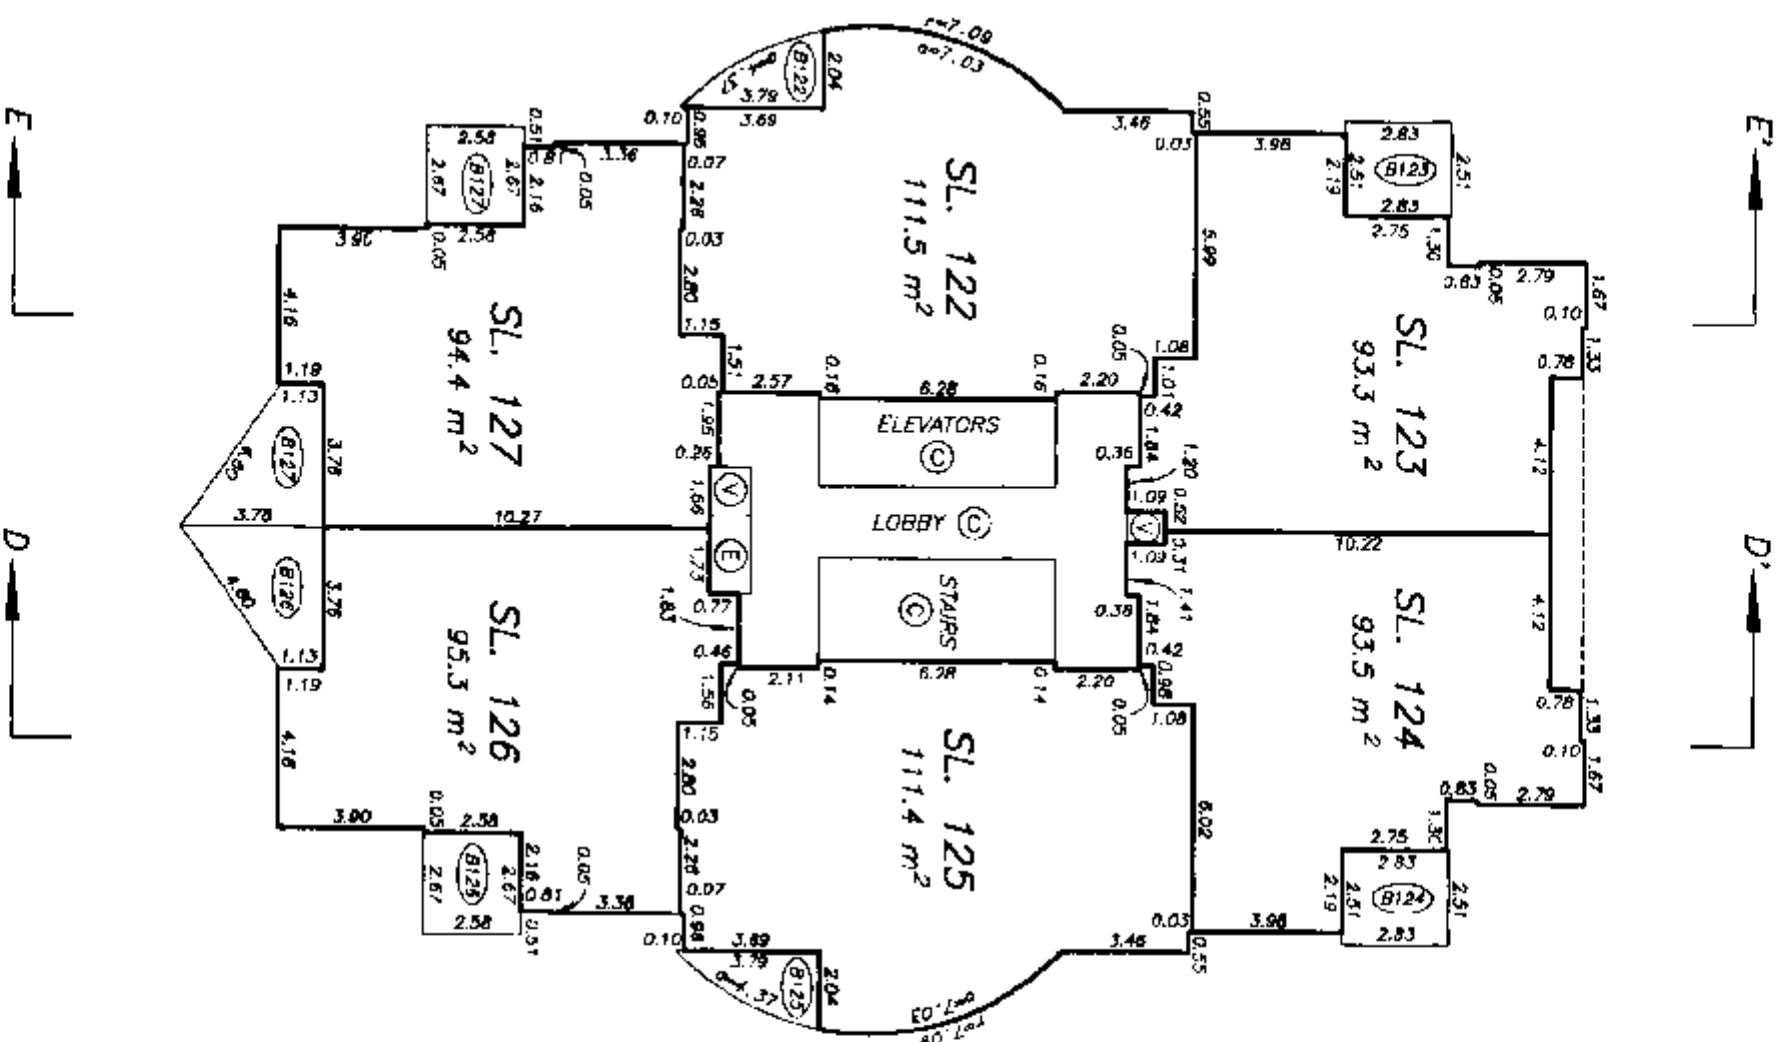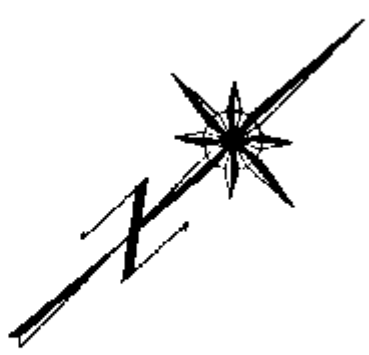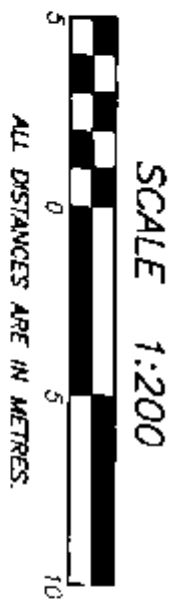



TENTH FLOOR PLAN TOWER A

STRATA PLAN LMS 2505

SCALE 1:200




ALL DISTANCES ARE IN METRES.

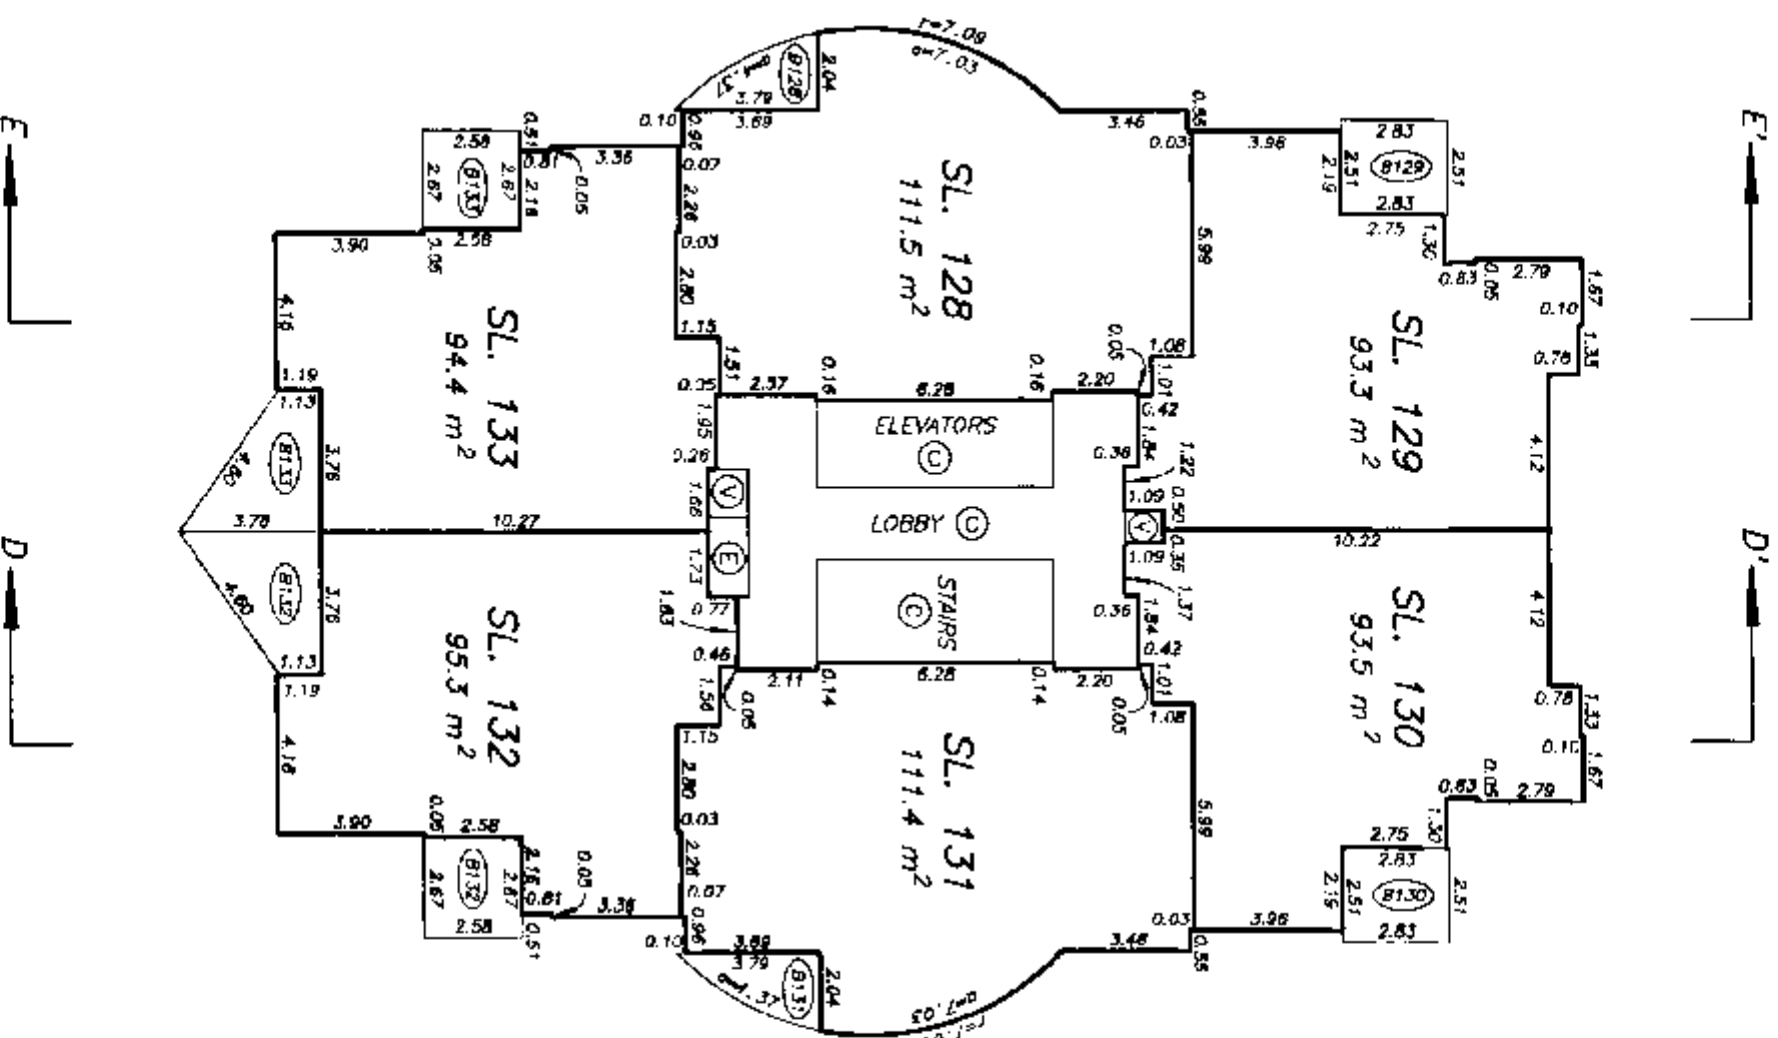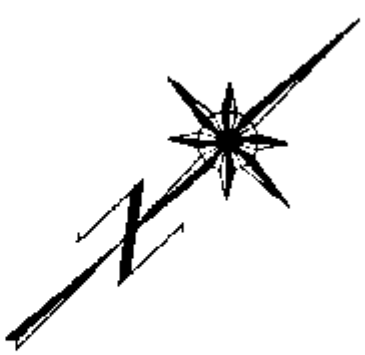


ELEVENTH FLOOR PLAN TOWER A

STRATA PLAN LMS 2505

SCALE 1:200

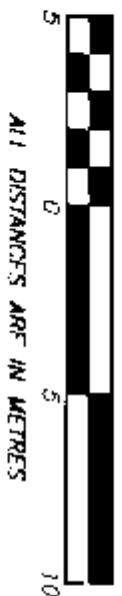

ALL DISTANCES ARE IN METRES

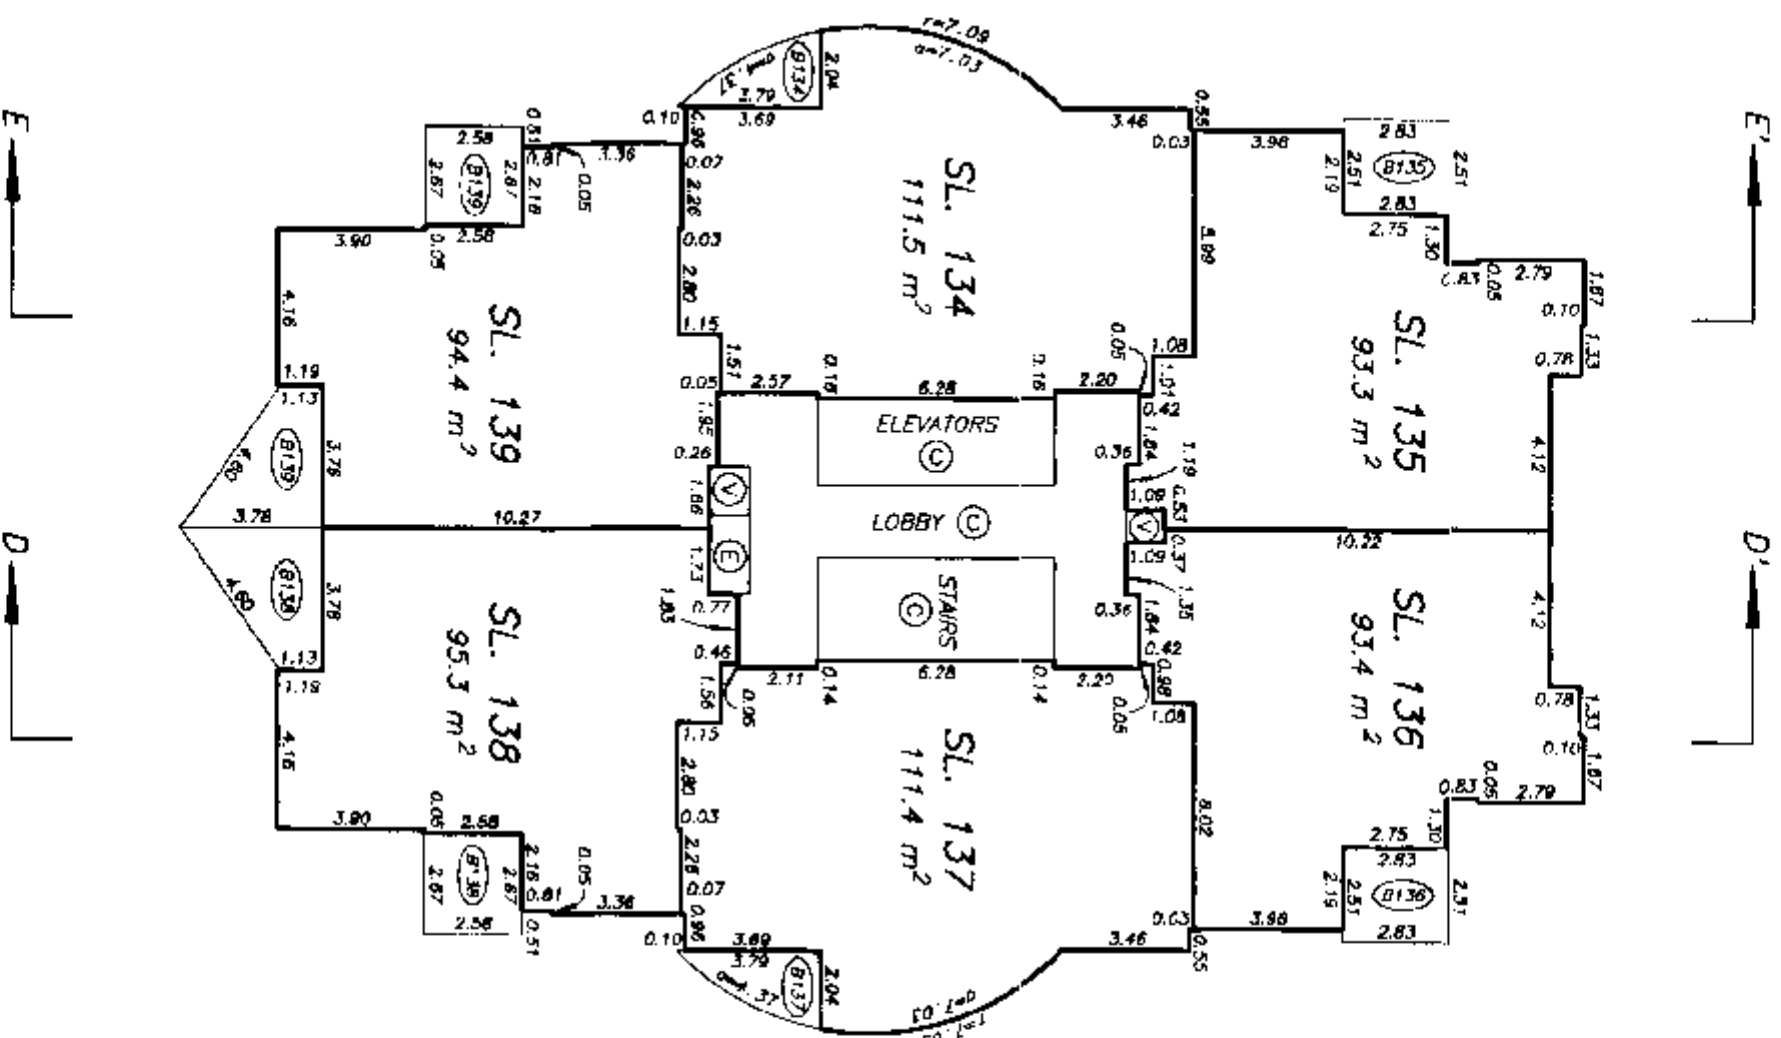


TWELFTH FLOOR PLAN TOWER A

STRATA PLAN LMS 2505

SCALE 1:200



ALL DISTANCES ARE IN METRES.



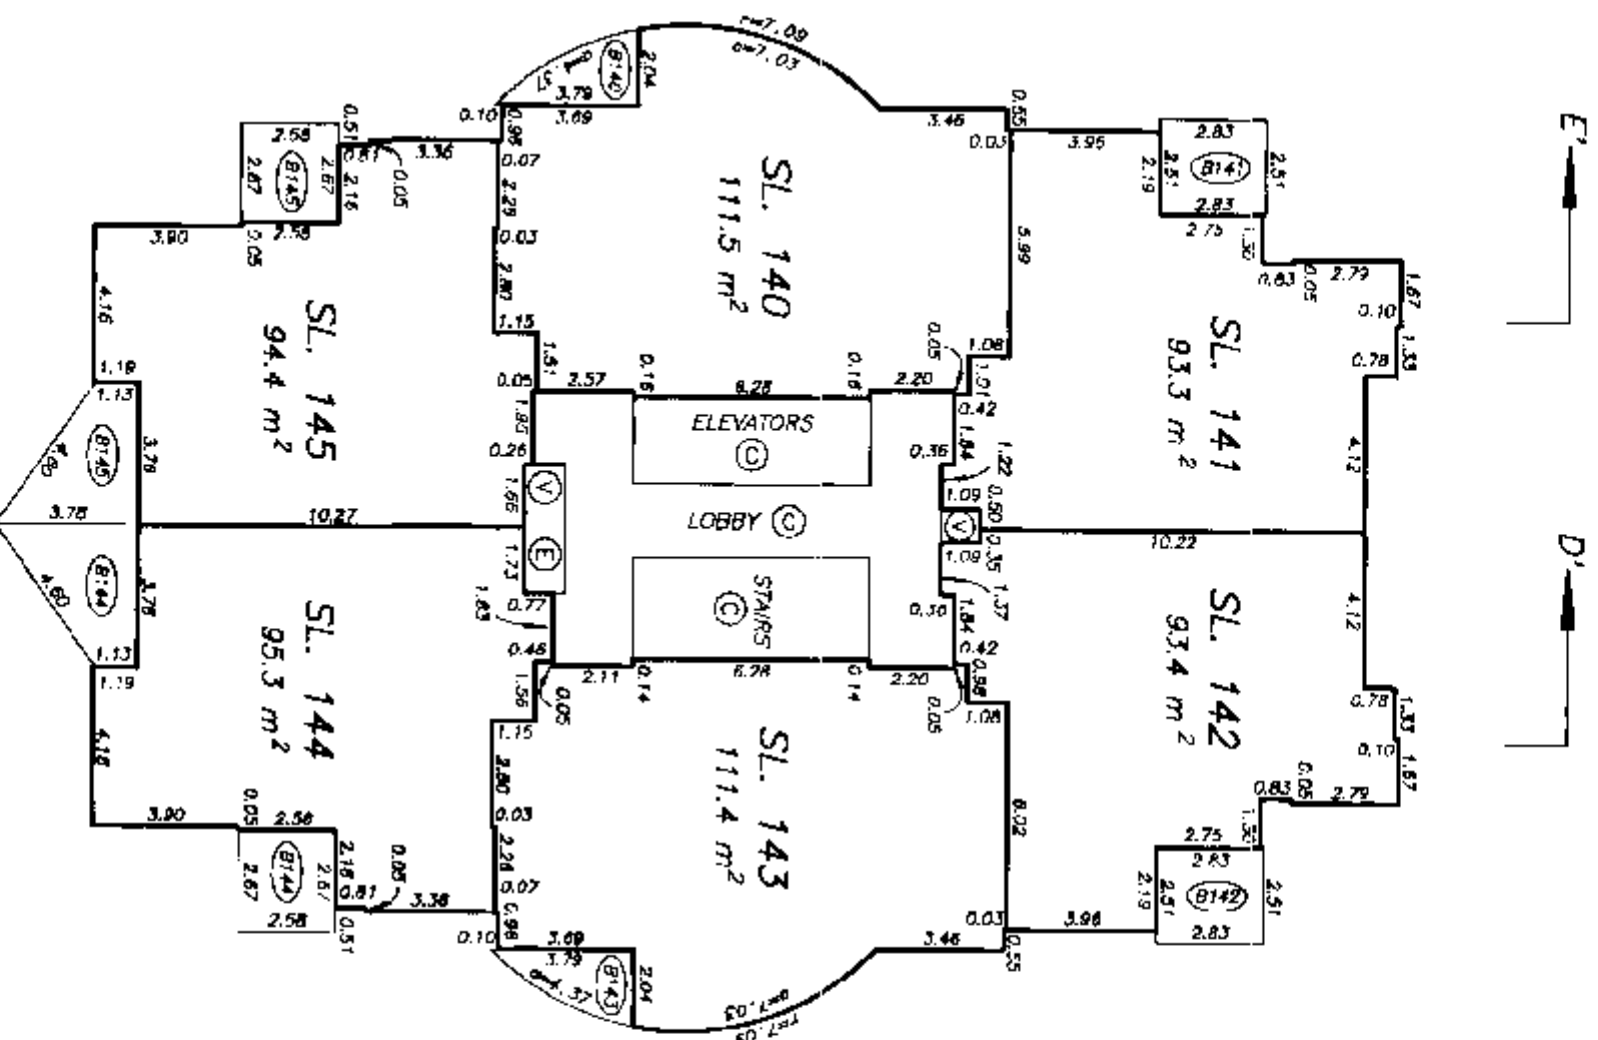


THIRTEENTH FLOOR PLAN TOWER A

STRATA PLAN LMS 2505

SHEET 46 OF 56 SHEETS



SCALE 1:200

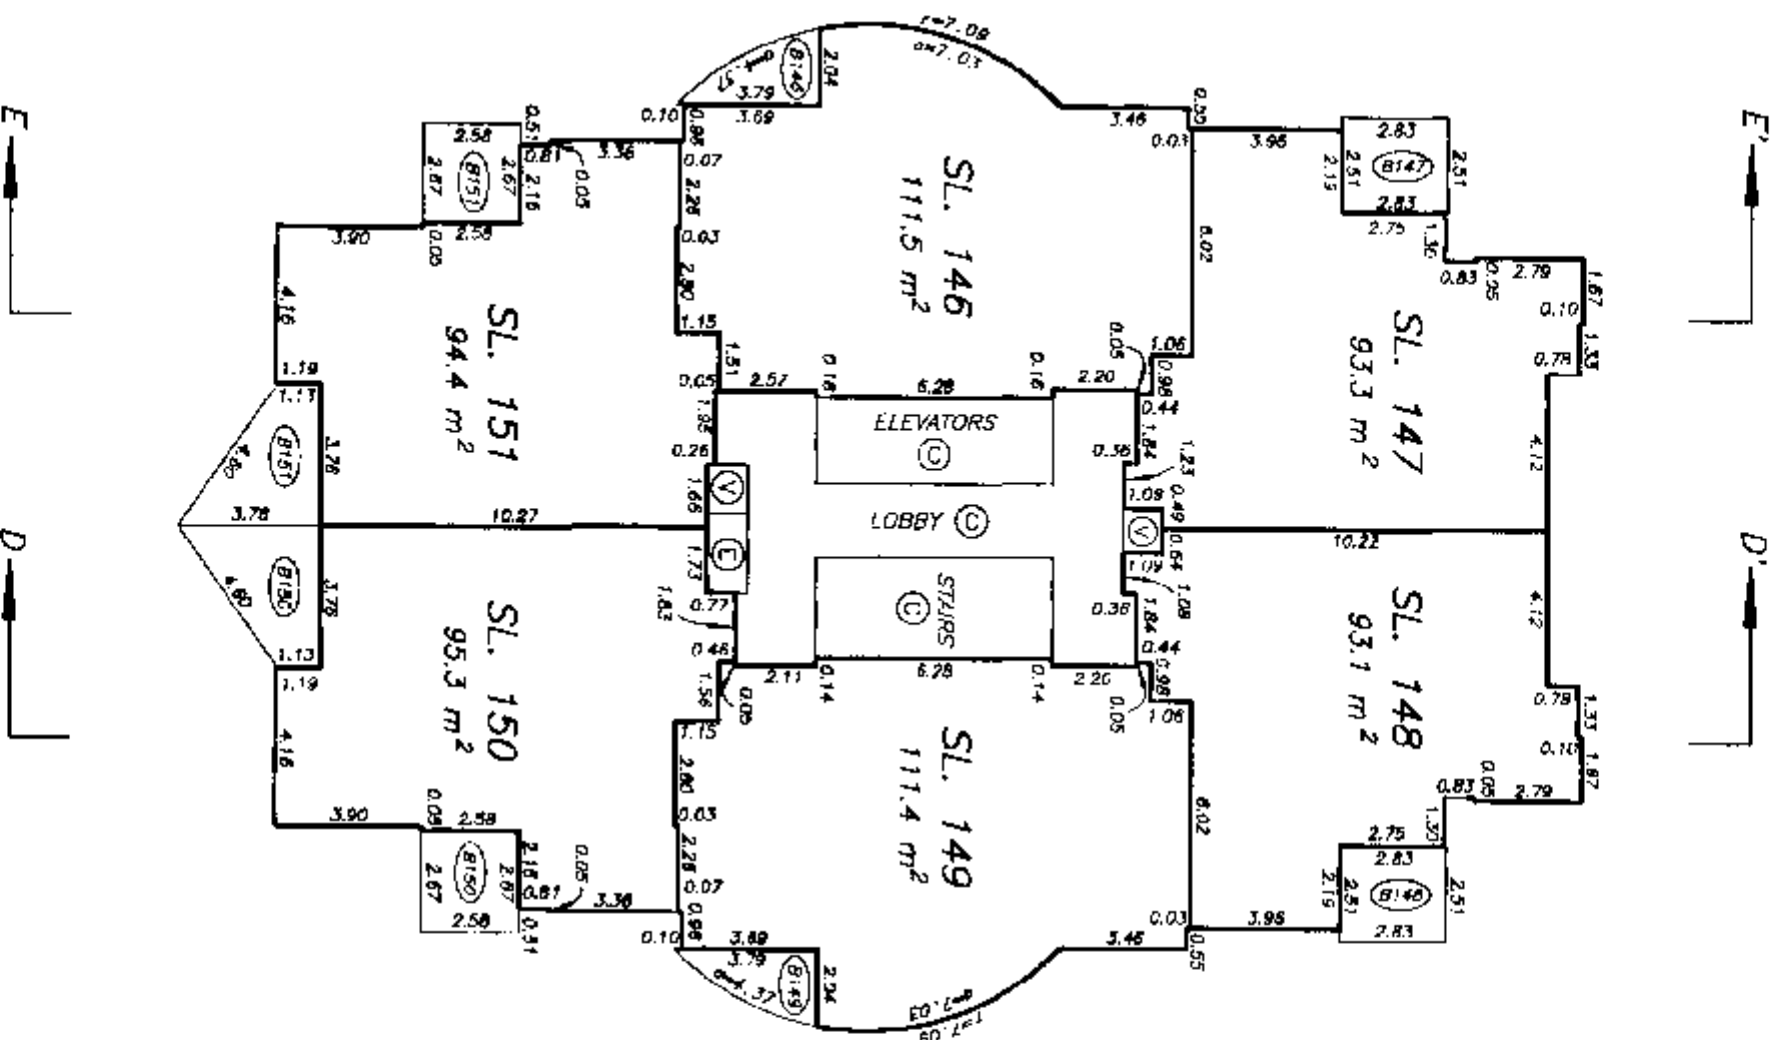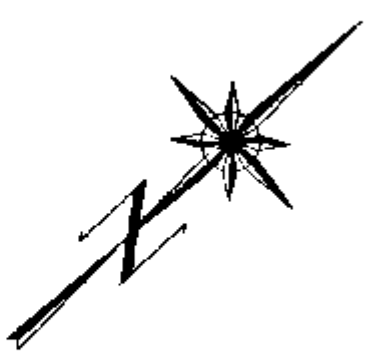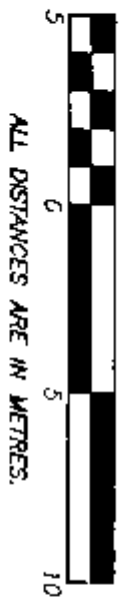

FOURTEENTH FLOOR PLAN TOWER A

STRATA PLAN LMS 2505

SCALE 1:200

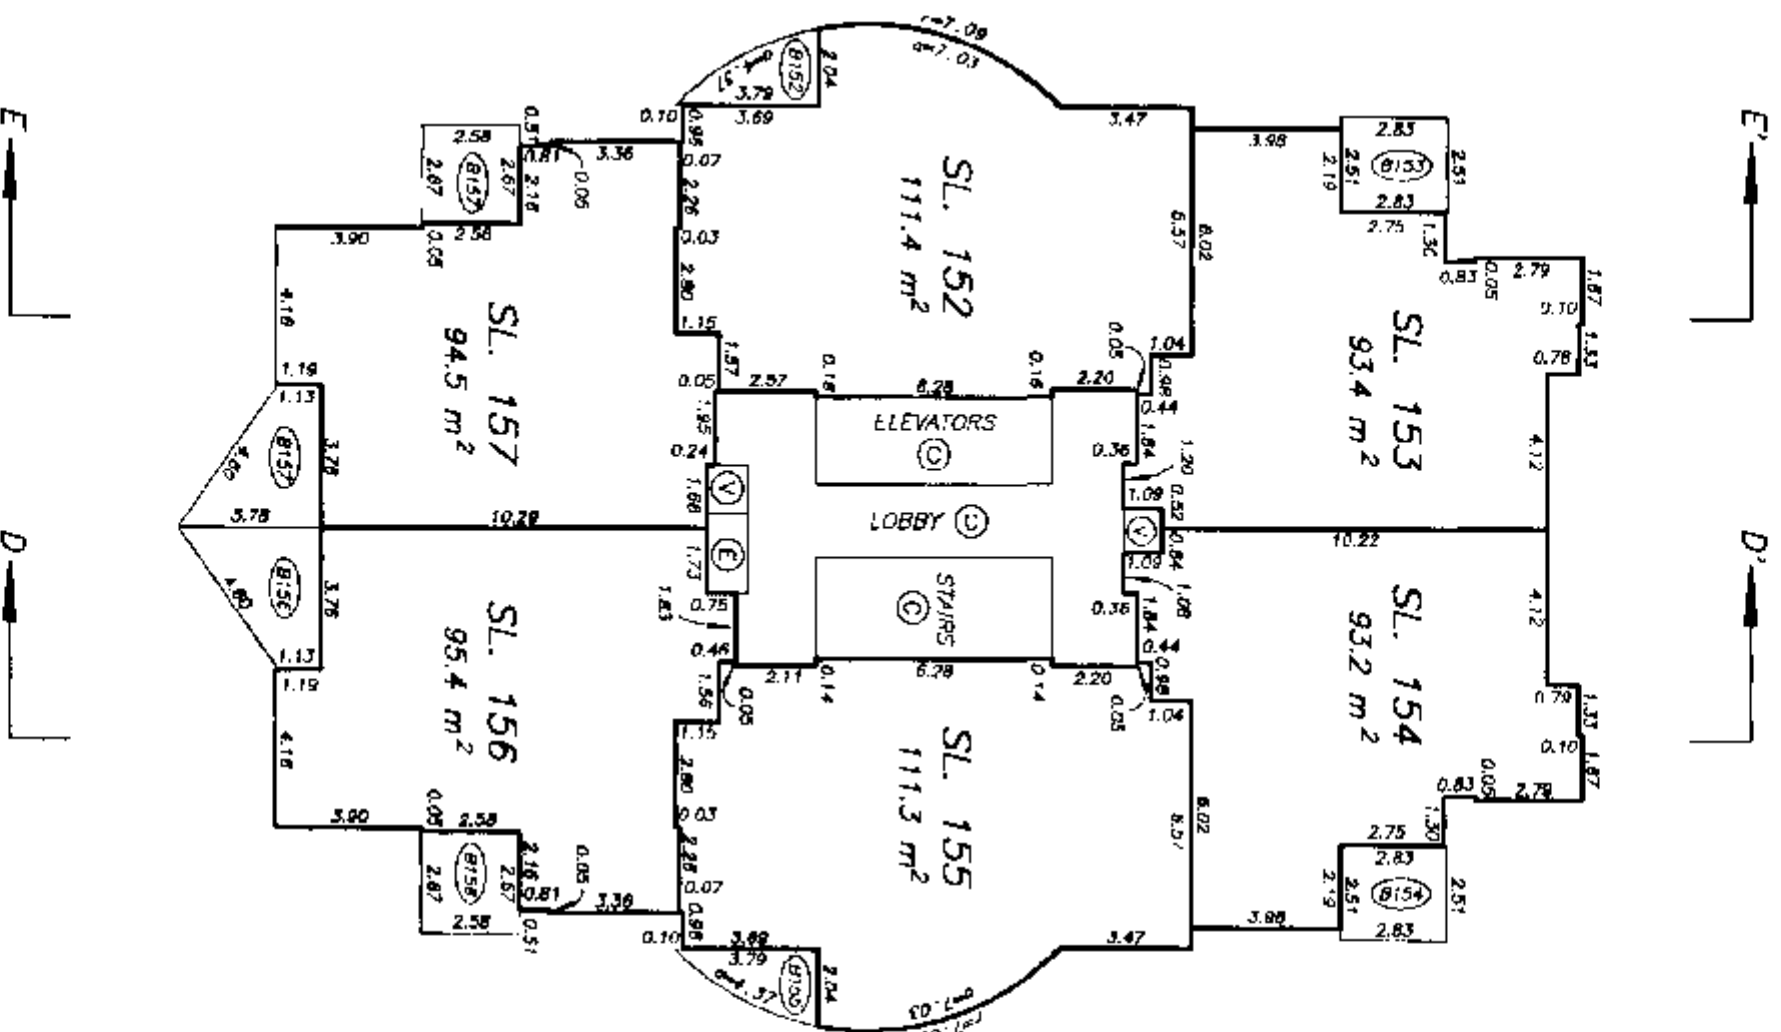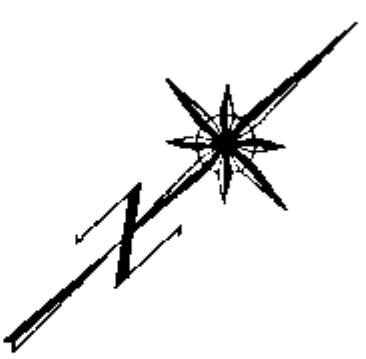



FIFTEENTH FLOOR PLAN TOWER A

STRATA PLAN LMS 2505




SCALE 1:200



ALL DISTANCES ARE IN METRES.

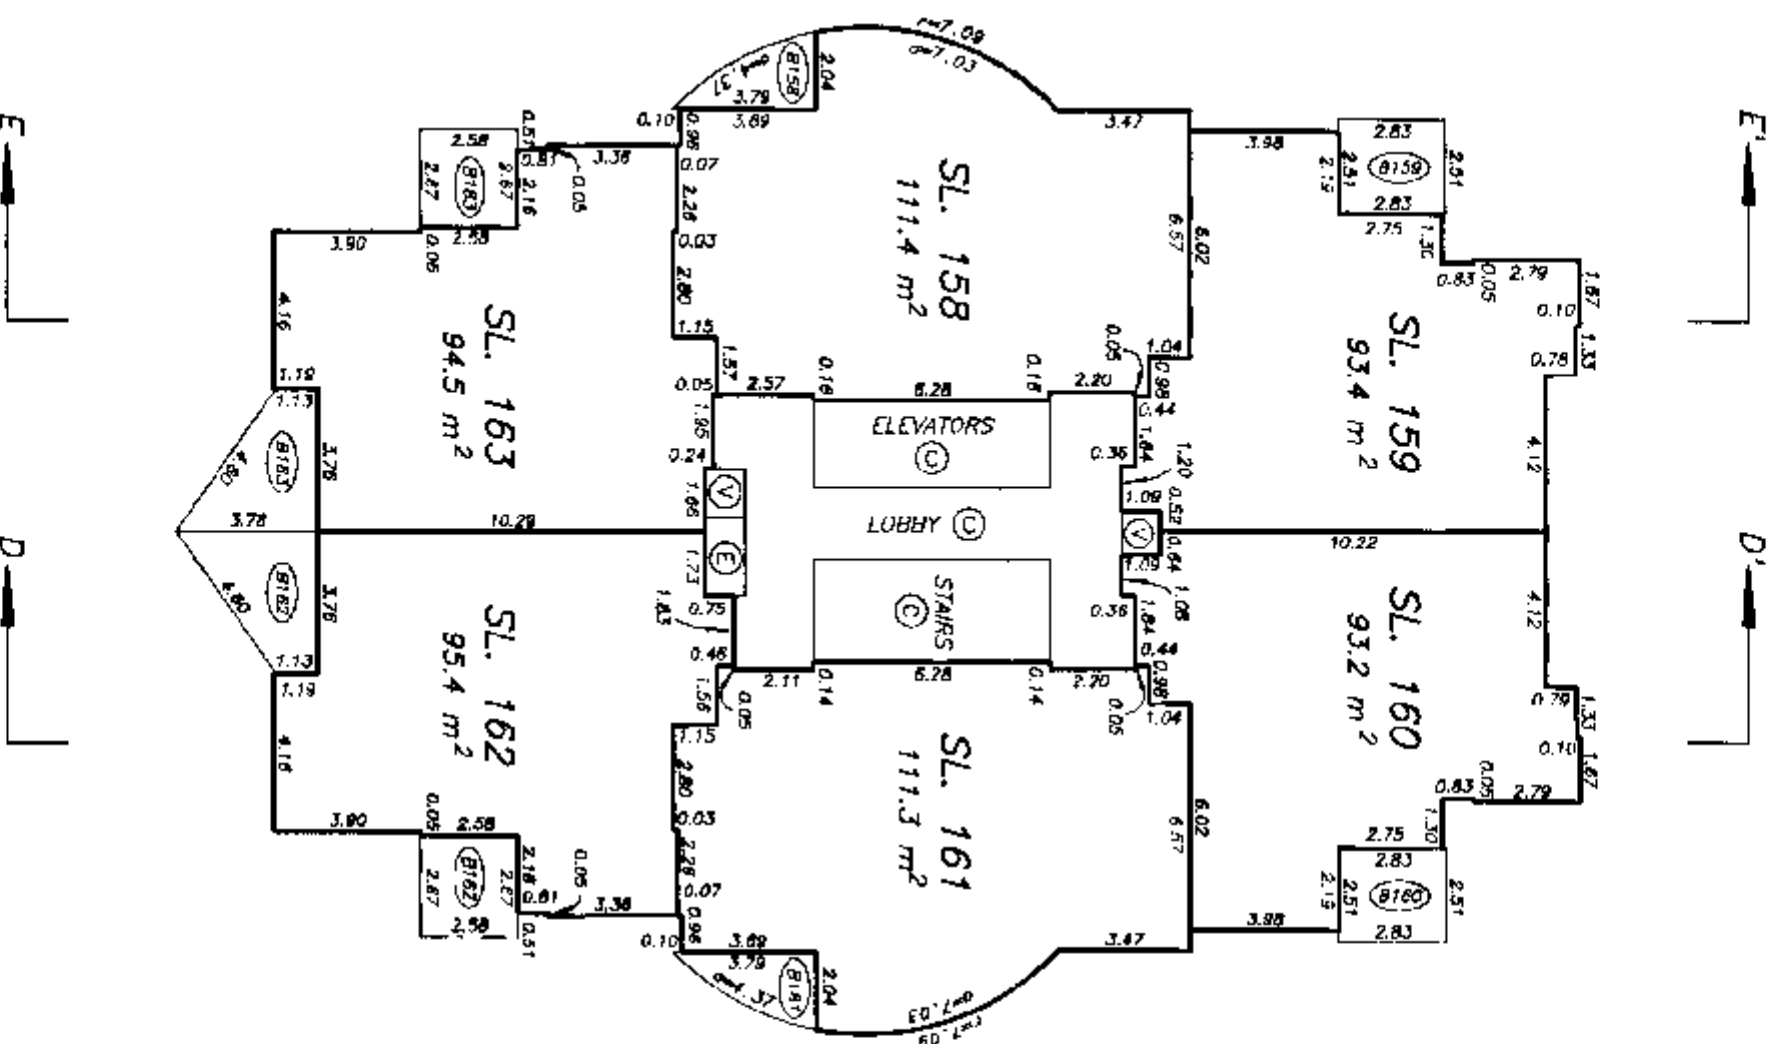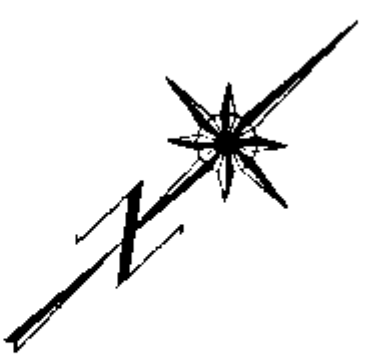

SIXTEENTH FLOOR PLAN
TOWER A

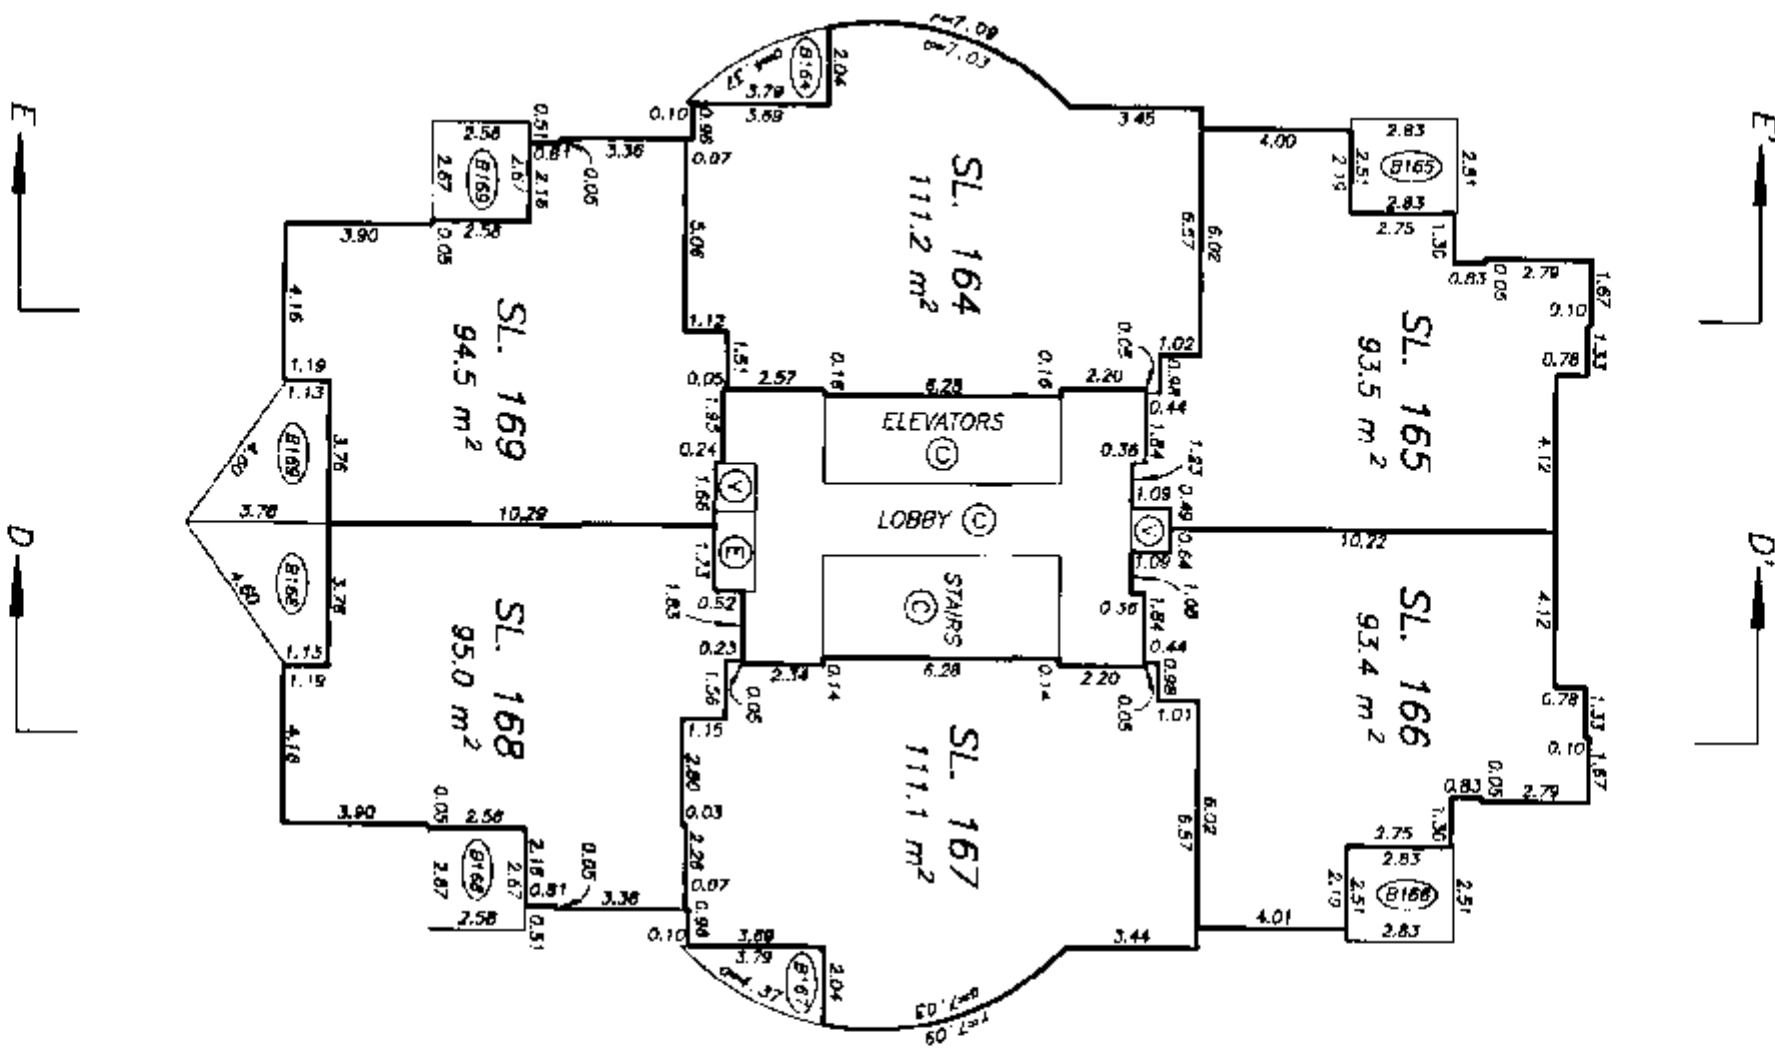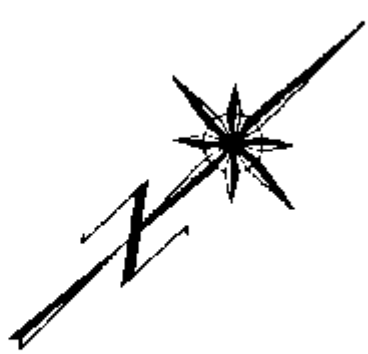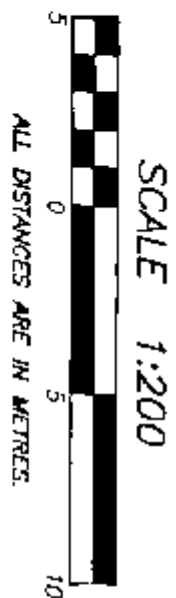


SEVENTEENTH FLOOR PLAN
TOWER A



STRATA PLAN LMS 2505

SHEET 50 OF 56 SHEETS

SCALE 1:200

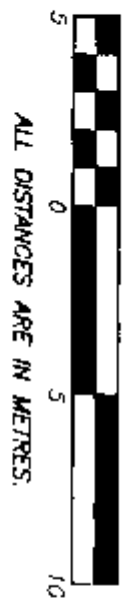


ALL DISTANCES ARE IN METRES.

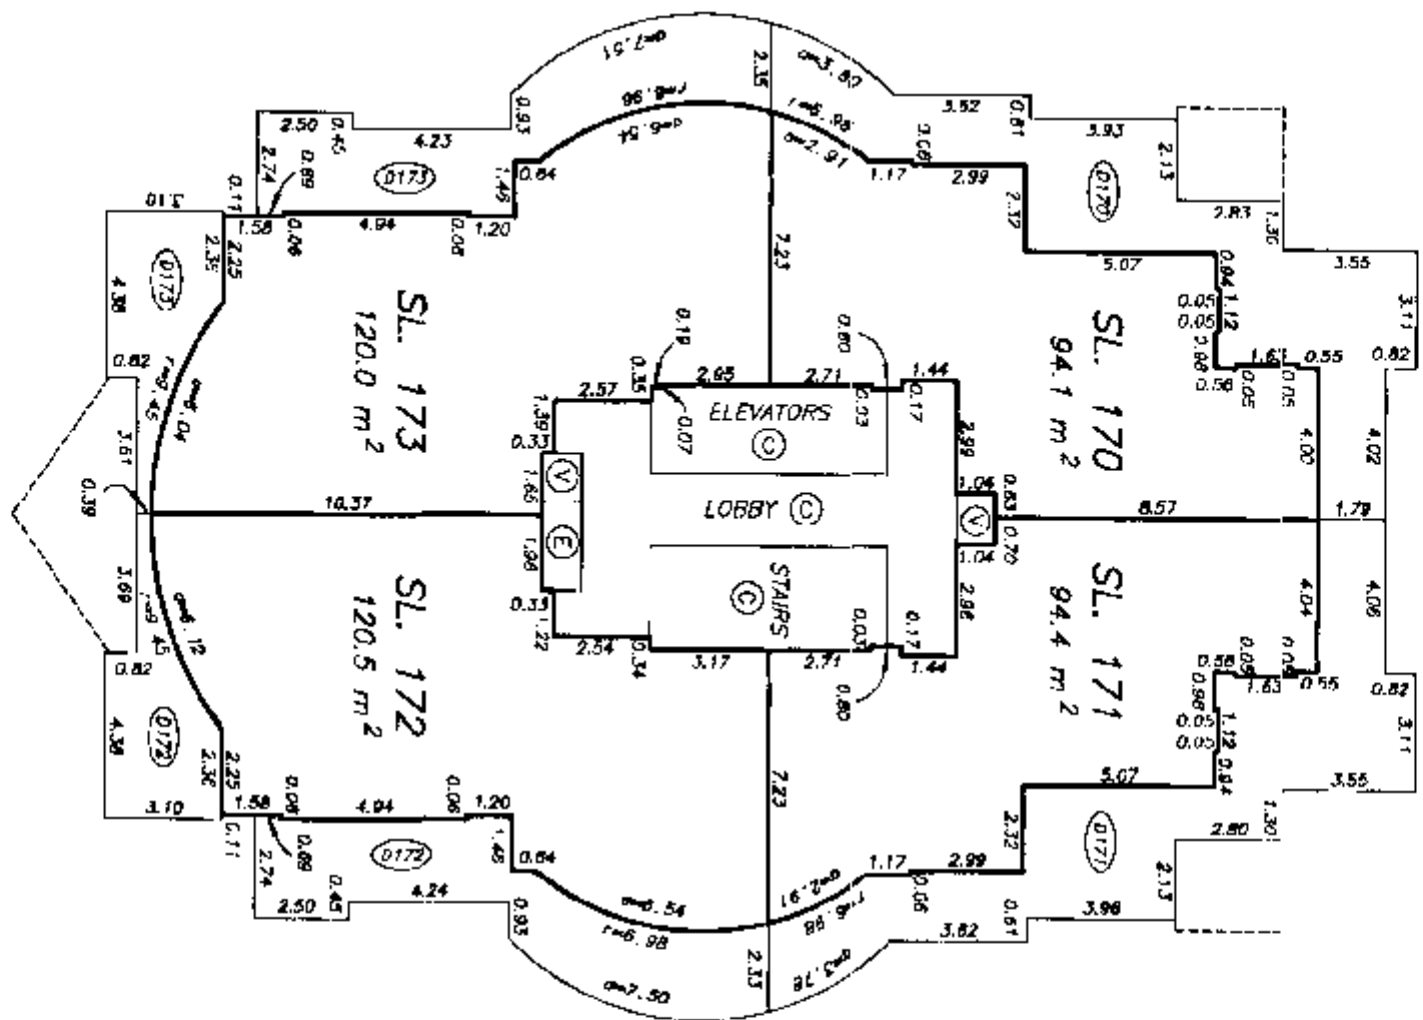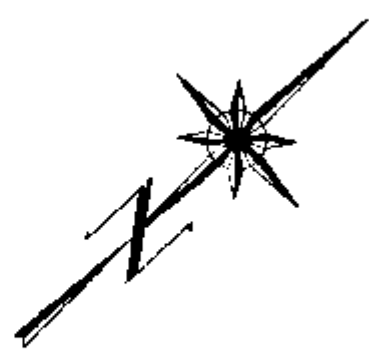


EIGHTEENTH FLOOR PLAN TOWER A

STRATA PLAN LMS 2505

SCALE 1:200

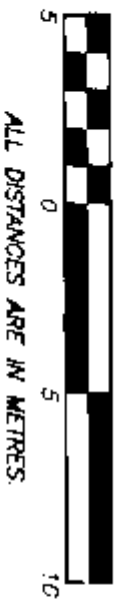

ALL DISTANCES ARE IN METRES.

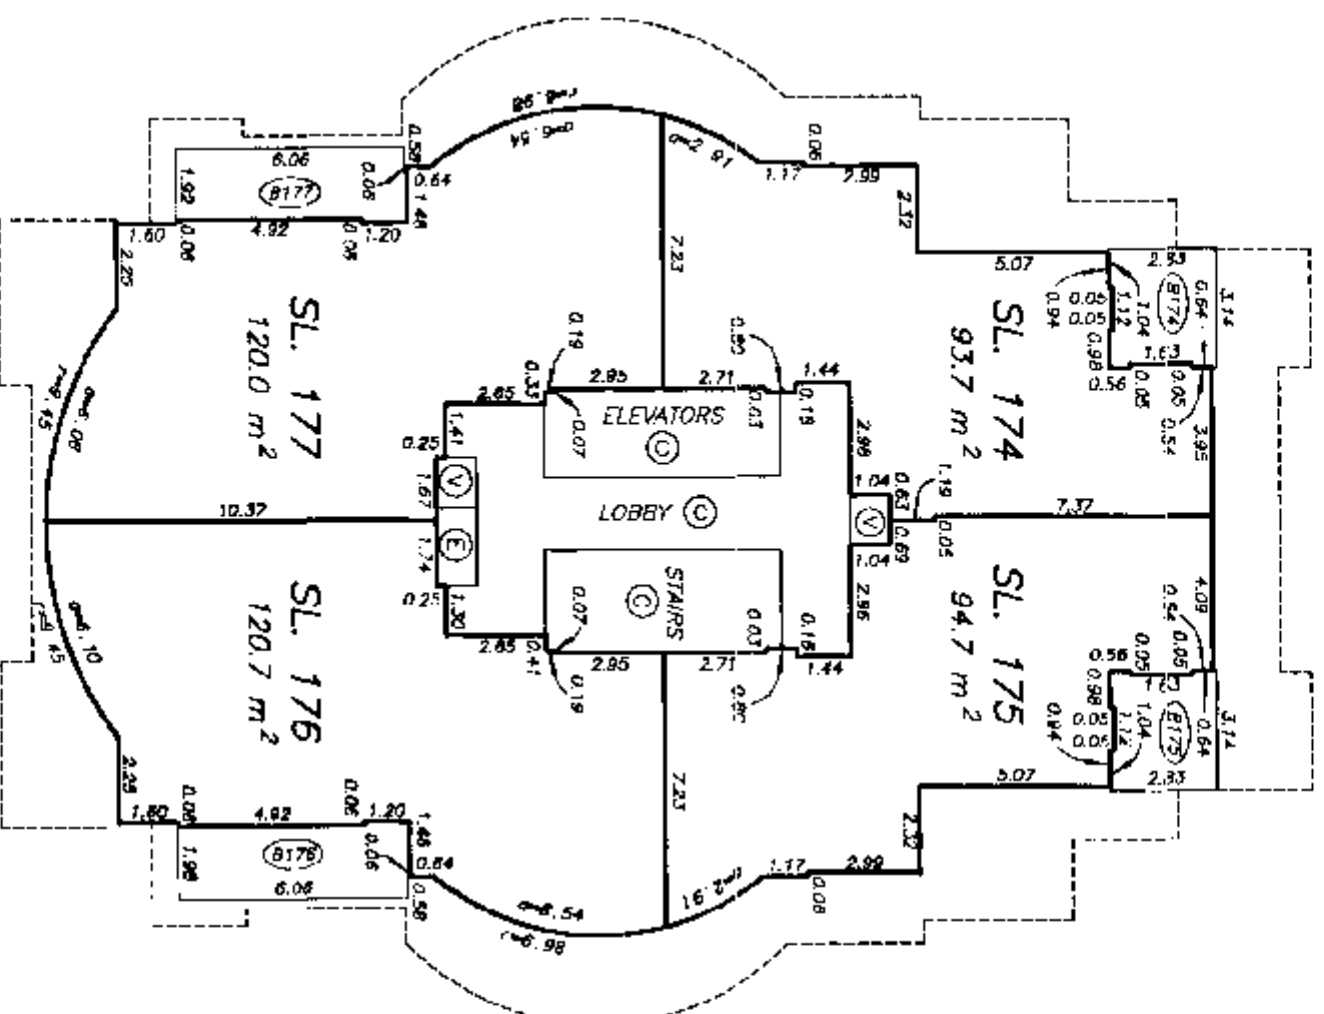



NINETEENTH FLOOR PLAN TOWER A


STRATA PLAN LMS 2505

SCALE 1:200



ALL DISTANCES ARE IN METRES.

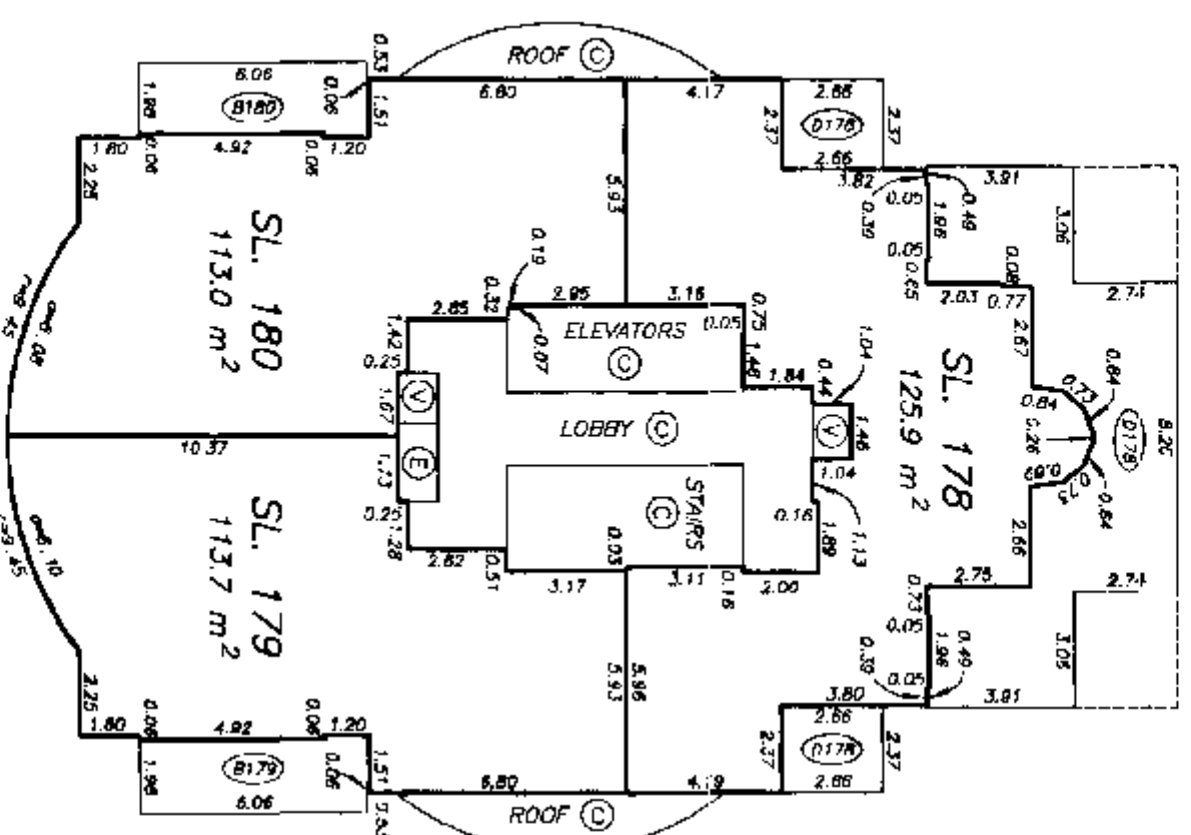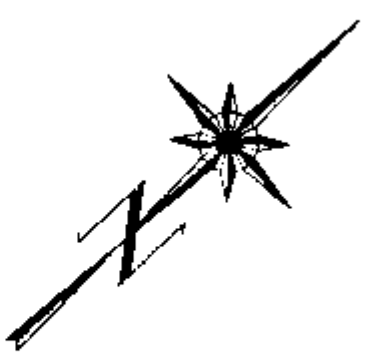

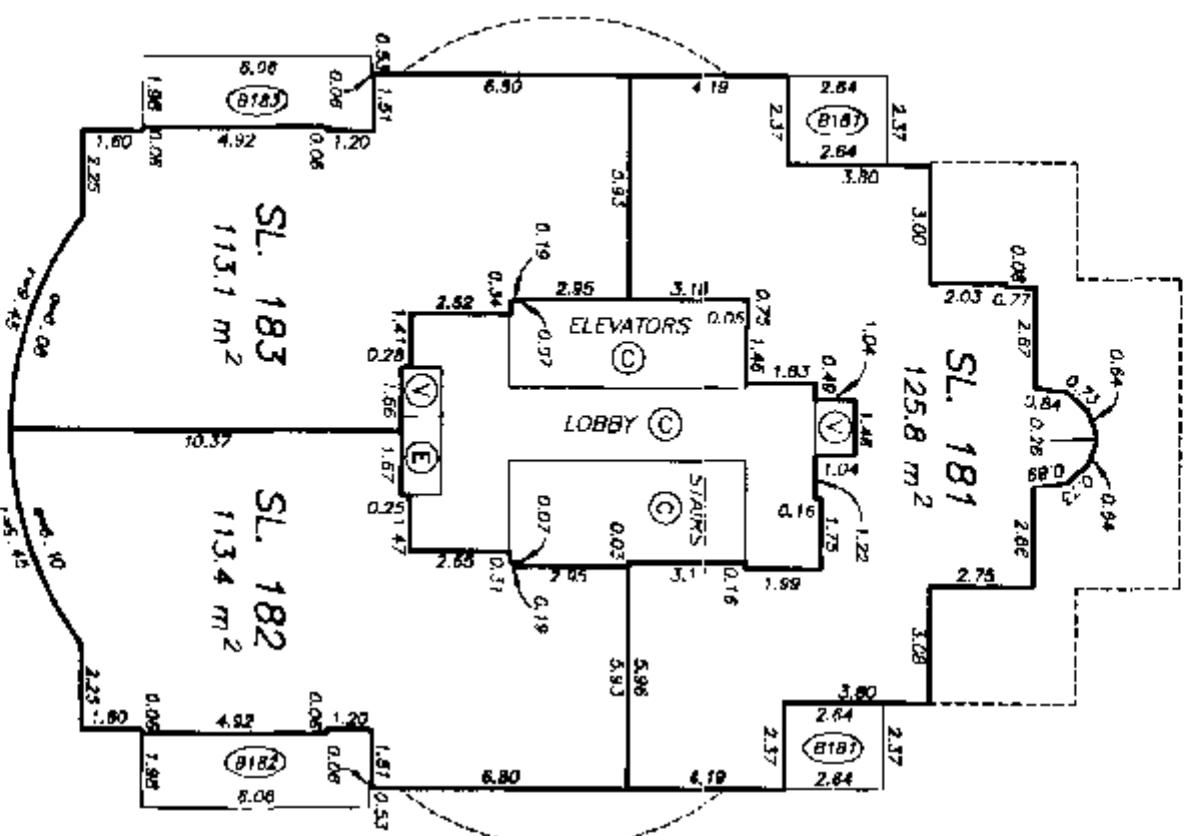


10


TWENTY FIRST FLOOR PLAN
TOWER A

STRATA PLAN LMS 2505


SCALE 1:200

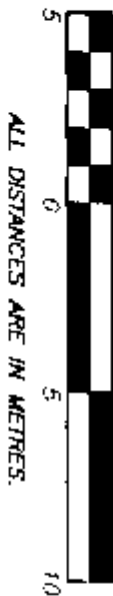

ALL DISTANCES ARE IN METRES.

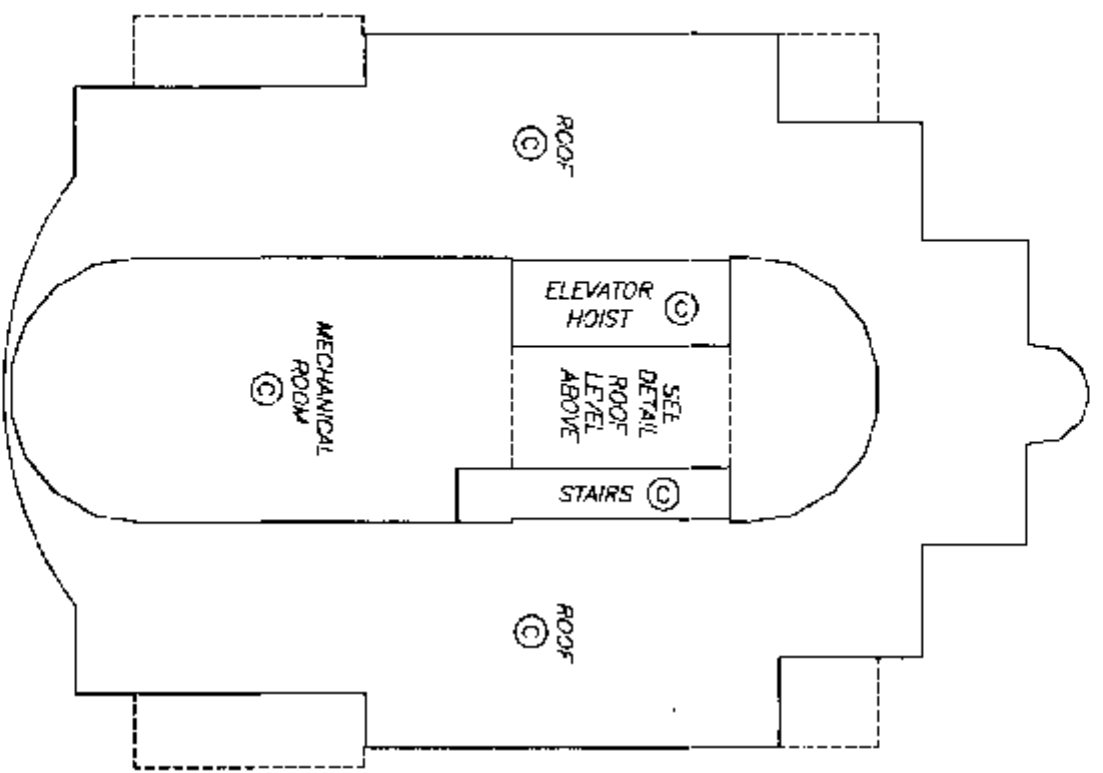

ROOF LEVEL

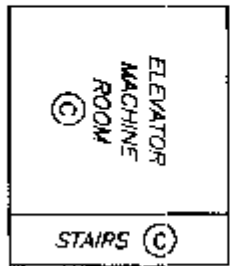

DETAIL
SCALE 1:200

DRAWING # 30090-26
FILE # 390-2621

DATE : AUGUST 6, 1996.
M. E. d.

STRATA PLAN LMS 2505

[illegible]