

STRATA PLAN OF PARCEL 93

OF SECTION 4, BLOCK 4 NORTH,
RANGE 6 WEST, PLAN 61013, N.W.D.
MUNICIPALITY OF RICHMOND.

KEY PLAN **SCALE 1:750 metres**

STRATA PLAN NW 16847


Deposited and registered in the Land
Registry Office at New Westminster, B.C.
this 20th day of October 1981.

Assistant Deputy Registrar

SCALE 1:750 metres

LANSDOWNE ROAD

REF. RD 151166

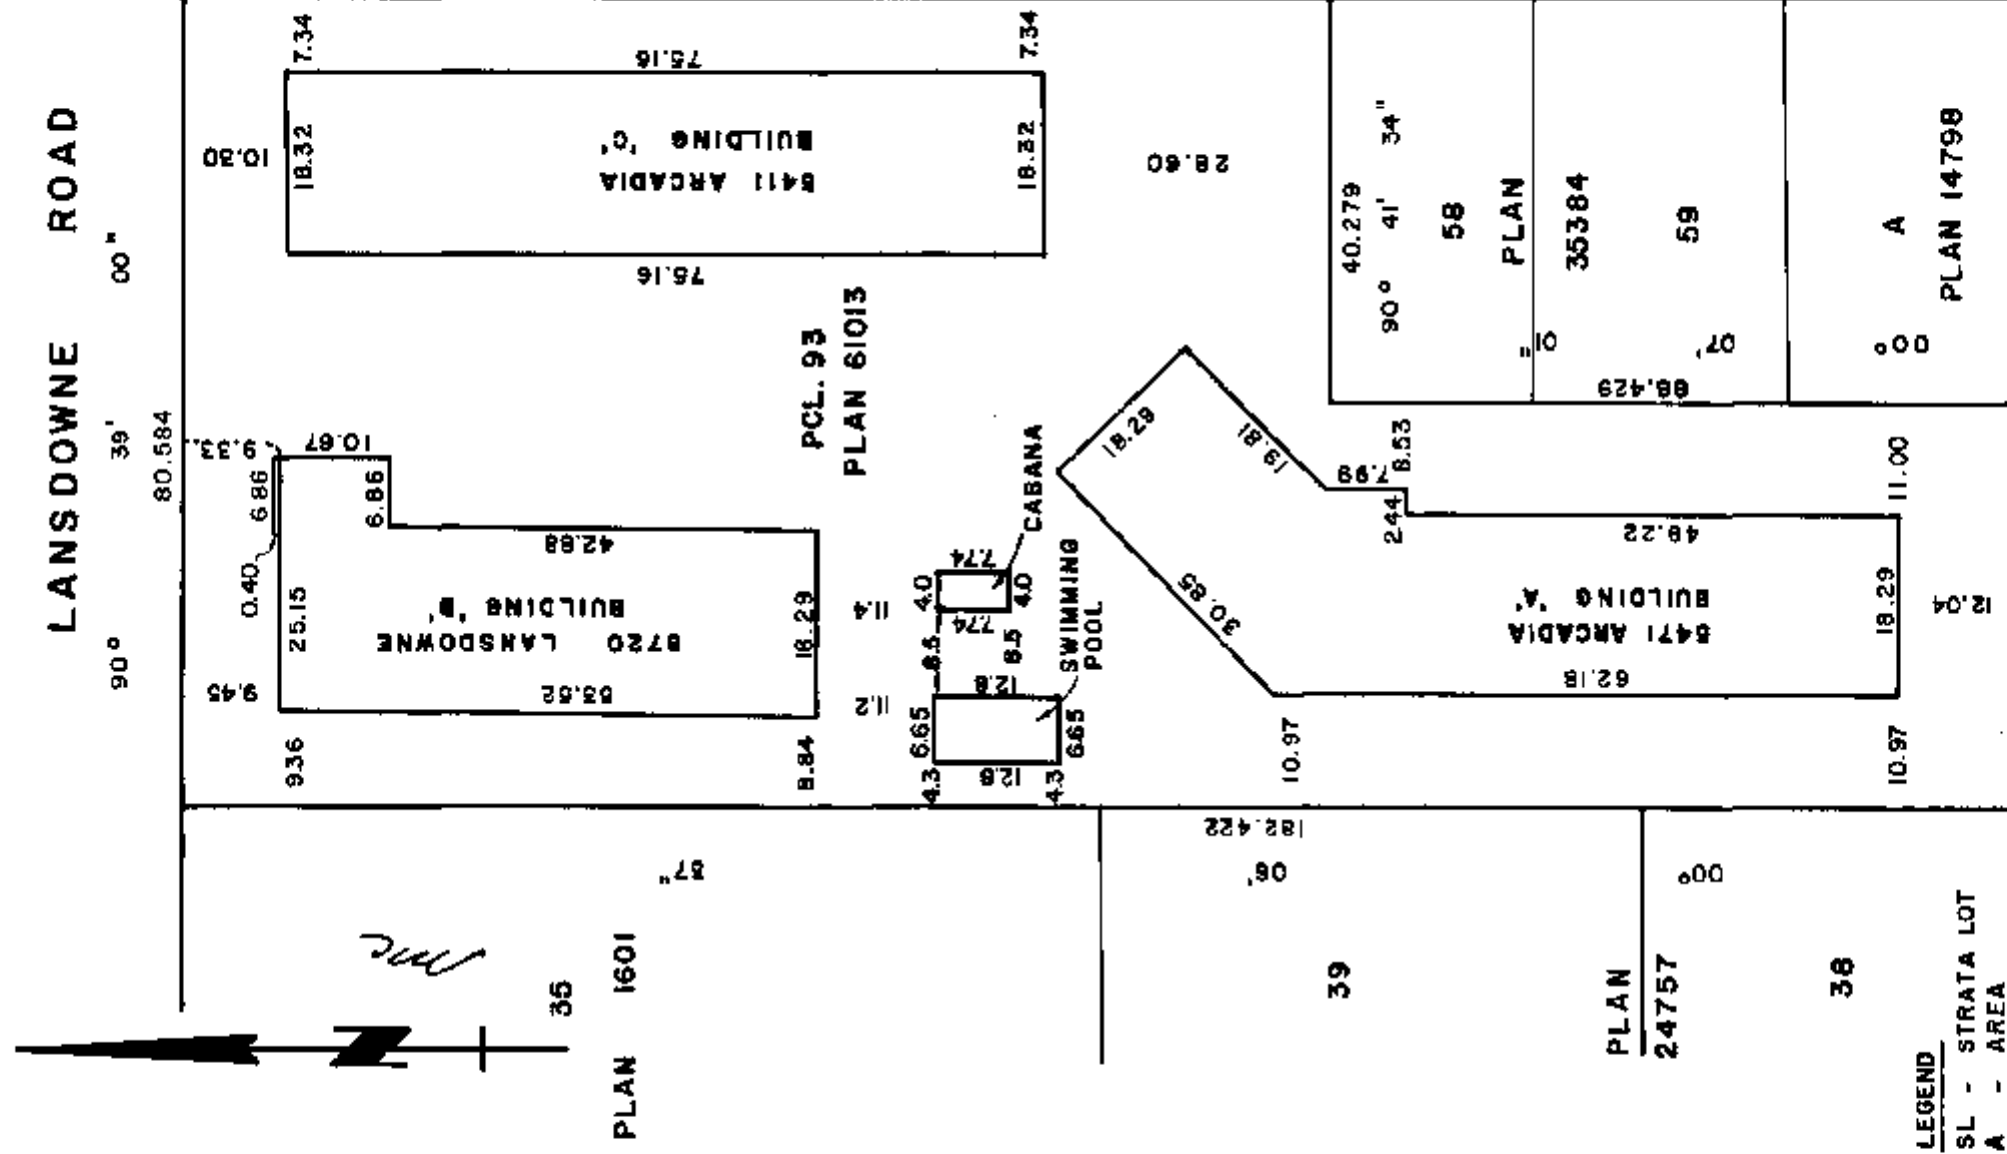

POSTAL ADDRESSES
ON SHEETS 21 - 26 (inclusive)
28 - 30
32 - 34
TO BE FOLLOWED BY
RICHMOND, B.C.

<u>PROJECT NAME</u>	SUTTON PARK
---------------------	-------------

THE ADDRESS FOR SERVICE OF
DOCUMENTS ON THE STRATA
CORPORATION IS :

LEGEND

SL	-	STRATA LOT	90°	AC
A	-	AREA		
L	-	LOBBY/HALL		
EL	-	ELEVATOR ROOM		
Sq mtr.	-	SQUARE METRE		
Ⓒ	-	COMMON		
PB	-	PARKING BAY		
B	-	BALCONY		
E	-	ELEVATOR		
ER	-	ELECTRICAL ROOM		
LCP	-	LIMITED COMMON PROPERTY		
SR	-	STORAGE ROOM		
GR	-	GARAGE ROOM		
MSR	-	MANAGER STORAGE ROOM		
VE	-	VESTIBULE		

This plan lies within the Greater Vancouver Regional District.

MC - METER CLOSET
MORGAN STEWART AND COMPANY
Surveyors and Engineers

All distances are in meters except where otherwise indicated

that period.

Dated this 5th day of AUGUST, 1981.

B.C.L.S.

STRATA PLAN NW 1684

CONDOMINIUM ACT

Lot. No.	Sheet No.	FORM 1		FORM 2		FORM 3	
		SCHEDULE OF UNIT ENTITLEMENT		SCHEDULE OF INTEREST UPON DESTRUCTION		SCHEDULE OF VOTING RIGHTS	
		UNIT ENTITLEMENT		INTEREST		NUMBER OF VOTES	
1	21	92		940			
2	21	88		880			
3	21	88		880			
4	21	88		880			
5	21	87		880			
6	22	93		900			
7	22	88		880			
8	22	87		880			
9	22	87		880			
10	22	88		880			
11	21	87		880			
12	21	87		880			
13	21	87		880			
14	21	87		880			
15	21	88		940			
16	23	92		940			
17	23	86		880			
18	23	88		880			
19	23	88		880			
20	23	86		880			
21	24	93		900			
22	24	88		880			
23	24	87		880			
24	24	87		880			
25	24	88		880			
26	23	87		880			
27	23	87		880			
28	23	87		880			
29	23	87		880			
30	23	88		940			
31	25	92		940			
32	25	88		880			
33	25	88		880			
34	25	88		880			
35	25	87		880			
36	26	93		900			
37	26	88		880			
38	26	87		880			
39	26	87		880			
40	26	88		880			

STRATA PLAN NW 1684

CONDOMINIUM ACT

Lot. No.	Sheet No.	FORM 1		FORM 2		FORM 3	
		SCHEDULE OF UNIT ENTITLEMENT		SCHEDULE OF INTEREST UPON DESTRUCTION		SCHEDULE OF VOTING RIGHTS	
		UNIT ENTITLEMENT		INTEREST		NUMBER OF VOTES	
41	25	87		880			
42	25	87		880			
43	25	87		880			
44	25	87		880			
45	25	88		940			
46	28	92		940			
47	28	87		880			
48	28	87		880			
49	28	88		880			
50	28	121		1100			
51	28	101		965			
52	28	87		880			
53	28	88		880			
54	28	88		880			
55	28	88		940			
56	29	92		940			
57	29	87		880			
58	29	87		880			
59	29	86		880			
60	29	121		1100			
61	29	101		965			
62	29	87		880			
63	29	88		880			
64	29	87		880			
65	29	88		940			
66	30	92		940			
67	30	87		880			
68	30	87		880			
69	30	88		880			
70	30	121		1100			
71	30	101		965			
72	30	87		880			
73	30	88		880			
74	30	88		880			
75	30	88		940			
76	32	88		940			
77	32	87		880			
78	32	88		880			
79	32	88		880			
80	32	88		880			

STRATA PLAN NW1684

CONDOMINIUM ACT

Lot. No.	Sheet No.	FORM 1		FORM 2		FORM 3	
		SCHEDULE OF UNIT ENTITLEMENT		SCHEDULE OF INTEREST UPON DESTRUCTION		SCHEDULE OF VOTING RIGHTS	
		UNIT ENTITLEMENT		INTEREST		NUMBER OF VOTES	
81	32	88		880			
82	32	92		940			
83	32	88		940			
84	32	87		880			
85	32	86		880			
86	32	72		750			
87	32	70		750			
88	32	88		880			
89	32	92		940			
90	33	88		940			
91	33	87		880			
92	33	88		880			
93	33	88		880			
94	33	88		880			
95	33	86		880			
96	33	92		940			
97	33	88		940			
98	33	87		880			
99	33	88		880			
100	33	72		750			
101	33	68		750			
102	33	88		880			
103	33	92		940			
104	34	88		940			
105	34	87		880			
106	34	88		880			
107	34	88		880			
108	34	88		880			
109	34	88		880			
110	34	92		940			
111	34	88		940			
112	34	87		880			

STRATA PLAN NW 1684


CONDOMINIUM ACT

Lot. No.	Sheet No.	FORM 1	FORM 2	FORM 3
		SCHEDULE OF UNIT ENTITLEMENT	SCHEDULE OF INTEREST UPON DESTRUCTION	SCHEDULE OF VOTING RIGHTS
		UNIT ENTITLEMENT	INTEREST	NUMBER OF VOTES
113	34	88	880	
114	34	72	750	
115	34	70	750	
116	34	88	880	
117	34	92	940	
TOTAL		10343	104595	


I, the undersigned do solemnly declare that:

1) I the undersigned am the duly authorized agent of the owner-developer.

2) The strata plan is entirely for residential use. I make this solemn declaration conscientiously believing it to be true, and knowing that it is of the same force and effect as if made under oath.

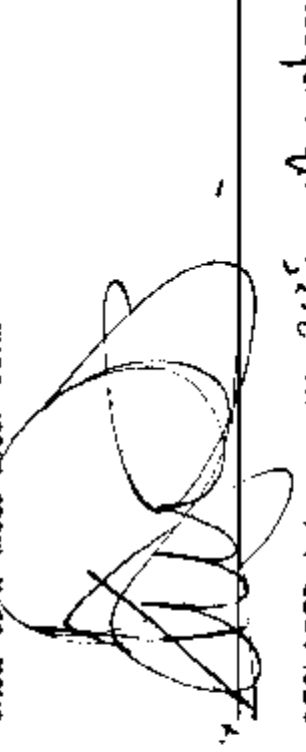

DECLARED before me this 21st day of August 1981.

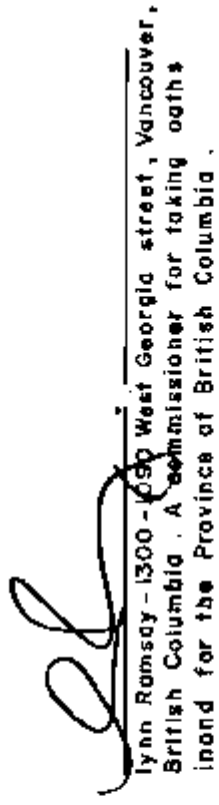

Lynn Ramsay - 1300 - 150 West Georgia street, Vancouver, British Columbia. A Commissioner for taking oaths in and for the Province of British Columbia.

Accepted as to forms 1, 2 and 3
this 13th day of October, 1981.

Jane Pugh
SUPERINTENDENT OF INSURANCE

I, DONALD S. BLACK, British Columbia Land Surveyor, hereby certify that the buildings shown in this strata plan, have not, as of the 5TH day of AUGUST, 1981 been previously occupied.
Dated at Vancouver, British Columbia, this 5TH day of AUGUST, 1981.

Donald S. Black B.C.L.S.

MORGAN STEWART AND COMPANY
Surveyors and Engineers
760 Denman St., Vancouver, B.C.

OWNER:
221877 BRITISH COLUMBIA LTD.

Authorized Signatory

Authorized Signatory

MORTGAGEE:

WESTERN CAPITAL TRUST COMPANY


Authorized Signatory

Authorized Signatory


DATE Aug 11th 1981 DLB B.C.L.S.

BUILDING 'A'
ELEVATIONS

STRATA PLAN NW 1684

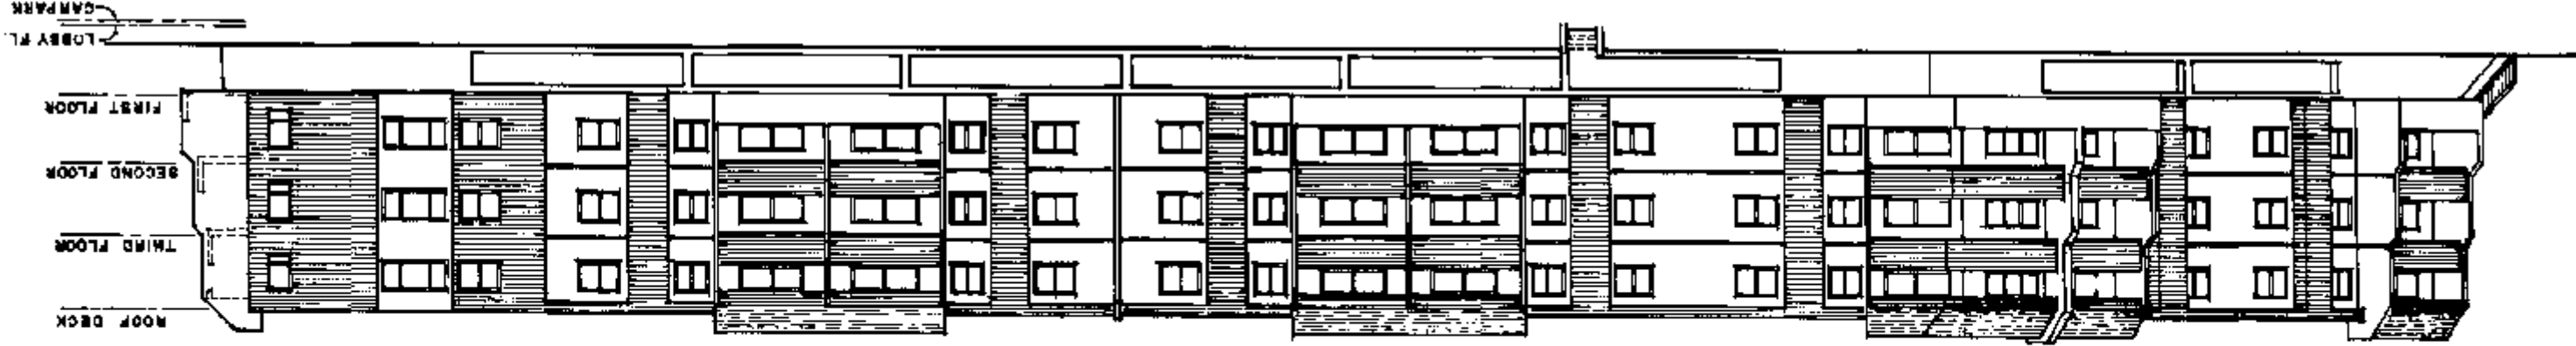

WEST ELEVATION

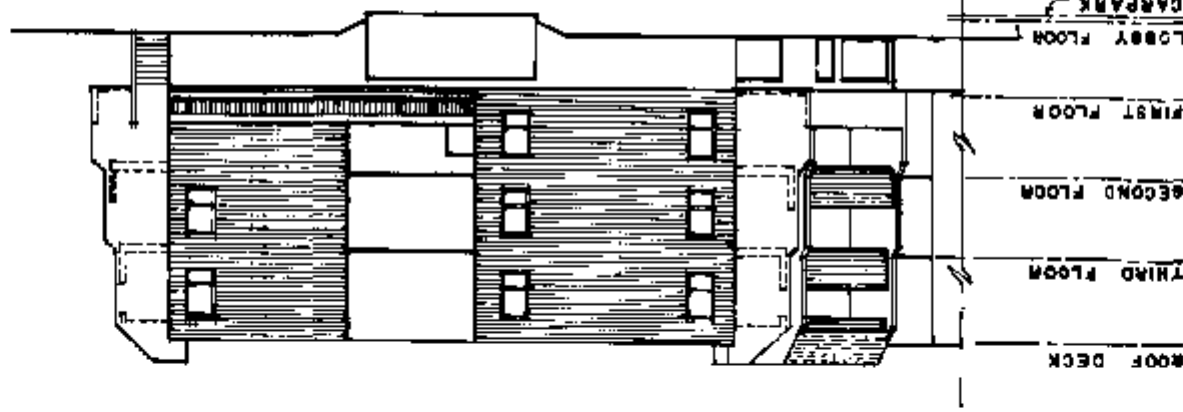


NORTH ELEVATION

MORGAN STEWART AND COMPANY
Surveyors and Engineers
760 Denison St, Vancouver, B.C.

DATE August 6th, 1981 MS B.C.L.S.

BUILDING 'A'
ELEVATIONS

STRATA PLAN *NW1684*

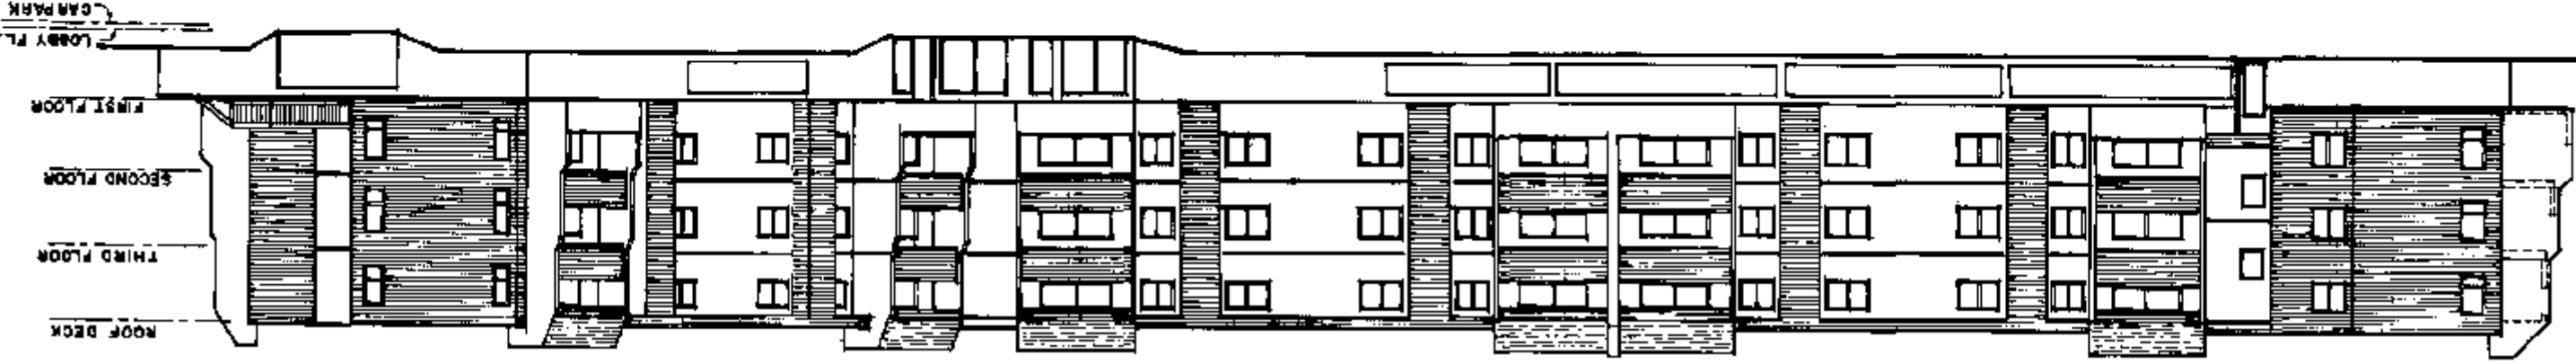

EAST ELEVATION




SOUTH ELEVATION

MORGAN STEWART AND COMPANY
Surveyors and Engineers
760 Denman St., Vancouver, B.C.


DATE *Aug. 21st 1981* *200* B.C.L.S.

BUILDING 'B'
ELEVATIONS

STRATA PLAN NW/684

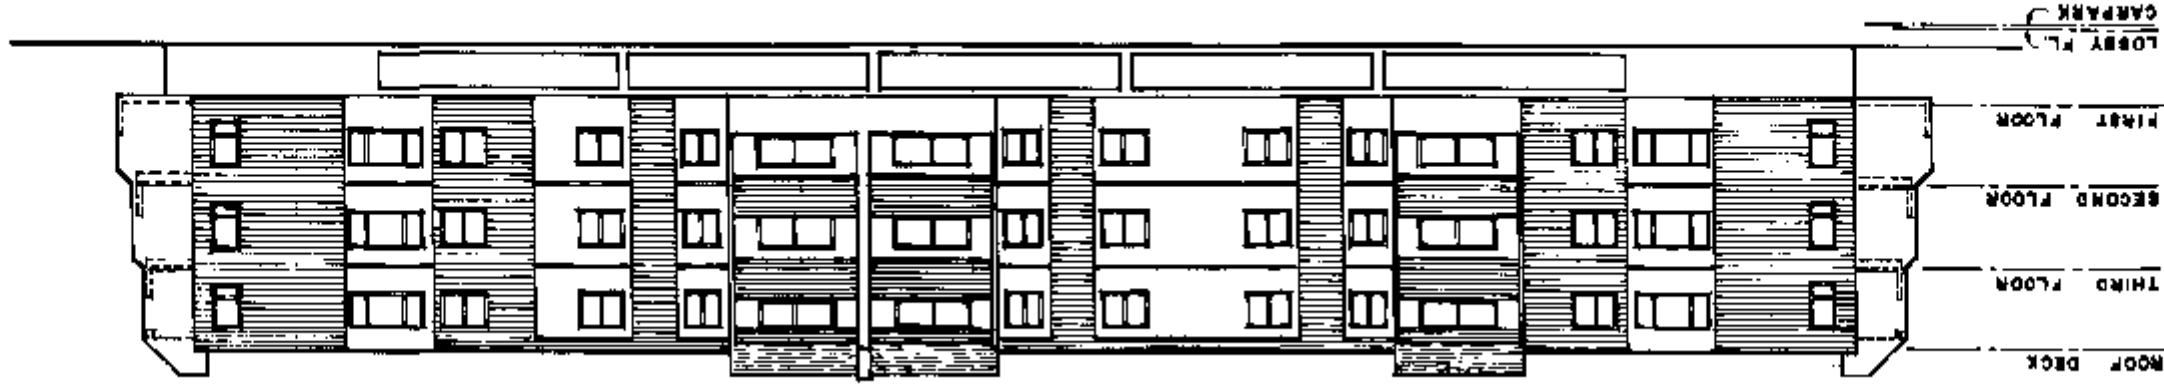

WEST ELEVATION

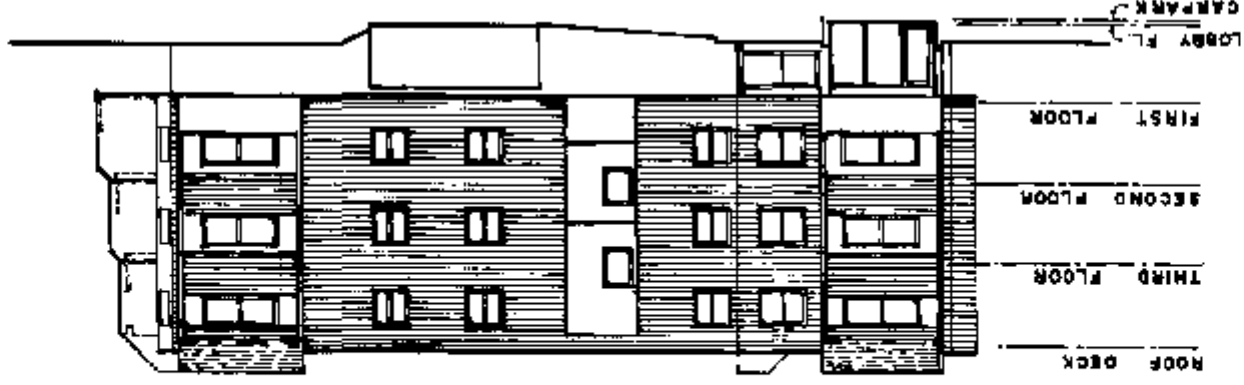


NORTH ELEVATION

MORGAN STEWART AND COMPANY
Surveyors and Engineers
760 Denman St., Vancouver, B.C.


DATE Dec. 6th, 1981 dlh B.C.L.S.

BUILDING 'B'
ELEVATIONS

STRATA PLAN NW/1684

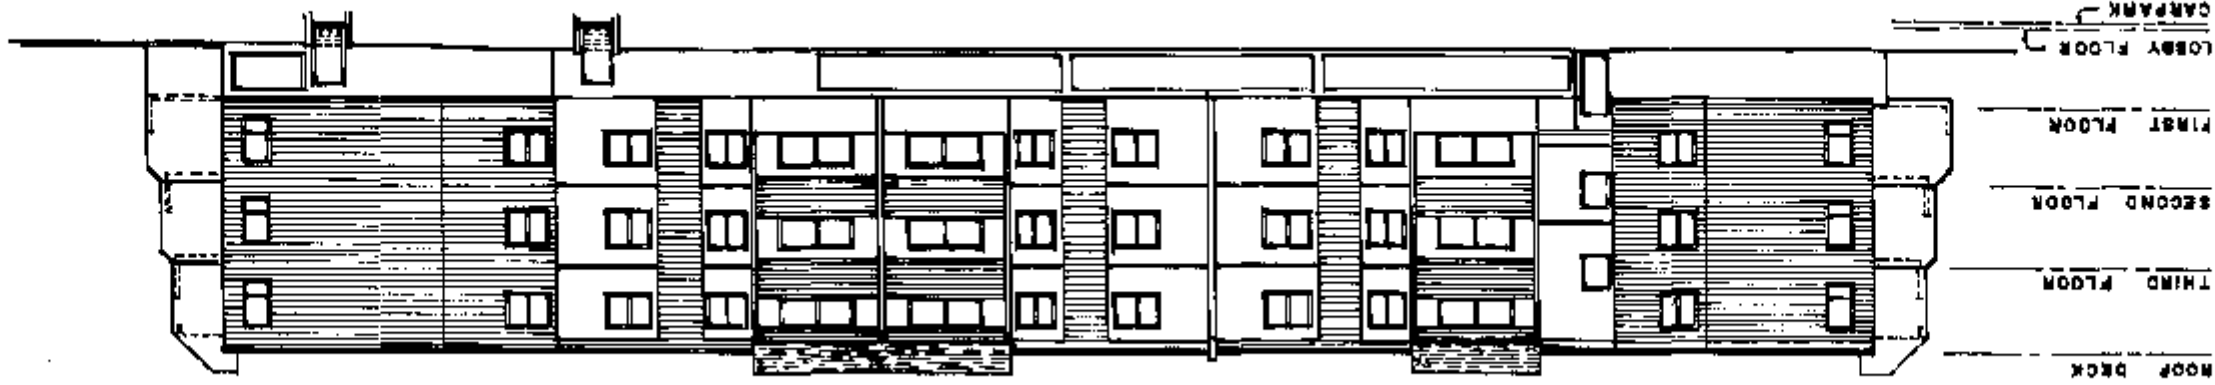

EAST ELEVATION

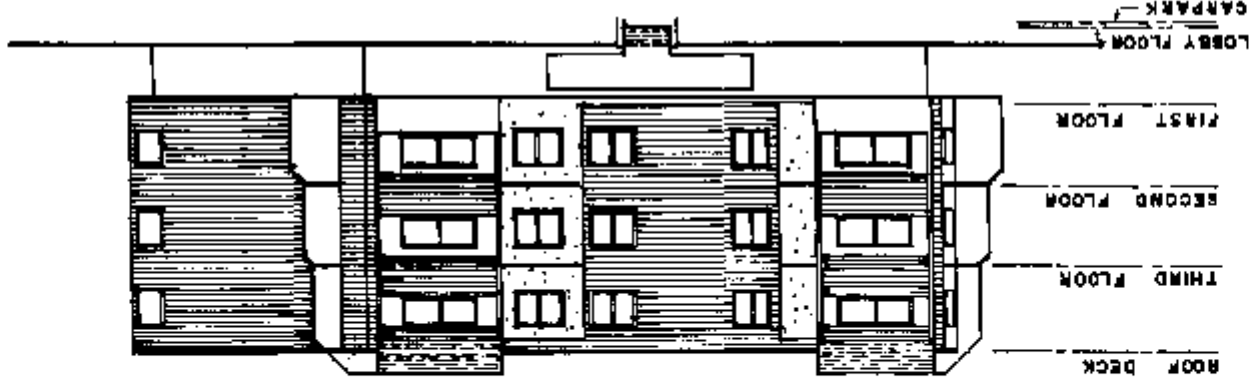


SOUTH ELEVATION

MORGAN STEWART AND COMPANY
Surveyors and Engineers
760 Denman St, Vancouver, B.C.


DATE Aug 2nd 1981 018 B.C.L.S.

STRATA PLAN *NW1684*

BUILDING 'C'
ELEVATIONS

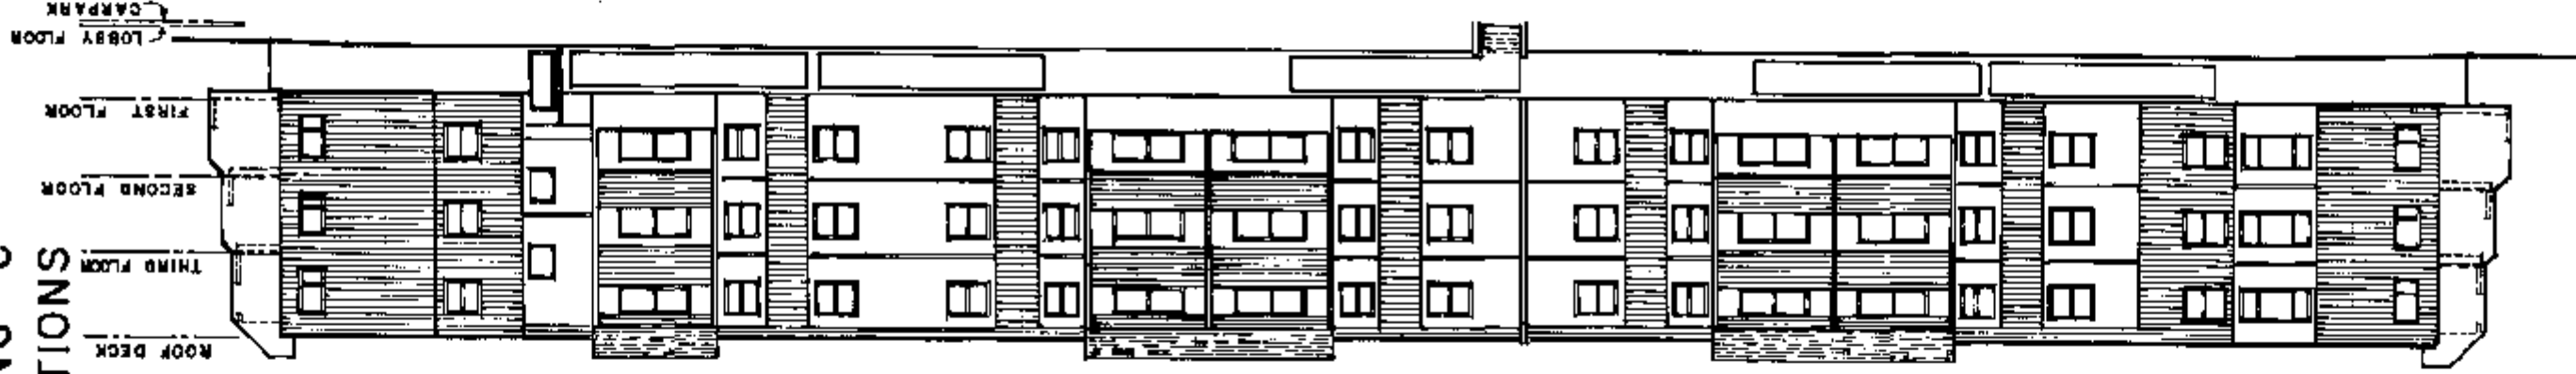

WEST ELEVATION

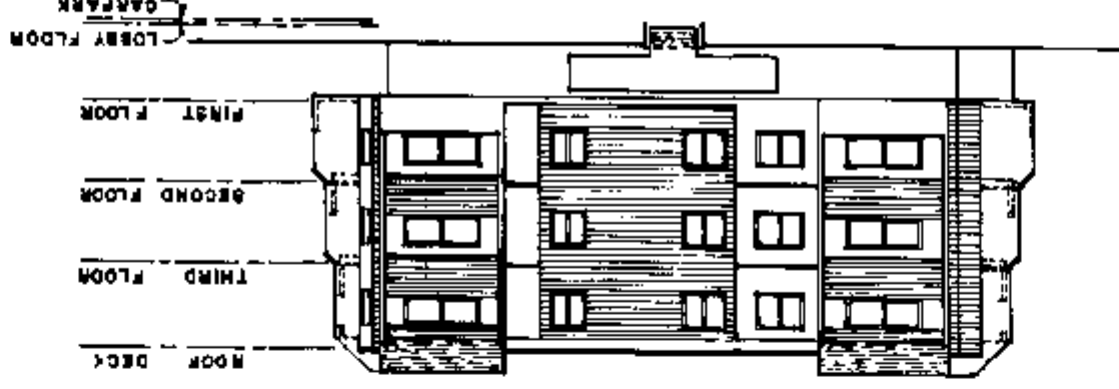

NORTH ELEVATION


MORGAN STEWART AND COMPANY
Surveyors and Engineers
760 Denison St., Vancouver, B.C.

DATE *Dec. 6th 1981* *AMS* B.C.L.S.


BUILDING 'C'
ELEVATIONS

STRATA PLAN

NW1684

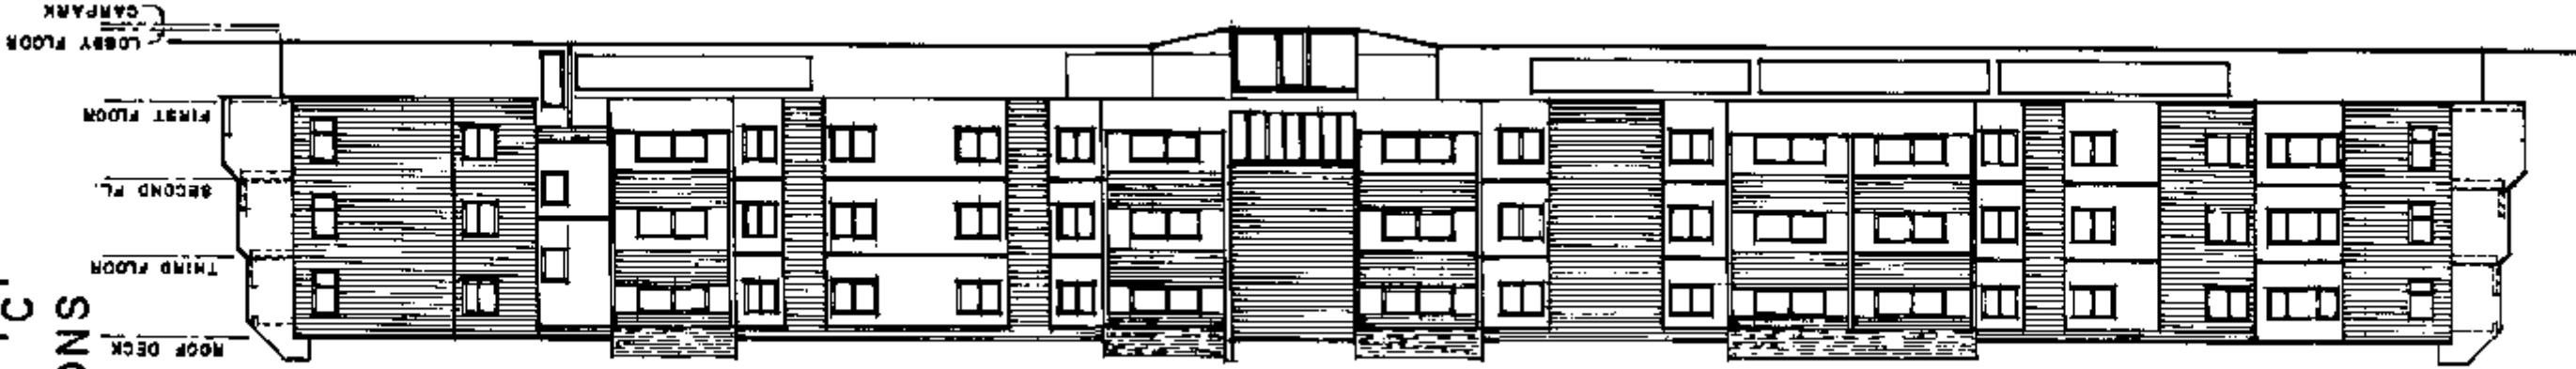

EAST ELEVATION

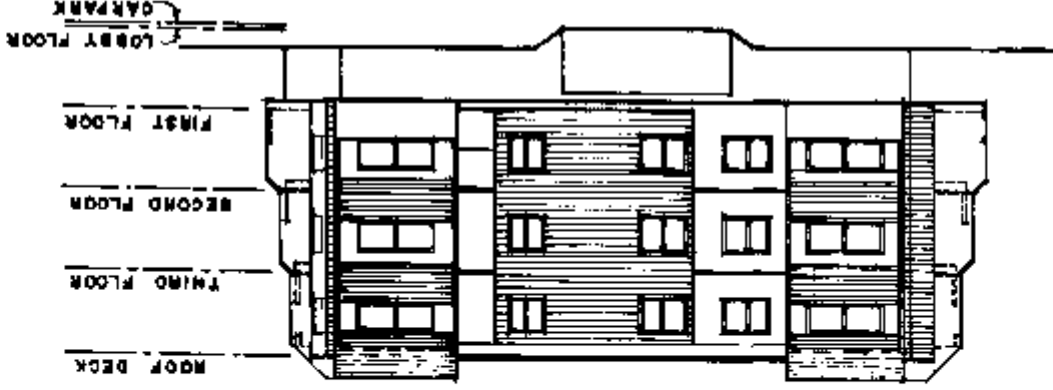

SOUTH ELEVATION

MORGAN STEWART AND COMPANY
Surveyors and Engineers
760 Denman St, Vancouver, B.C.

DATE *Aug 6th 1981* *MS* B.C.L.S.

BUILDING 'A' (SOUTH PART)
SECTIONS
SCALE 1:200

STRATA PLAN *NW1684*

THIRD FLOOR			SECOND FLOOR			FIRST FLOOR			CAR PARK														
S.L. 31	S.L. 32	S.L. 33	S.L. 34	S.L. 35	S.L. 16	S.L. 17	S.L. 18	S.L. 4	S.L. 5	S.L. 1	S.L. 2	S.L. 3	S.L. 4	S.L. 5	S.L. 15	S.L. 16	S.L. 17	S.L. 18	S.L. 19	S.L. 20	S.L. 21	S.L. 22	S.L. 23
LCP for	LCP for	LCP for	LCP for	LCP for	LCP for	LCP for	LCP for	LCP for	LCP for	LCP for	LCP for	LCP for	LCP for	LCP for	LCP for	LCP for	LCP for	LCP for	LCP for	LCP for	LCP for	LCP for	LCP for
PB	PB	PB	PB	PB	PB	PB	PB	PB	PB	PB	PB	PB	PB	PB	PB	PB	PB	PB	PB	PB	PB	PB	PB

SECTION A - A

THIRD FLOOR			SECOND FLOOR			FIRST FLOOR			CAR PARK														
S.L. 45	S.L. 30	S.L. 15	S.L. 43	S.L. 28	S.L. 13	S.L. 42	S.L. 27	S.L. 12	S.L. 41	S.L. 34	S.L. 23	S.L. 12	S.L. 11	S.L. 10	S.L. 9	S.L. 8	S.L. 7	S.L. 6	S.L. 5	S.L. 4	S.L. 3	S.L. 2	S.L. 1
LCP for	LCP for	LCP for	LCP for	LCP for	LCP for	LCP for	LCP for	LCP for	LCP for	LCP for	LCP for	LCP for	LCP for	LCP for	LCP for	LCP for	LCP for	LCP for	LCP for	LCP for	LCP for	LCP for	LCP for
PB	PB	PB	PB	PB	PB	PB	PB	PB	PB	PB	PB	PB	PB	PB	PB	PB	PB	PB	PB	PB	PB	PB	PB

SECTION B - B

BUILDING 'A'
SECTIONS (SOUTH PART)
SCALE 1:200

STRATA PLAN *NW1684*

LCP for S.L. 35 B	S.L. 35	L Ⓢ	S.L. 41	THIRD FLOOR
LCP for S.L. 20 B	S.L. 20	L Ⓢ	S.L. 26	SECOND FLOOR
LCP for S.L. 5 B	S.L. 5	L Ⓢ	S.L. 11	FIRST FLOOR
PB LCP for S.L. 31	Ⓢ	PB LCP for S.L. 34		CAR PARK

SECTION C - C

S.L. 31	S.L. 45	THIRD FLOOR
S.L. 16	S.L. 30	SECOND FLOOR
S.L. 1	S.L. 15	FIRST FLOOR
PB Ⓢ	PB LCP for S.L. 5 Ⓢ	CAR PARK

SECTION D - D

BUILDING 'A'
SECTIONS (NORTH PART)
SCALE 1:200

STRATA PLAN *NW/1684*

										THIRD FLOOR
SL 36		SL 37		SL 38		(C)				
SL 21		SL 22		SL 23						SECOND FLOOR
SL 6		SL 7		SL 8						FIRST FLOOR
PB (C)	PB (C)	PB (C)	PB (C)	PB (C)	PB (C)	LCP for SL 37 PB	LCP for SL 40 PB	LCP for SL 38 PB	LCP for SL 39 PB	LCP for SL 8 PB

SECTION E-E

										THIRD FLOOR
L (C)		SL 40		SL 39						
L (C)		SL 25		SL 24						SECOND FLOOR
L (C)		SL 10		SL 9						FIRST FLOOR
(C)	GR (C)	L (C)	ER. (C)	EL. R. (C)	LCP for SL 22 PB	LCP for SL 25 PB	LCP for SL 23 PB	LCP for SL 24 PB	LCP for SL 9 PB	CAR PARK

SECTION F-F

										THIRD FLOOR
LCP for SL 36 B		SL 38		SL 39						
LCP for SL 23 B		SL 23		SL 24						SECOND FLOOR
LCP for SL 8 B		SL 8		SL 9						FIRST FLOOR
LCP for SL 39 PB		LCP for SL 39 PB		(C)		LCP for SL 23 PB		LCP for SL 24 PB		CAR PARK

SECTION G-G

STRATA PLAN

Nov 1684

SECTION B - B

[illegible]

DATE Feb 11th, 1981 213 B.C.L.S.

BUILDING 'B'
SECTIONS
SCALE 1:200

STRATA PLAN

NW1684

SL 70		(C)	SL 71
SL 60		S	SL 61
SL 50			SL 51
LCP for SL 75 PB	(C)		L (C)
			THIRD FLOOR
			SECOND FLOOR
			FIRST FLOOR
			CAR PARK

SECTION C-C

LCP for SL 67 B	SL 67	L (C)	SL 74
LCP for SL 57 B	SL 57	(C) L	SL 64
LCP for SL 47 B	SL 47	L (C)	SL 54
PB	LCP for SL 56	(C)	LCP for SL 48 PB
			THIRD FLOOR
			SECOND FLOOR
			FIRST FLOOR
			CAR PARK

SECTION D-D

SHEET 17 OF 36 SHEETS

STRATA PLAN
NW1684

DATE *Aug 11 1991* *SLB*
B.C.L.S.

SECTION B-B

LCP for SL 83		LCP for SL 84		LCP for SL 85		
---------------	--	---------------	--	---------------	--	---------------	--	---------------	--	---------------	--	---------------	--	---------------	--	---------------	--	---------------	--	---------------	--	---------------	--	---------------	--	---------------	--	---------------	--	---------------	--	---------------	--	----------------	--	----------------	--

BUILDING 'C'
SECTIONS
SCALE 1:200

STRATA PLAN NW/1684

LCP FOR SL112 B		THIRD FLOOR		
LCP FOR SL98 B		SECOND FLOOR		
LCP FOR SL84 B		FIRST FLOOR		
CAR PARK				
LCP FOR SL109 B	SL 109	L (C)	SL 112	LCP FOR SL112 B
LCP FOR SL95 B	SL 95	L (C)	SL 98	LCP FOR SL98 B
LCP FOR SL81 B	SL 81	L (C)	SL 84	LCP FOR SL84 B
PB L.C.P for S.L.108	(C)		PB L.C.P for S.L.115	

SECTION C-C

LCP FOR SLIDE B	SL 105	L Ⓢ	SL 116	THIRD FLOOR
	SL 91	L Ⓢ	SL 102	SECOND FLOOR
	SL 77	L Ⓢ	SL 88	FIRST FLOOR
PB L.C.P. for S.L. 77	Ⓢ		PB L.C.P. for S.L. 89	CAR PARK

SECTION D-D

STRATA PLAN NW/684

SCALE 1:200



MORGAN STEWART AND COMPANY
Surveyors and Engineers
760 Denison St., Vancouver, B.C.

TEAM YU

FILE : 3220

BUILDING 'A'


FIRST FLOOR (SOUTH PART)

SCALE = 1:200

STRATA PLAN

NW1684

(FOR CONTINUATION
OF 1ST FLOOR
SEE SHEET 22)

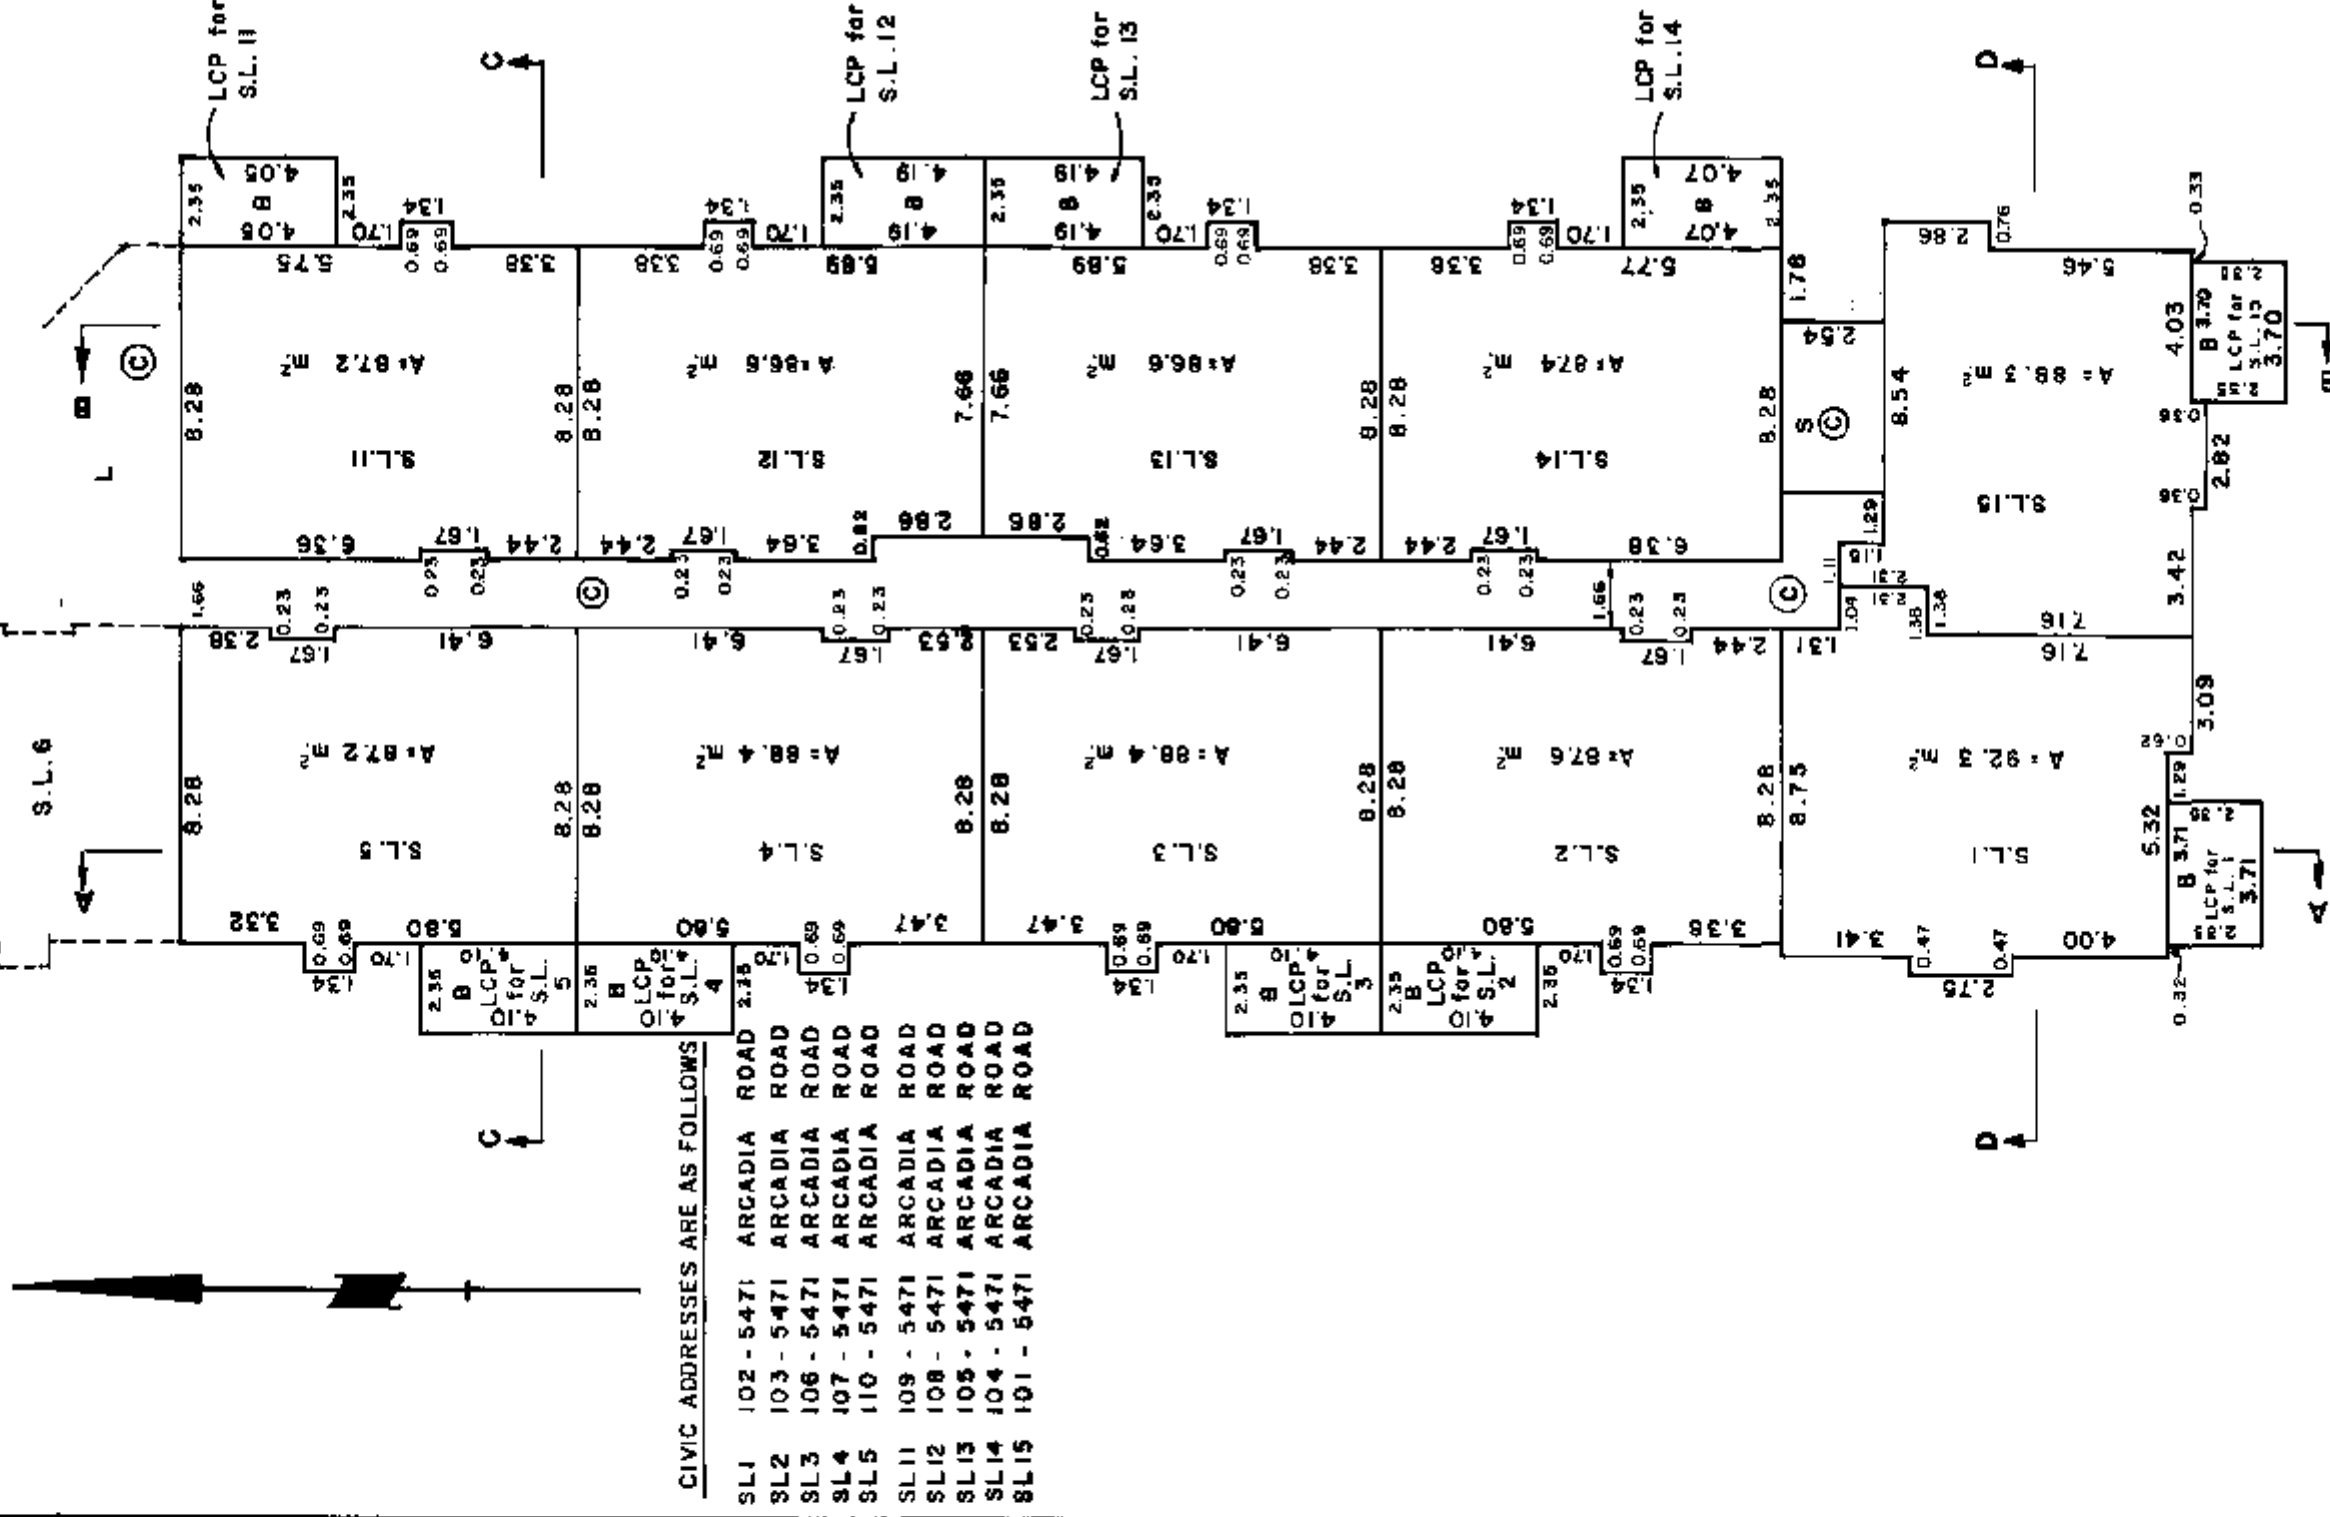

MORGAN STEWART AND COMPANY
Surveyors and Engineers
760 Denman St., Vancouver, B.C.

DATE Aug 11th 1984


AWD

B.C.L.S.

BUILDING 'A'
FIRST FLOOR (NORTH PART)
SCALE 1:200

STRATA PLAN

NW/684

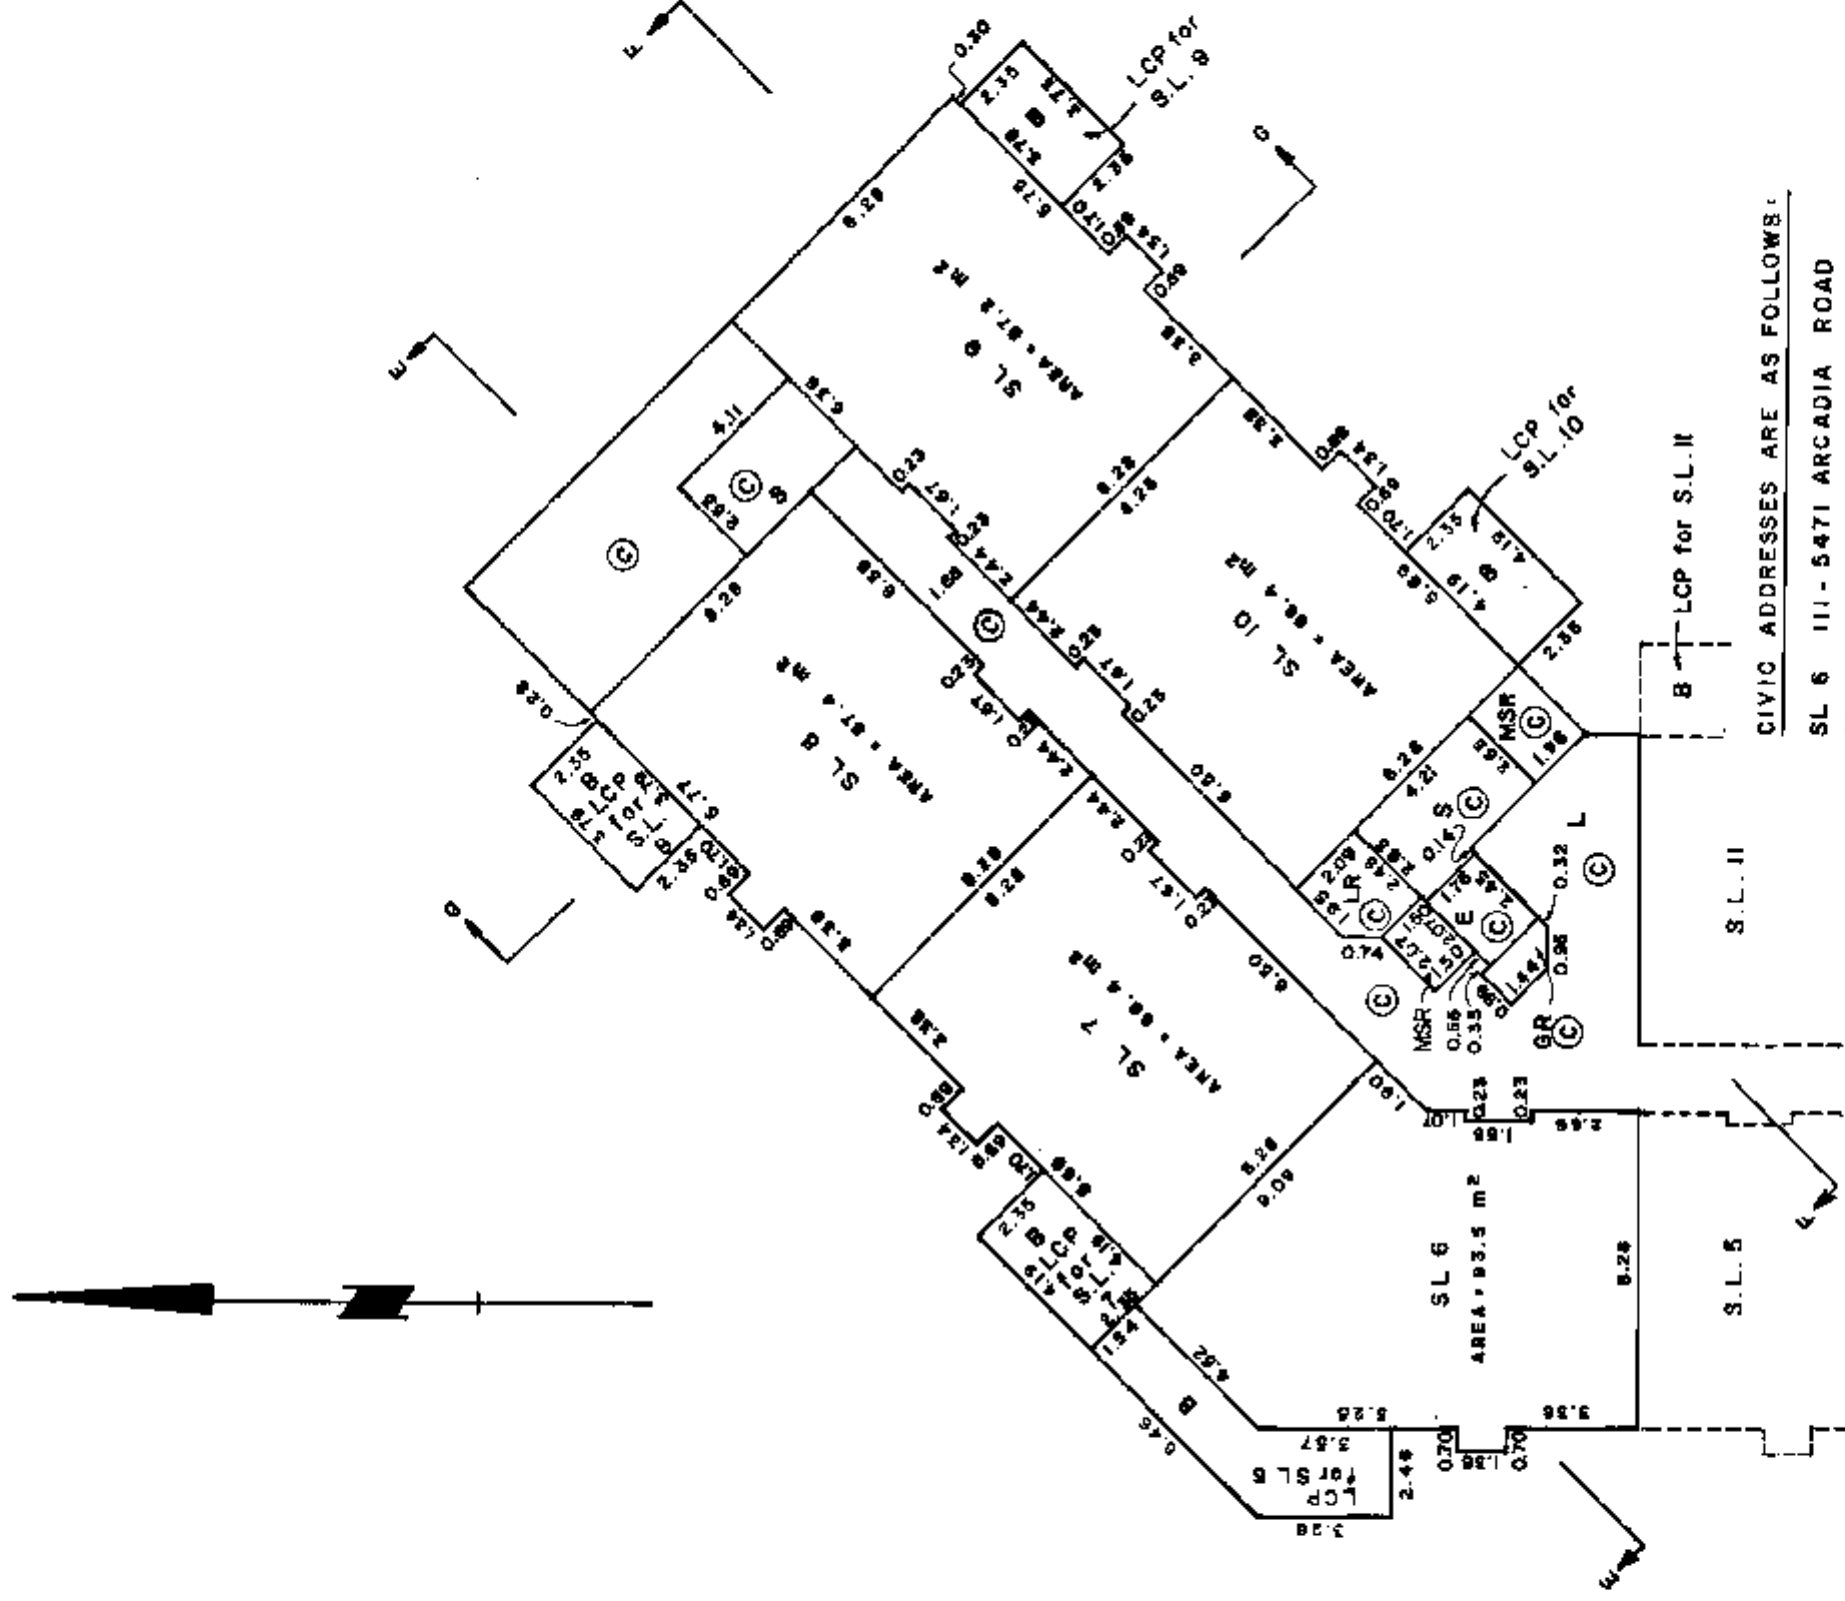

(FOR CONTINUATION
OF 1st FLOOR
SEE SHEET 21)

CIVIC ADDRESSES ARE AS FOLLOWS:

- SL 6 111-5471 ARCADIA ROAD
- SL 7 112-5471 ARCADIA ROAD
- SL 8 114-5471 ARCADIA ROAD
- SL 9 115-5471 ARCADIA ROAD
- SL 10 113-5471 ARCADIA ROAD

MORGAN STEWART AND COMPANY
Surveyors and Engineers
760 Denman St., Vancouver, B.C.

DATE Aug 11, 1981 MS BCIS


BUILDING 'A'

SECOND FLOOR (SOUTH PART)

SCALE 1:200

STRATA PLAN

NW1684

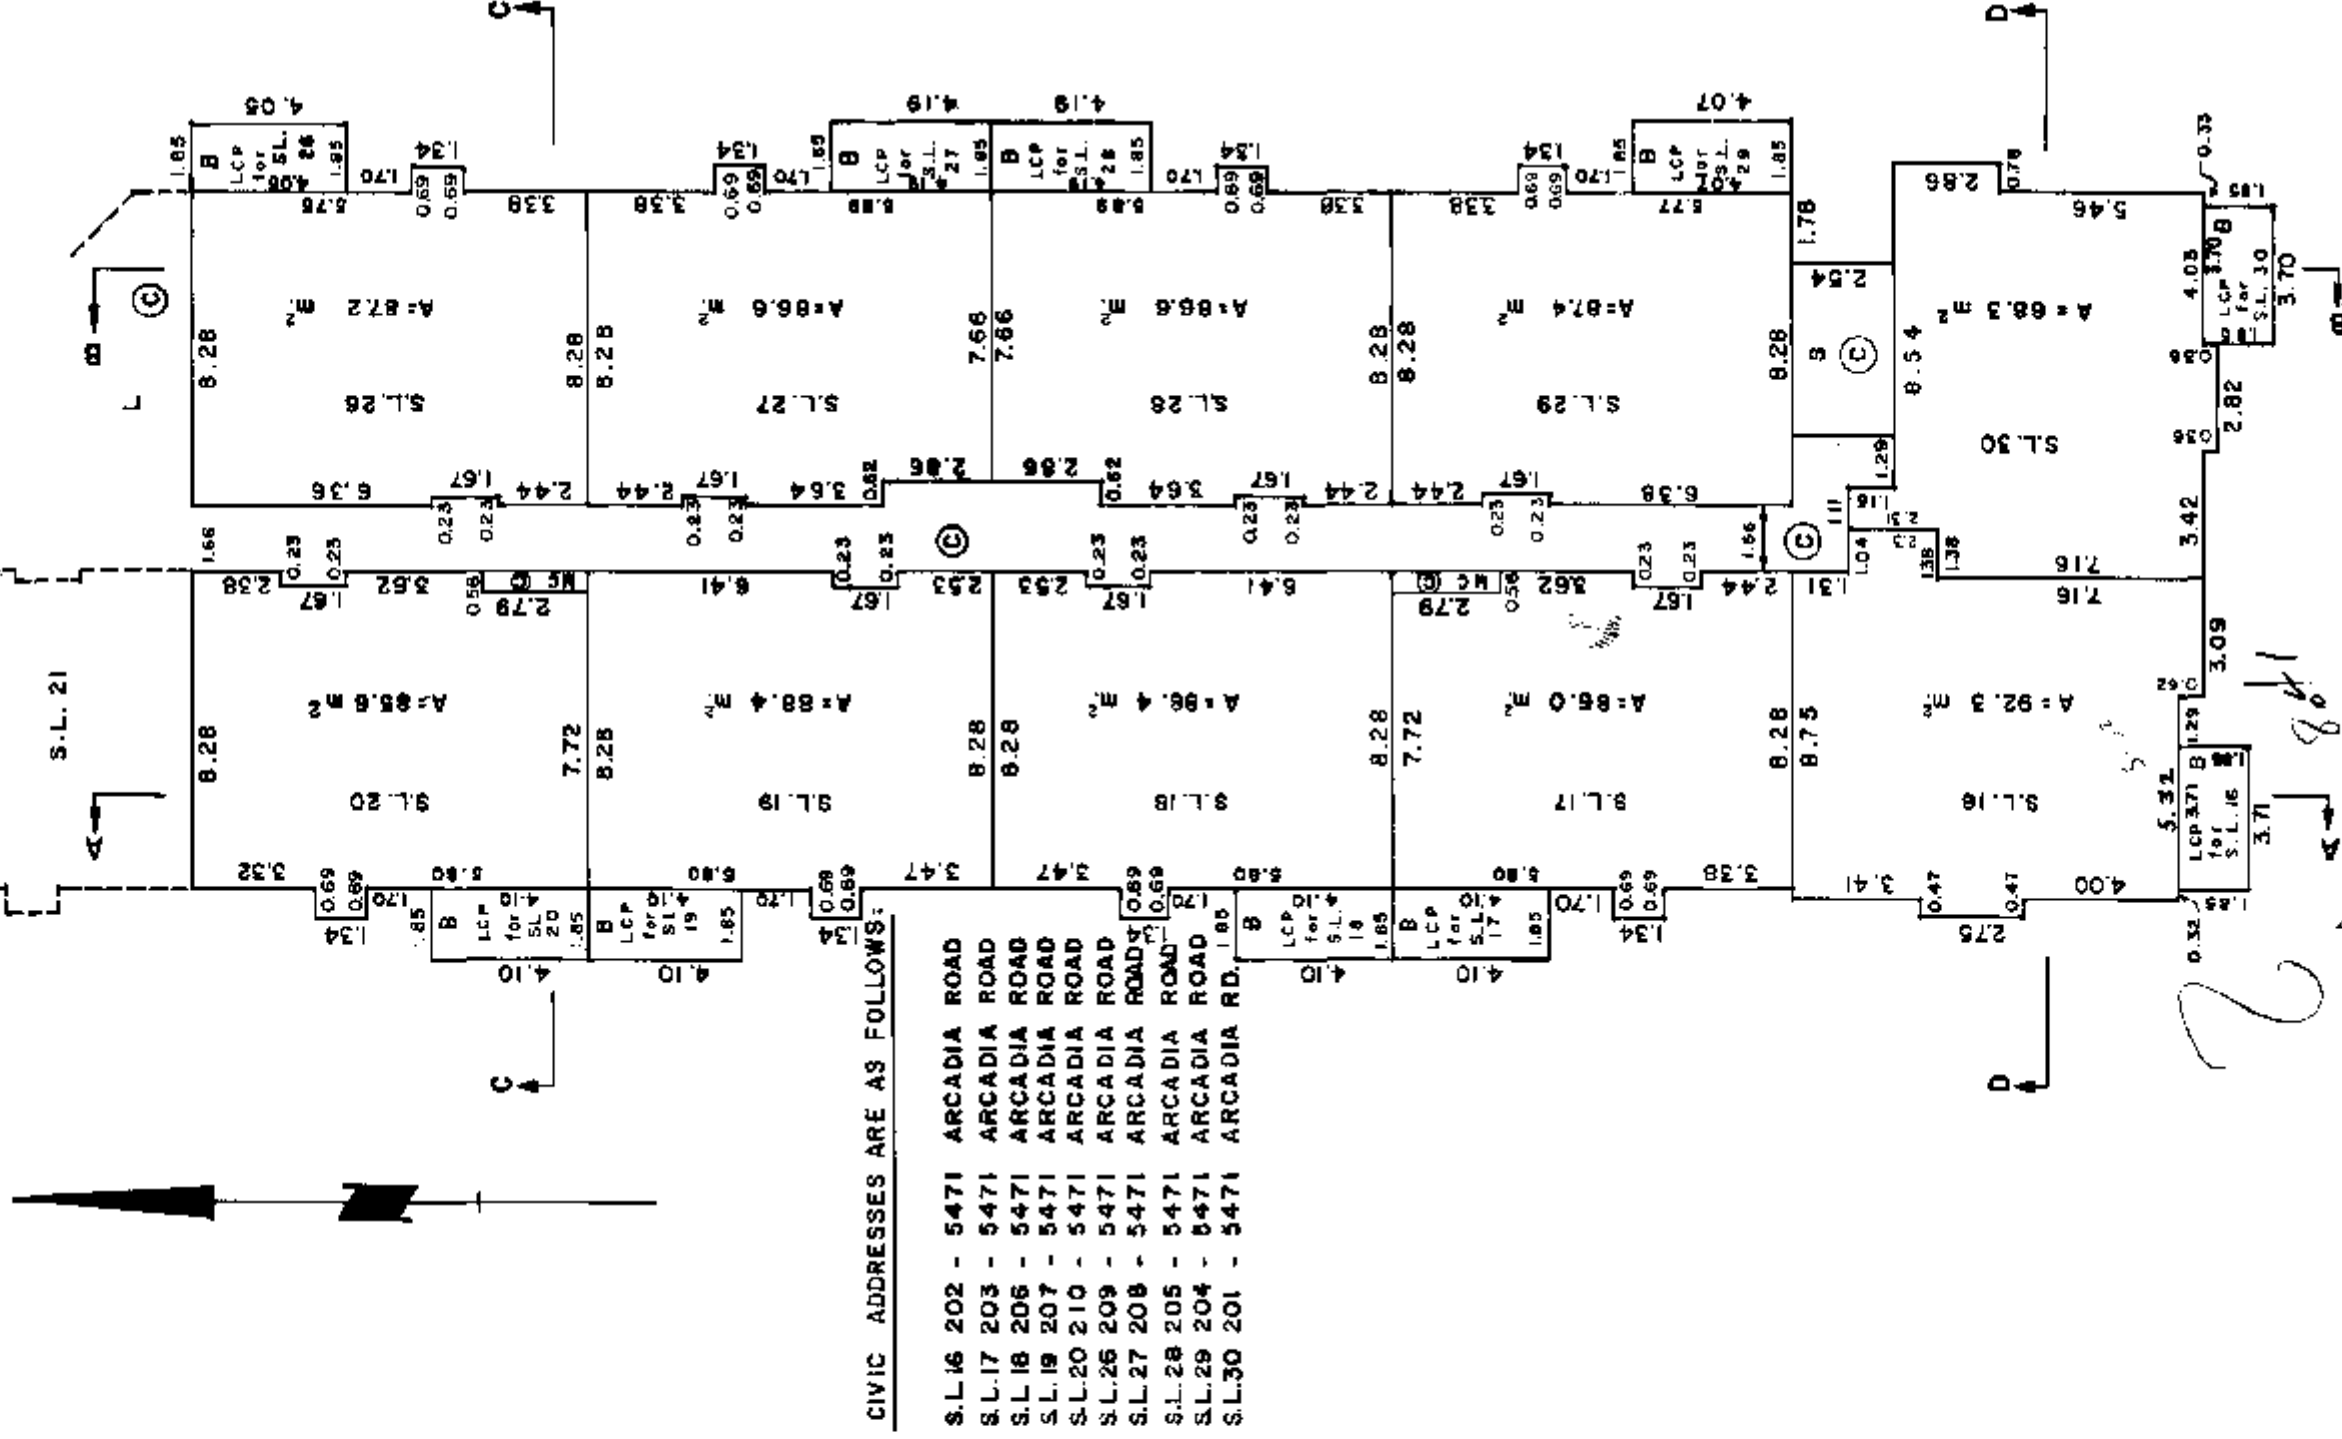(FOR CONTINUATION
OF 2nd FLOOR
SEE SHEET 24)


MORGAN STEWART AND COMPANY
Surveyors and Engineers
760 Denman St, Vancouver, B.C.

DATE Aug 11th 1981 *MS* B.C.L.S.

BUILDING 'A'
SECOND FLOOR (NORTH PART)
SCALE 1:200

STRATA PLAN

NW 1684

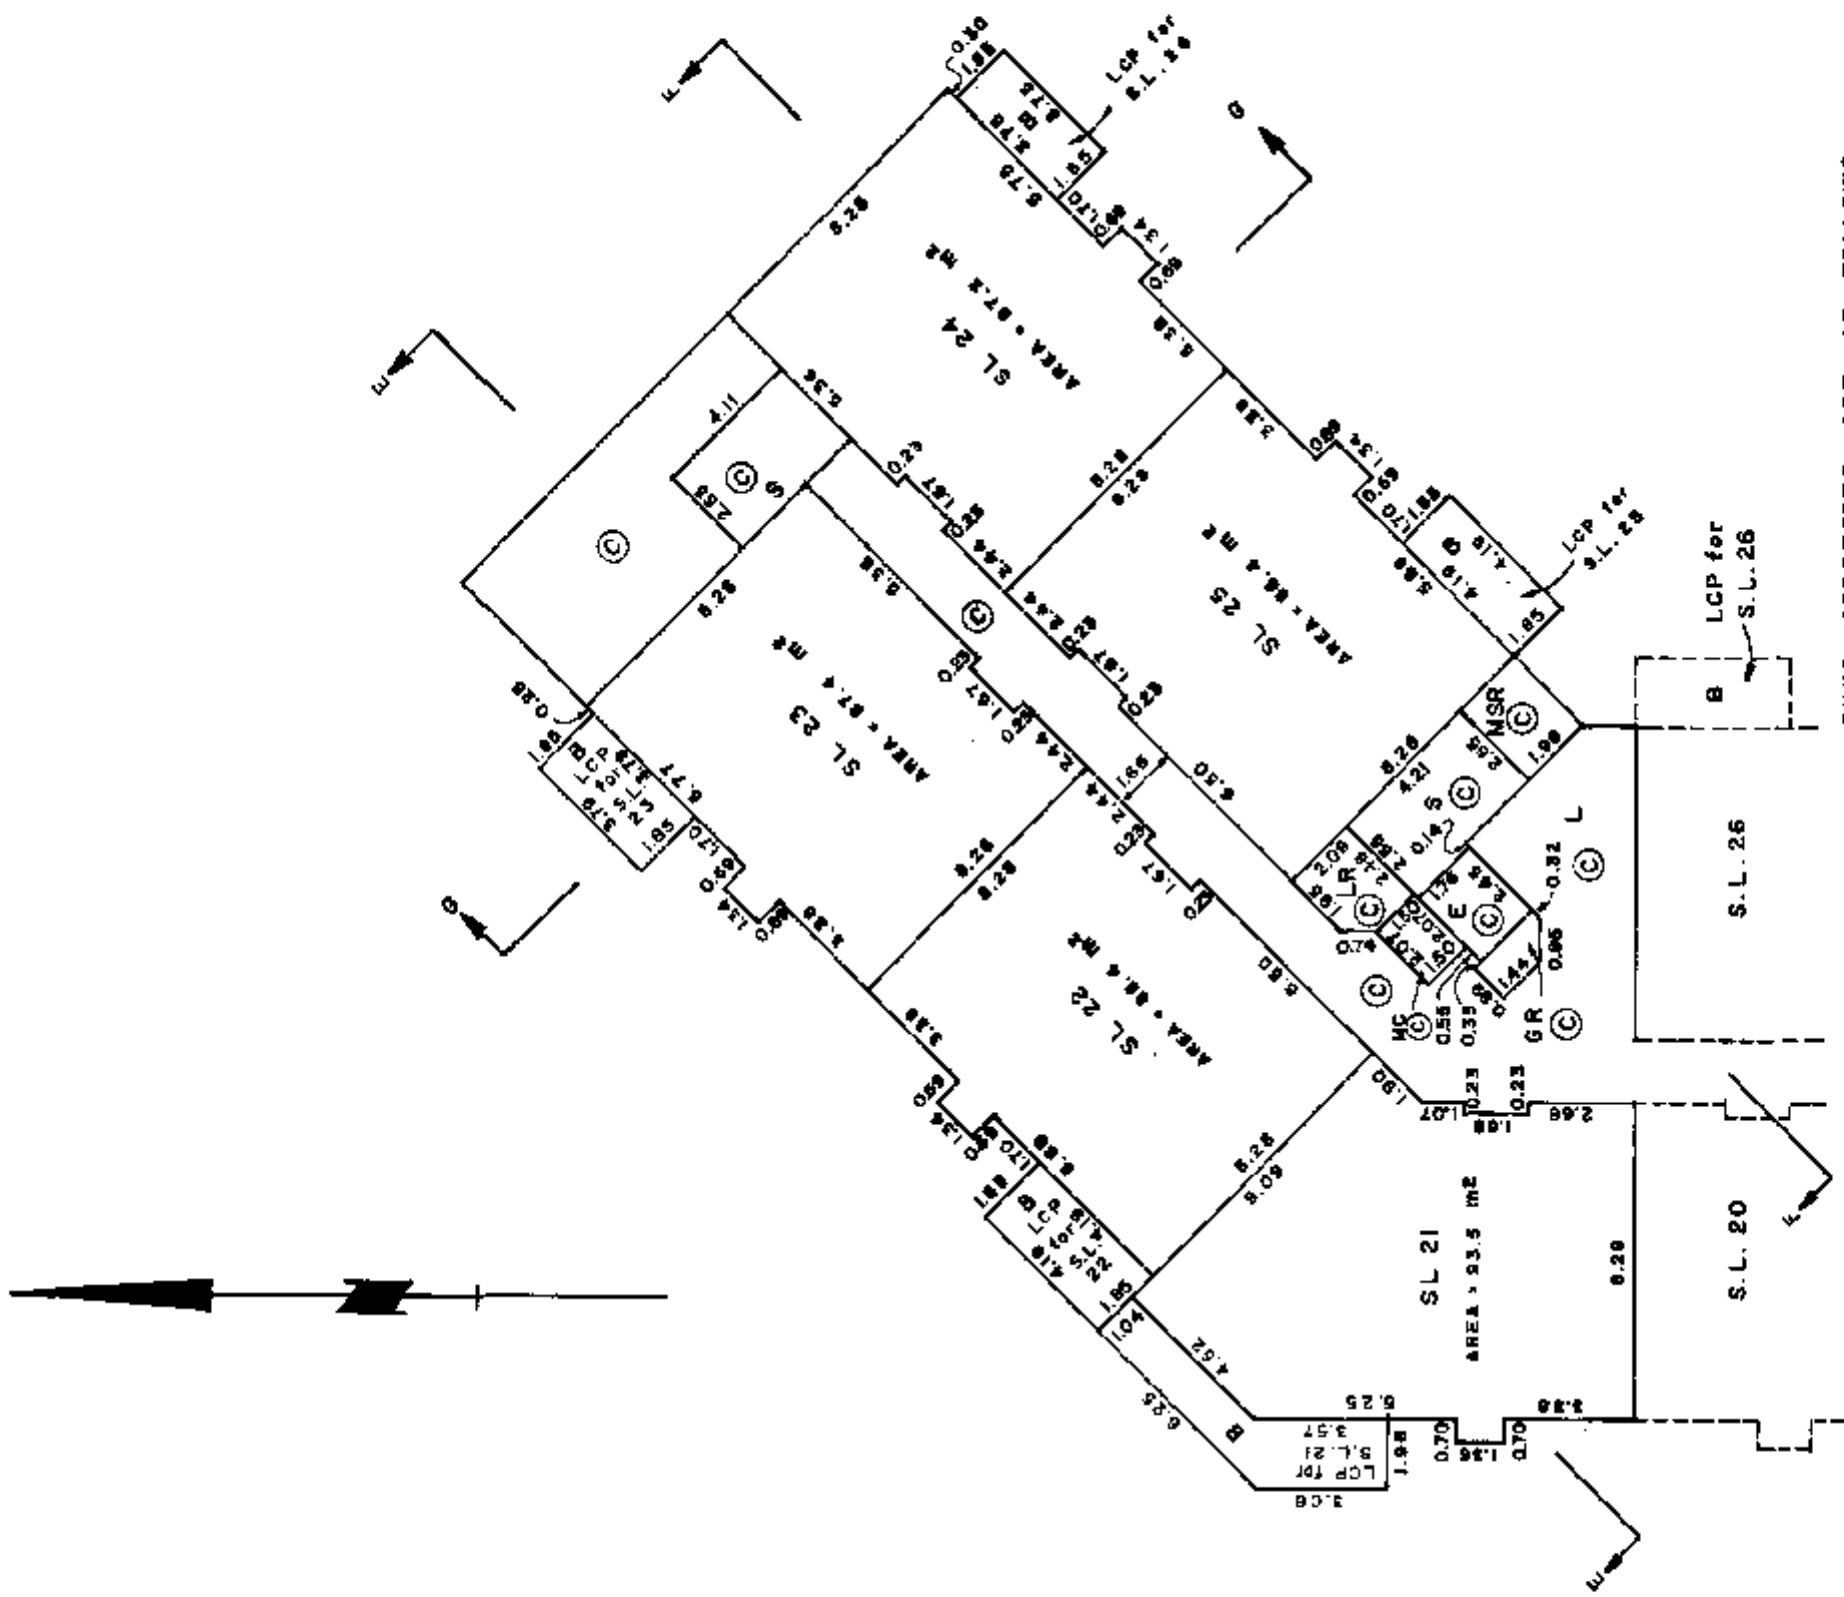

CIVIC ADDRESSES ARE AS FOLLOWS :


SL 21	211 -	5471 ARCADIA ROAD
SL 22	212 -	"
SL 23	214 -	"
SL 24	215 -	"
SL 25	213 -	"

{ FOR CONTINUATION
OF 2nd. FLOOR
SEE SHEET 23 }

BUILDING 'A'
THIRD FLOOR (SOUTH PART)
SCALE 1:200

STRATA PLAN

NW1684

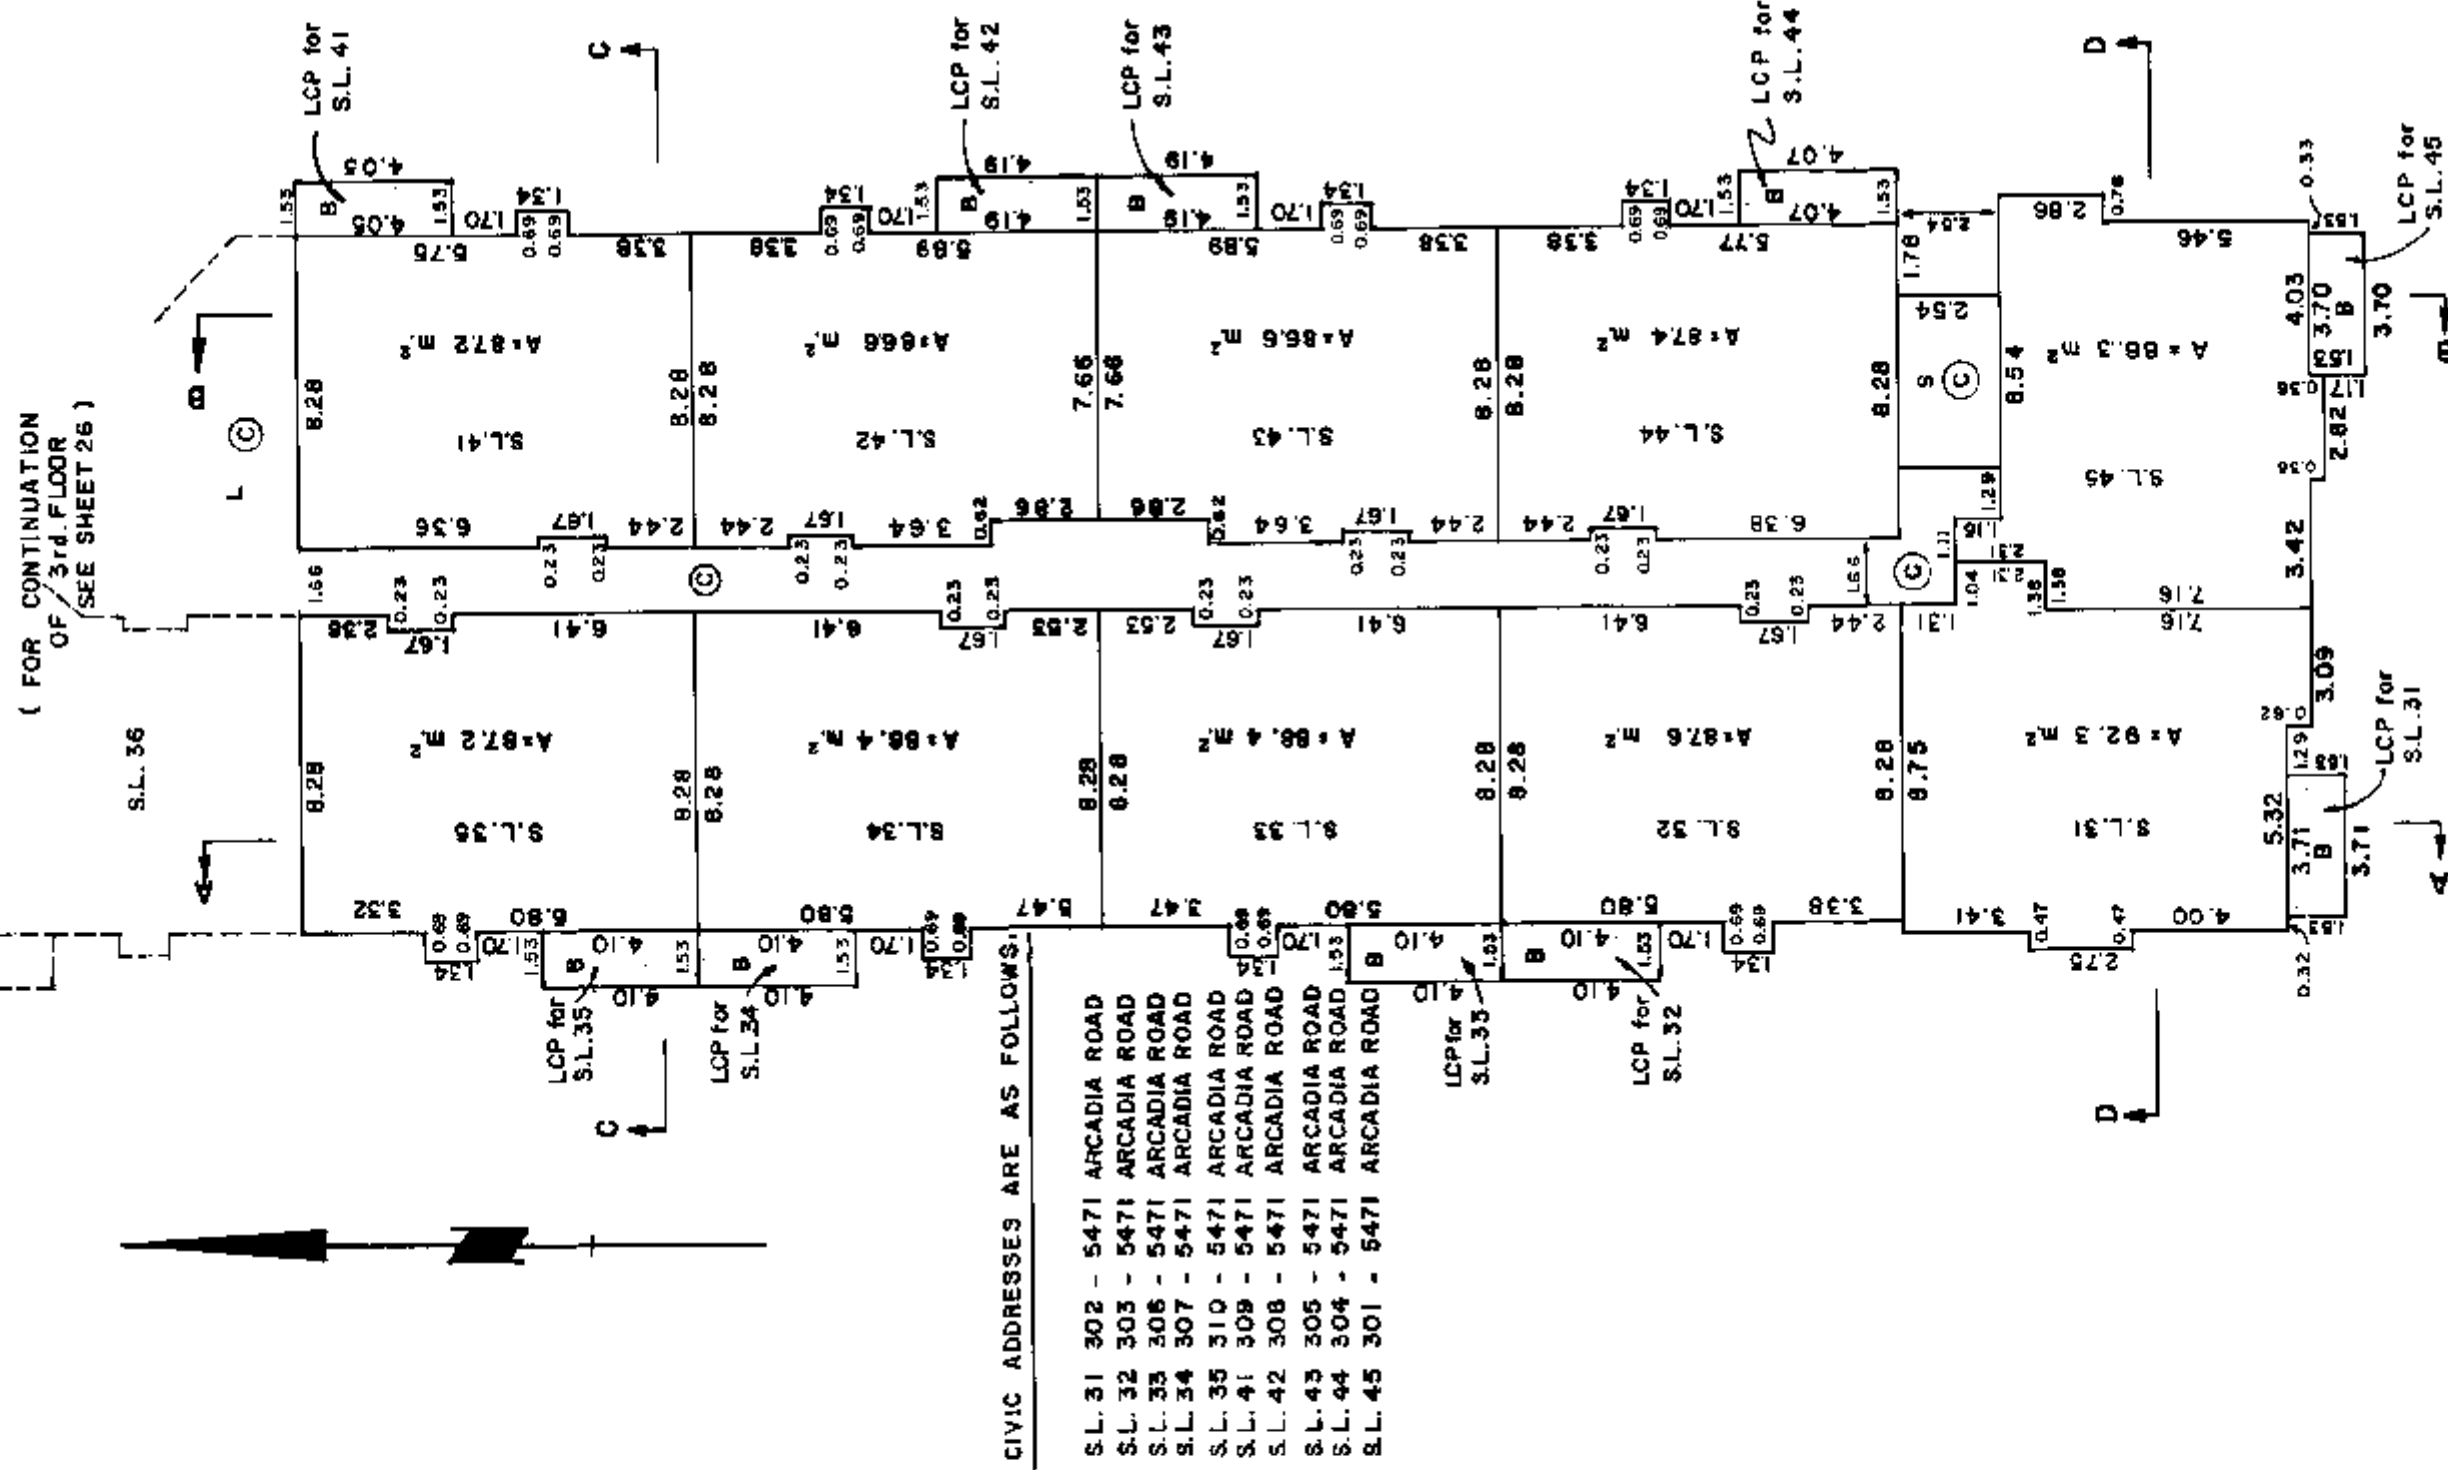


MORGAN STEWART AND COMPANY
Surveyors and Engineers
760 Denman St, Vancouver, B.C.

DATE Aug. 11th, 1981

B.C.L.S.

BUILDING 'A'
THIRD FLOOR (NORTH PART)
SCALE 1:200

STRATA PLAN *NW1684*

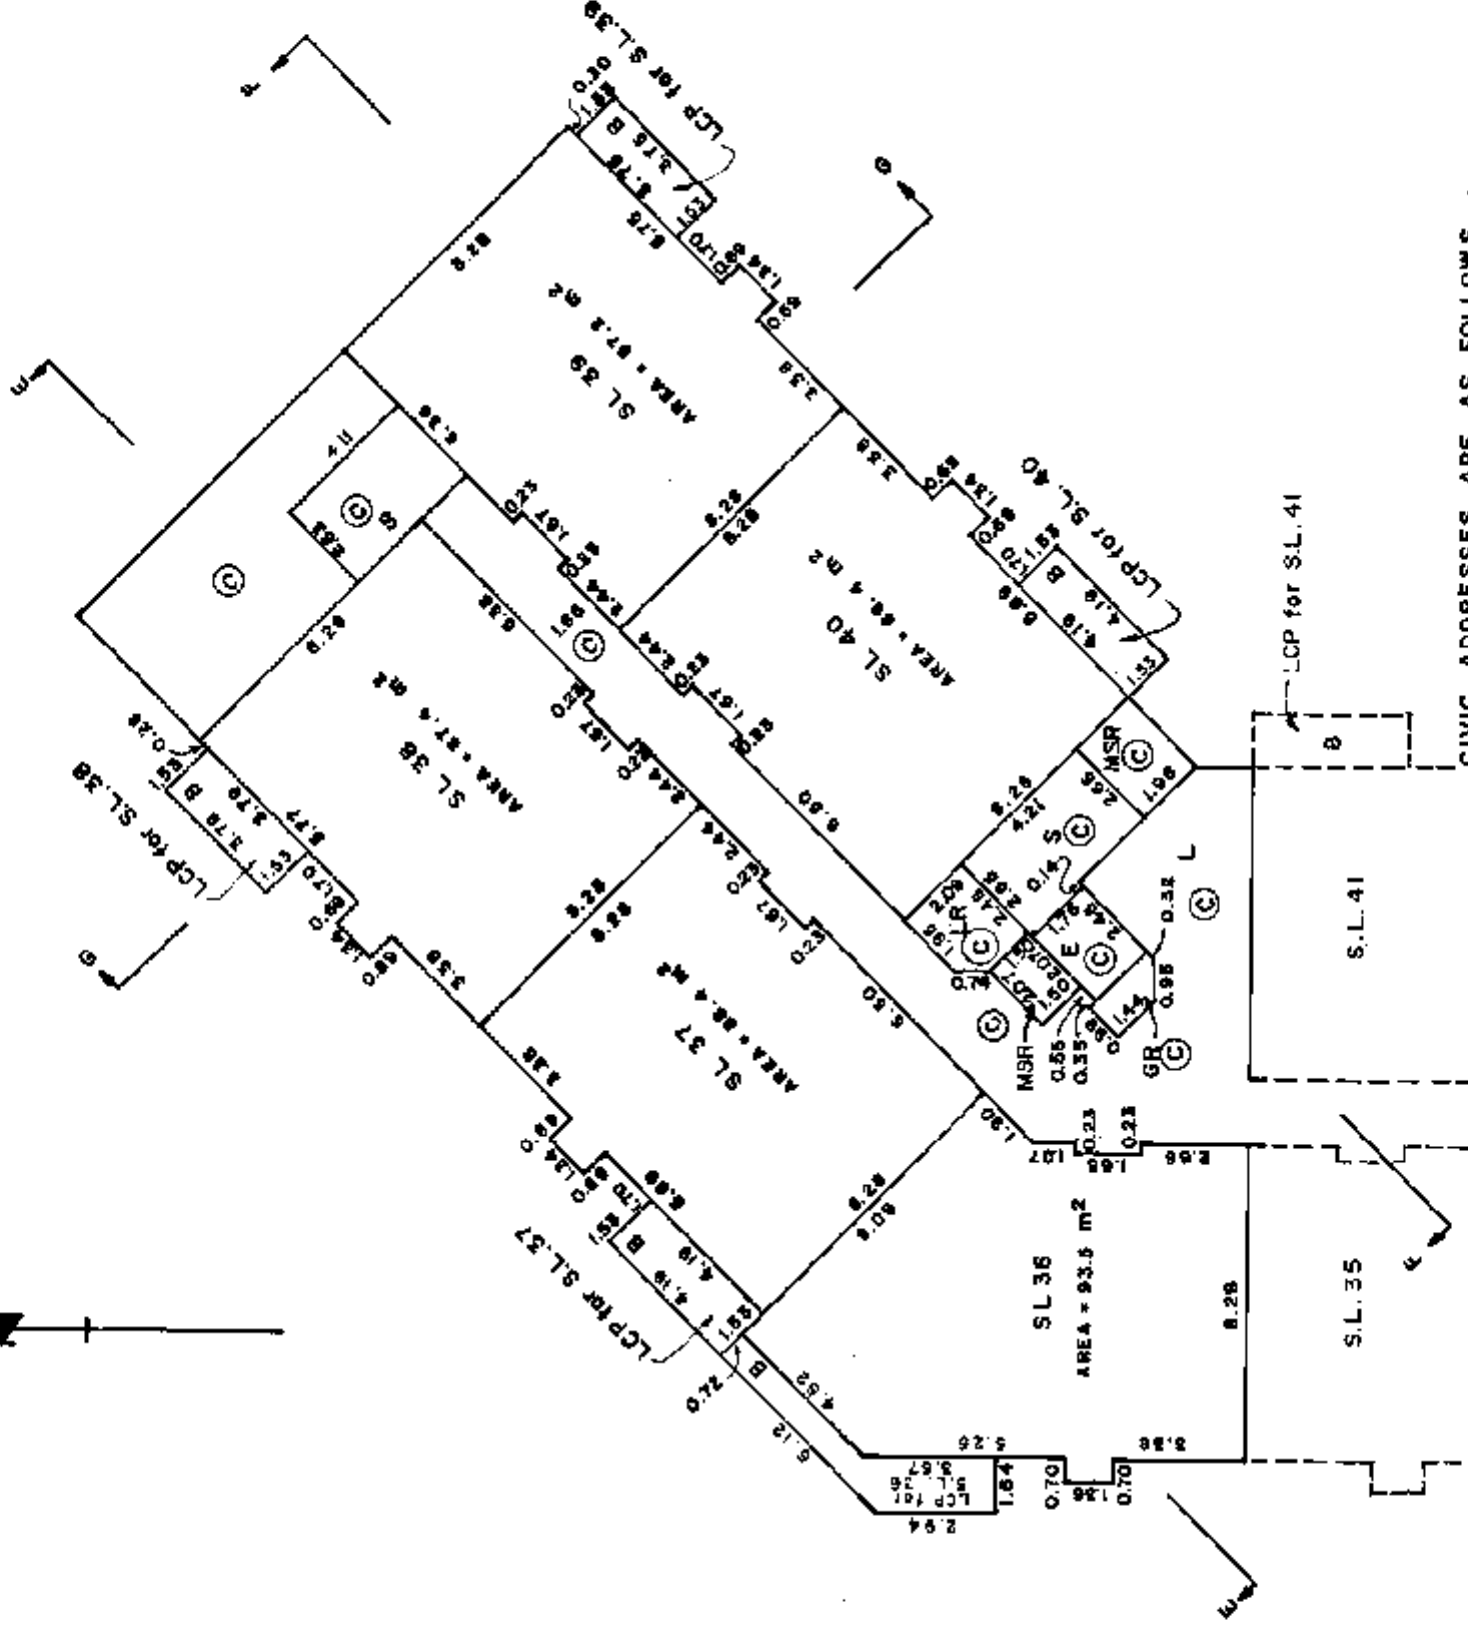

(FOR CONTINUATION
OF 3rd FLOOR
SEE SHEET 25)


CIVIC ADDRESSES ARE AS FOLLOWS :

SL 36	311 - 5471 ARCADIA ROAD
SL 37	312 - "
SL 38	314 - "
SL 39	315 - "
SL 40	313 - "

BUILDING 'B'
FIRST FLOOR
SCALE 1:200

STRATA PLAN

NW 1684

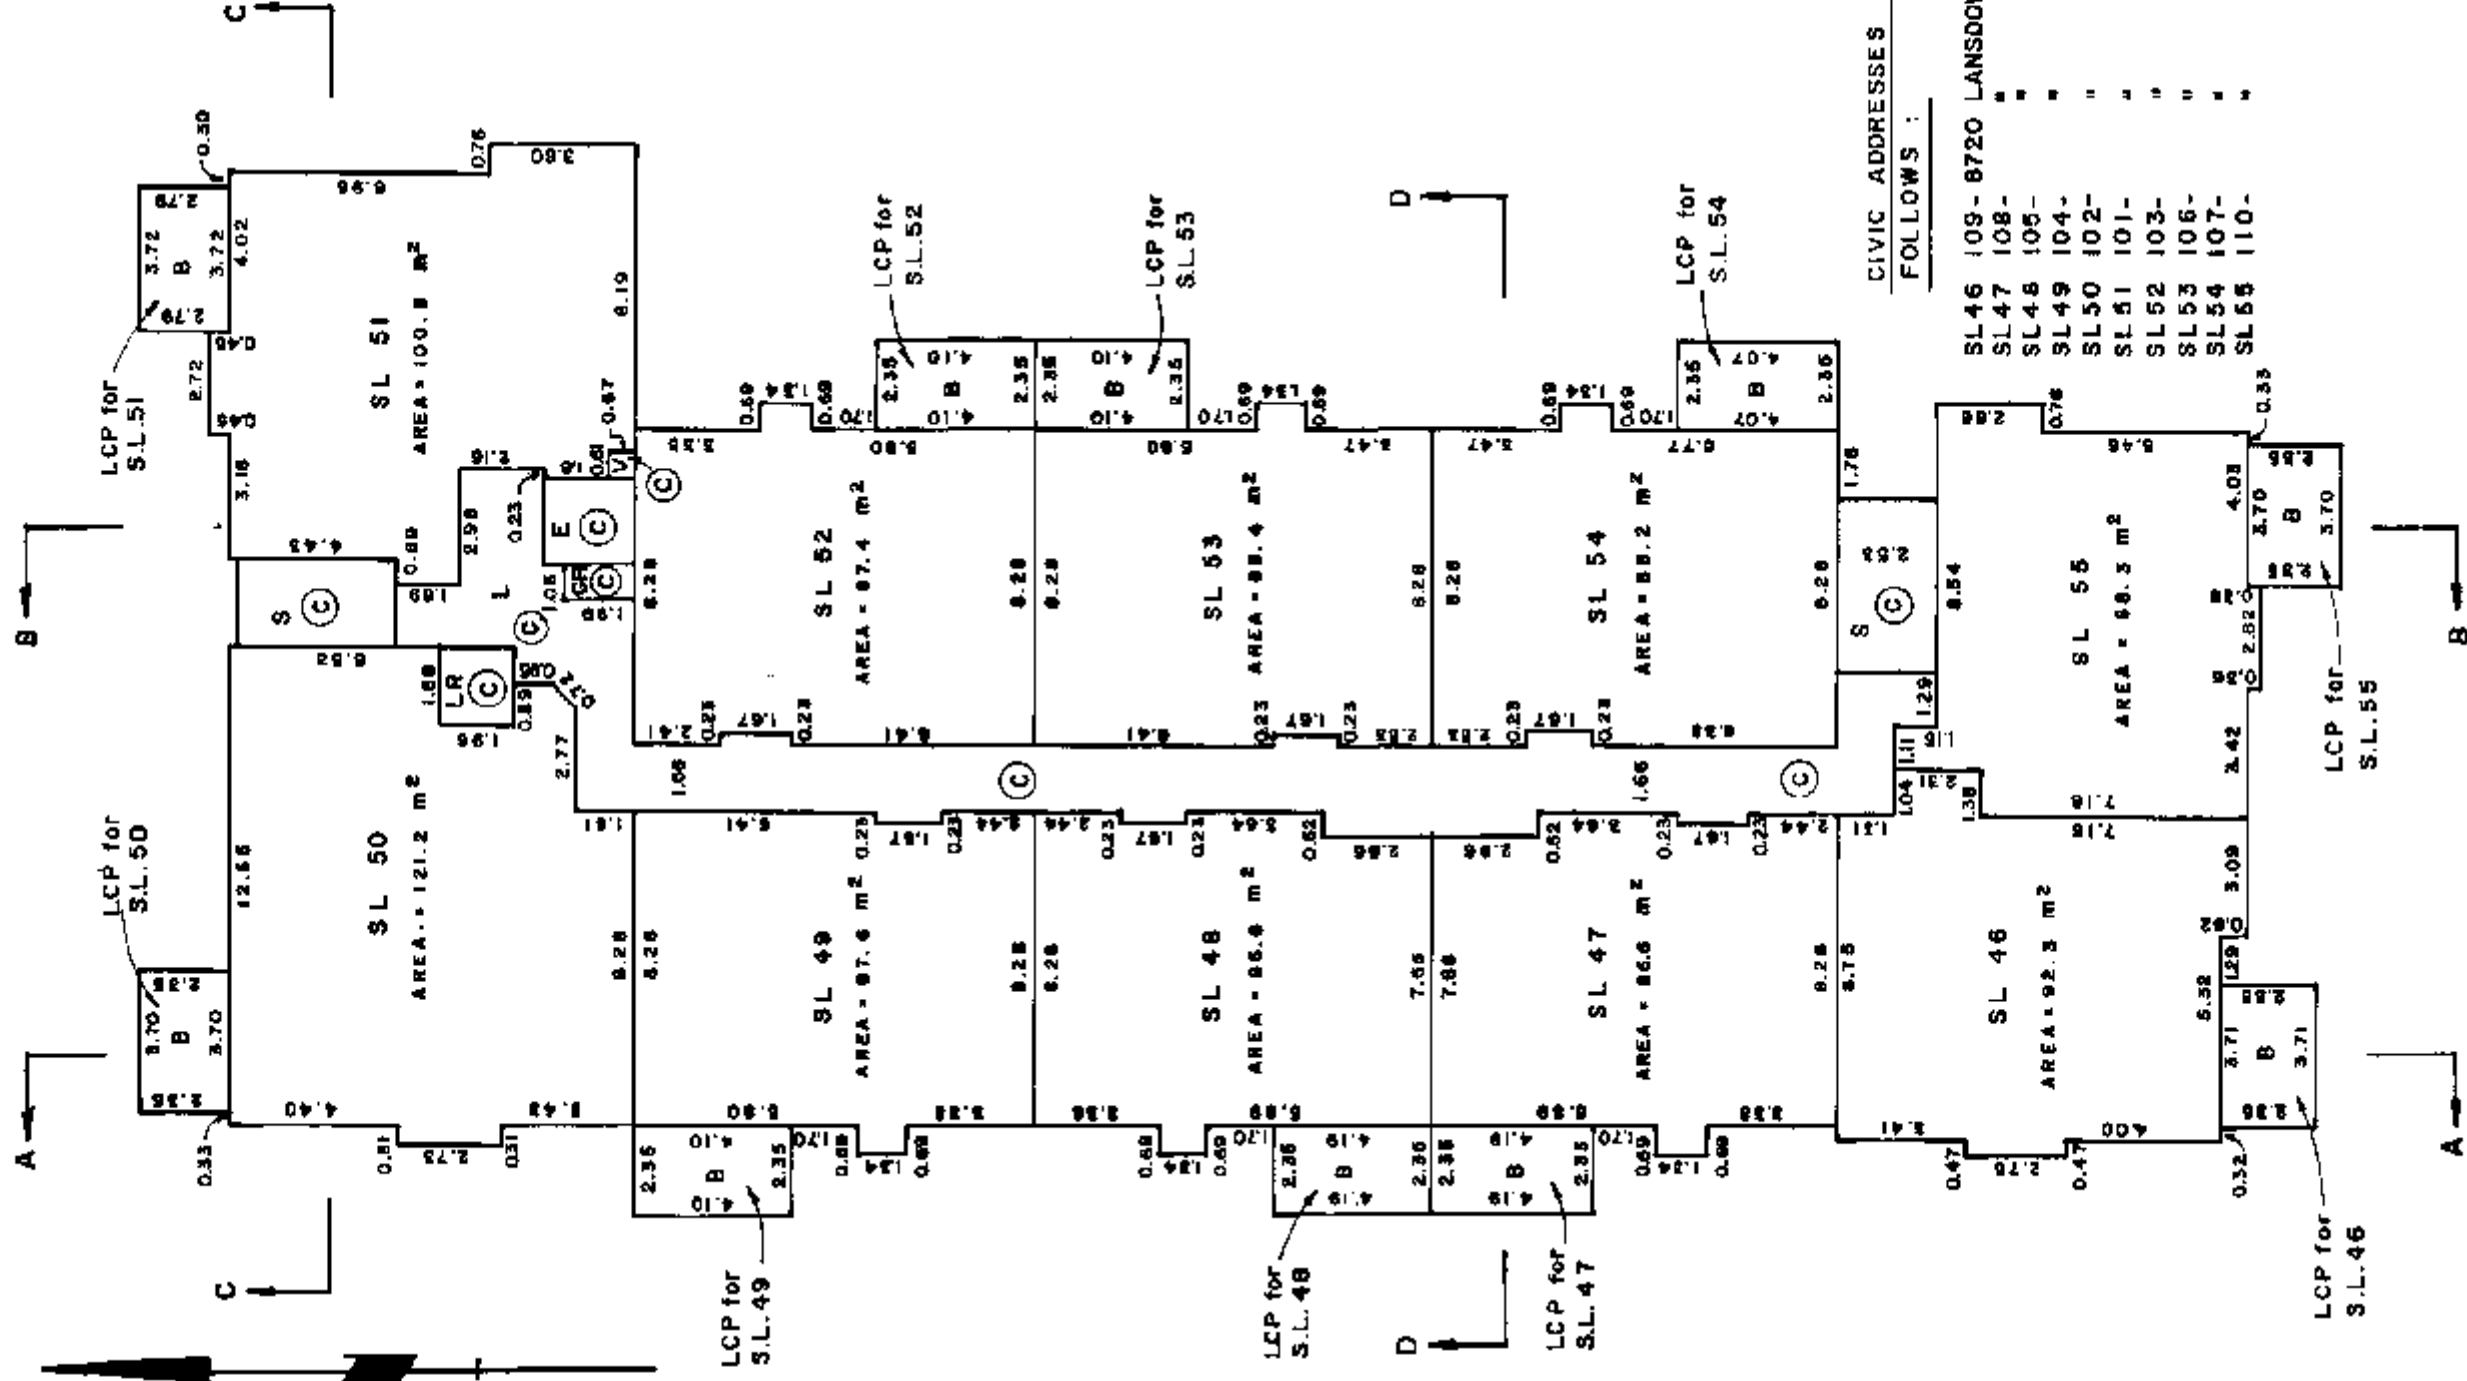

CIVIC ADDRESSES ARE AS FOLLOWS :


- SL 46 109-8720 LANSOWNE ROAD
- SL 47 108-
- SL 48 105-
- SL 49 104-
- SL 50 102-
- SL 51 101-
- SL 52 103-
- SL 53 106-
- SL 54 107-
- SL 55 110-

DATE Aug 11th, 1981

MORGAN STEWART AND COMPANY
Surveyors and Engineers
760 Denison St., Vancouver, B.C.

BUILDING 'B'
SECOND FLOOR
SCALE 1:200

STRATA PLAN *NW 1684*

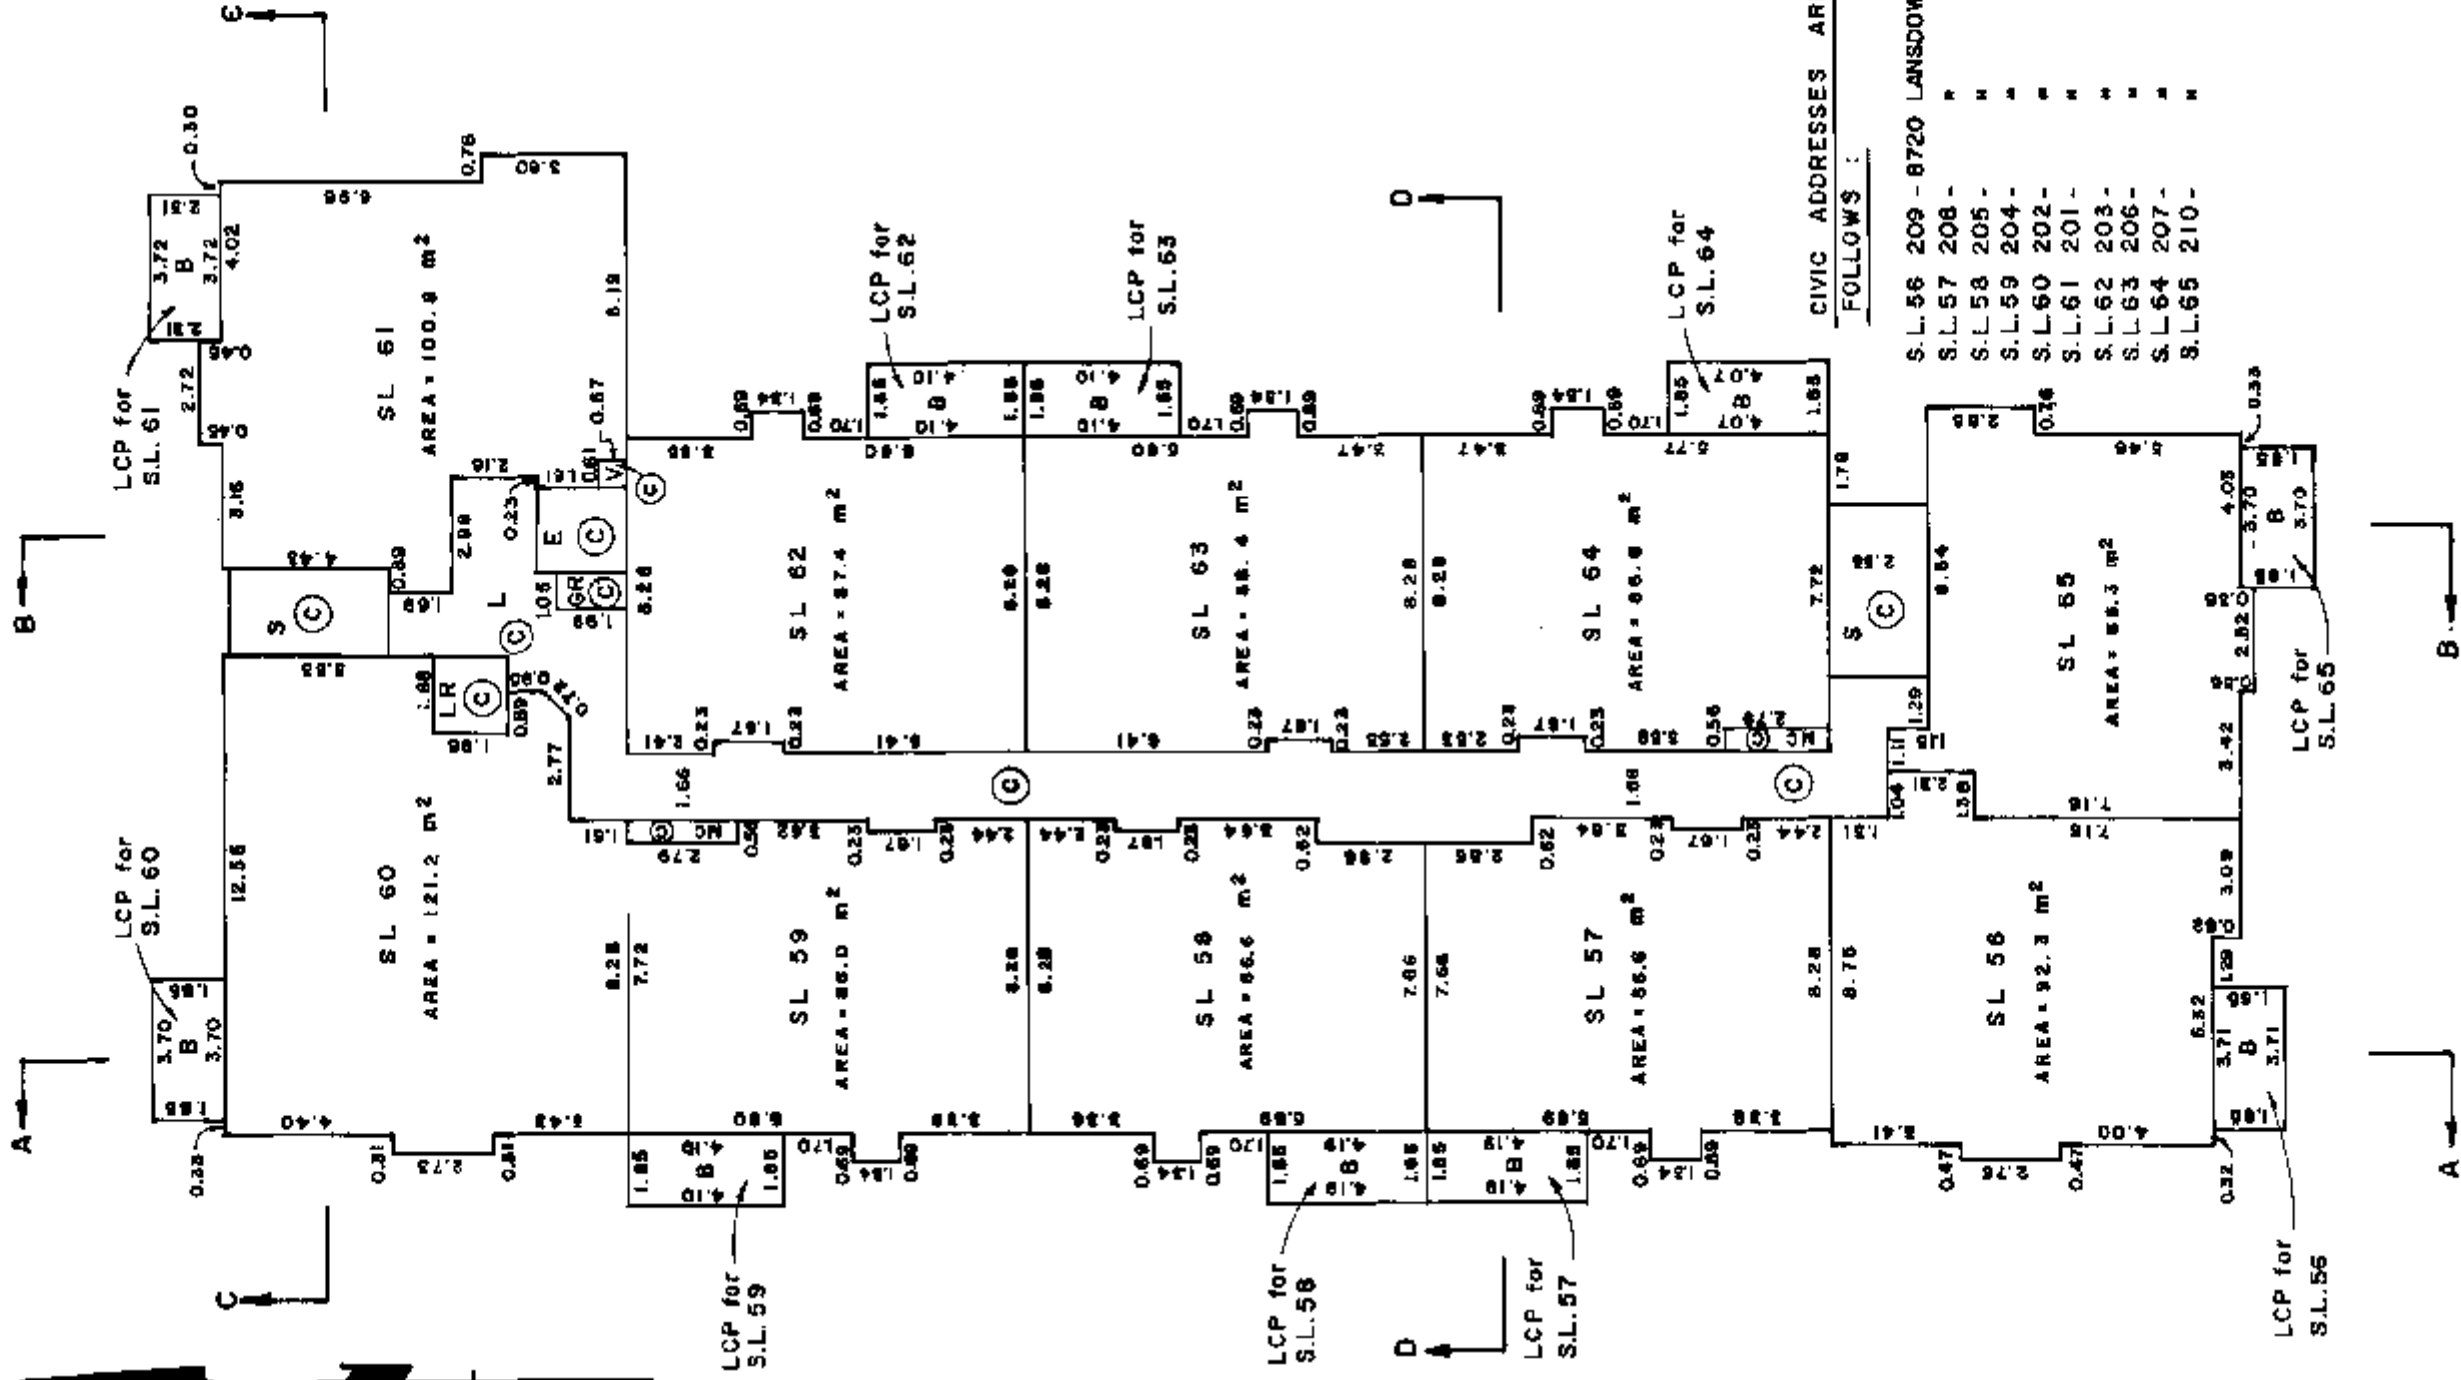


CIVIC ADDRESSES ARE AS FOLLOWS :

S.L. 56	209 - 8720 LANSLOWNE ROAD
S.L. 57	208 -
S.L. 58	205 -
S.L. 59	204 -
S.L. 60	202 -
S.L. 61	201 -
S.L. 62	203 -
S.L. 63	206 -
S.L. 64	207 -
S.L. 65	210 -

BUILDING 'B'
THIRD FLOOR
SCALE 1:200

STRATA PLAN *NW 16844*

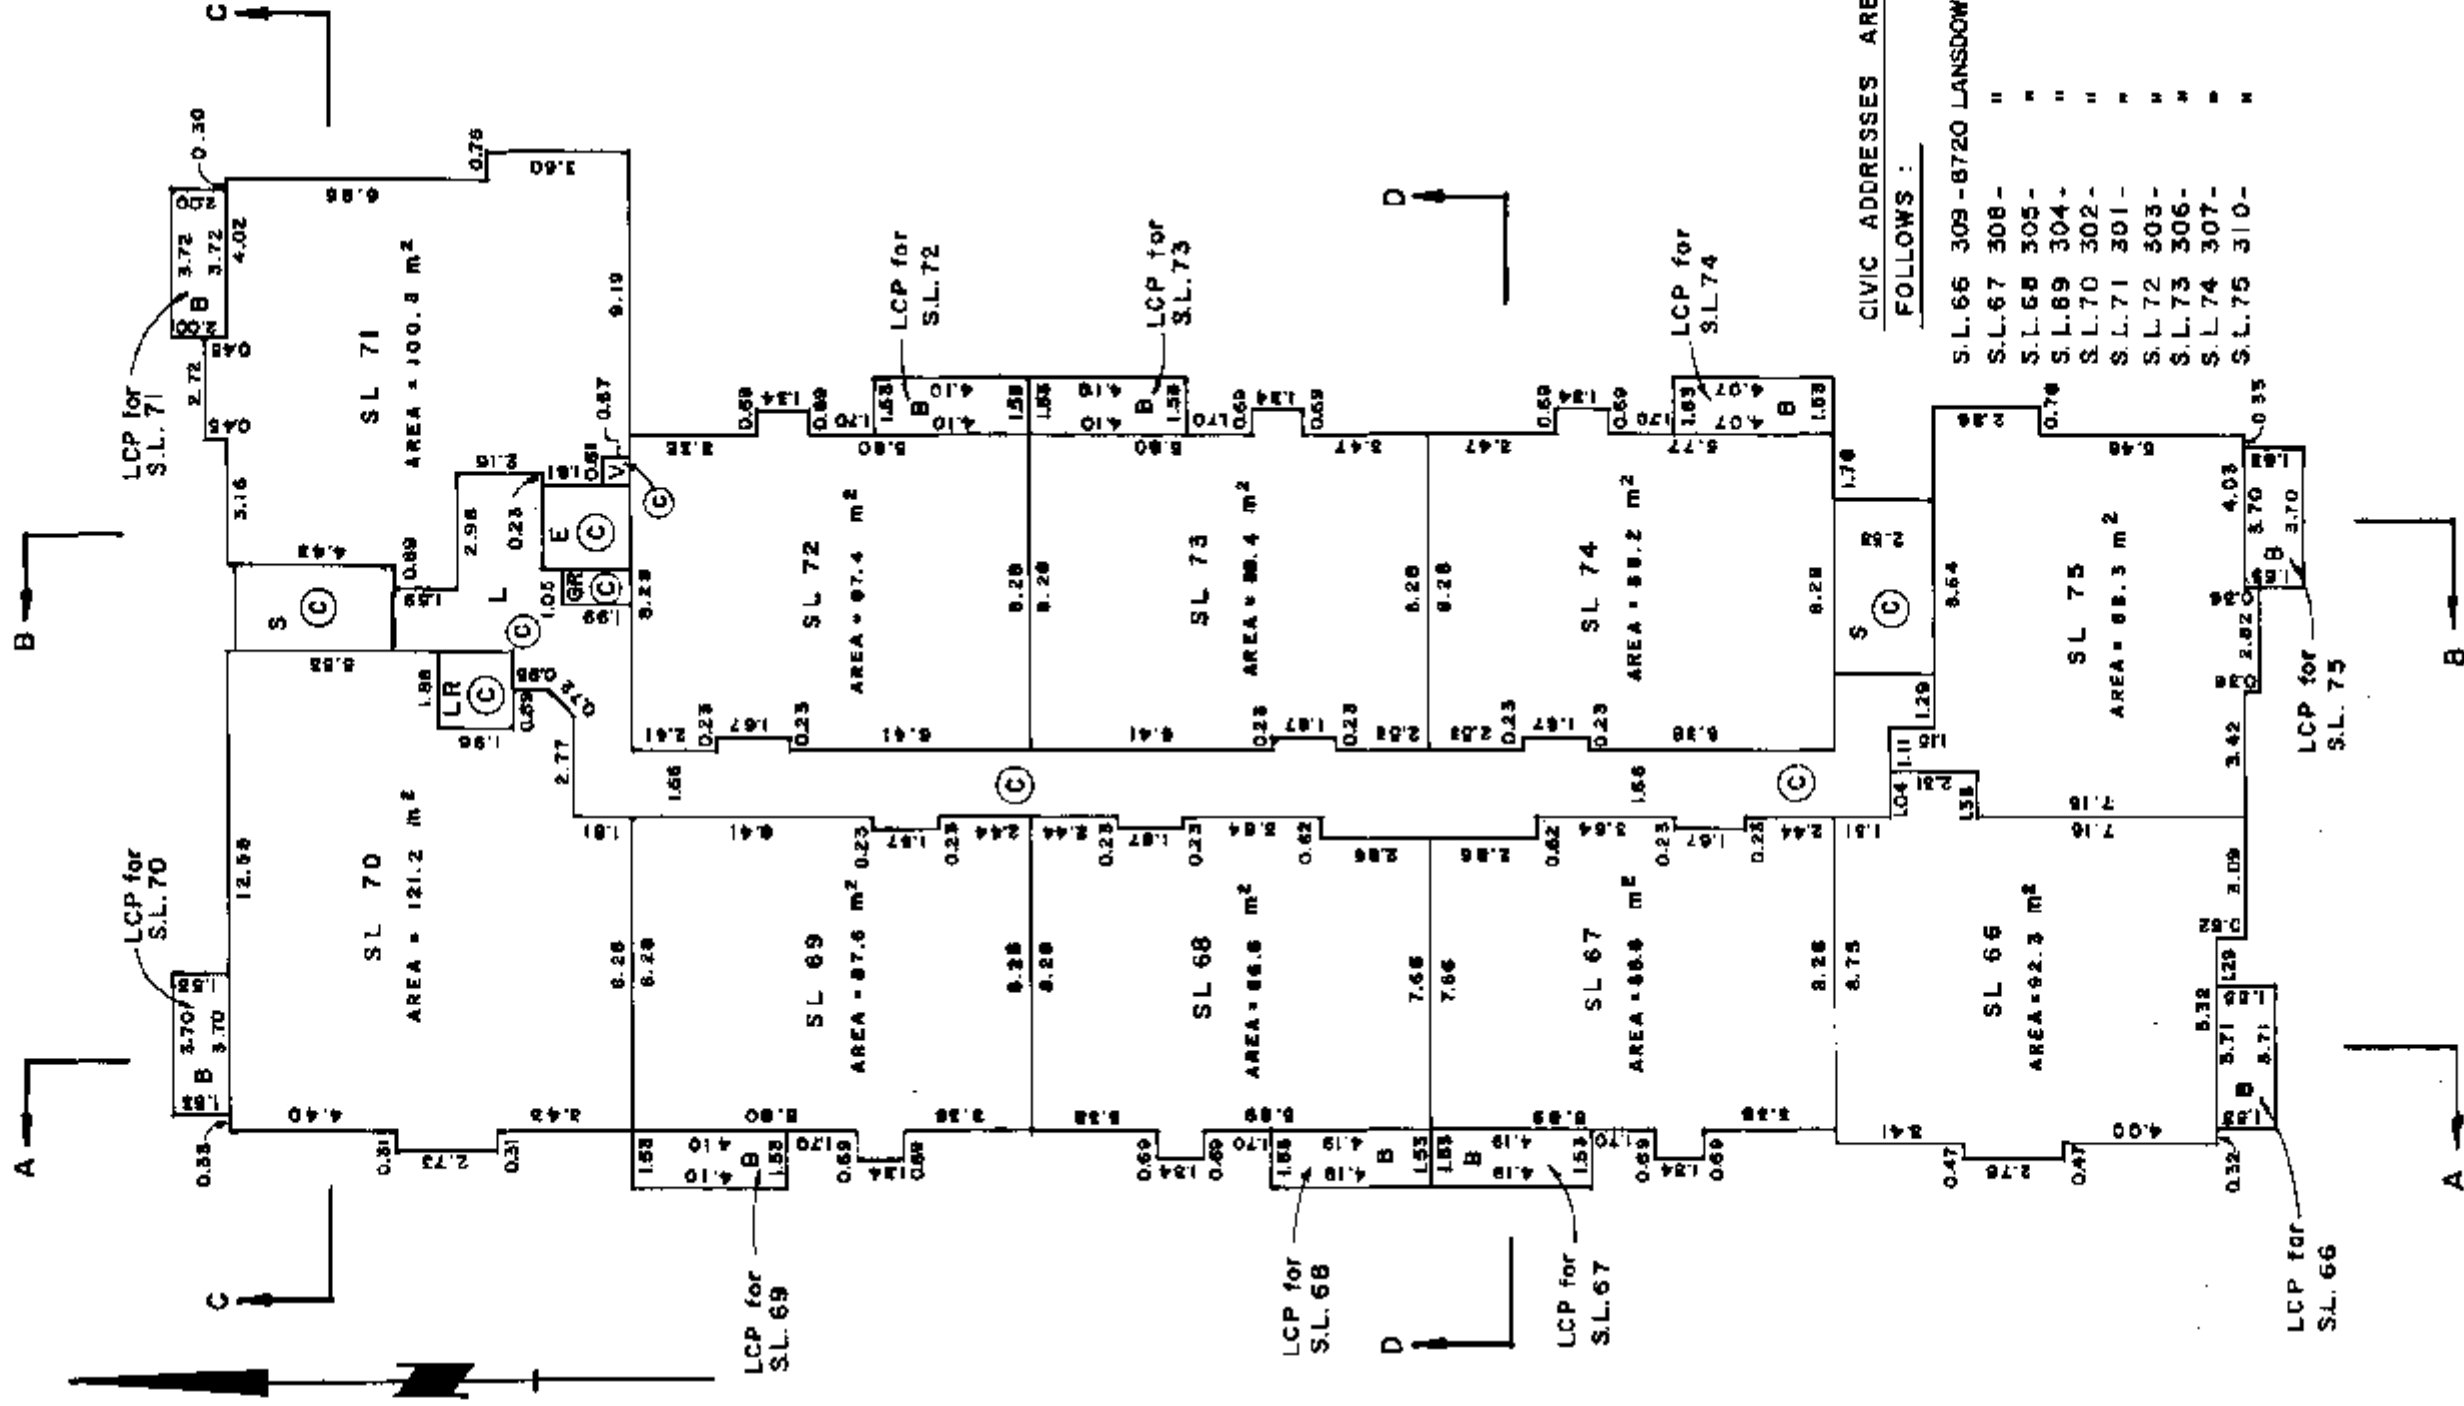


CIVIC ADDRESSES ARE AS FOLLOWS:

S.L. 66	309-8720 LANSOWNE ROAD
S.L. 67	308 -
S.L. 68	305 -
S.L. 69	304 -
S.L. 70	302 -
S.L. 71	301 -
S.L. 72	303 -
S.L. 73	306 -
S.L. 74	307 -
S.L. 75	310 -


SHEET 31 OF 36 SHEETS

BUILDING 'C'
CAR PARKING
SCALE 1:200

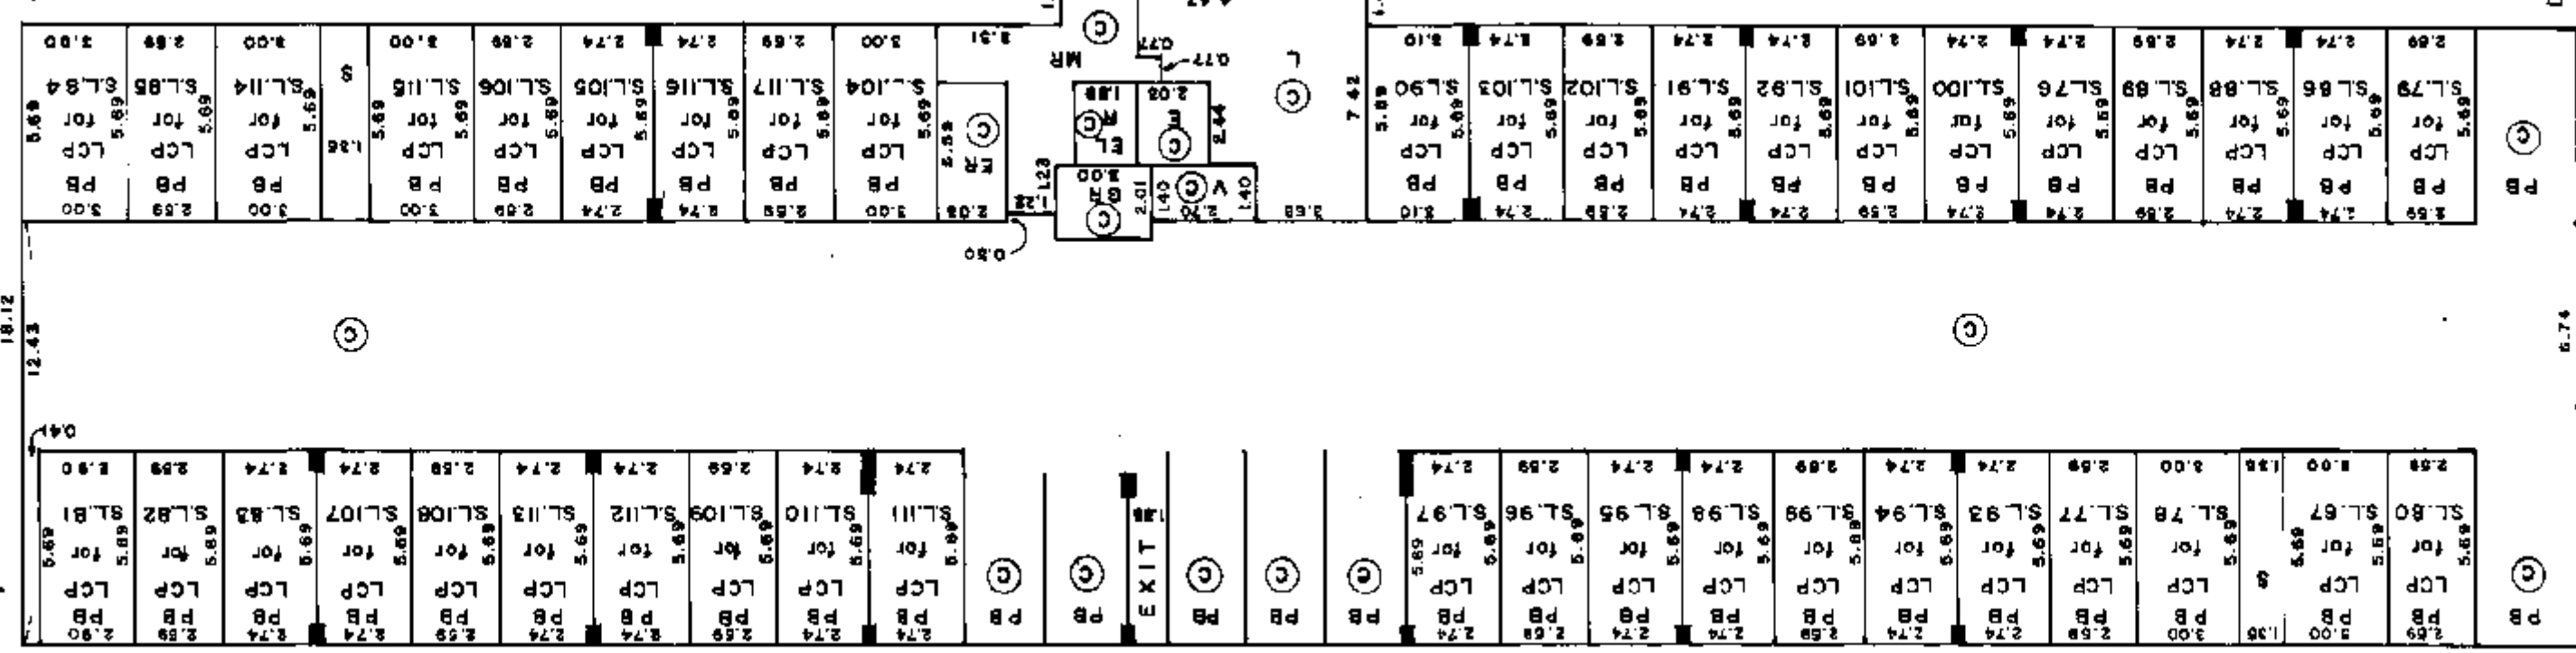

BUILDING 'C'
FIRST FLOOR
SCALE 1:200

STRATA PLAN
NW 1684

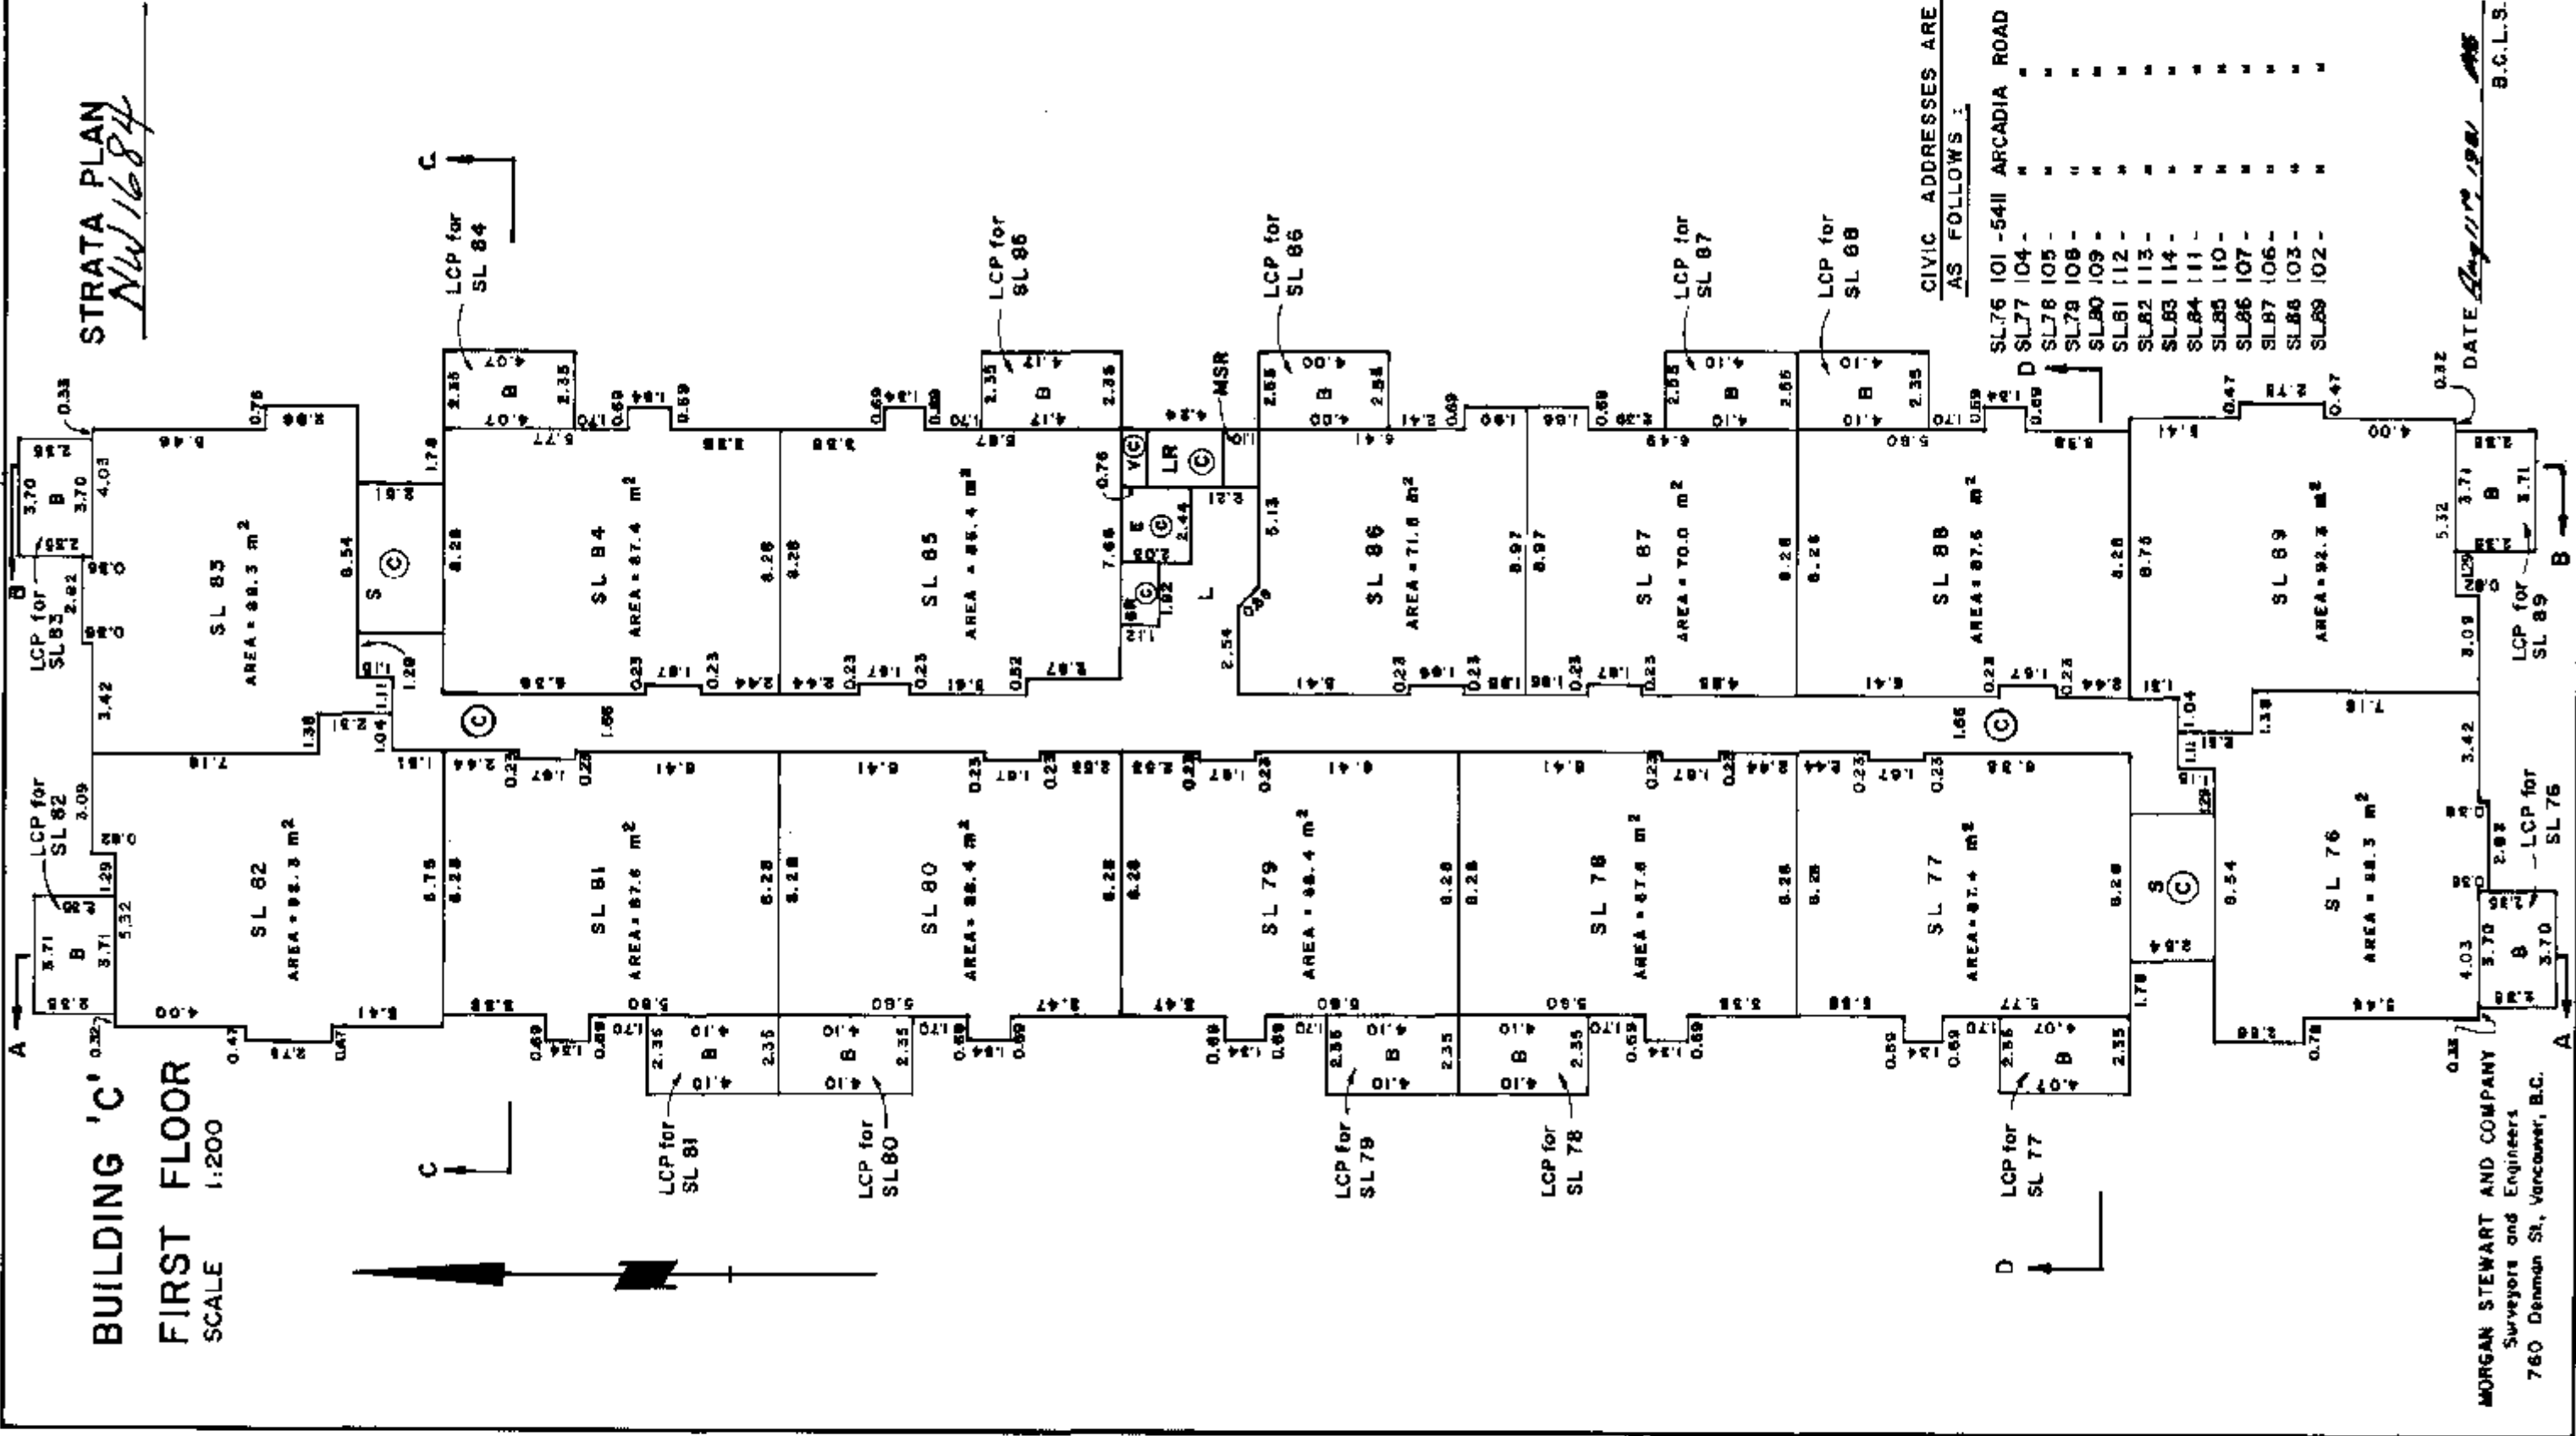


MORGAN STEWART AND COMPANY
Surveyors and Engineers
760 Denman St., Vancouver, B.C.

DATE August 1981
B.C.L.S.

BUILDING 'C'
SECOND FLOOR
SCALE 1:200


STRATA PLAN
NW1684

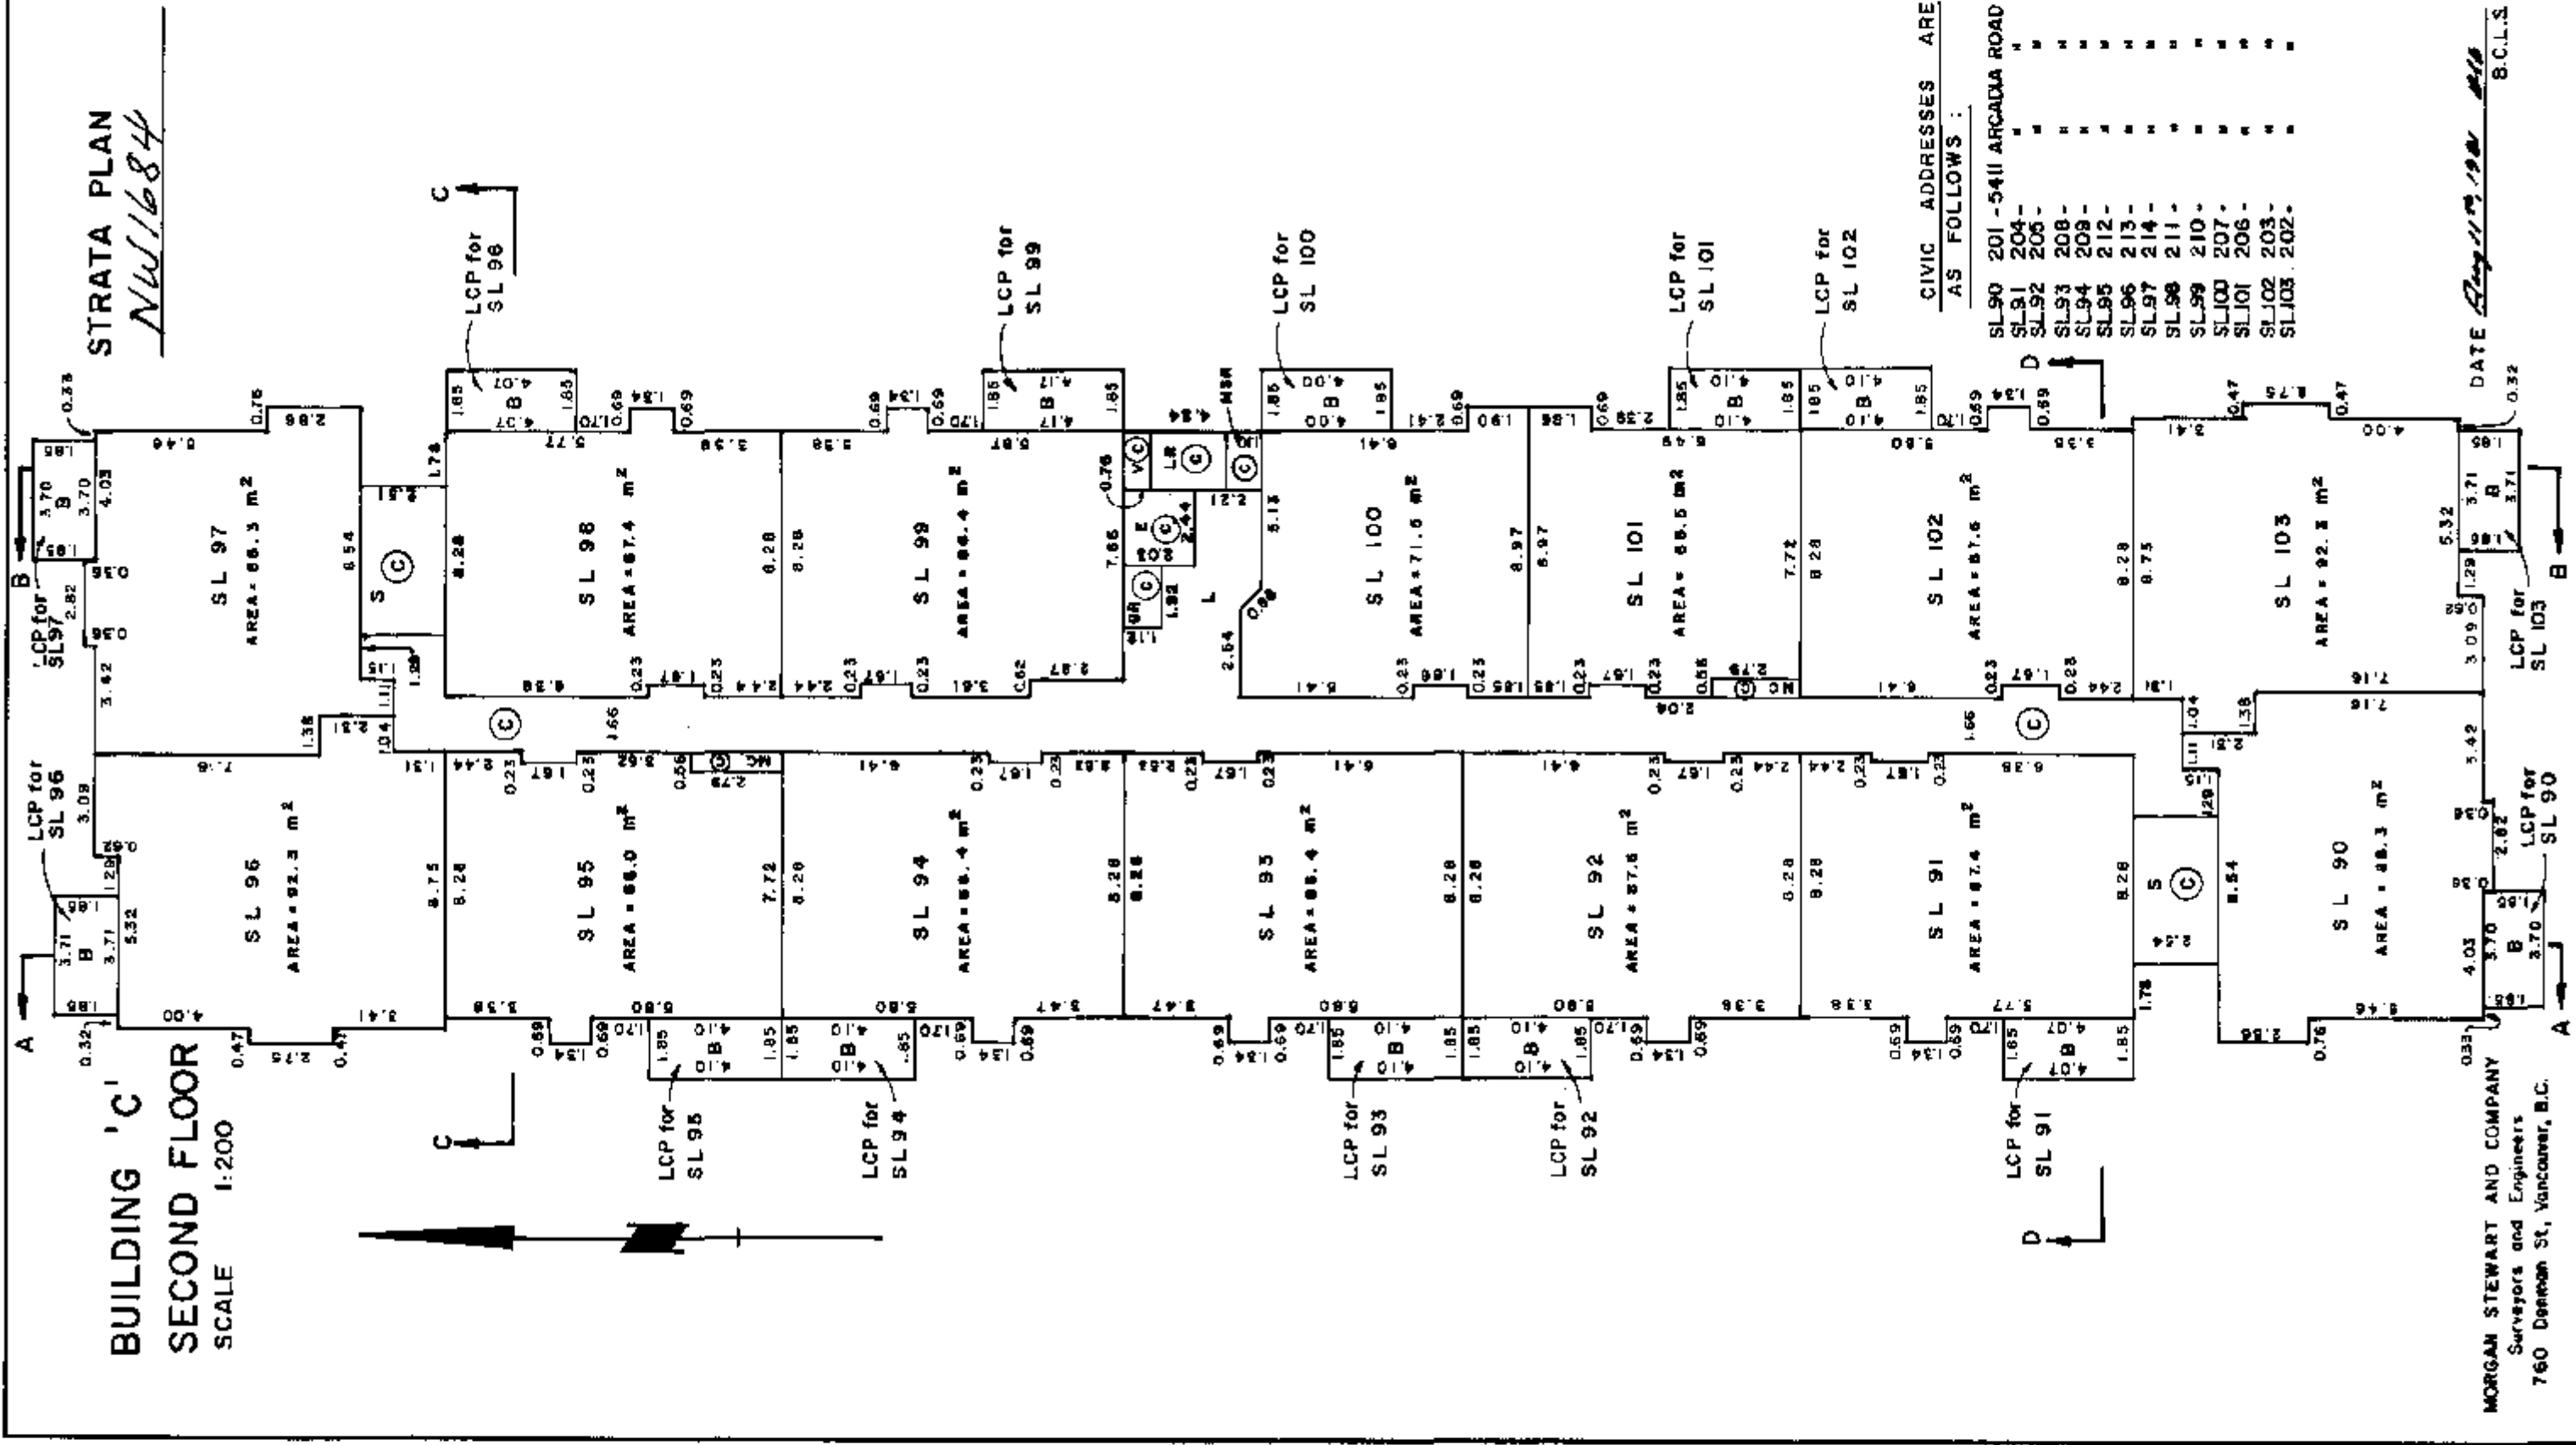

BUILDING 'C'
THIRD FLOOR
SCALE 1:200

STRATA PLAN

NW 1684

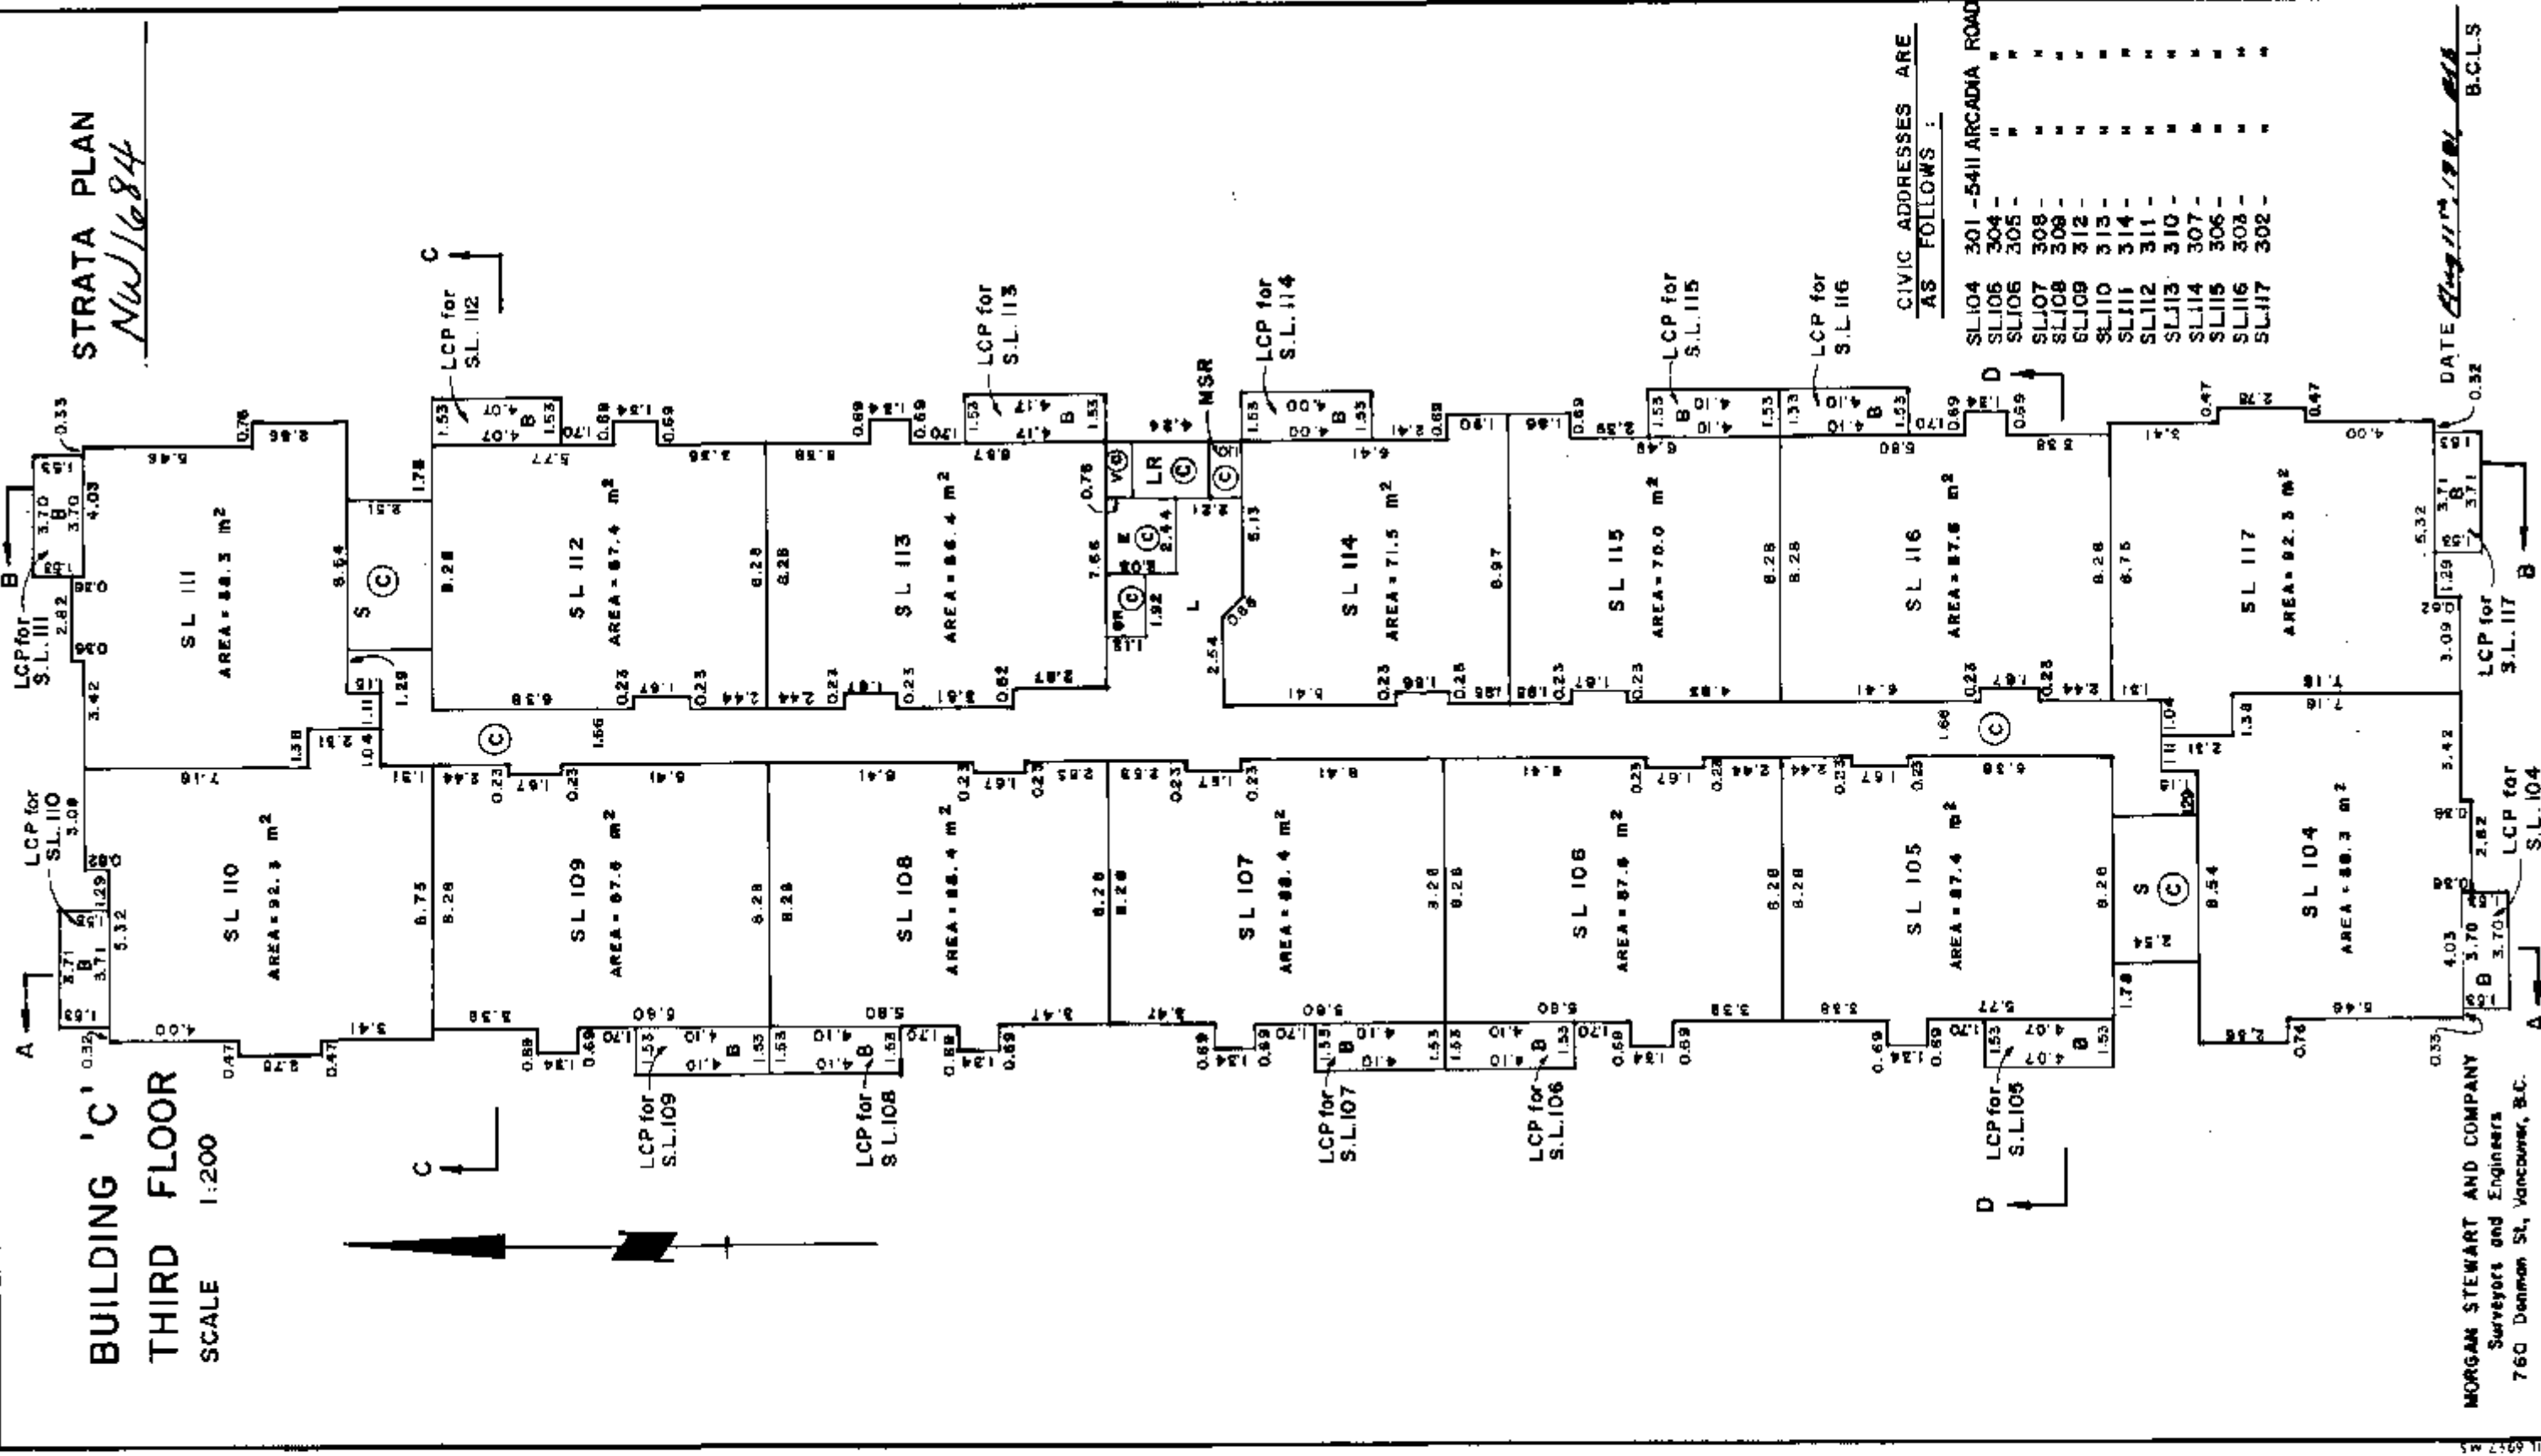

MORGAN STEWART AND COMPANY
Surveyors and Engineers
760 Denman St, Vancouver, B.C.

TUAN, WJ

FILE : 3220

Search ALTOS2 or BC OnLine for
Current Information. BC Reg. 78,925

STRATA PLAN NW/684

Wendi
LEWIS J. ORTEGA, Registrar
New Westminster Land Title District

DEALINGS AFFECTING THE COMMON PROPERTY

[illegible]

MORGAN STEWART AND COMPANY
Surveyors and Engineers
760 Denison St., Vancouver, B.C.

DATE AUG 6th 1941 WBS B.C.L.S.

NW1684

RECORD OF BY-LAWS AND ORDERS, ETC.

[illegible]

DATE AUG 6th 1981 W/B O.C.L.S.