


STRATA PLAN OF LOT F BLOCK 49 DISTRICT LOT 185 PLAN 17455

CITY OF VANCOUVER B.C.G.S. 926.025

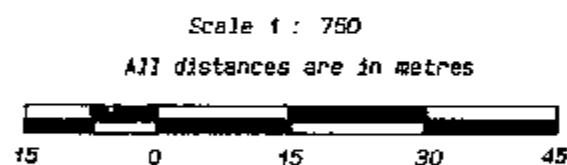

THE ADDRESS FOR SERVICE OF
DOCUMENTS ON THE STRATA
CORPORATION IS :
THE OWNERS, STRATA PLAN LMS 1491
2400 - 1055 W. GEORGIA ST.,
VANCOUVER, B.C.
V6E 3P3

STRATA PLAN LMS 1491

DEPOSITED AND REGISTERED IN THE LAND
TITLE OFFICE AT NEW WESTMINSTER, B.C.
THIS 14TH DAY OF JULY, 1994


ASSISTANT DEPUTY REGISTRAR
BH264422 - BH264521

CIVIC ADDRESS :-
1500 PENDRELL STREET
VANCOUVER, B.C.

LEGEND

- GRID BEARINGS ARE DERIVED FROM
CONTROL MONUMENTS V - 2761 AND V - 3519
- OCM DENOTES OLD CONTROL MONUMENT FOUND
 - STANDARD IRON POST FOUND
 - LEAD PLUG FOUND
 - STANDARD IRON POST PLACED
 - LEAD PLUG PLACED
 - ⊕ DENOTES BALCONY
 - ⊙ DENOTES PARKING STALL
 - S.L. DENOTES STRATA LOT
 - m² DENOTES SQUARE METRES
 - ⊙ DENOTES VENTILATOR SHAFT

THIS PLAN SHOWS GROUND-LEVEL MEASURED DISTANCES.
PRIOR TO COMPUTATION OF U.T.M. COORDINATES,
MULTIPLY BY COMBINED FACTOR 0.9995899737

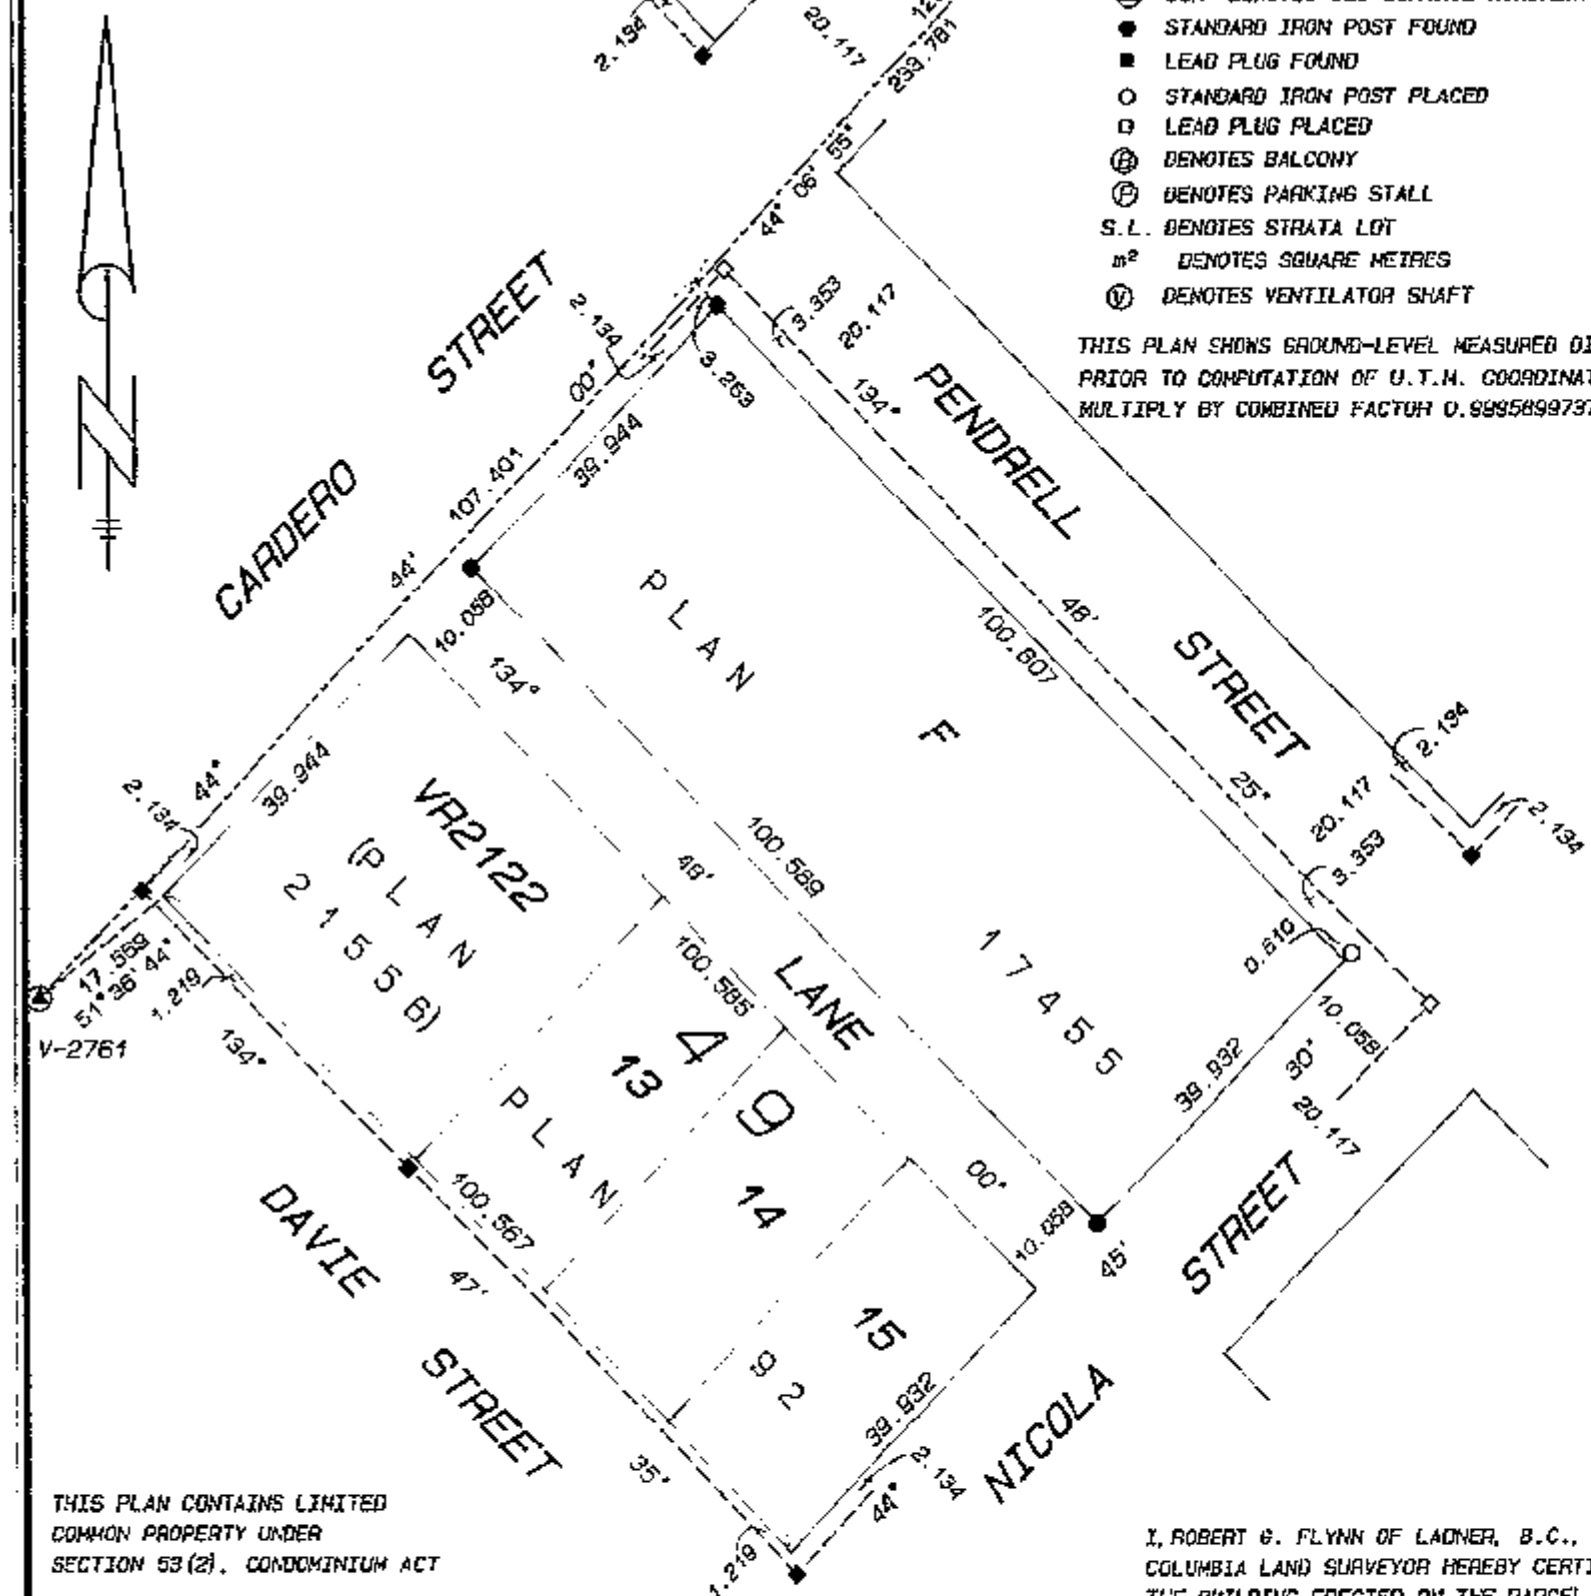


I, ROBERT G. FLYNN OF LADNER, B.C., BRITISH
COLUMBIA LAND SURVEYOR HEREBY CERTIFY THAT
THE BUILDING ERECTED ON THE PARCEL
DESCRIBED ABOVE LIES WHOLLY WITHIN THE
EXTERNAL BOUNDARIES OF THAT PARCEL.
DATED AT VANCOUVER, B.C. THIS
30TH DAY OF NOVEMBER, 1993

LYON, FLYNN & ASSOCIATES
British Columbia Land Surveyors
#102 - 1537 H. 8th Avenue
Vancouver, B.C., V6J 1T5
Tel: 737-9777 Fax: 737-8794
FILE NUMBER :- 93 - 1500.S1

THIS PLAN LIES WITHIN THE
GREATER VANCOUVER REGIONAL DISTRICT

BUILDING LOCATION

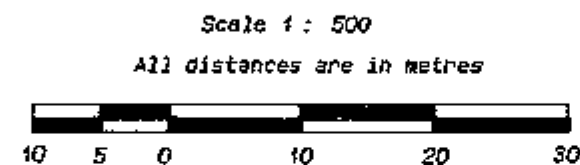


STRATA PLAN LMS 1491

VR2122
(PLAN
21556)

49

PLAN 92 13
14
15

LANE

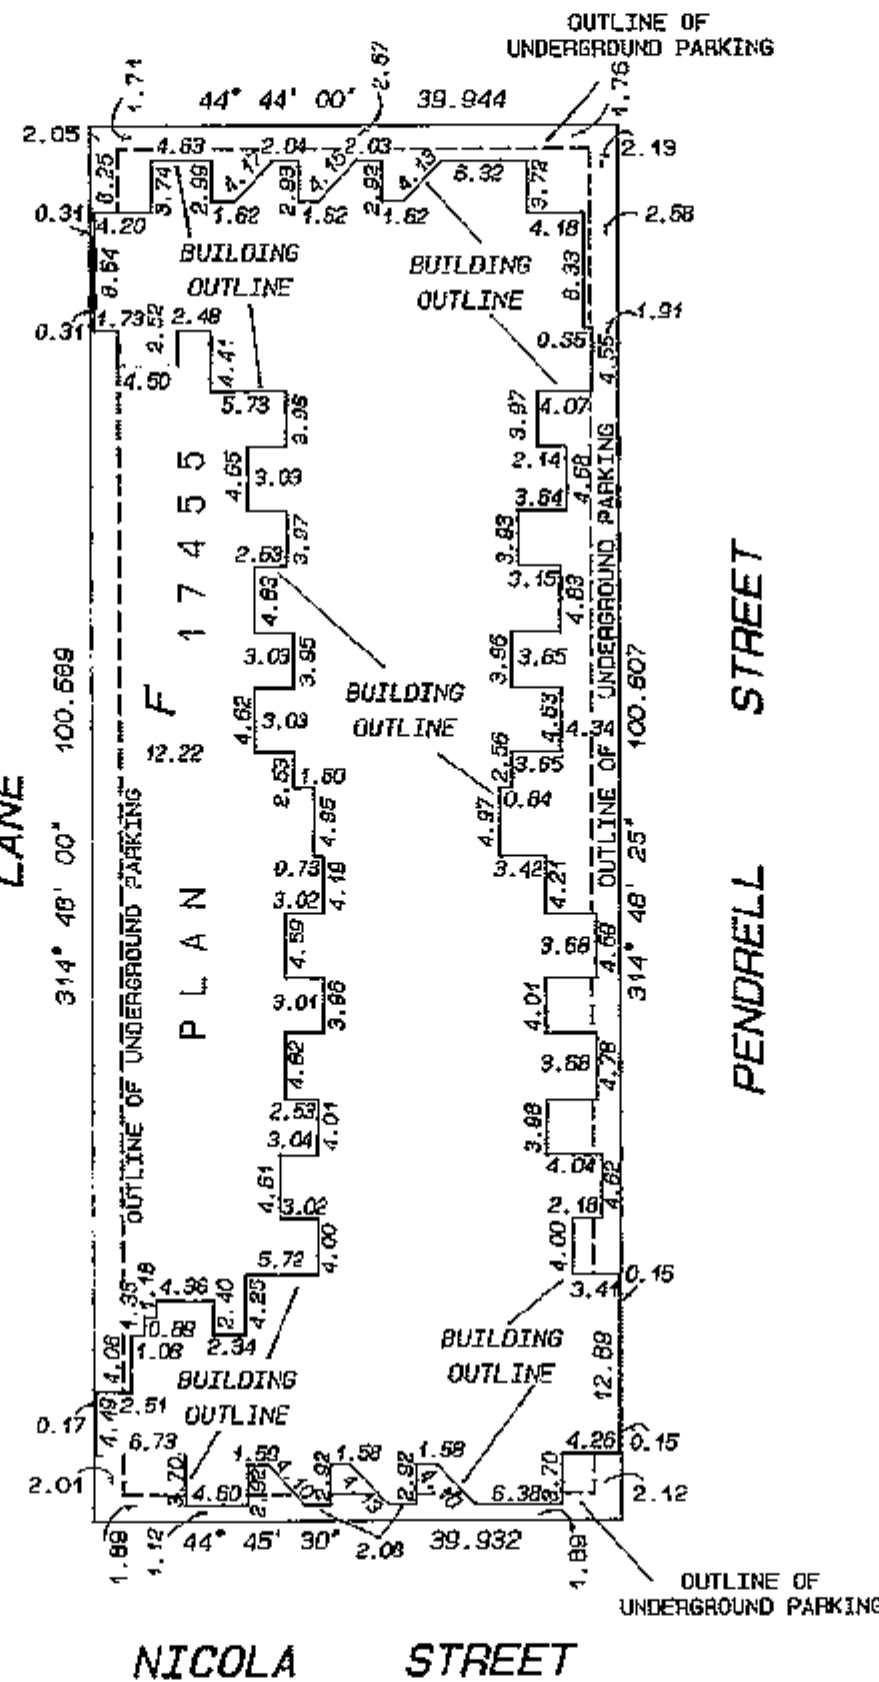

NICOLA STREET

FILE NUMBER: - 93 - 1500.S2

30 NOVEMBER 1993 B.C.L.S.

CONDOMINIUM ACT

SECOND SHEET, SHEET 3 OF 23 SHEETS

STRATA PLAN LMS 1491

UNIT NUMBER	LOT	SHEET	FORM 1	FORM 2	FORM 3
			SCHEDULE OF UNIT ENTITLEMENT	SCHEDULE OF INTEREST UPON DESTRUCTION	SCHEDULE OF VOTING RIGHTS
			UNIT ENTITLEMENT	INTEREST UPON DESTRUCTION	NUMBER OF VOTES
113	1	10, 19	87	87	
112	2	10, 19	104	97	
111	3	10, 19	109	102	
110	4	10, 19	119	128	
109	5	10, 19, 21	120	120	
108	6	10, 21	79	81	
107	7	10, 20, 21	79	81	
106	8	10, 21	79	81	
105	9	10, 21	108	114	
104	10	10, 20	119	120	
103	11	10, 20	106	104	
102	12	10, 20	101	98	
101	13	10, 20	84	88	
213	14	12, 19	85	87	
212	15	12, 19	101	97	
211	16	12, 19	106	103	
210	17	12, 19	116	114	
209	18	12, 19, 21	116	113	
208	19	12, 21	77	80	
207	20	12, 20, 21	77	81	
205	22	12, 21	105	106	
204	23	12, 20	104	106	
203	24	12, 20	106	104	
202	25	12, 20	101	99	
201	26	12, 20	85	88	
226	27	13, 20	100	98	
225	28	13, 20	100	98	
224	29	13, 20	106	104	
223	30	13, 20	118	119	
222	31	13, 21	123	129	
221	32	13, 21	79	79	
220	33	13, 20, 21	79	79	

FILE NUMBER: - 93 - 1500.S3

30 NOVEMBER 1993 B.C.L.S.

CONDOMINIUM ACT

SECOND SHEET, SHEET 4 OF 23 SHEETS

STRATA PLAN LMS 1491

UNIT NUMBER	LOT	SHEET	FORM 1	FORM 2	FORM 3
			SCHEDULE OF UNIT ENTITLEMENT	SCHEDULE OF INTEREST UPON DESTRUCTION	SCHEDULE OF VOTING RIGHTS
			UNIT ENTITLEMENT	INTEREST UPON DESTRUCTION	NUMBER OF VOTES
219	34	13, 21	79	79	
218	35	13, 19, 21	121	121	
217	36	13, 19	116	114	
216	37	13, 19	107	102	
215	38	13, 19	104	97	
214	39	13, 19	101	98	
313	40	14, 19	84	87	
312	41	14, 19	101	97	
311	42	14, 19	106	103	
310	43	14, 19	116	115	
309	44	14, 19, 21	116	112	
308	45	14, 21	77	81	
307	46	14, 20, 21	77	81	
306	47	14, 21	77	81	
305	48	14, 21	105	106	
304	49	14, 20	104	106	
303	50	14, 20	106	104	
302	51	14, 20	101	99	
301	52	14, 20	85	89	
326	53	15, 20	100	100	
325	54	15, 20	100	99	
324	55	15, 20	106	104	
323	56	15, 20	104	105	
322	57	15, 21	106	105	
321	58	15, 21	78	80	
320	59	15, 20, 21	78	80	
319	60	15, 21	78	80	
318	61	15, 19, 21	118	113	
317	62	15, 19	115	114	
316	63	15, 19	104	109	
315	64	15, 19	101	97	
314	65	15, 19	101	98	
411	66	16, 19	77	80	

FILE NUMBER: - 93 - 1500.S4

30 NOVEMBER 1993

CONDOMINIUM ACT

SECOND SHEET, SHEET 5 OF 23 SHEETS

STRATA PLAN LMS 1491

UNIT NUMBER	LOT	SHEET	FORM 1	FORM 2	FORM 3
			SCHEDULE OF UNIT ENTITLEMENT	SCHEDULE OF INTEREST UPON DESTRUCTION	SCHEDULE OF VOTING RIGHTS
			UNIT ENTITLEMENT	INTEREST UPON DESTRUCTION	NUMBER OF VOTES
410	67	16, 19	95	93	
409	68	16, 19	100	99	
408	69	16, 19	108	111	
407	70	16, 19, 21	151	151	
406	71	16, 20, 21	71	75	
405	72	16, 21	144	145	
404	73	16, 20	99	102	
403	74	16, 20	100	101	
402	75	16, 20	95	103	
401	76	16, 20	77	81	
424	77	17, 20	100	100	
423	78	17, 20	101	99	
422	79	17, 20	106	104	
421	80	17, 20	104	104	
420	81	17, 21	106	105	
419	82	17, 21	78	80	
418	83	17, 20, 21	78	80	
417	84	17, 21	78	80	
416	85	17, 19, 21	113	111	
415	86	17, 19	116	115	
414	87	17, 19	104	103	
413	88	17, 19	101	98	
412	89	17, 19	101	99	
511	90	18, 20	95	96	
510	91	18, 20	95	95	
509	92	18, 20	100	101	
508	93	18, 20	100	102	
507	94	18, 21	145	145	
506	95	18, 20, 21	72	74	
505	96	18, 19, 21	154	153	
504	97	18, 19	110	111	
503	98	18, 19	100	99	
502	99	18, 19	95	93	
501	100	18, 19	94	95	
AGGREGATE			10,000	10,000	

FILE NUMBER: - 93 - 1500.S5

30 NOVEMBER 1993

CONDOMINIUM ACT

SECOND SHEET, SHEET 6 OF 23 SHEETS

STRATA PLAN LMS 1491

CERTIFICATE OF APPROVAL

I HEREBY CERTIFY THAT THE CONSTRUCTION OF THE BUILDING SITUATED ON LOT F BLOCK 42 DISTRICT LOT 185 PLAN 17455 HAS BEEN APPROVED FOR STRATA PLAN DEVELOPMENT. DATED THIS 22ND DAY OF APRIL, 1993.

Bill Smith
APPROVING OFFICER FOR THE CITY OF VANCOUVER

ACCEPTED AS TO FORMS 1, 2 AND 3.

THIS 27 DAY OF June 1993 for SUPERINTENDENT OF REAL ESTATE

STATUTORY DECLARATION

I, THE UNDERSIGNED DO SOLEMNLY DECLARE THAT
(1) I, THE UNDERSIGNED AM THE DULY AUTHORIZED AGENT OF THE OWNER - DEVELOPER
(2) THE STRATA PLAN IS ENTIRELY FOR RESIDENTIAL USE

I MAKE THIS SOLEMN DECLARATION CONSCIENTIOUSLY BELIEVING IT TO BE TRUE AND KNOWING THAT IT IS OF THE SAME FORCE AND EFFECT AS IF MADE UNDER OATH.

Robert J. MacDonald
AGENT FOR OWNER - DEVELOPER
Robert J. MacDonald

DECLARED BEFORE ME AT
Vancouver IN THE
PROVINCE OF BRITISH COLUMBIA,
THIS 20 DAY OF May 1993

Brian McGavin
A COMMISSIONER FOR THE TAKING
OF AFFIDAVITS IN AND FOR THE
PROVINCE OF BRITISH COLUMBIA
Brian McGavin

OWNERS: -

1500 PENDRELL HOLDINGS LIMITED
(INCORPORATION # 167456)

Robert J. MacDonald
AUTHORIZED SIGNATORY
Robert J. MacDonald
Timothy C. Wallace
AUTHORIZED SIGNATORY
Timothy C. Wallace

WITNESS AS TO BOTH SIGNATURES

Brian McGavin
WITNESS
2906 W. 45TH AVE
Vancouver, B.C. V6N 3L8
Lawyer
OCCUPATION OF WITNESS

FILE NUMBER: - 93 - 1500.S6

30 NOVEMBER 1993

CONDOMINIUM ACT

SECOND SHEET, SHEET 7 OF 23 SHEETS

STRATA PLAN LMS 1491

CHARGEHOLDERS: -

THE MARITIME LIFE ASSURANCE COMPANY

[Signature]
 AUTHORIZED SIGNATORY
 C. DUNNICK WILLIAMS, VICE PRESIDENT, INVESTMENTS

[Signature]
 AUTHORIZED SIGNATORY
 GARY MONTGOMERY
 DIRECTOR, BANK OF MONTREAL
 WITNESS AS TO BOTH SIGNATURES

[Signature]
 LEANNE SCAMMURD, WITNESS
 6954 LEPPERT STREET
 HALIFAX, NS B3L 1N5

ADDRESS OF WITNESS
 MORTGAGE ADMINISTRATOR

OCCUPATION OF WITNESS

FUJIWOOD HOLDINGS CO., LTD.

(INCORPORATED IN CANADA)

[Signature]
 AUTHORIZED SIGNATORY
 Keith Burrell

[Signature]
 AUTHORIZED SIGNATORY
 Russell Benson
 WITNESS AS TO BOTH SIGNATURES

[Signature] Paula Kiess
 607-711 BROUGHTON ST.
 VANCOUVER, BC
 ADDRESS OF WITNESS

LEGAL SECRETARY
 OCCUPATION OF WITNESS

NATIONAL BANK OF CANADA
 by its lawful attorney under no. 8844504

[Signature]
 AUTHORIZED SIGNATORY
 Michael Leslie, Senior Manager, Real Estate

[Signature]
 AUTHORIZED SIGNATORY
 Julie Hallett, Assistant Account Manager, Real Estate
 WITNESS AS TO BOTH SIGNATURES

[Signature]
 BETH VAUGHAN, WITNESS
 200-504 DICKENS STREET
 VANCOUVER, BC V6X 1M7

ADDRESS OF WITNESS
 SECRETARY




OCCUPATION OF WITNESS

FLOOR PLANS
LOWER PARKING LEVEL

SHEET 8 OF 23 SHEETS

STRATA PLAN LMS 1491



Scale 1 : 250
 All distances are in metres

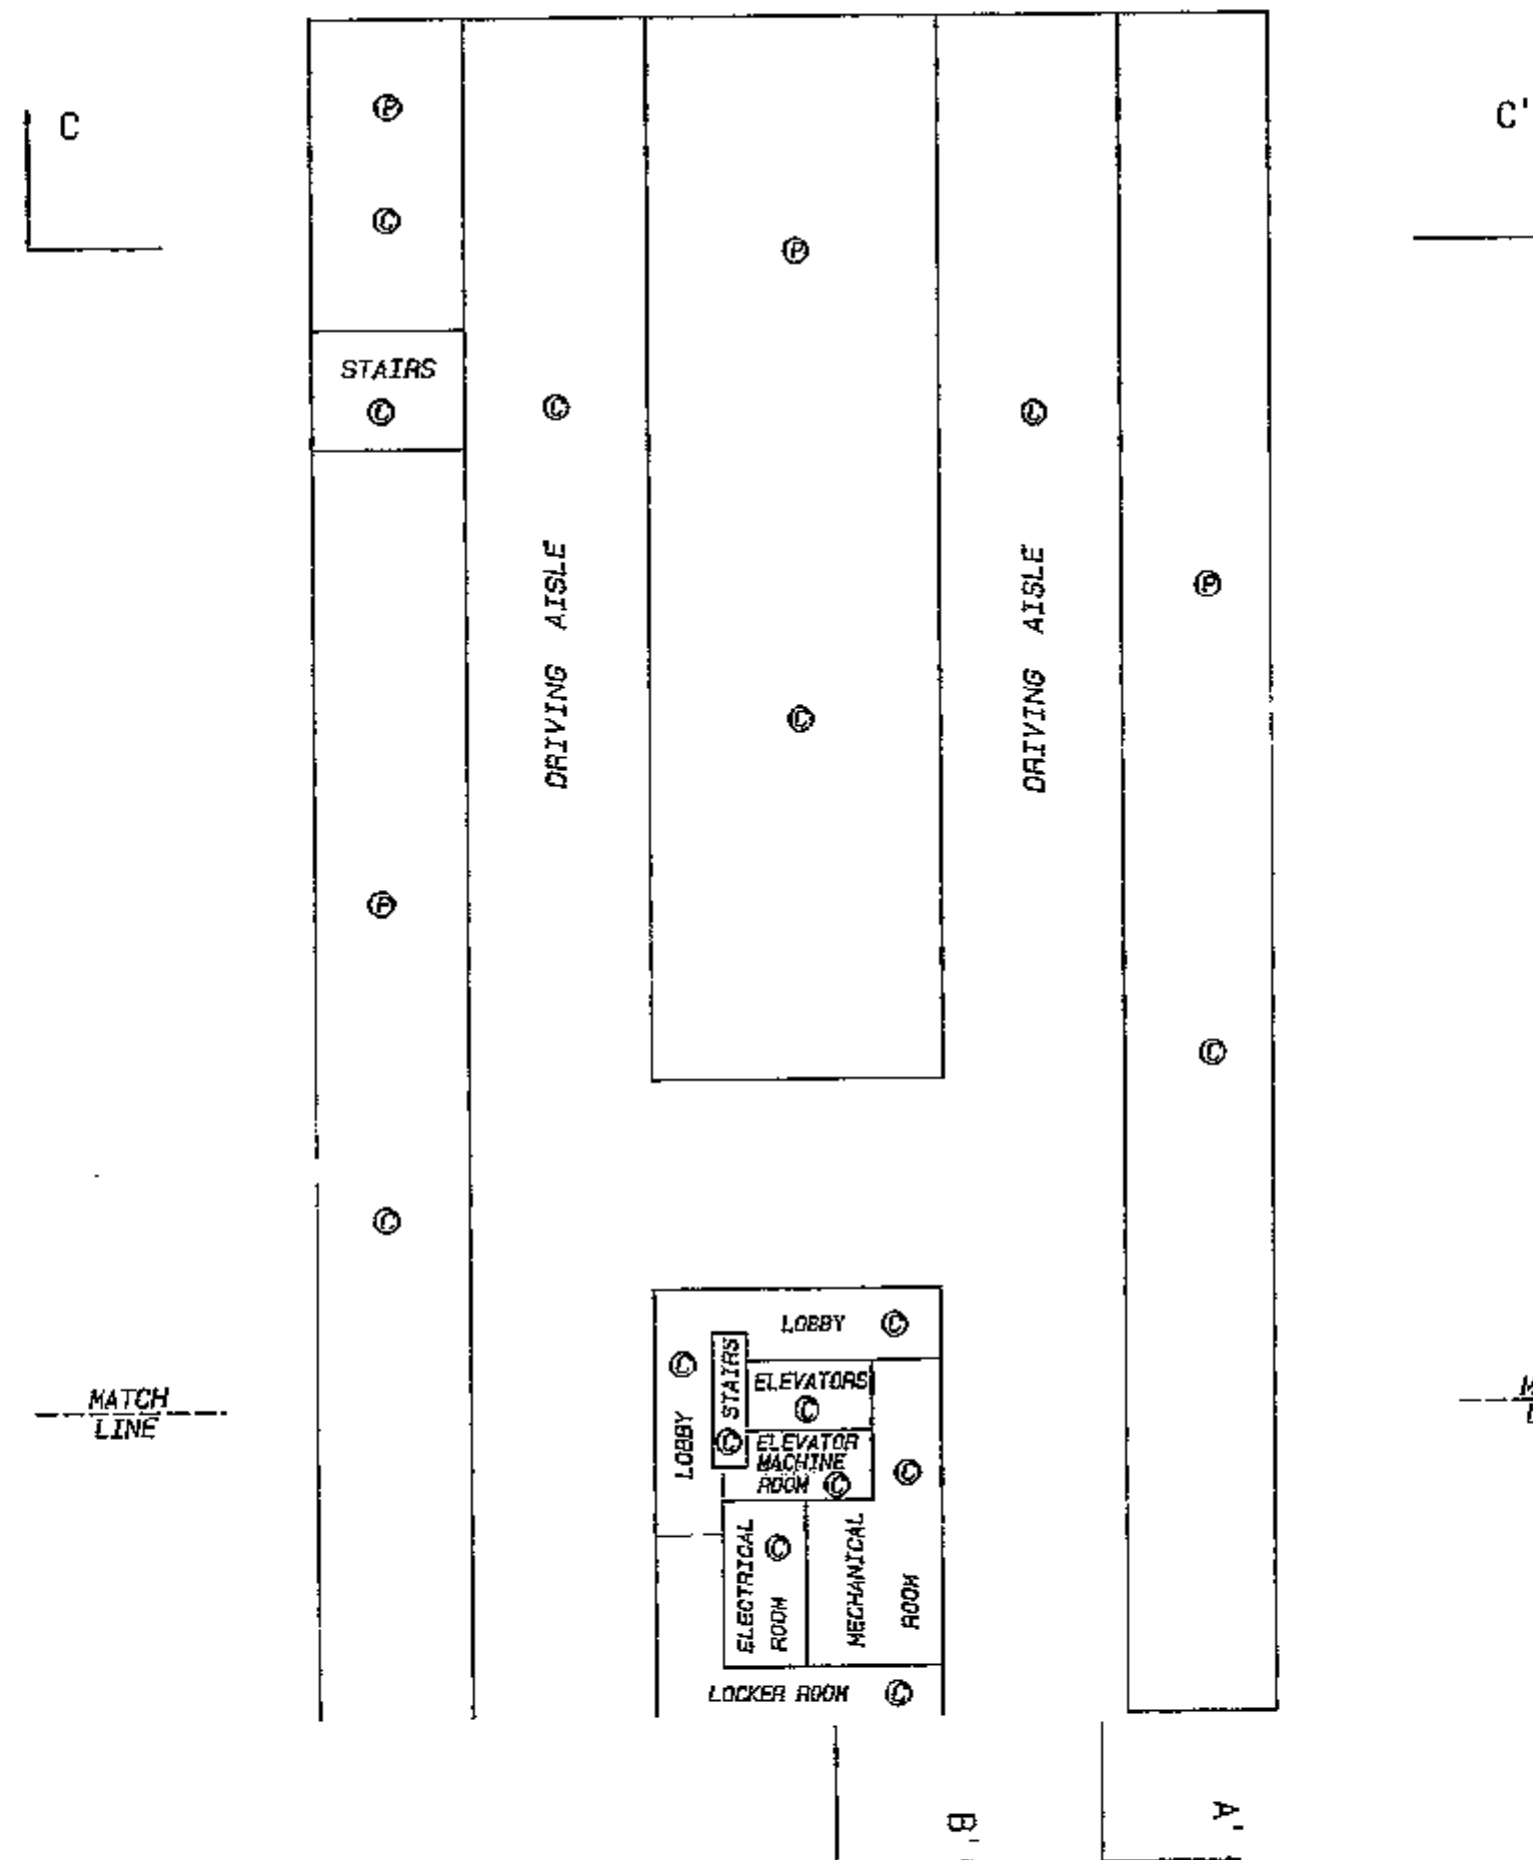
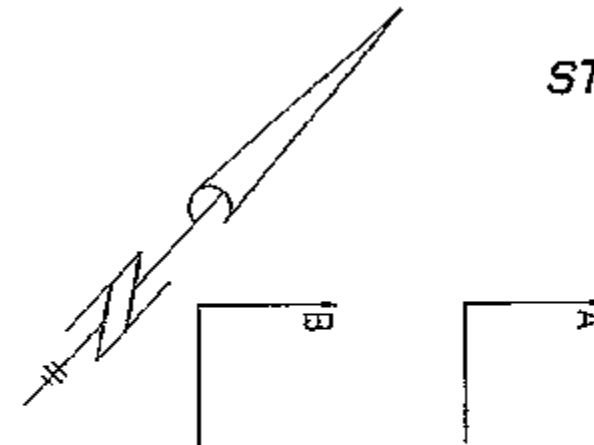
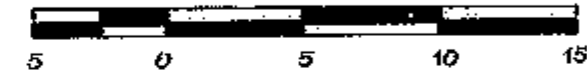
FLOOR PLANS
LOWER PARKING LEVEL




SHEET 9 OF 23 SHEETS

STRATA PLAN LMS 1491

Scale 1 : 250
 All distances are in metres

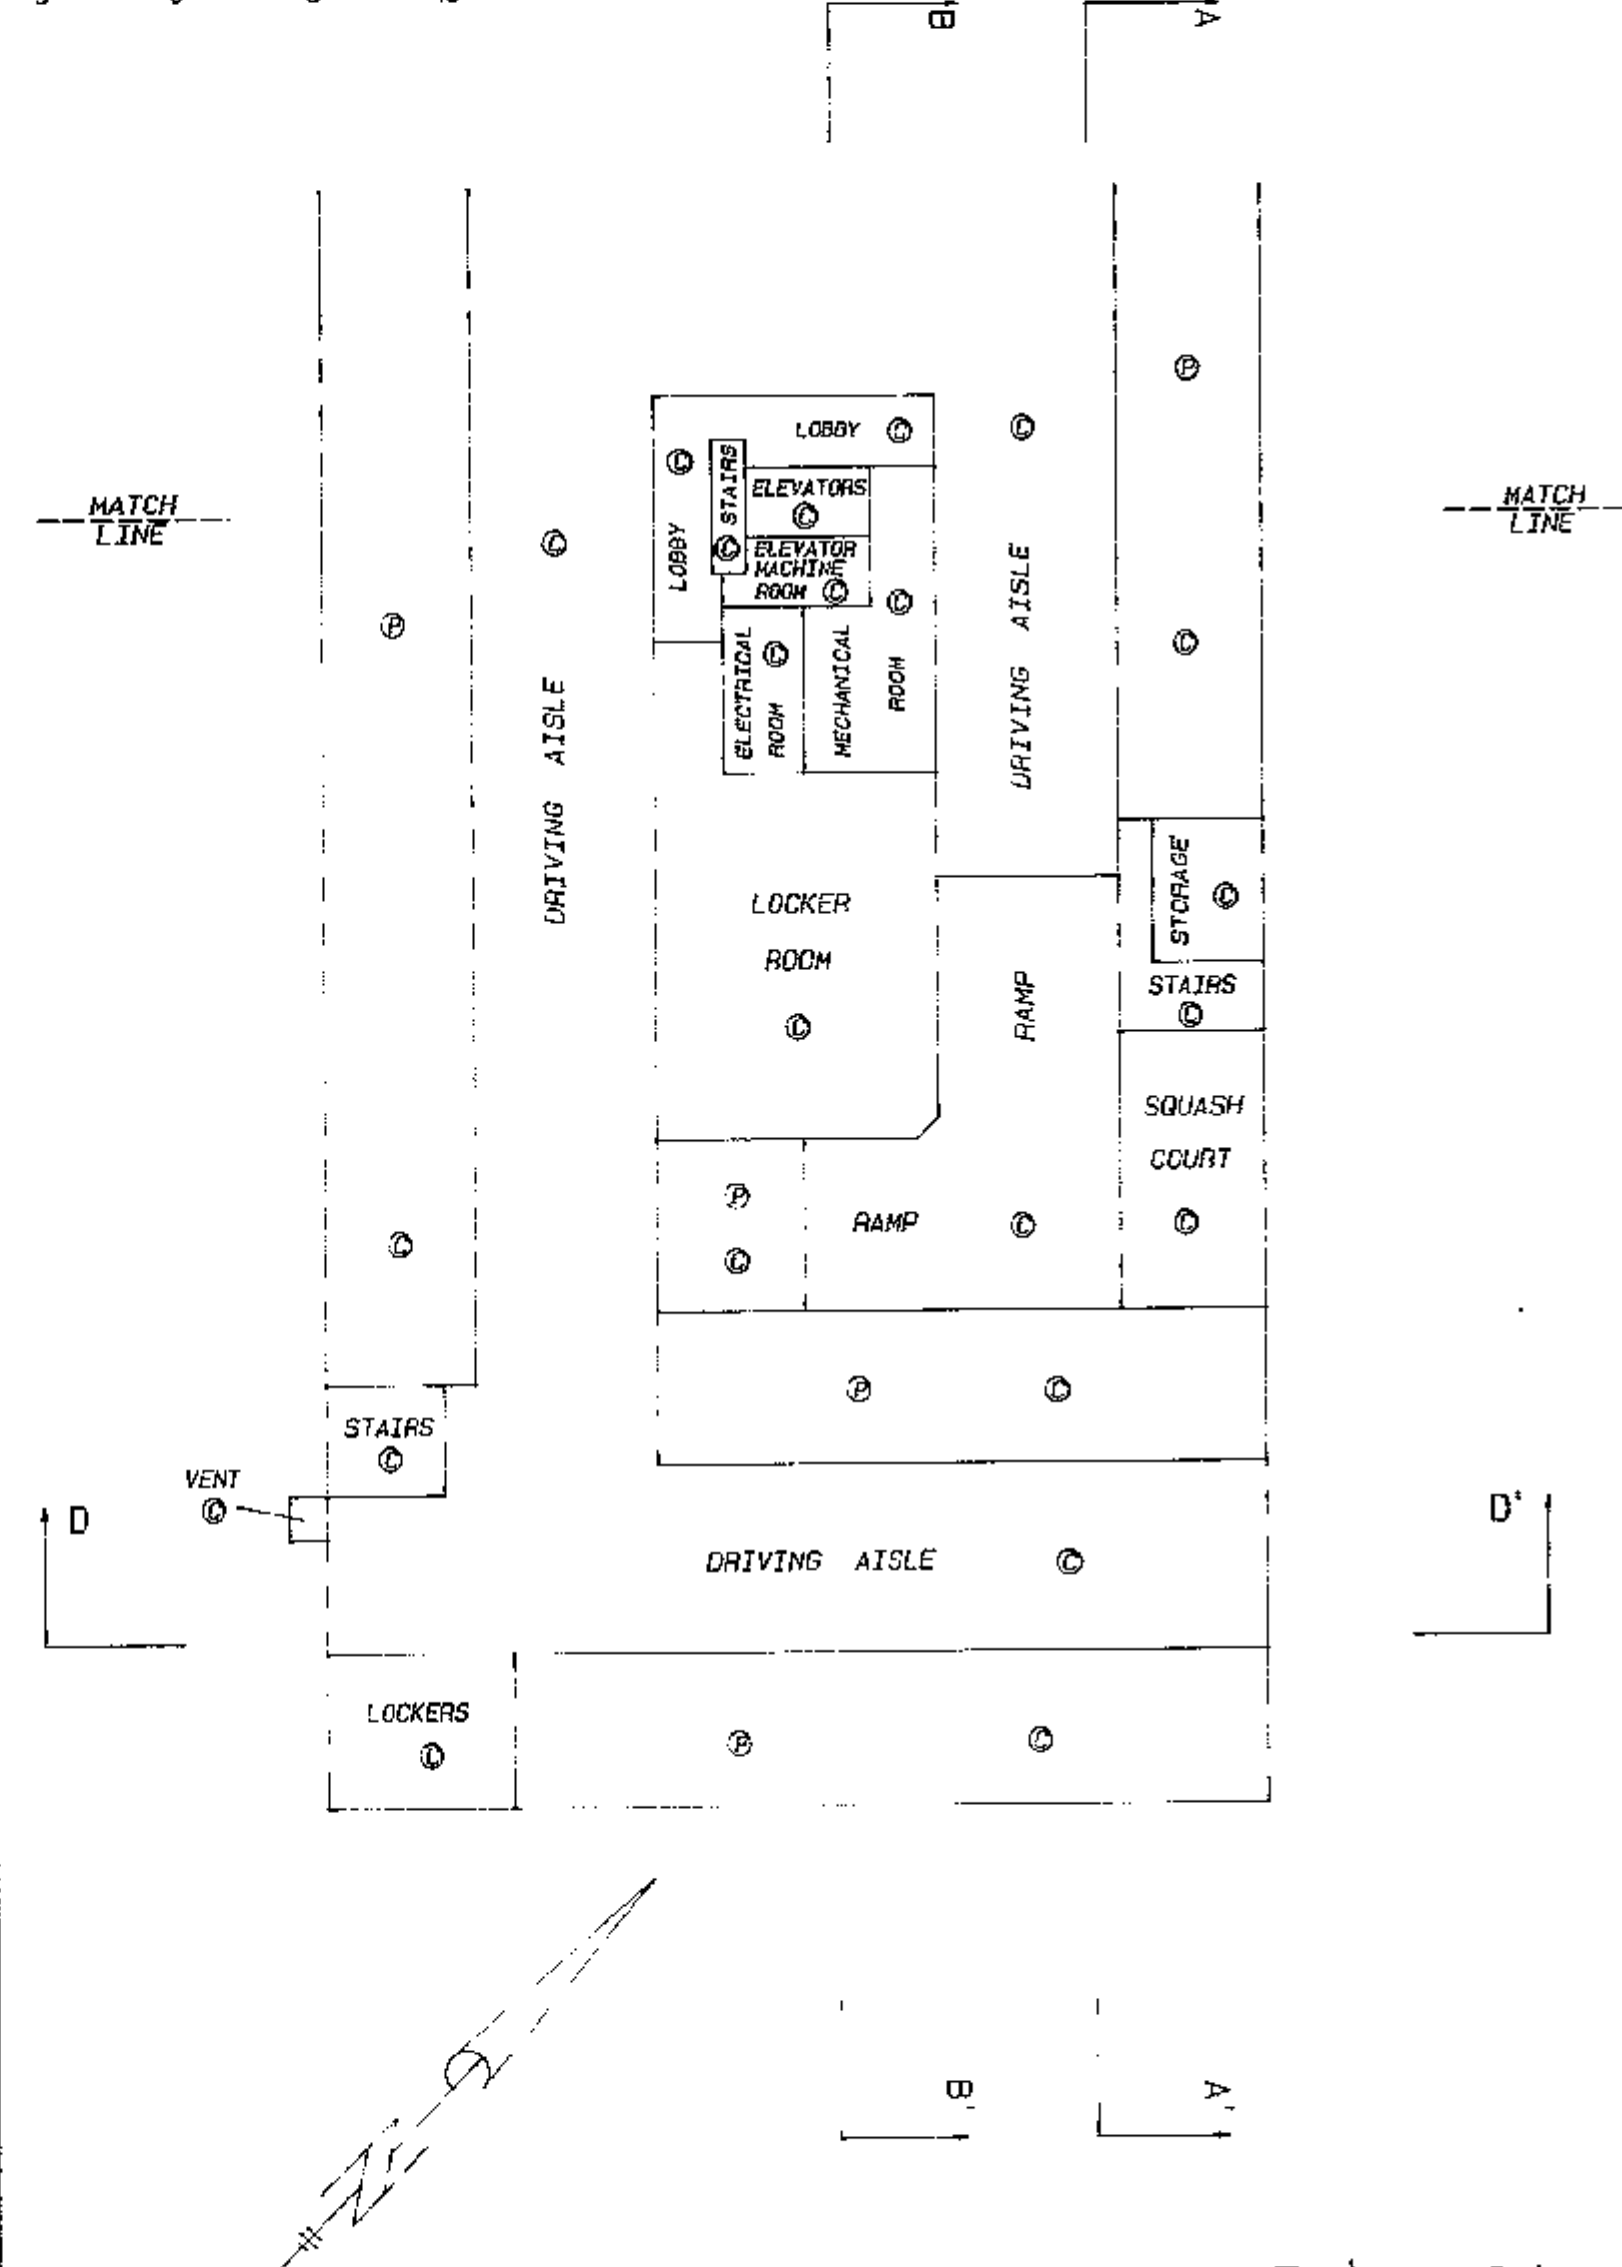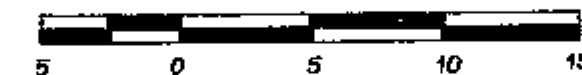

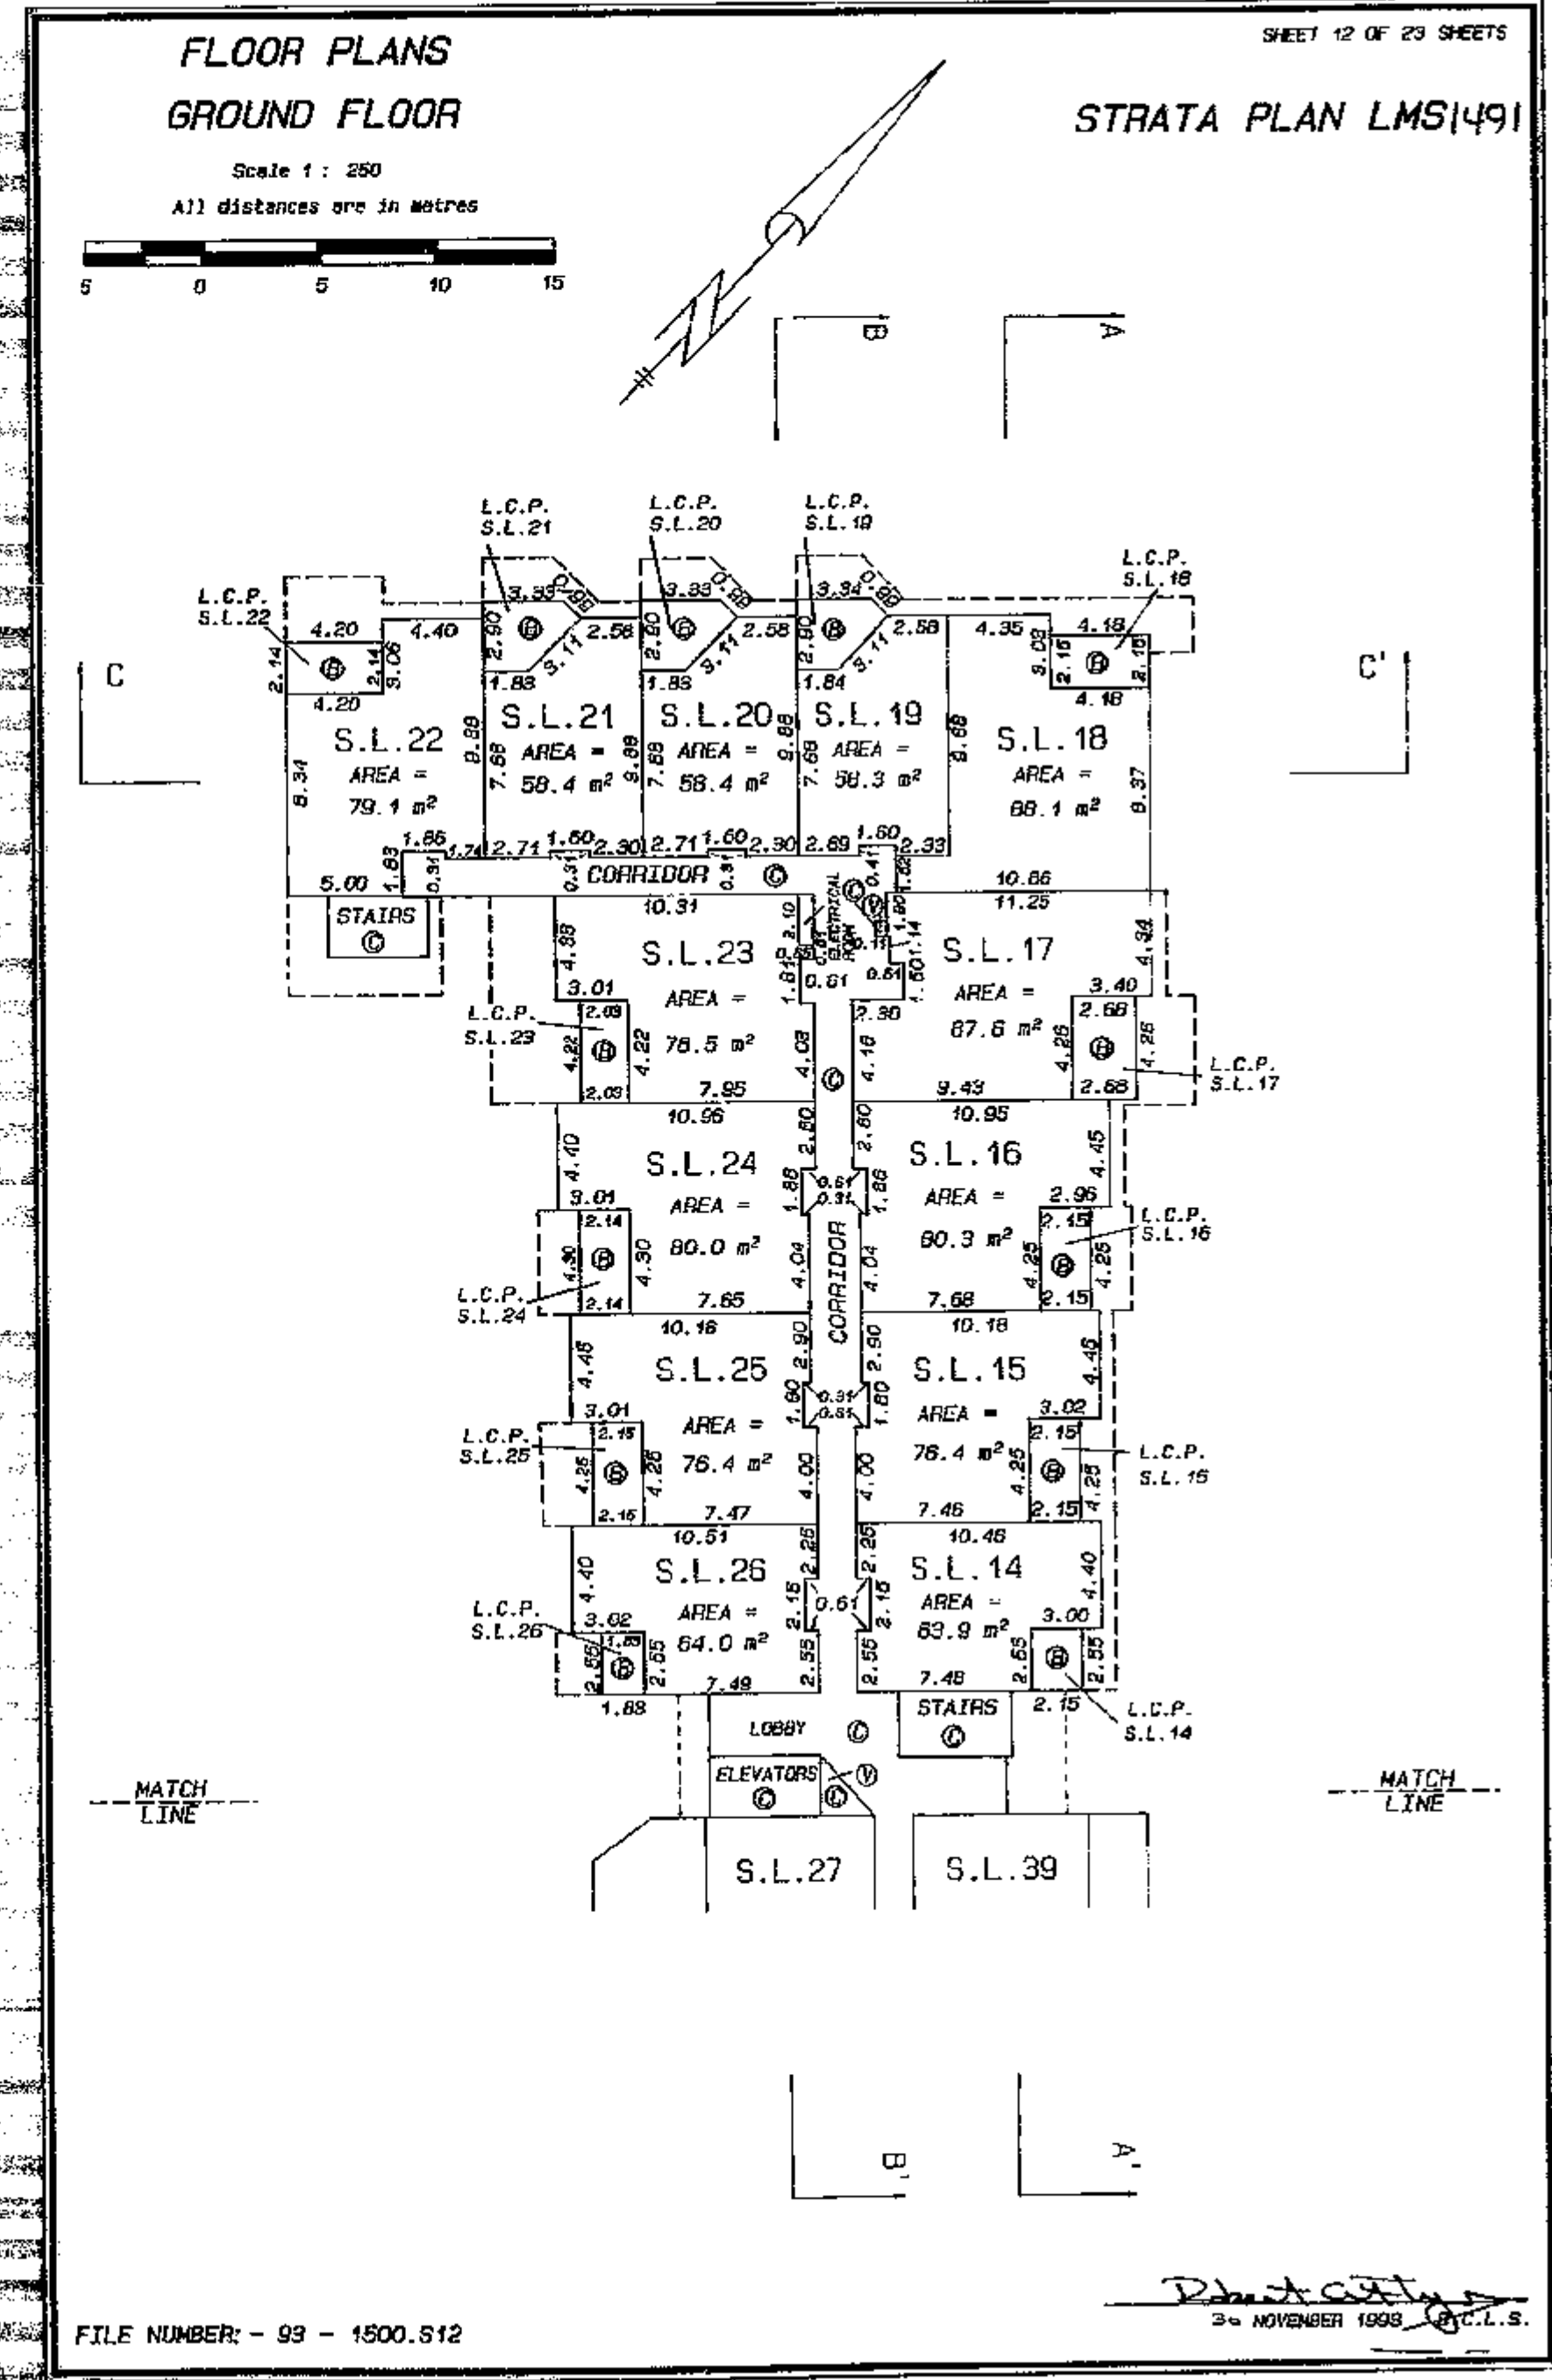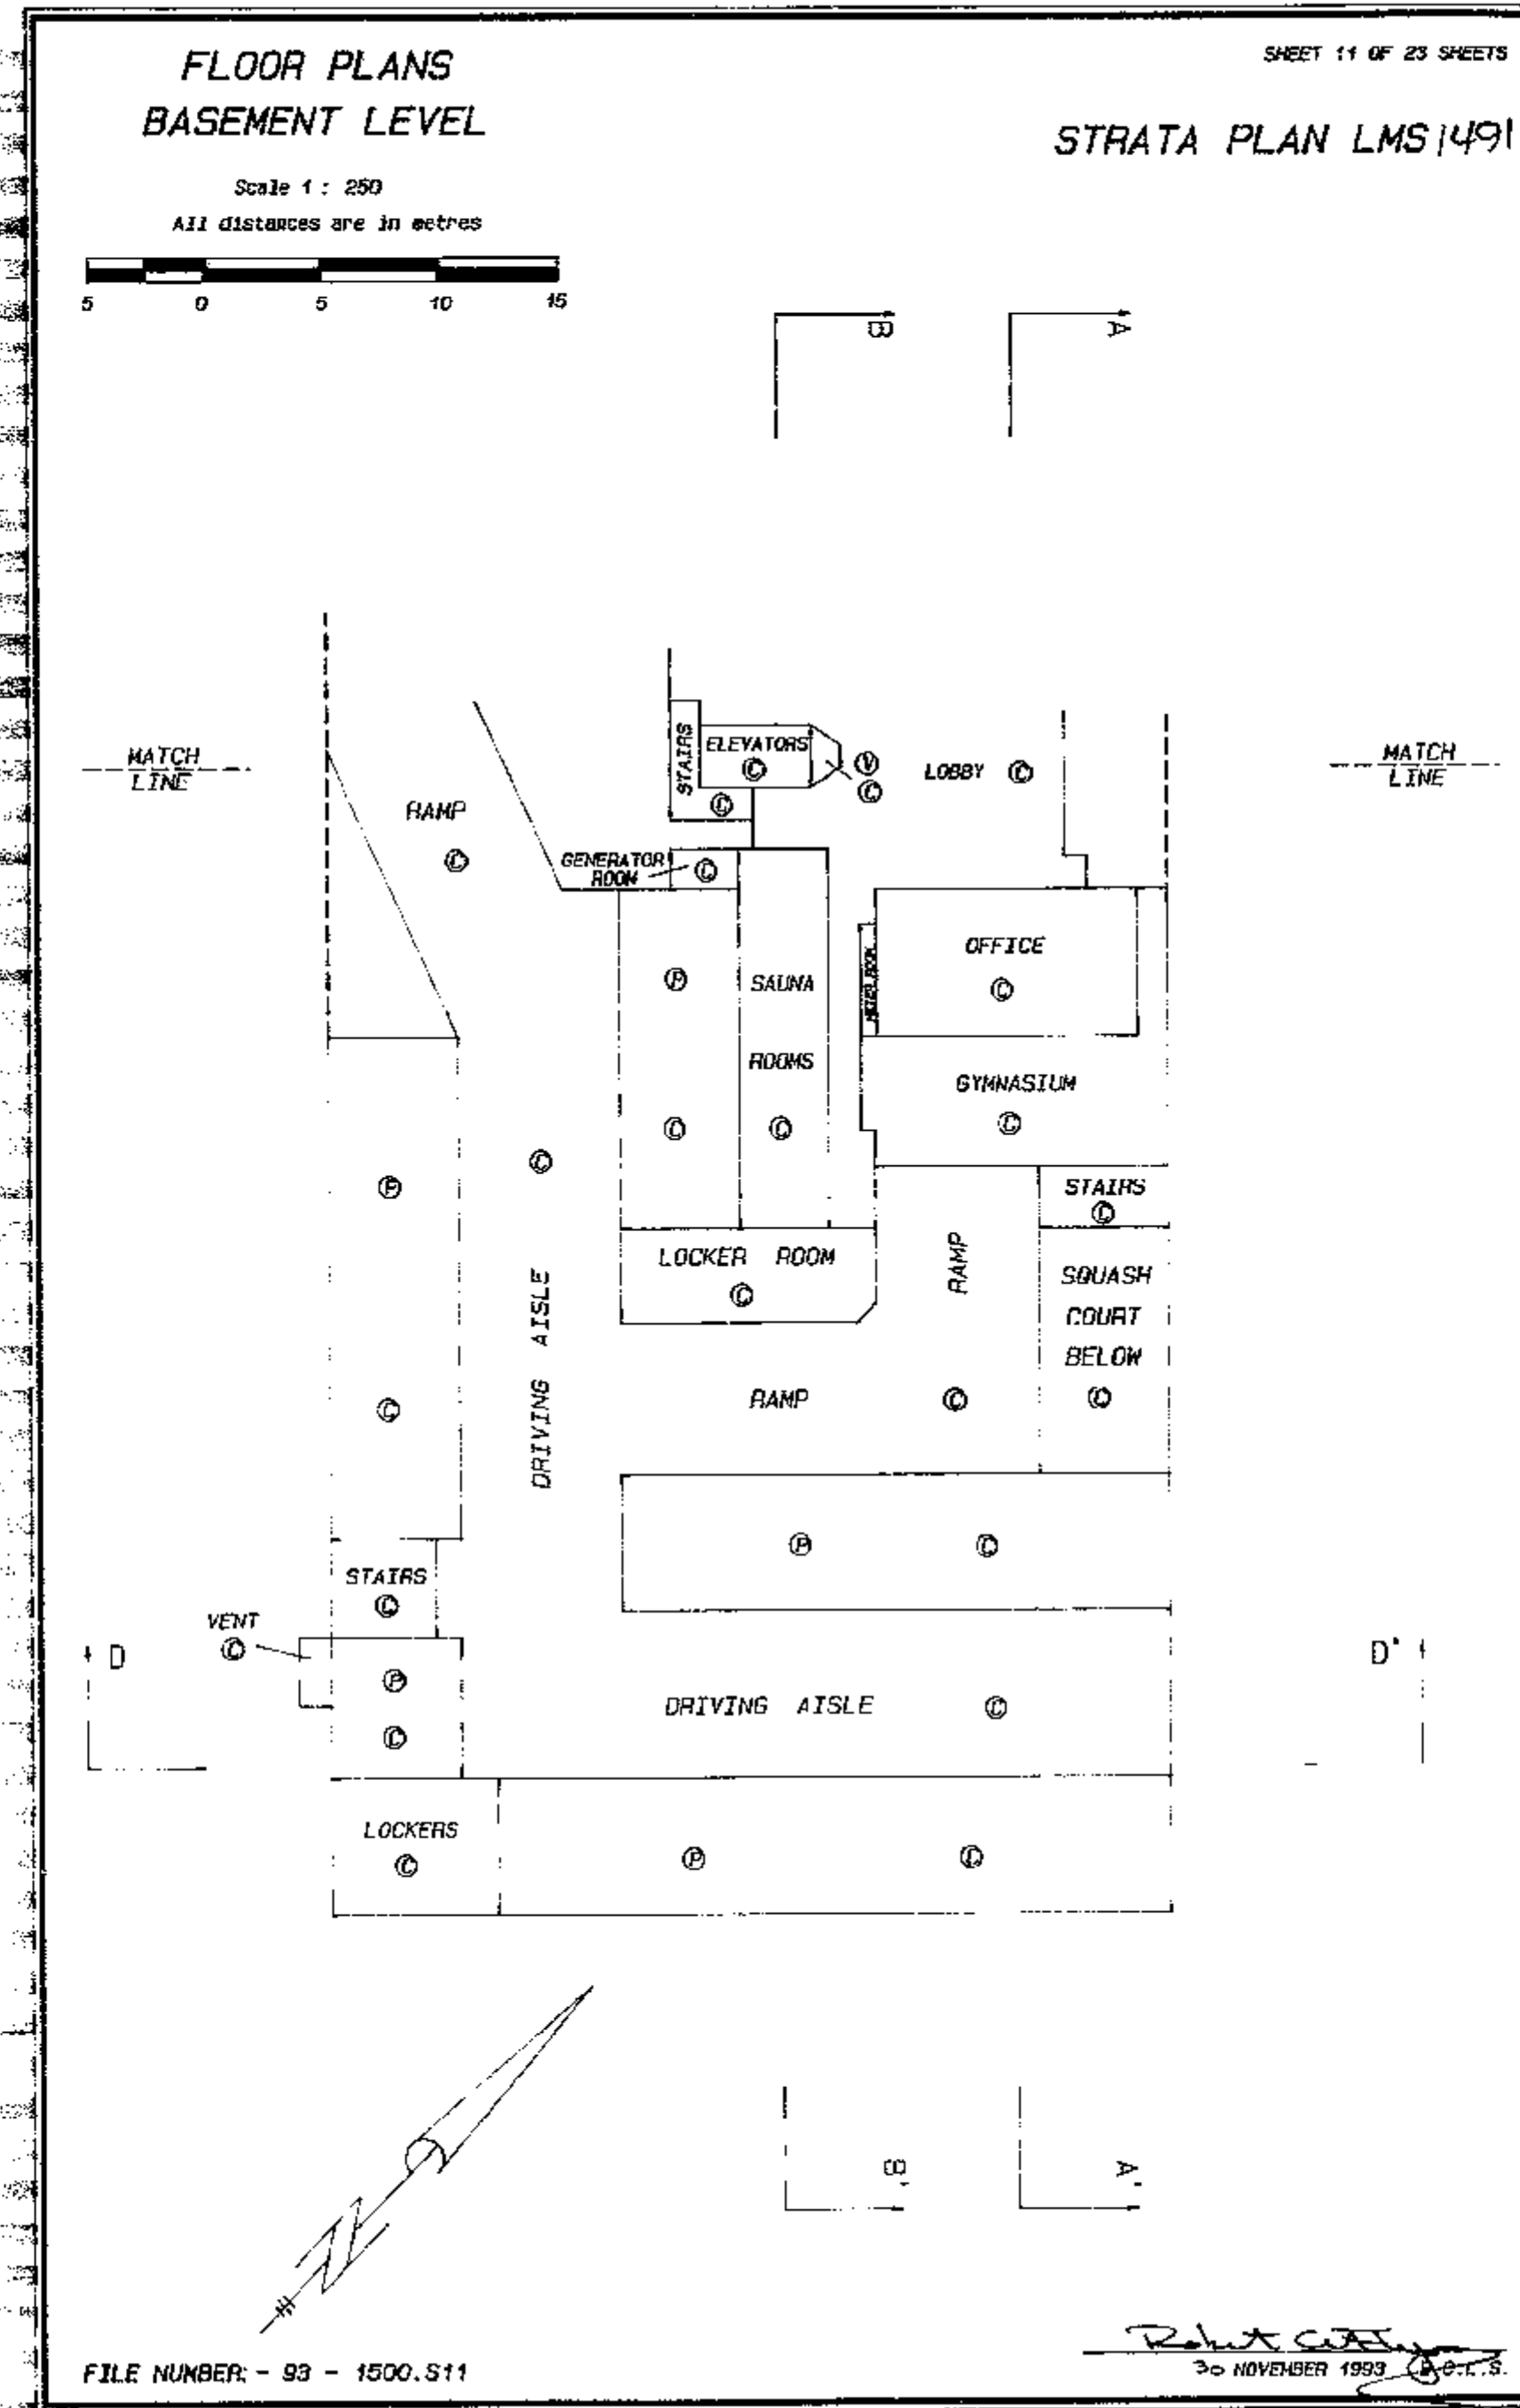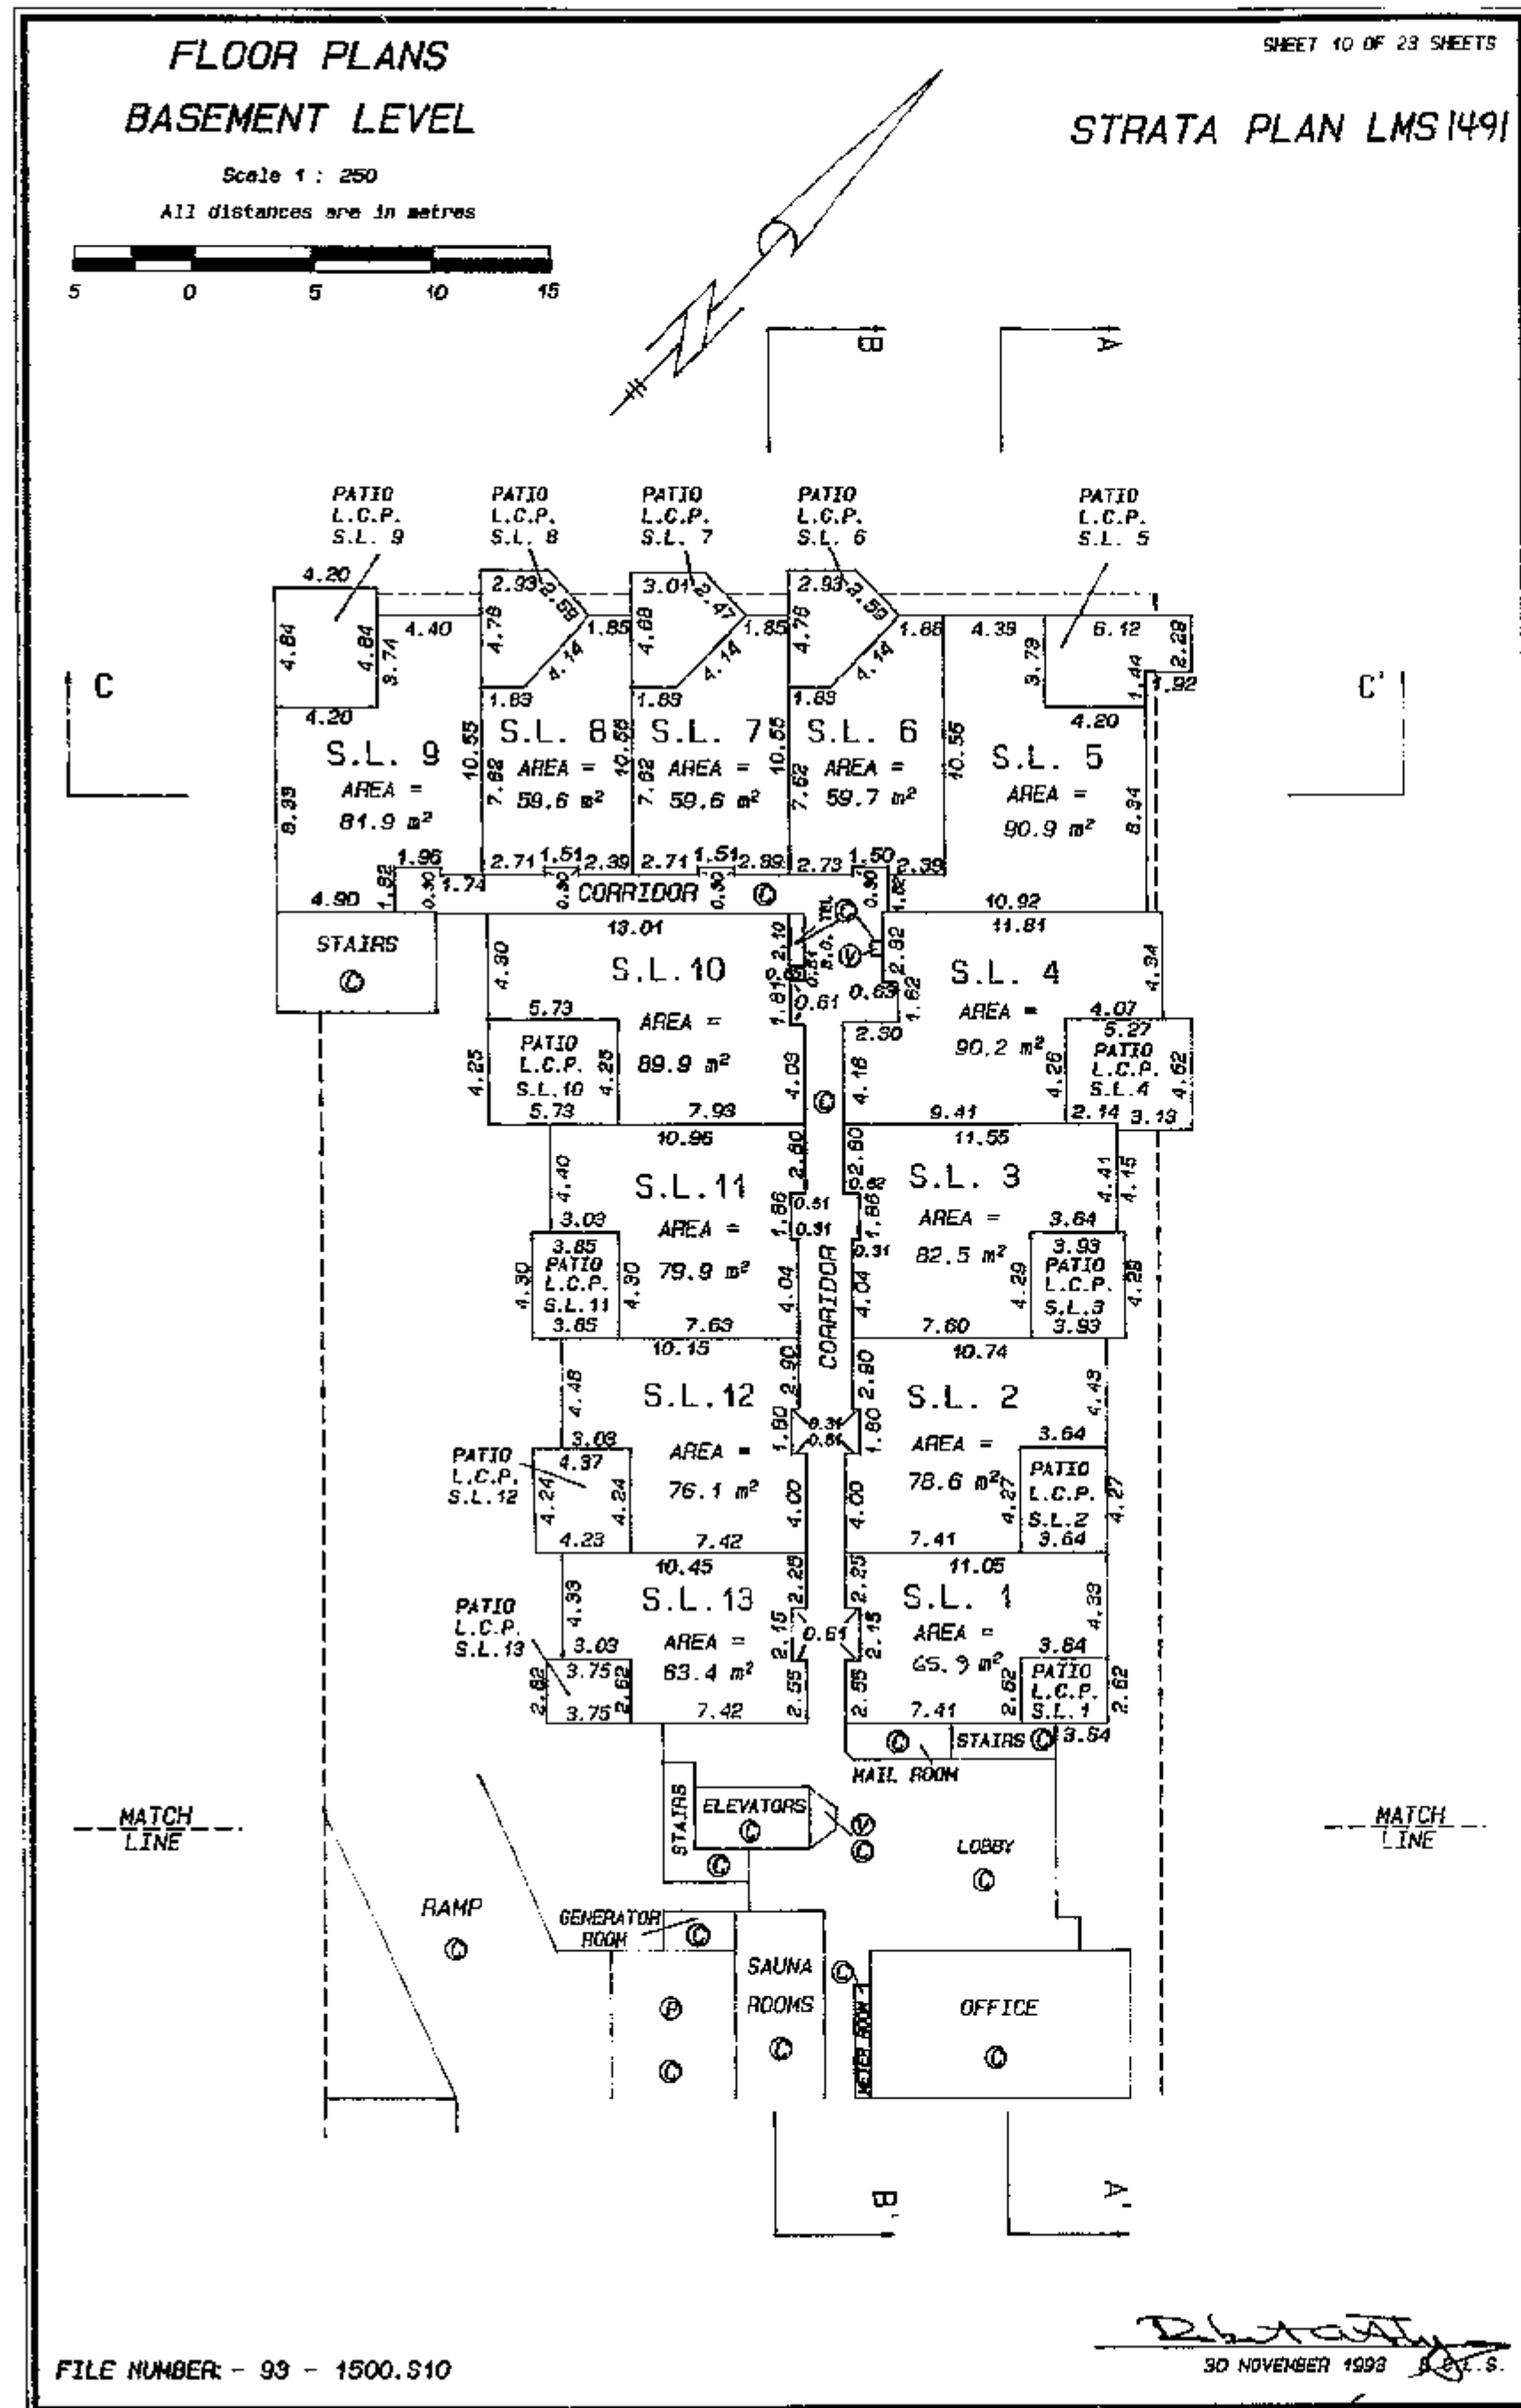


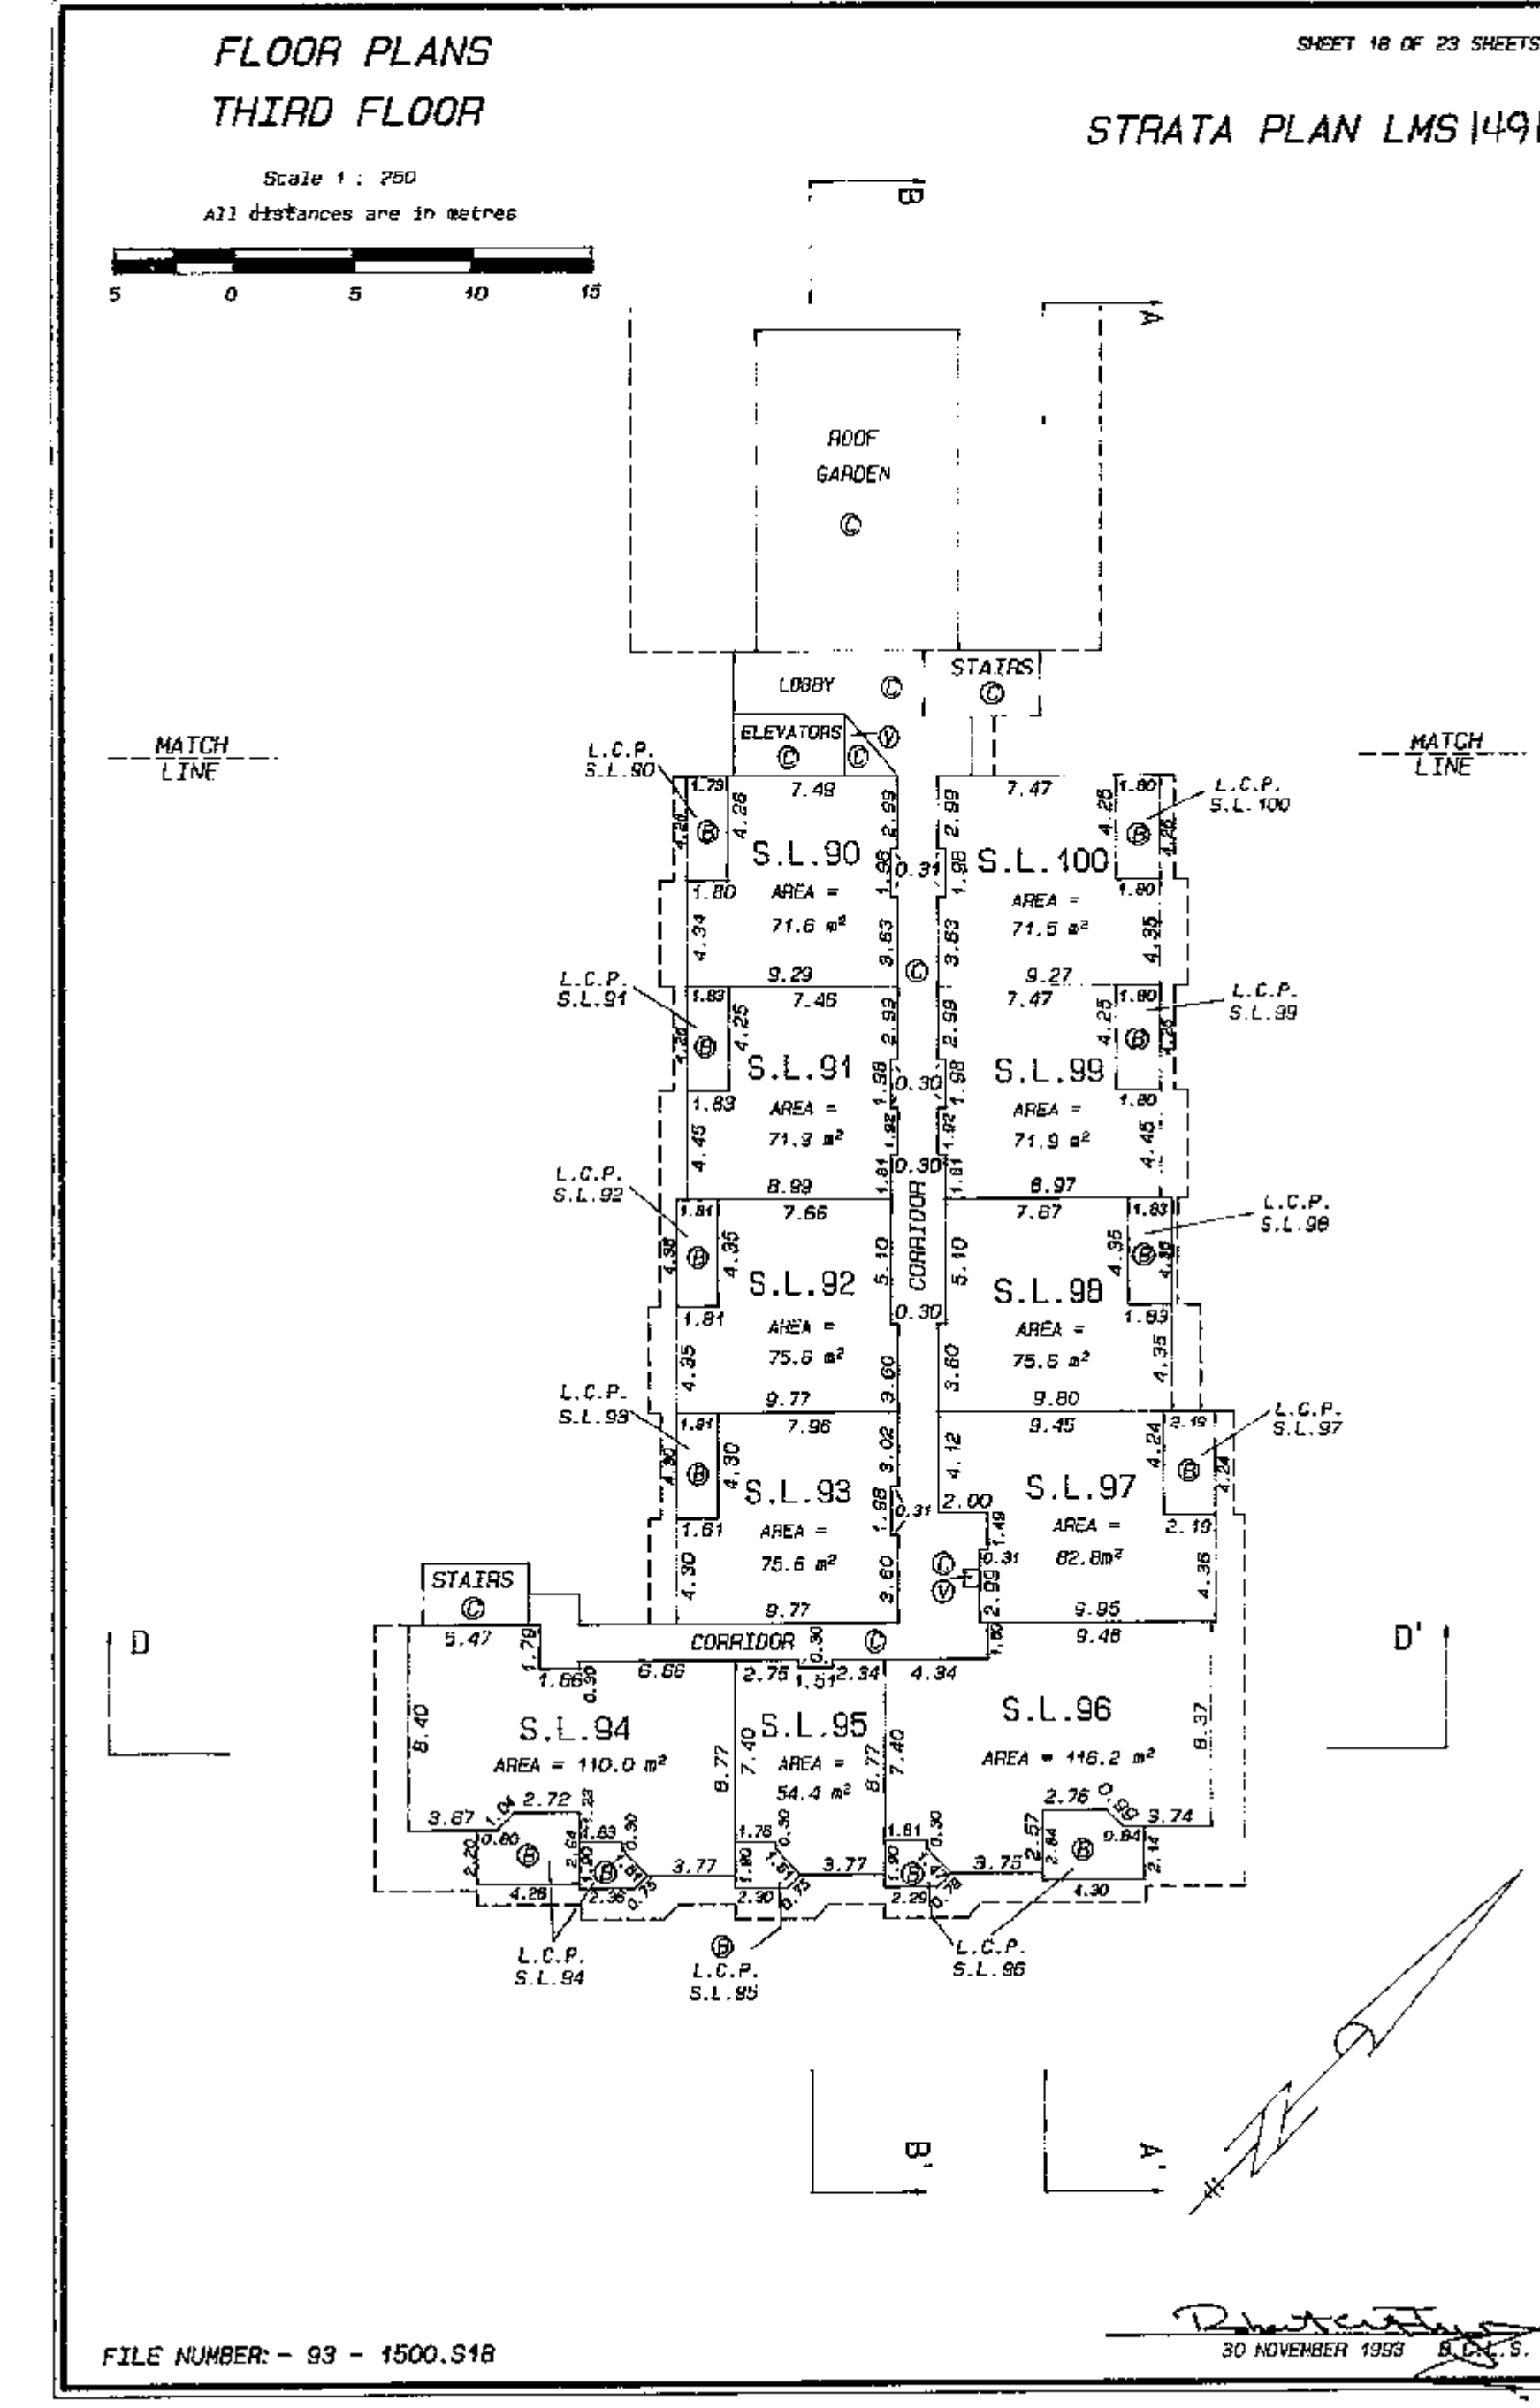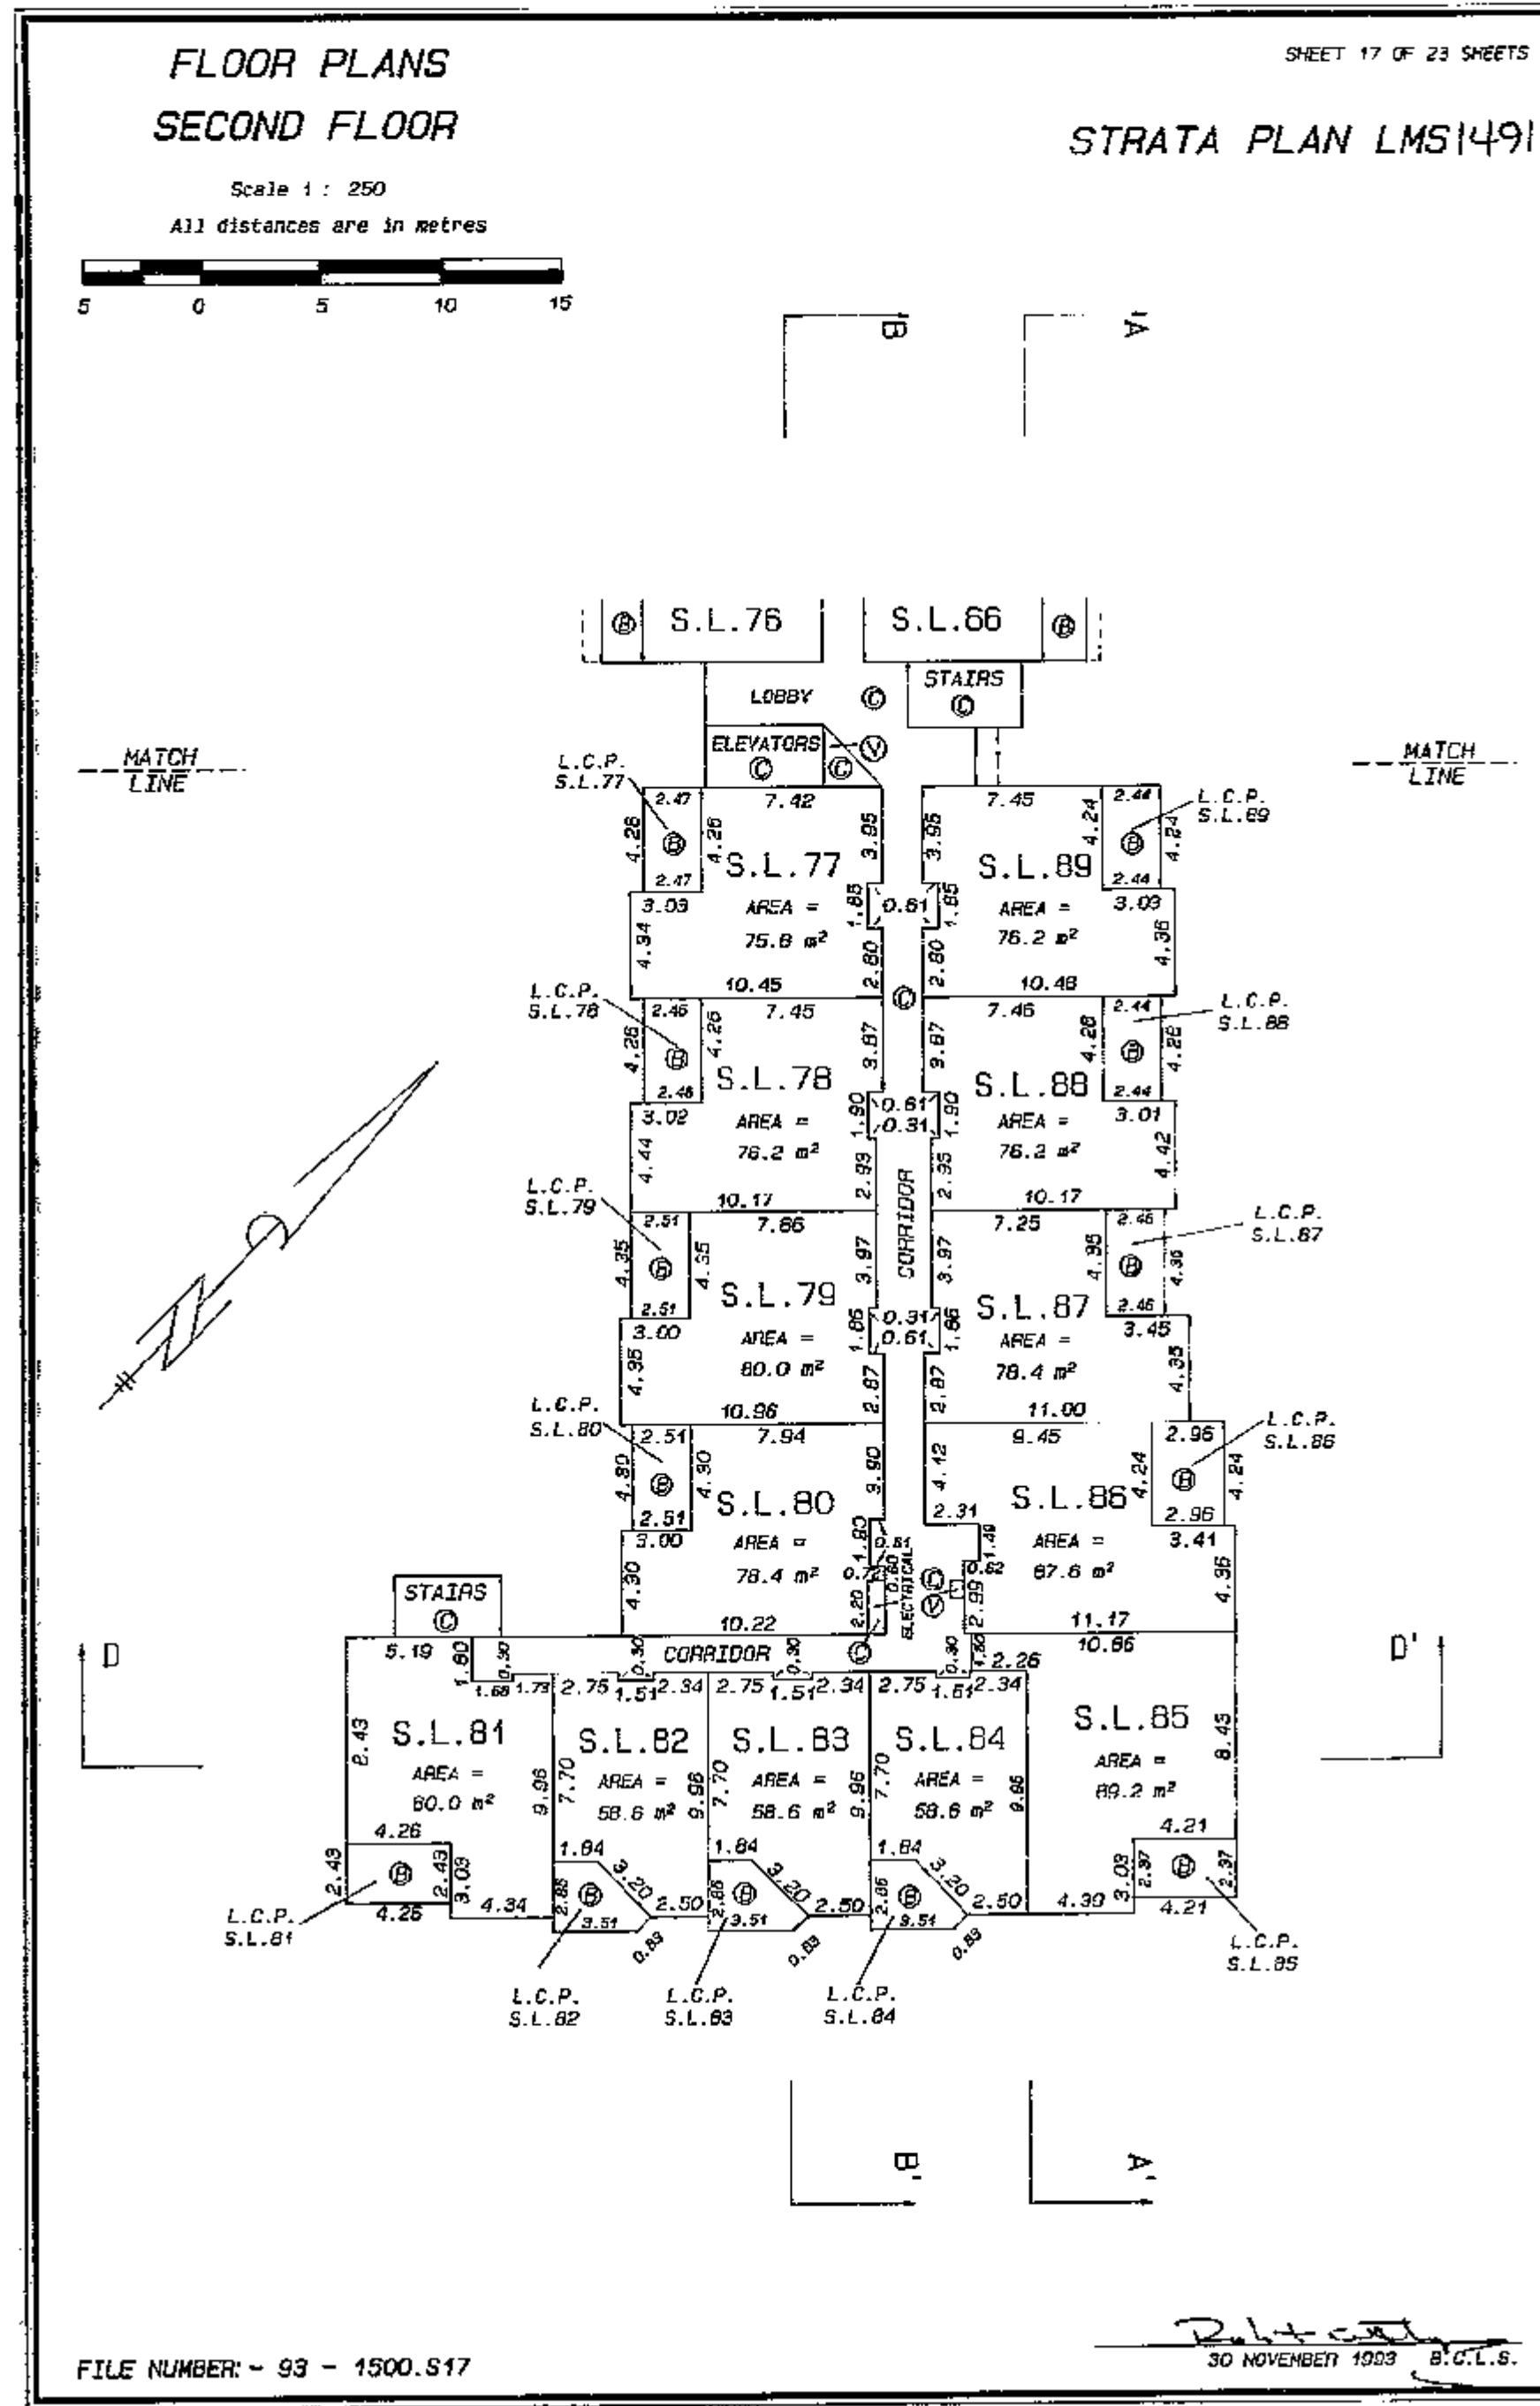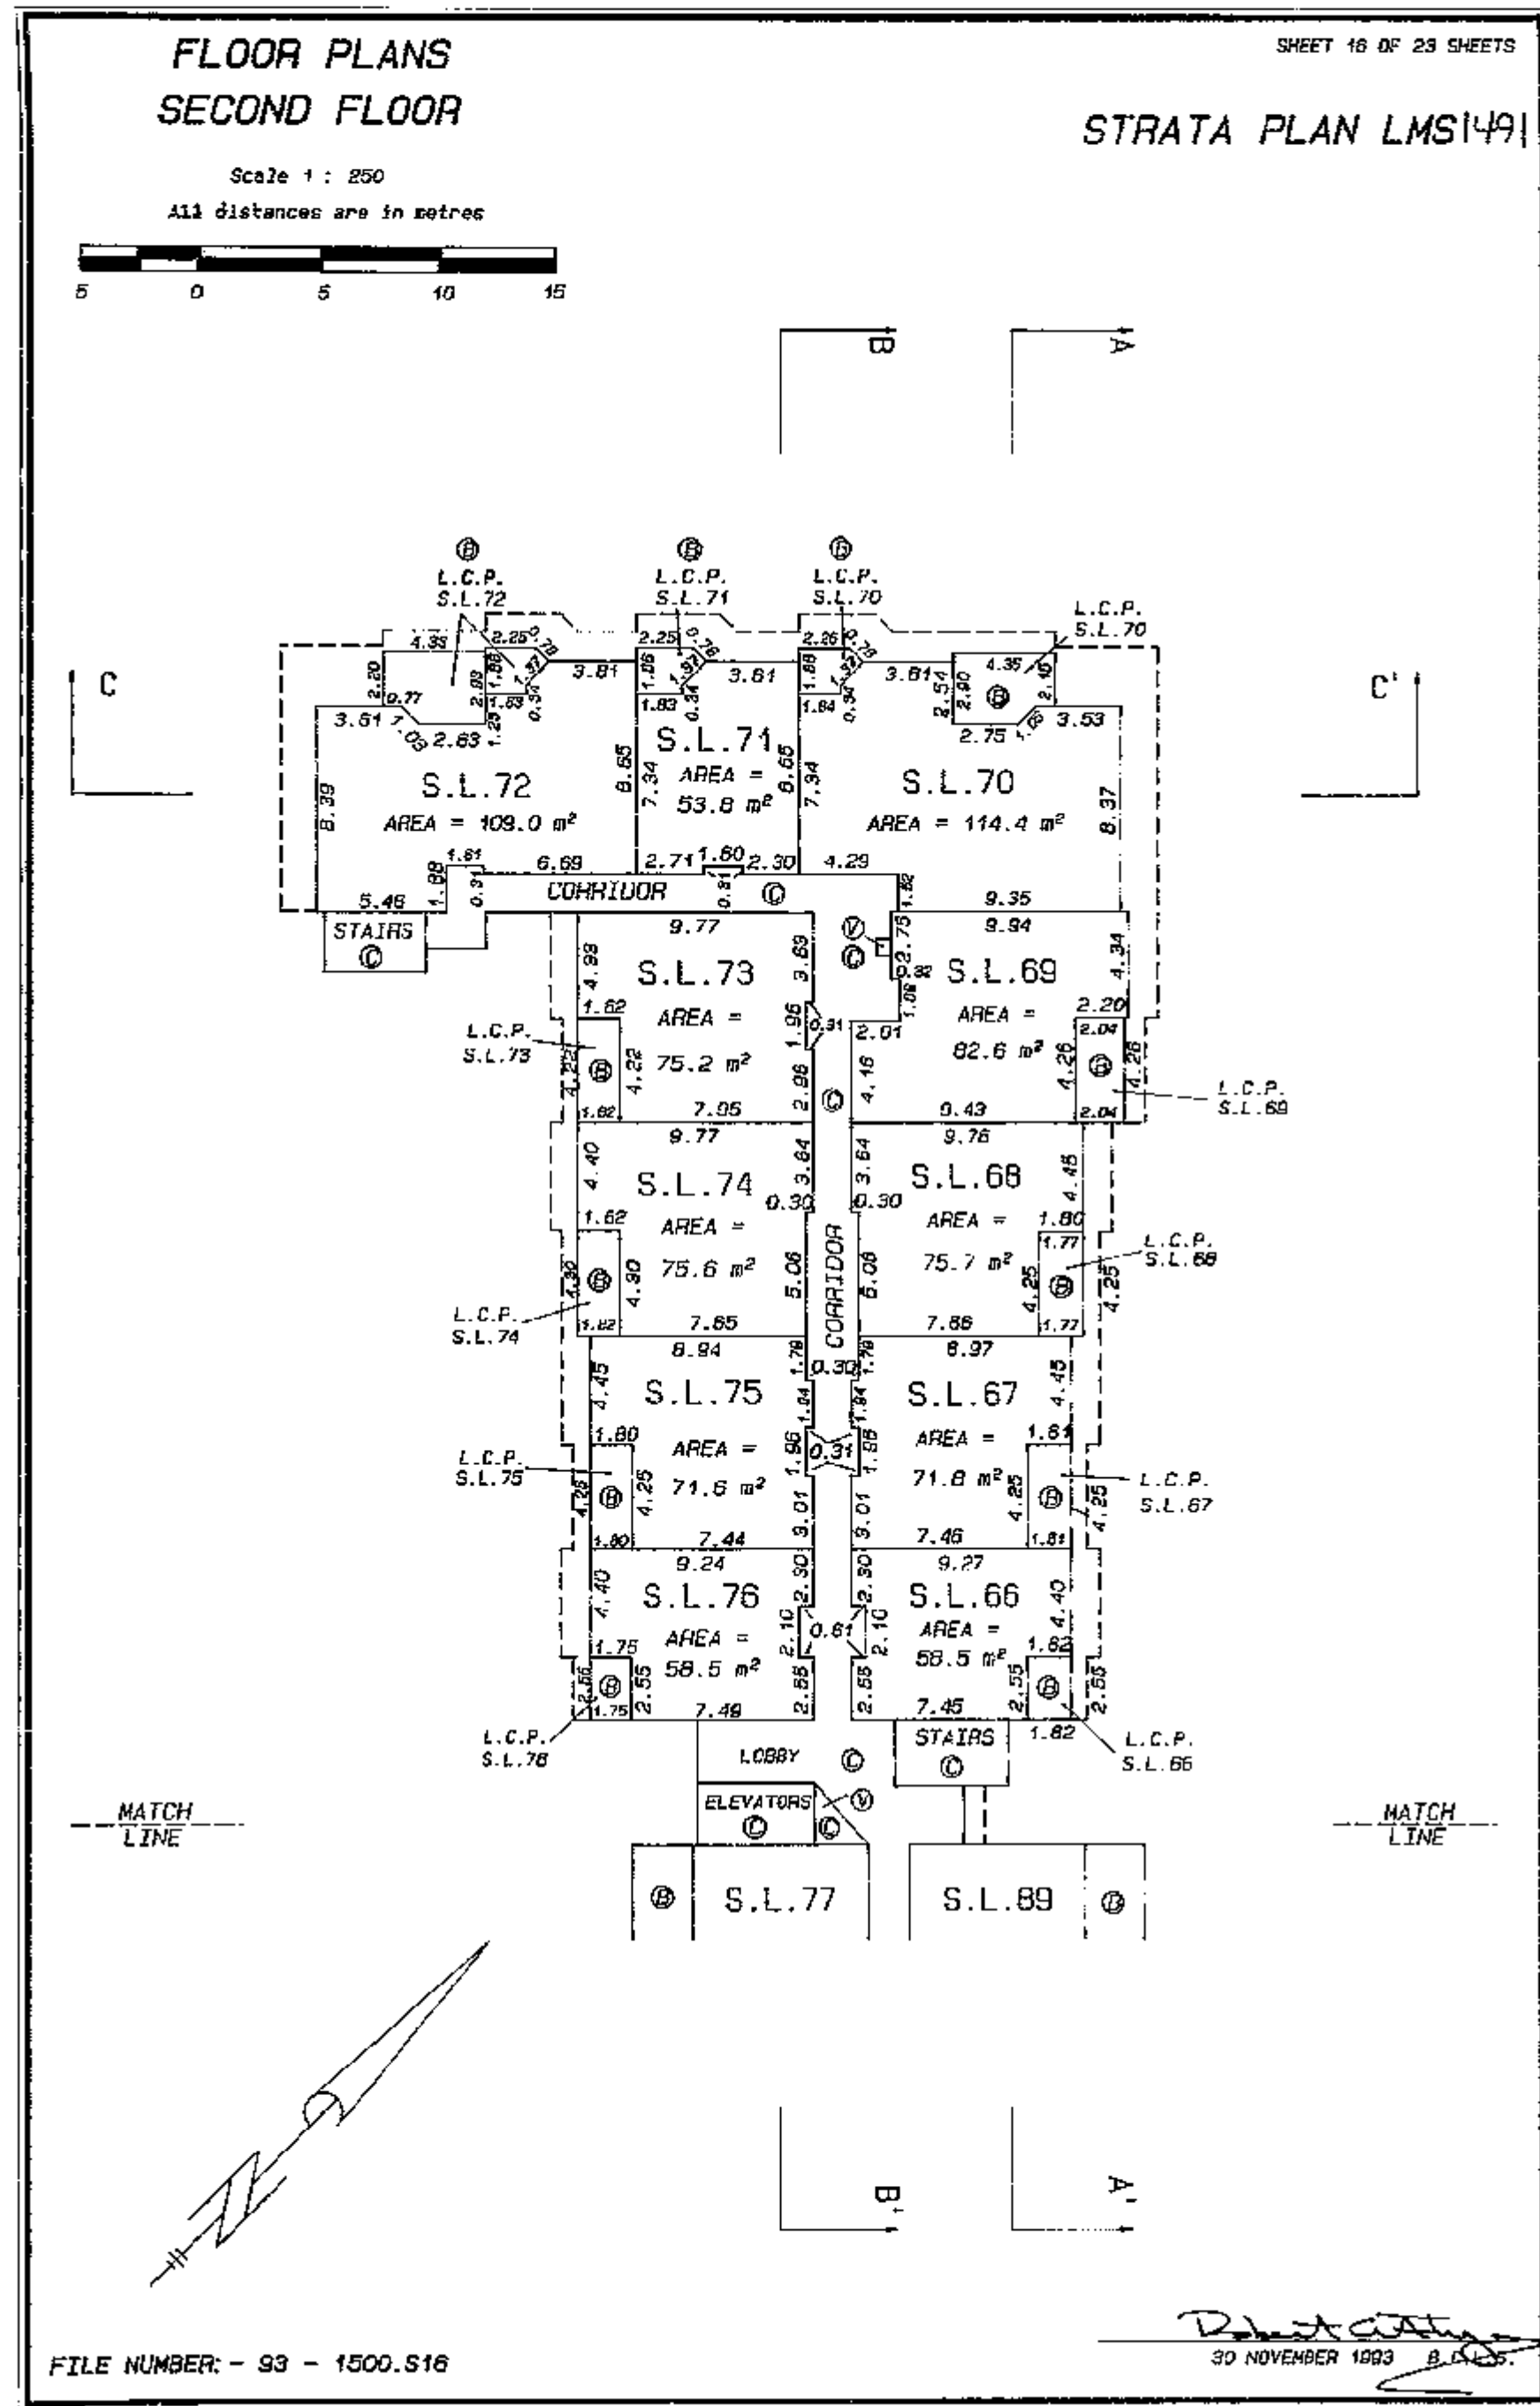

SECTION A - A'

Scale 1 : 250

All distances are in metres

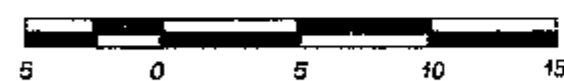

Ⓟ DENOTES PARKING STALL

SECTION A - A'

SHEET 19 OF 23 SHEETS

STRATA PLAN LMS 1491

⑤ S.L. 70 S.L. 69 S.L. 44 S.L. 48 S.L. 5		S.L. 68 S.L. 43 S.L. 17 S.L. 4		S.L. 66 S.L. 42 S.L. 16 S.L. 3		S.L. 67 S.L. 41 S.L. 15 S.L. 2		S.L. 66 S.L. 40 S.L. 14 S.L. 1		STAIRS LOBBY OFFICE GYMNASIUM		RAMP		DRIVING AISLE DRIVING AISLE		S.L. 100 S.L. 89 S.L. 65 S.L. 39		S.L. 99 S.L. 88 S.L. 64 S.L. 38		S.L. 98 S.L. 87 S.L. 63 S.L. 37		S.L. 97 S.L. 86 S.L. 62 S.L. 36		S.L. 96 S.L. 85 S.L. 61 S.L. 35		S.L. 95	

DETAIL~ NOT TO SCALE


THIRD FLOOR
SECOND FLOOR
FIRST FLOOR
GROUND FLOOR
BASEMENT LEVEL
LOWER PARKING LEVEL

30 NOVEMBER 1893 E.C.L.S.

SECTION B - B'

Scale 1 : 250

All distances are in metres

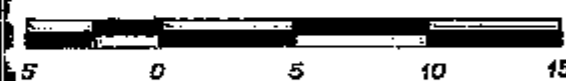

Ⓔ DENOTES PARKING STALL

SECTION B - B'

SHEET 20 OF 23 SHEETS

STRATA PLAN LMS 1491

RCOF GARDEN ②										S.L. 95	
S.L. 71	③	S.L. 73	S.L. 74	S.L. 75	S.L. 76	S.L. 90	S.L. 91	S.L. 92	S.L. 93	S.L. 83	
S.L. 46		S.L. 49	S.L. 50	S.L. 51	S.L. 52	S.L. 77	S.L. 78	S.L. 79	S.L. 80	S.L. 89	
S.L. 20		S.L. 23	S.L. 24	S.L. 25	S.L. 26	S.L. 53	S.L. 54	S.L. 55	S.L. 56	S.L. 58	
S.L. 7		S.L. 10	S.L. 11	S.L. 12	S.L. 13	S.L. 27	S.L. 28	S.L. 29	S.L. 30	S.L. 38	
CORRIDOR						CORRIDOR ④					S.L. 33
LOBBY						CORRIDOR ⑤					S.L. 35
ELEVATORS						CORRIDOR ⑥					S.L. 36
LOBBY ①		SAUNA ROOMS ②		LOCKER ROOM ③		MECHANICAL ROOM ④		LOCKER ROOM ⑤		FANP ⑥	
ROOM ⑦		LOCKER ROOM ⑧		FANP ⑨		DRIVING AISLE ⑩		DRIVING AISLE ⑪		DRIVING AISLE ⑫	
CORRIDOR ⑬						CORRIDOR ⑭					S.L. 37
CORRIDOR ⑮						CORRIDOR ⑯					S.L. 38
CORRIDOR ⑰						CORRIDOR ⑱					S.L. 39
CORRIDOR ⑲						CORRIDOR ⑳					S.L. 40
CORRIDOR ㉑						CORRIDOR ㉒					S.L. 41
CORRIDOR ㉓						CORRIDOR ㉔					S.L. 42
CORRIDOR ㉕						CORRIDOR ㉖					S.L. 43
CORRIDOR ㉗						CORRIDOR ㉘					S.L. 44
CORRIDOR ㉙						CORRIDOR ㉚					S.L. 45
CORRIDOR ㉛						CORRIDOR ㉜					S.L. 46
CORRIDOR ㉝						CORRIDOR ㉞					S.L. 47
CORRIDOR ㉟						CORRIDOR ㊱					S.L. 48
CORRIDOR ㊲						CORRIDOR ㊳					S.L. 49
CORRIDOR ㊴						CORRIDOR ㊵					S.L. 50
CORRIDOR ㊶						CORRIDOR ㊷					S.L. 51
CORRIDOR ㊸						CORRIDOR ㊹					S.L. 52
CORRIDOR ㊺						CORRIDOR ㊻					S.L. 53
CORRIDOR ㊼						CORRIDOR ㊽					S.L. 54
CORRIDOR ㊾						CORRIDOR ㊿					S.L. 55
CORRIDOR ①						CORRIDOR ②					S.L. 56
CORRIDOR ③						CORRIDOR ④					S.L. 57
CORRIDOR ⑤						CORRIDOR ⑥					S.L. 58
CORRIDOR ⑦						CORRIDOR ⑧					S.L. 59
CORRIDOR ⑨						CORRIDOR ⑩					S.L. 60
CORRIDOR ⑪						CORRIDOR ⑫					S.L. 61
CORRIDOR ⑬						CORRIDOR ⑭					S.L. 62
CORRIDOR ⑮						CORRIDOR ⑯					S.L. 63
CORRIDOR ⑰						CORRIDOR ⑱					S.L. 64
CORRIDOR ⑲						CORRIDOR ⑳					S.L. 65
CORRIDOR ㉑						CORRIDOR ㉒					S.L. 66
CORRIDOR ㉓						CORRIDOR ㉔					S.L. 67
CORRIDOR ㉕						CORRIDOR ㉖					S.L. 68
CORRIDOR ㉗						CORRIDOR ㉘					S.L. 69
CORRIDOR ㉙						CORRIDOR ㉚					S.L. 70
CORRIDOR ㉛						CORRIDOR ㉜					S.L. 71
CORRIDOR ㉝						CORRIDOR ㉞					S.L. 72
CORRIDOR ㉟						CORRIDOR ㊱					S.L. 73
CORRIDOR ㊲						CORRIDOR ㊳					S.L. 74
CORRIDOR ㊴						CORRIDOR ㊵					S.L. 75
CORRIDOR ㊶						CORRIDOR ㊷					S.L. 76
CORRIDOR ㊸						CORRIDOR ㊹					S.L. 77
CORRIDOR ㊺						CORRIDOR ㊻					S.L. 78
CORRIDOR ㊼						CORRIDOR ㊽					S.L. 79
CORRIDOR ㊾						CORRIDOR ㊿					S.L. 80
CORRIDOR ①						CORRIDOR ②					S.L. 81
CORRIDOR ③						CORRIDOR ④					S.L. 82
CORRIDOR ⑤						CORRIDOR ⑥					S.L. 83
CORRIDOR ⑦						CORRIDOR ⑧					S.L. 84
CORRIDOR ⑨						CORRIDOR ⑩					S.L. 85
CORRIDOR ⑪						CORRIDOR ⑫					S.L. 86
CORRIDOR ⑬						CORRIDOR ⑭					S.L. 87
CORRIDOR ⑮						CORRIDOR ⑯					S.L. 88
CORRIDOR ⑰						CORRIDOR ⑱					S.L. 89
CORRIDOR ⑲						CORRIDOR ⑳					S.L. 90
CORRIDOR ㉑						CORRIDOR ㉒					S.L. 91
CORRIDOR ㉓						CORRIDOR ㉔					S.L. 92
CORRIDOR ㉕						CORRIDOR ㉖					S.L. 93
CORRIDOR ㉗						CORRIDOR ㉘					S.L. 94
CORRIDOR ㉙						CORRIDOR ㉚					S.L. 95
CORRIDOR ㉛						CORRIDOR ㉜					S.L. 96
CORRIDOR ㉝						CORRIDOR ㉞					S.L. 97
CORRIDOR ㉟						CORRIDOR ㊱					S.L. 98
CORRIDOR ㊲						CORRIDOR ㊳					S.L. 99
CORRIDOR ㊴						CORRIDOR ㊵					S.L. 100
CORRIDOR ㊶						CORRIDOR ㊷					S.L. 101
CORRIDOR ㊸						CORRIDOR ㊹					S.L. 102
CORRIDOR ㊺						CORRIDOR ㊻					S.L. 103
CORRIDOR ㊼						CORRIDOR ㊽					S.L. 104
CORRIDOR ㊾						CORRIDOR ㊿					S.L. 105
CORRIDOR ①						CORRIDOR ②					S.L. 106
CORRIDOR ③						CORRIDOR ④					S.L. 107
CORRIDOR ⑤						CORRIDOR ⑥					S.L. 108
CORRIDOR ⑦						CORRIDOR ⑧					S.L. 109
CORRIDOR ⑨						CORRIDOR ⑩					S.L. 110
CORRIDOR ⑪						CORRIDOR ⑫					S.L. 111
CORRIDOR ⑬						CORRIDOR ⑭					S.L. 112
CORRIDOR ⑮						CORRIDOR ⑯					S.L. 113
CORRIDOR ⑰						CORRIDOR ⑱					S.L. 114
CORRIDOR ⑲						CORRIDOR ⑳					S.L. 115
CORRIDOR ㉑						CORRIDOR ㉒					S.L. 116
CORRIDOR ㉓						CORRIDOR ㉔					S.L. 117
CORRIDOR ㉕						CORRIDOR ㉖					S.L. 118
CORRIDOR ㉗						CORRIDOR ㉘					S.L. 119
CORRIDOR ㉙						CORRIDOR ㉚					S.L. 120
CORRIDOR ㉛						CORRIDOR ㉜					S.L. 121
CORRIDOR ㉝						CORRIDOR ㉞					S.L. 122
CORRIDOR ㉟						CORRIDOR ㊱					S.L. 123
CORRIDOR ㊲						CORRIDOR ㊳					S.L. 124
CORRIDOR ㊴						CORRIDOR ㊵					S.L. 125
CORRIDOR ㊶						CORRIDOR ㊷					S.L. 126
CORRIDOR ㊸						CORRIDOR ㊹					S.L. 127
CORRIDOR ㊺						CORRIDOR ㊻					S.L. 128
CORRIDOR ㊼						CORRIDOR ㊽					S.L. 129
CORRIDOR ㊾						CORRIDOR ㊿					S.L. 130
CORRIDOR ①						CORRIDOR ②					S.L. 131
CORRIDOR ③						CORRIDOR ④					S.L. 132
CORRIDOR ⑤						CORRIDOR ⑥					S.L. 133
CORRIDOR ⑦						CORRIDOR ⑧					S.L. 134
CORRIDOR ⑨						CORRIDOR ⑩					S.L. 135
CORRIDOR ⑪						CORRIDOR ⑫					S.L. 136
CORRIDOR ⑬						CORRIDOR ⑭					S.L. 137
CORRIDOR ⑮						CORRIDOR ⑯					S.L. 138
CORRIDOR ⑰						CORRIDOR ⑱					S.L. 139
CORRIDOR ⑲						CORRIDOR ⑳					S.L. 140
CORRIDOR ㉑						CORRIDOR ㉒					S.L. 141
CORRIDOR ㉓						CORRIDOR ㉔					S.L. 142
CORRIDOR ㉕						CORRIDOR ㉖					S.L. 143
CORRIDOR ㉗						CORRIDOR ㉘					S.L. 144
CORRIDOR ㉙						CORRIDOR ㉚					S.L. 145
CORRIDOR ㉛						CORRIDOR ㉜					S.L. 146
CORRIDOR ㉝						CORRIDOR ㉞					S.L. 147
CORRIDOR ㉟						CORRIDOR ㊱					S.L. 148
CORRIDOR ㊲						CORRIDOR ㊳					S.L. 149
CORRIDOR ㊴						CORRIDOR ㊵					S.L. 150
CORRIDOR ㊶						CORRIDOR ㊷					S.L. 151
CORRIDOR ㊸						CORRIDOR ㊹					S.L. 152
CORRIDOR ㊺						CORRIDOR ㊻					S.L. 153
CORRIDOR ㊼						CORRIDOR ㊽					S.L. 154
CORRIDOR ㊾						CORRIDOR ㊿					S.L. 155
CORRIDOR ①						CORRIDOR ②					S.L. 156
CORRIDOR ③						CORRIDOR ④					S.L. 157
CORRIDOR ⑤						CORRIDOR ⑥					S.L. 158
CORRIDOR ⑦						CORRIDOR ⑧					S.L. 159
CORRIDOR ⑨						CORRIDOR ⑩					S.L. 160
CORRIDOR ⑪						CORRIDOR ⑫					S.L. 161
CORRIDOR ⑬						CORRIDOR ⑭					S.L. 162
CORRIDOR ⑮						CORRIDOR ⑯					S.L. 163
CORRIDOR ⑰						CORRIDOR ⑱					S.L. 164
CORRIDOR ⑲						CORRIDOR ⑳					S.L. 165
CORRIDOR ㉑						CORRIDOR ㉒					S.L. 166
CORRIDOR ㉓						CORRIDOR ㉔					S.L. 167
CORRIDOR ㉕						CORRIDOR ㉖					S.L. 168
CORRIDOR ㉗						CORRIDOR ㉘					S.L. 169
CORRIDOR ㉙						CORRIDOR ㉚					S.L. 170
CORRIDOR ㉛						CORRIDOR ㉜					S.L. 171
CORRIDOR ㉝						CORRIDOR ㉞					S.L. 172
CORRIDOR ㉟						CORRIDOR ㊱					S.L. 173
CORRIDOR ㊲						CORRIDOR ㊳					S.L. 174
CORRIDOR ㊴						CORRIDOR ㊵					S.L. 175
CORRIDOR ㊶						CORRIDOR ㊷					S.L. 176
CORRIDOR ㊸						CORRIDOR ㊹					S.L. 177
CORRIDOR ㊺						CORRIDOR ㊻					S.L. 178
CORRIDOR ㊼						CORRIDOR ㊽					S.L. 179
CORRIDOR ㊾						CORRIDOR ㊿					S.L. 180
CORRIDOR ①						CORRIDOR ②					S.L. 181
CORRIDOR ③						CORRIDOR ④					S.L. 182
CORRIDOR ⑤						CORRIDOR ⑥					S.L. 183
CORRIDOR ⑦						CORRIDOR ⑧					S.L. 184
CORRIDOR ⑨						CORRIDOR ⑩					S.L. 185
CORRIDOR ⑪						CORRIDOR ⑫					S.L. 186
CORRIDOR ⑬						CORRIDOR ⑭					S.L. 187
CORRIDOR ⑮						CORRIDOR ⑯					S.L. 188
CORRIDOR ⑰						CORRIDOR ⑱					S.L. 189
CORRIDOR ⑲						CORRIDOR ⑳					S.L. 190
CORRIDOR ㉑						CORRIDOR ㉒					S.L. 191
CORRIDOR ㉓						CORRIDOR ㉔					S.L. 192
CORRIDOR ㉕						CORRIDOR ㉖					S.L. 193
CORRIDOR ㉗						CORRIDOR ㉘					S.L. 194
CORRIDOR ㉙						CORRIDOR ㉚					S.L. 195
CORRIDOR ㉛						CORRIDOR ㉜					S.L. 196
CORRIDOR ㉝						CORRIDOR ㉞					S.L. 197
CORRIDOR ㉟						CORRIDOR ㊱					S.L. 198
CORRIDOR ㊲						CORRIDOR ㊳					S.L. 199
CORRIDOR ㊴						CORRIDOR ㊵					S.L. 200
CORRIDOR ㊶						CORRIDOR ㊷					S.L. 201
CORRIDOR ㊸						CORRIDOR ㊹					S.L. 202
CORRIDOR ㊺						CORRIDOR ㊻					S.L. 203
CORRIDOR ㊼						CORRIDOR ㊽					S.L. 204
CORRIDOR ㊾						CORRIDOR ㊿					S.L. 205
CORRIDOR ①						CORRIDOR ②					S.L. 206
CORRIDOR ③						CORRIDOR ④					S.L. 207
CORRIDOR ⑤						CORRIDOR ⑥					S.L. 208
CORRIDOR ⑦						CORRIDOR ⑧					S.L. 209
CORRIDOR ⑨						CORRIDOR ⑩					S.L. 210
CORRIDOR ⑪						CORRIDOR ⑫					S.L. 211
CORRIDOR ⑬						CORRIDOR ⑭					S.L. 212
CORRIDOR ⑮						CORRIDOR ⑯					S.L. 213
CORRIDOR ⑰						CORRIDOR ⑱					S.L. 214
CORRIDOR ⑲						CORRIDOR ⑳					S.L. 215
CORRIDOR ㉑						CORRIDOR ㉒					S.L. 216
CORRIDOR ㉓						CORRIDOR ㉔					S.L. 217
CORRIDOR ㉕						CORRIDOR ㉖					S.L. 218
CORRIDOR ㉗						CORRIDOR ㉘					S.L. 219
CORRIDOR ㉙						CORRIDOR ㉚					S.L. 220
CORRIDOR ㉛						CORRIDOR ㉜					S.L. 221
CORRIDOR ㉝						CORRIDOR ㉞					S.L. 222
CORRIDOR ㉟						CORRIDOR ㊱					S.L. 223
CORRIDOR ㊲						CORRIDOR ㊳					S.L. 224
CORRIDOR ㊴						CORRIDOR ㊵					S.L. 225
CORRIDOR ㊶						CORRIDOR ㊷					S.L. 226
CORRIDOR ㊸						CORRIDOR ㊹					S.L. 227
CORRIDOR ㊺						CORRIDOR ㊻					S.L. 228
CORRIDOR ㊼						CORRIDOR ㊽					S.L. 229
CORRIDOR ㊾						CORRIDOR ㊿					S.L. 230
CORRIDOR ①						CORRIDOR ②					S.L. 231
CORRIDOR ③						CORRIDOR ④					S.L. 232
CORRIDOR ⑤						CORRIDOR ⑥					S.L. 233
CORRIDOR ⑦						CORRIDOR ⑧					S.L. 234
CORRIDOR ⑨						CORRIDOR ⑩					S.L. 235
CORRIDOR ⑪						CORRIDOR ⑫					S.L. 236
CORRIDOR ⑬						CORRIDOR ⑭					S.L. 237
CORRIDOR ⑮						CORRIDOR ⑯					S.L. 238
CORRIDOR ⑰						CORRIDOR ⑱					S.L. 239
CORRIDOR ⑲						CORRIDOR ⑳					S.L. 240
CORRIDOR ㉑						CORRIDOR ㉒					S.L. 241
CORRIDOR ㉓						CORRIDOR ㉔					S.L. 242
CORRIDOR ㉕						CORRIDOR ㉖					S.L. 243
CORRIDOR ㉗						CORRIDOR ㉘					S.L. 244
CORRIDOR ㉙						CORRIDOR ㉚					S.L. 245
CORRIDOR ㉛						CORRIDOR ㉜					S.L. 246
CORRIDOR ㉝						CORRIDOR ㉞					S.L. 247
CORRIDOR ㉟						CORRIDOR ㊱					S.L. 248
CORRIDOR ㊲						CORRIDOR ㊳					S.L. 249
CORRIDOR ㊴						CORRIDOR ㊵					S.L. 250
CORRIDOR ㊶						CORRIDOR ㊷					S.L. 251
CORRIDOR ㊸						CORRIDOR ㊹					S.L. 252
CORRIDOR ㊺						CORRIDOR ㊻					S.L. 253
CORRIDOR ㊼						CORRIDOR ㊽					S.L. 254
CORRIDOR ㊾						CORRIDOR ㊿					S.L. 255
CORRIDOR ①						CORRIDOR ②					S.L. 256
CORRIDOR ③						CORRIDOR ④					S.L. 257
CORRIDOR ⑤						CORRIDOR ⑥					S.L. 258
CORRIDOR ⑦						CORRIDOR ⑧					S.L. 259
CORRIDOR ⑨						CORRIDOR ⑩					S.L. 260
CORRIDOR ⑪						CORRIDOR ⑫					S.L. 261
CORRIDOR ⑬						CORRIDOR ⑭					S.L. 262
CORRIDOR ⑮						CORRIDOR ⑯					S.L. 263
CORRIDOR ⑰						CORRIDOR ⑱					S.L. 264
CORRIDOR ⑲						CORRIDOR ⑳					S.L. 265
CORRIDOR ㉑						CORRIDOR ㉒					S.L. 266
CORRIDOR ㉓						CORRIDOR ㉔					S.L. 267
CORRIDOR ㉕						CORRIDOR ㉖					S.L. 268
CORRIDOR ㉗						CORRIDOR ㉘					S.L. 269
CORRIDOR ㉙						CORRIDOR ㉚					S.L. 270
CORRIDOR ㉛						CORRIDOR ㉜					S.L. 271
CORRIDOR ㉝						CORRIDOR ㉞					S.L. 272
CORRIDOR ㉟						CORRIDOR ㊱					S.L. 273
CORRIDOR ㊲						CORRIDOR ㊳					S.L. 274
CORRIDOR ㊴						CORRIDOR ㊵					S.L. 275
CORRIDOR ㊶						CORRIDOR ㊷					S.L. 276
CORRIDOR ㊸						CORRIDOR ㊹					S.L. 277
CORRIDOR ㊺						CORRIDOR ㊻					S.L. 278
CORRIDOR ㊼						CORRIDOR ㊽					S.L. 279
CORRIDOR ㊾						CORRIDOR ㊿					S.L. 280
CORRIDOR ①						CORRIDOR ②					S.L. 281
CORRIDOR ③						CORRIDOR ④					S.L. 282
CORRIDOR ⑤						CORRIDOR ⑥					S.L. 283
CORRIDOR ⑦						CORRIDOR ⑧					S.L. 284
CORRIDOR ⑨						CORRIDOR ⑩					S.L. 285
CORRIDOR ⑪						CORRIDOR ⑫					S.L. 286
CORRIDOR ⑬						CORRIDOR ⑭					S.L. 287
CORRIDOR ⑮						CORRIDOR ⑯					S.L. 288
CORRIDOR ⑰						CORRIDOR ⑱					S.L. 289
CORRIDOR ⑲						CORRIDOR ⑳					S.L. 290
CORRIDOR ㉑						CORRIDOR ㉒					S.L. 291
CORRIDOR ㉓						CORRIDOR ㉔					S.L. 292
CORRIDOR ㉕						CORRIDOR ㉖					S.L. 293
CORRIDOR ㉗						CORRIDOR ㉘					S.L. 294
CORRIDOR ㉙						CORRIDOR ㉚					S.L. 295
CORRIDOR ㉛						CORRIDOR ㉜					S.L. 296
CORRIDOR ㉝						CORRIDOR ㉞					S.L. 297
CORRIDOR ㉟						CORRIDOR ㊱					S.L. 298
CORRIDOR ㊲						CORRIDOR ㊳					S.L. 299
CORRIDOR ㊴						CORRIDOR ㊵					S.L. 300
CORRIDOR ㊶</											

DETAIL - NOT TO SCALE


THIRD FLOOR
SECOND FLOOR
FIRST FLOOR
GROUND FLOOR
BASEMENT LEVEL
LOWER PARKING LEVEL

30 NOVEMBER 1992 B.C.L.S.

SECTIONS

Scale 1 : 250

All distances are in metres

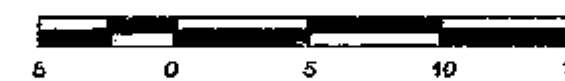

S.L 72		S.L 71		S.L 70	
S.L 48	S.L 47	S.L 46	S.L 45	S.L 44	
S.L 22	S.L 21	S.L 20	S.L 19	S.L 18	
S.L 9	S.L 8	S.L 7	S.L 6	S.L 5	
Ⓢ	Ⓢ	DRIVING AISLE		Ⓢ	Ⓢ
				AISLE	

SECOND FLOOR

FIRST FLOOR

GROUND FLOOR

BASEMENT LEVEL

LOWER PARKING LEVEL

SECTION C - C'

S.L 94		S.L 95		S.L 96	
S.L 81	S.L 82	S.L 83	S.L 84	S.L 85	
S.L 57	S.L 58	S.L 59	S.L 60	S.L 61	
S.L 31	S.L 32	S.L 33	S.L 34	S.L 35	
① ②	DRIVING AISLE				③
DRIVING AISLE ④					

THIRD FLOOR

SECOND FLOOR

FIASF FLOOR

GROUND FLOOR

BASEMENT LEVEL

LOWER PARKING LEVEL

Ⓟ DENOTES PARKING STALL.

FILE NUMBER: - 93 - 1500.S21

30 NOVEMBER 1993 ~~SECRET~~

