STRATA PLAN OF LOT 1, SECTION 10, BLOCK 4 NORTH, RANGE 6 WEST, GROUP 1, N.W.D., PLAN LMP34701

STRATA PLAN BCS 1691

DEPOSITED AND REGISTERED IN THE LAND TITLE OFFICE AT NEW WESTMINSTER, B.C.
THIS 30 DAY OF JAN, 2006.
REGISTRAR
BA352755-992

"CITY OF RICHMOND"
B.C.G.S. 92G.015

SCALE 1:1250

20 0 20 40 60
ALL DISTANCES ARE IN METRES.

"HAMPTON'S PARK"
9180 & 9188 - HEMLOCK DRIVE
RICHMOND, BC

INTEGRATED SURVEY AREA No. 18
(RICHMOND) NAD 83 (CSRS)

THIS PLAN SHOWS GROUND-LEVEL MEASURED DISTANCES. PRIOR TO COMPUTATION OF U.T.M. CO-ORDINATES, MULTIPLY BY COMBINED SCALE FACTOR 0.9996038

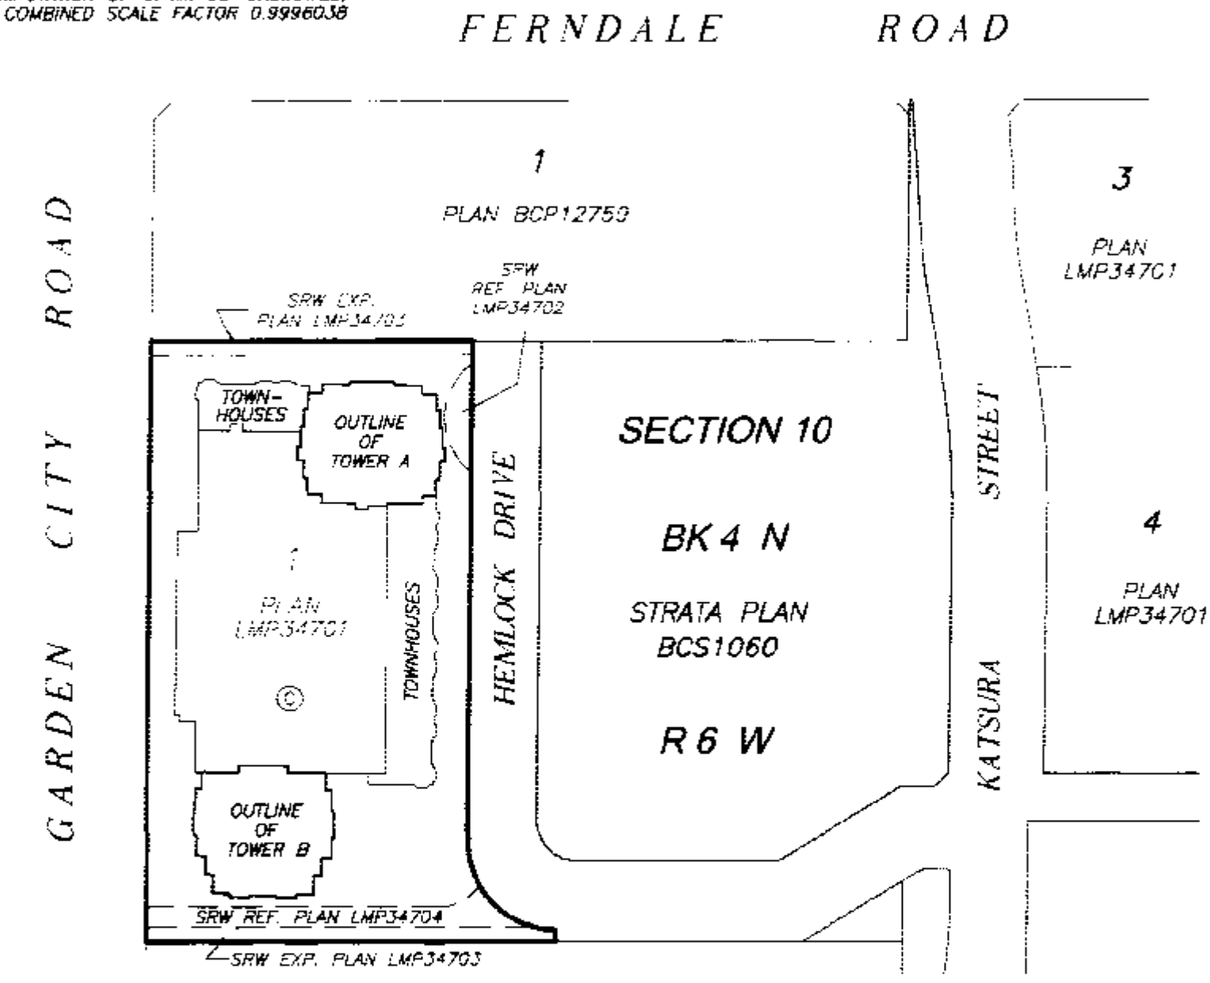

S. 1/2 OF 28
PLAN 1305

NOTE:
ALL STRATA LOT BOUNDARIES ARE PARALLEL, PERPENDICULAR, OR AT A 45° DEFLECTION UNLESS OTHERWISE SHOWN.

NOTE:
THIS PLAN DOES NOT HAVE A FOURTH OR FOURTEENTH FLOOR

THIS STRATA PLAN CONTAINS LIMITED COMMON PROPERTY ACCORDING TO SEC. 73 (a)(i) OF THE STRATA PROPERTY ACT.

SEE SHEET 2 FOR PROPERTY DIMENSIONS

SEE SHEETS 3,4,5 & 6 FOR BUILDING DIMENSIONS AND LOCATION

I, MIKE E. SHAW, A BRITISH COLUMBIA LAND SURVEYOR CERTIFY THAT THE BUILDINGS SHOWN ON THIS STRATA PLAN ARE WITHIN THE THE EXTERNAL BOUNDARIES OF THE LAND THAT IS THE SUBJECT OF THE STRATA PLAN.

DATE: DECEMBER 9th, 2005.

Mike E Shaw

BENNETT & ASSOCIATES
B.C. LAND SURVEYORS
#201-9547 152nd STREET,
SURREY, B.C.
PHONE : 582-0717

DRAWING # 30574-2
FILE # 30574-2_FS
DATE : DECEMBER 9, 2005

THIS PLAN LIES WITHIN THE GREATER VANCOUVER REGIONAL DISTRICT

LEGEND

GRID BEARINGS ARE DERIVED FROM OBSERVATIONS BETWEEN CONTROL MONUMENTS 77H4676 AND 77H4697

- ▲ – DENOTES CONTROL MONUMENT FOUND.
- ● – DENOTES STANDARD IRON POST FOUND.
- ○ – DENOTES STANDARD IRON POST PLACED.
- N/R – DENOTES NO RECORD
- D/R – DENOTES DESTROYED/RESET
- SL. – DENOTES STRATA LOT.
- PT. – DENOTES PART.
- (C) – DENOTES COMMON PROPERTY.
- (E) – DENOTES ELECTRICAL ROOM BEING COMMON PROPERTY.
- (MS) – DENOTES MECHANICAL SPACE BEING COMMON PROPERTY.
- Y1 TYPICAL – DENOTES YARD BEING LIMITED COMMON PROPERTY FOR THE EXCLUSIVE USE OF SL. 1
- T132 TYPICAL – DENOTES TERRACE BEING LIMITED COMMON PROPERTY FOR THE EXCLUSIVE USE OF SL. 132
- B17 TYPICAL – DENOTES BALCONY BEING LIMITED COMMON PROPERTY FOR THE EXCLUSIVE USE OF SL. 17

ORIGINAL

FILED NWBCS1691 X27266 2007-03-29-14.13.07.747572

PROPERTY DIMENSIONS

STRATA PLAN BCS 1691

SCALE 1:750

10 0 10 20 30

ALL DISTANCES ARE IN METRES.

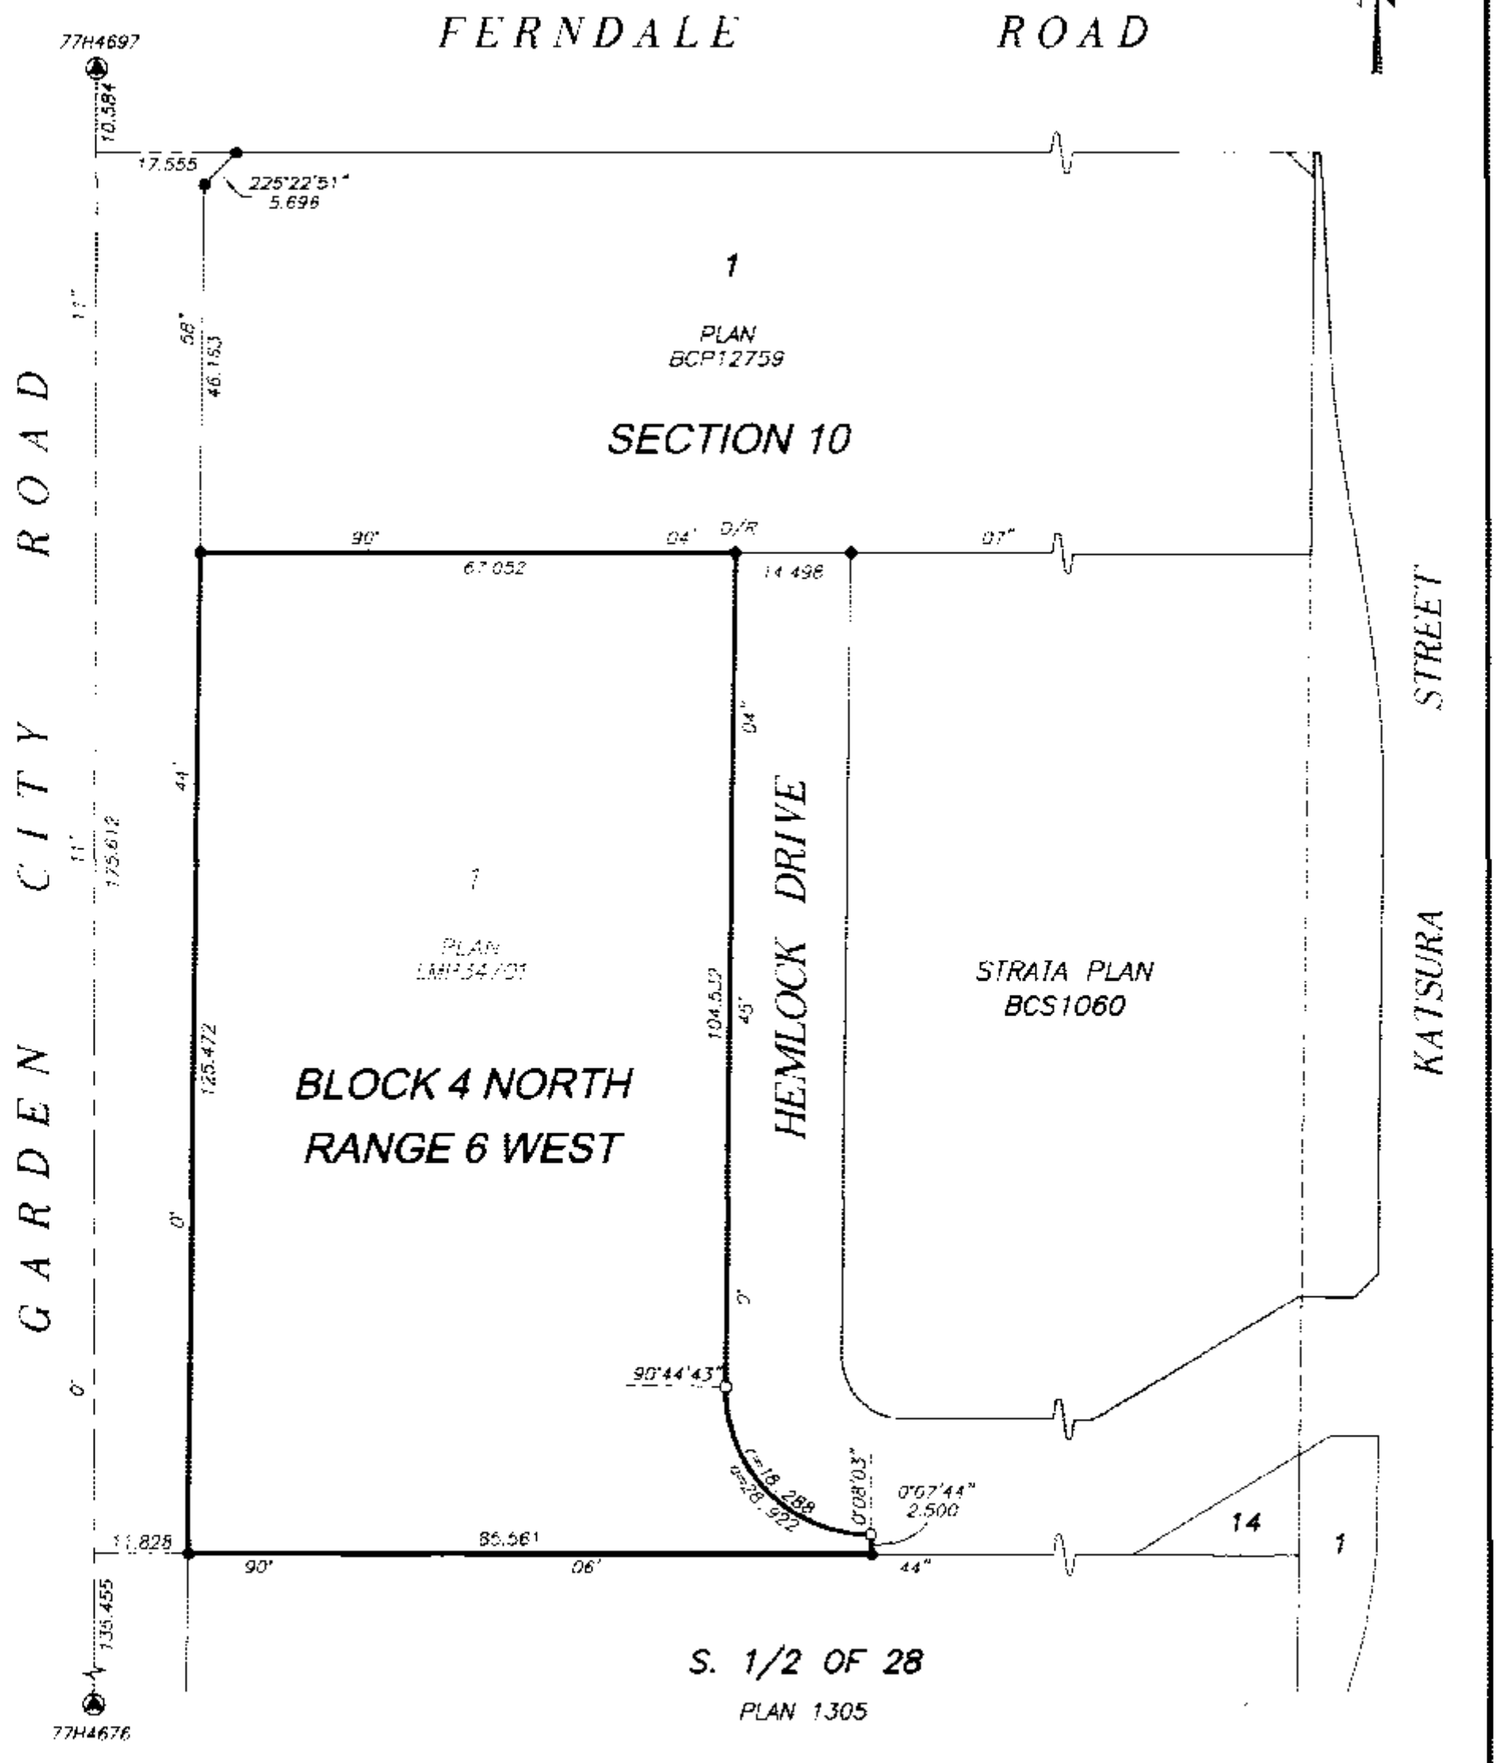

I, MIKE E. SHAW, A BRITISH COLUMBIA LAND SURVEYOR, OF LANGLEY, IN BRITISH COLUMBIA, CERTIFY THAT I WAS PRESENT AT AND PERSONALLY SUPERINTENDED THE SURVEY REPRESENTED BY THIS PLAN, AND THAT THE SURVEY AND PLAN ARE CORRECT. THE SURVEY WAS COMPLETED ON THE 9th DAY OF DECEMBER, 2005. THE PLAN WAS COMPLETED AND CHECKED, AND THE CHECKLIST FILED UNDER # ECP41848, 12th DAY OF DECEMBER, 2005.

Mike E Shaw B.C.L.S.

DATE : DECEMBER 9, 2005

Mike E. Shaw

DRAWING # 30574-2
FILE # 30574-2_Post

ORIGINAL

FILED NWBCS1691 X27266 2007-03-29-14.13.07.747572

BUILDING DIMENSIONS AND LOCATION – NORTHWEST

STRATA PLAN BCS 1691

SCALE 1:200

3 0 6

ALL DISTANCES ARE IN METRES.

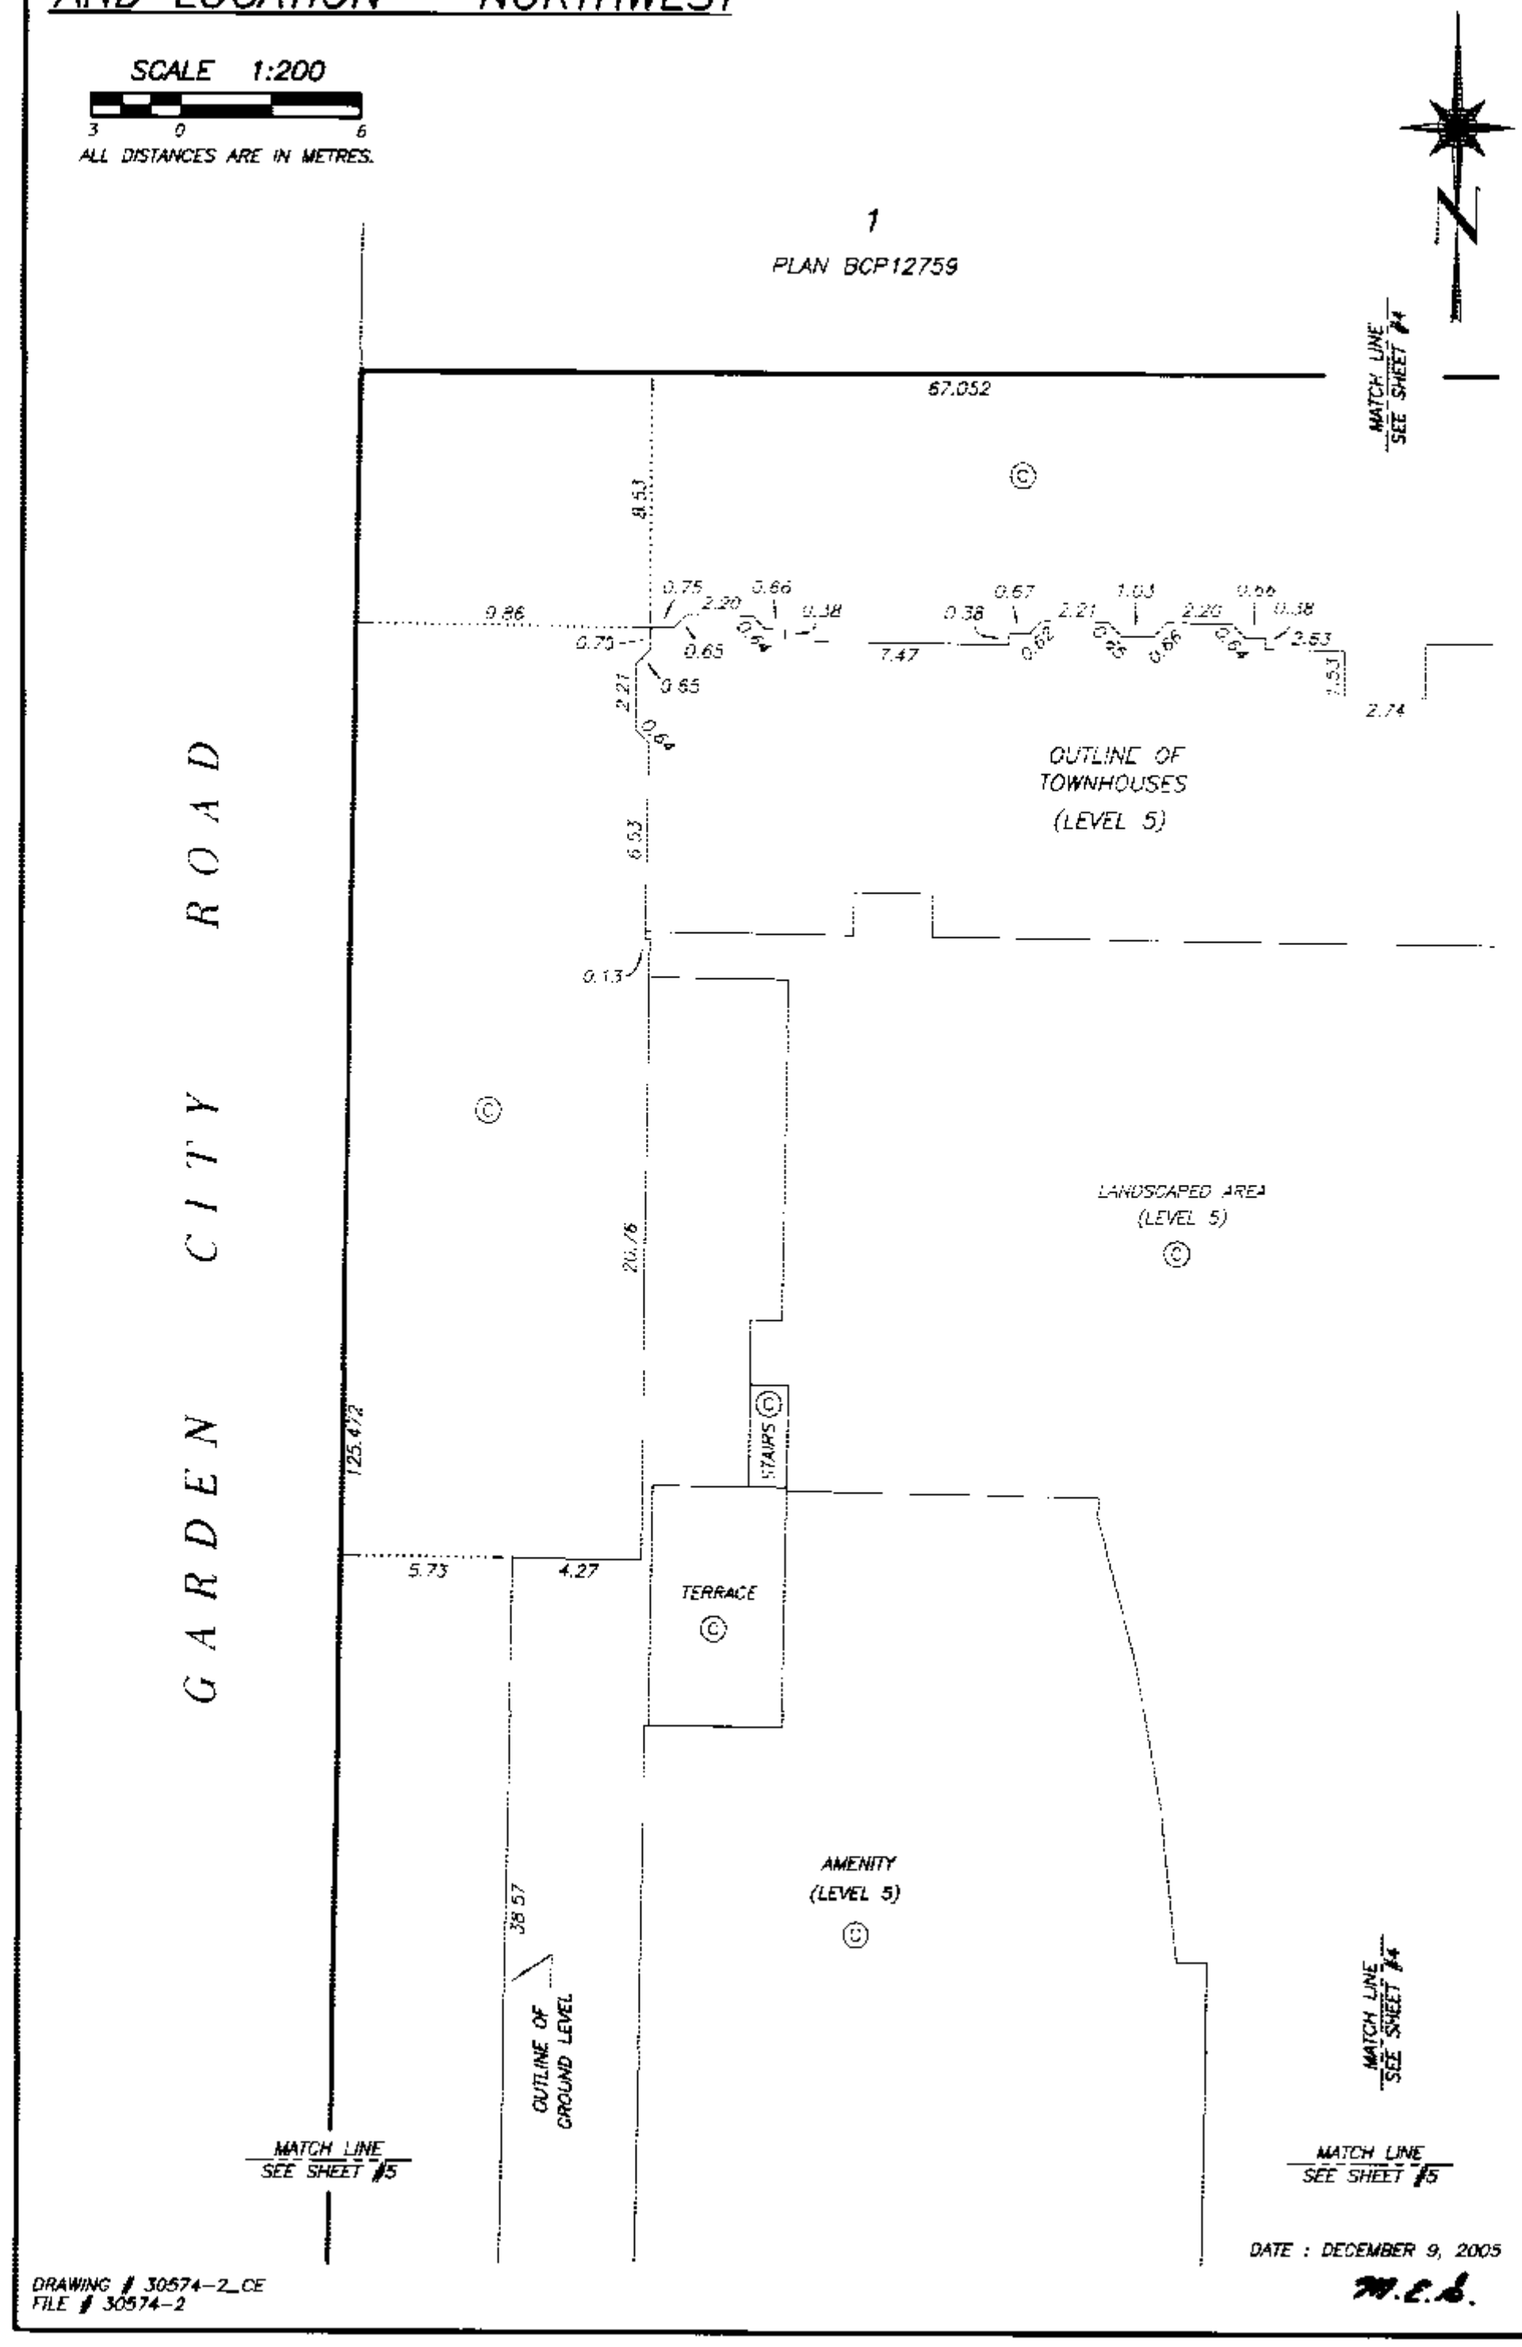

DATE : DECEMBER 9, 2005

M.E.B.

DRAWING # 30574-2_CE
FILE # 30574-2

ORIGINAL

FILED NMBCS1691 X27266 2007-03-29-14.13.07.747572

BUILDING DIMENSIONS AND LOCATION – NORTHEAST

STRATA PLAN BCS 1691

SCALE 1:200

3 0 6

ALL DISTANCES ARE IN METRES.

1

PLAN BCP12759

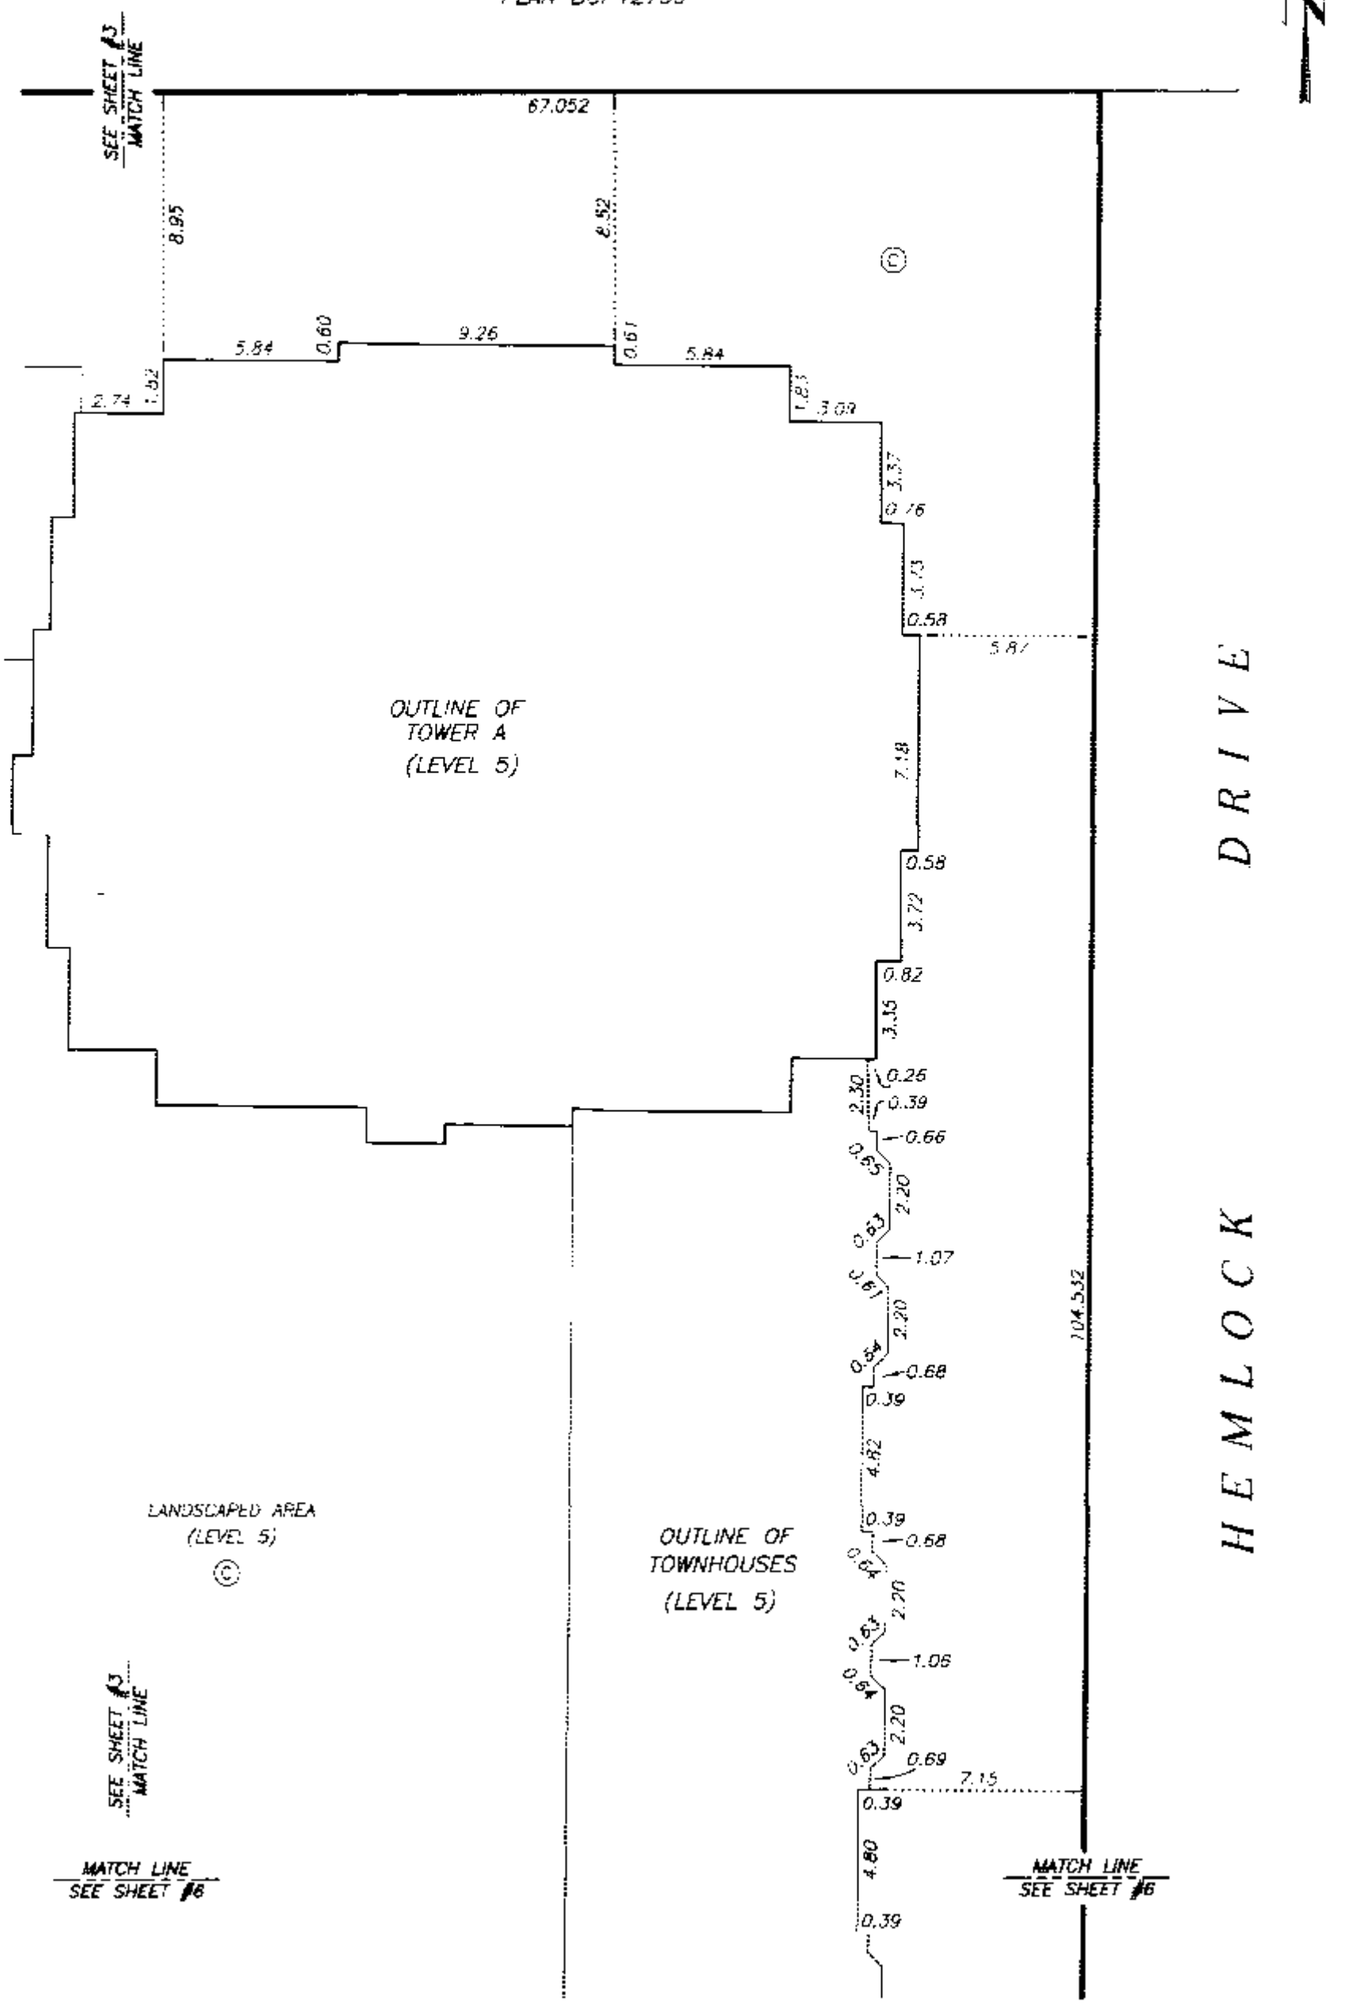

DATE : DECEMBER 9, 2005

DRAWING # 30574-2_CE
FILE # 30574-2

ORIGINAL

FILED NWBCS1691 X27266 2007-03-29-14.13.07.747572

BUILDING DIMENSIONS AND LOCATION –SOUTHWEST

STRATA PLAN BCS 1691

SCALE 1:200

3 0 6

ALL DISTANCES ARE IN METRES.

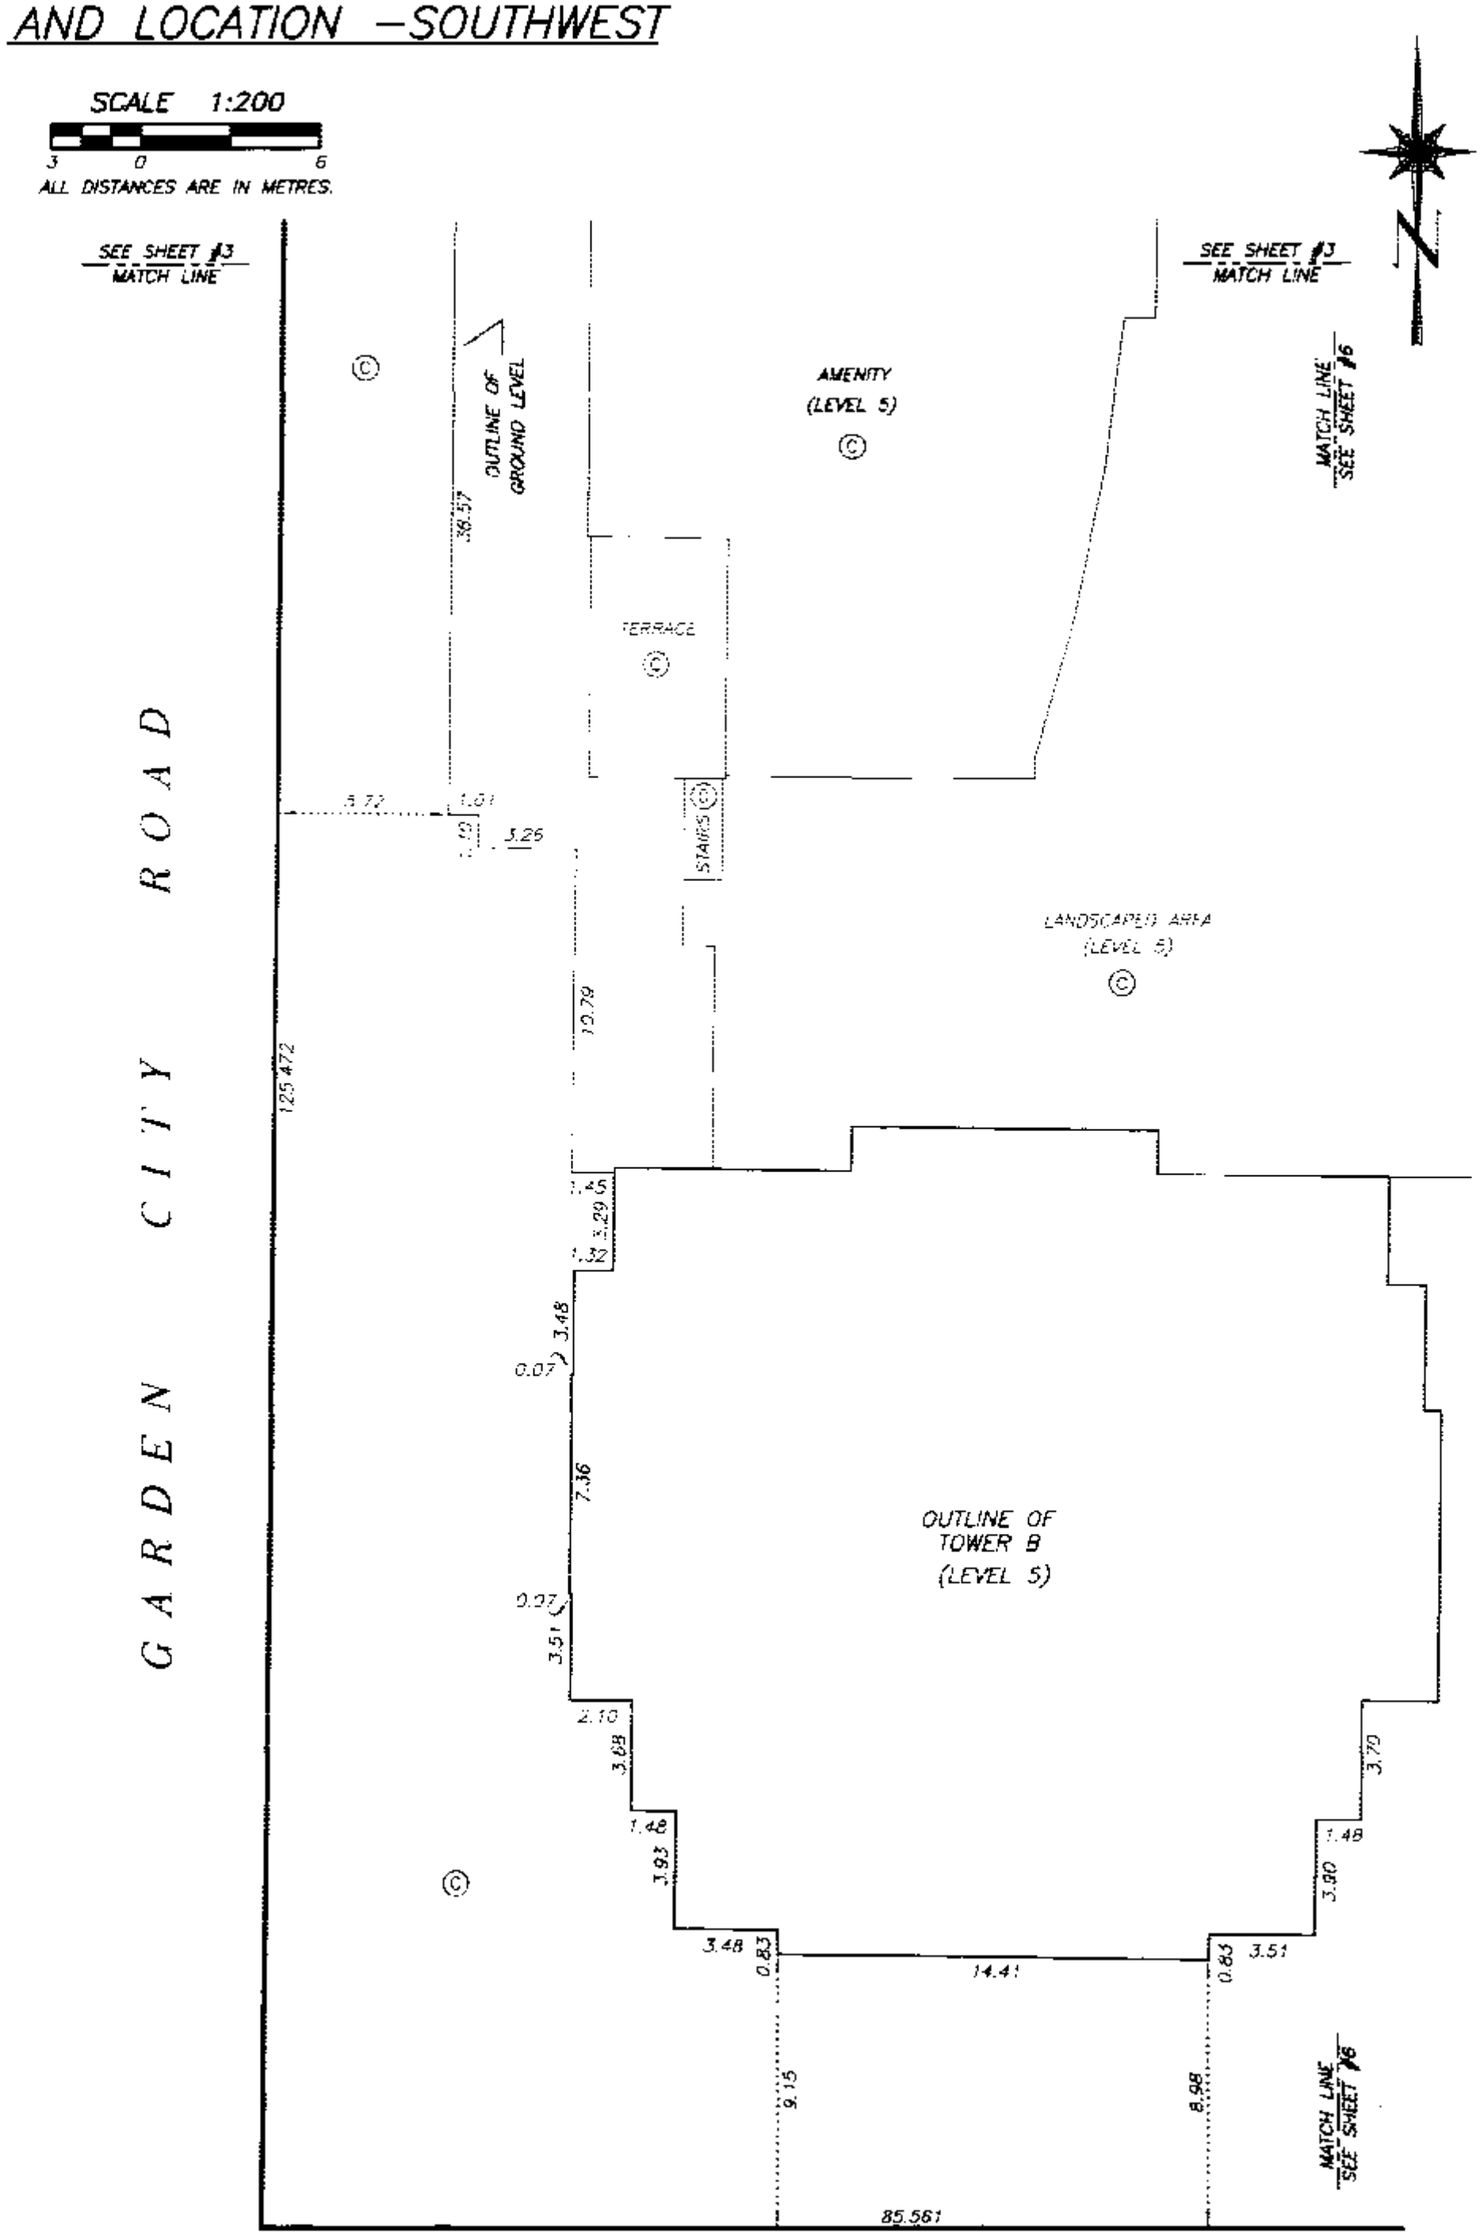

DATE : DECEMBER 9, 2005

DRAWING # 30574-2_CE
FILE # 30574-2

ORIGINAL

FILED NWBCS1691 X27266 2007-03-29-14.13.07.747572

BUILDING DIMENSIONS AND LOCATION – SOUTHEAST

STRATA PLAN BCS 1691

SCALE 1:200

3 0 6

ALL DISTANCES ARE IN METRES.

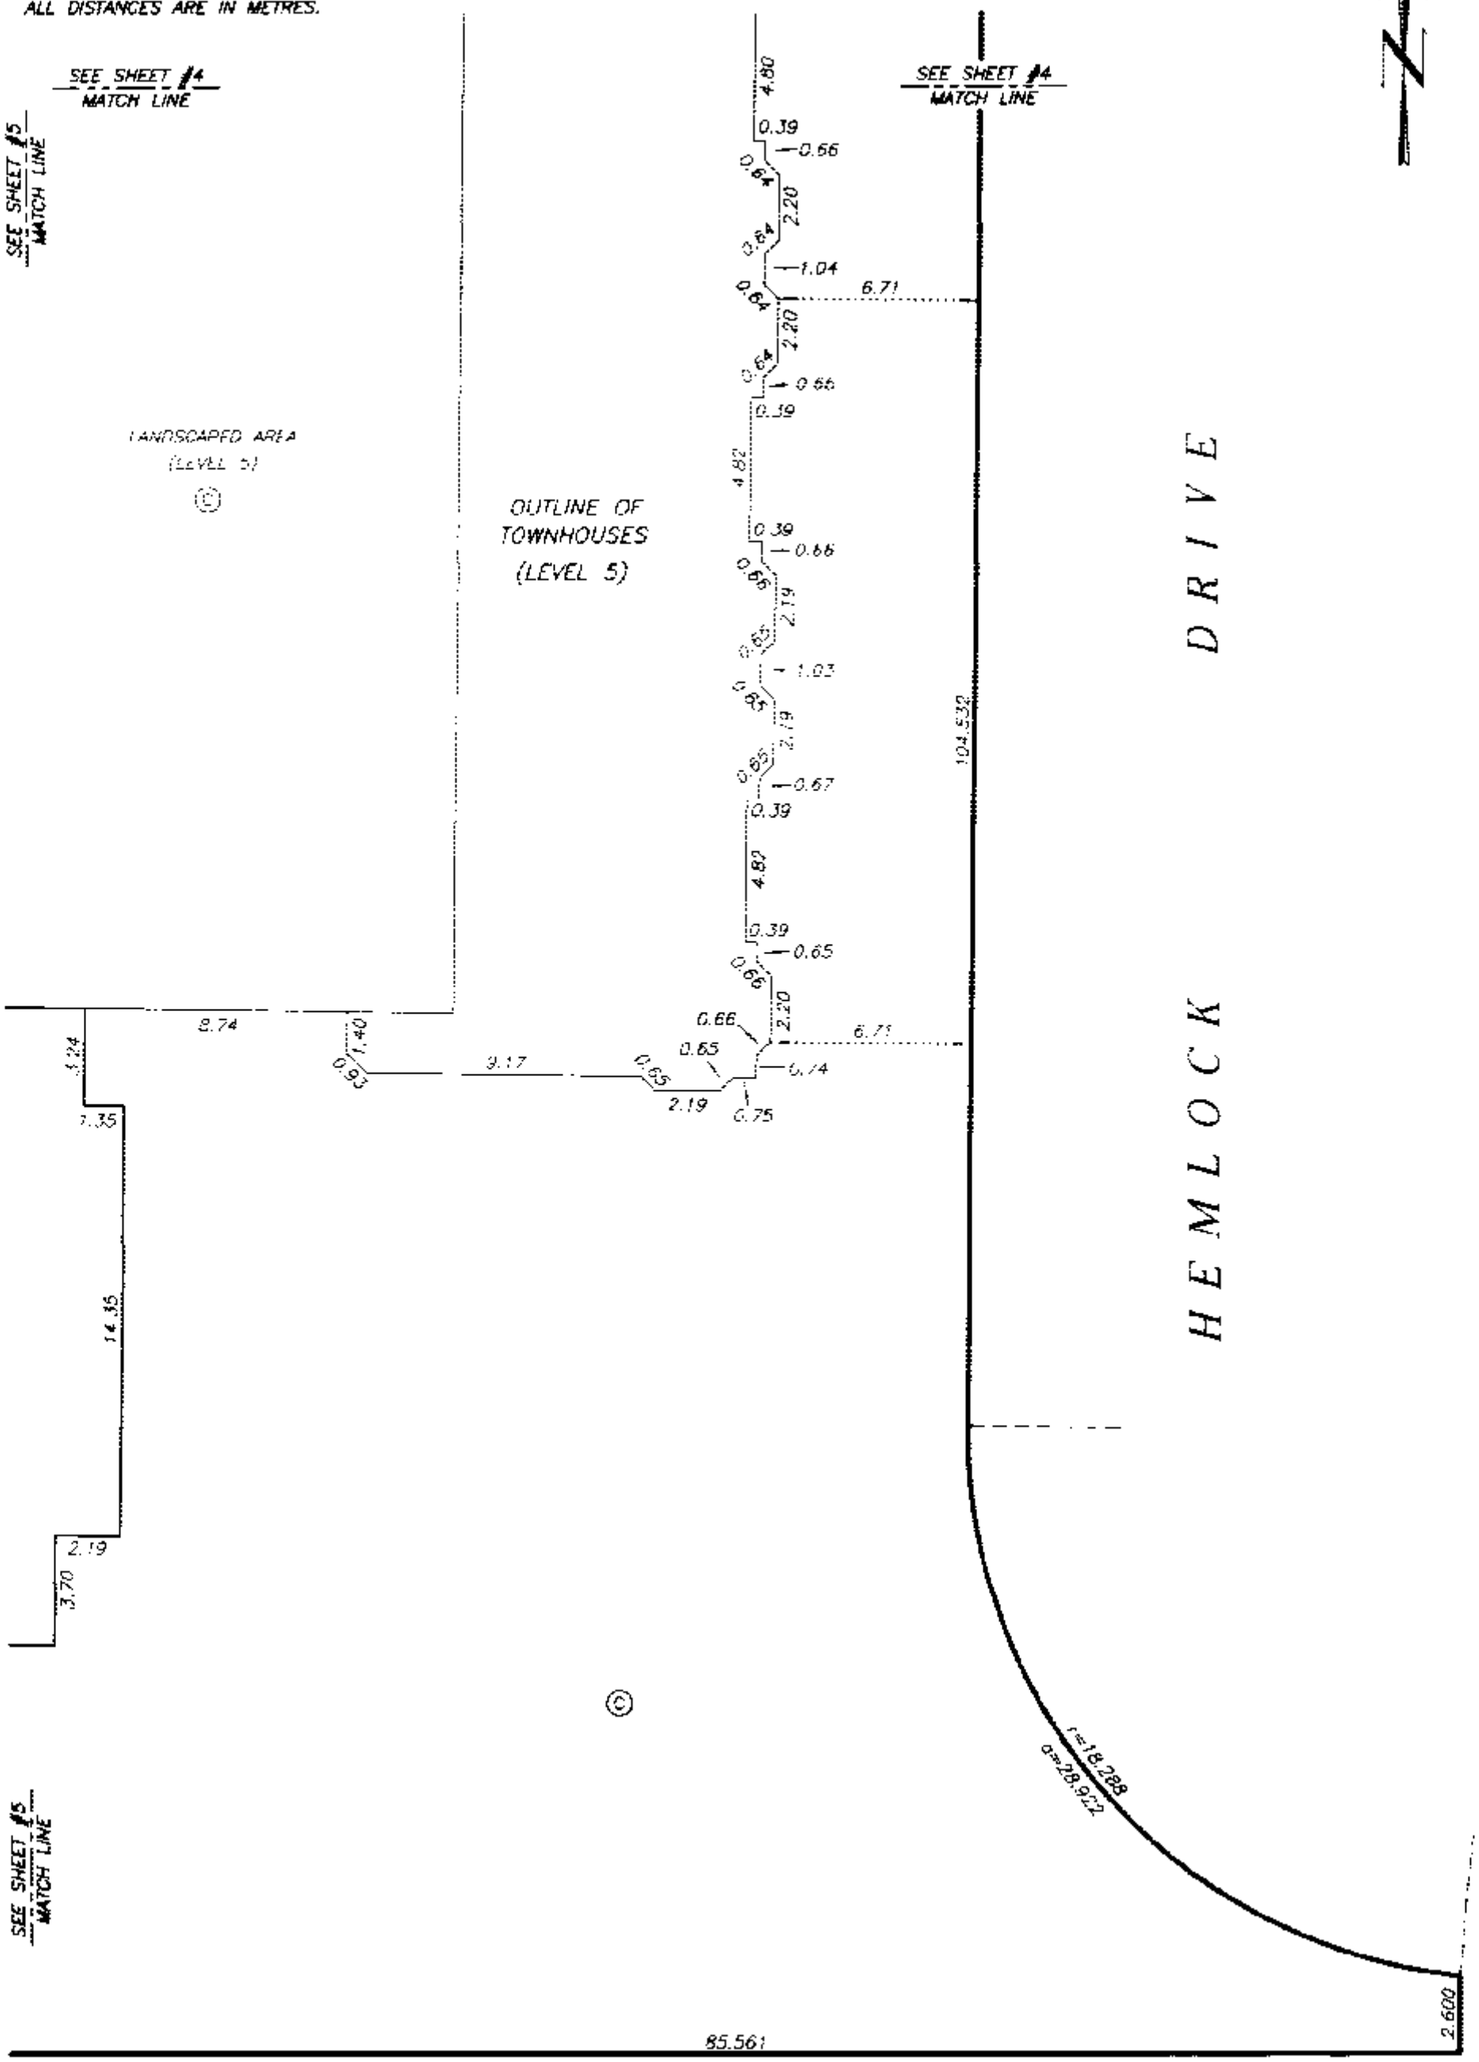

DATE : DECEMBER 9, 2005

M.E.B.

DRAWING # 30574-2_CE
FILE # 30574-2

ORIGINAL

FILED NWBCS1691 X27266 2007-03-29-14.13.07.747572

STRATA PLAN BCS 1691

OWNER :

AH TEN HOLDINGS LTD.
(INC. NO. 376315)

AUTHORIZED SIGNATORY
SCOTT CRESSEY

AUTHORIZED SIGNATORY

JAMES PATILLO
WITNESS AS TO BOTH SIGNATURES

DEVELOPMENT MANAGER
OCCUPATION OF WITNESS

800 - 925 WEST GEORGIA ST
VANCOUVER, BC, V6C 3L2
ADDRESS OF WITNESS

MORTGAGEE :

THE BANK OF NOVA SCOTIA

AUTHORIZED SIGNATORY C. BROCK RICHARDSON

AUTHORIZED SIGNATORY Danny Ritter

WITNESS AS TO BOTH SIGNATURES
SHARON ROBINSON

BANKER
OCCUPATION OF WITNESS

2400 - 650 W Georgia St
ADDRESS OF WITNESS Vanc. BC V6B 4N7

I, MIKE E. SHAW, A BRITISH COLUMBIA LAND SURVEYOR, CERTIFY THAT THE BUILDINGS INCLUDED IN THIS STRATA PLAN HAVE NOT, AS OF DECEMBER 8th , 2005, BEEN PREVIOUSLY OCCUPIED.

B.C.L.S.

THE CITY OF RICHMOND, REGISTERED OWNER OF COVENANTS BL308233, BL308234, AND BW540461, BA352753 HEREBY CONSENTS TO THE DEPOSIT OF THIS PLAN.

AUTHORIZED SIGNATORY Mayor, Malcolm D. Brodie

AUTHORIZED SIGNATORY Acting Corporate Officer
Gail Johnson

DATE : DECEMBER 9, 2005

DRAWING # 30574-2
FILE # 30574-2_Sig

ORIGINAL

FILED NWBCS1691 X27266 2007-03-29-14.13.07.747572

SECTION A – A'

STRATA PLAN BCS 1691

SCALE 1:150

2 0 2 4 6

ALL DISTANCES ARE IN METRES.

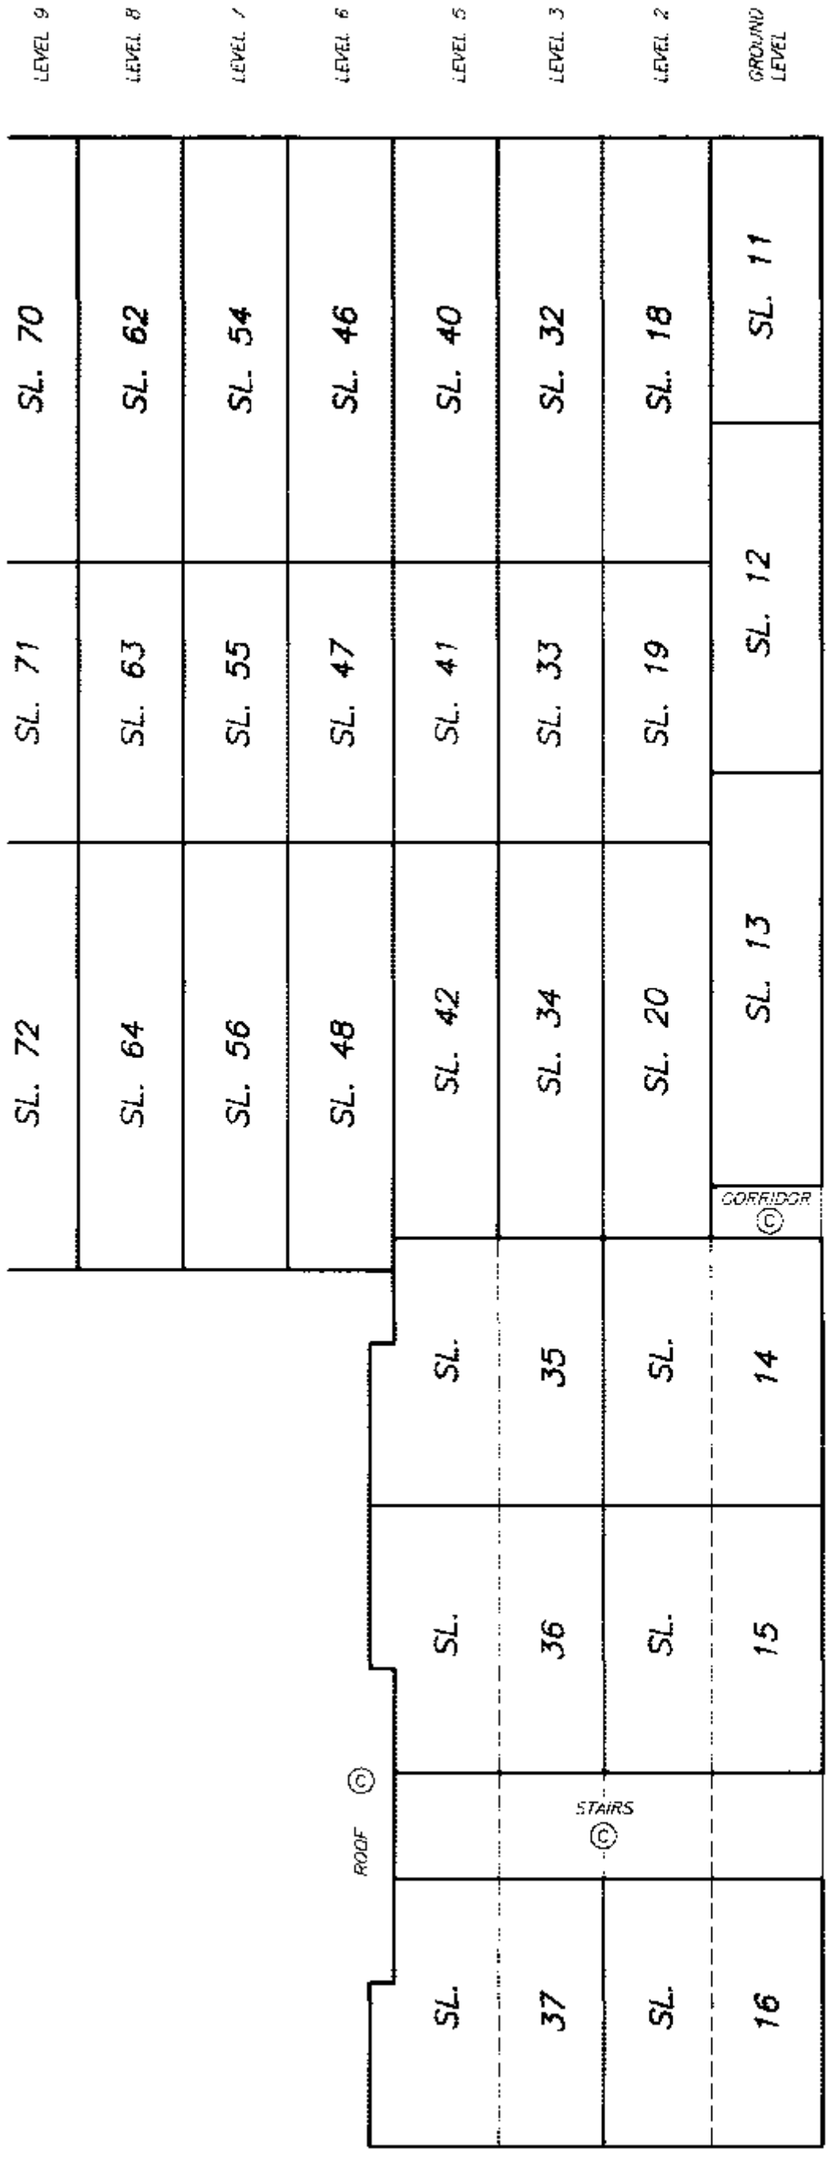

FOR CONTINUATION SEE SHEET #9

DATE : DECEMBER 9, 2005

M.E.B.

DRAWING # 30574-2_S
FILE # 30574-2

ORIGINAL

FILED NWBCS1691 X27266 2007-03-29-14.13.07.747572

SECTION A – A'

STRATA PLAN BCS 1691

SCALE 1:150

2 0 2 4 6

ALL DISTANCES ARE IN METRES.

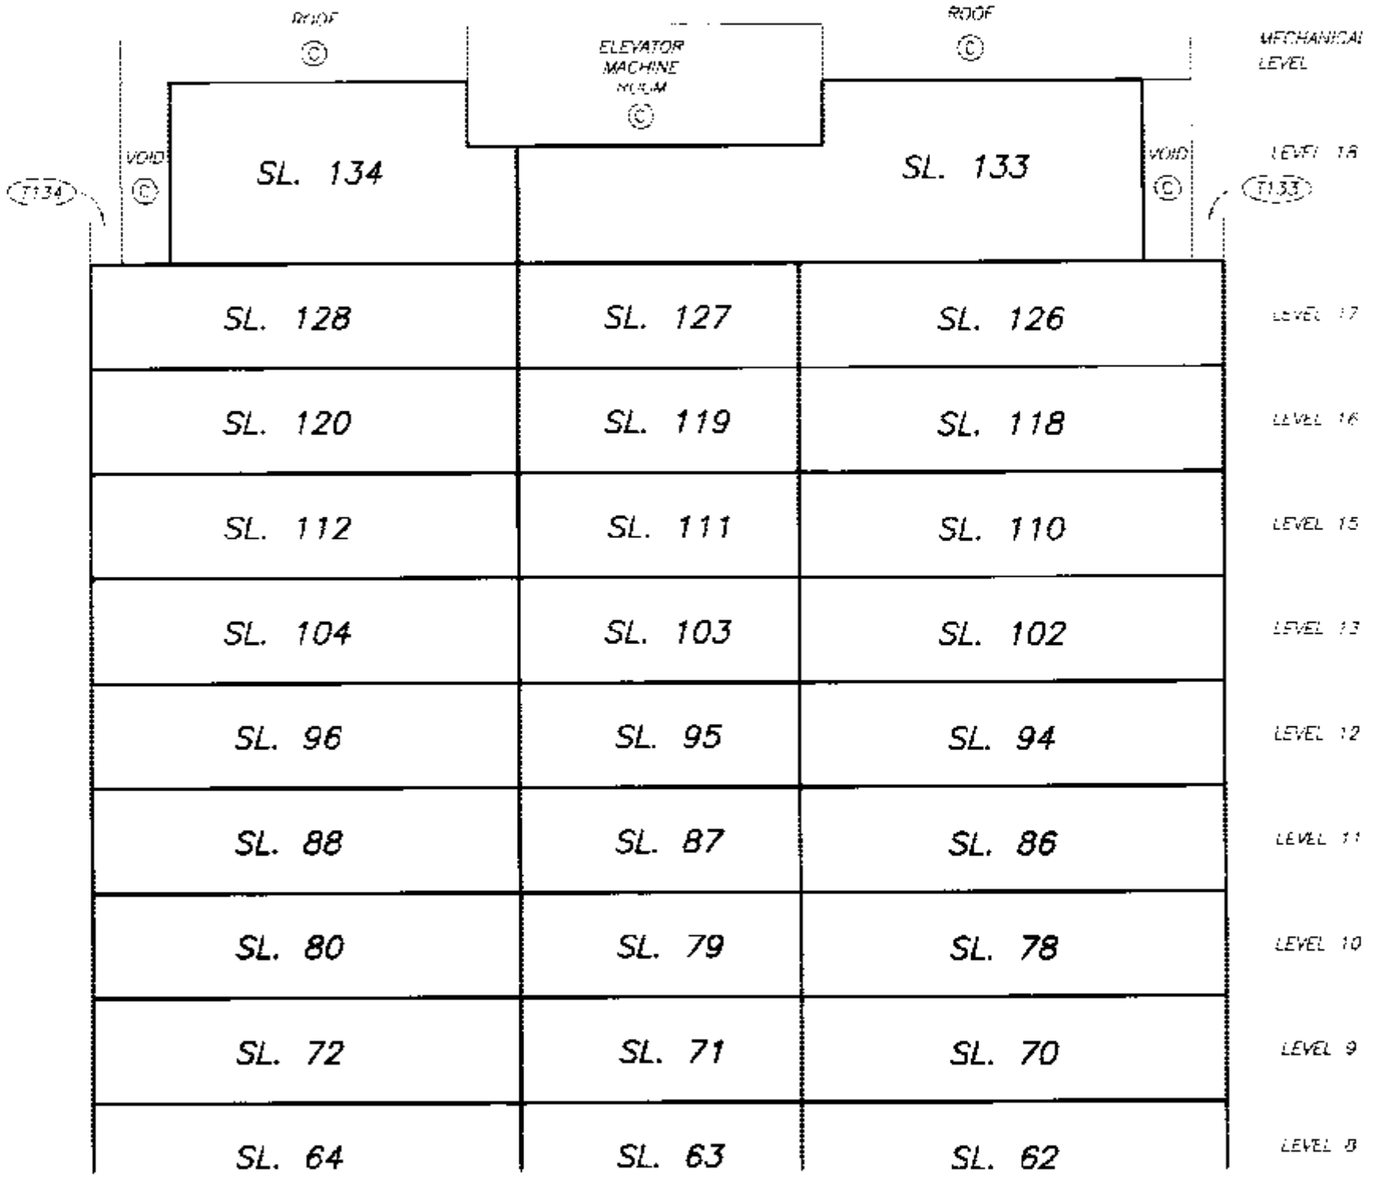

FOR CONTINUATION
SEE SHEET #8

DATE : DECEMBER 9, 2005

DRAWING # 30574-2_S
FILE # 30574-2

ORIGINAL

FILED NWBCS1691 X27266 2007-03-29-14.13.07.747572

SECTION B – B'

STRATA PLAN BCS 1691

SCALE 1:150

2 0 2 4 6

ALL DISTANCES ARE IN METRES.

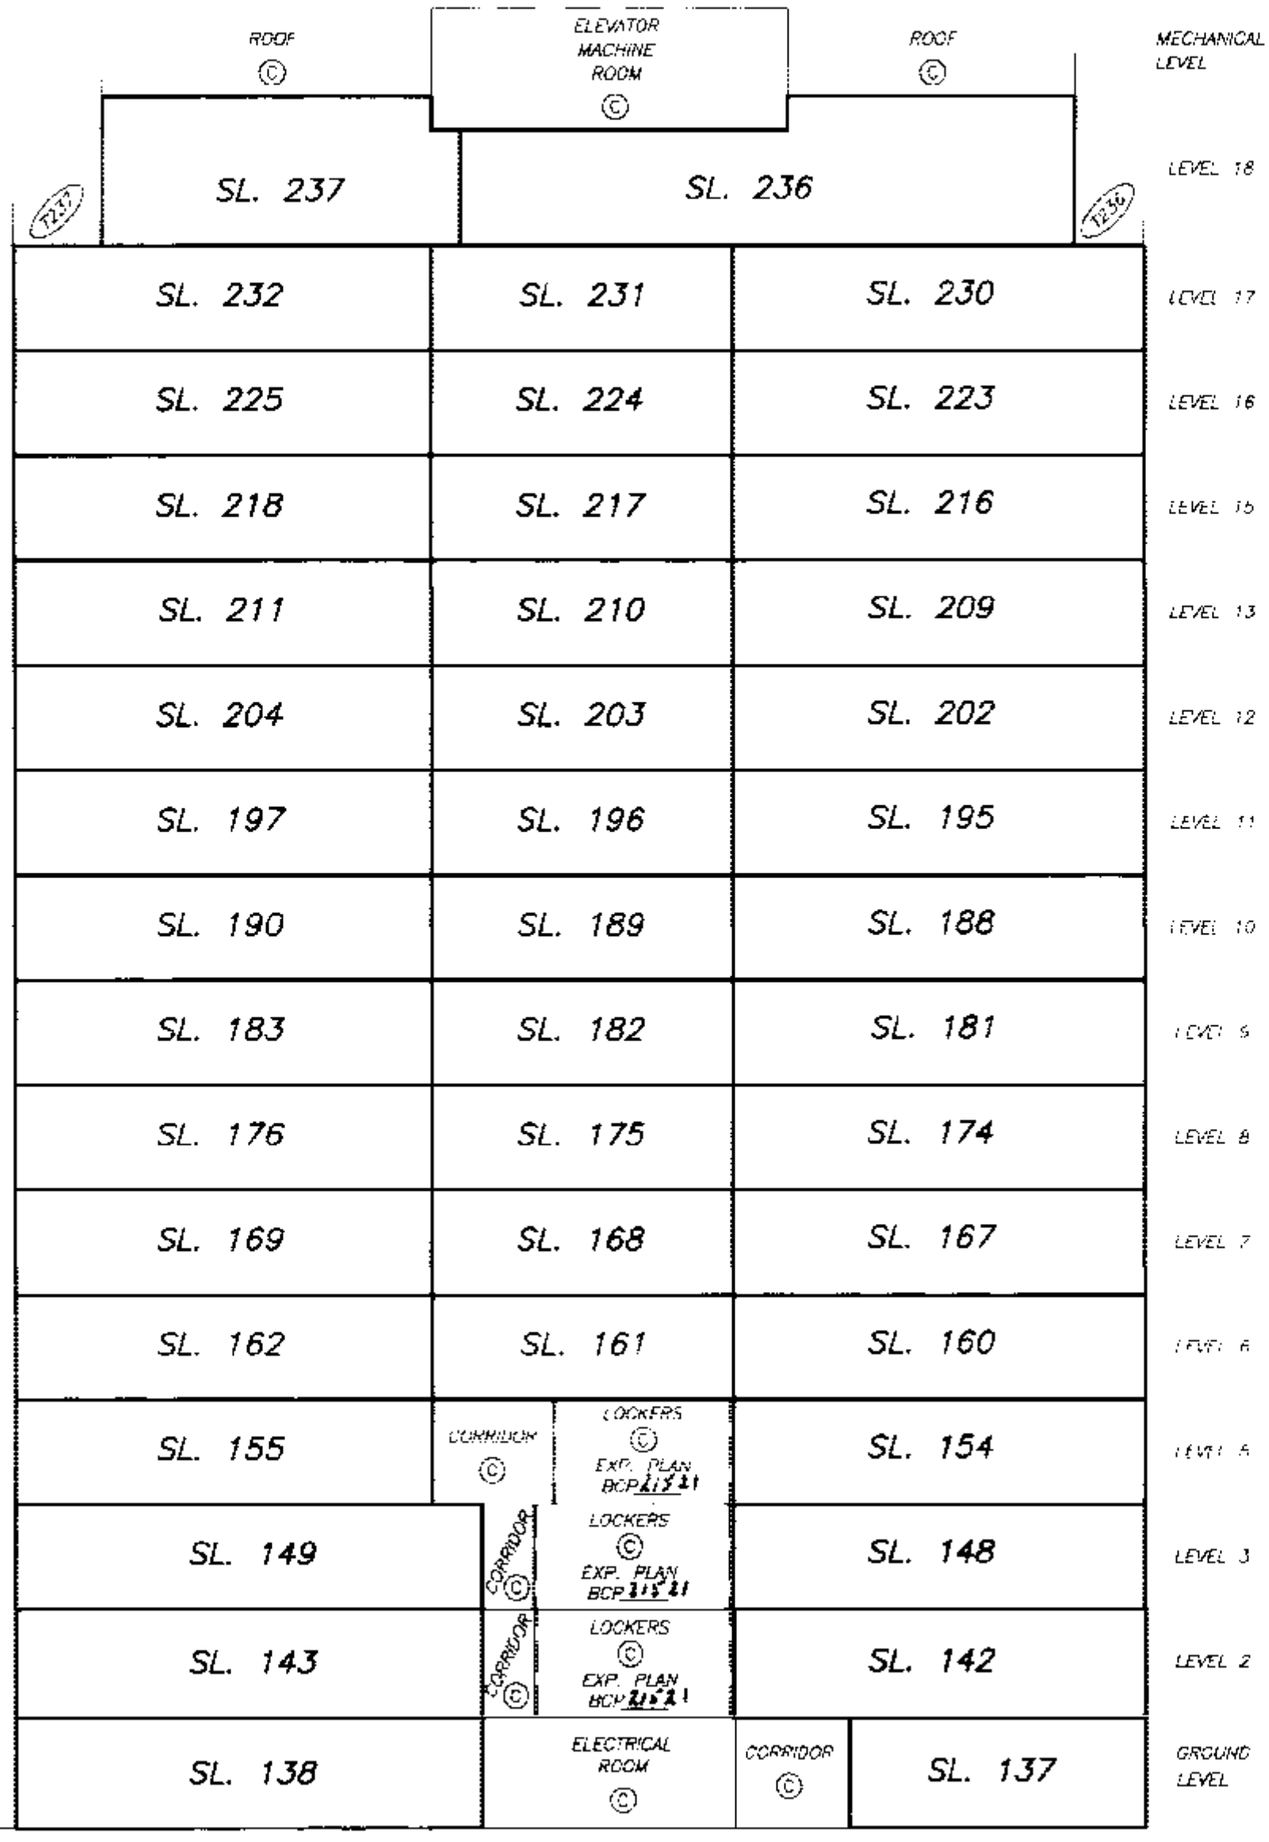

DATE : DECEMBER 9, 2005

DRAWING # 30574-2_S
FILE # 30574-2

ORIGINAL

FILED NMBCS1691 X27266 2007-03-29-14.13.07.747522

GROUND LEVEL

STRATA PLAN BCS 1691

SCALE 1:400

5 0 5 10 15

ALL DISTANCES ARE IN METRES.

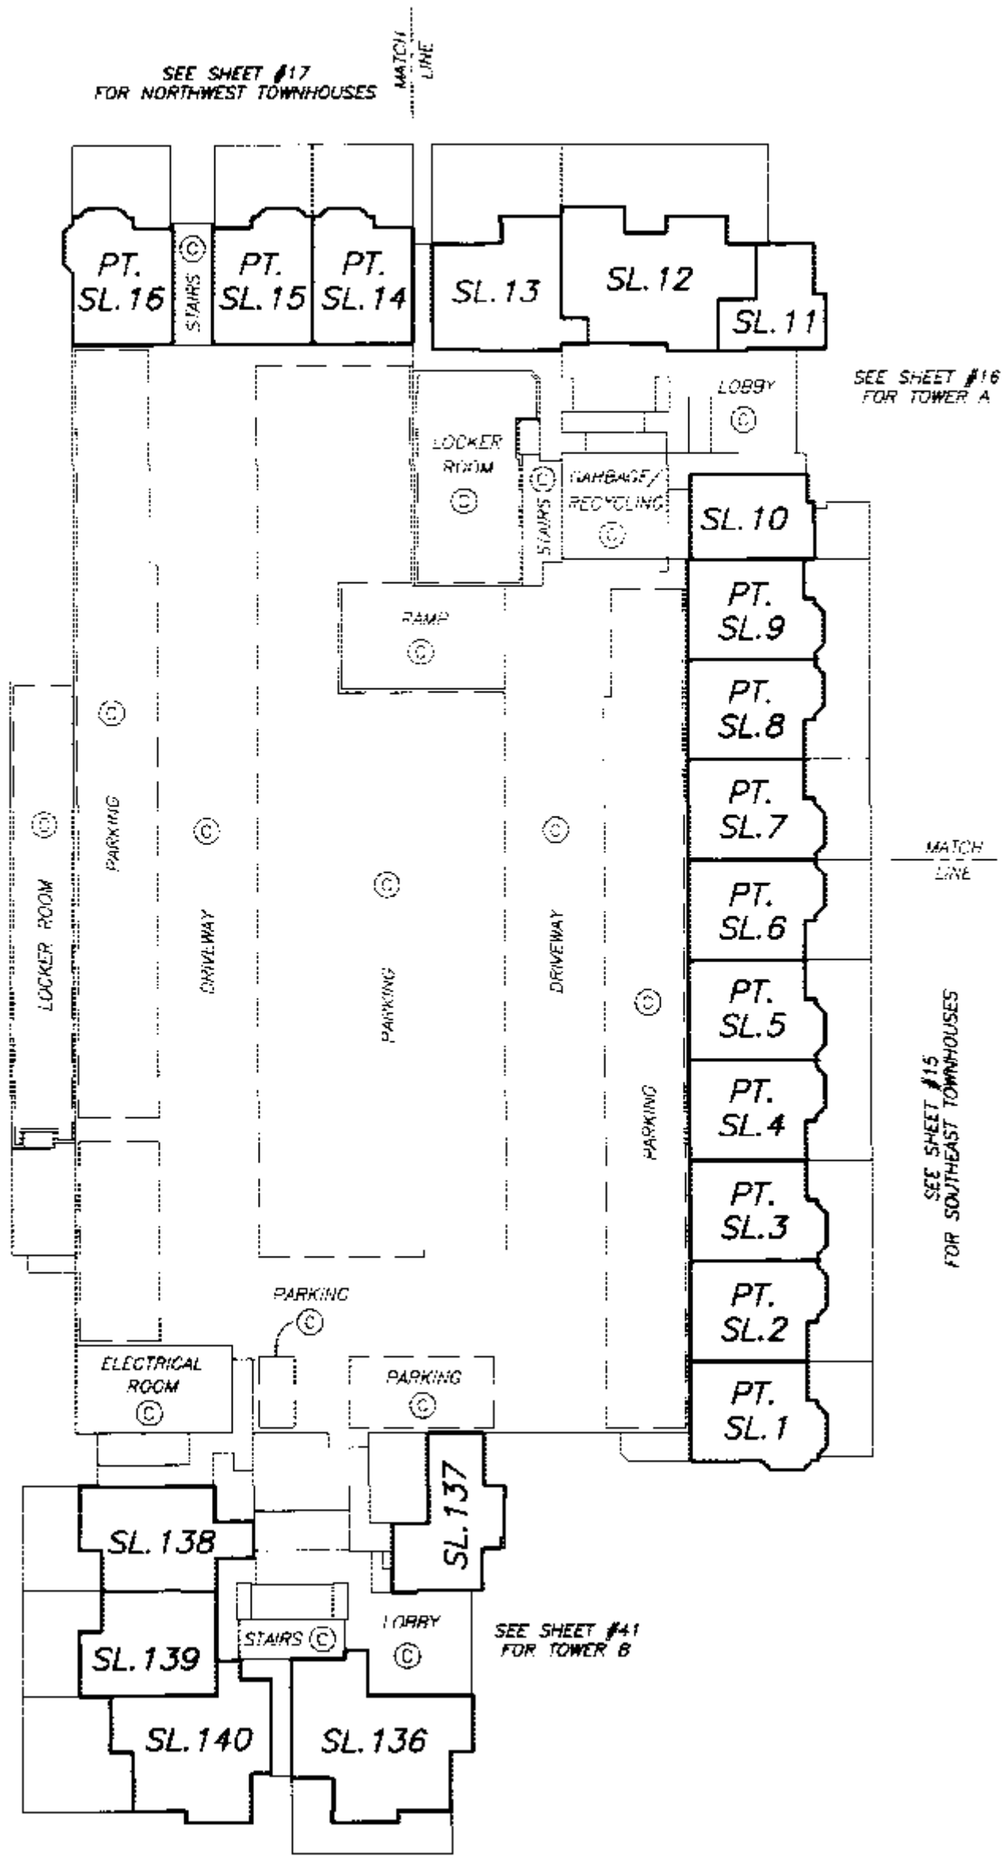

DATE : DECEMBER 9, 2005

DRAWING # 30574-2
FILE # 30574-2_GL

ORIGINAL

FILED NWBCS1691 X27266 2007-03-29-14.13.07.747572

LEVEL 2

STRATA PLAN BCS 1691

SCALE 1:400

5 0 5 10 15

ALL DISTANCES ARE IN METRES.

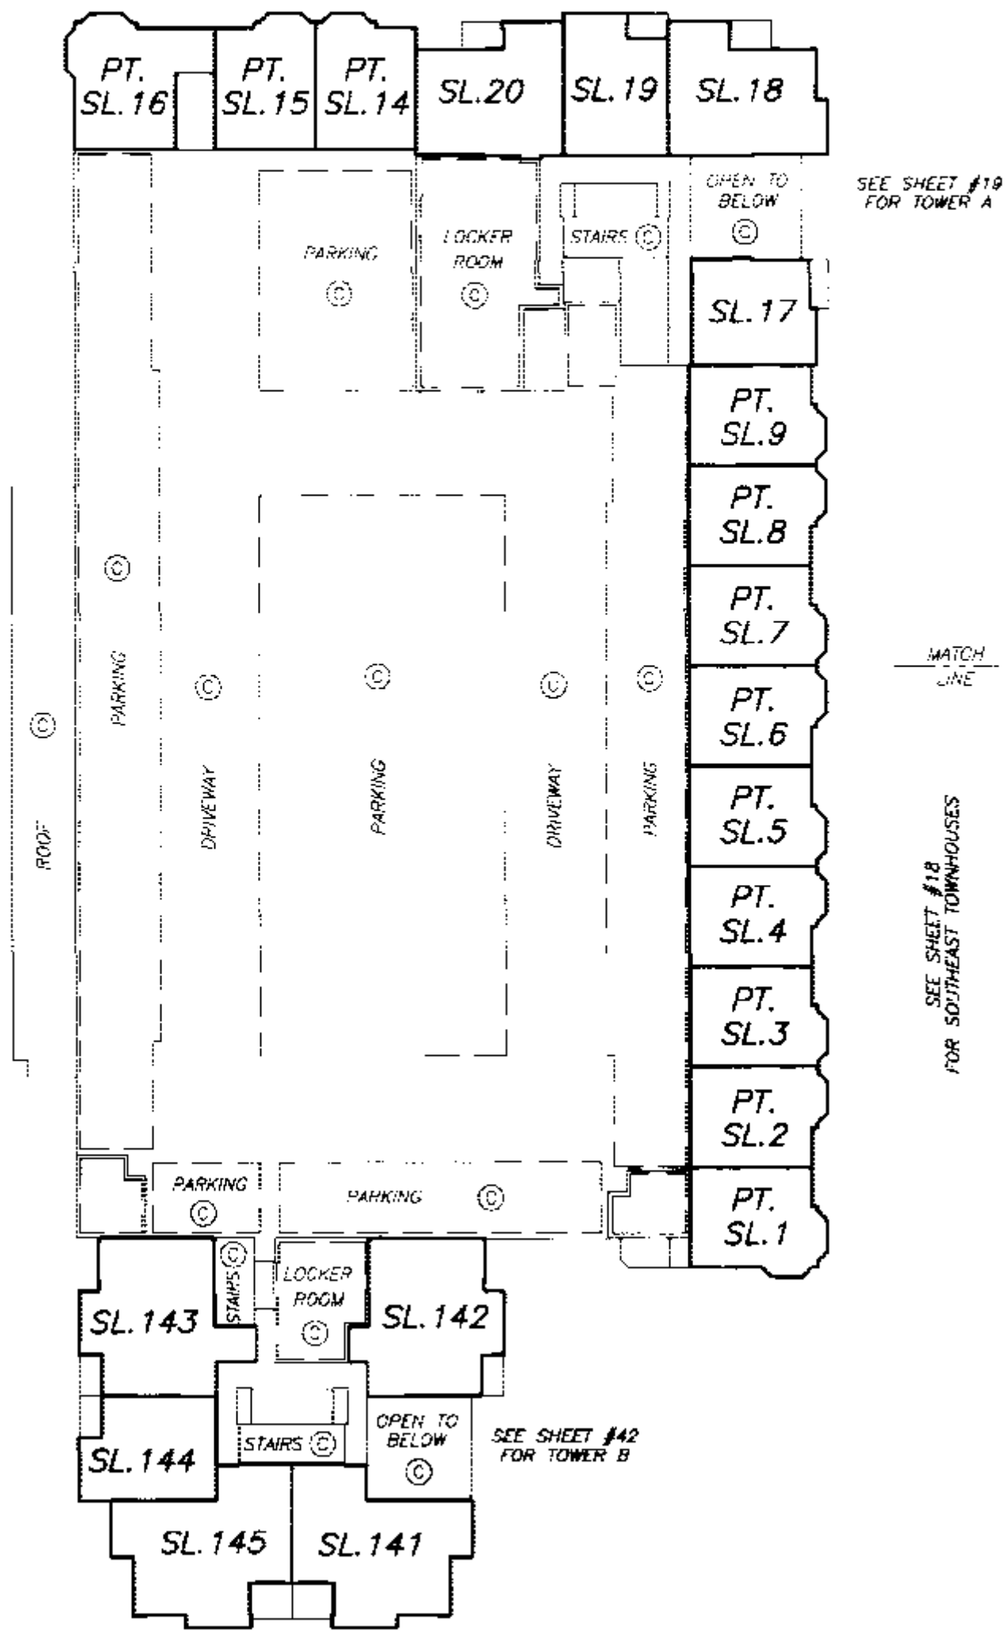

DATE : DECEMBER 9, 2005

DRAWING # 30574-2
FILE # 30574-2_L2

ORIGINAL

FILED NWBCS1691 X27266 2007-03-29-14.13.07.747572

LEVEL 3

STRATA PLAN BCS 1691

SCALE 1:400

5 0 5 10 15

ALL DISTANCES ARE IN METRES.

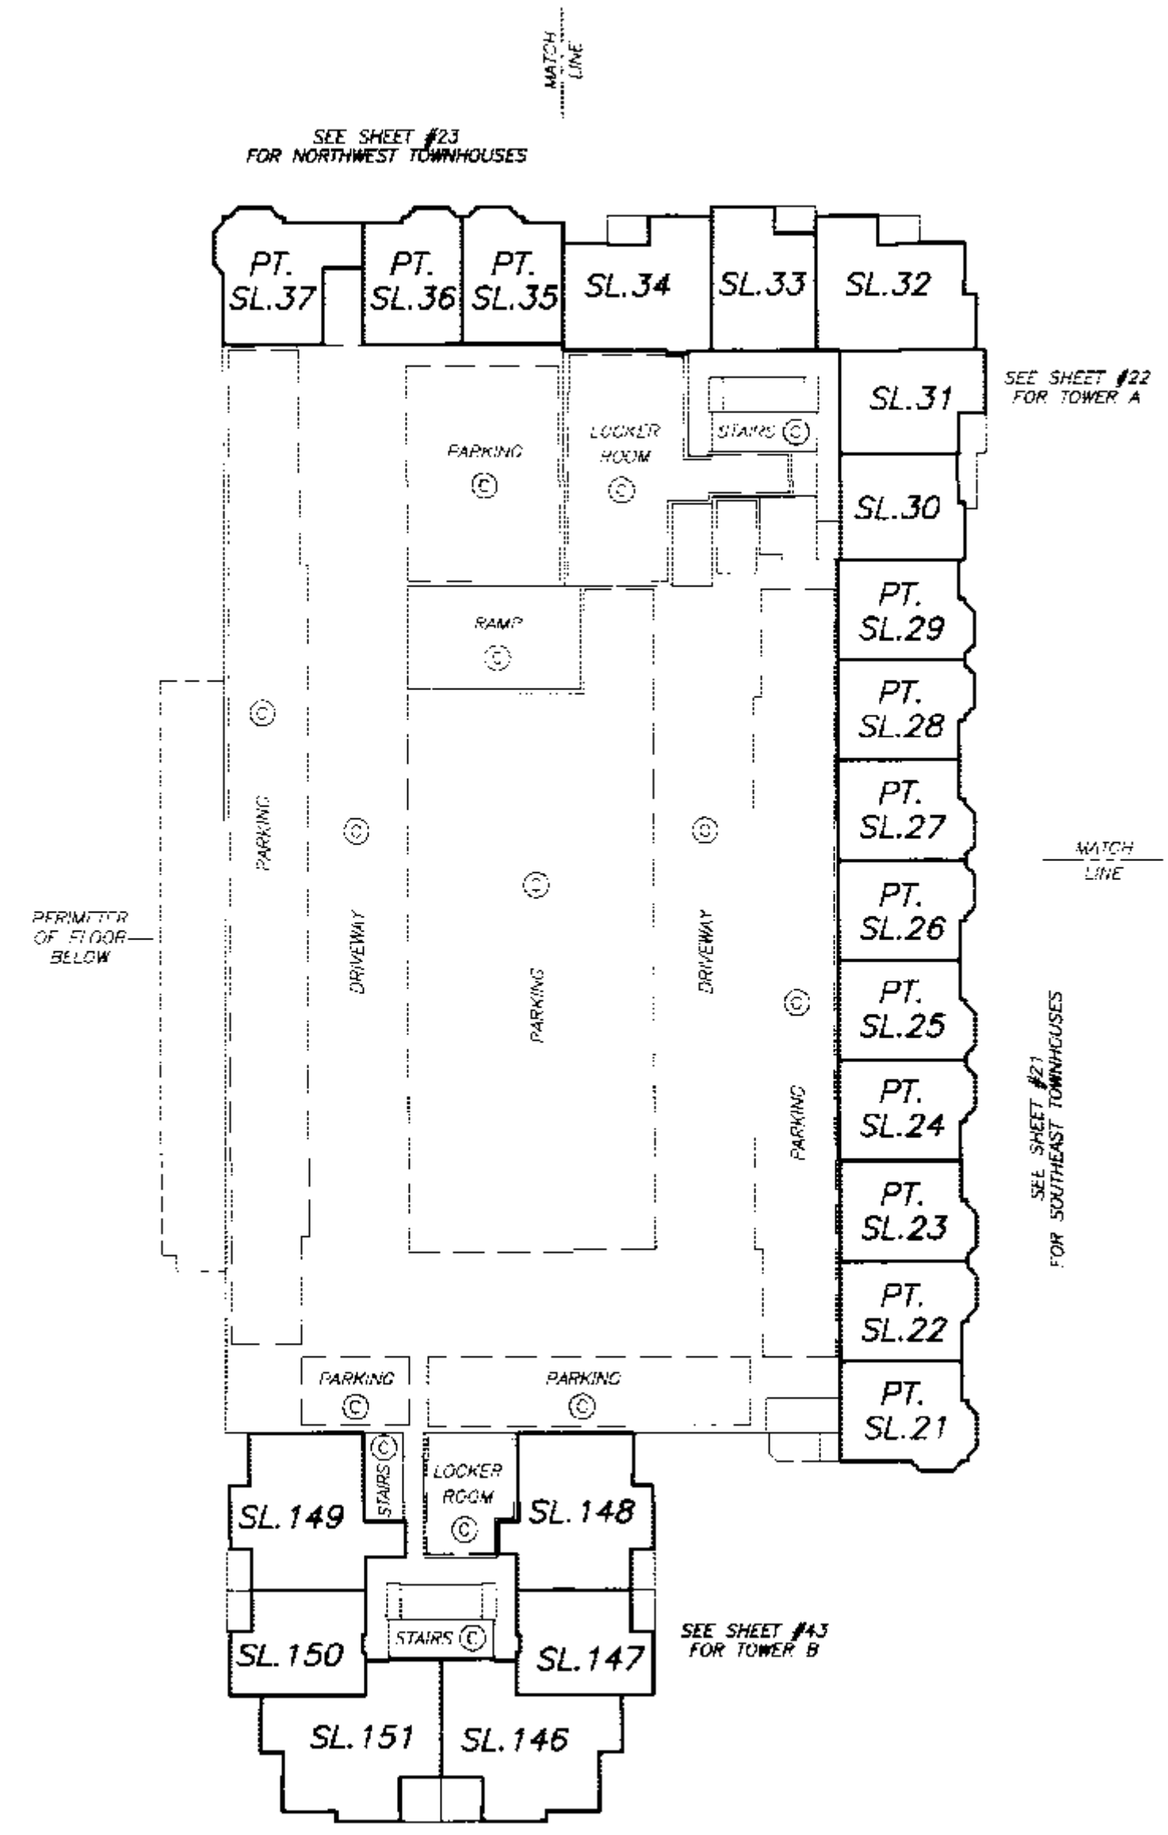

DATE : DECEMBER 9, 2005

DRAWING # 30574-2
FILE # 30574-2_L3

ORIGINAL

FILED NWBCS1691 X27266 2007-03-29-14.13.07.747572

LEVEL 5

STRATA PLAN BCS 1691

SCALE 1:400

5 0 5 10 15

ALL DISTANCES ARE IN METRES.

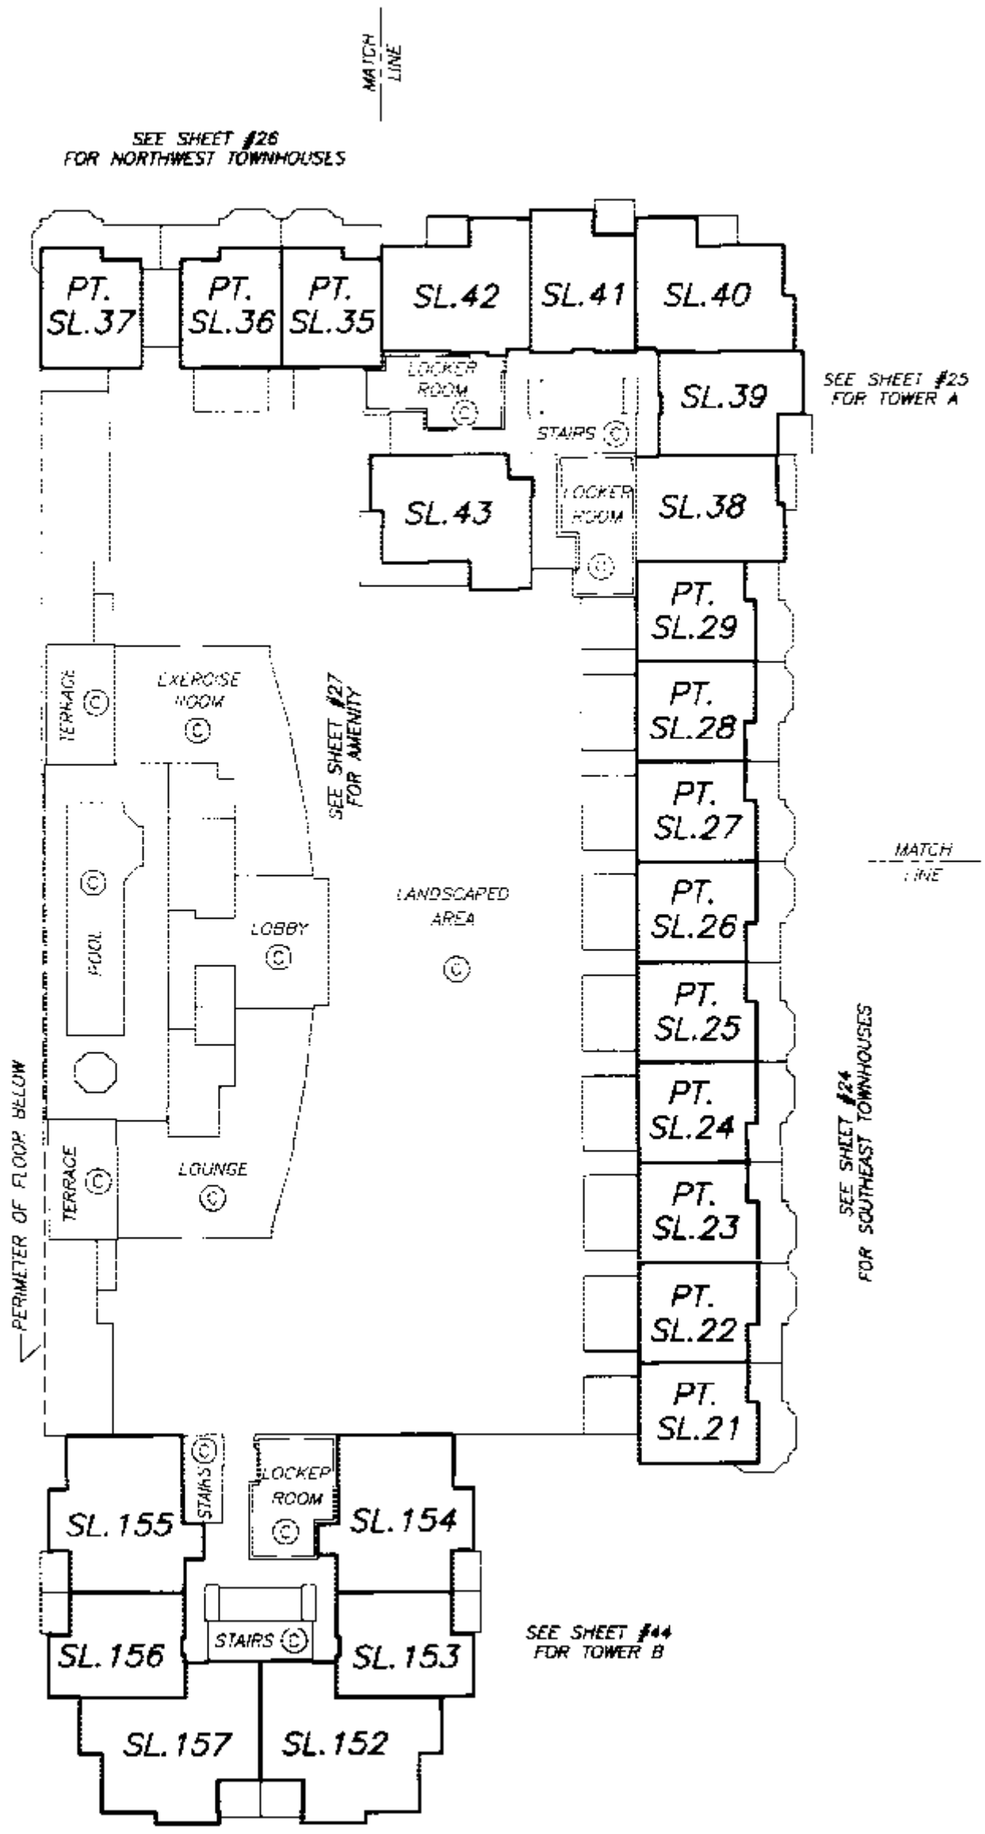

DATE : DECEMBER 9, 2005

DRAWING # 30574-2
FILE # 30574-2_L5

ORIGINAL

FILED NWBCS1691 X27266 2007-03-29-14.13.07.747572

GROUND LEVEL FLOOR PLAN
SOUTHEAST PORTION

STRATA PLAN BCS 1691

SCALE 1:150

2 0 2 4 6

ALL DISTANCES ARE IN METRES.

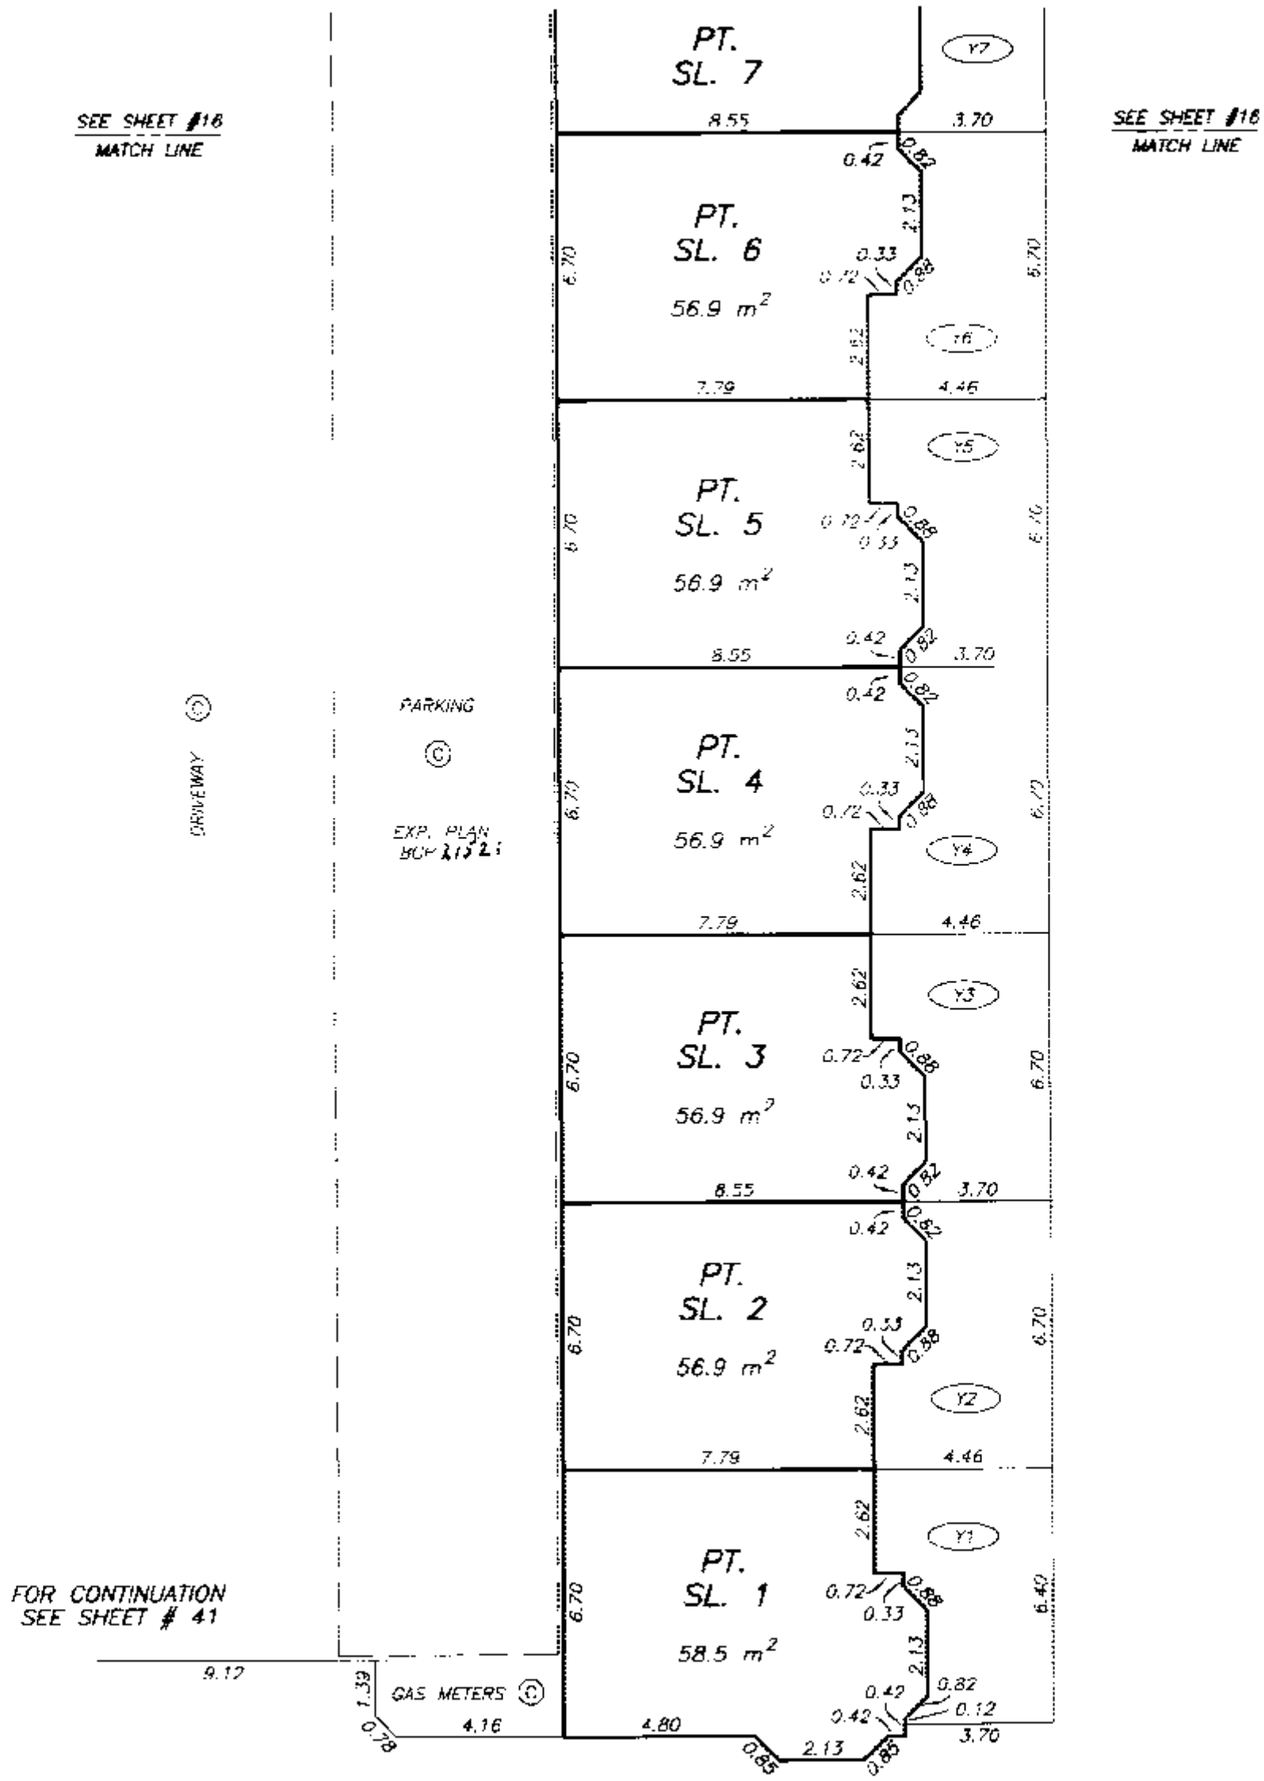

DATE : DECEMBER 9, 2005

DRAWING # 30574-2_GL_DET
FILE # 30574-2

ORIGINAL

FILED NWBCS1691 X27266 2007-03-29-14.13.07.747572

GROUND LEVEL FLOOR PLAN
NORTHEAST PORTION

STRATA PLAN BCS 1691

SCALE 1:150

2 0 2 4 6

ALL DISTANCES ARE IN METRES.

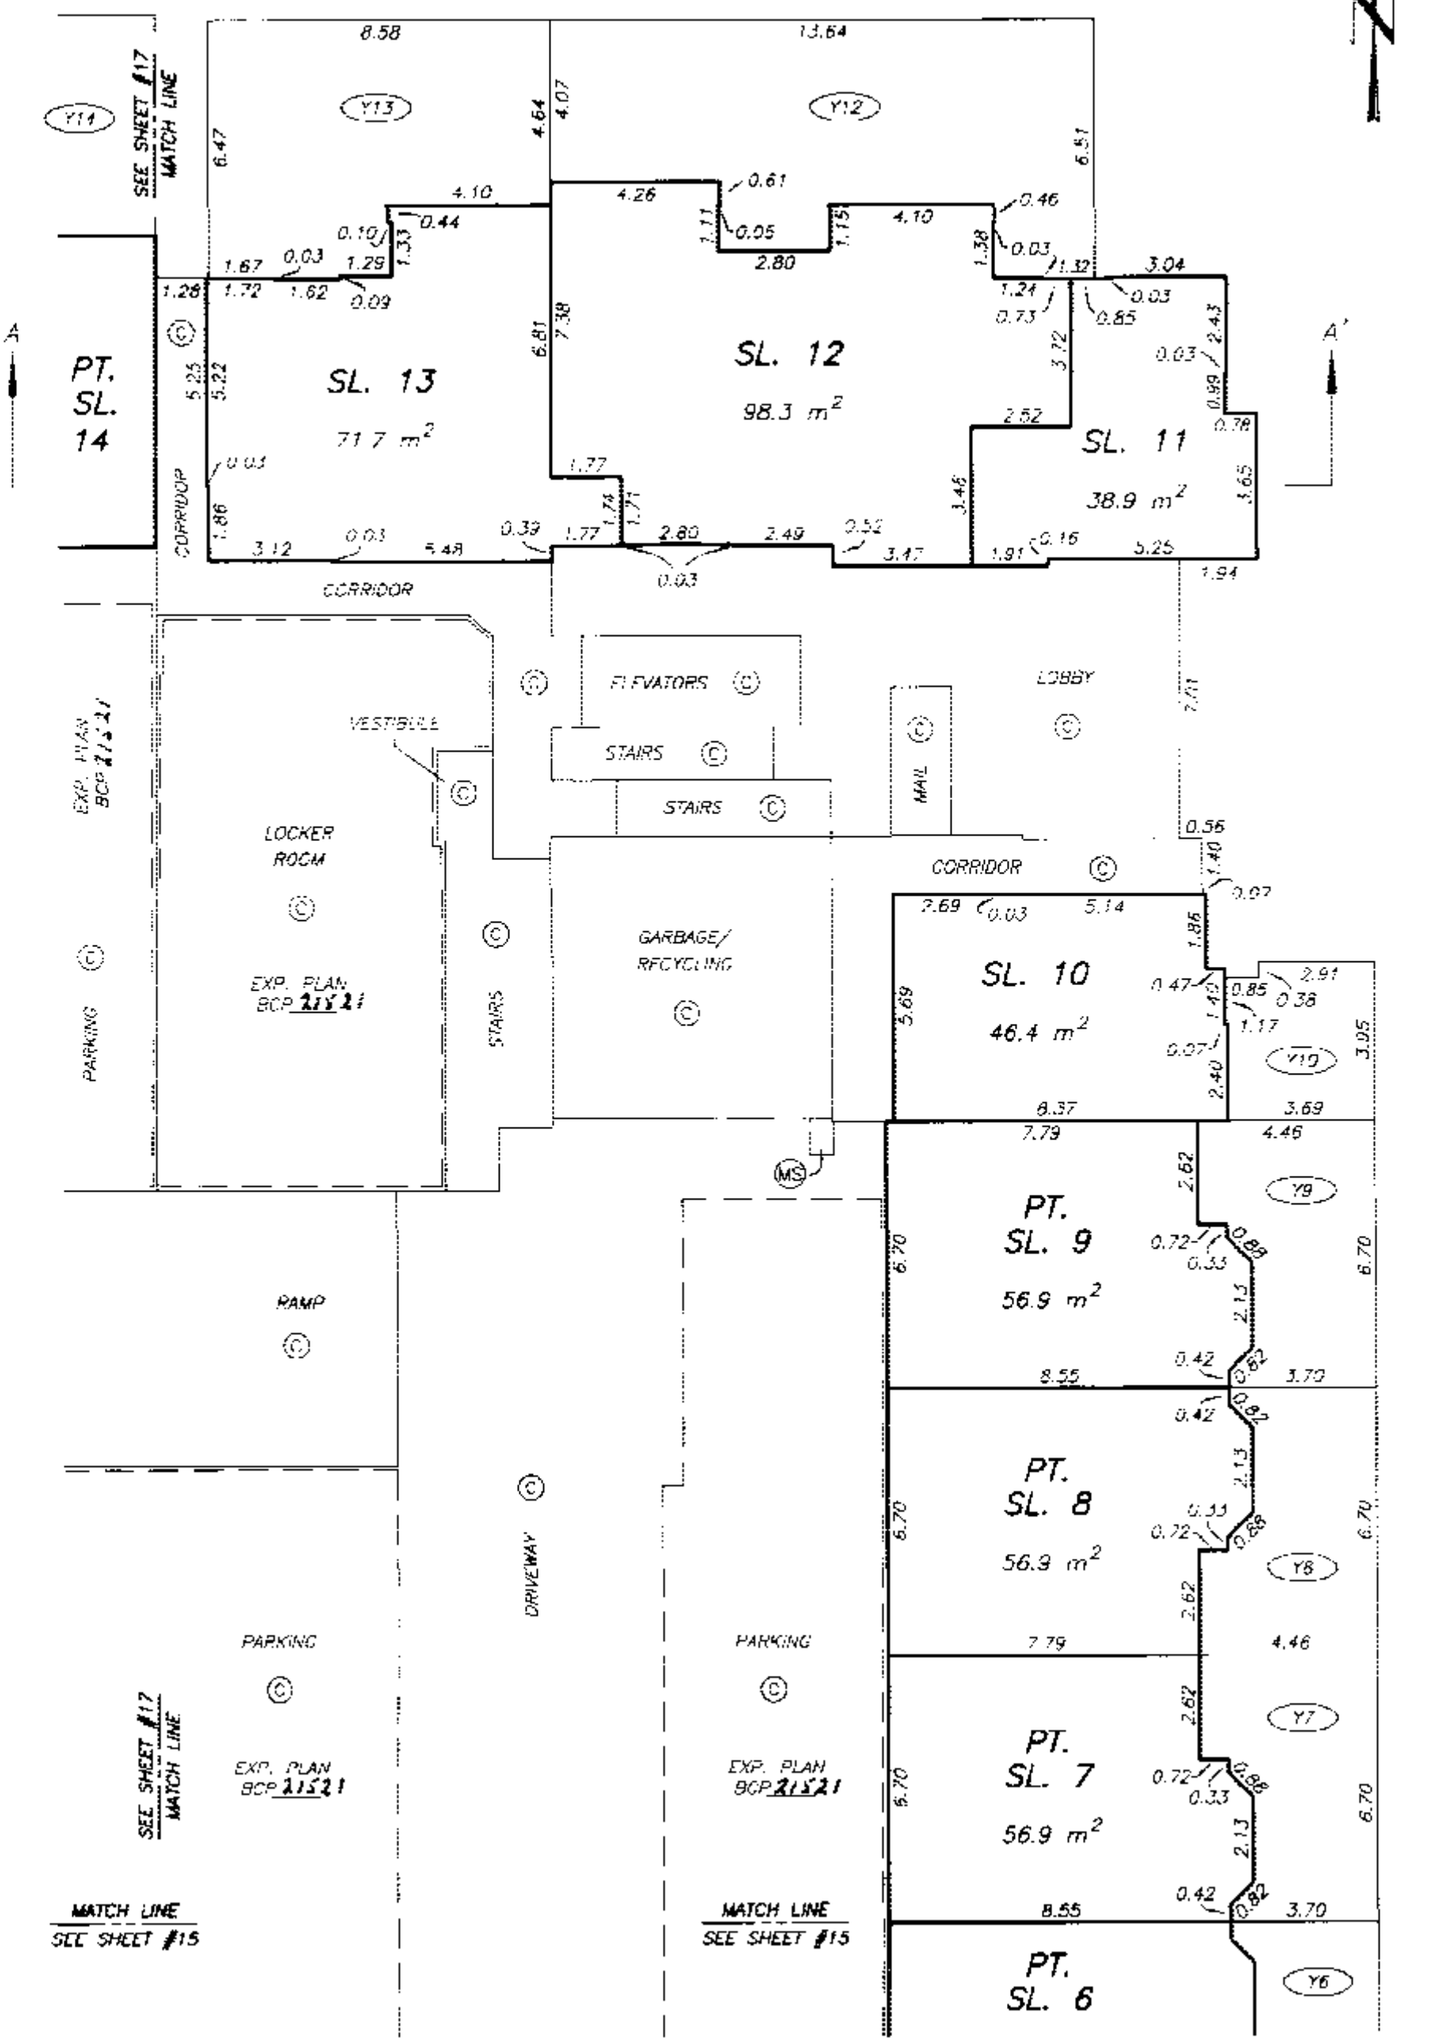

DATE : DECEMBER 9, 2005

M.C.L.

DRAWING # 30574-2_GL_DET
FILE # 30574-2

ORIGINAL

FILED NWBCS1691 X27266 2007-03-29-14.13.07.747572

GROUND LEVEL FLOOR PLAN
NORTHWEST PORTION

STRATA PLAN BCS 1691

SCALE 1:150

2 0 2 4 6

ALL DISTANCES ARE IN METRES.

MATCH LINE
SEE SHEET #16

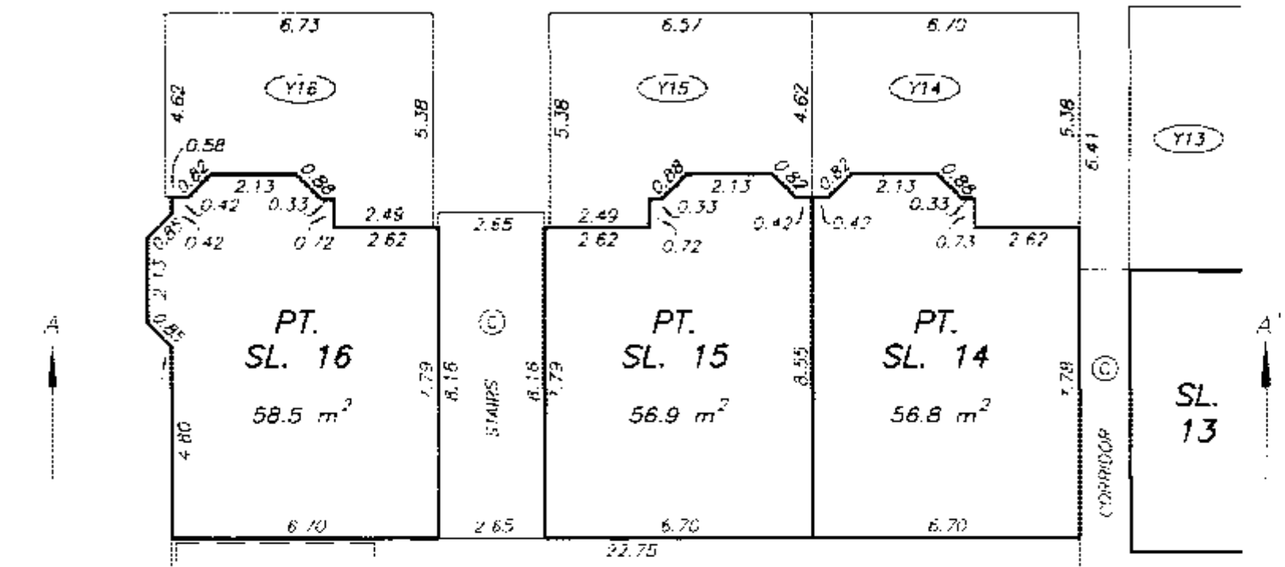

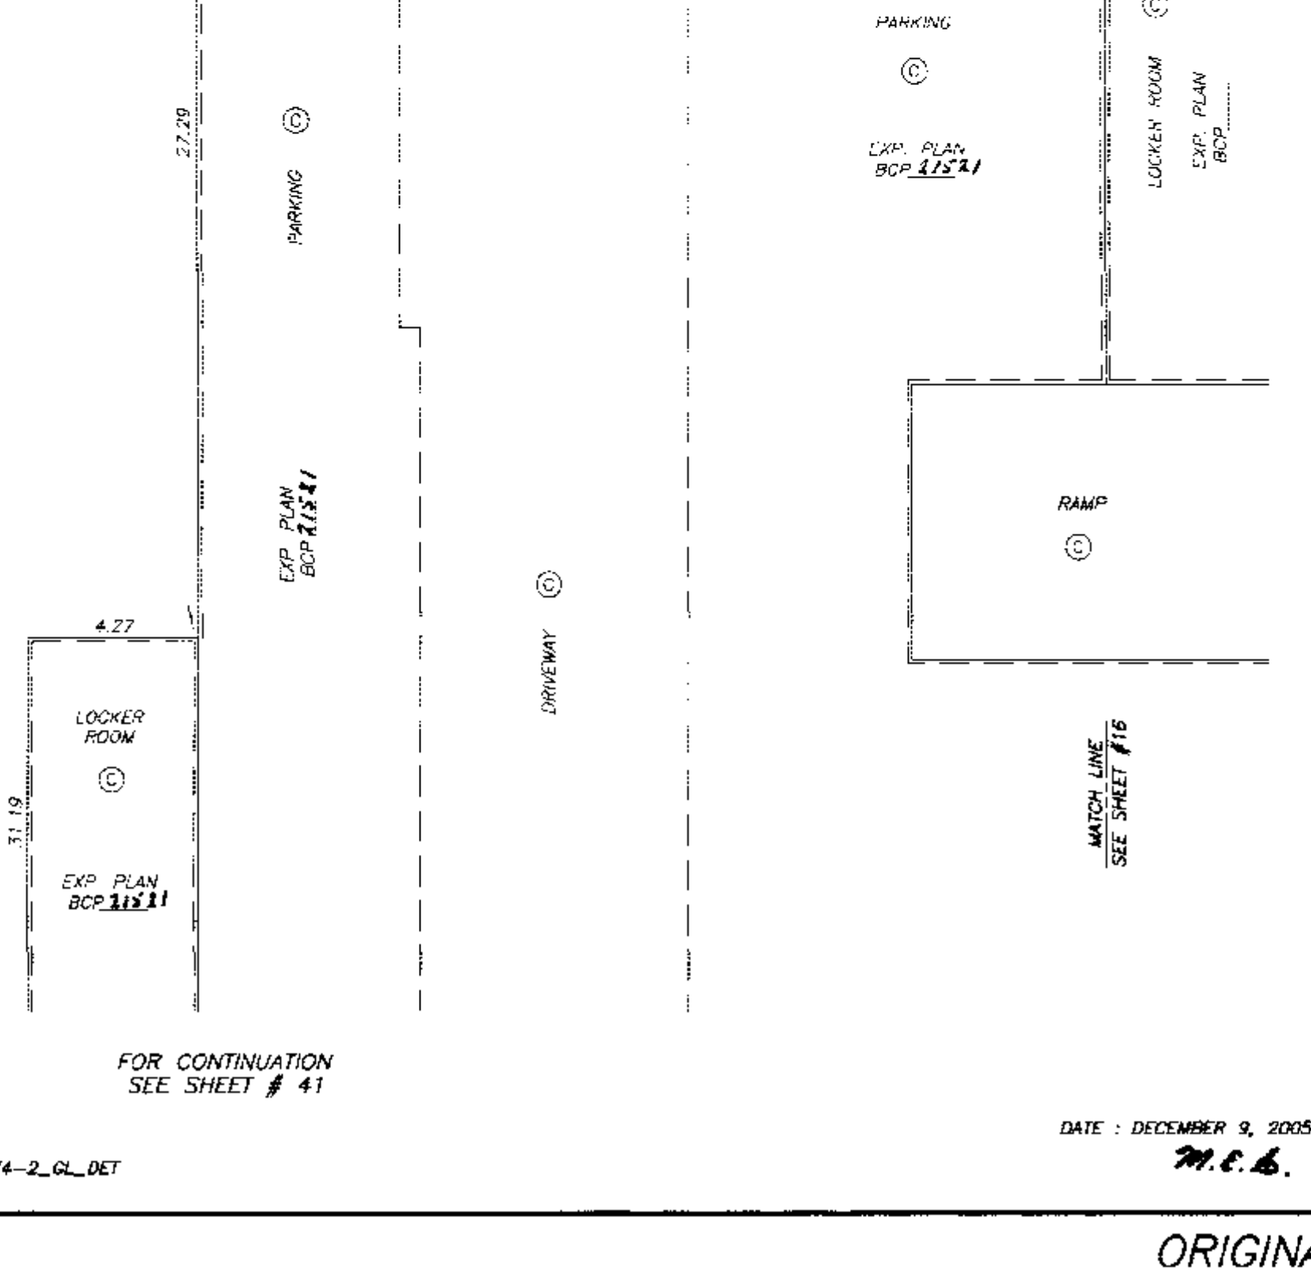

FOR CONTINUATION
SEE SHEET # 41

DATE : DECEMBER 9, 2005

M.E.B.

DRAWING # 30574-2_GL_DET
FILE # 30574-2

ORIGINAL

FILED NWBCS1691 X27266 2007-03-29-14.13.07.747572

LEVEL 2 FLOOR PLAN
SOUTHEAST PORTION

STRATA PLAN BCS 1691

SCALE 1:150

2 0 2 4 6

ALL DISTANCES ARE IN METRES.

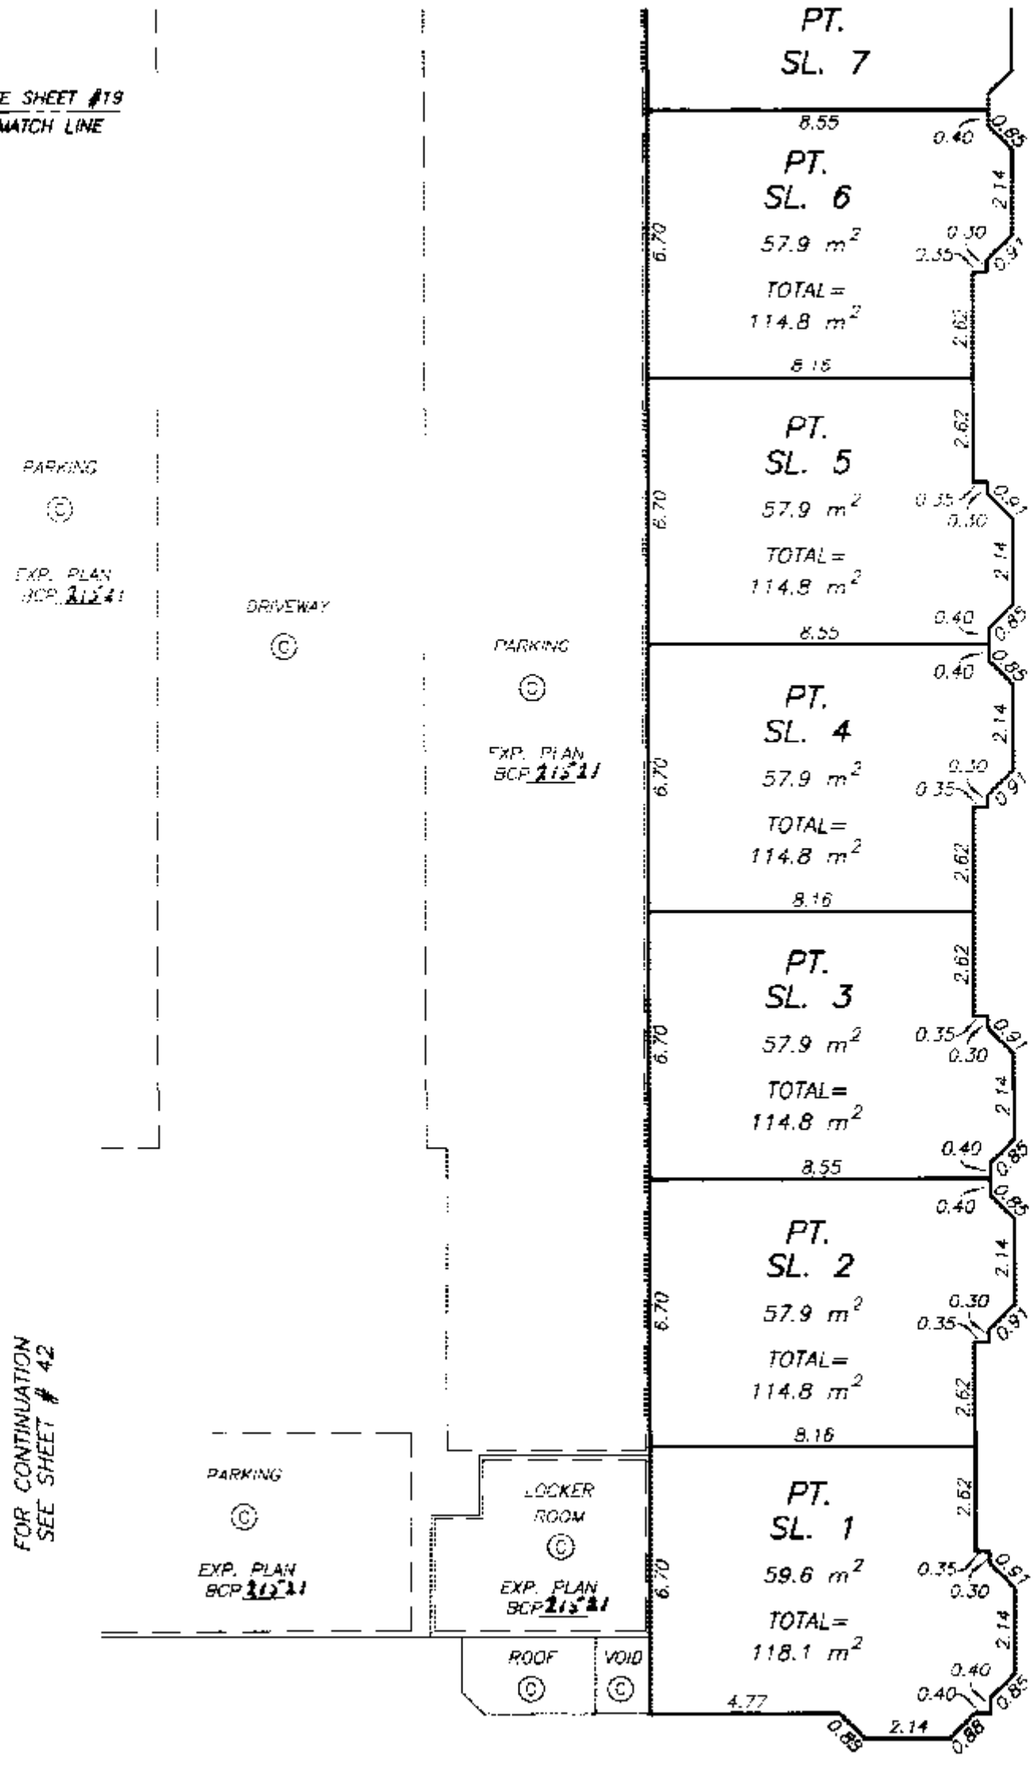

DRAWING # 30574-2_L2_DET
FILE # 30574-2

DATE : DECEMBER 9, 2005

M.E.A.

ORIGINAL

FILED NWBCS1691 X27266 2007-03-29-14.13.07.747572

LEVEL 2 FLOOR PLAN
NORTHEAST PORTION

STRATA PLAN BCS 1691

SCALE 1:150

2 0 2 4 6

ALL DISTANCES ARE IN METRES.

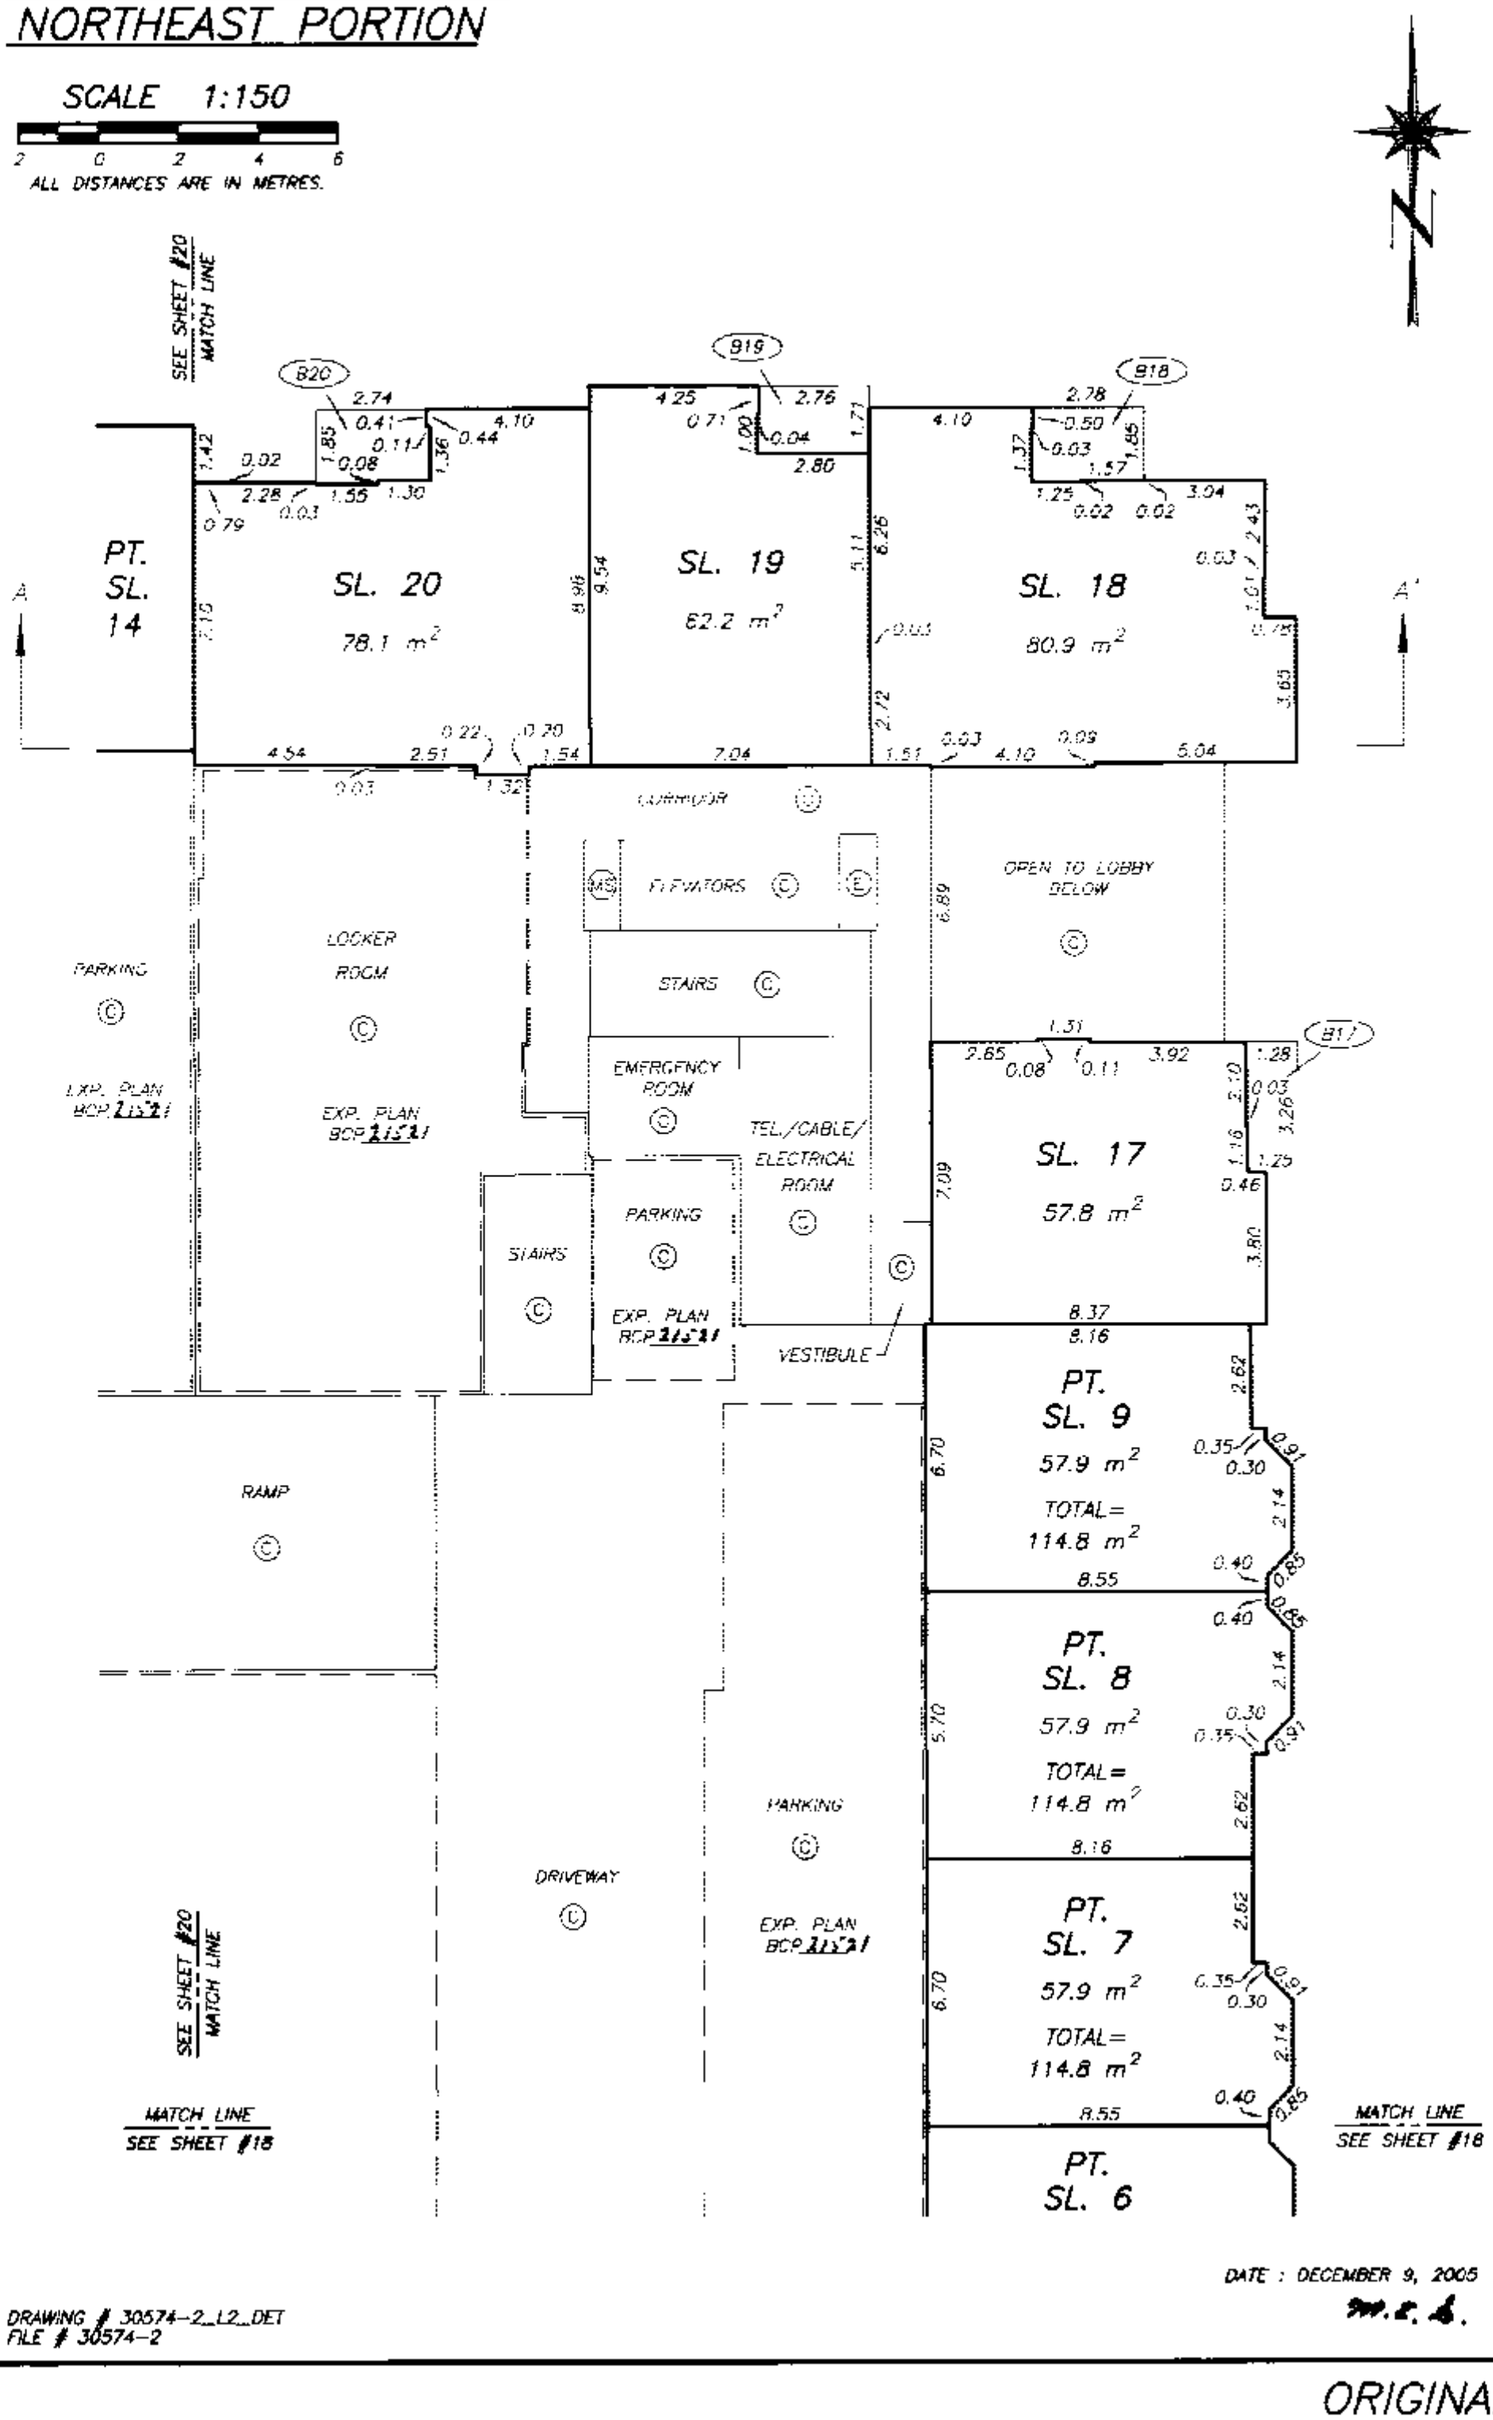

DATE : DECEMBER 9, 2005

DRAWING # 30574-2_L2_DET
FILE # 30574-2

ORIGINAL

FILED NWBCS1691 X27266 2007-03-29-14.13.07.747572

LEVEL 2 FLOOR PLAN
NORTHWEST PORTION

STRATA PLAN BCS 1691

SCALE 1:150

2 0 2 4 6

ALL DISTANCES ARE IN METRES.

MATCH LINE
SEE SHEET #19

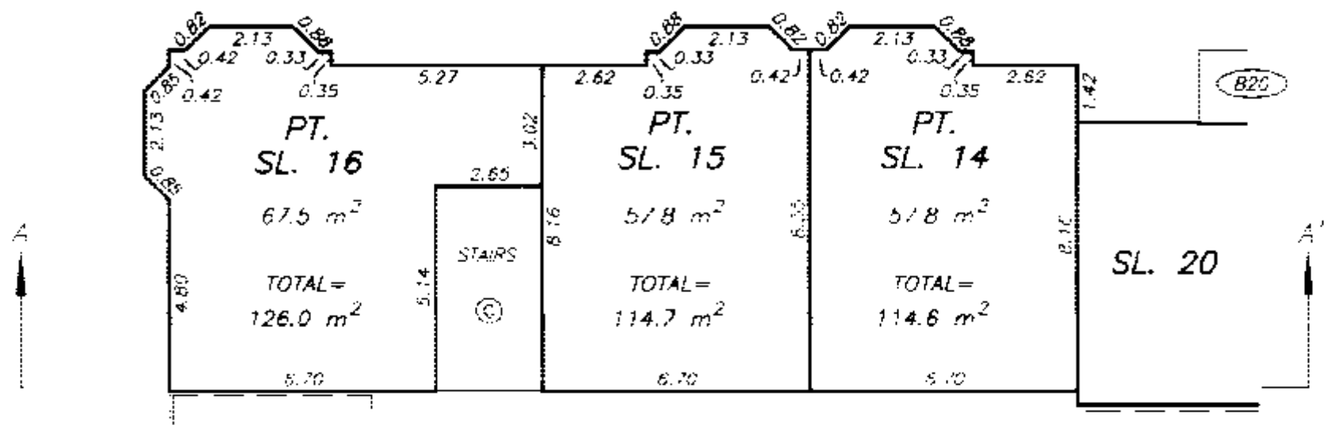

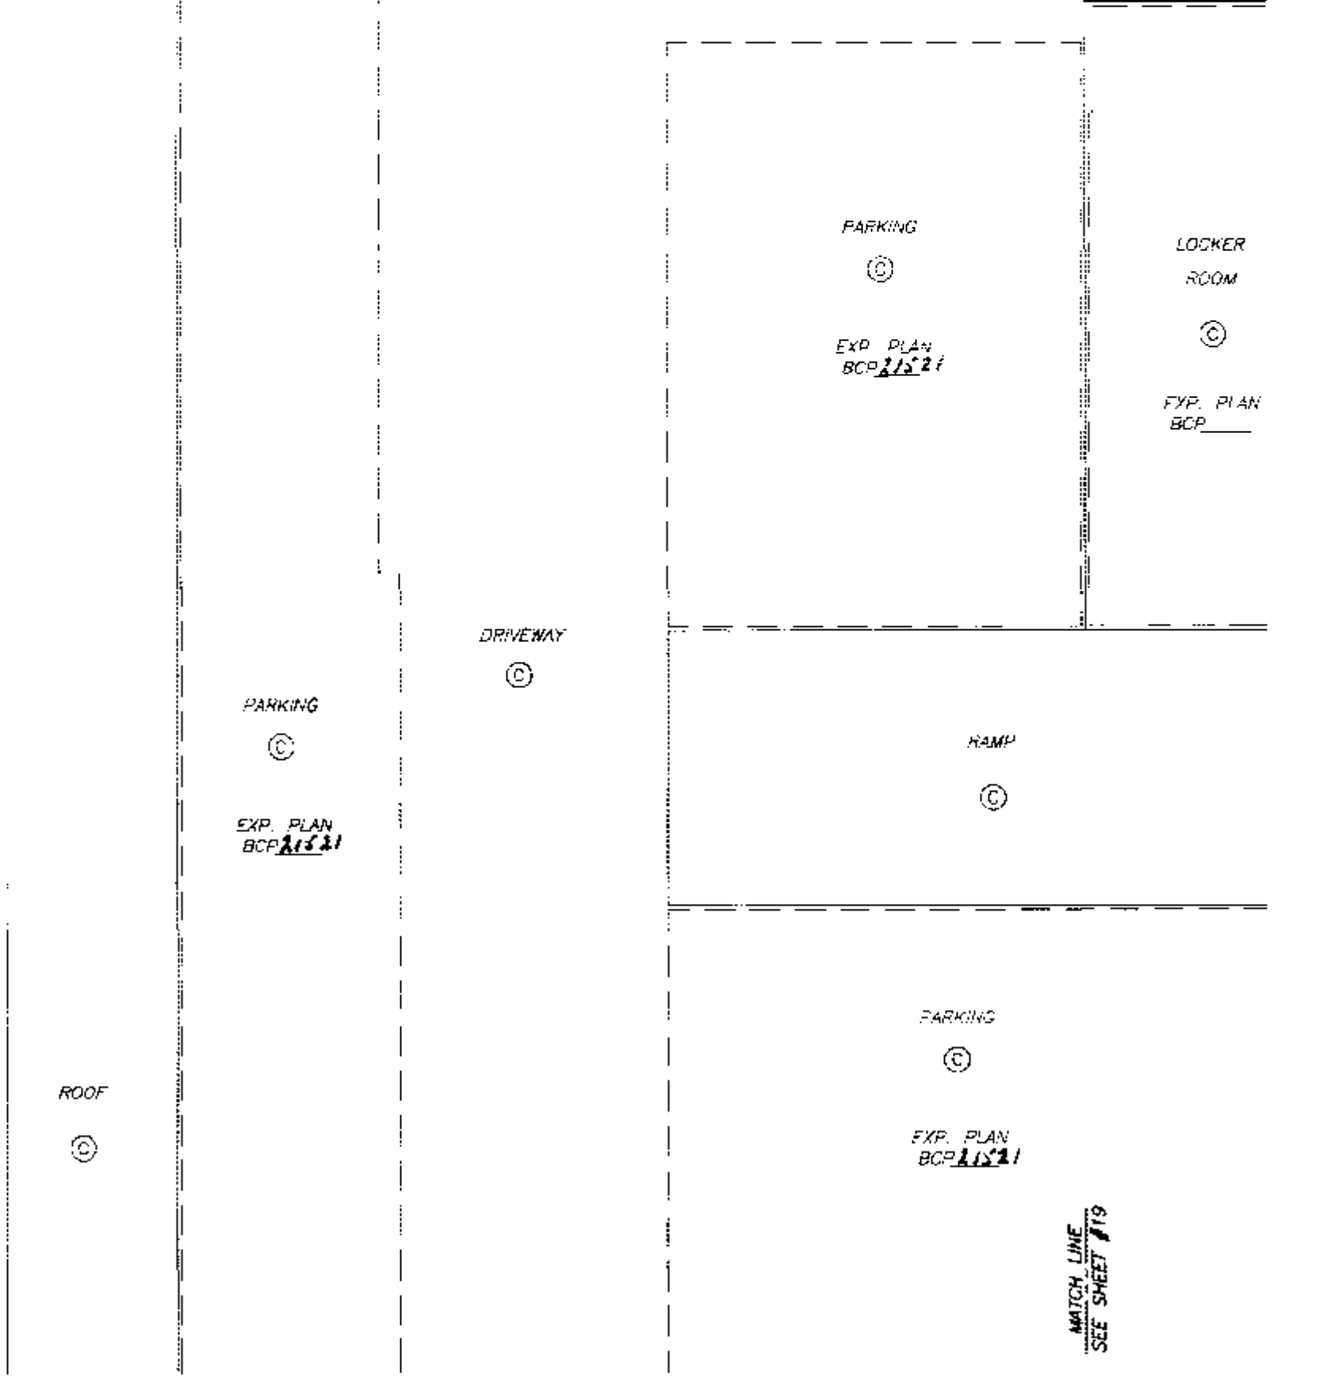

MATCH LINE
SEE SHEET #19

FOR CONTINUATION
SEE SHEET # 42

DATE : DECEMBER 9, 2005

M.E.L.

DRAWING # 30574-2_L2_DET
FILE # 30574-2

ORIGINAL

FILED NWBCS1691 X27266 2007-03-29-14.13.07.747572

LEVEL 3 FLOOR PLAN
SOUTHEAST PORTION

STRATA PLAN BCS 1691

SCALE 1:150

2 0 2 4 6

ALL DISTANCES ARE IN METRES.

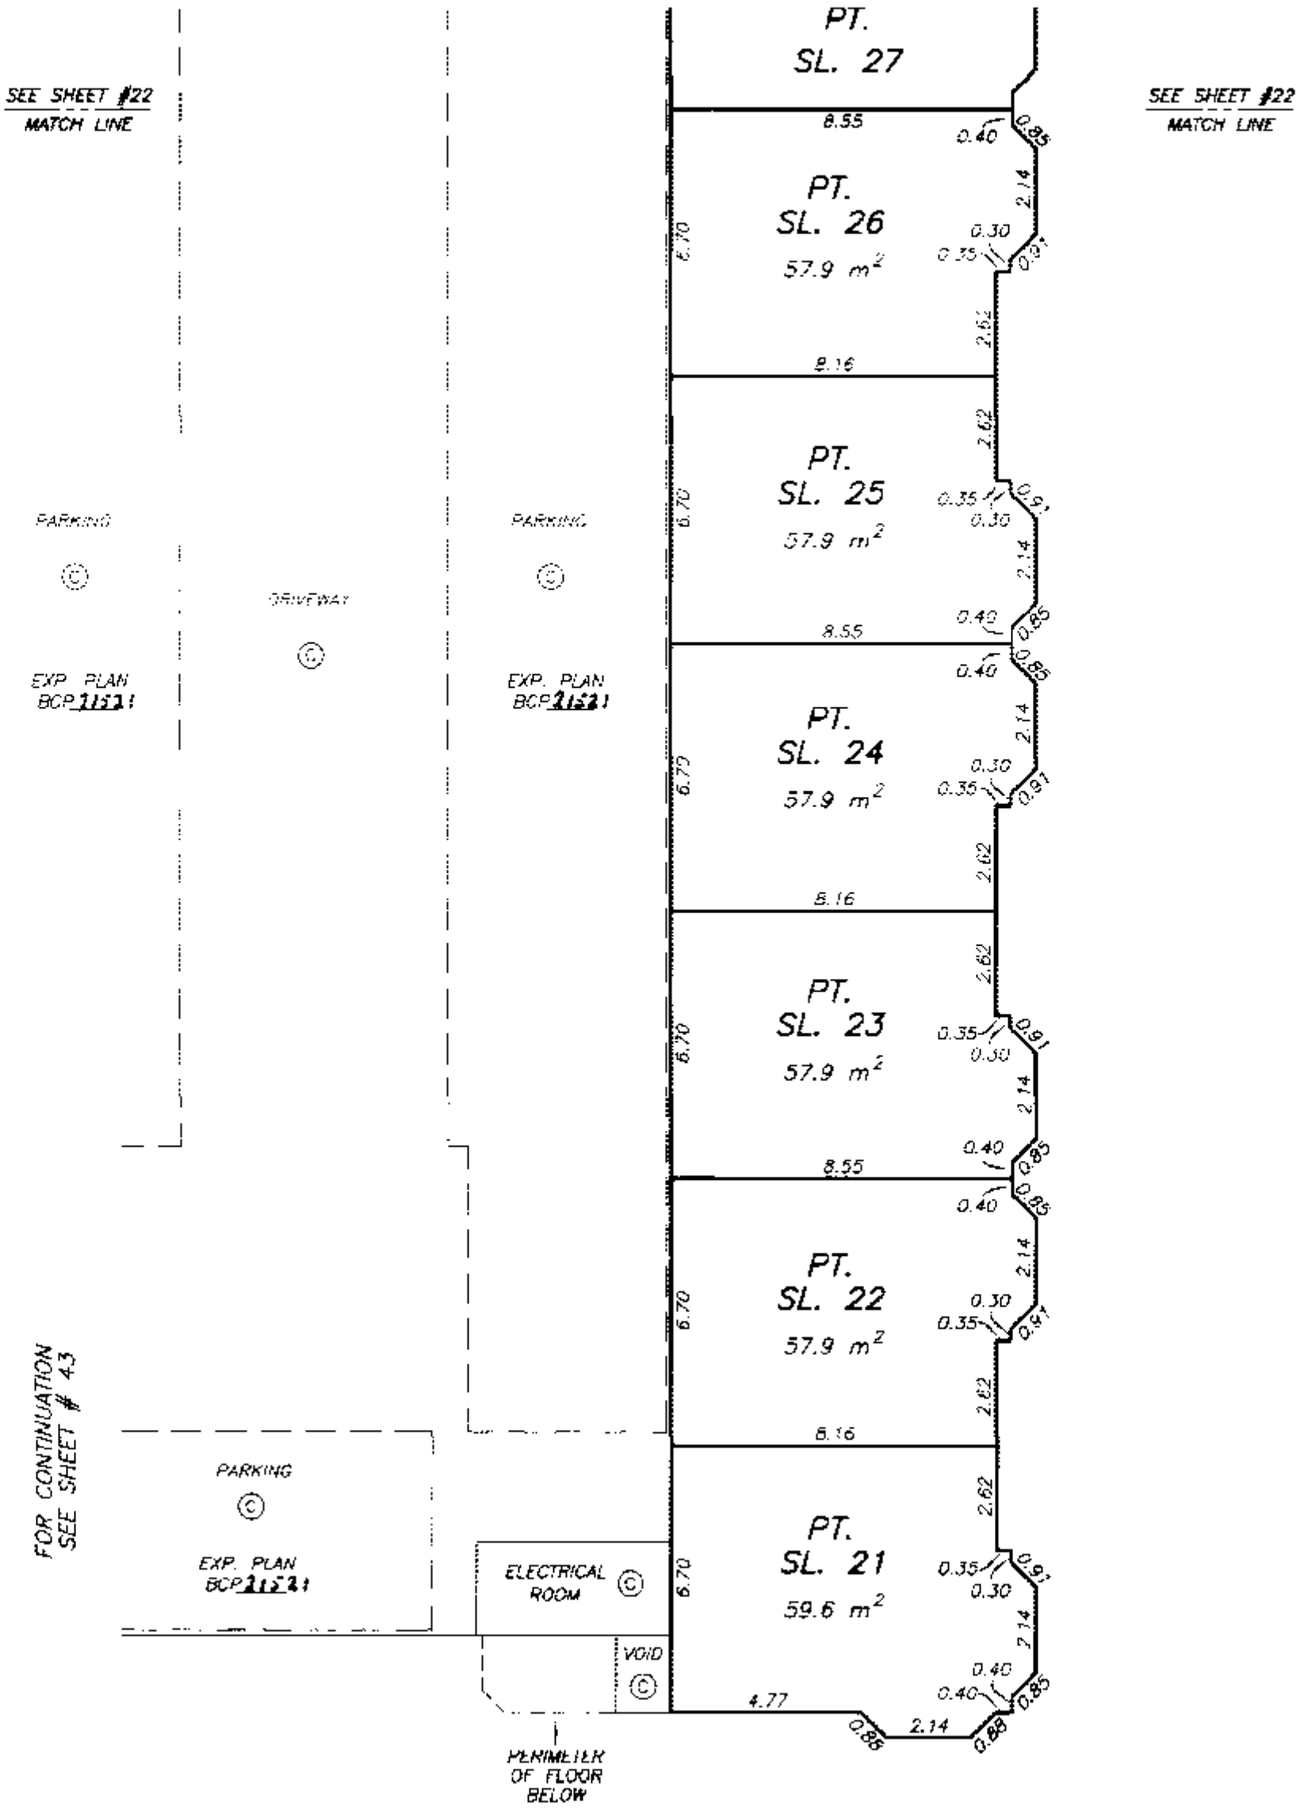

DATE : DECEMBER 9, 2005

M.E.L.

DRAWING # 30574-2_L3_DET
FILE # 30574-2

ORIGINAL

FILED NWBCS1691 X27266 2007-03-29-14.13.07.747572

LEVEL 3 FLOOR PLAN
NORTHEAST PORTION

STRATA PLAN BCS 1691

SCALE 1:150

2 0 2 4 6

ALL DISTANCES ARE IN METRES.

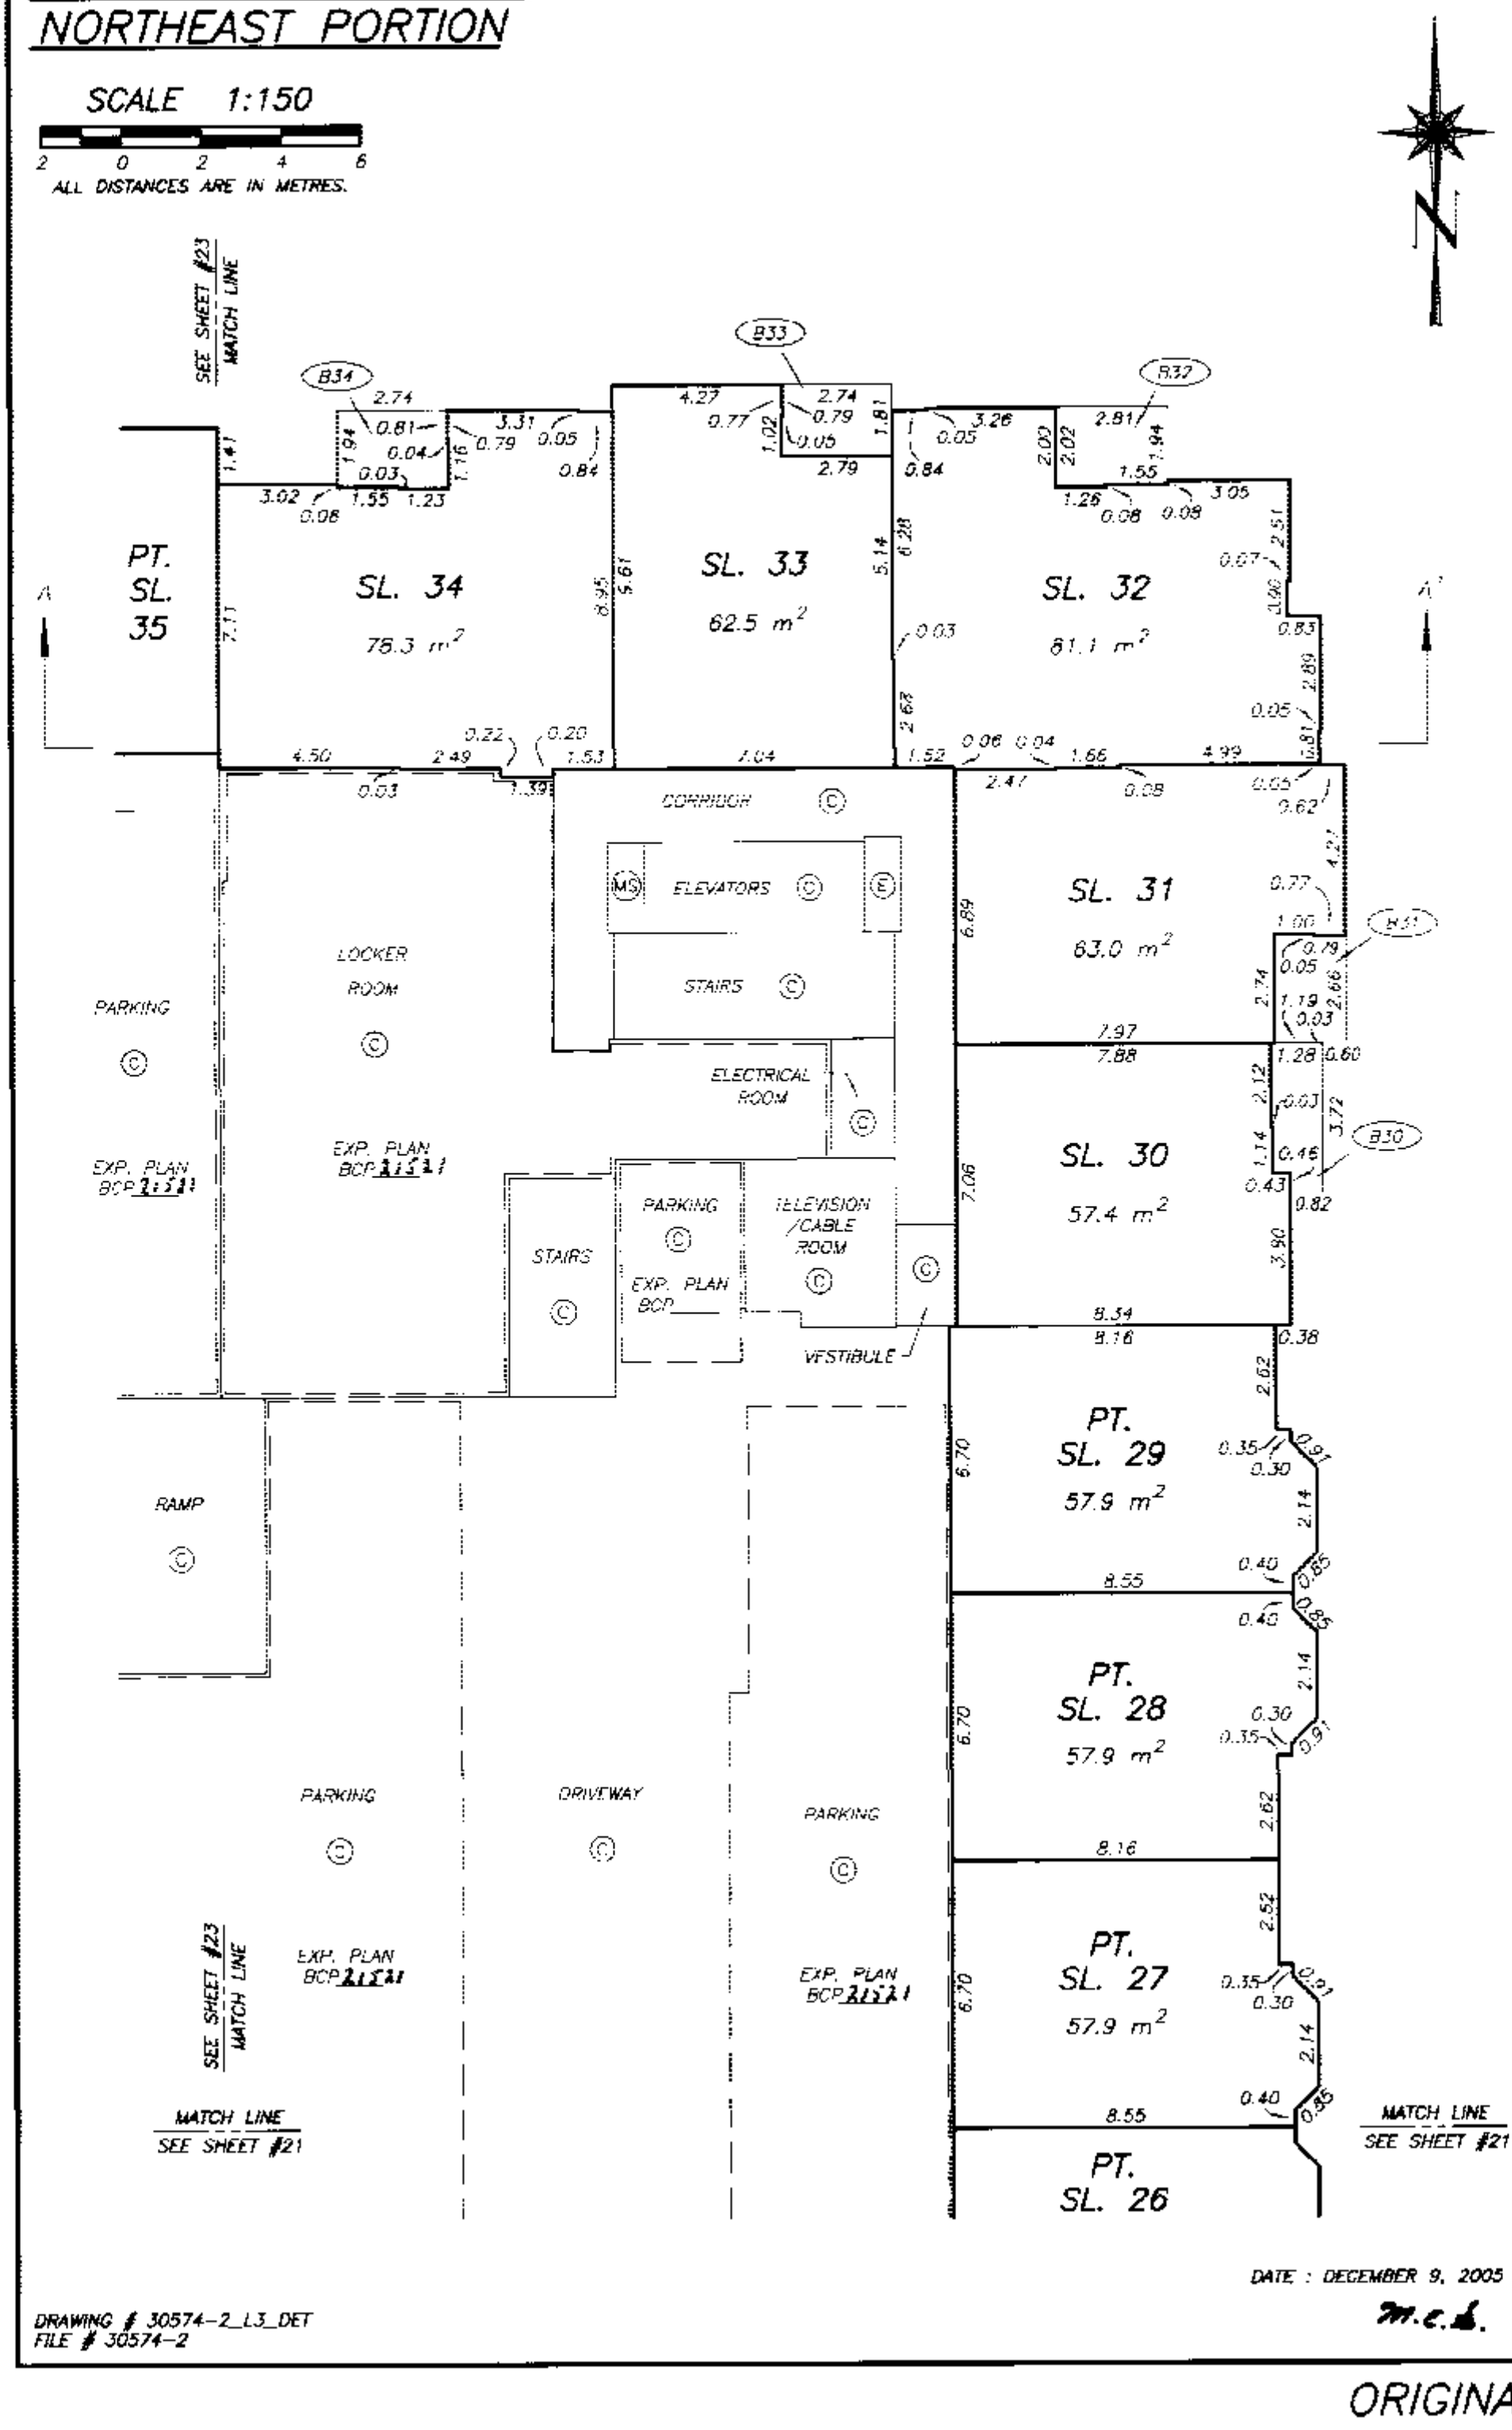

DATE : DECEMBER 9, 2005

M.E.L.

DRAWING # 30574-2_L3_DET
FILE # 30574-2

ORIGINAL

FILED NWBCS1691 X27266 2007-03-29-14.13.07.747572

LEVEL 3 FLOOR PLAN
NORTHWEST PORTION

STRATA PLAN BCS 1691

SCALE 1:150

2 0 2 4 6

ALL DISTANCES ARE IN METRES.

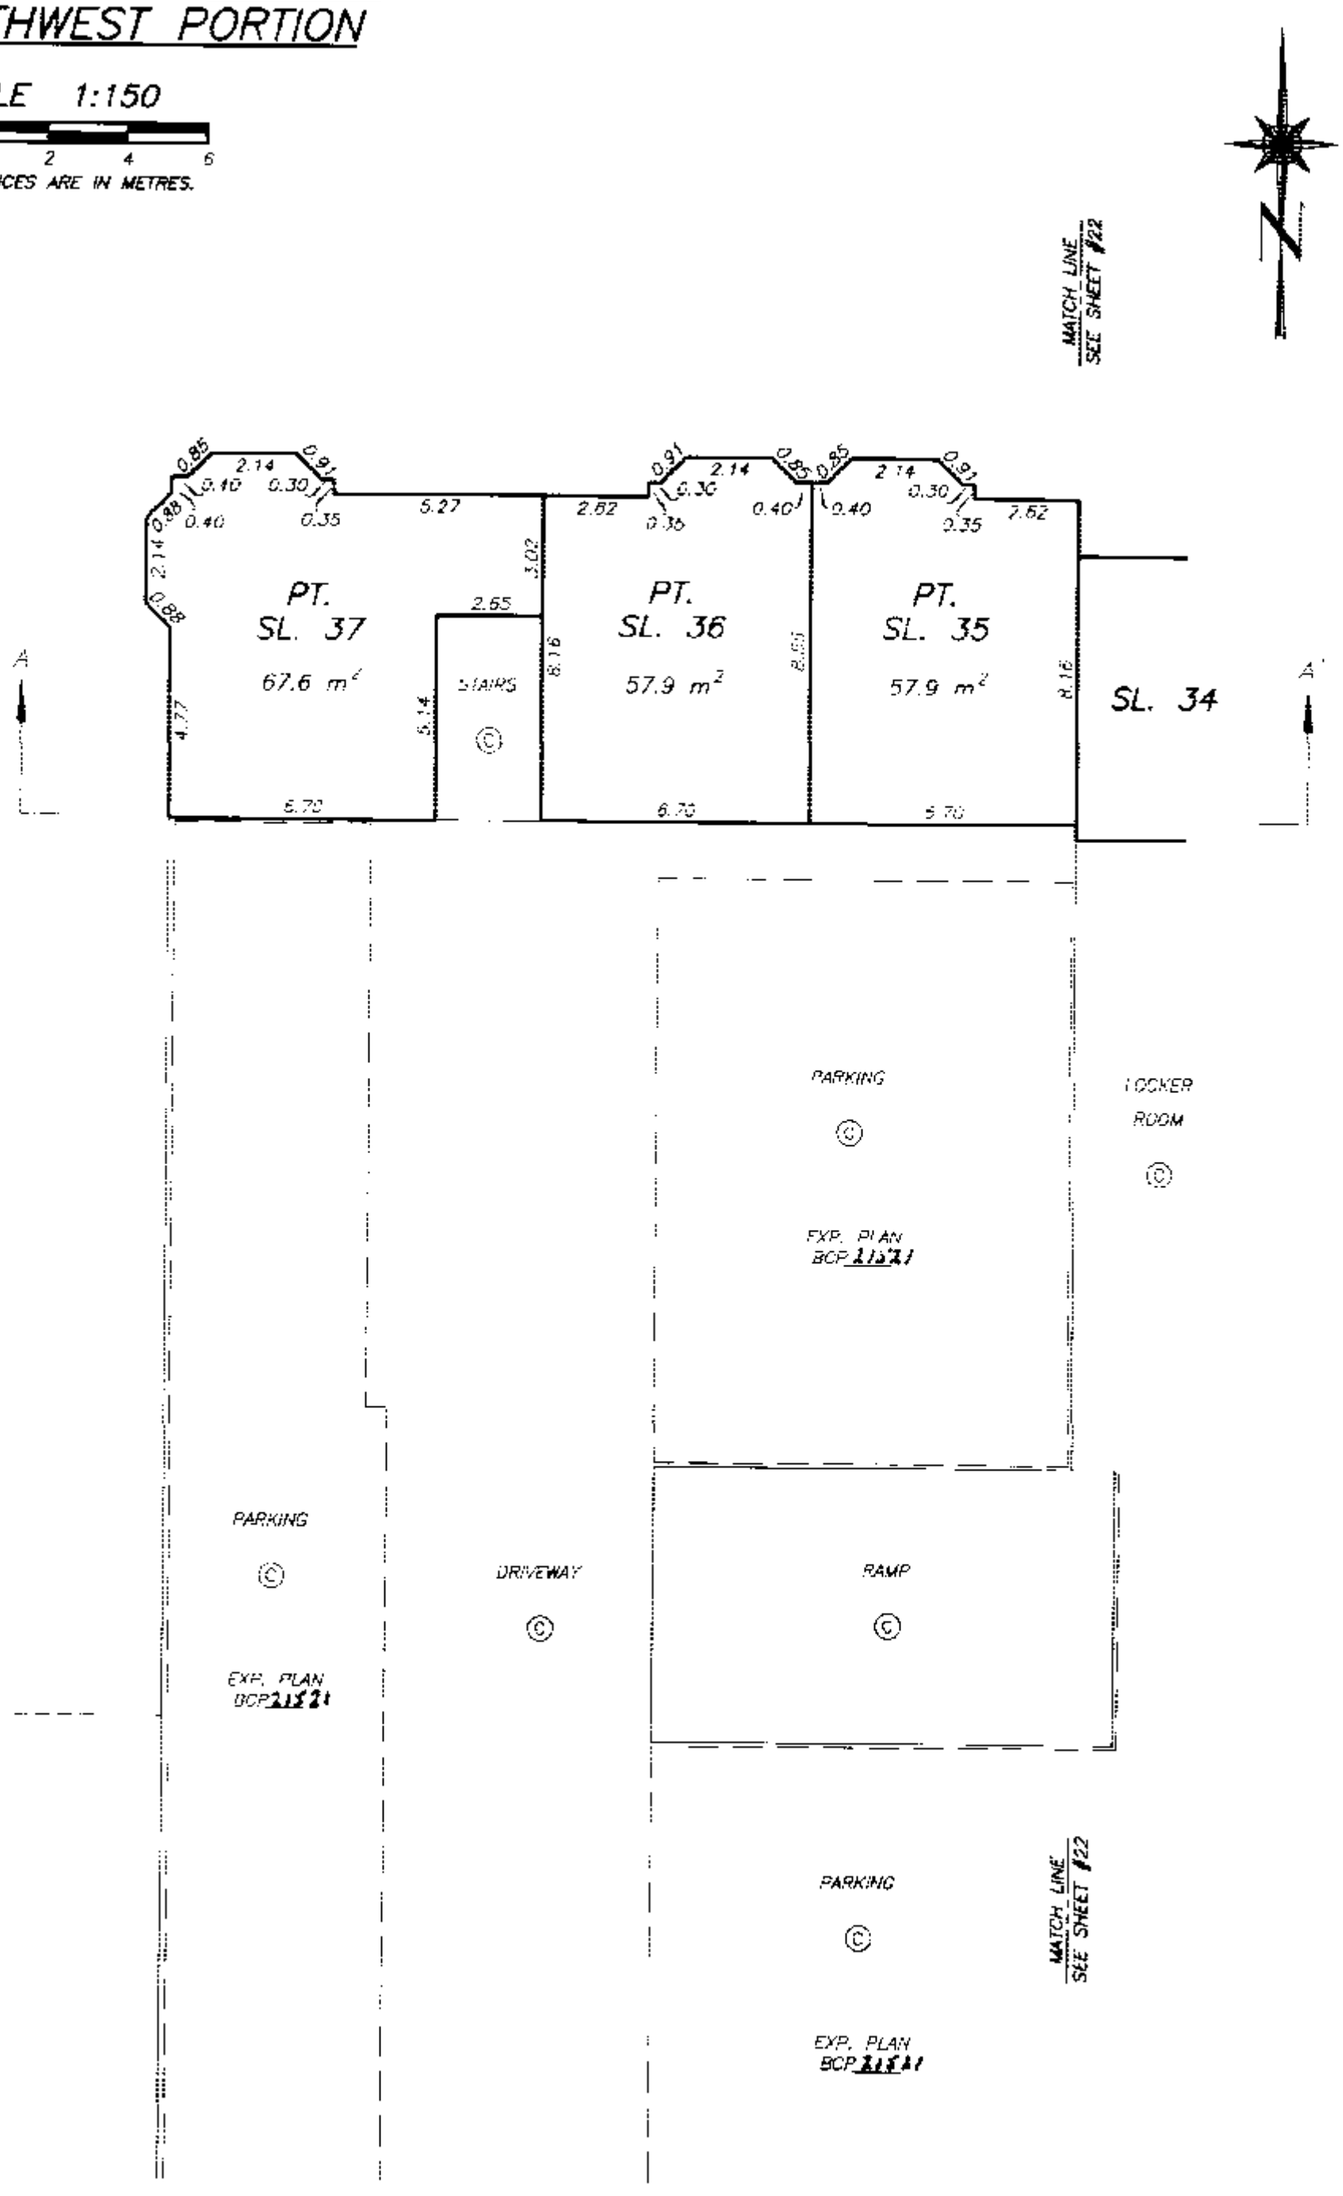

FOR CONTINUATION
SEE SHEET #43

DRAWING # 30574-2_L3_DET
FILE # 30574-2

DATE : DECEMBER 9, 2005

M.E.M.

ORIGINAL

FILED NWBCS1691 X27266 2007-03-29-14.13.07.747572

LEVEL 5 FLOOR PLAN
SOUTHEAST PORTION

STRATA PLAN BCS 1691

SCALE 1:150

2 0 2 4 6

ALL DISTANCES ARE IN METRES.

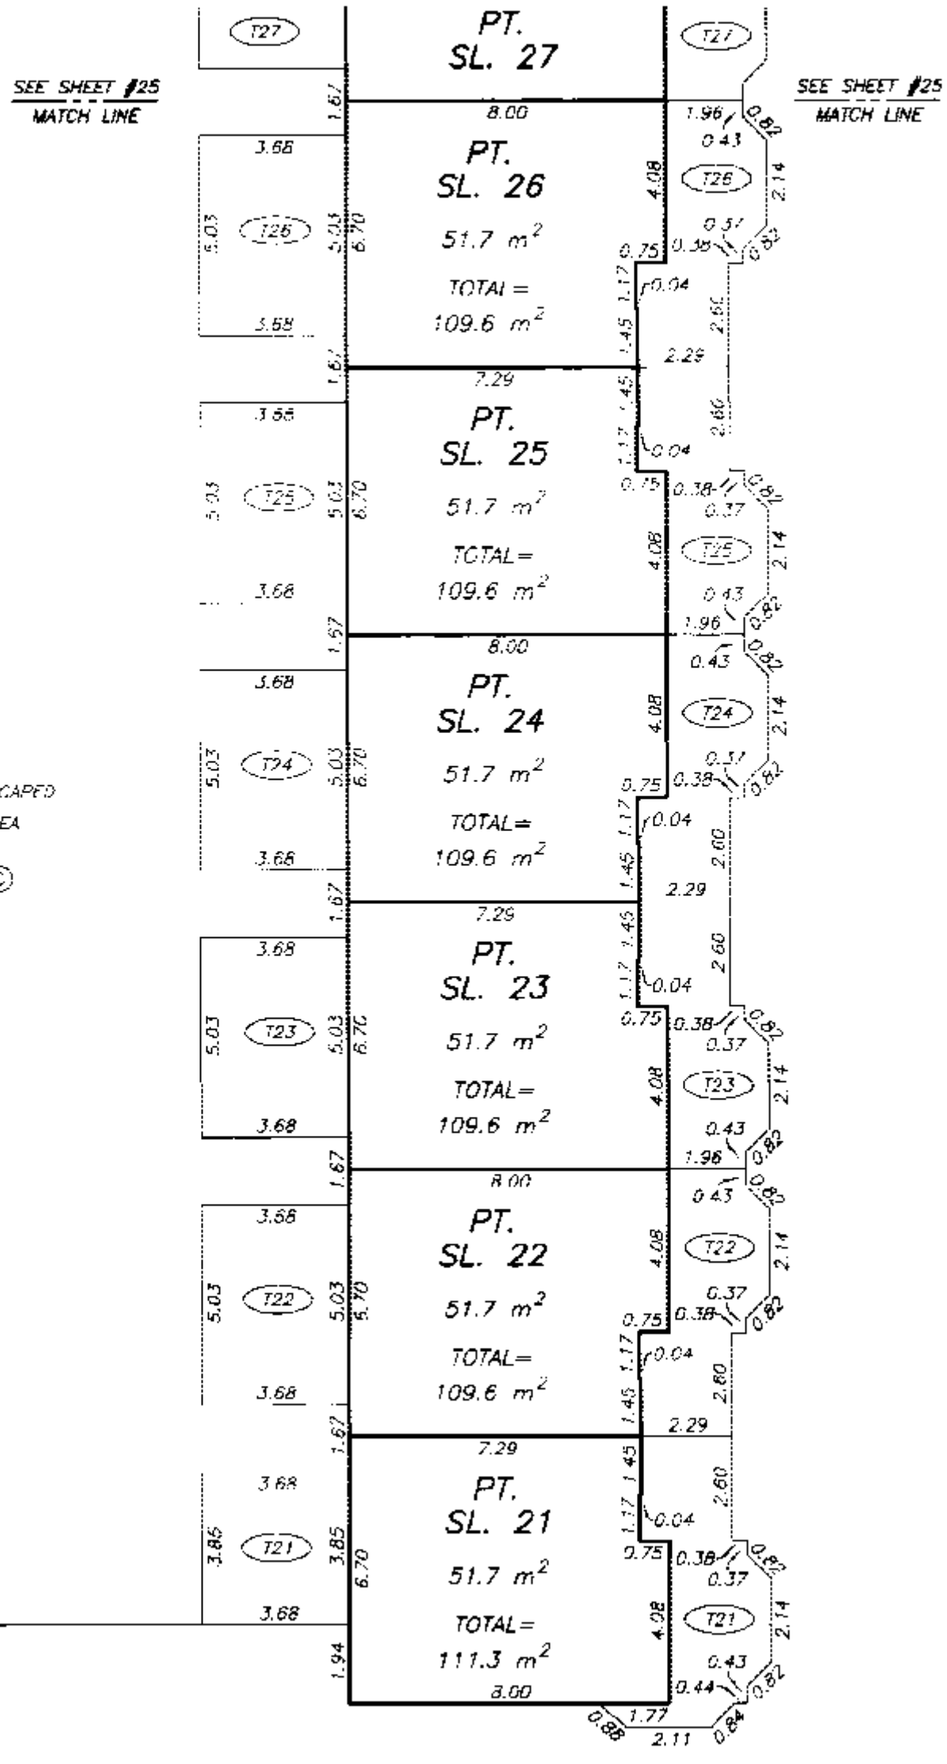

DATE : DECEMBER 9, 2005

DRAWING # 30574-2_L5_DET
FILE # 30574-2

ORIGINAL

FILED NWBCS1691 X27266 2007-03-29-14.13.07.747572

LEVEL 5 FLOOR PLAN
NORTHEAST PORTION

STRATA PLAN BCS 1691

SCALE 1:150

2 0 2 4 6

ALL DISTANCES ARE IN METRES

SEE SHEET #26 MATCH LINE

SL. 42 77.9 m²

SL. 41 61.8 m²

SL. 40 80.6 m²

PT. SL. 35

SL. 39 62.5 m²

SL. 43 78.9 m²

SL. 38 68.4 m²

PT. SL. 29 51.6 m² TOTAL= 109.5 m²

PT. SL. 28 51.7 m² TOTAL= 109.6 m²

PT. SL. 27 51.7 m² TOTAL= 109.6 m²

PT. SL. 26

LOCKER ROOM

CORRIDOR

EXP. PLAN BCP 21531

ELEVATORS

STAIRS

LOCKER ROOM

CORRIDOR

LANDSCAPED AREA

SEE SHEET #26 MATCH LINE

MATCH LINE SEE SHEET #24

MATCH LINE SEE SHEET #24

DATE : DECEMBER 9, 2005

DRAWING # 30574-2_L5_DET
FILE # 30574-2

FILED NWBCS1691 X27266 2007-03-29-14.13.07.747572

ORIGINAL

LEVEL 5 FLOOR PLAN
NORTHWEST PORTION

STRATA PLAN BCS 1691

SCALE 1:150

2 0 2 4 6

ALL DISTANCES ARE IN METRES.

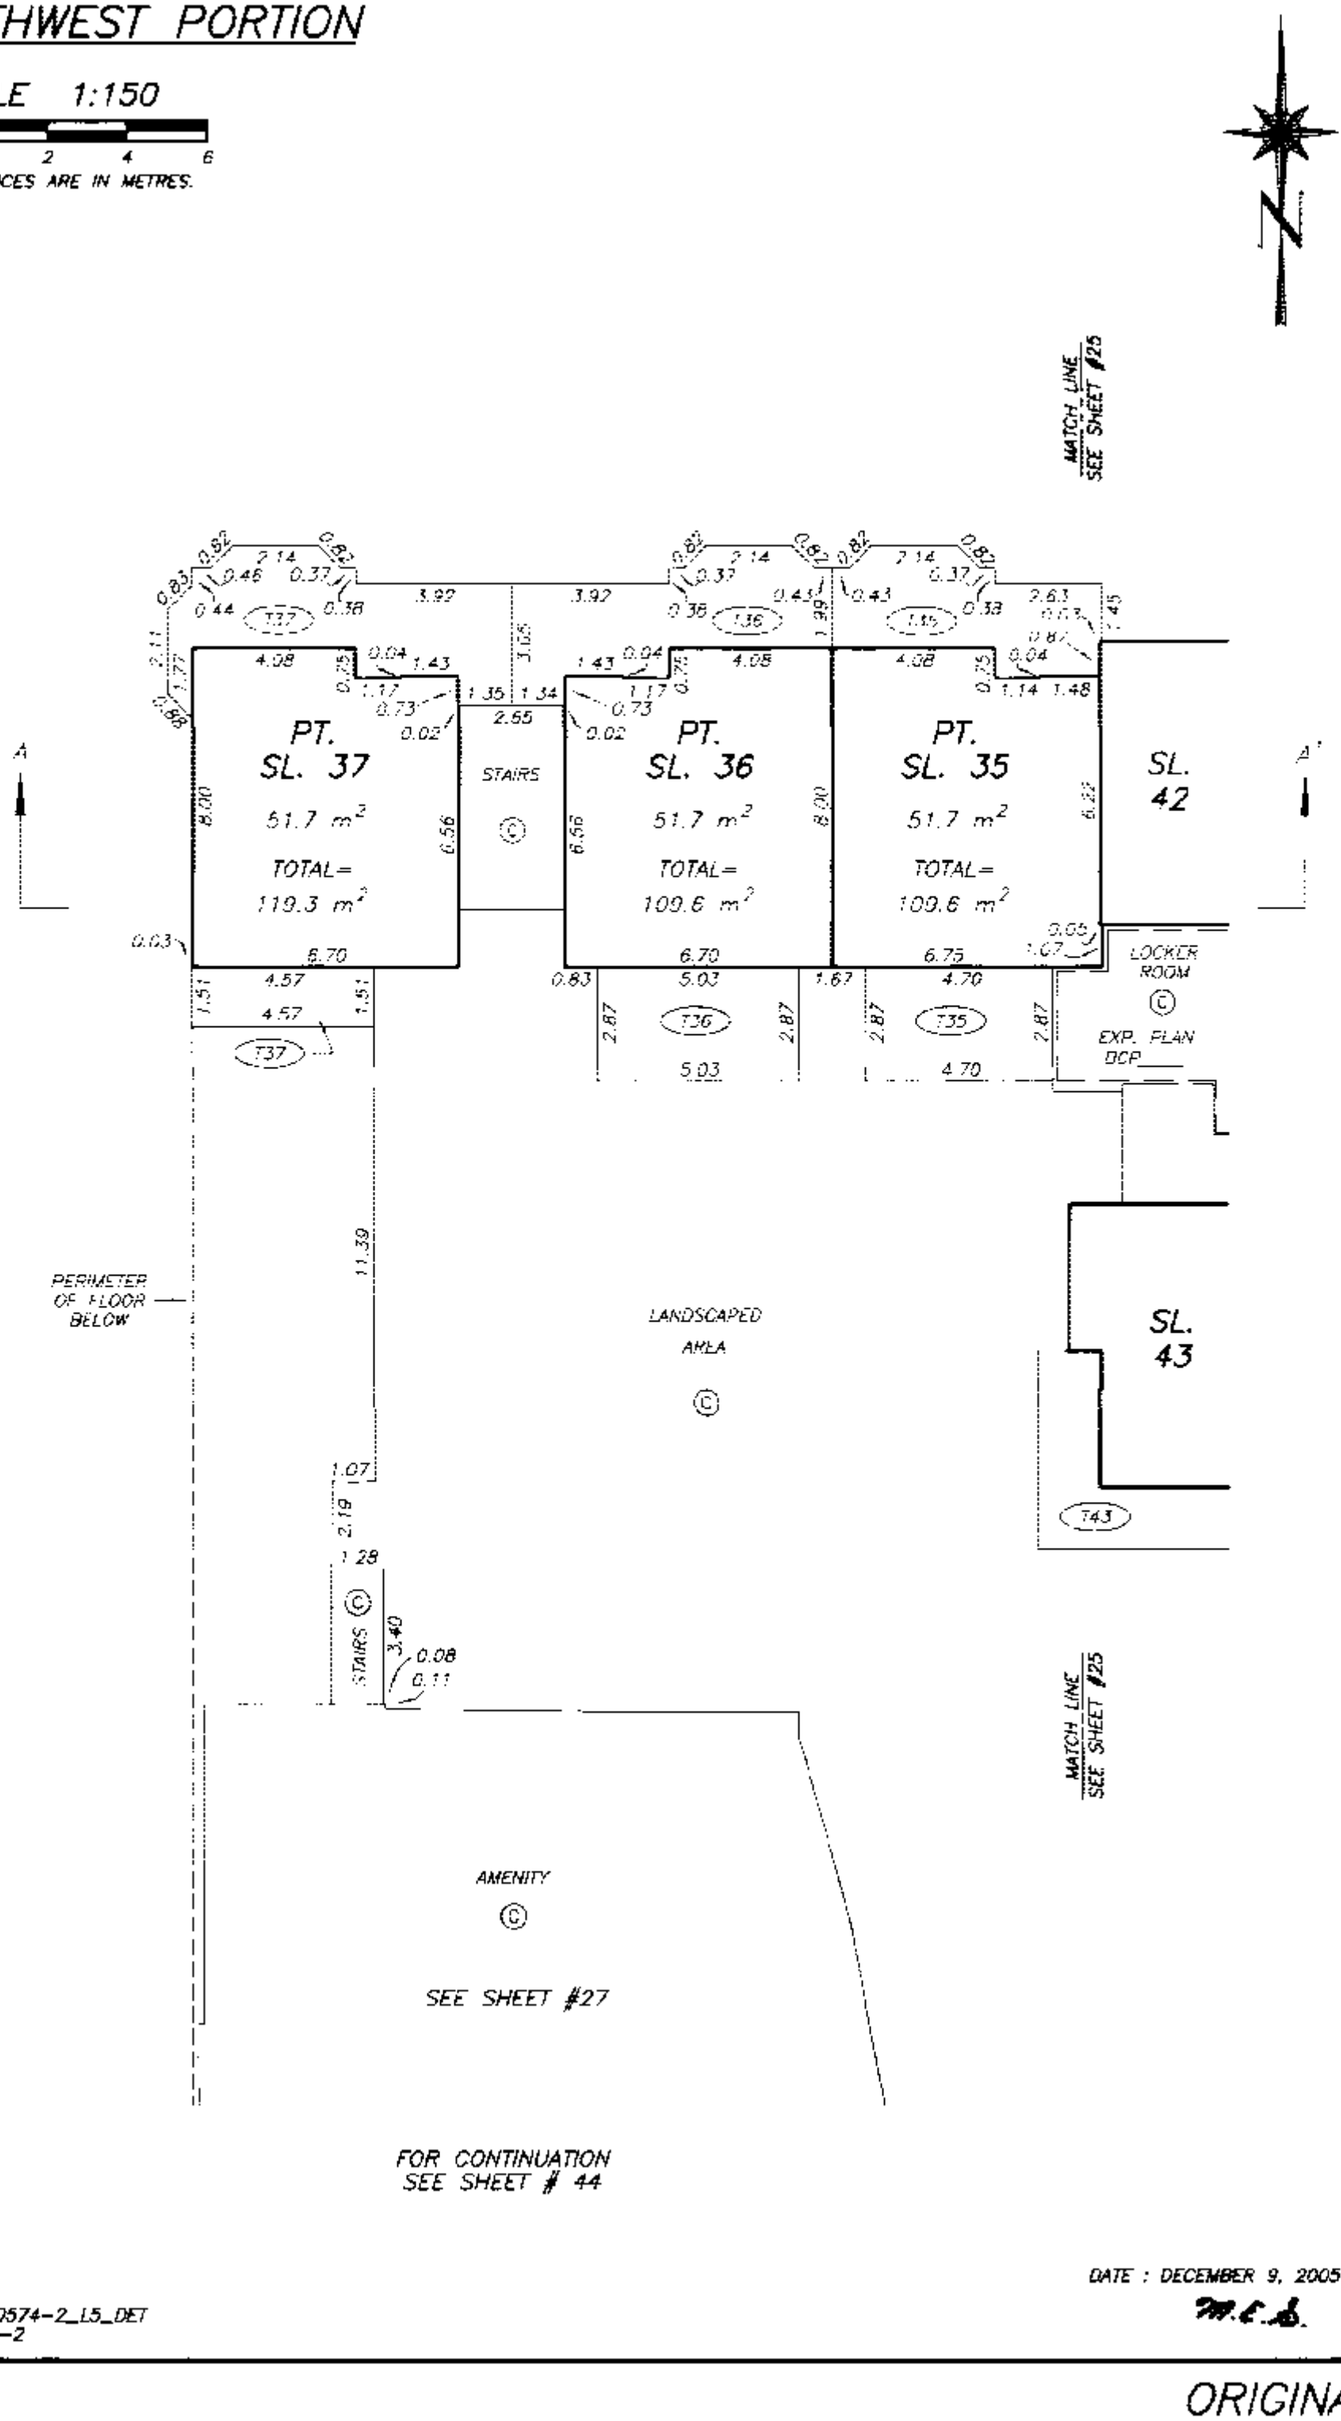

DATE : DECEMBER 9, 2005

DRAWING # 30574-2_L5_DET
FILE # 30574-2

ORIGINAL

FILED NWBCS1691 X27266 2007-03-29-14.13.07.747572

LEVEL 5 FLOOR PLAN
AMENITY

STRATA PLAN BCS 1691

SCALE 1:150

2 0 2 4 6

ALL DISTANCES ARE IN METRES

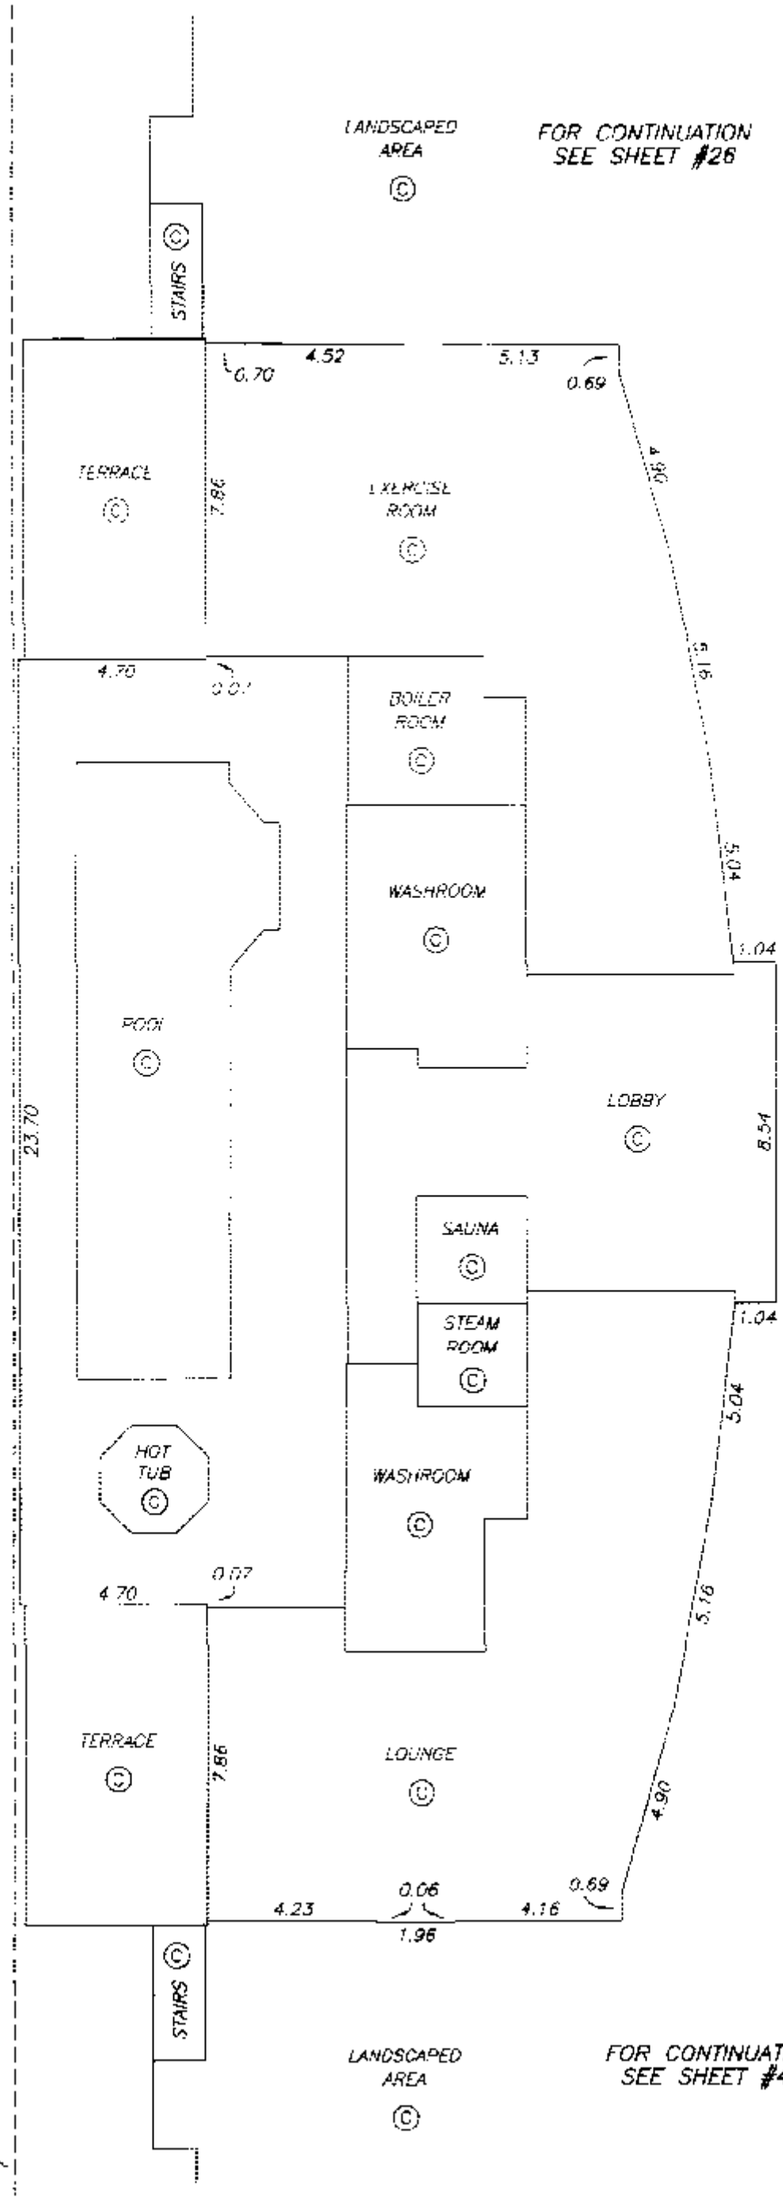

DATE : DECEMBER 9, 2005

DRAWING # 30574-2_L5_AM
FILE # 30574-2

ORIGINAL

FILED NWBCS1691 X27266 2007-03-29-14.13.07.747572

LEVEL 6 FLOOR PLAN
TOWER A

STRATA PLAN BCS 1691

SCALE 1:150

2 0 2 4 6

ALL DISTANCES ARE IN METRES.

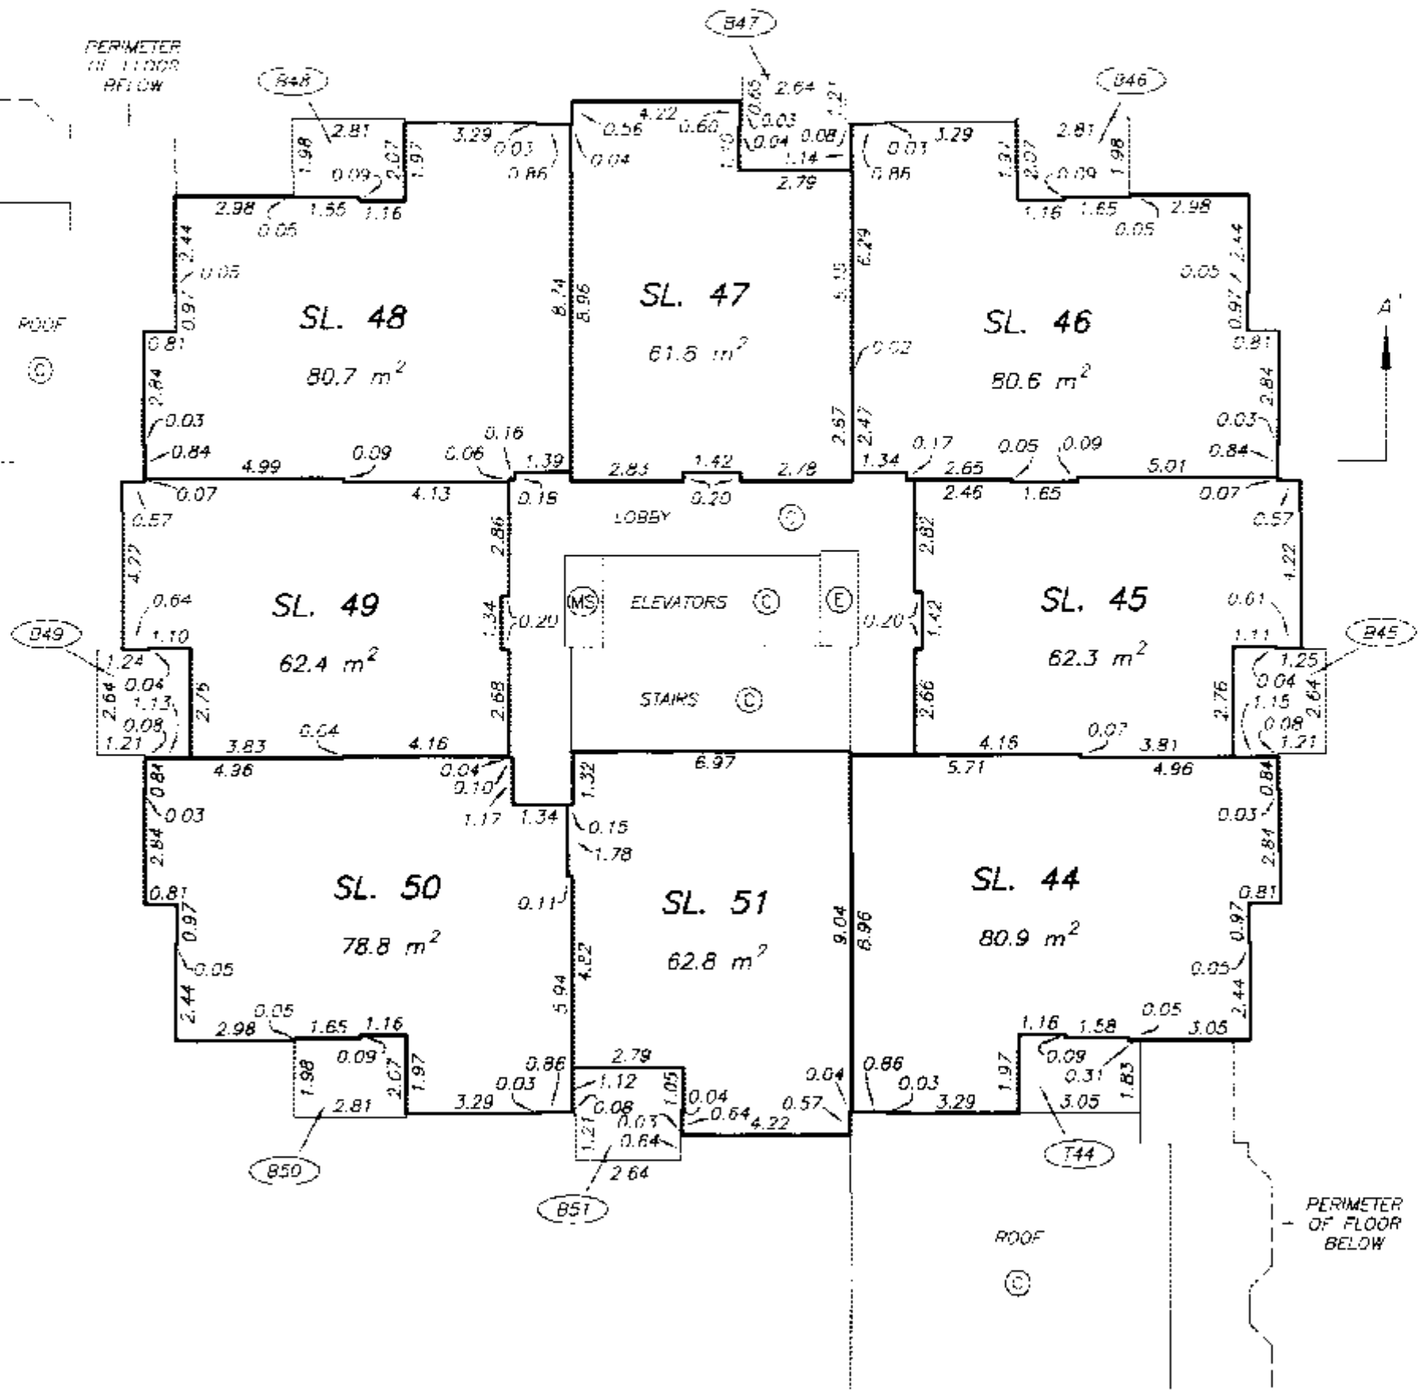

DATE : DECEMBER 9, 2005

DRAWING # 30574-2_L6
FILE # 30574-2

ORIGINAL

FILED NWBCS1691 X27266 2007-03-29-14.13.07.747572

LEVEL 7 FLOOR PLAN
TOWER A

STRATA PLAN BCS 1691

SCALE 1:150

2 0 2 4 6

ALL DISTANCES ARE IN METRES.

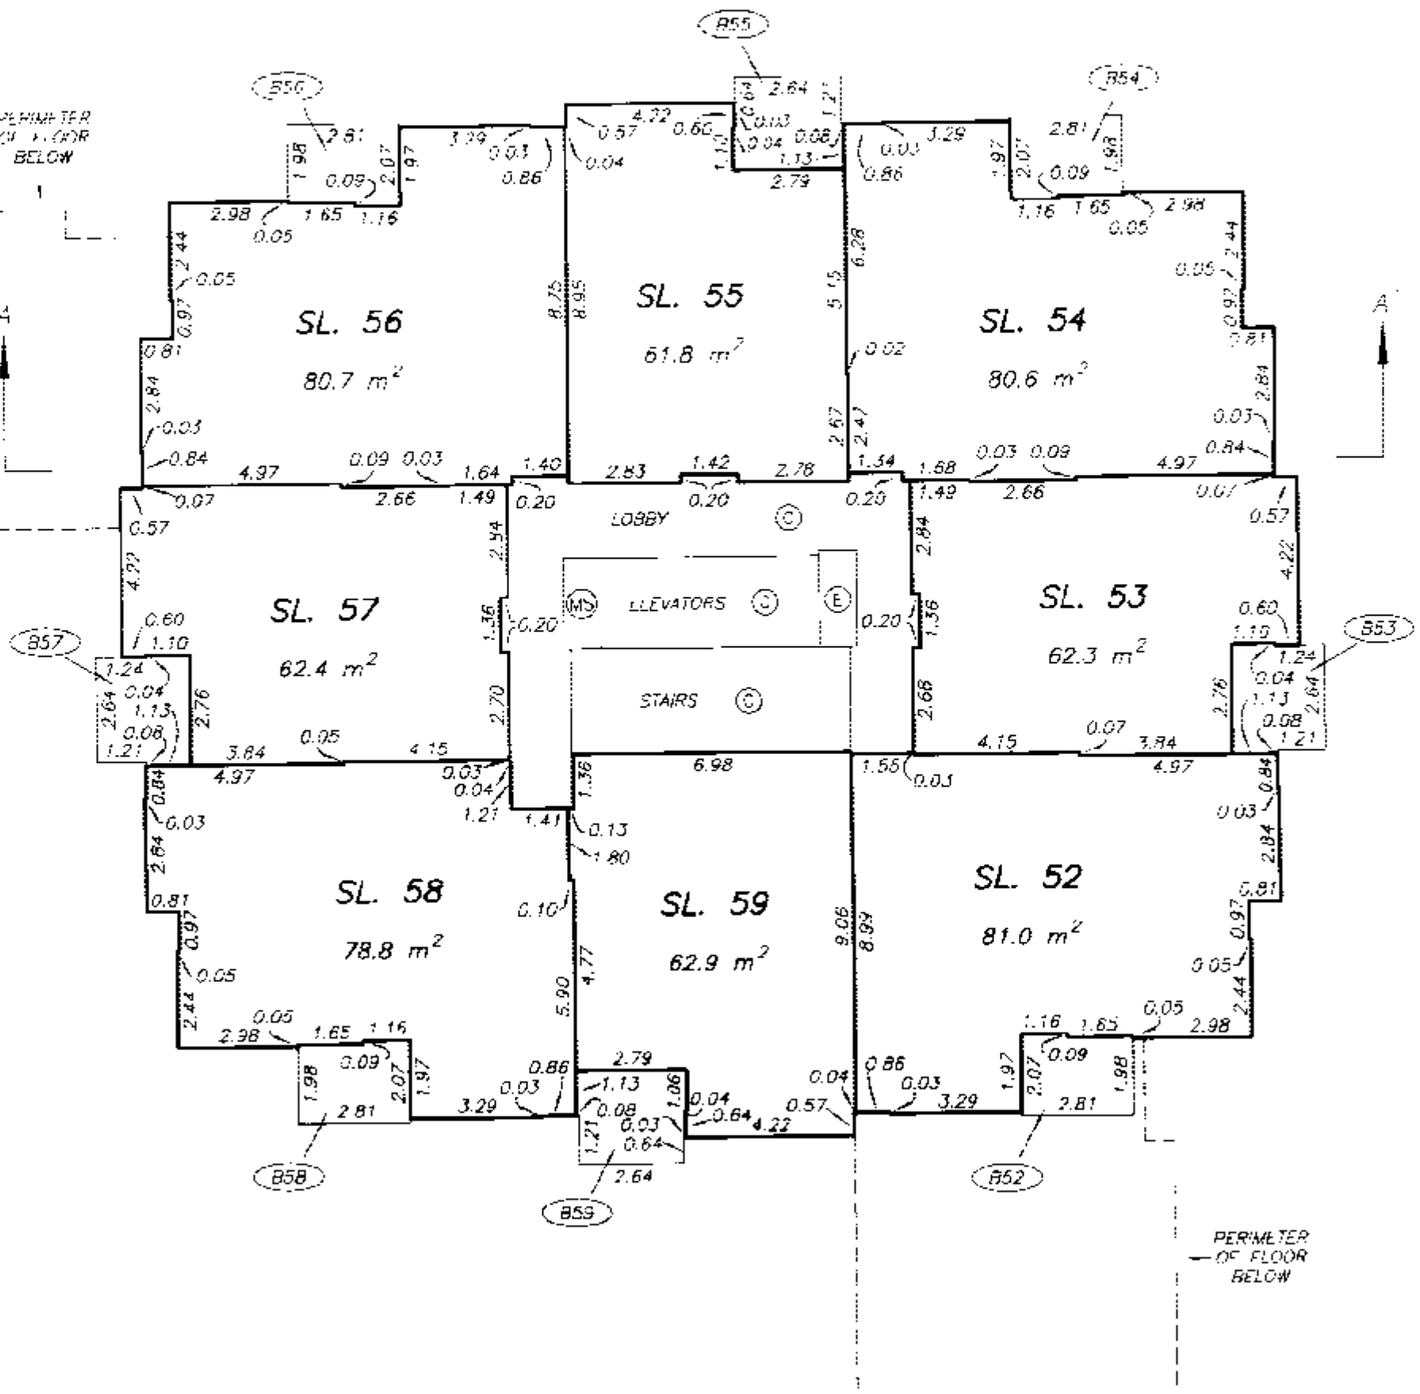

DATE : DECEMBER 9, 2005

M.E.B.

DRAWING # 30574-2_L7
FILE # 30574-2

ORIGINAL

FILED NWBCS1691 X27266 2007-03-29-14.13.07.747572

LEVEL 8 FLOOR PLAN
TOWER A

STRATA PLAN BCS 1691

SCALE 1:150

2 0 2 4 6

ALL DISTANCES ARE IN METRES.

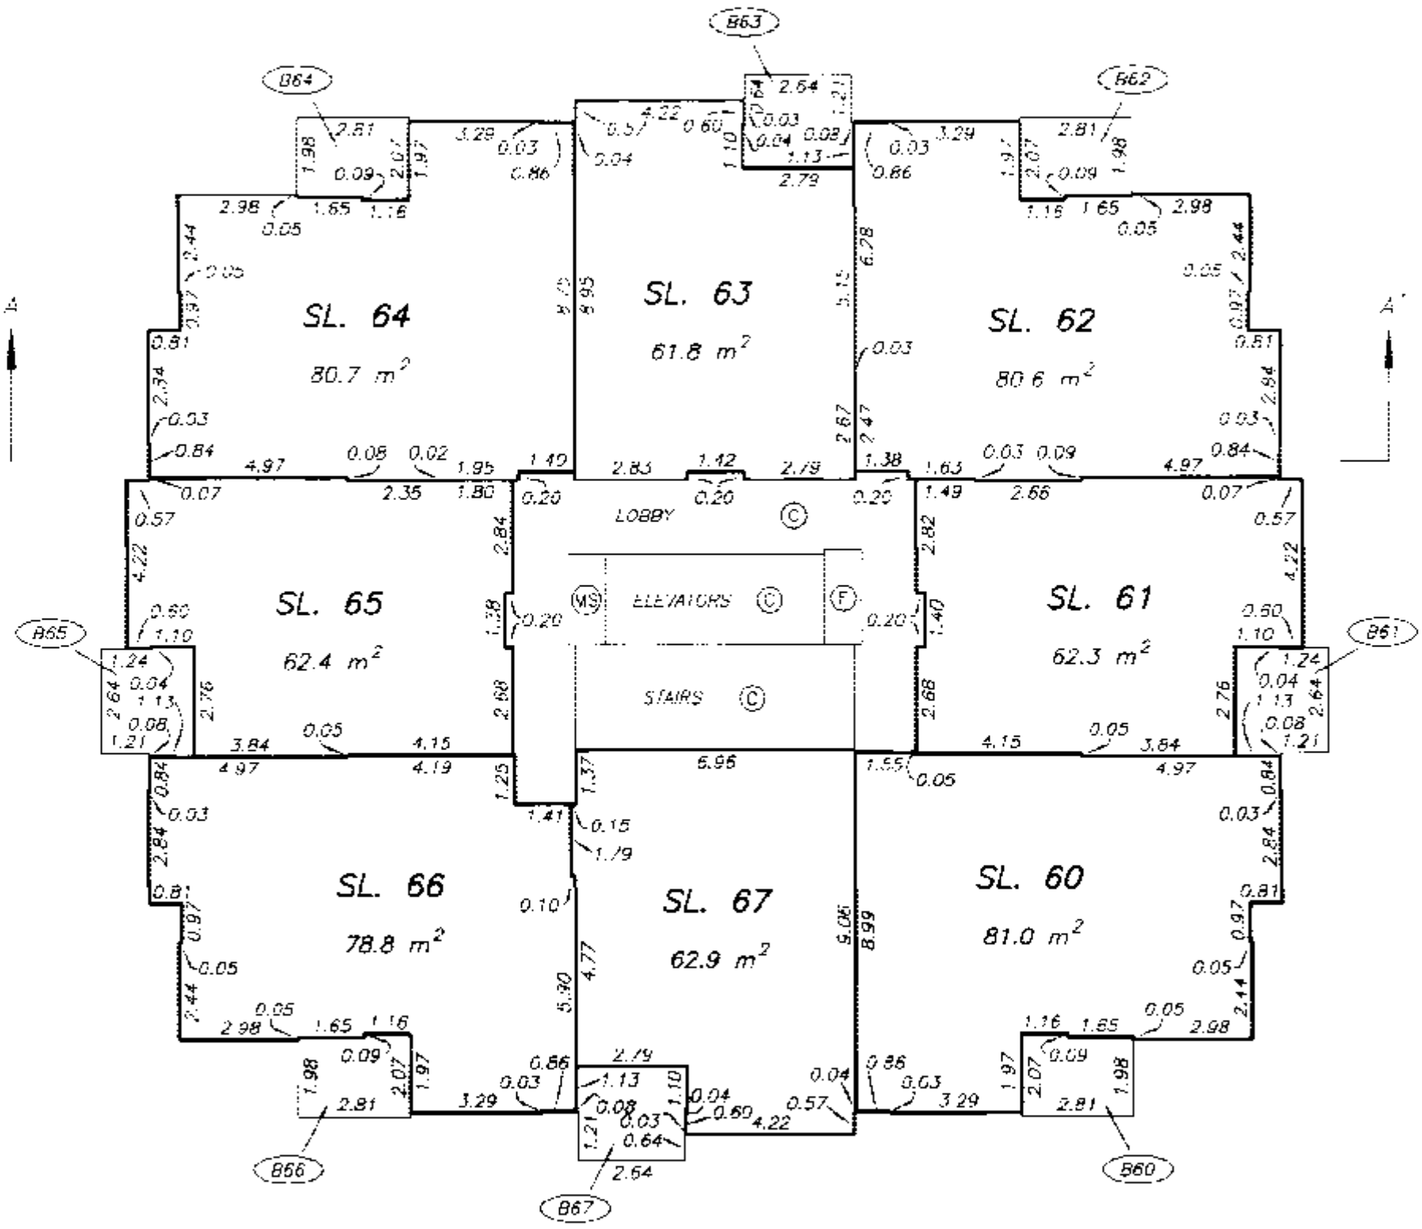

DRAWING # 30574-2_L8
FILE # 30574-2

DATE : DECEMBER 9, 2005

M.E.B.

ORIGINAL

FILED NWBCS1691 X27266 2007-03-29-14.13.07.747572

LEVEL 9 FLOOR PLAN
TOWER A

STRATA PLAN BCS 1691

SCALE 1:150

2 0 2 4 6

ALL DISTANCES ARE IN METRES.

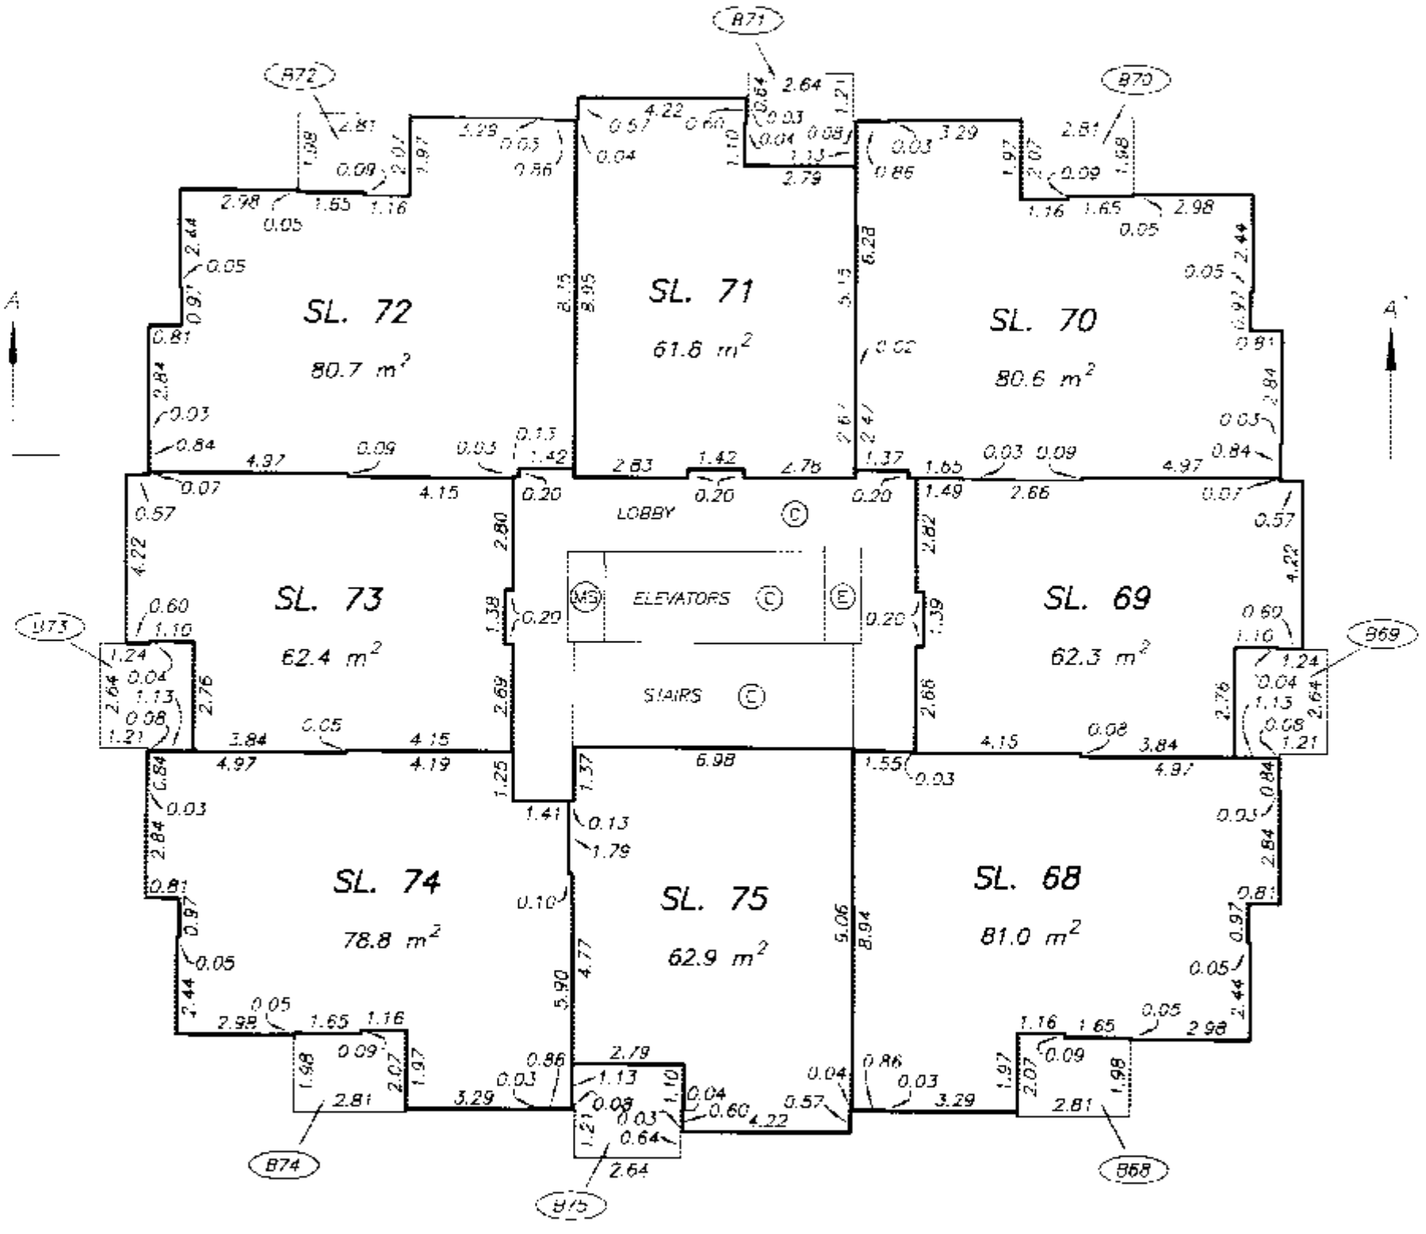

DRAWING # 30574-2_L9
FILE # 30574-2

DATE : DECEMBER 9, 2005

M.E.G.

ORIGINAL

FILED NWBCS1691 X27266 2007-03-29-14.13.07.747572

LEVEL 10 FLOOR PLAN
TOWER A

STRATA PLAN BCS 1691

SCALE 1:150

9 0 2 4 6

ALL DISTANCES ARE IN METRES.

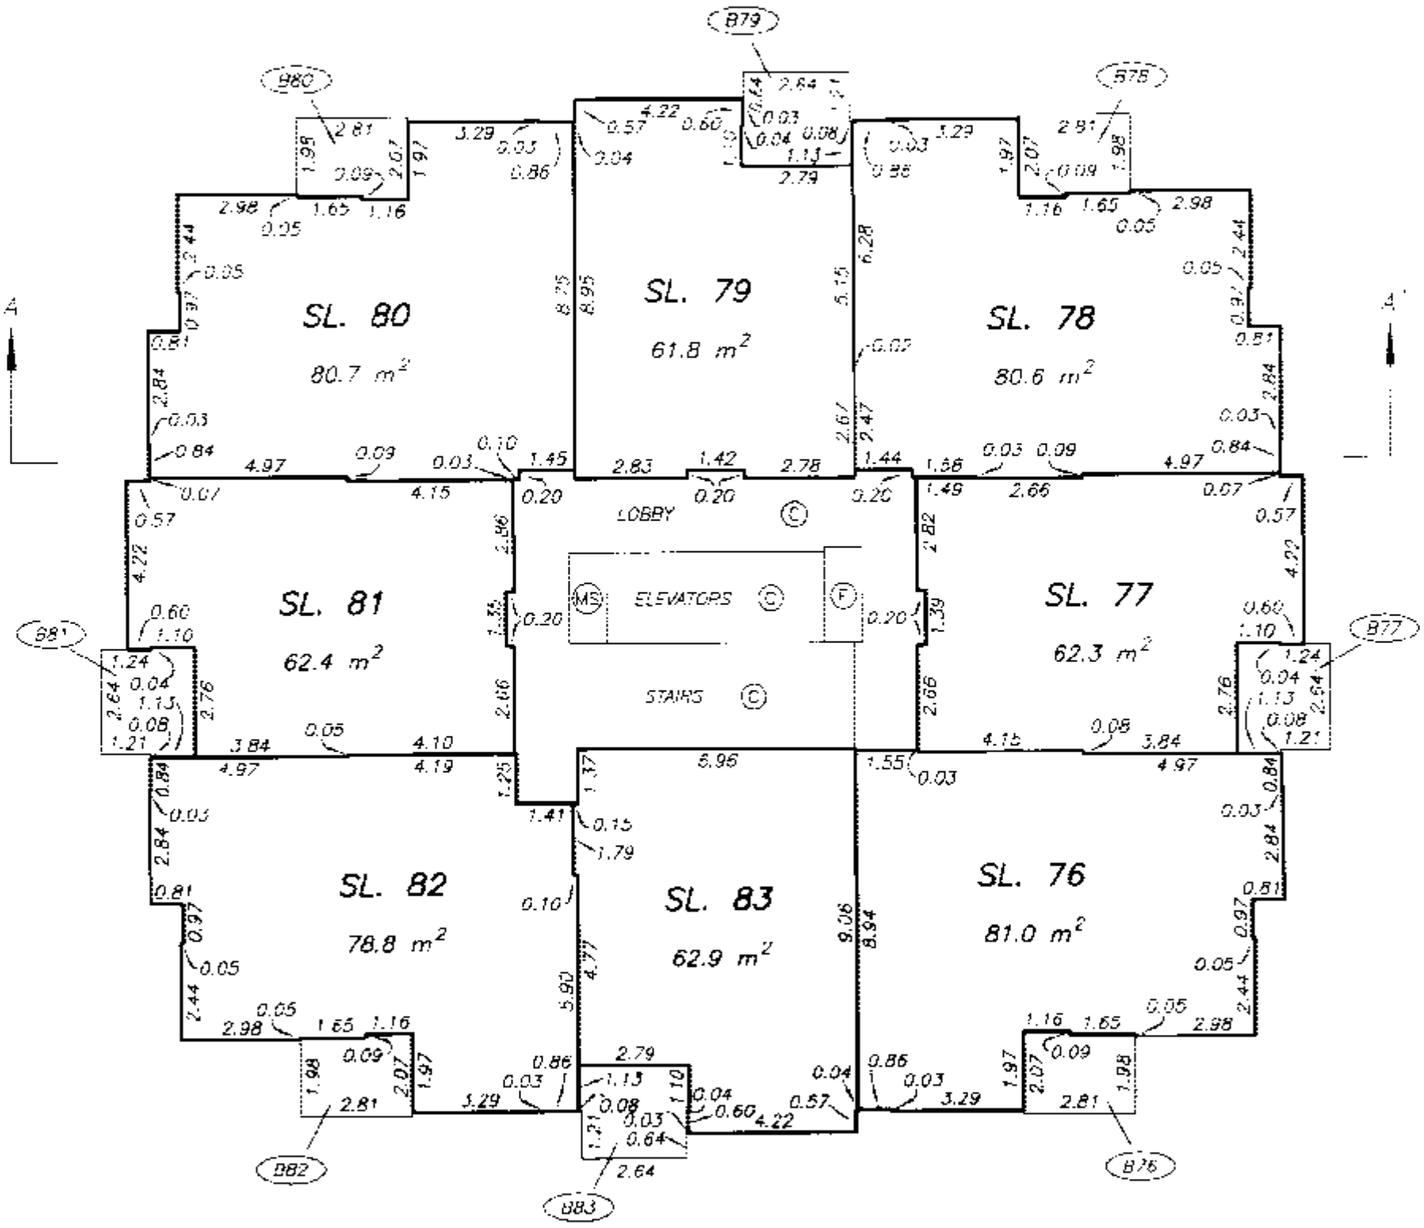

DATE : DECEMBER 9, 2005

M.E.B.

DRAWING # 30574-2_L10
FILE # 30574-2

ORIGINAL

FILED NWBCS1691 X27266 2007-03-29-14.13.07.747572

LEVEL 11 FLOOR PLAN
TOWER A

STRATA PLAN BCS 1691

SCALE 1:150

2 0 2 4 6

ALL DISTANCES ARE IN METRES

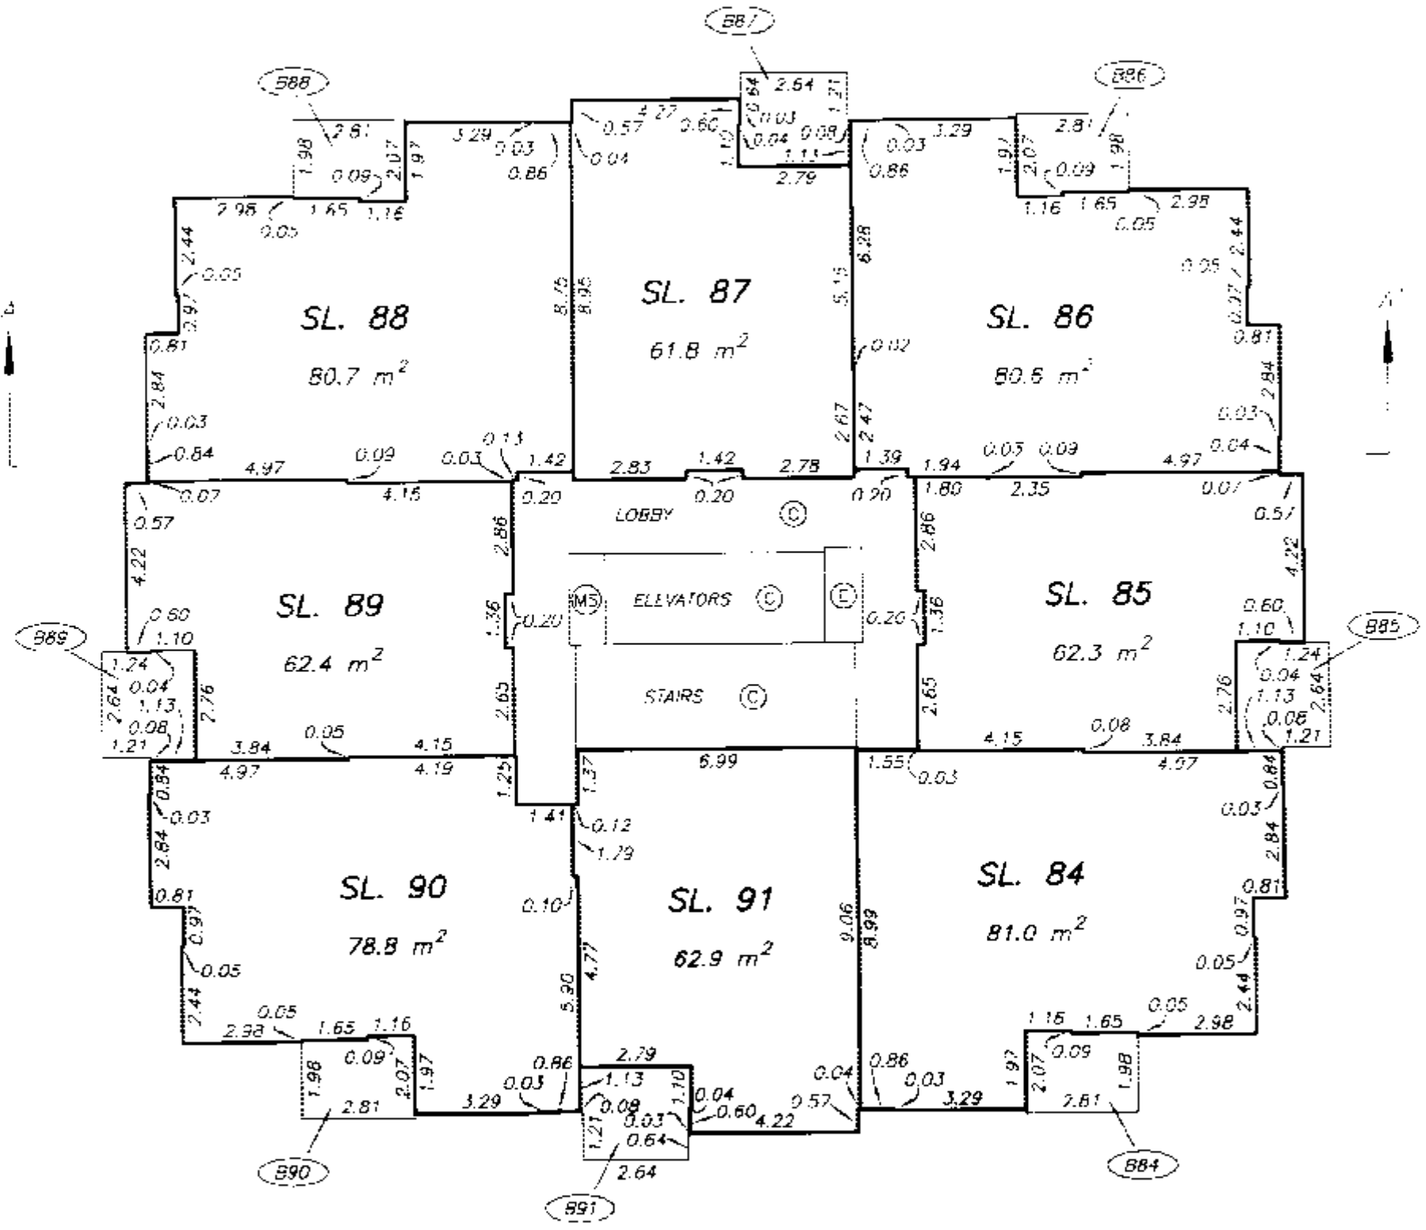

DATE : DECEMBER 9, 2005

M.E.L.

DRAWING # 30574-2_L11
FILE # 30574-2

ORIGINAL

FILED NWBCS1691 X27266 2007-03-29-14.13.07.747572

LEVEL 12 FLOOR PLAN
TOWER A

STRATA PLAN BCS 1691

SCALE 1:150

2 0 2 4 6

ALL DISTANCES ARE IN METRES.

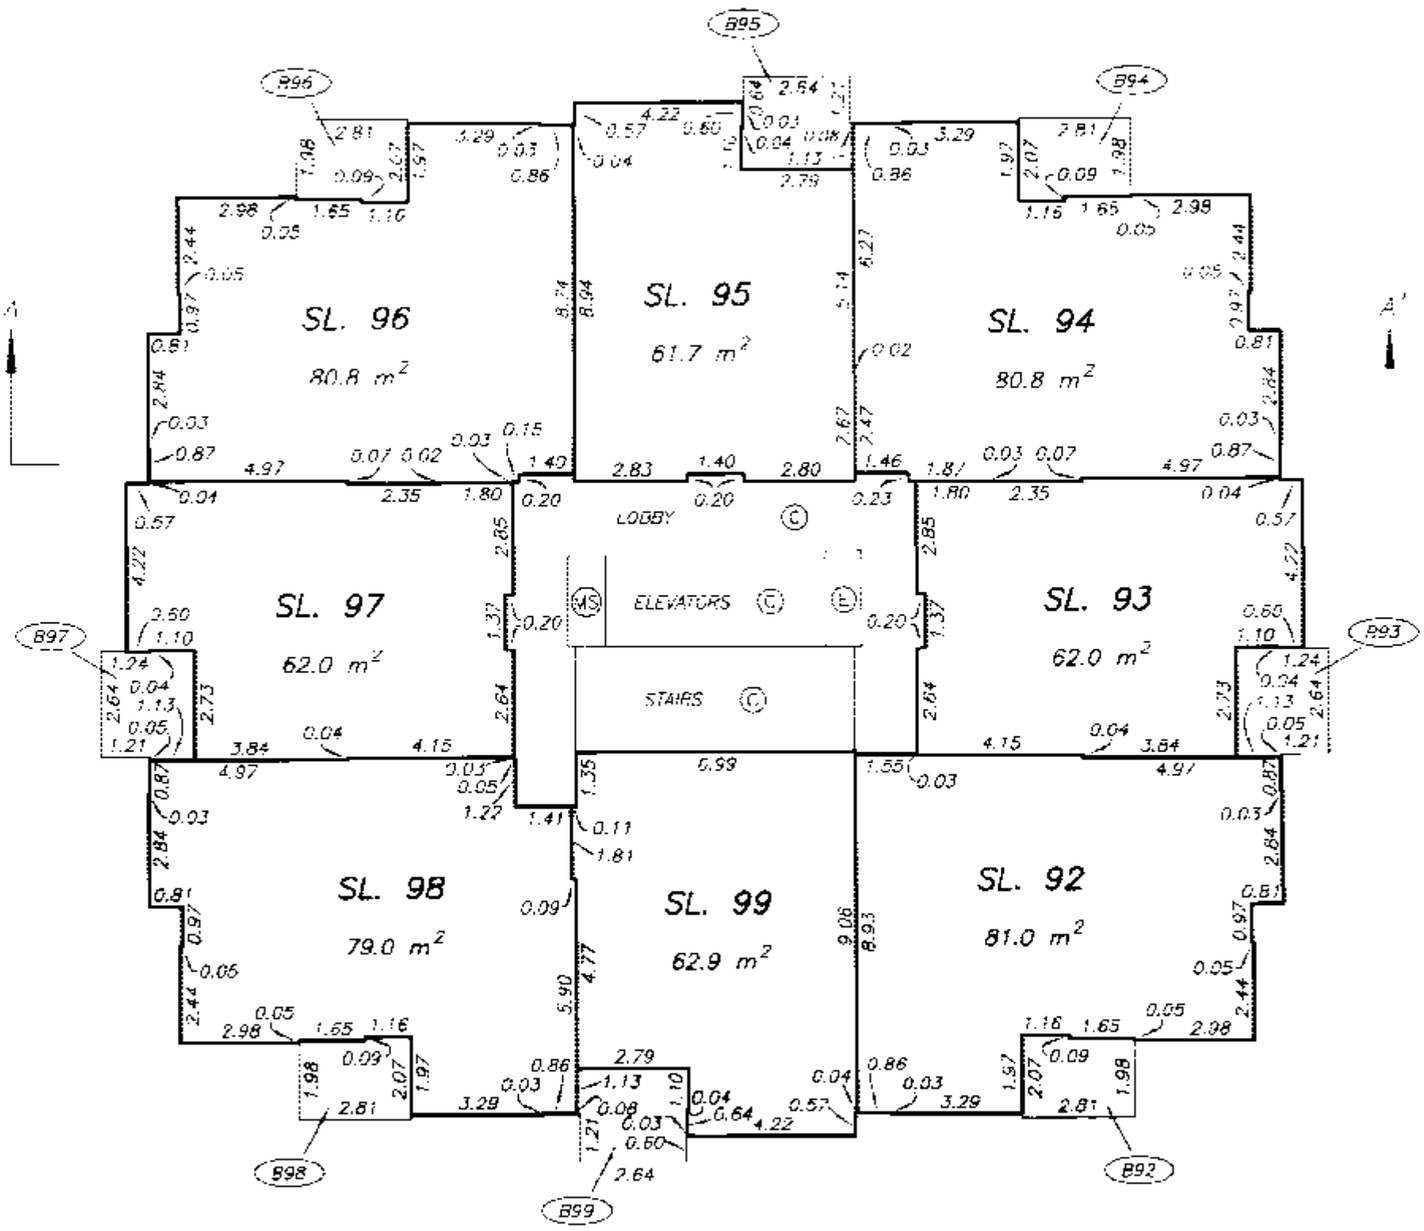

DATE : DECEMBER 9, 2005

DRAWING # 30574-2_L12
FILE # 30574-2

ORIGINAL

FILED NWBCS1691 X27266 2007-03-29-14.13.07.747572

LEVEL 13 FLOOR PLAN
TOWER A

STRATA PLAN BCS 1691

SCALE 1:150

2 0 2 4 6

ALL DISTANCES ARE IN METRES.

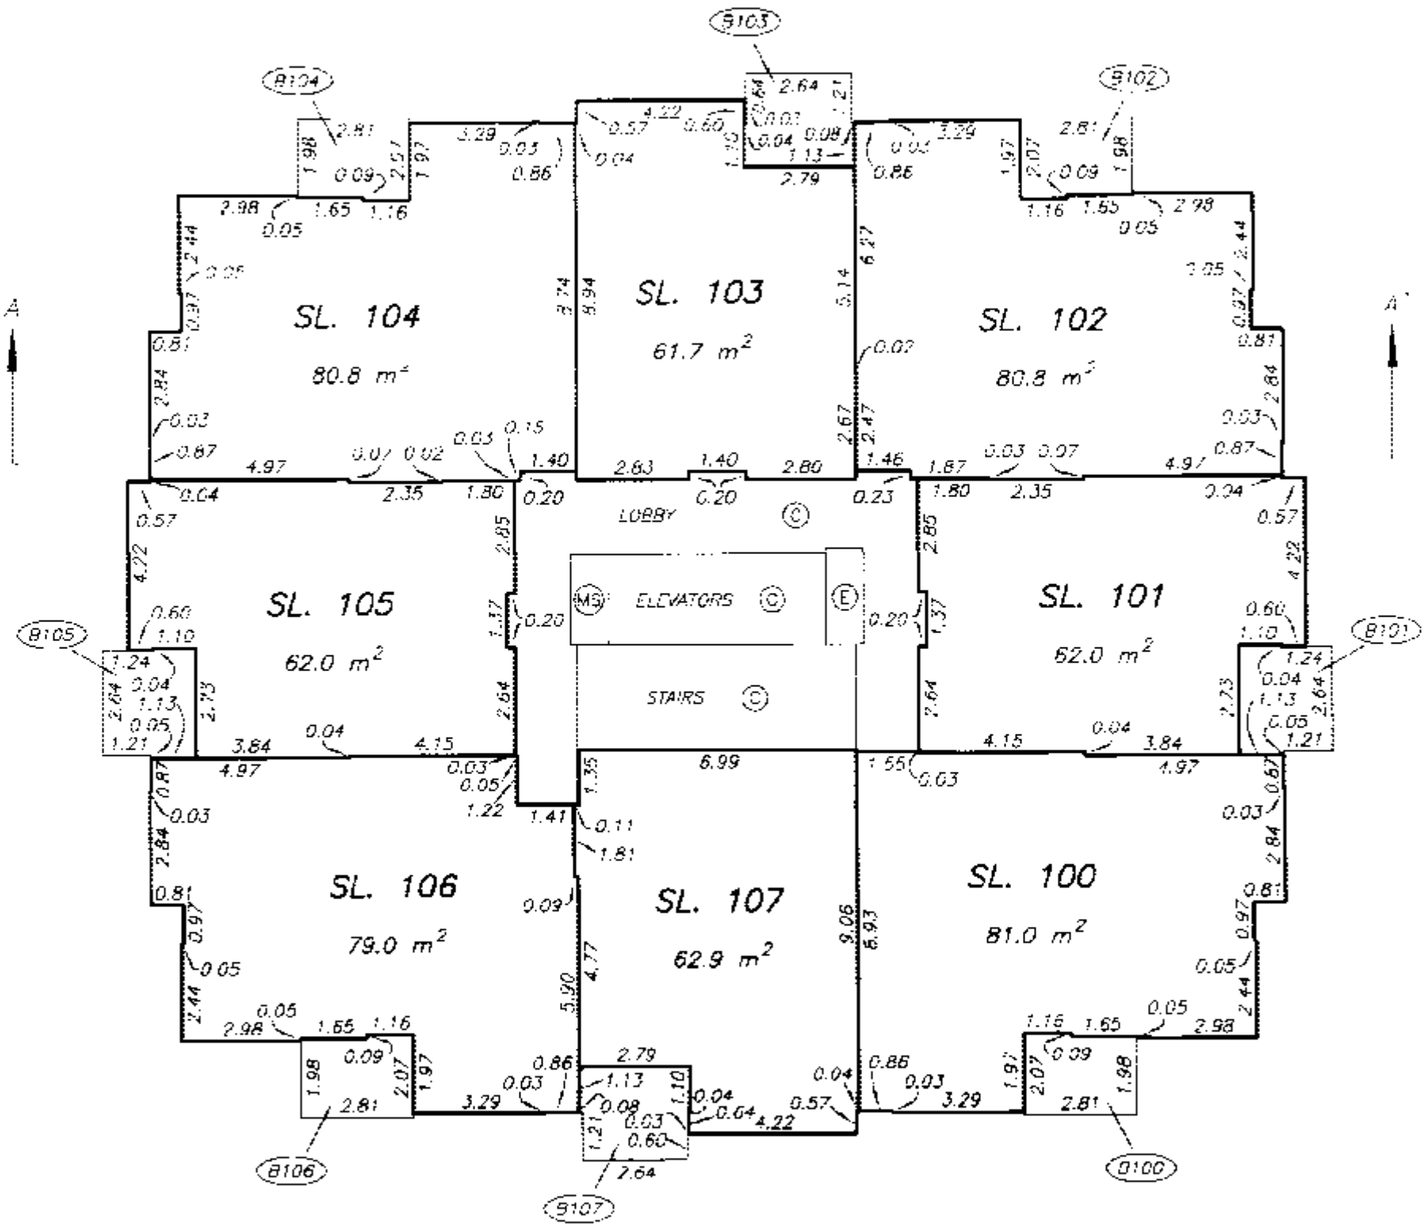

DATE : DECEMBER 9, 2005

DRAWING # 30574-2_L13
FILE # 30574-2

ORIGINAL

FILED NWBCS1691 X27266 2007-03-29-14.13.07.747572

LEVEL 15 FLOOR PLAN
TOWER A

STRATA PLAN BCS 1691

SCALE 1:150

2 0 2 4 6

ALL DISTANCES ARE IN METRES.

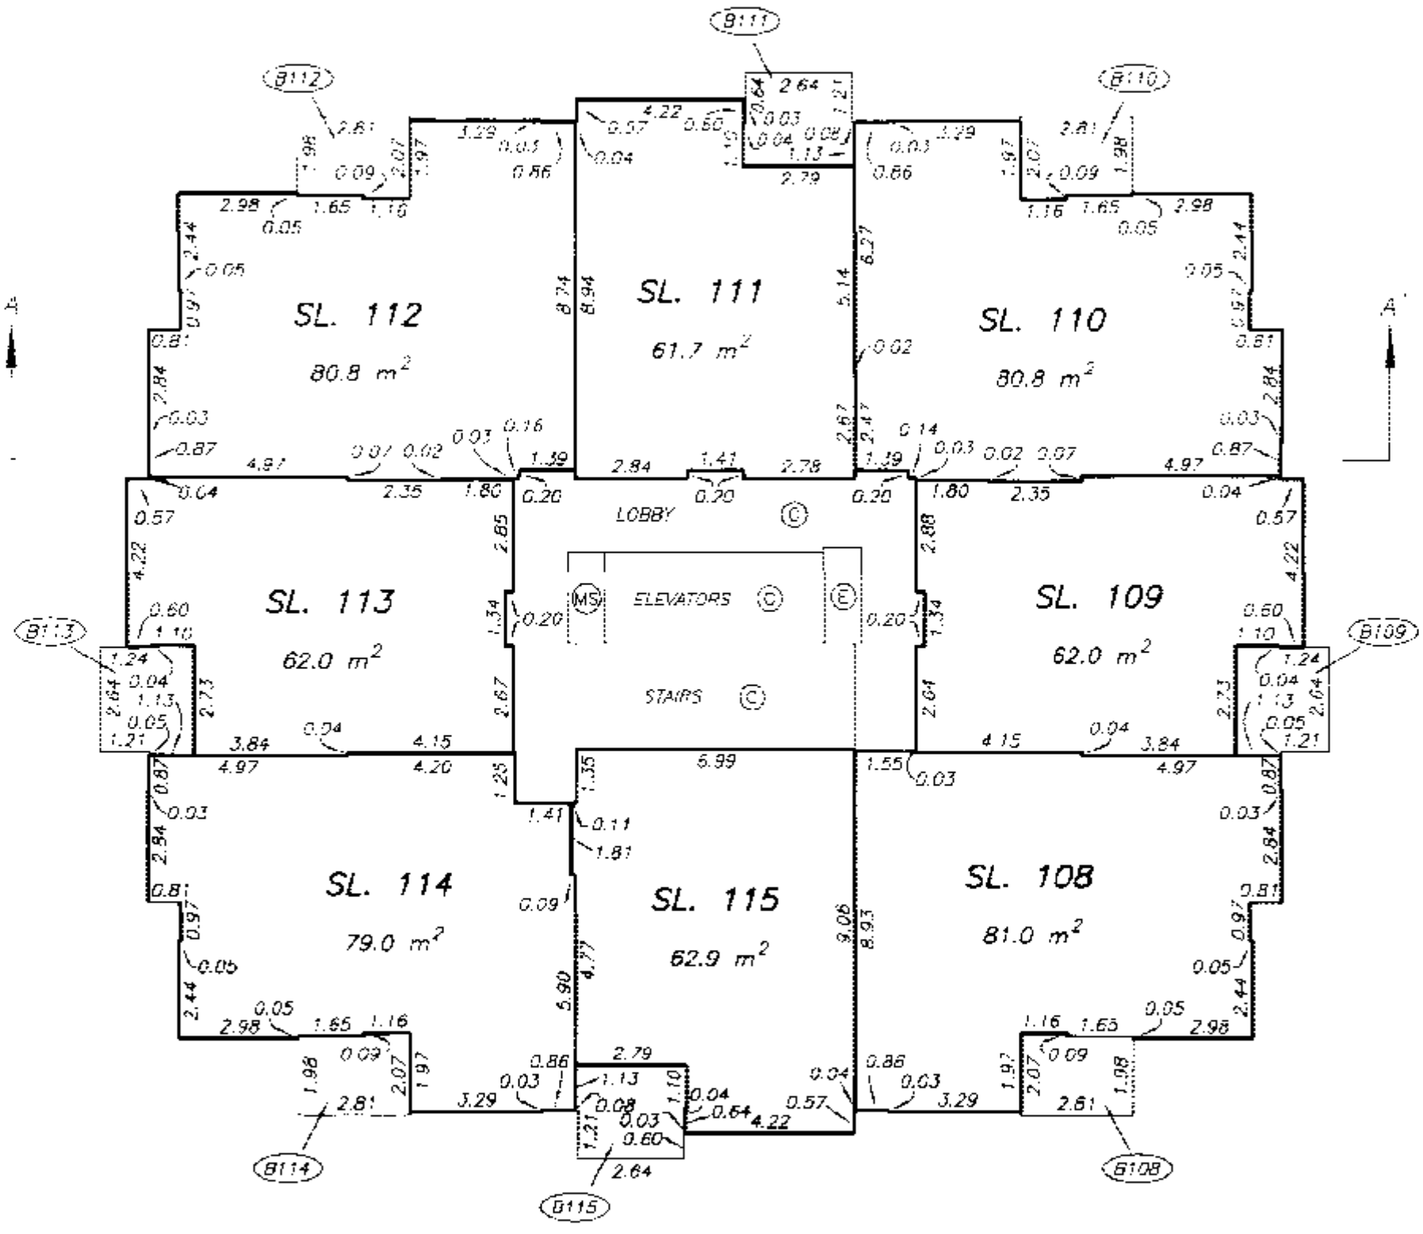

DRAWING # 30574-2_L15
FILE # 30574-2

DATE : DECEMBER 9, 2005

M.E.S.

ORIGINAL

FILED NWBCS1691 X27266 2007-03-29-14.13.07.747572

LEVEL 16 FLOOR PLAN
TOWER A

STRATA PLAN BCS 1691

SCALE 1:150

2 0 2 4 6

ALL DISTANCES ARE IN METRES.

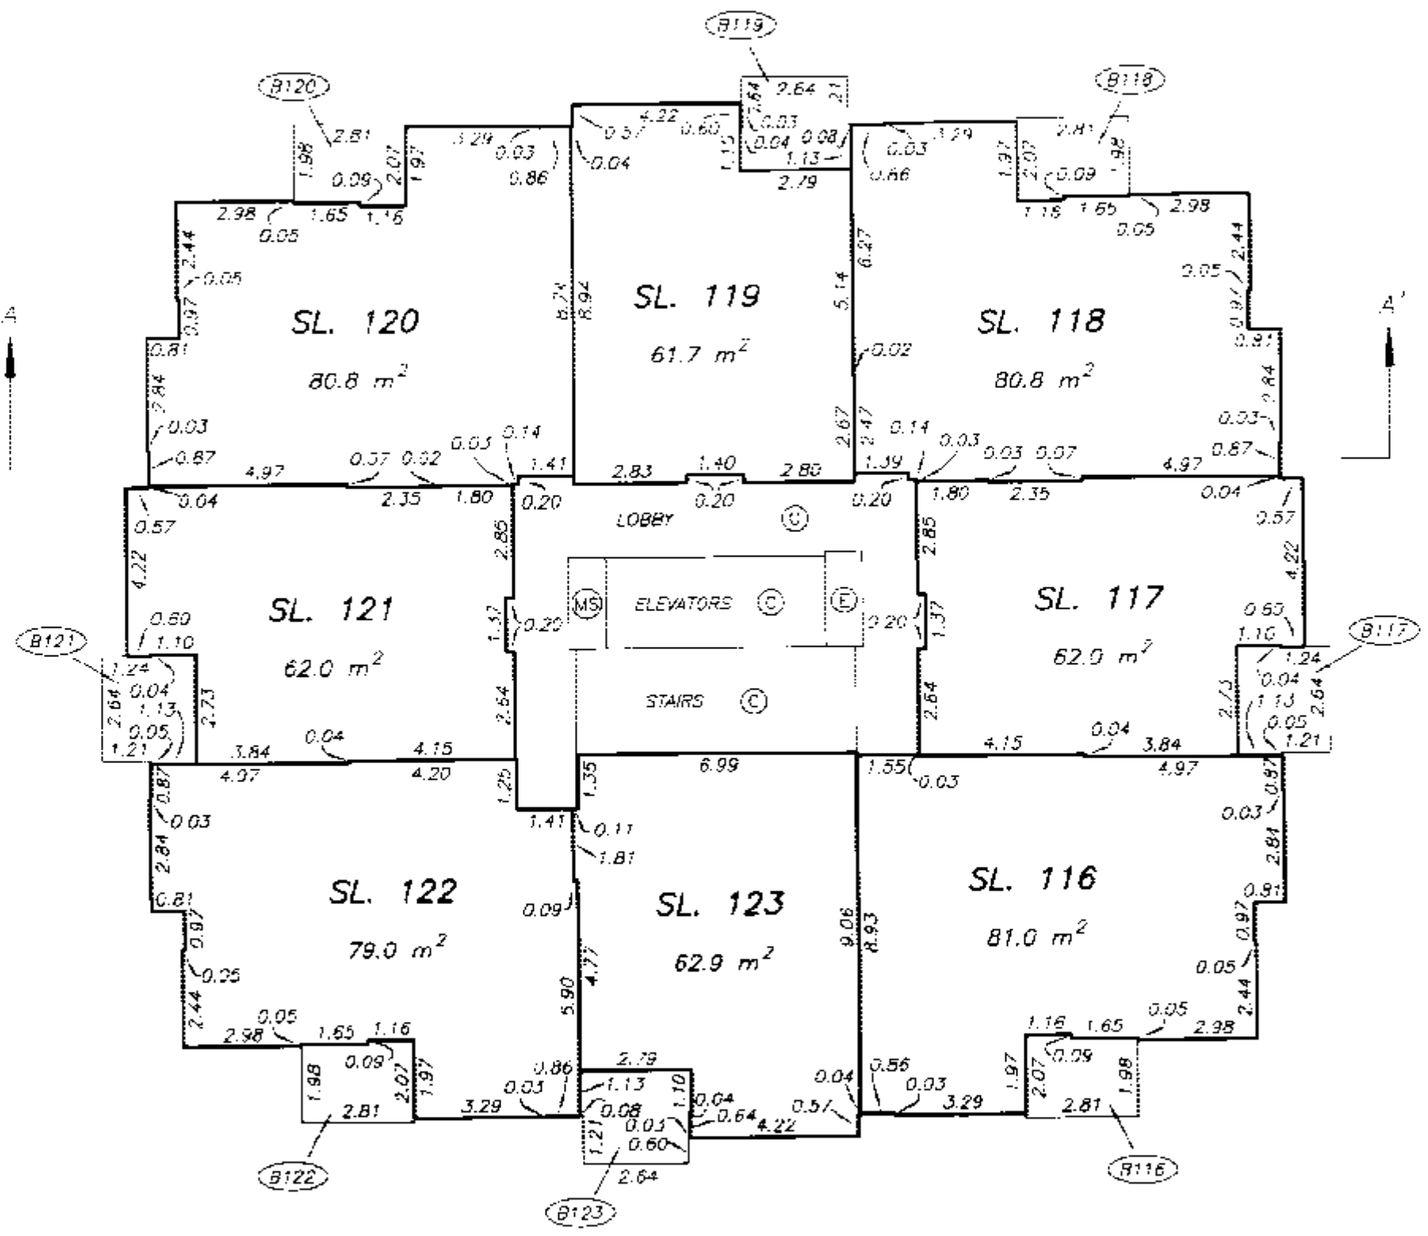

DATE : DECEMBER 9, 2005

m.c.b.

DRAWING # 30574-2_L16
FILE # 30574-2

ORIGINAL

FILED NWBCS1691 X27266 2007-03-29-14.13.07.747572

LEVEL 17 FLOOR PLAN
TOWER A

STRATA PLAN BCS 1691

SCALE 1:150

2 0 2 4 6

ALL DISTANCES ARE IN METRES.

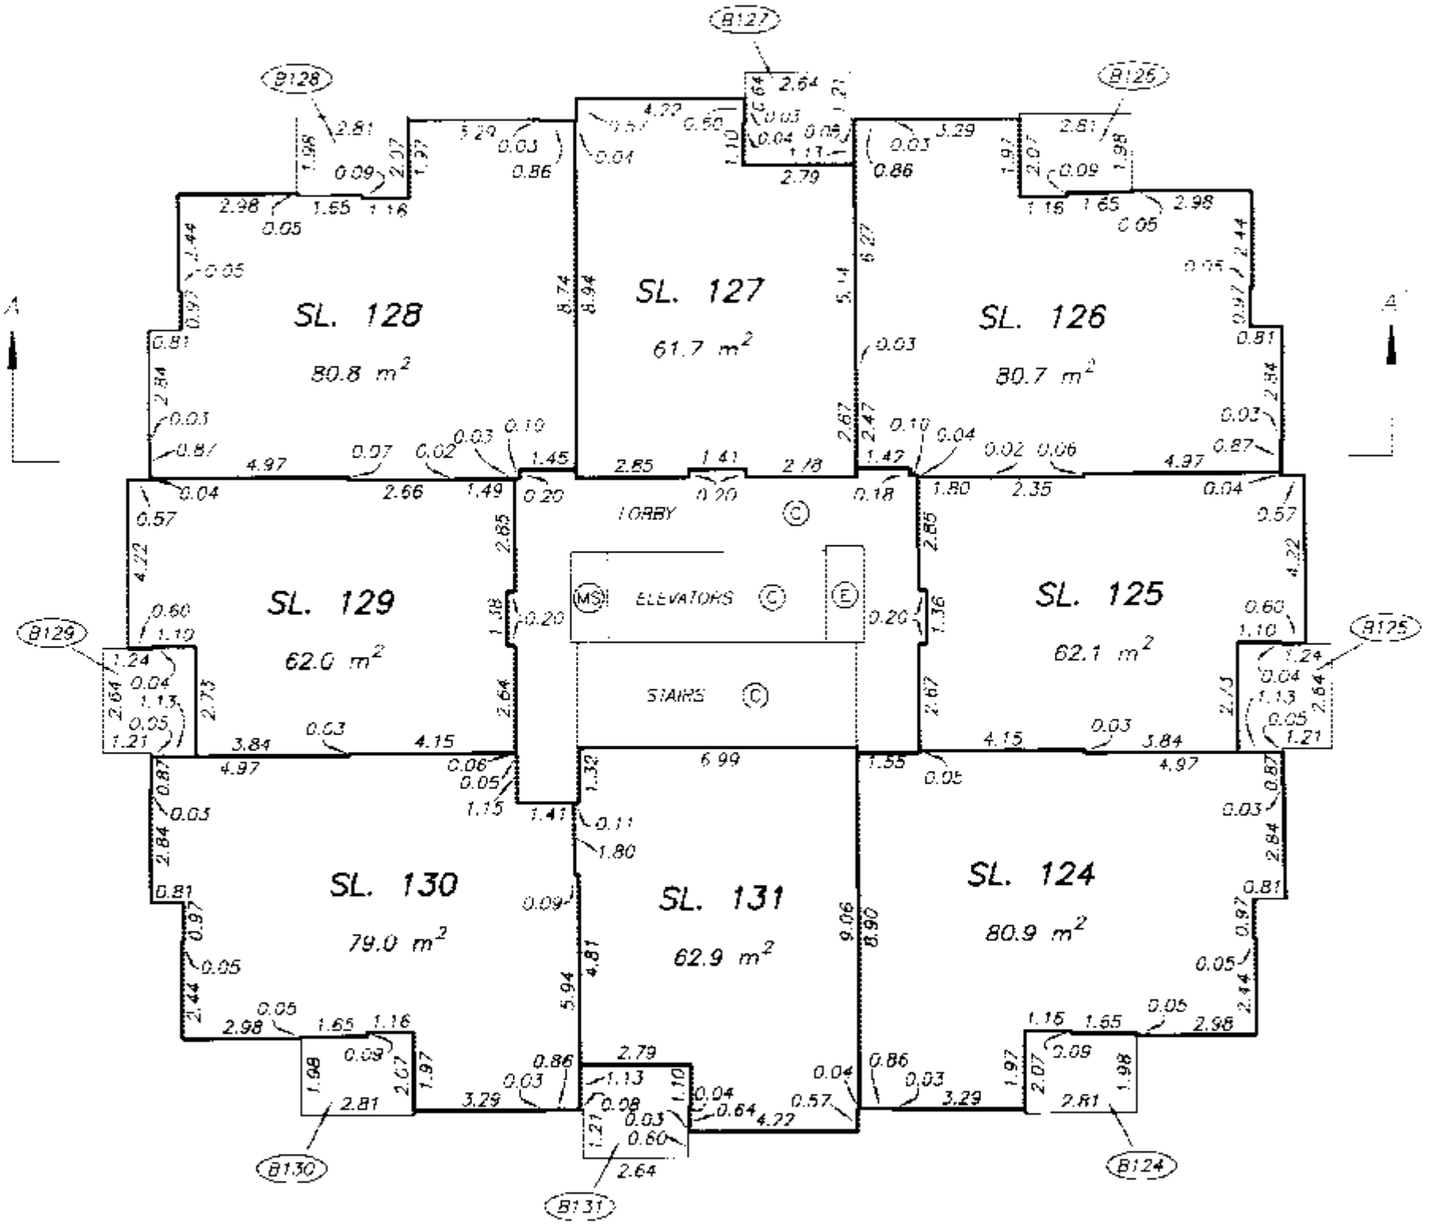

DRAWING # 30574-2_L17
FILE # 30574-2

DATE : DECEMBER 9, 2005

M.E.L.

ORIGINAL

FILED NWBCS1691 X27266 2007-03-29-14.13.07.747572

LEVEL 18 FLOOR PLAN
TOWER A

STRATA PLAN BCS 1691

SCALE 1:150

2 0 2 4 6

ALL DISTANCES ARE IN METRES.

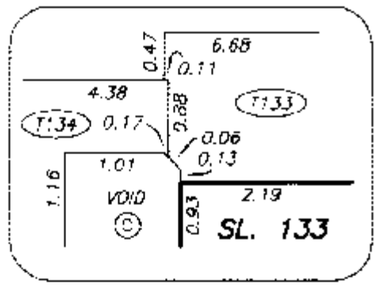

DETAIL "A"

NOT TO SCALE

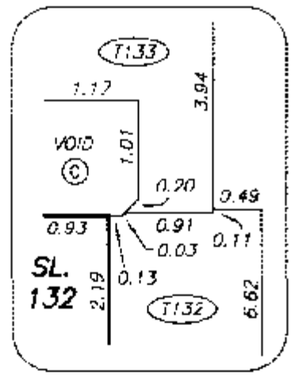

DETAIL "D"

NOT TO SCALE

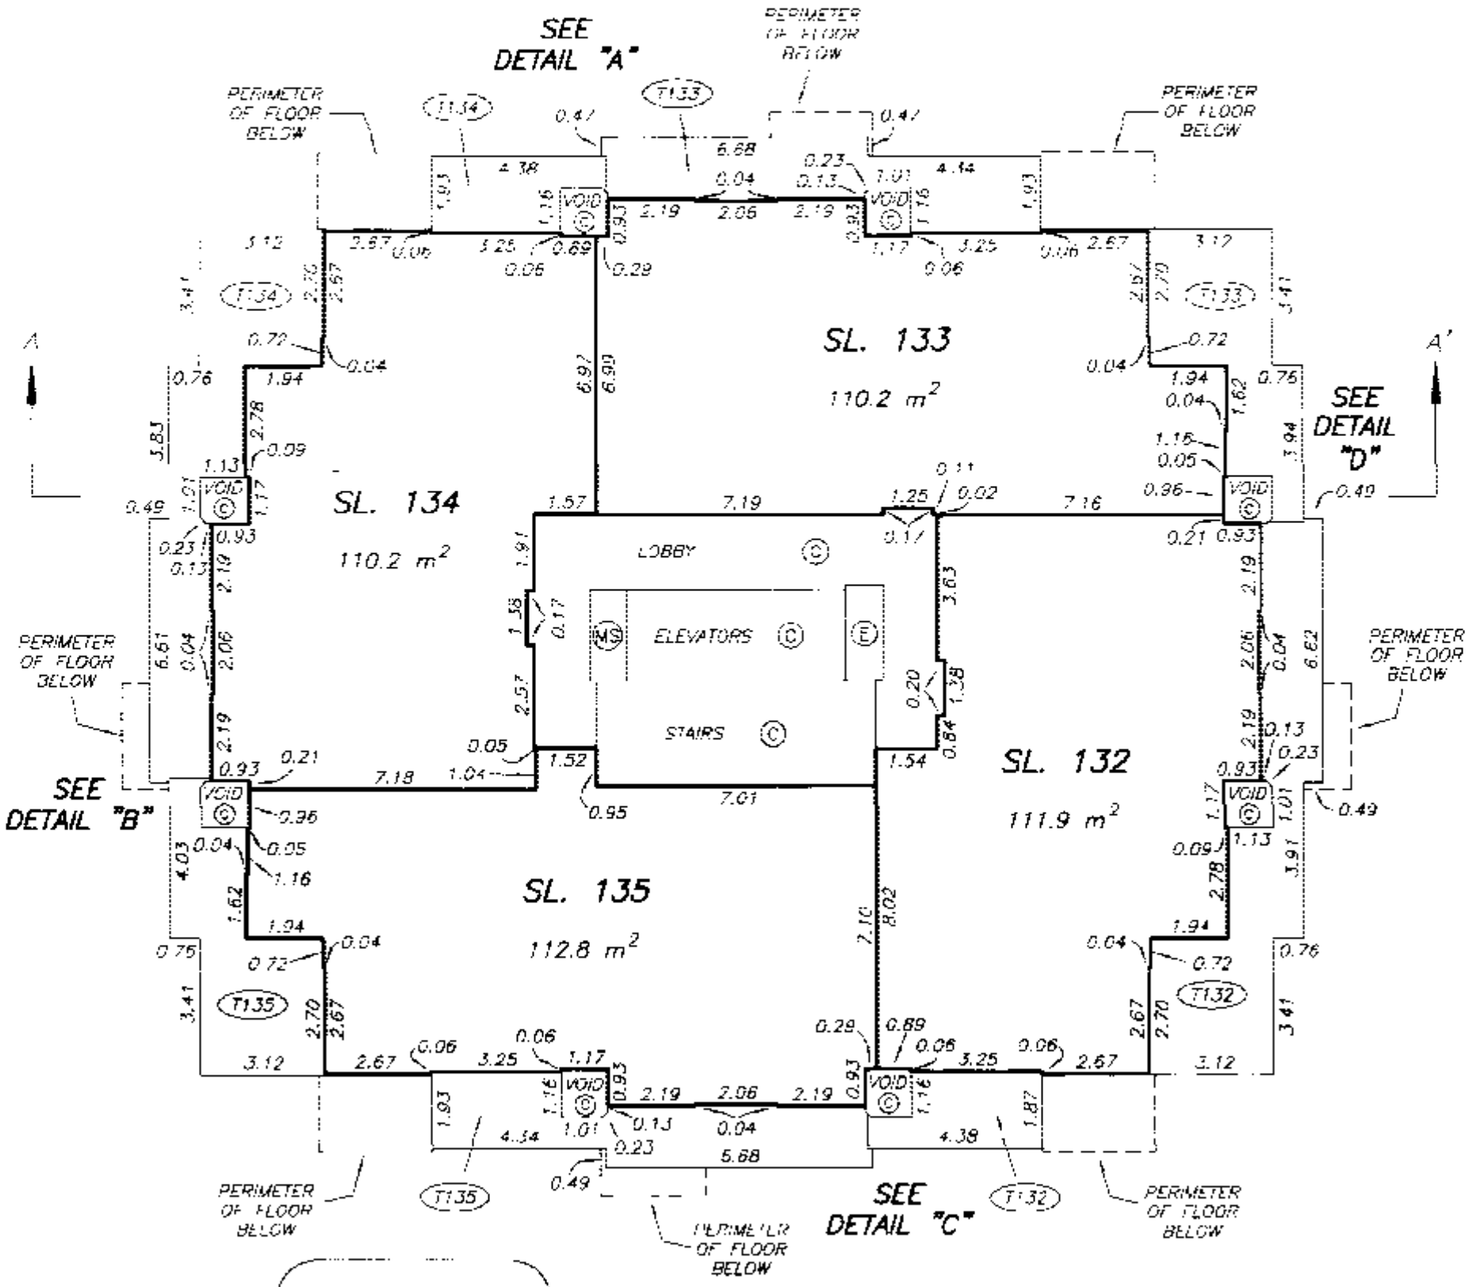

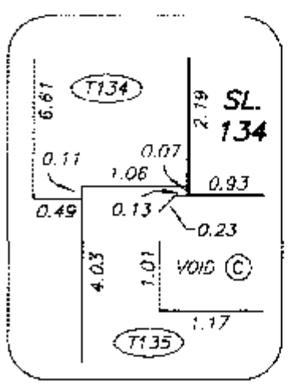

DETAIL "B"

NOT TO SCALE

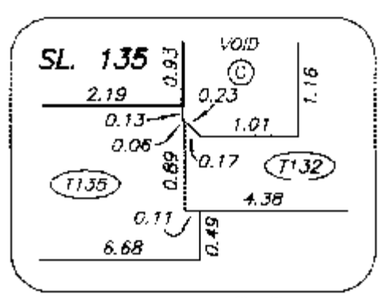

DETAIL "C"

NOT TO SCALE

DATE : DECEMBER 9, 2005

DRAWING # 30574-2_L18
FILE # 30574-2

ORIGINAL

FILED NWBCS1691 X27266 2007-03-29-14.13.07.747572

MECHANICAL LEVEL TOWER A

STRATA PLAN BCS 1691

SCALE 1:150

2 0 2 4 6

ALL DISTANCES ARE IN METRES.

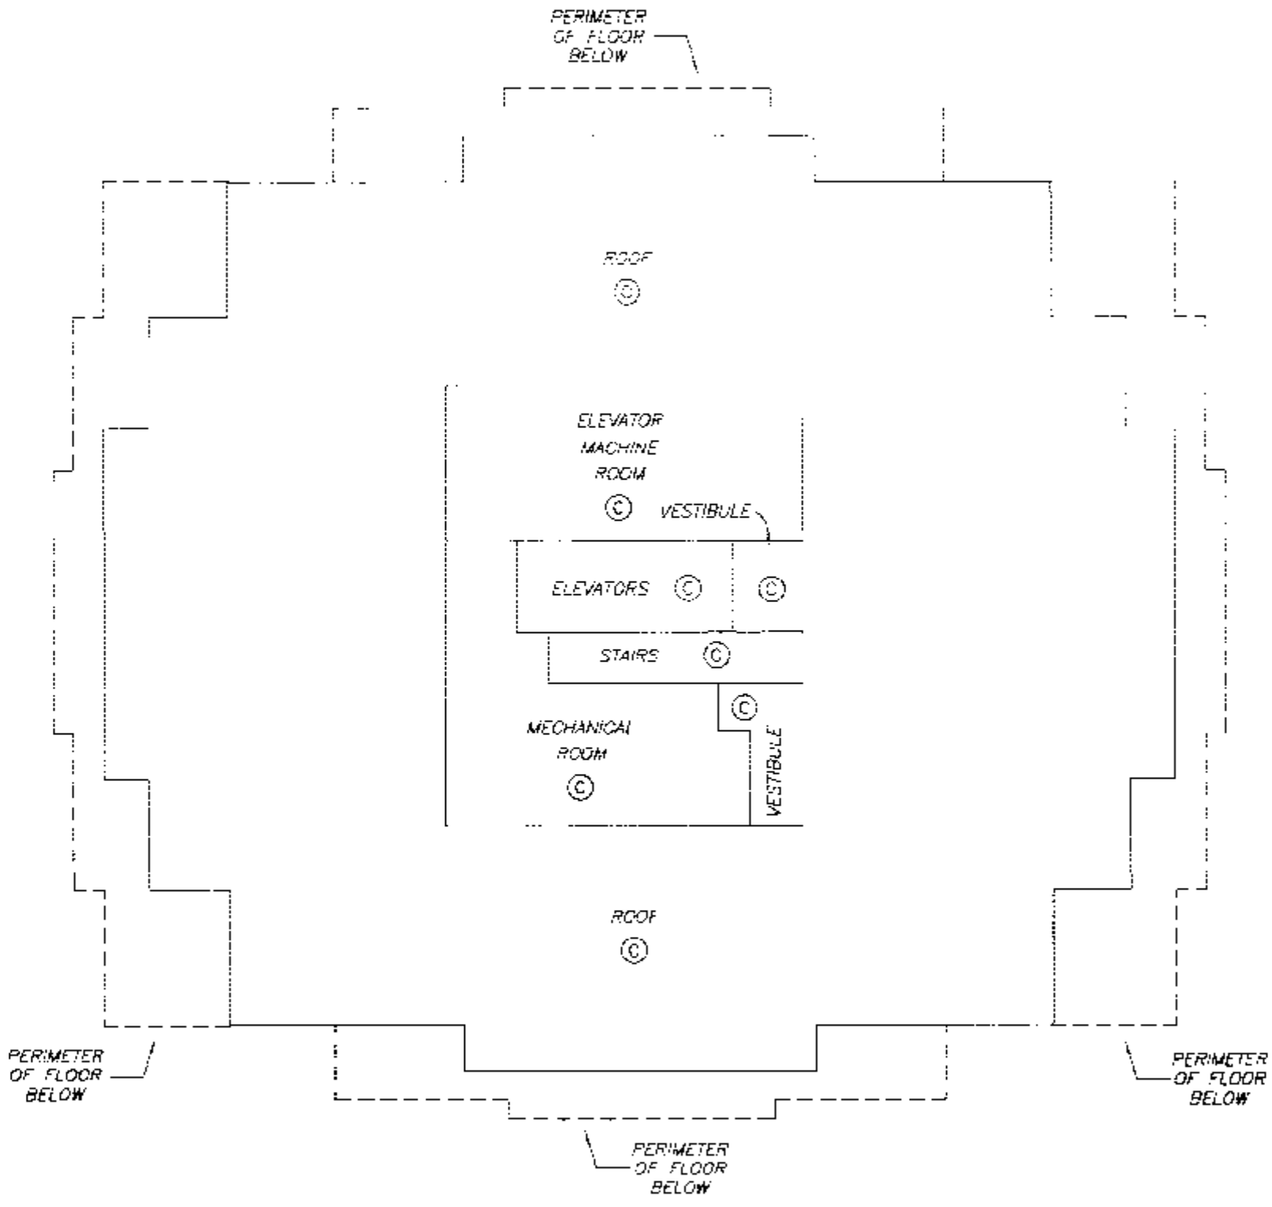

DATE : DECEMBER 9, 2005

DRAWING # 30574-2_L19
FILE # 30574-2

ORIGINAL

FILED NWBCS1691 X27266 2007-03-29-14.13.07.747572

GROUND LEVEL FLOOR PLAN
TOWER B

STRATA PLAN BCS 1691

SCALE 1:150

2 0 2 4 6

ALL DISTANCES ARE IN METRES.

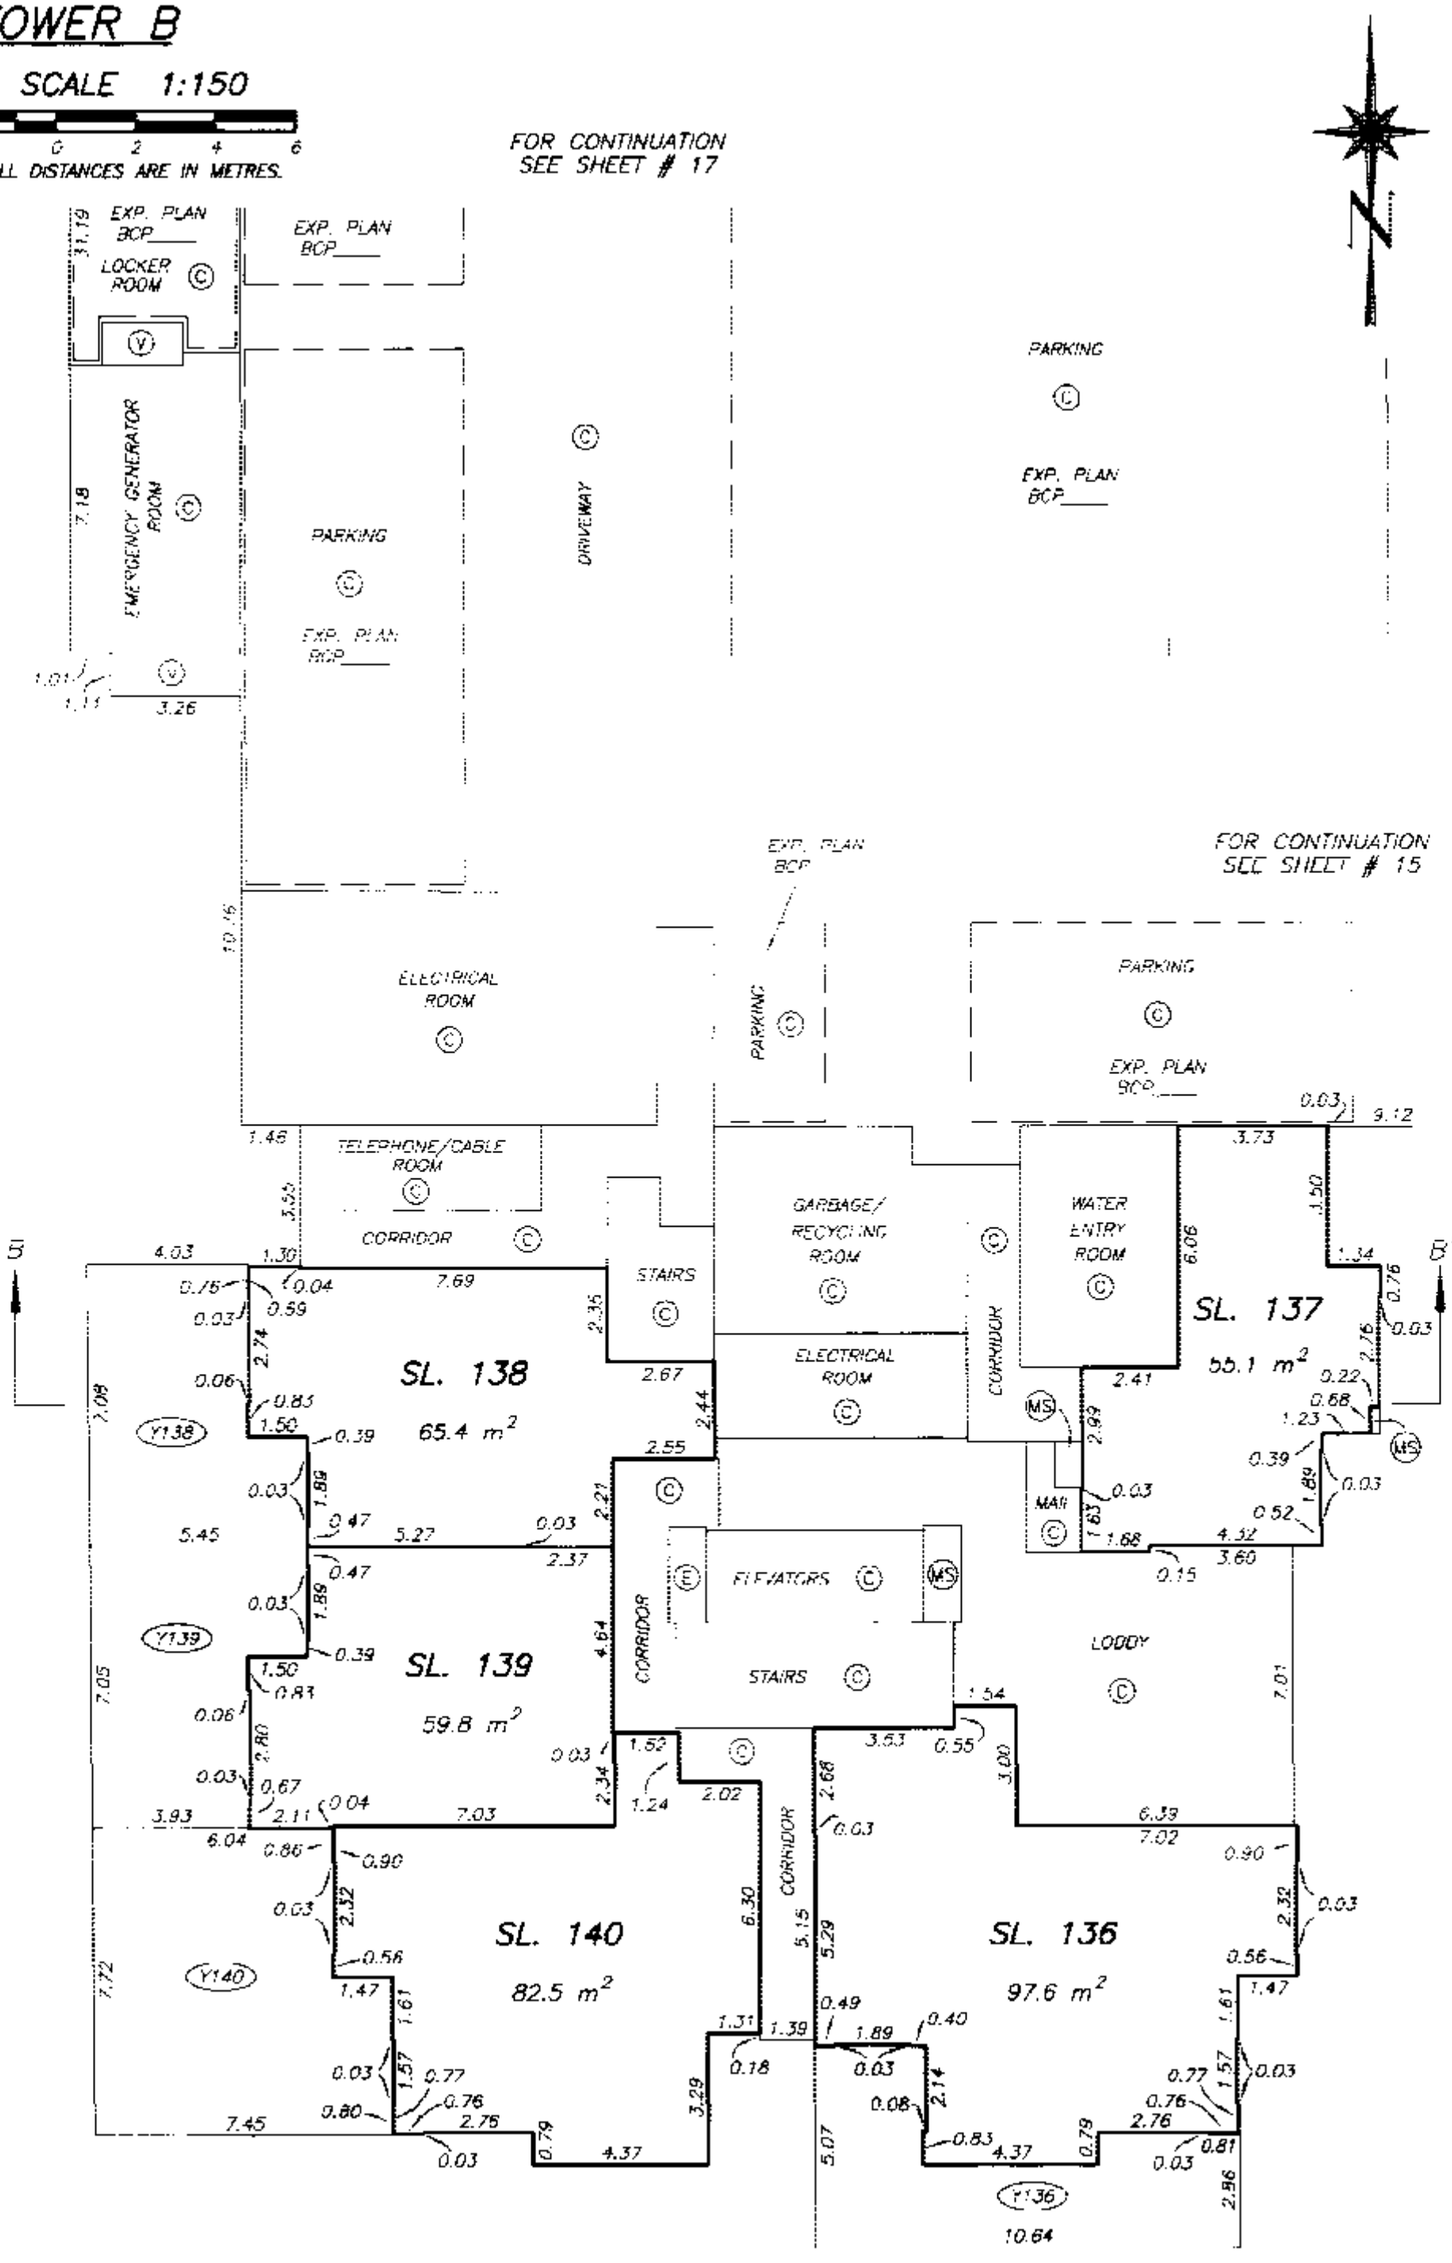

DATE : DECEMBER 9, 2005

DRAWING # 30574-2_GL_DET
FILE # 30574-2

ORIGINAL

FILED NWBCS1691 X27266 2007-03-29 14:13:07.747572

LEVEL 2 FLOOR PLAN
TOWER B

STRATA PLAN BCS 1691

SCALE 1:150

2 0 2 4 6

ALL DISTANCES ARE IN METRES.

FOR CONTINUATION SEE SHEET # 20

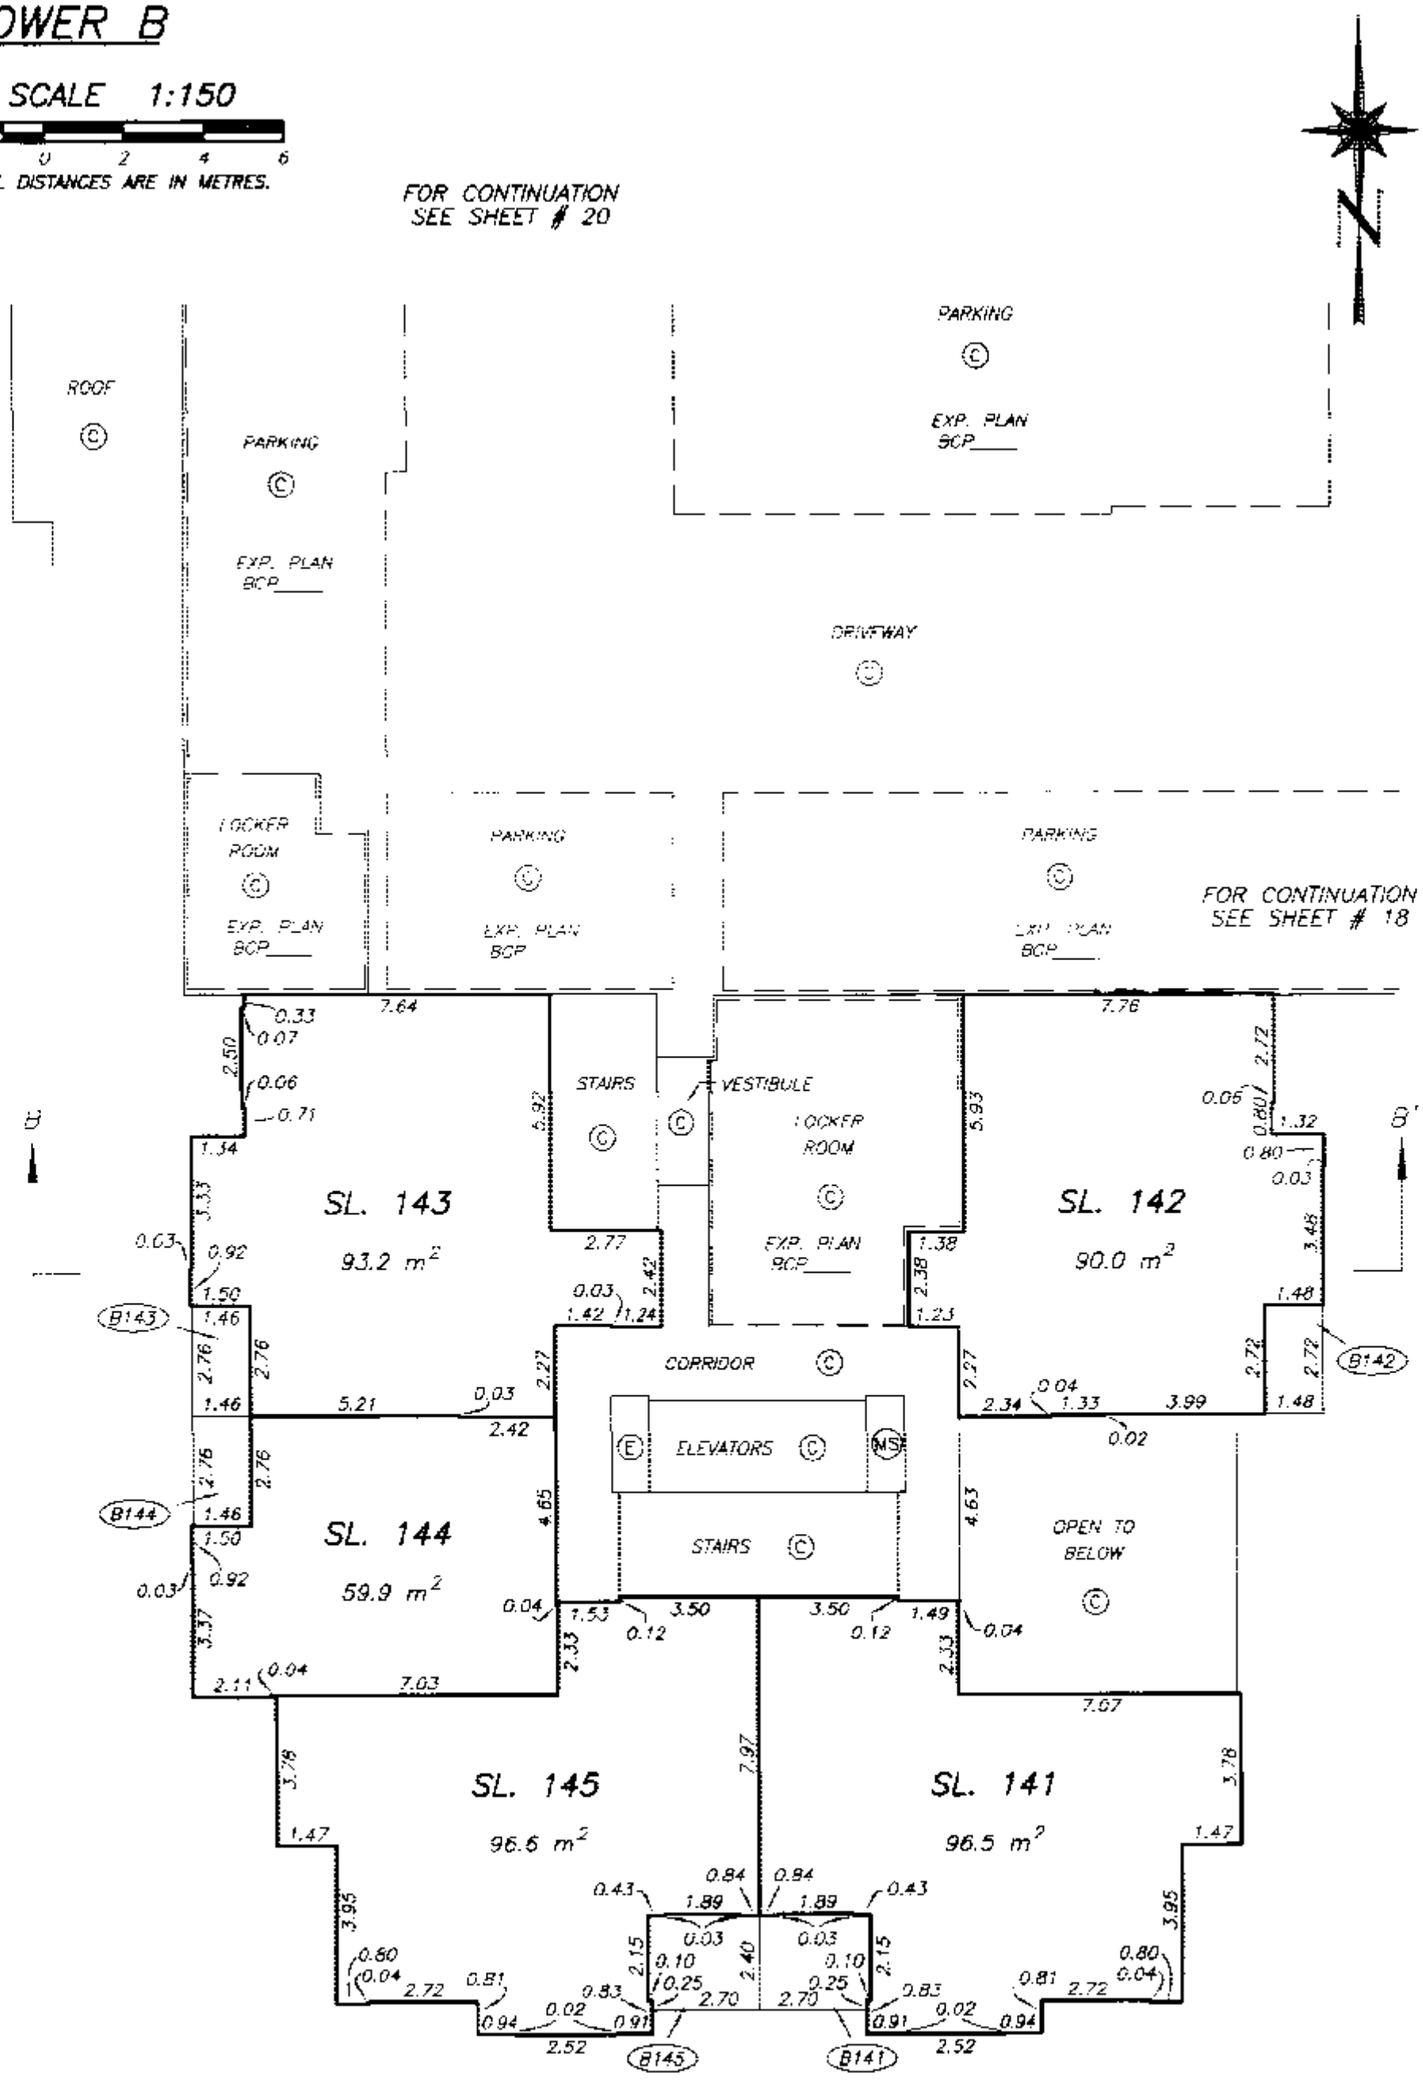

DATE : DECEMBER 9, 2005

DRAWING # 30574-2_L2_DET
FILE # 30574-2

ORIGINAL

FILED NWBCS1691 X27266 2007-03-29-14.13.07.747572

LEVEL 3 FLOOR PLAN
TOWER B

STRATA PLAN BCS 1691

SCALE 1:150

2 0 2 4 6

ALL DISTANCES ARE IN METRES.

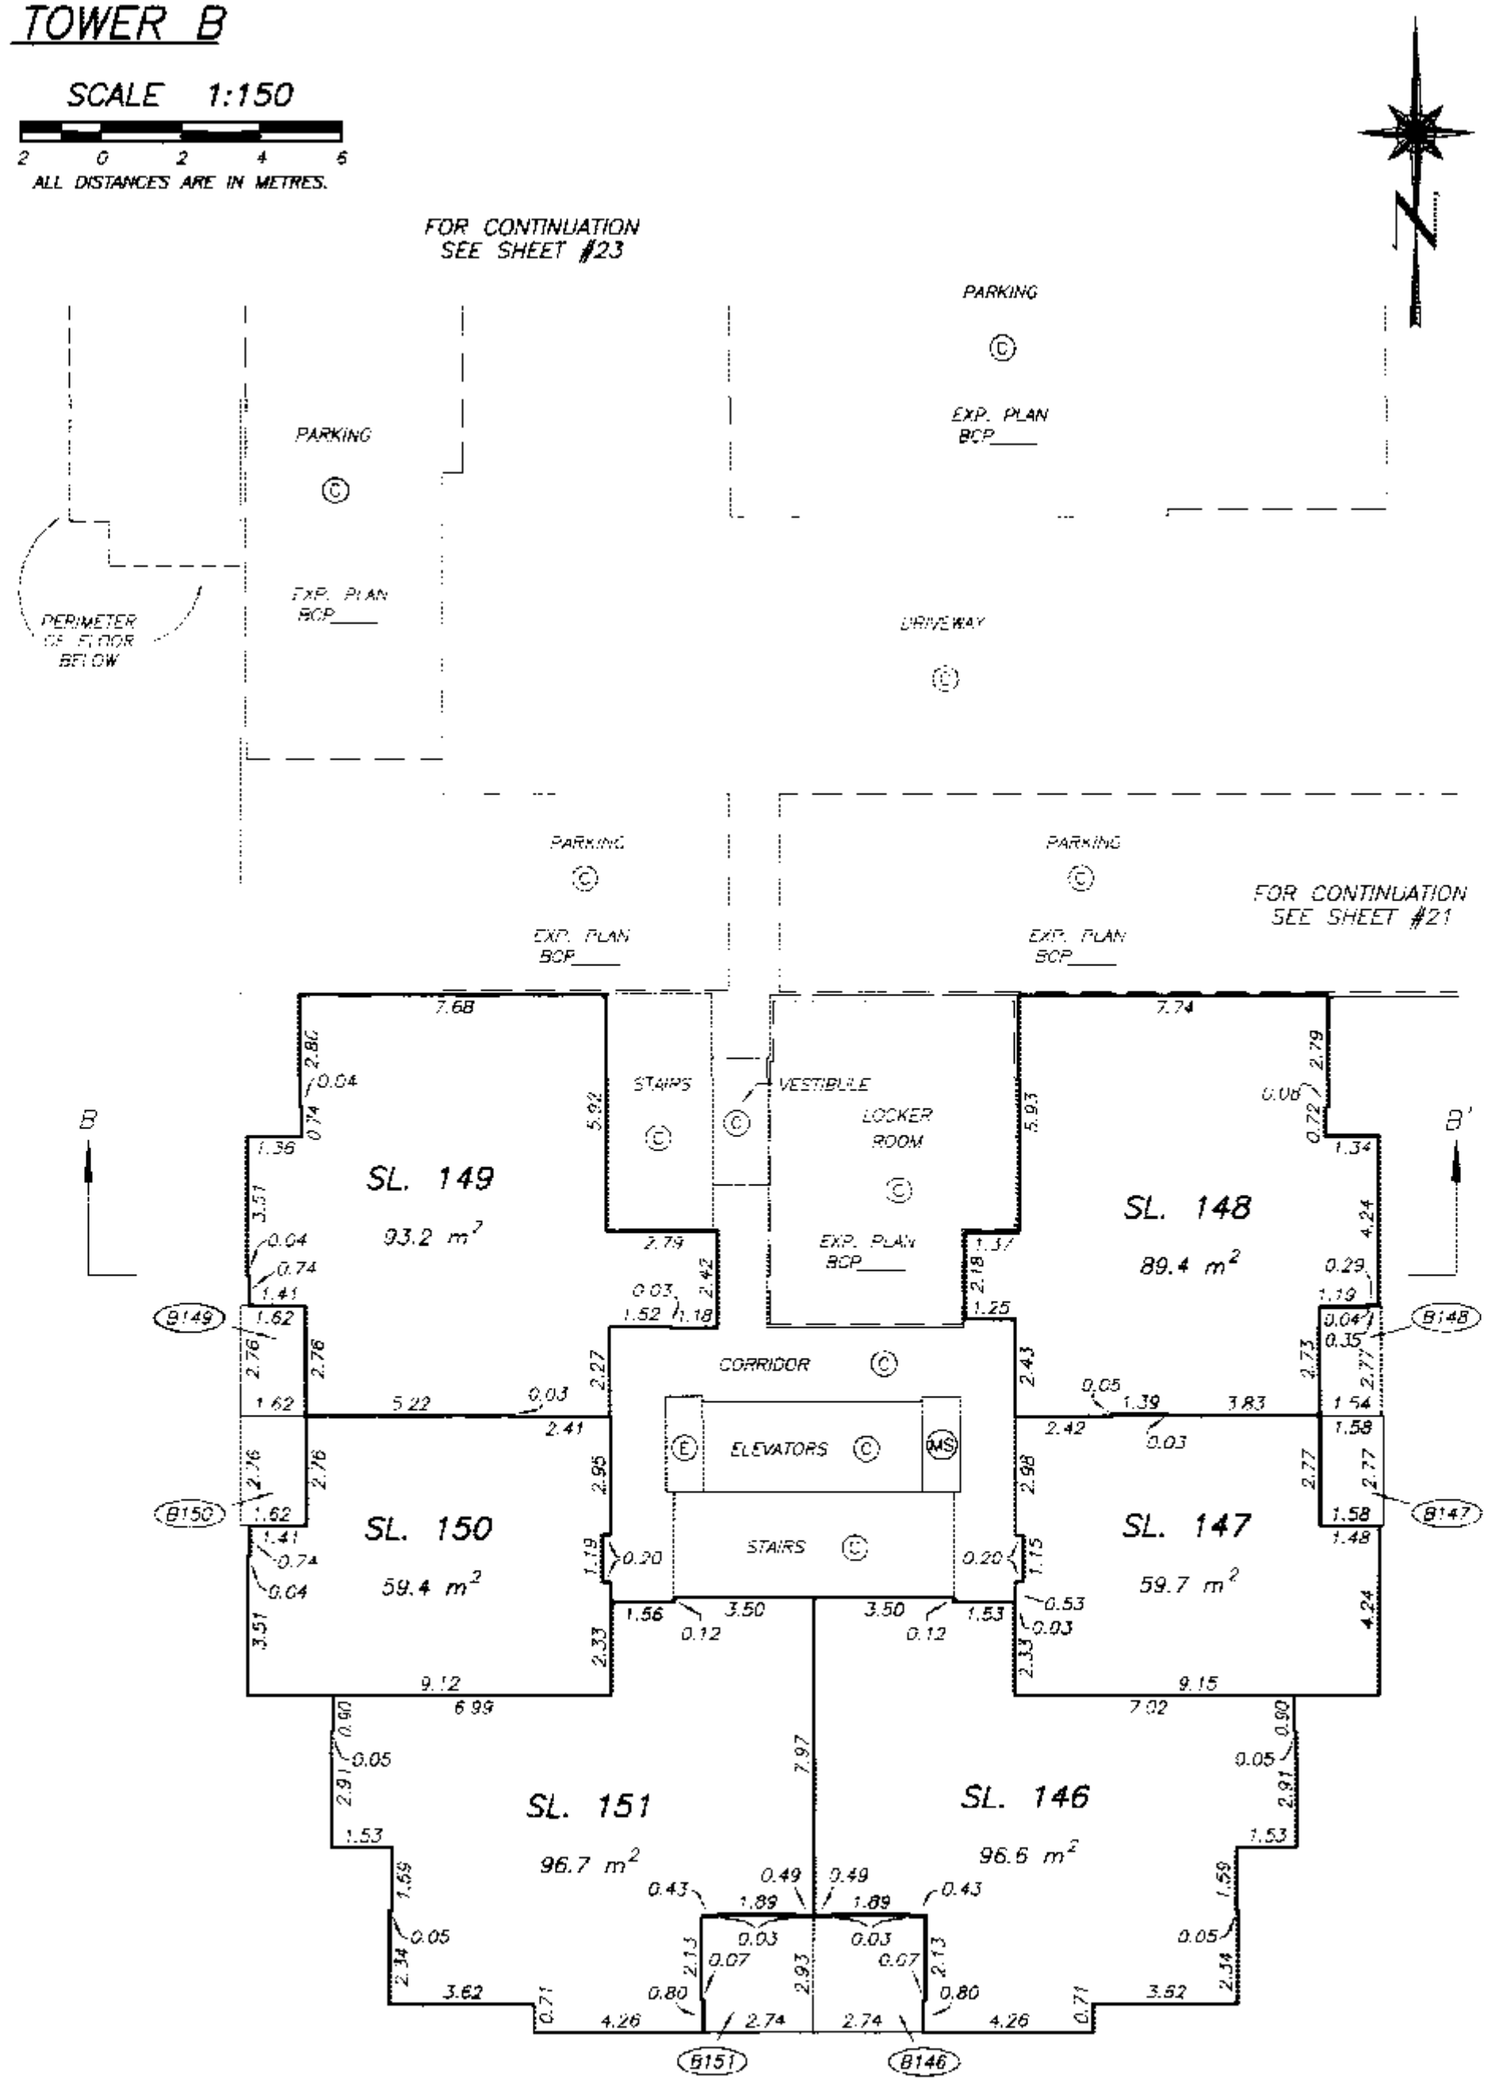

DRAWING # 30574-2_L3_DET
FILE # 30574-2

DATE : DECEMBER 9, 2005

M.C.B.

ORIGINAL

FILED NWBCS1691 X27266 2007-03-29-14.13.07.747572

LEVEL 5 FLOOR PLAN
TOWER B

STRATA PLAN BCS 1691

SCALE 1:150

2 0 2 4 6

ALL DISTANCES ARE IN METRES.

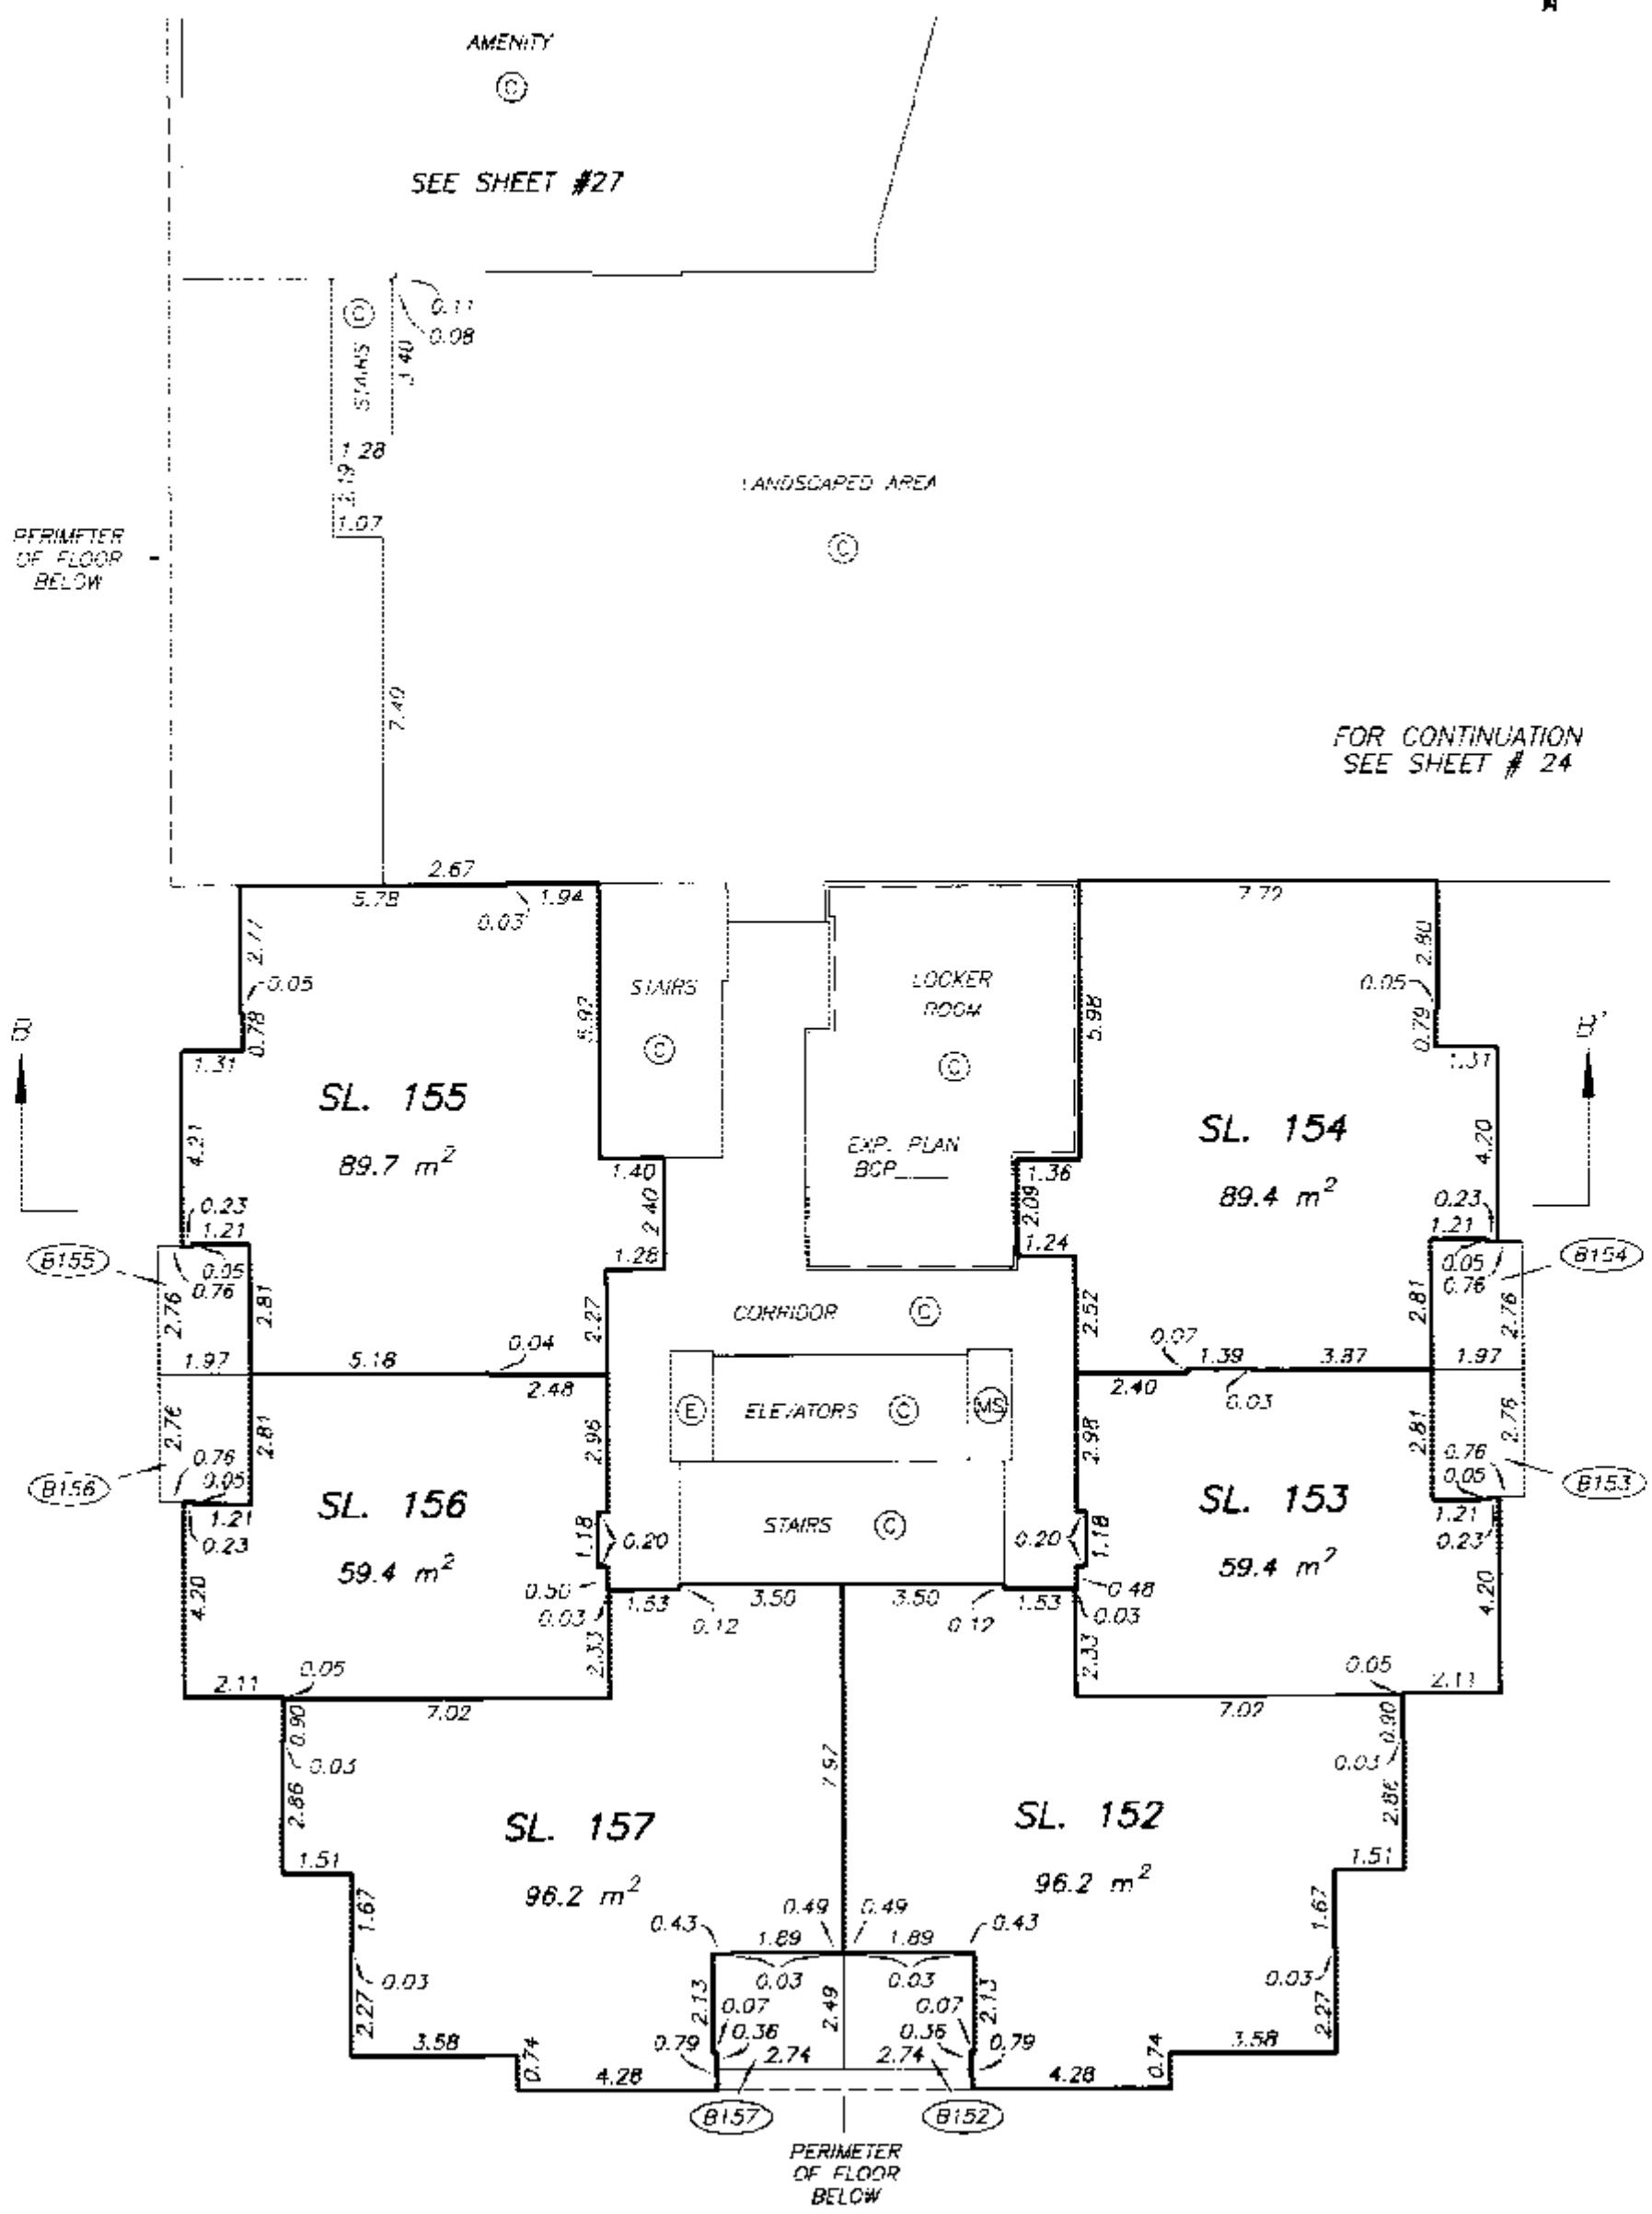

DATE : DECEMBER 9, 2005

M.C.L.

DRAWING # 30574-2_L5_DET
FILE # 30574-2

ORIGINAL

FILED NMBCS1691 X27266 2007-03-29-14.13.07.747572

LEVEL 6 FLOOR PLAN
TOWER B

STRATA PLAN BCS 1691

SCALE 1:150

2 0 2 4 6

ALL DISTANCES ARE IN METRES.

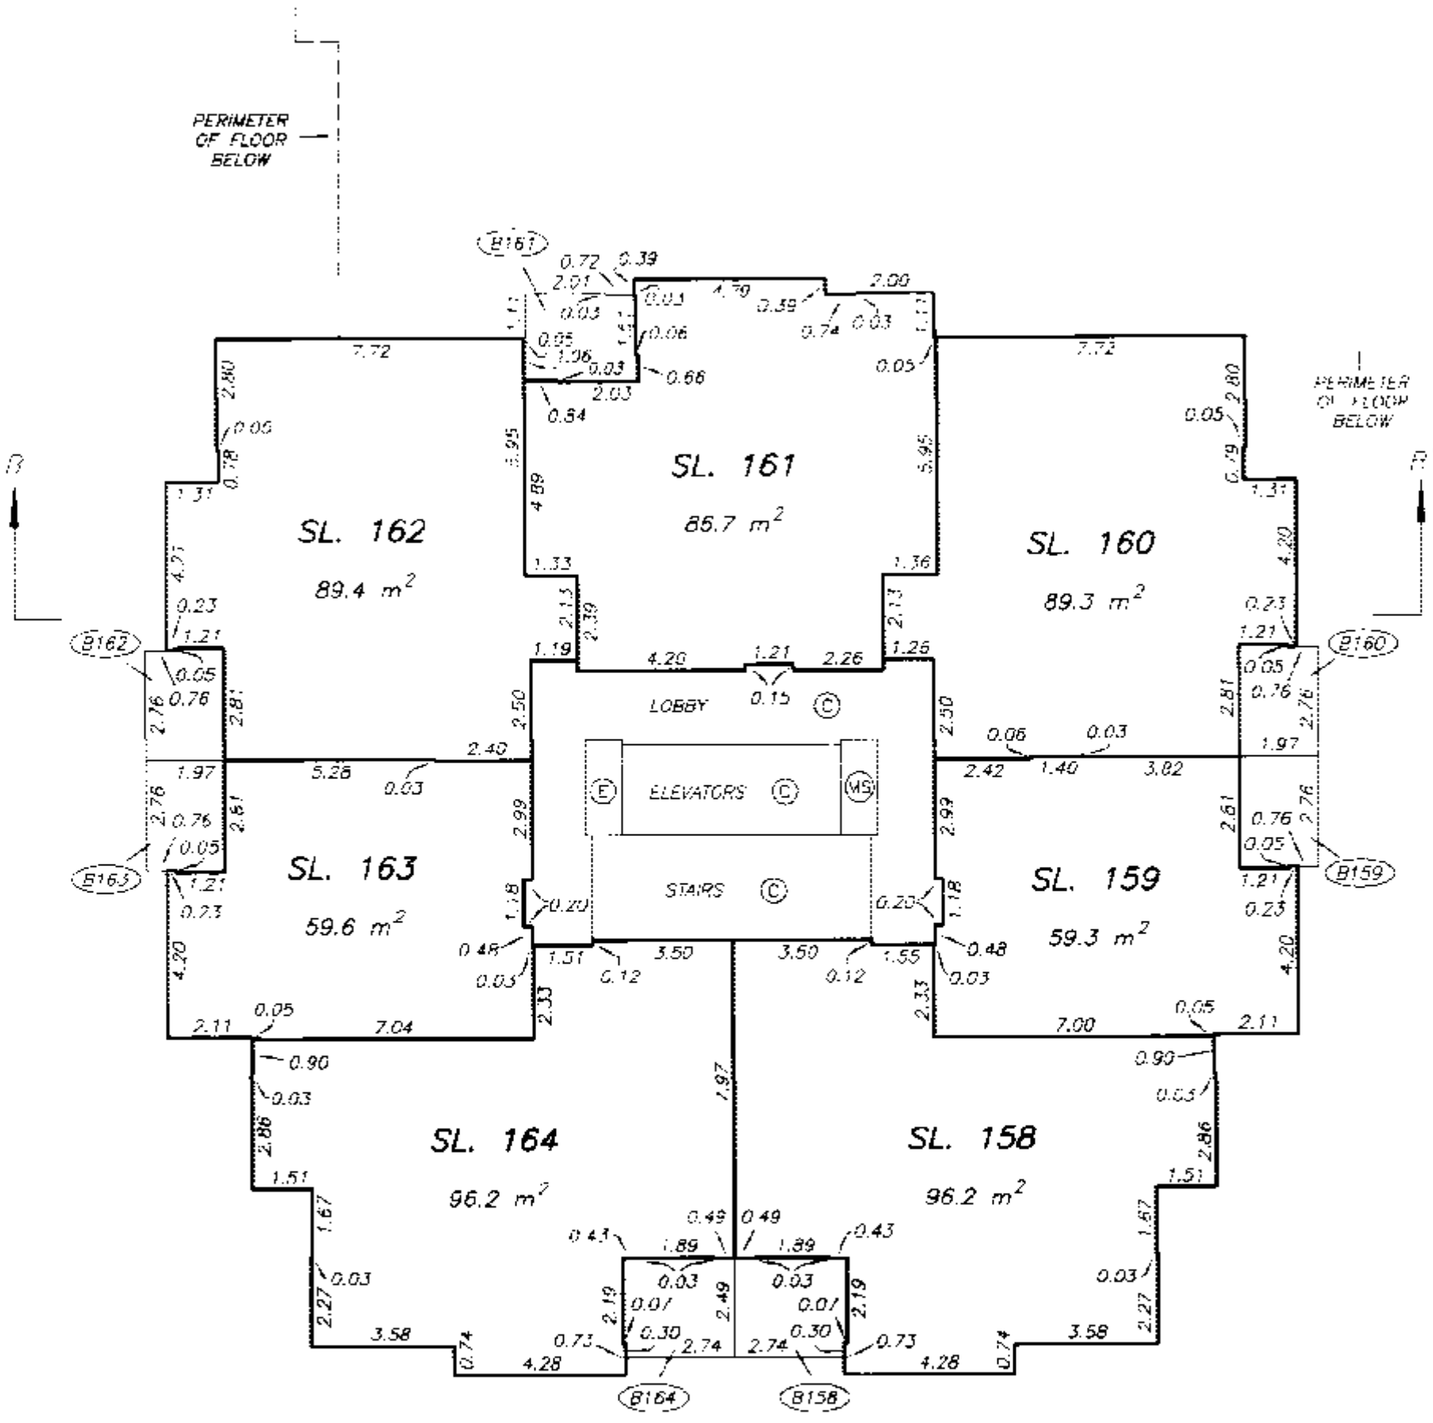

DATE : DECEMBER 9, 2005

DRAWING # 30574-2_L6
FILE # 30574-2

ORIGINAL

FILED NWBCS1691 X27266 2007-03-29-14.13.07.747572

LEVEL 7 FLOOR PLAN
TOWER B

STRATA PLAN BCS 1691

SCALE 1:150

2 0 2 4 6

ALL DISTANCES ARE IN METRES.

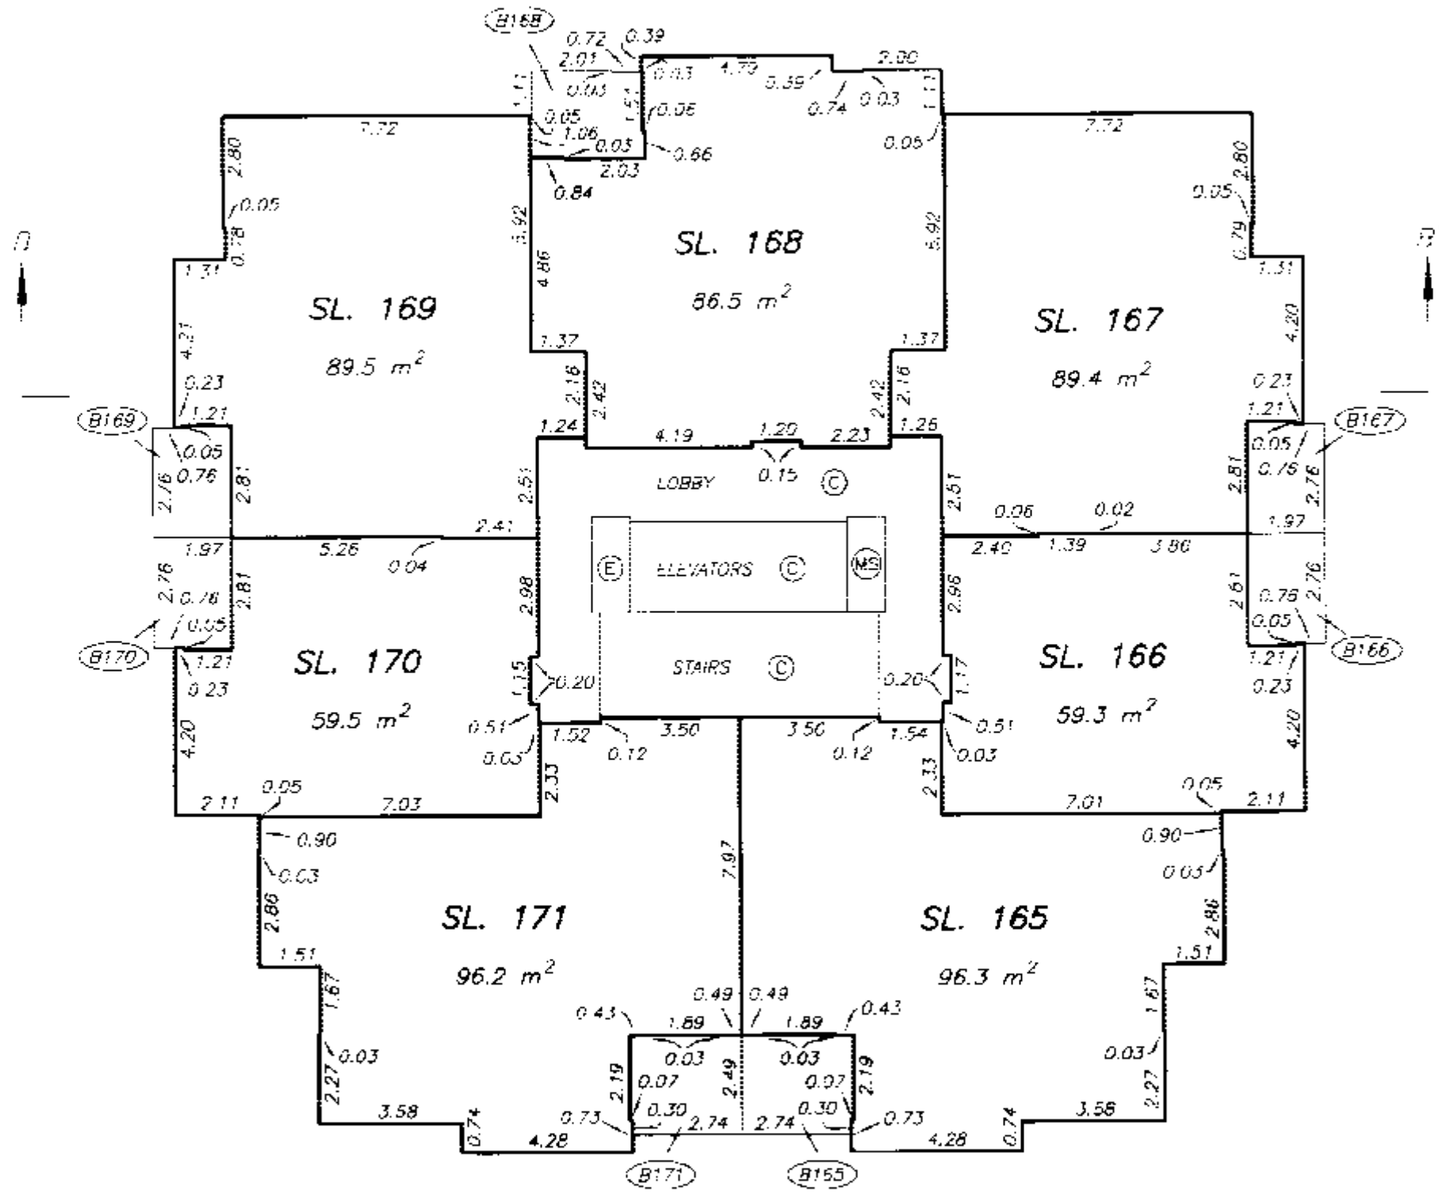

DATE : DECEMBER 9, 2005

DRAWING # 30574-2_L7
FILE # 30574-2

ORIGINAL

FILED NWBCS1691 X27266 2007-03-29-14.13.07.747572

LEVEL 8 FLOOR PLAN
TOWER B

STRATA PLAN BCS 1691

SCALE 1:150

2 0 2 4 6

ALL DISTANCES ARE IN METRES.

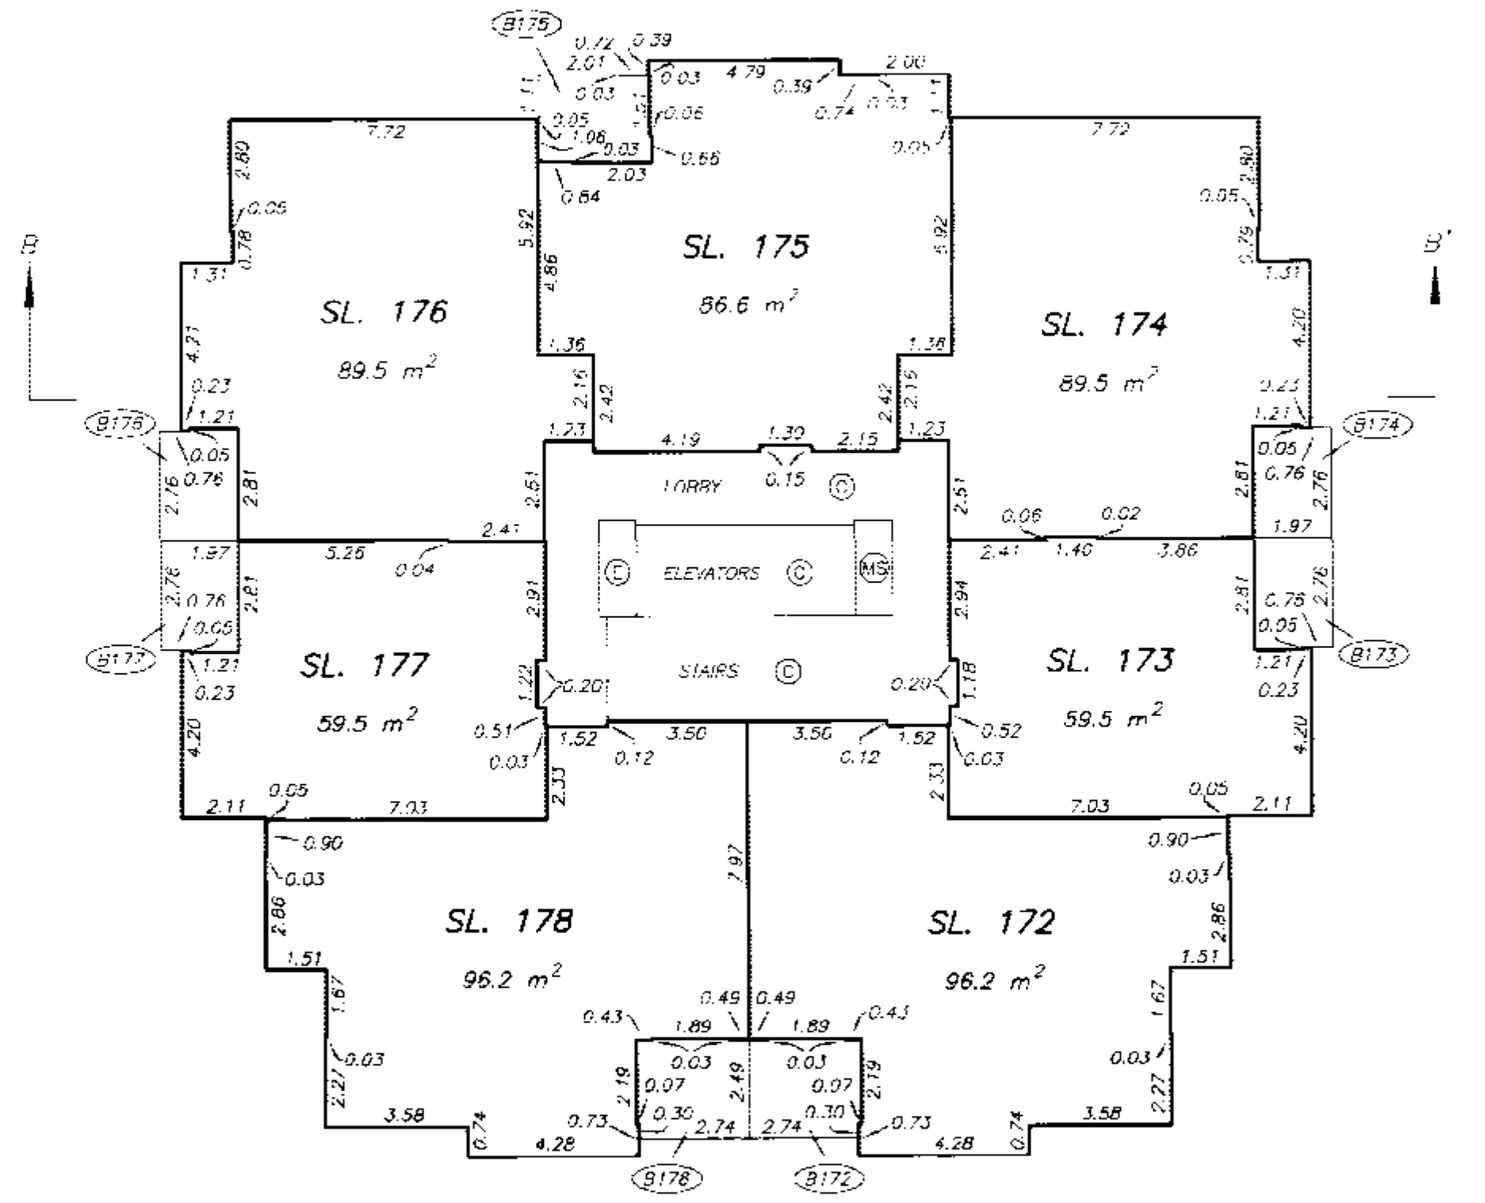

DATE : DECEMBER 9, 2005

DRAWING # 30574-2_L8
FILE # 30574-2

ORIGINAL

FILED NMBCS1691 X27266 2007-03-29-14.13.07.747572

LEVEL 9 FLOOR PLAN
TOWER B

STRATA PLAN BCS 1691

SCALE 1:150

2 0 2 4 6

ALL DISTANCES ARE IN METRES.

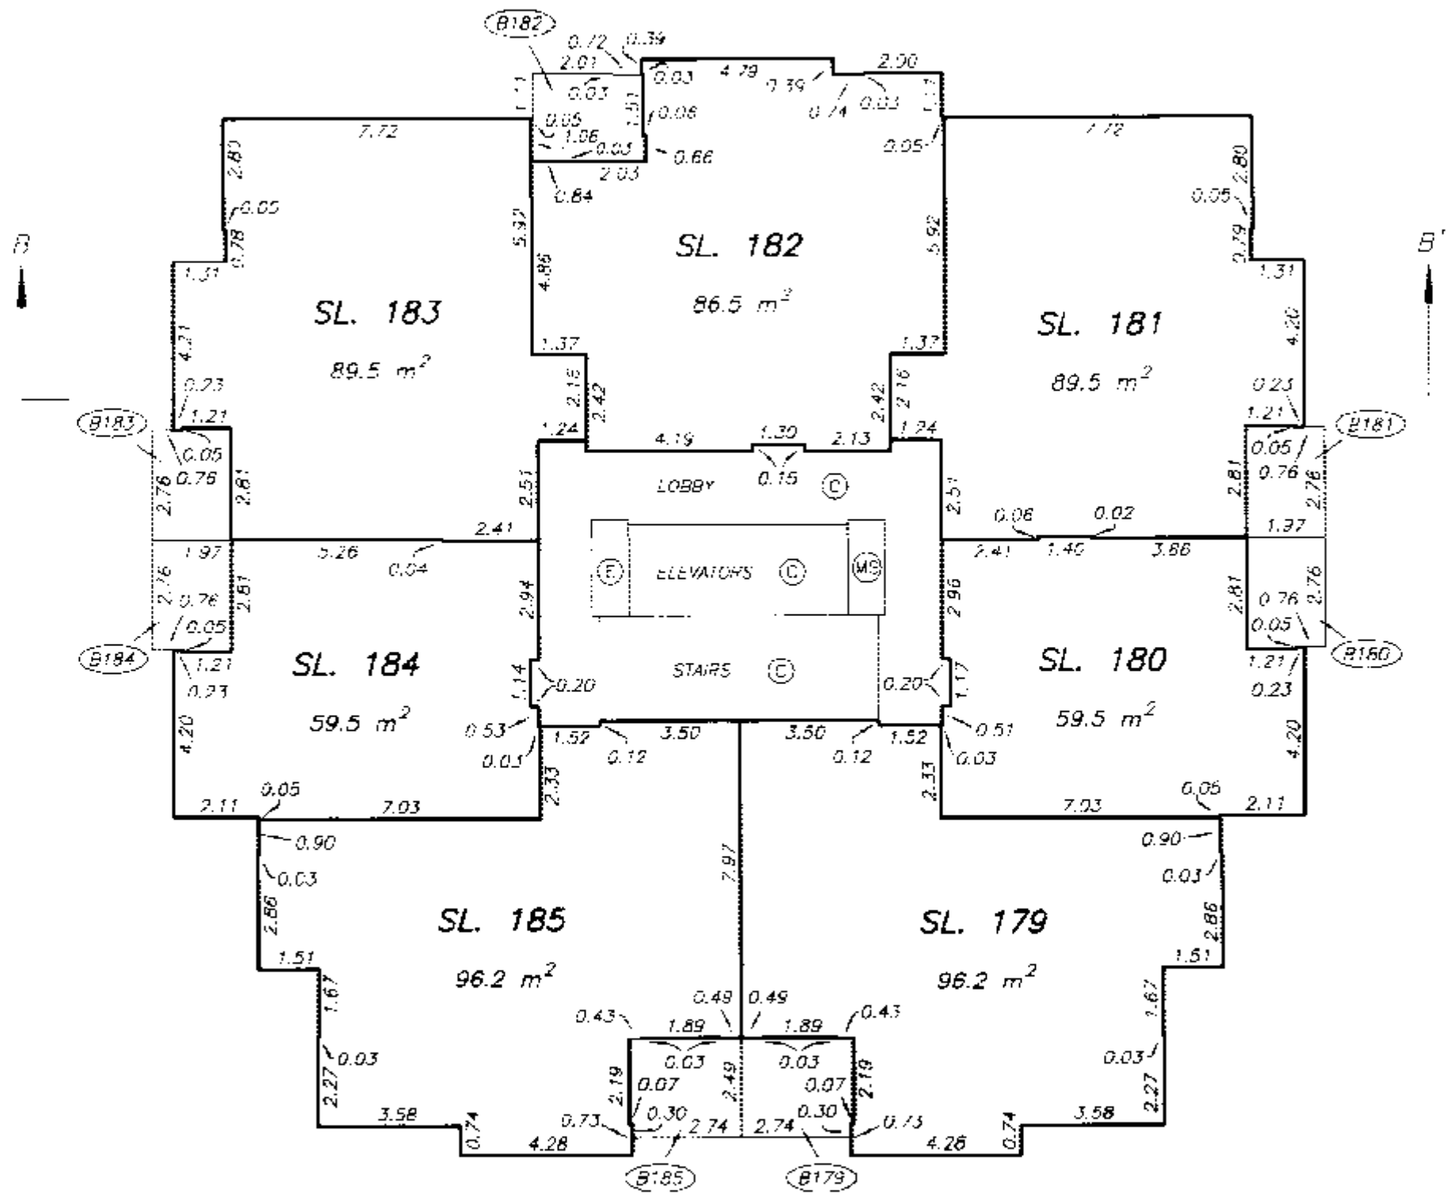

DATE : DECEMBER 9, 2005

DRAWING # 30574-2_L9
FILE # 30574-2

ORIGINAL

FILED NMBCS1691 X27266 2007-03-29-14.13.07.747572

LEVEL 10 FLOOR PLAN
TOWER B

STRATA PLAN BCS 1691

SCALE 1:150

2 0 2 4 6

ALL DISTANCES ARE IN METRES.

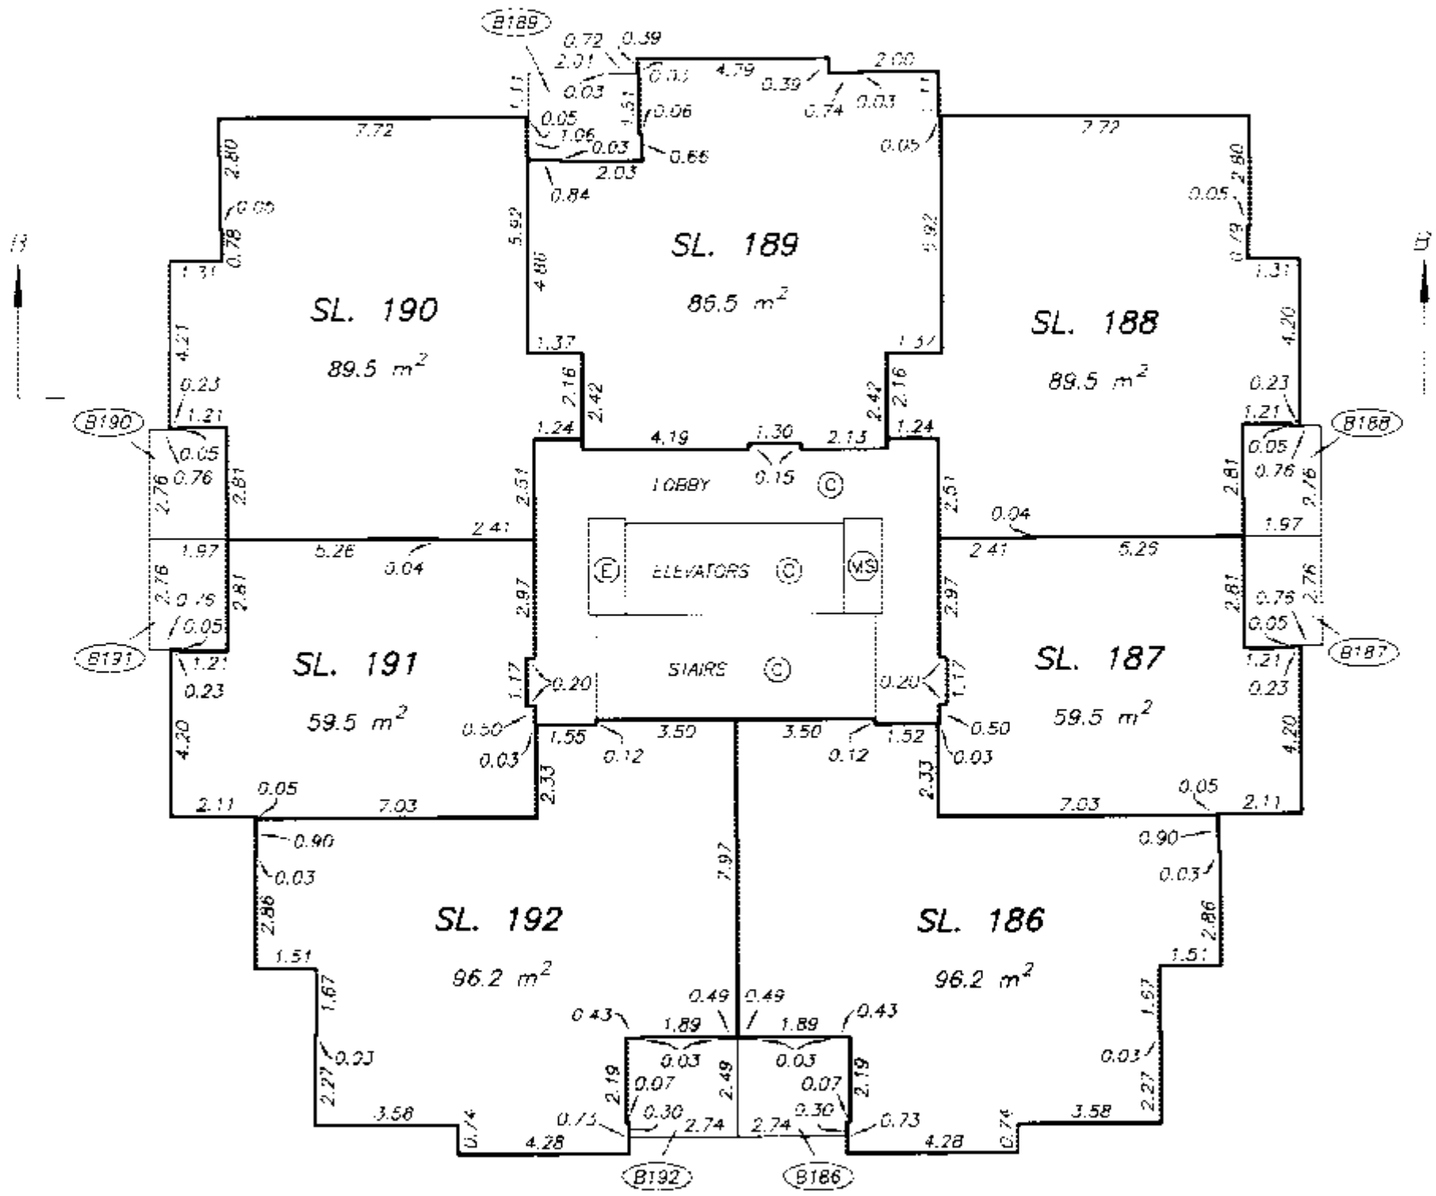

DATE : DECEMBER 9, 2005

DRAWING # 30574-2_L10
FILE # 30574-2

ORIGINAL

FILED NWBCS1691 X27266 2007-03-29-14.13.07.747572

LEVEL 11 FLOOR PLAN
TOWER B

STRATA PLAN BCS 1691

SCALE 1:150

2 0 2 4 6

ALL DISTANCES ARE IN METRES.

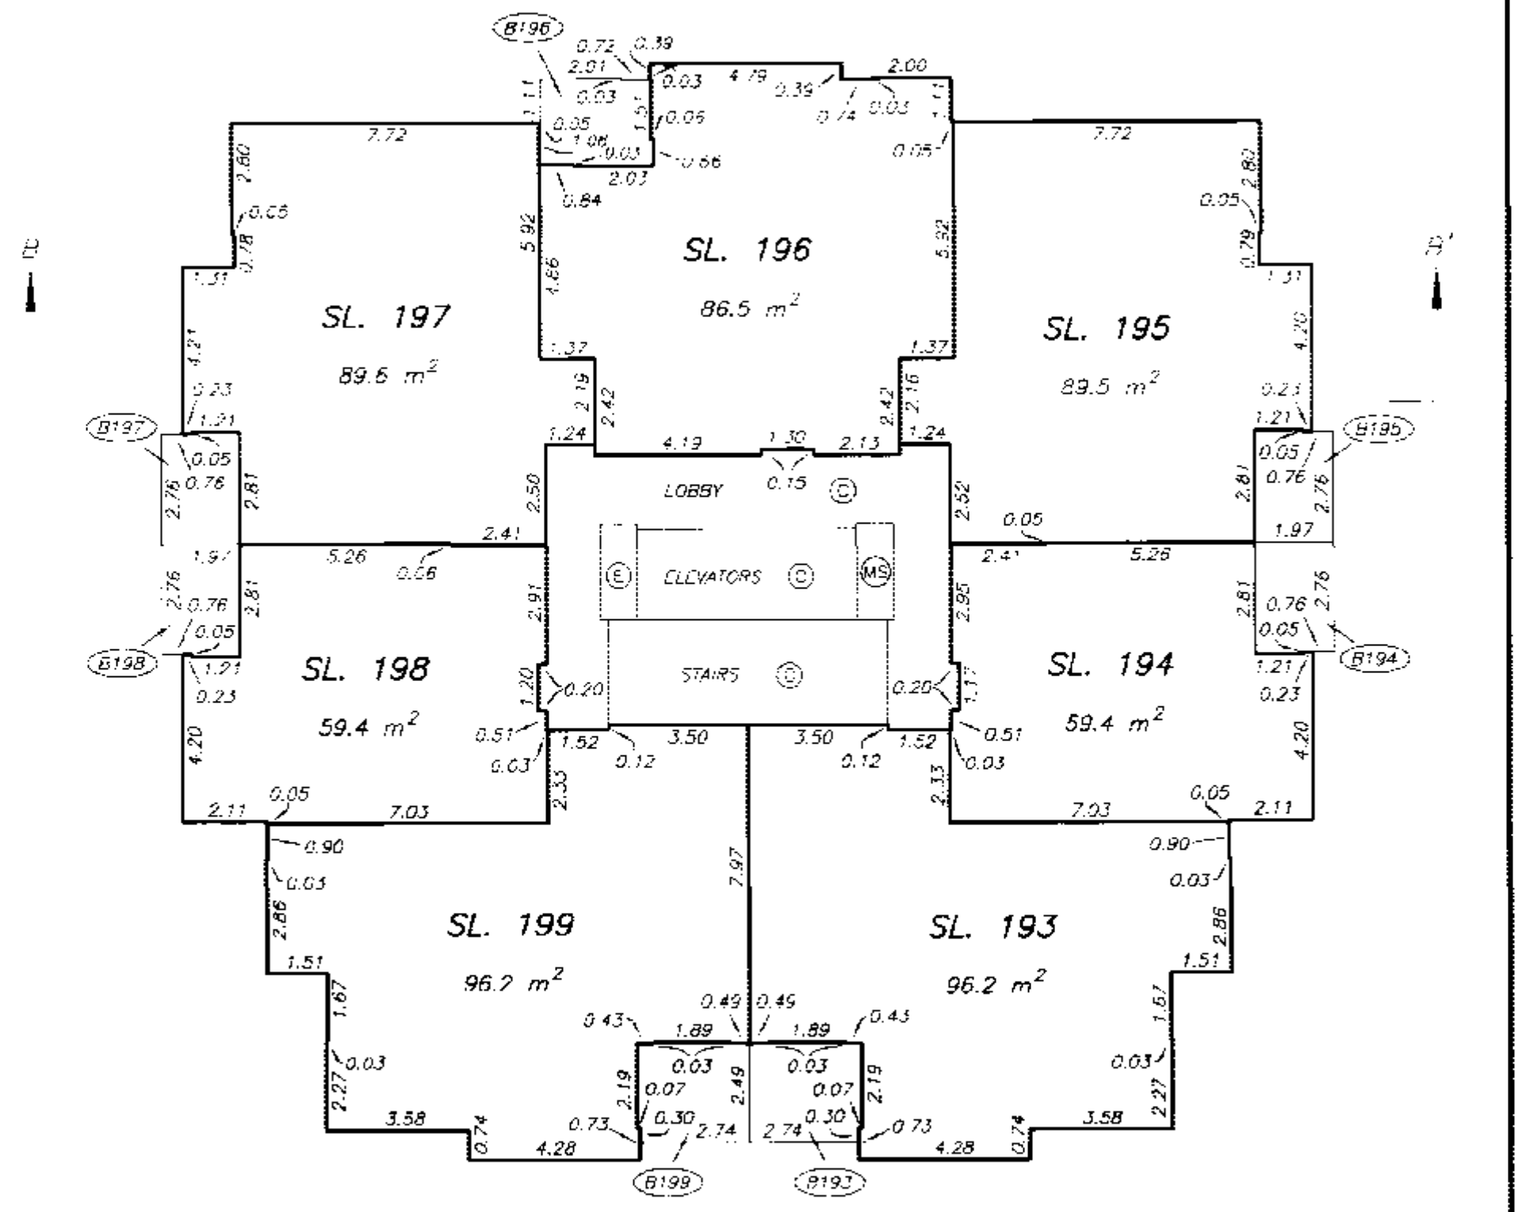

DATE : DECEMBER 9, 2005

DRAWING # 30574-2_L11
FILE # 30574-2

ORIGINAL

FILED NWBCS1691 X27266 2007-03-29-14.13.07.747572

LEVEL 12 FLOOR PLAN
TOWER B

STRATA PLAN BCS 1691

SCALE 1:150

2 0 2 4 6

ALL DISTANCES ARE IN METRES.

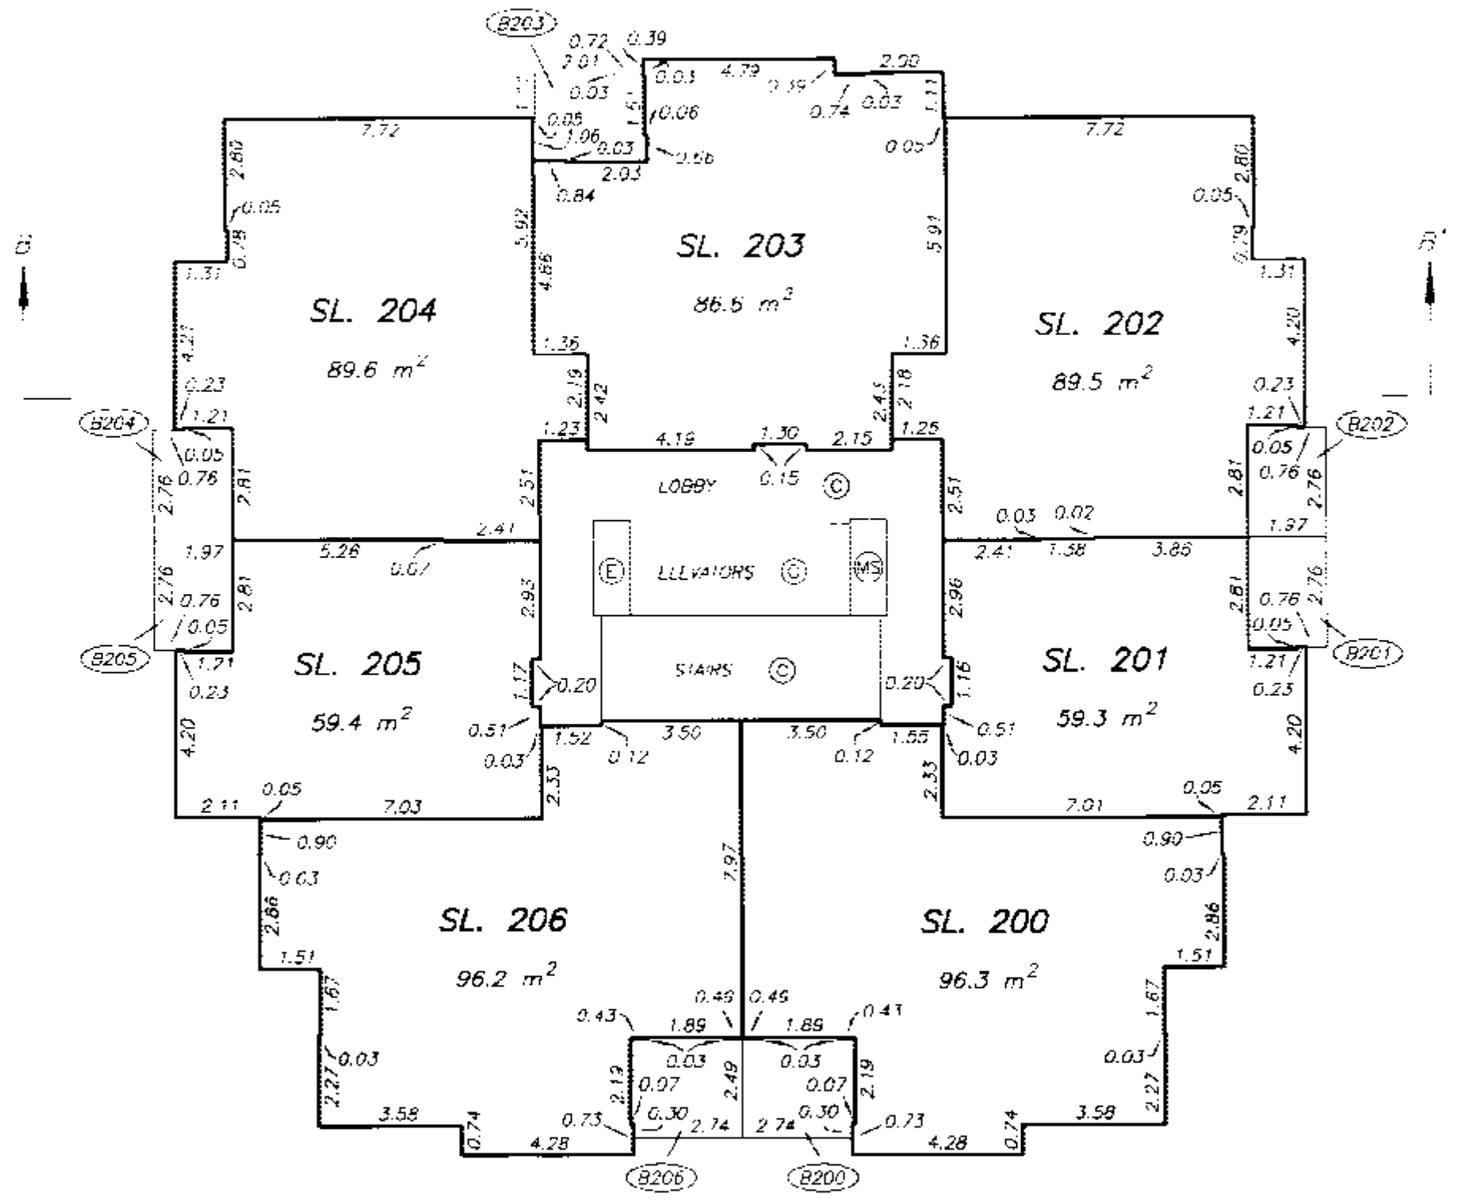

DATE : DECEMBER 9, 2005

DRAWING # 30574-2_L12
FILE # 30574-2

ORIGINAL

FILED NWBCS1691 X27266 2007-03-29-14.13.07.747572

LEVEL 13 FLOOR PLAN
TOWER B

STRATA PLAN BCS 1691

SCALE 1:150

2 0 2 4 6

ALL DISTANCES ARE IN METRES.

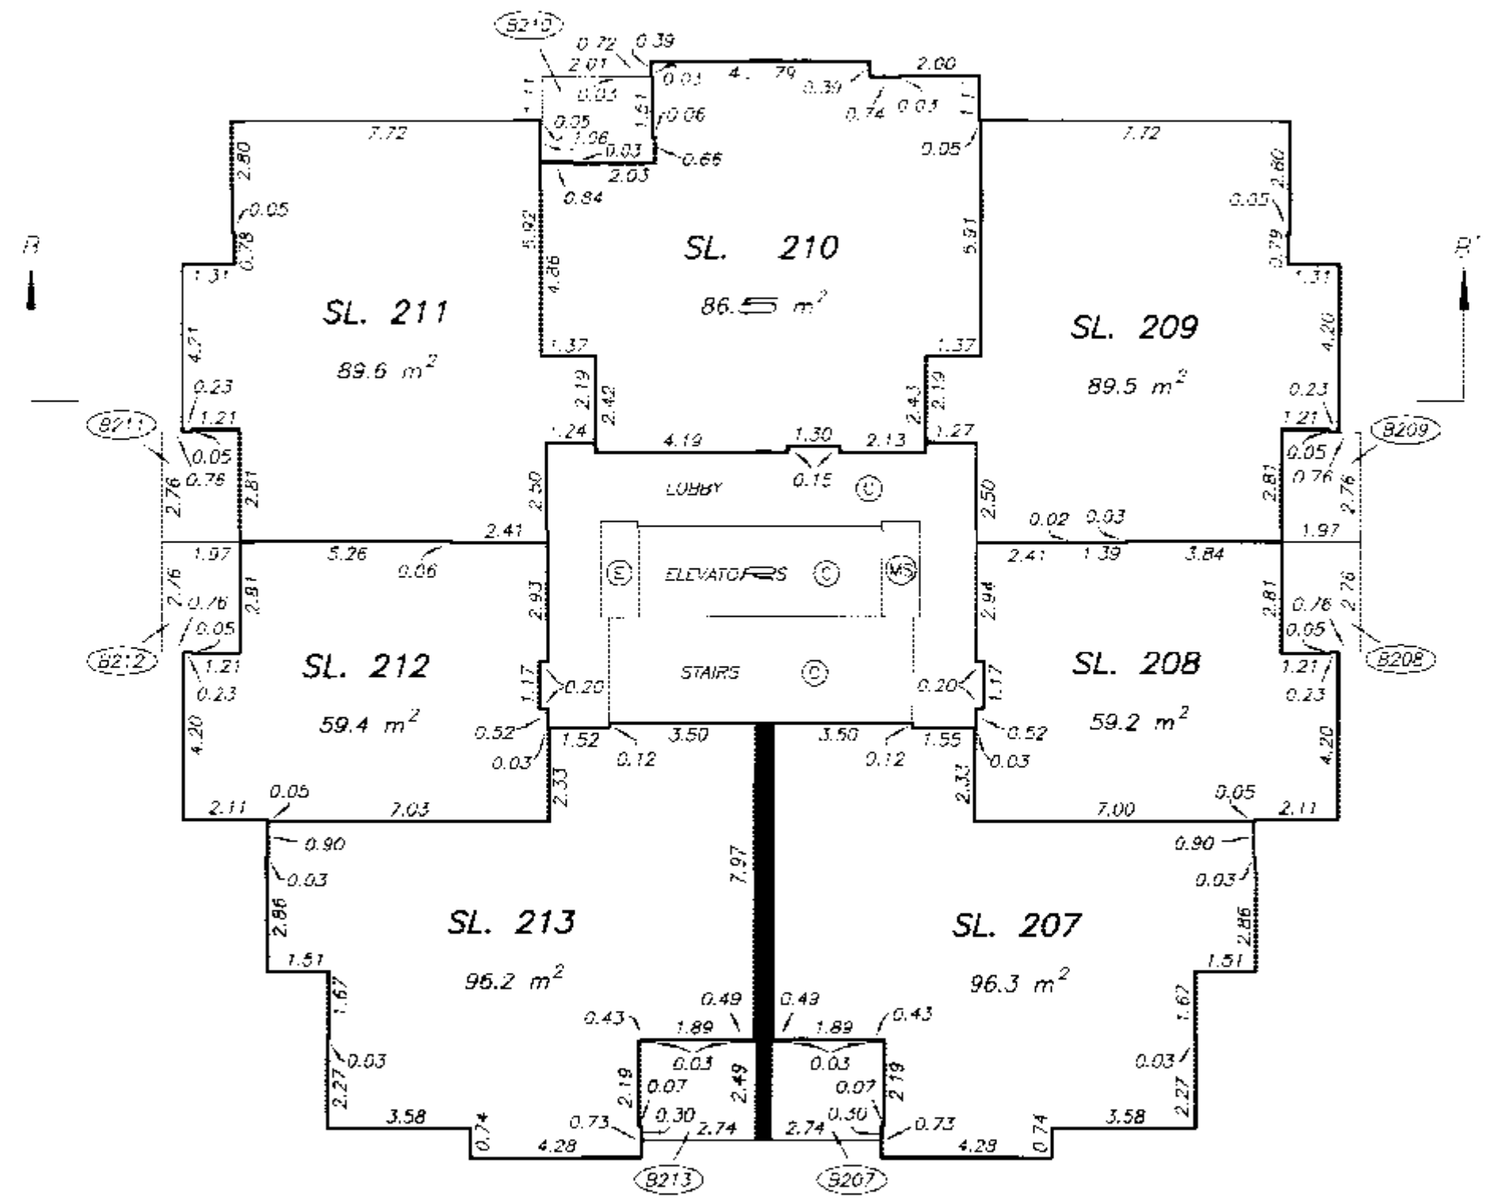

DATE : DECEMBER 9, 2005

DRAWING # 30574-2_L13
FILE # 30574-2

ORIGINAL

FILED NWBCS1691 X27266 2007-03-29-14.13.07.747572

LEVEL 15 FLOOR PLAN
TOWER B

STRATA PLAN BCS 1691

SCALE 1:150

2 0 2 4 6

ALL DISTANCES ARE IN METRES.

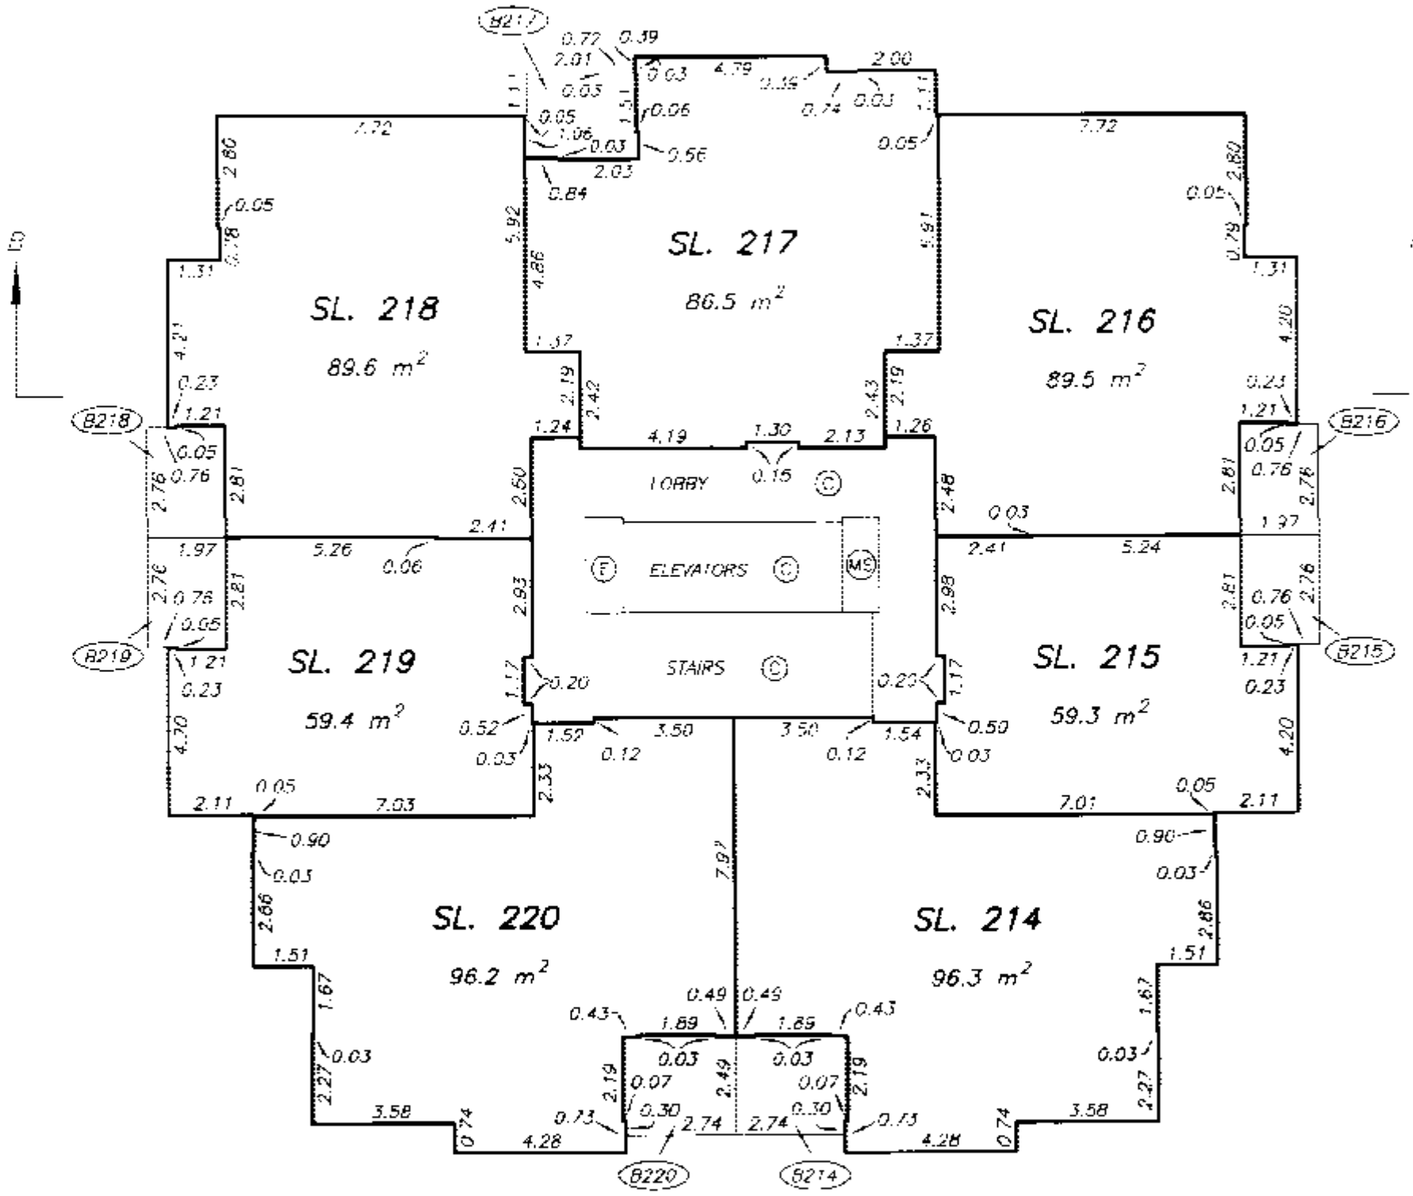

DATE : DECEMBER 9, 2005

DRAWING # 30574-2_L15
FILE # 30574-2

ORIGINAL

FILED NWBCS1691 X27266 2007-03-29-14.13.07.747572

LEVEL 16 FLOOR PLAN
TOWER B

STRATA PLAN BCS 1691

SCALE 1:150

2 0 2 4 6

ALL DISTANCES ARE IN METRES.

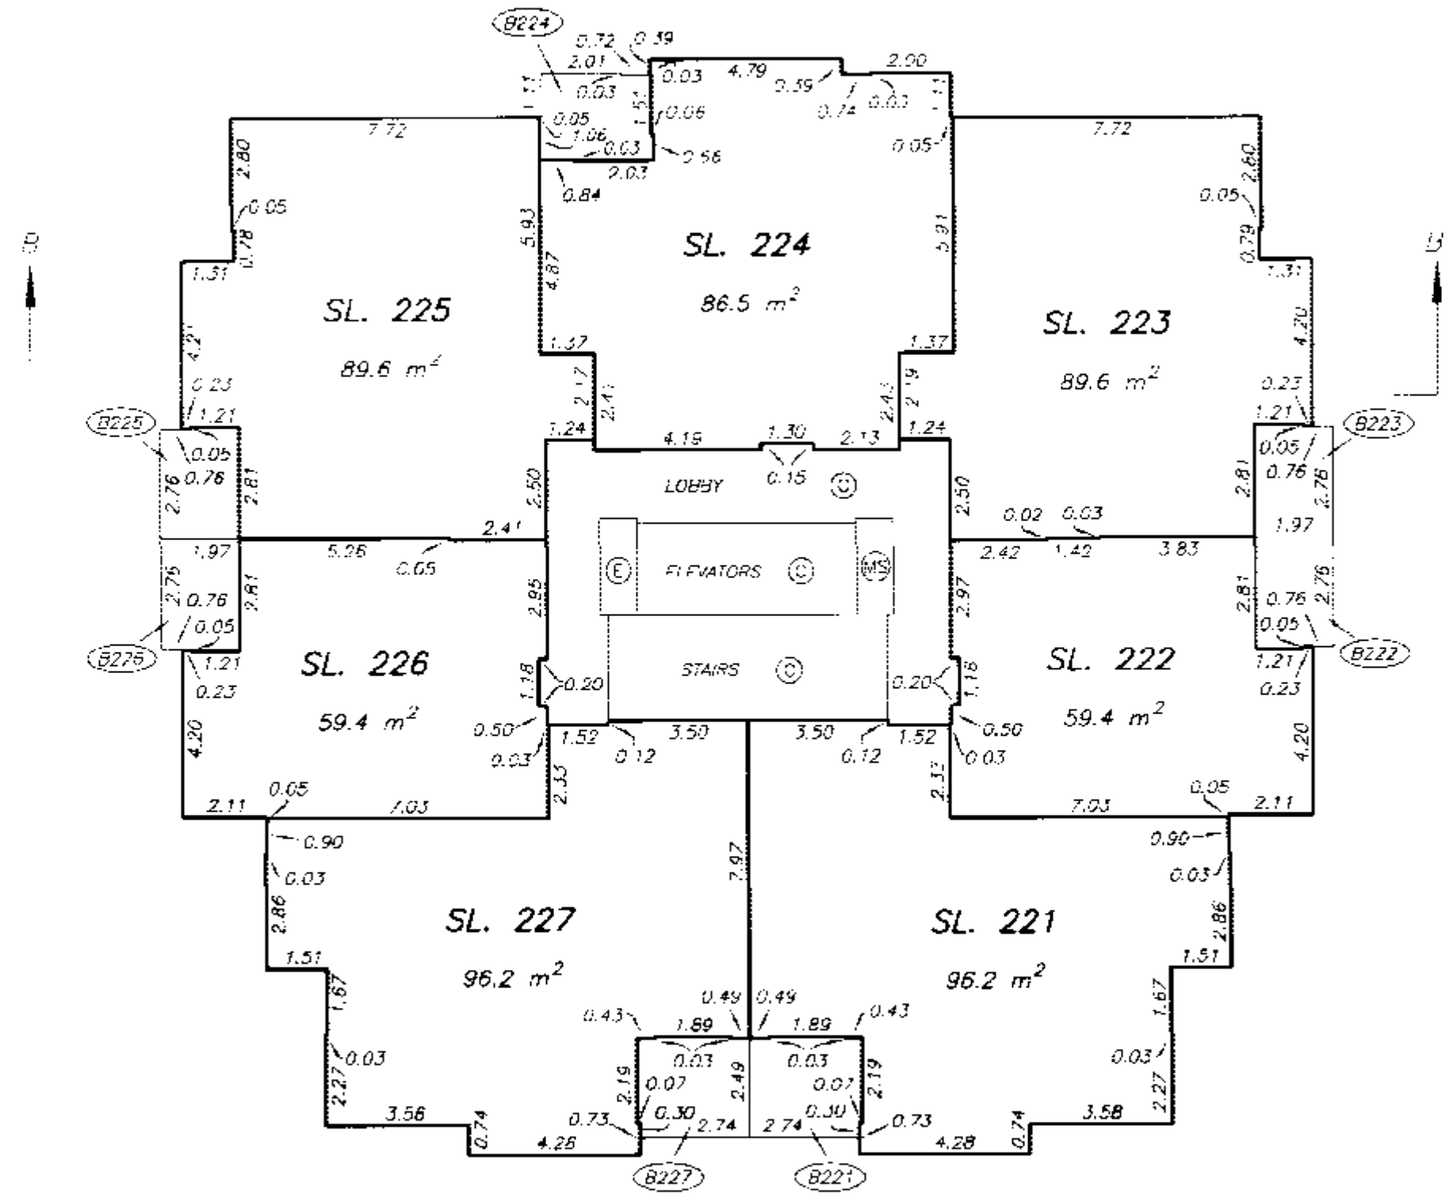

DATE : DECEMBER 9, 2005

DRAWING # 30574-2_L16
FILE # 30574-2

ORIGINAL

FILED NWBCS1691 X27266 2007-03-29-14.13.07.747572

LEVEL 17 FLOOR PLAN
TOWER B

STRATA PLAN BCS 1691

SCALE 1:150

2 0 2 4 6

ALL DISTANCES ARE IN METRES.

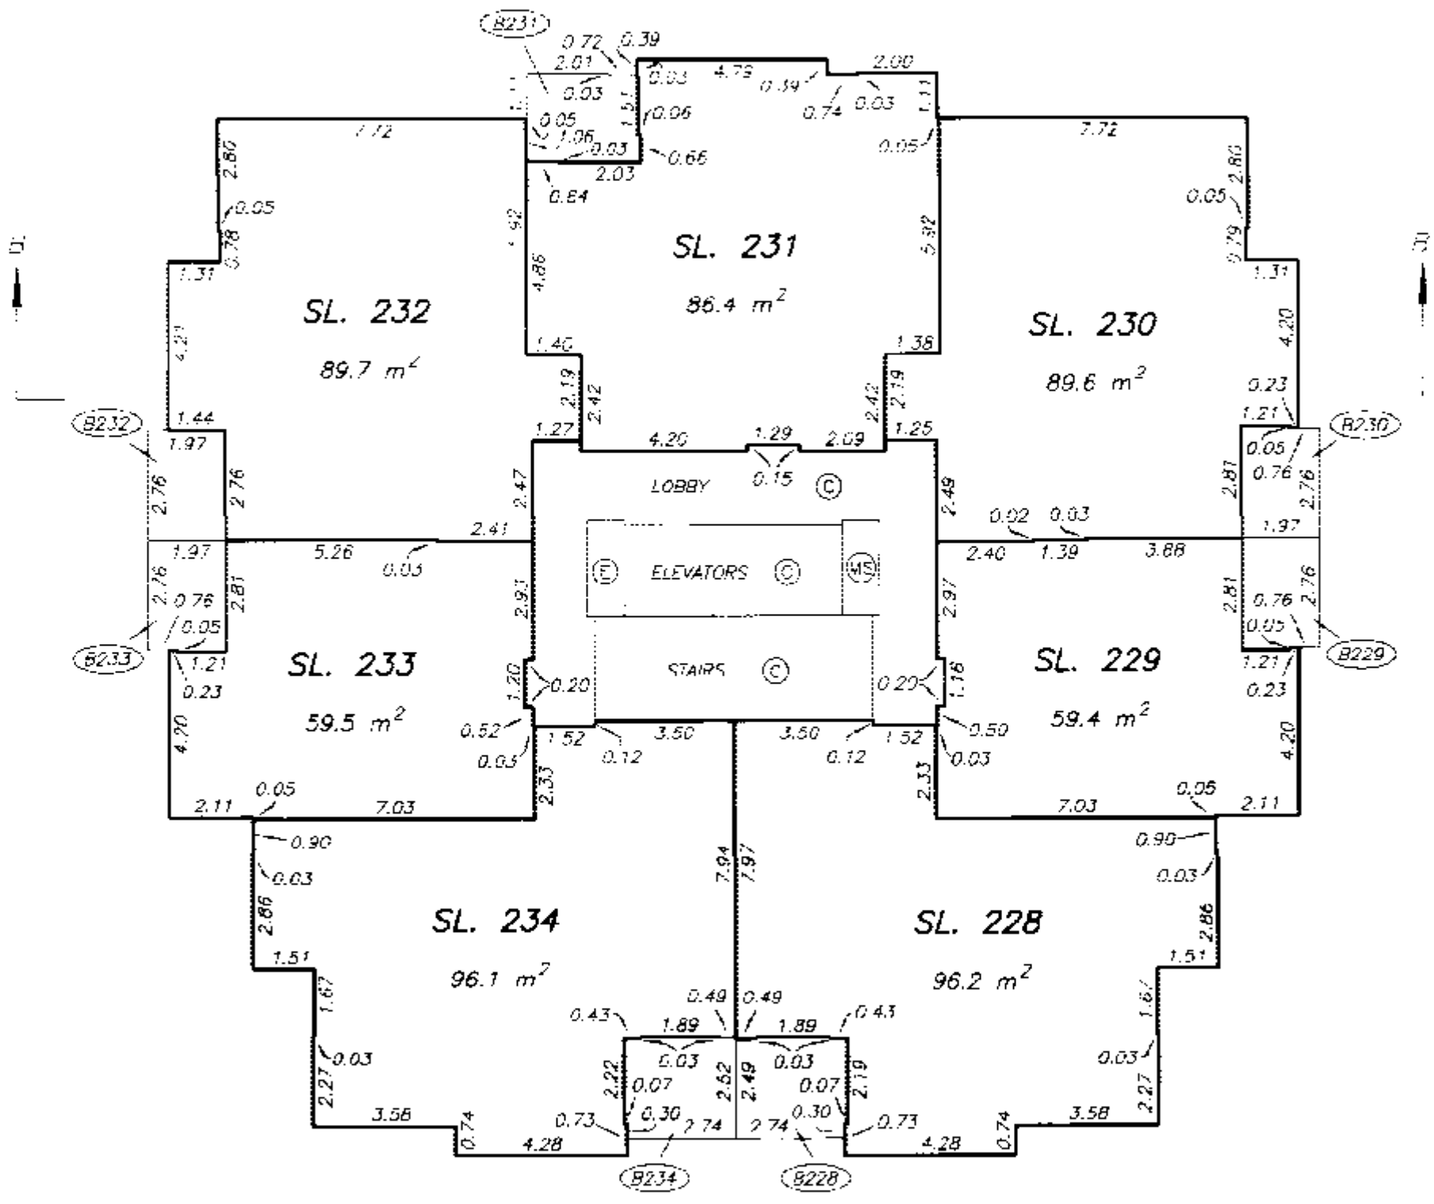

DATE : DECEMBER 9, 2005

DRAWING # 30574-2_L17
FILE # 30574-2

ORIGINAL

FILED NWBCS1691 X27266 2007-03-29-14.13.07.747572

LEVEL 18 FLOOR PLAN
TOWER B

STRATA PLAN BCS 1691

SCALE 1:150

2 0 2 4 6

ALL DISTANCES ARE IN METRES.

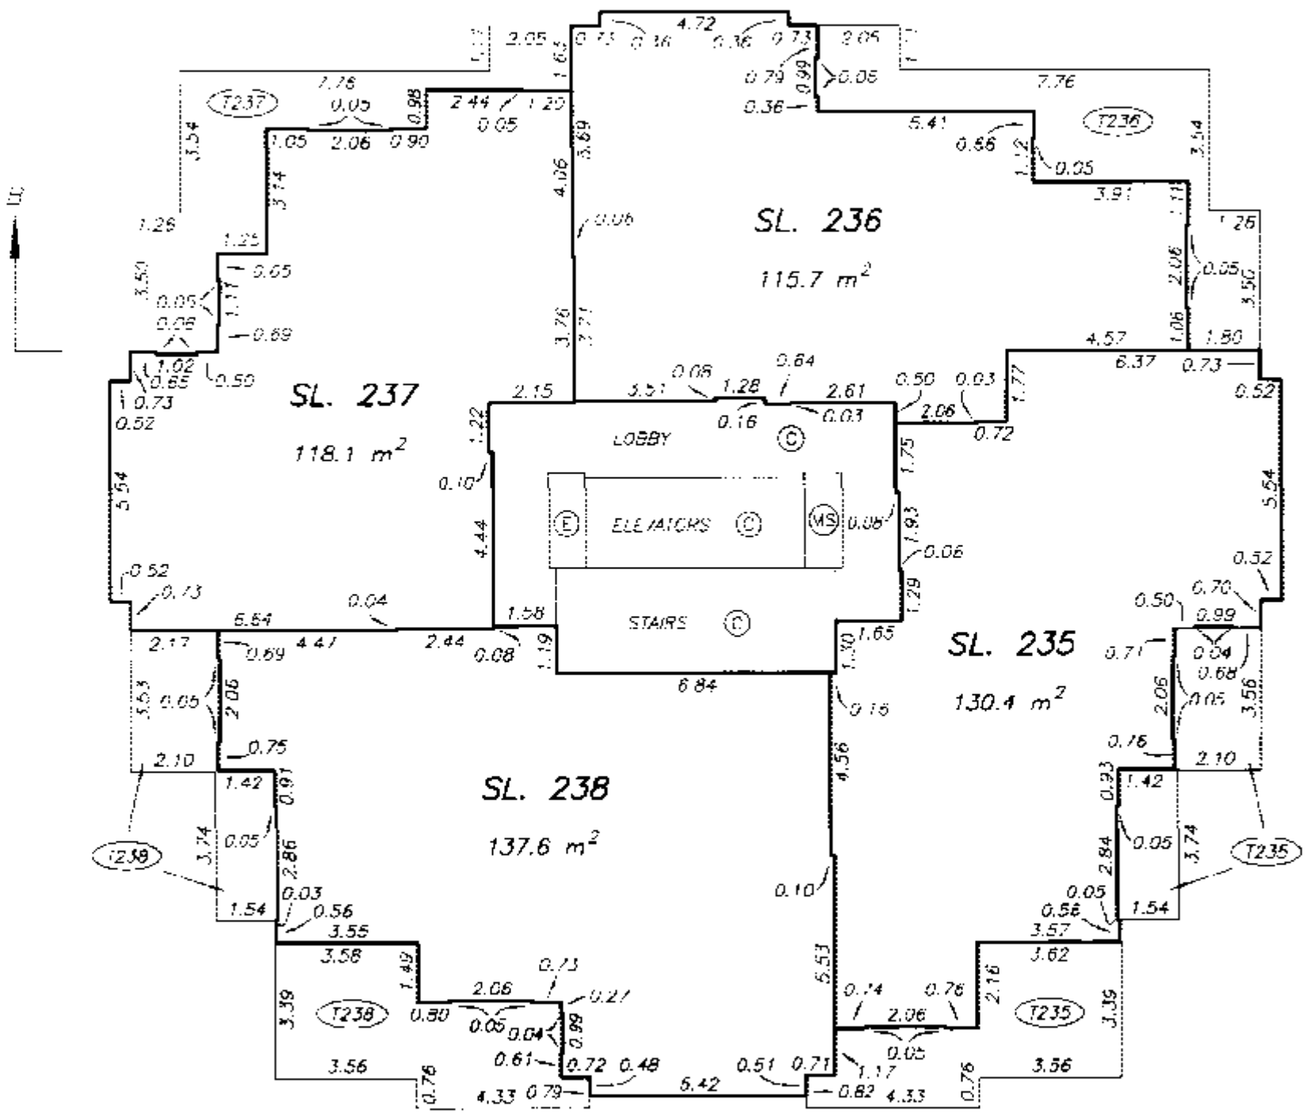

DRAWING # 30574-2_L18
FILE # 30574-2

DATE : DECEMBER 9, 2005

ORIGINAL

FILED NWBCS1691 X27266 2007-03-29-14.13.07.747572

MECHANICAL LEVEL
TOWER B

STRATA PLAN BCS 1691

SCALE 1:150

2 0 2 4 6

ALL DISTANCES ARE IN METRES.

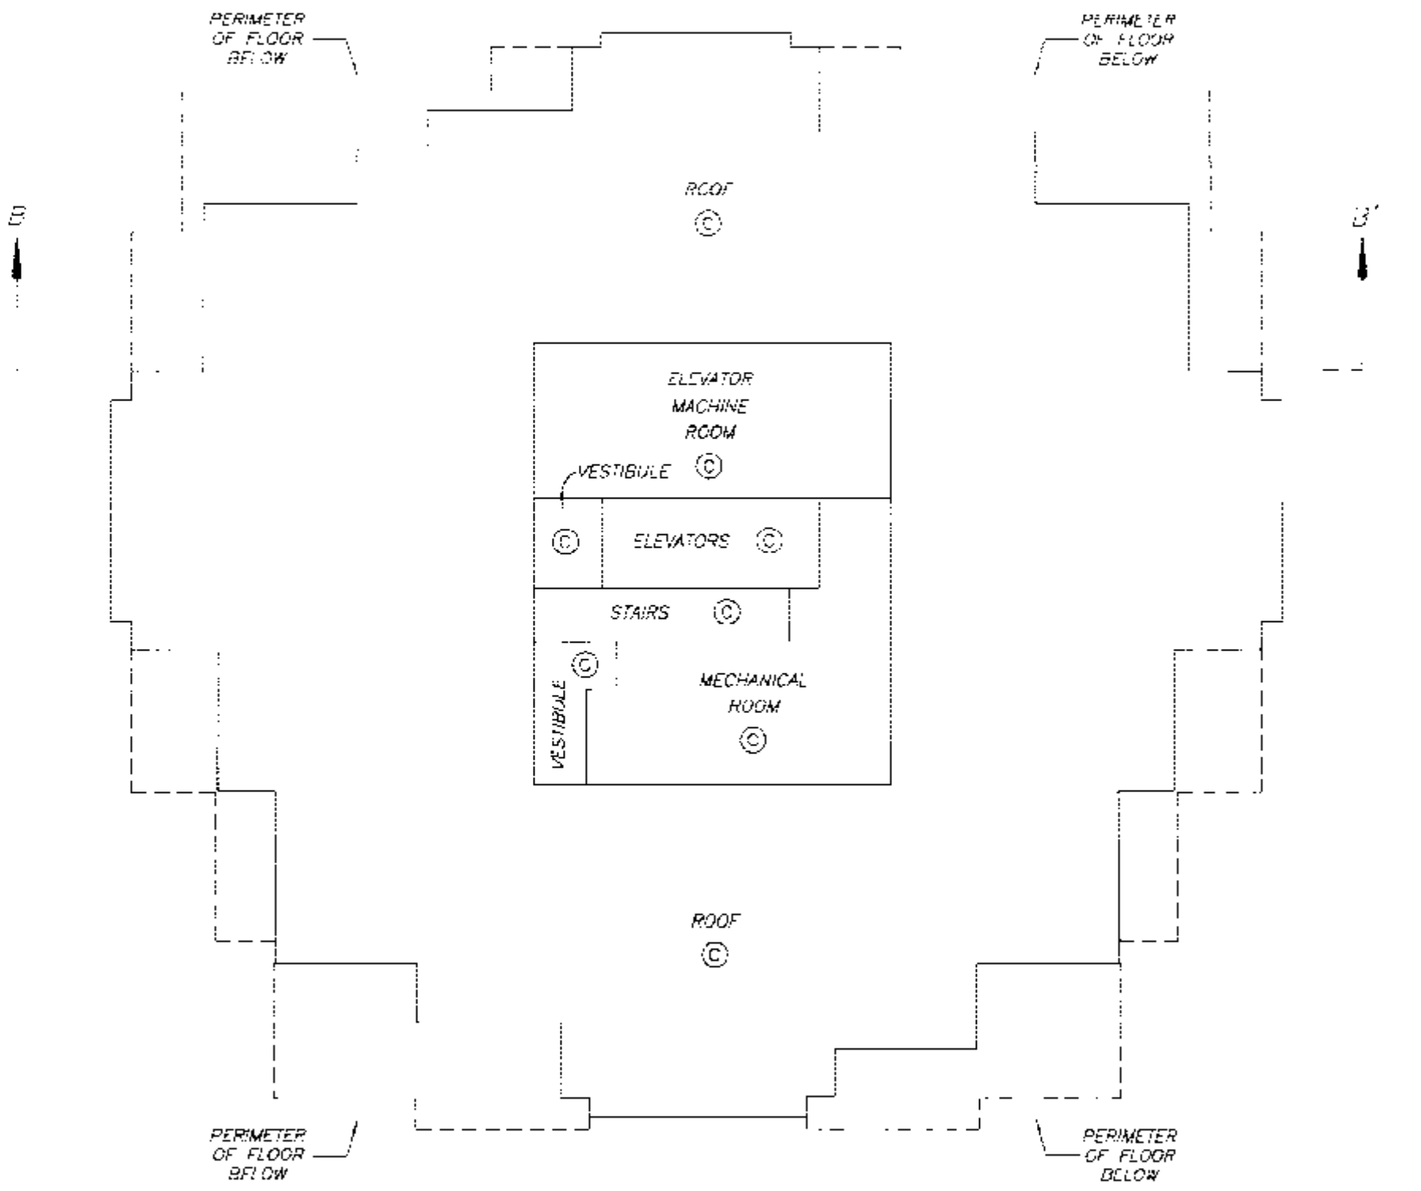

DRAWING # 30574-2_L19
FILE # 30574-2

DATE : DECEMBER 9, 2005

M.C.

ORIGINAL

FILED NWBCS1691 X27266 2007-03-29-14.13.07.747572