STRATA PLAN OF PART OF PARCEL 1, BLOCK 74, D.L. 541, GP. 1, N.W.D., PLAN LMP 42988

STRATA PLAN LMS 4383
PHASE 1

B.C.G.S. 92G.025 FORM P-BR68318

"MONDRIAN SOUTH"
959 RICHARDS STREET,
VANCOUVER, B.C.

DEPOSITED AND REGISTERED IN THE LAND TITLE OFFICE, AT NEW WESTMINSTER, B.C. THIS 23 DAY OF MARCH, 2001

BR 68319-454

J. Small /per DW
DEPUTY REGISTRAR

SCALE 1:500

10 0 10 20

ALL DISTANCES ARE IN METRES.

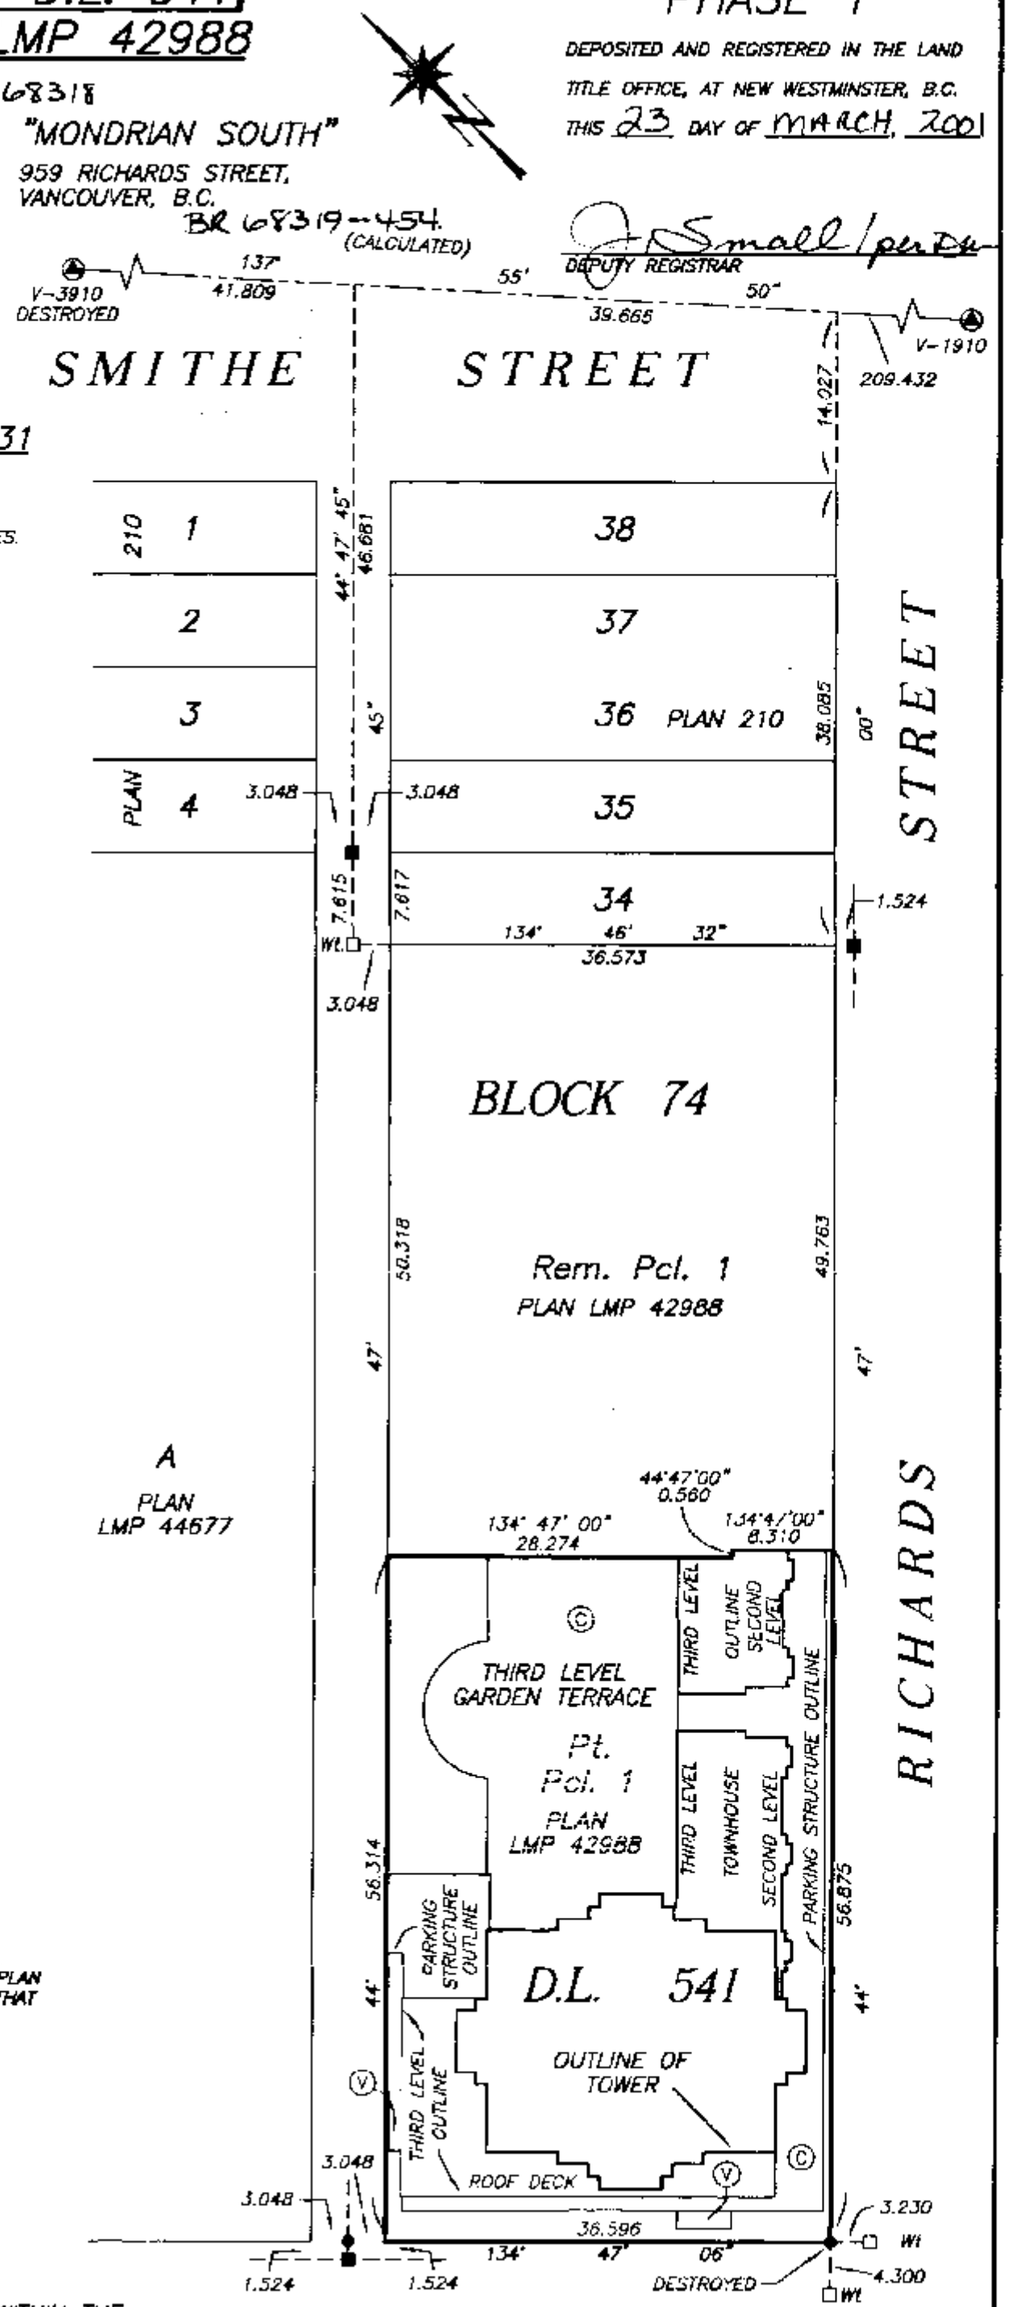

INTEGRATED SURVEY AREA No. 31
(VANCOUVER) NAD-83 (CSRS)

THIS PLAN SHOWS GROUND-LEVEL MEASURED DISTANCES. PRIOR TO COMPUTATION OF U.T.M. CO-ORDINATES, MULTIPLY BY COMBINED SCALE FACTOR 0.99960075.

LEGEND

GRID BEARINGS ARE DERIVED FROM OBSERVATIONS BETWEEN CONTROL MONUMENTS V-3910 AND V-1910

- ▲ – DENOTES CONTROL MONUMENT FOUND
- ● – DENOTES STANDARD IRON POST FOUND
- ■ – DENOTES LEAD PLUG FOUND
- ○ – DENOTES STANDARD IRON POST PLACED
- □ – DENOTES LEAD PLUG PLACED
- SL. – DENOTES STRATA LOT
- PT. – DENOTES PART
- Ⓒ – DENOTES COMMON PROPERTY
- Ⓔ – DENOTES ELECTRICAL ROOM BEING COMMON PROPERTY
- Ⓥ – DENOTES VENT BEING COMMON PROPERTY
- MS – DENOTES MECHANICAL SHAFT BEING COMMON PROPERTY
- B15 TYPICAL – DENOTES BALCONY BEING LIMITED COMMON PROPERTY FOR THE EXCLUSIVE USE OF SL. 15
- P1 TYPICAL – DENOTES PATIO BEING LIMITED COMMON PROPERTY FOR THE EXCLUSIVE USE OF SL. 1
- RD5 – DENOTES ROOF DECK BEING LIMITED COMMON PROPERTY FOR THE EXCLUSIVE USE OF SL. 5
- 1.00 N/W – DENOTES BOUNDARIES DEFINED BY LEAD PLUGS PLACED. (NO WALLS)
- CF – DENOTES COMMON FACILITY

THIS STRATA PLAN CONTAINS LIMITED COMMON PROPERTY ACCORDING TO SEC. 73 (a)(i) OF THE STRATA PROPERTY ACT.

NOTE:
THIS PLAN DOES NOT HAVE A LEVEL 13.

APPROVED AS PHASE 1 OF A 2 PHASE STRATA PLAN UNDER SECTION 224 OF THE STRATA PROPERTY ACT.

THIS 21ST DAY OF MARCH, 2001.

APPROVING OFFICER FOR THE CITY OF VANCOUVER

I, MIKE E. SHAW, A BRITISH COLUMBIA LAND SURVEYOR, CERTIFY THAT THE BUILDINGS SHOWN ON THIS STRATA PLAN ARE WITHIN THE EXTERNAL BOUNDARIES OF THE LAND THAT IS THE SUBJECT OF THE STRATA PLAN.

DATE: FEBRUARY 12th, 2001.

BENNETT & ASSOCIATES
B.C. LAND SURVEYORS
#201-9547 152nd STREET,
SURREY, B.C.
PHONE : 582-0717

DRAWING # 30259-16
FILE # 30259-16
DATE : FEBRUARY 12, 2001.

THIS PLAN LIES WITHIN THE VANCOUVER REGIONAL DISTRICT

FILED LMLMS4383 L99853 2003-11-05-16.35.16.153074

BUILDING LOCATION AND DIMENSIONS

STRATA PLAN LMS 4383
PHASE 1

SCALE 1:250

5 0 5 10

ALL DISTANCES ARE IN METRES.

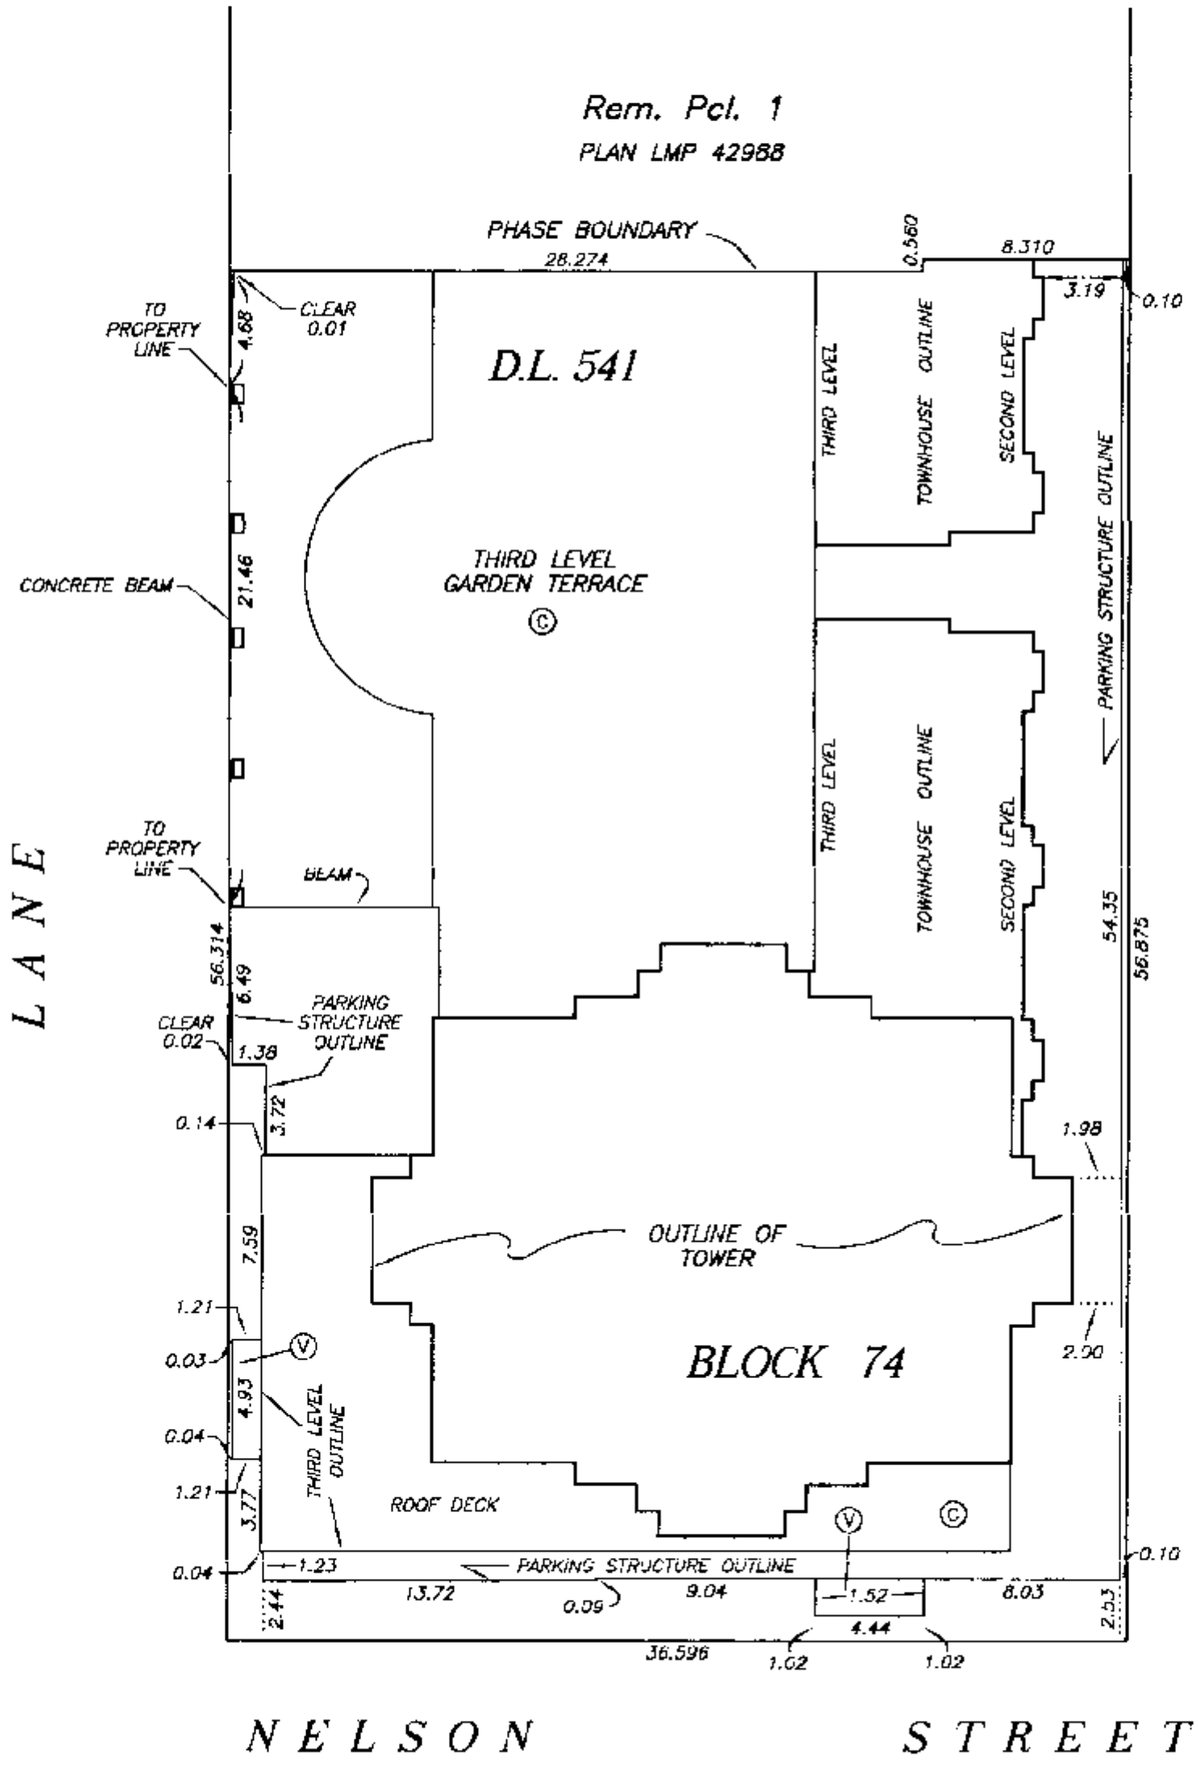

DATE : FEBRUARY 12, 2001.

M.E.B.

DRAWING # 30259-16
FILE # 30259-16-CE

FILED LMLNS4383 L99853 2003-11-05-16.35.16.153074

STRATA PLAN LMS 4383
PHASE 1

OWNER :

BOSA VENTURES (RICHARDS) INC.
INC. No. 548373

AUTHORIZED SIGNATORY - ROBERT BOSA

AUTHORIZED SIGNATORY - JANE RICHEY

DIRK C.A. DE VUYST
WITNESS AS TO BOTH SIGNATURES

SOLICITOR
OCCUPATION OF WITNESS

1201-4555 Kingsway, Burnaby
ADDRESS OF WITNESS

MORTGAGEE :

MONTREAL TRUST COMPANY OF CANADA
INCORPORATION No. A37811

AUTHORIZED SIGNATORY

AUTHORIZED SIGNATORY

WITNESS AS TO BOTH SIGNATURES

OCCUPATION OF WITNESS

ADDRESS OF WITNESS

I, MIKE E. SHAW, A BRITISH COLUMBIA LAND SURVEYOR CERTIFY THAT THE BUILDINGS INCLUDED IN THIS STRATA PLAN HAVE NOT, AS OF FEBRUARY 8th, 2000. BEEN PREVIOUSLY OCCUPIED.

Mike E Shaw

I HEREBY CERTIFY THAT THE COMMON FACILITIES, AMENITY LOUNGE, GYM AMENITY AREA, CHANGE ROOMS, JACUZZI AND SPA AREA, STEAM ROOM, MASSAGE ROOM, EQUIPMENT ROOM AND ROOF DECK, WHICH ACCORDING TO THE PHASED STRATA PLAN DECLARATION IN FORM P FILED FOR THIS STRATA PLAN WAS TO HAVE BEEN CONSTRUCTED IN CONJUNCTION WITH THIS PHASE, HAS BEEN PROVIDED FOR IN ACCORDANCE WITH SECTION 225 (2) OF THE STRATA PROPERTY ACT.

THIS 21ST DAY OF MARCH, 2001

APPROVING OFFICER FOR THE CITY OF VANCOUVER

MORTGAGEE :

THE TORONTO-DOMINION BANK

IAN GRAY
MANAGER
AUTHORIZED SIGNATORY

LARA MCLEAN
SUPERVISOR
AUTHORIZED SIGNATORY

GAY LAW
ASSISTANT MANAGER
WITNESS AS TO BOTH SIGNATURES

IAN GRAY
MANAGER
OCCUPATION OF WITNESS

PACIFIC CREDIT ADMINISTRATION SERVICES
ROYAL CITY CENTRE
SUITE 400 - 610 6TH ST 75630-004
NEW WESTMINSTER, B.C. V3L 5V1
ADDRESS OF WITNESS

THE CITY OF VANCOUVER, REGISTERED OWNER OF OPTION TO LEASE BP14612, COVENANT BP14614 AND EQUITABLE CHARGE BP14616, HEREBY CONSENT TO THE DEPOSIT OF THIS PLAN LEASE BR54027

JS Frances J. Connell
AUTHORIZED SIGNATORY Frances J. Connell

AUTHORIZED SIGNATORY

WITNESS AS TO BOTH SIGNATURES

Assistant
OCCUPATION OF WITNESS

10441-128 ST SURREY BC
ADDRESS OF WITNESS

DATE : FEBRUARY 12, 2001.

M.E.S.

DRAWING # 30259-16
FILE # 30259-16_Sig

FILED LMLNS4383 L99853 2003-11-05-16.35.16.153074

DRAWING # 30259-16
FILE # 30259-16_SAL

SECTION A-A'

SCALE 1:200

ALL DISTANCES ARE IN METRES.

4 0 4 8

SEE SHEET 5

LEVEL 8	SL. 48	SL. 47							
LEVEL 7	SL. 41	SL. 40							
LEVEL 6	SL. 34	SL. 33							
LEVEL 5	SL. 27	SL. 26		ROOF Ⓒ	ROOF Ⓒ	ROOF Ⓒ	ROOF Ⓒ	ROOF Ⓒ	ROOF Ⓒ
LEVEL 4	SL. 20	SL. 19		SL.	SL.	SL.	SL.	SL.	SL.
LEVEL 3	SL. 13	SL. 12	SL. 11	5	6	7	135	136	
LEVEL 2	GALLERY Ⓒ EXP. LMP.	MECHANICAL ROOM Ⓒ		SL.	SL.	SL.	SL.	SL.	SL.
LEVEL 1	GALLERY Ⓒ PLAN 449069	CORRIDOR Ⓒ	LOBBY Ⓒ	1	2	3	4	STAIRS Ⓒ	133	134
PARKING LEVEL P1	PARKING Ⓒ							CORRIDOR Ⓒ	
PARKING LEVEL P2	PARKING Ⓒ								
PARKING LEVEL P3	PARKING Ⓒ								

RD13

DATE : FEBRUARY 12, 2001.

P.M.G.B.

STRATA PLAN LMS 4383

PHASE 1

SHEET 4 OF 24 SHEETS

FILED LMLMS4383 L998S3 2003-11-05-16.35.16.153074

SECTION A–A'

STRATA PLAN LMS 4383
PHASE 1

SCALE 1:200

4 0 4 8

ALL DISTANCES ARE IN METRES.

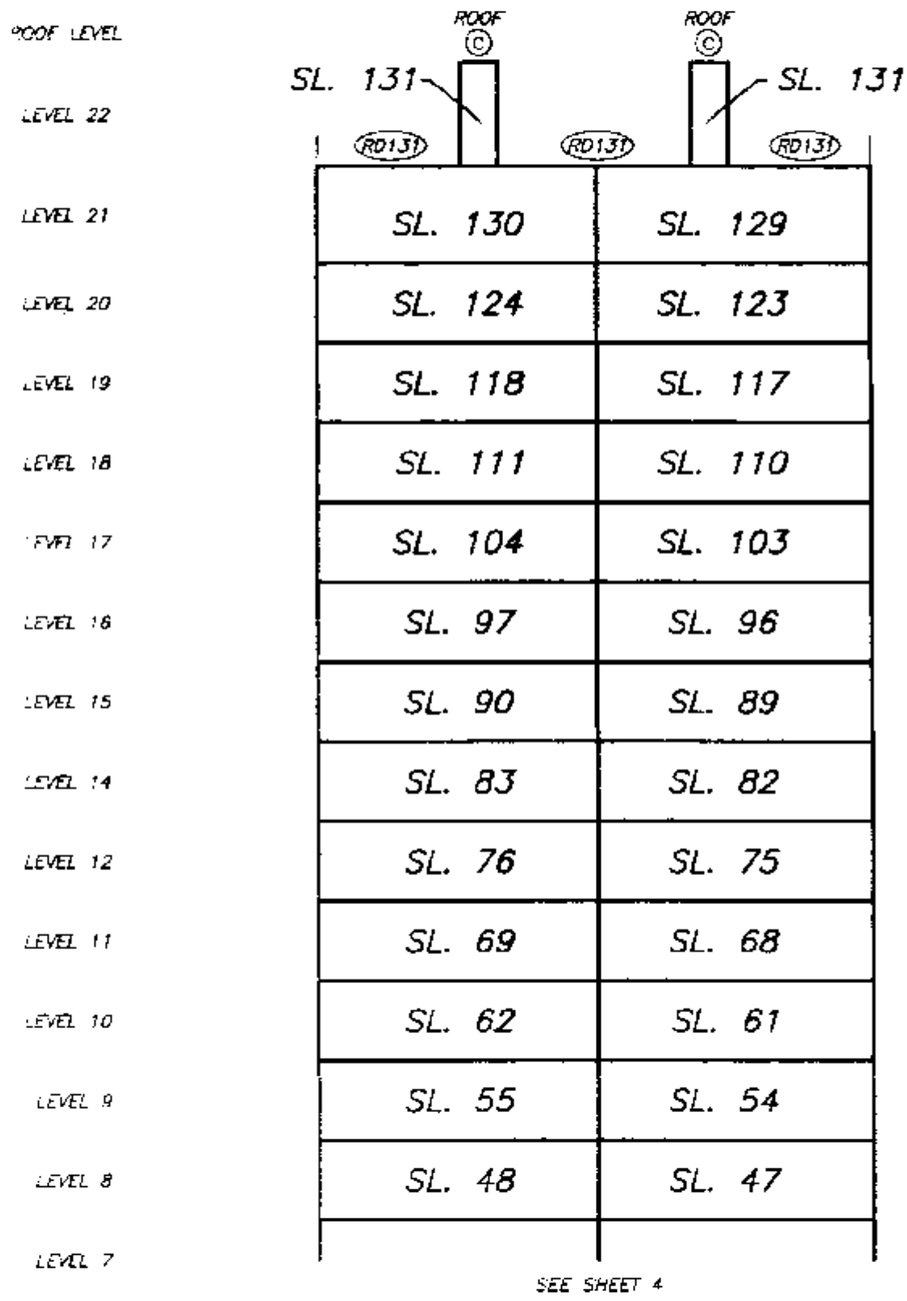

SEE SHEET 4

DATE : FEBRUARY 12, 2001.

M.E.S.

DRAWING # 30259-16
FILE # 30259-16_SAU

FILED LMLNS4383 L99853 2003-11-05-16.35.16.153074

SECTION B–B'

STRATA PLAN LMS 4383
PHASE 1

SCALE 1:200

4 0 4 8

ALL DISTANCES ARE IN METRES.

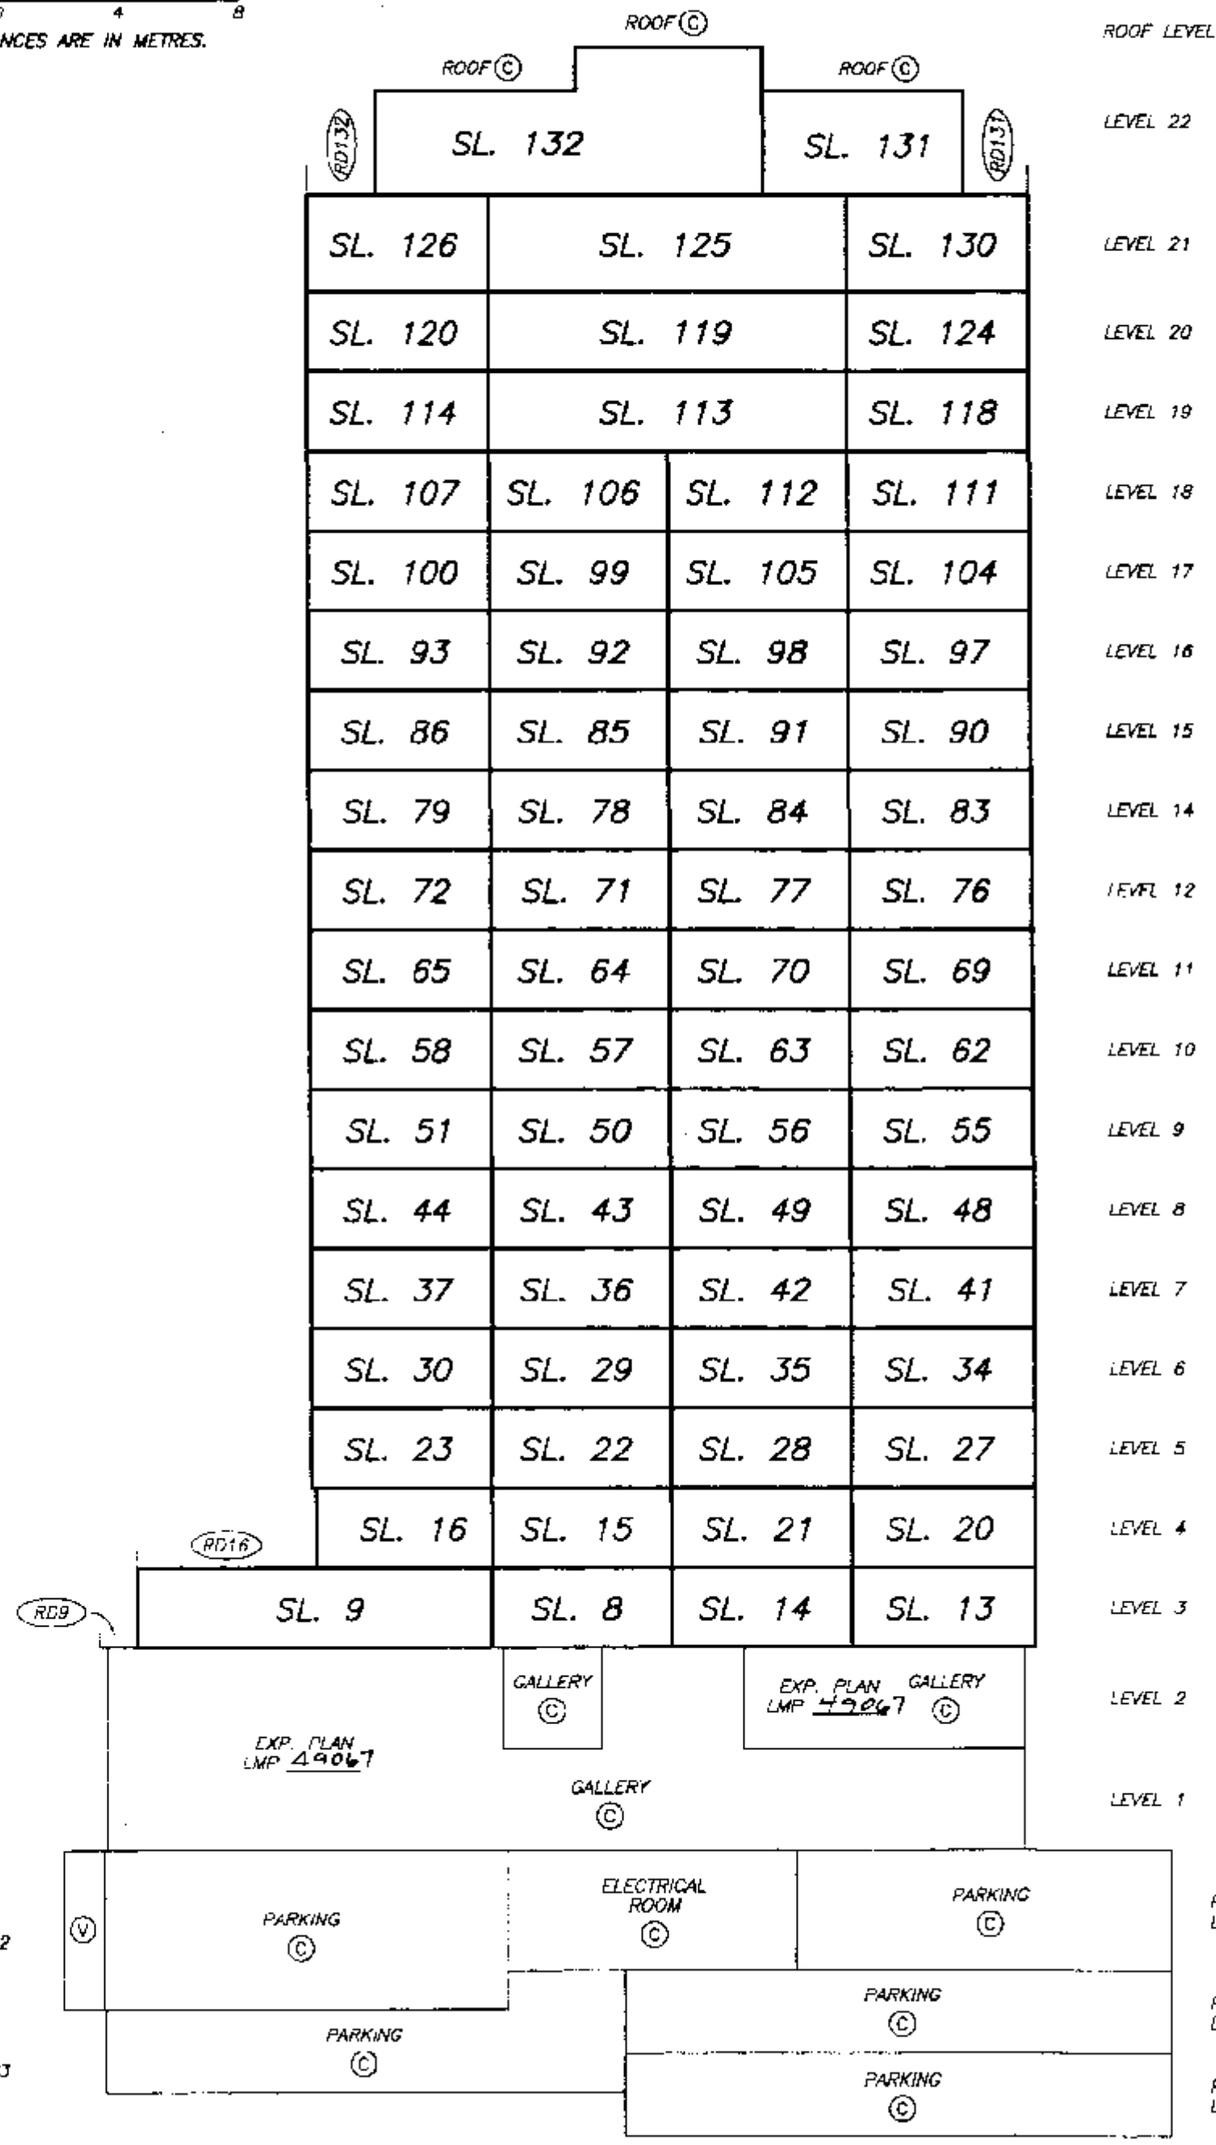

DATE : FEBRUARY 12, 2001.

DRAWING # 30259-16
FILE # 30259-16_SB

FILED LMLNS4383 L99853 2003-11-05-16.35.16.153074

SECTION C–C'

STRATA PLAN LMS 4383
PHASE 1

SCALE 1:200

4 0 4 8

ALL DISTANCES ARE IN METRES.

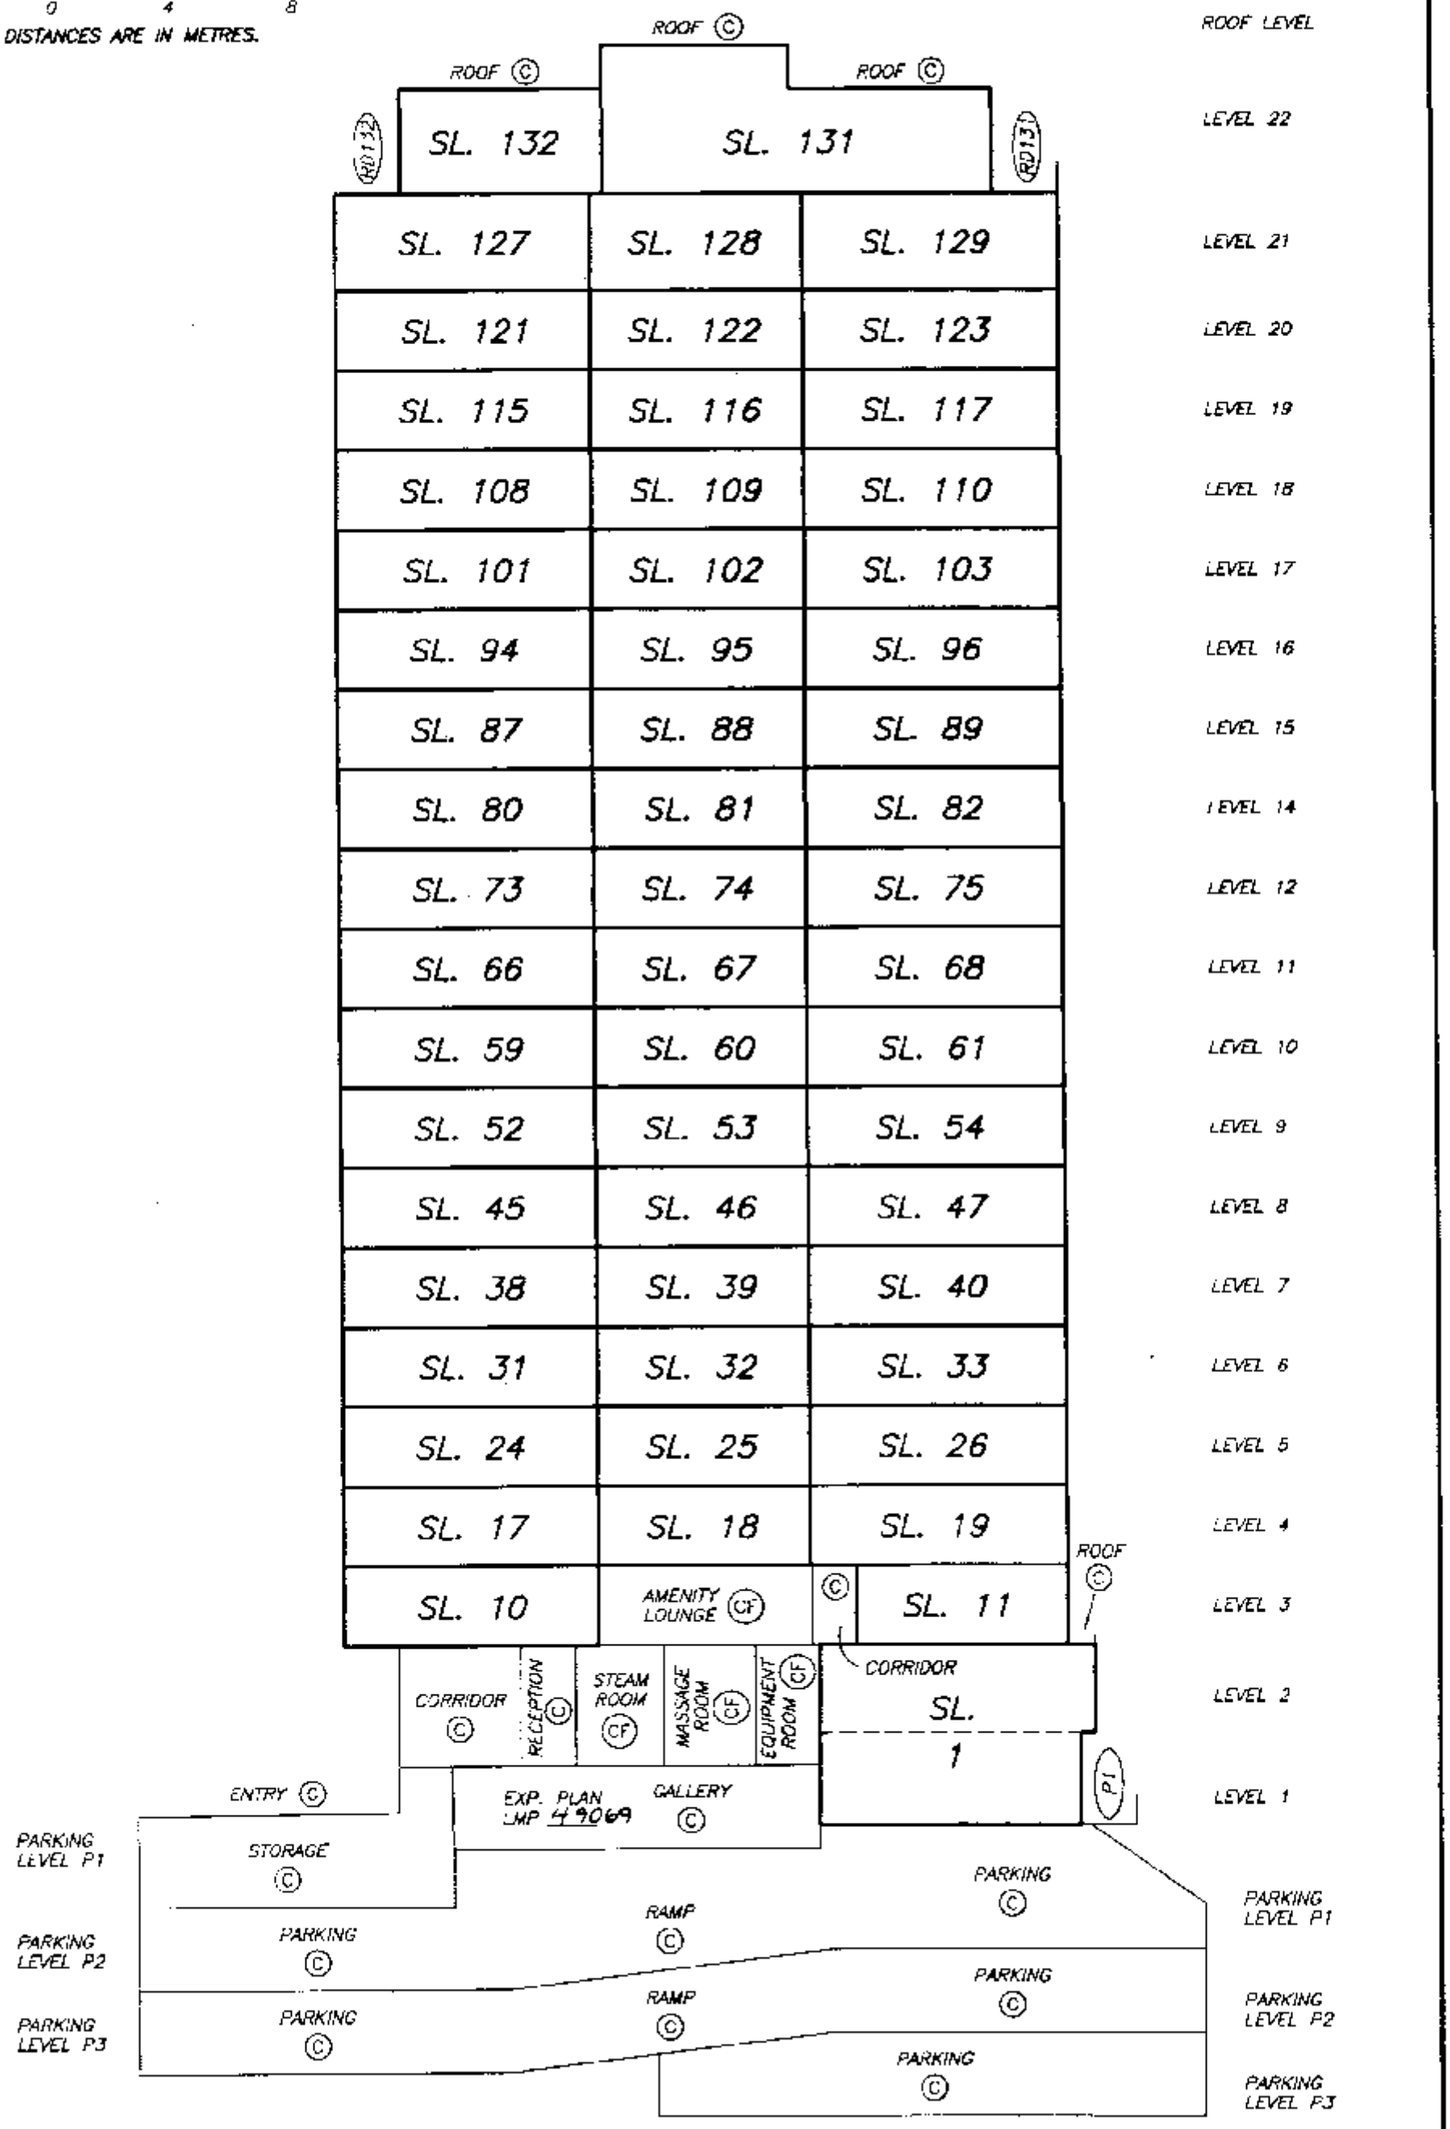

DATE : FEBRUARY 12, 2001.

M.E.S.

DRAWING # 30259-16
FILE # 30259-16_SC

FILED LMLNS4383 L99853 2003-11-05-16.35.16.153074

PARKING LEVEL P3

STRATA PLAN LMS 4383
PHASE 1

SCALE 1:200

4 0 4 8

ALL DISTANCES ARE IN METRES.

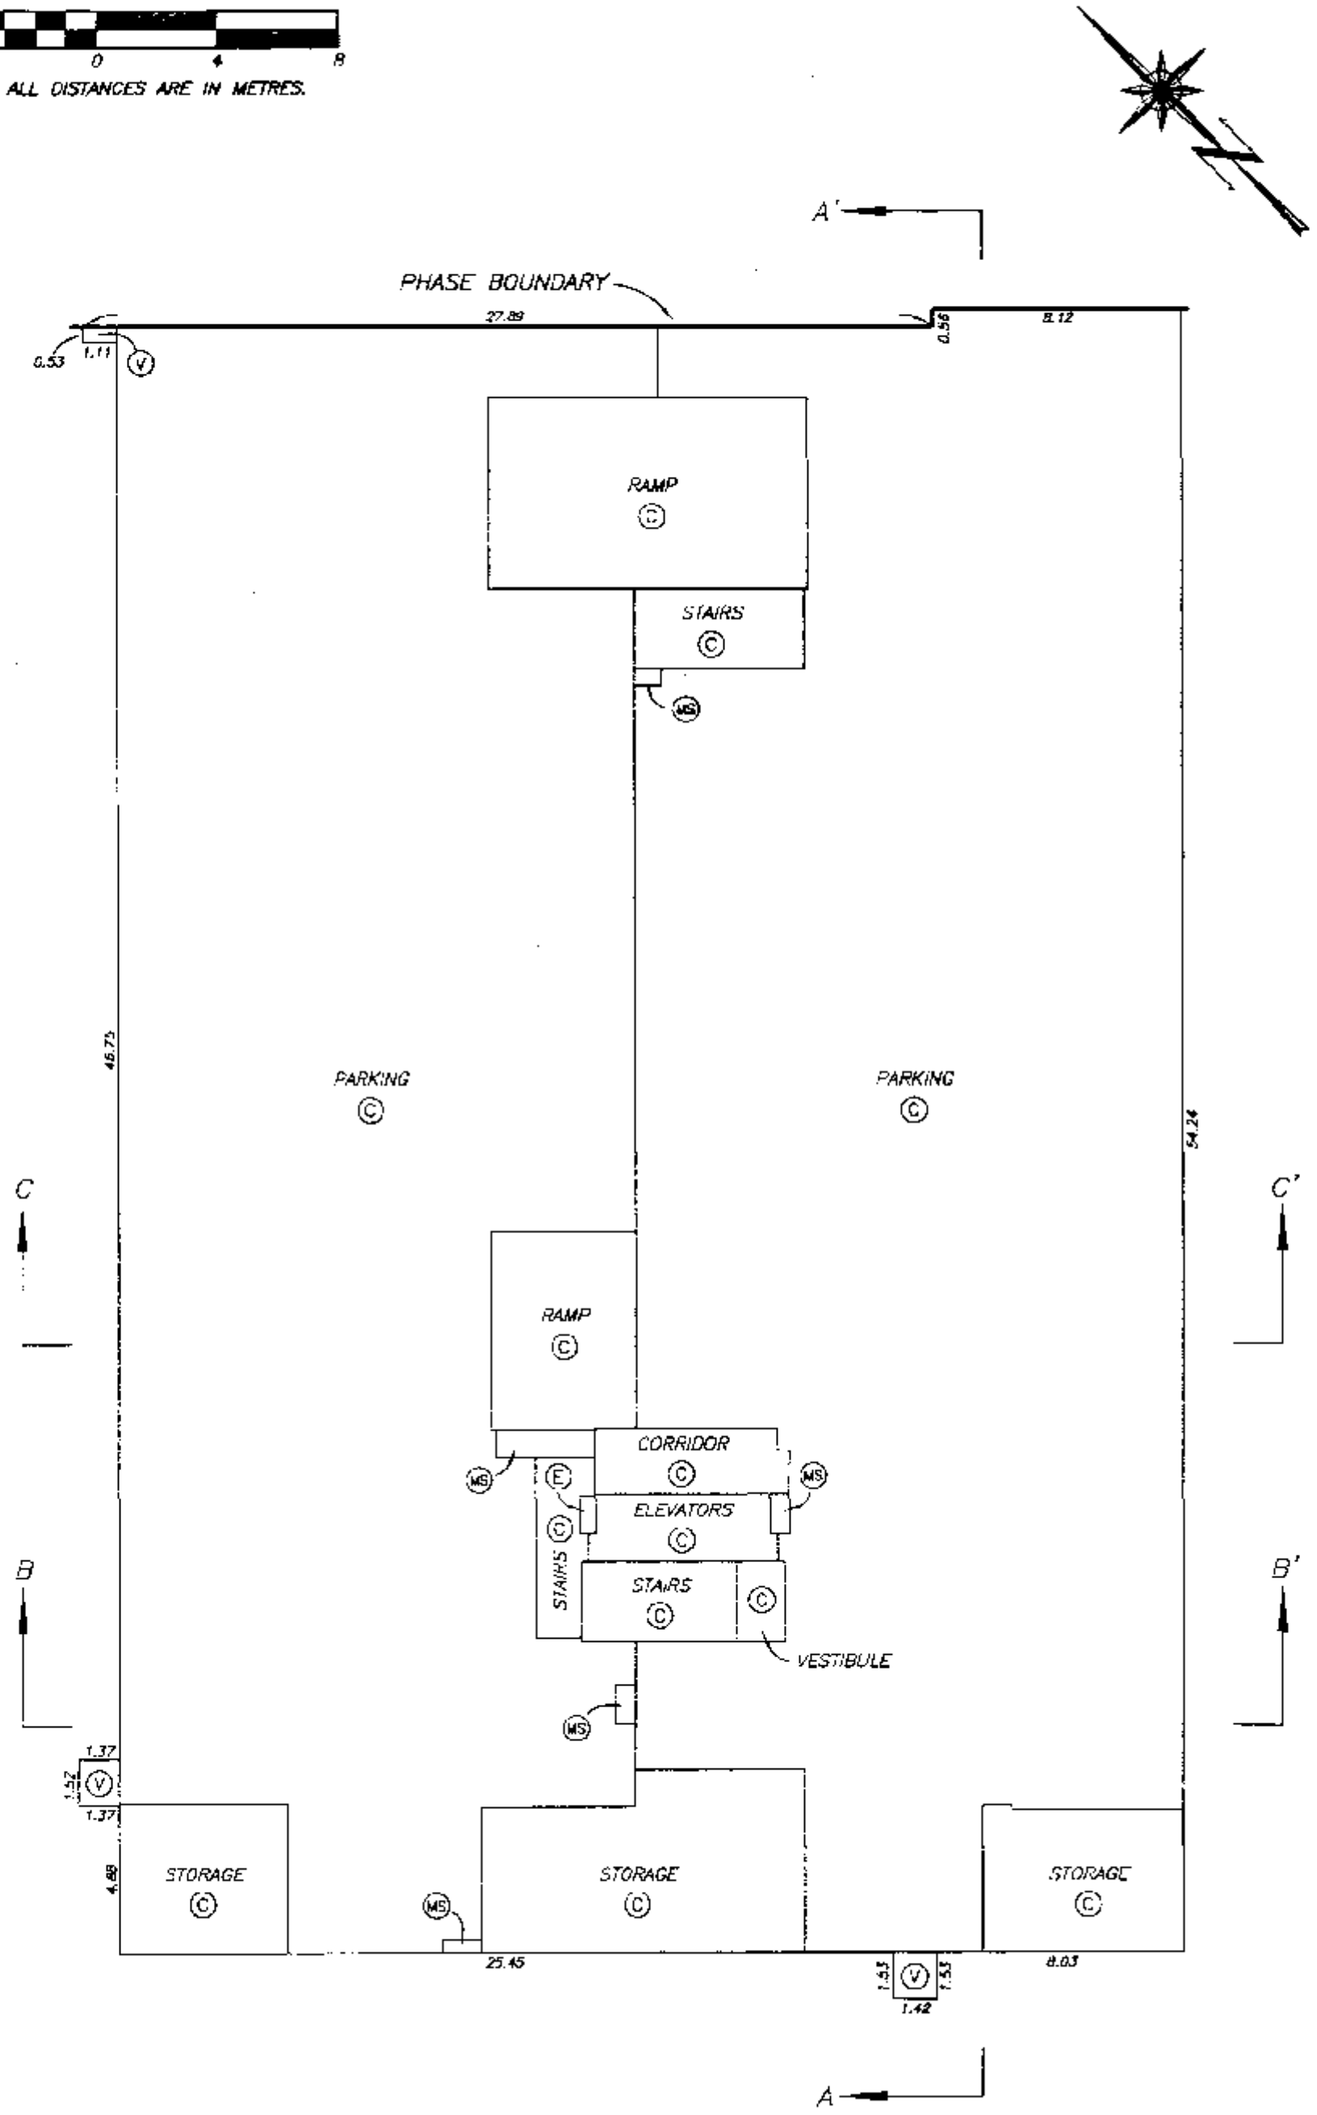

DATE : FEBRUARY 12, 2001.

M. C. S.

DRAWING # 30259-16
FILE # 30259-16_P3

FILED LMLMS4383 L99853 2003-11-05-16.35.16.153074

PARKING LEVEL P2

STRATA PLAN LMS 4383
PHASE 1

SCALE 1:200

4 0 4 8

ALL DISTANCES ARE IN METRES.

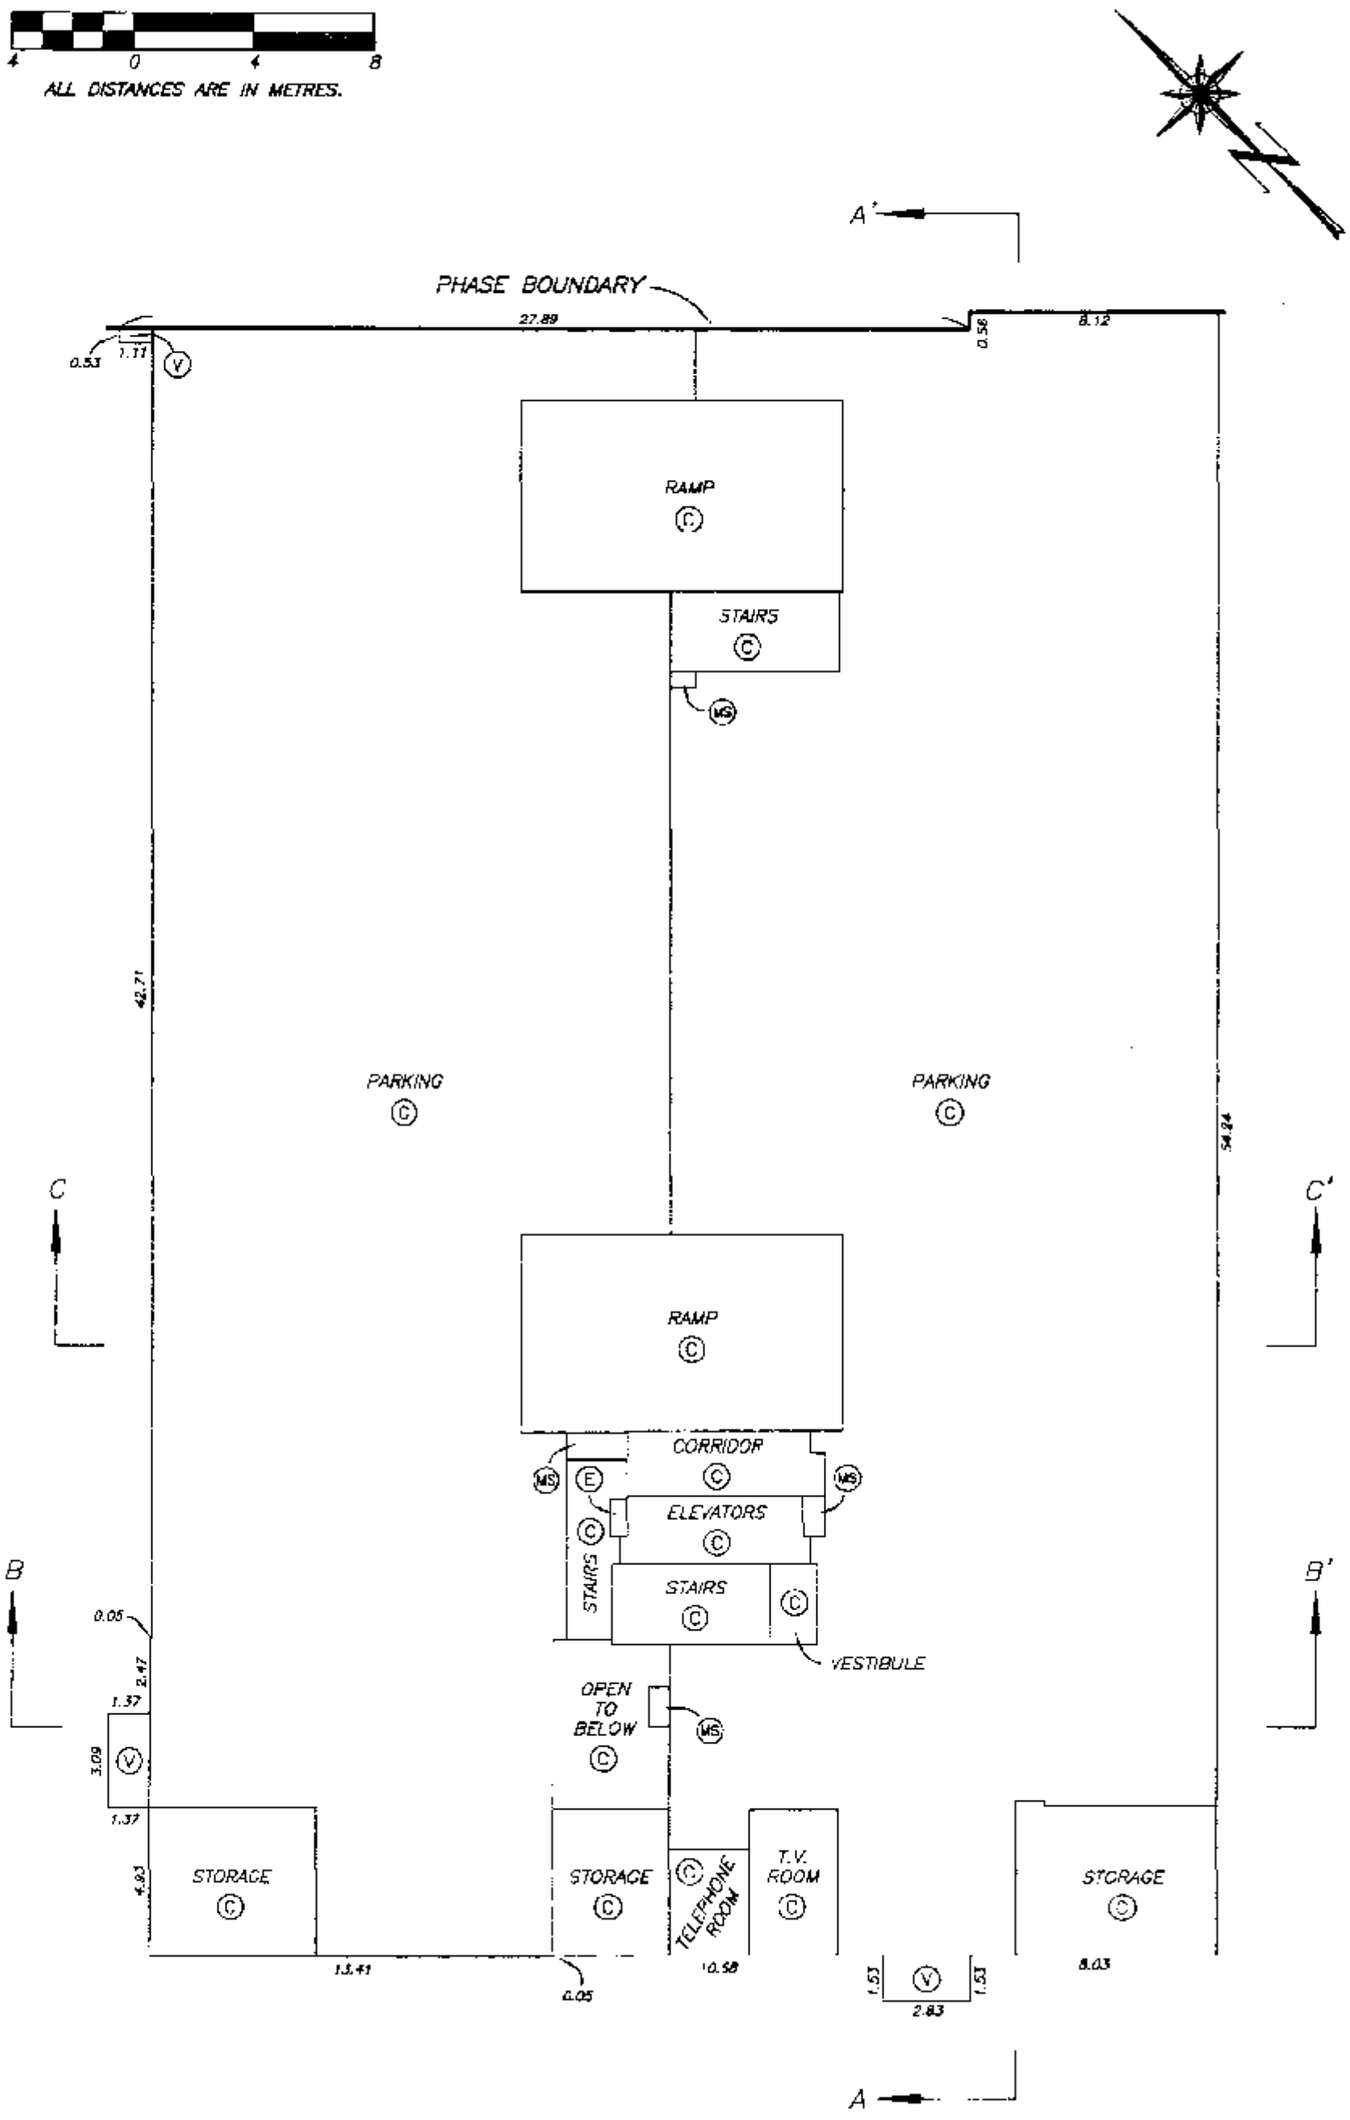

DATE : FEBRUARY 12, 2001.

M.E.S.

DRAWING # 30259-16
FILE # 30259-16_P2

FILED LMLNS4383 L99853 2003-11-05-16.35.16.153074

PARKING LEVEL P1

STRATA PLAN LMS 4383
PHASE 1

SCALE 1:200

4 0 4 8

ALL DISTANCES ARE IN METRES.

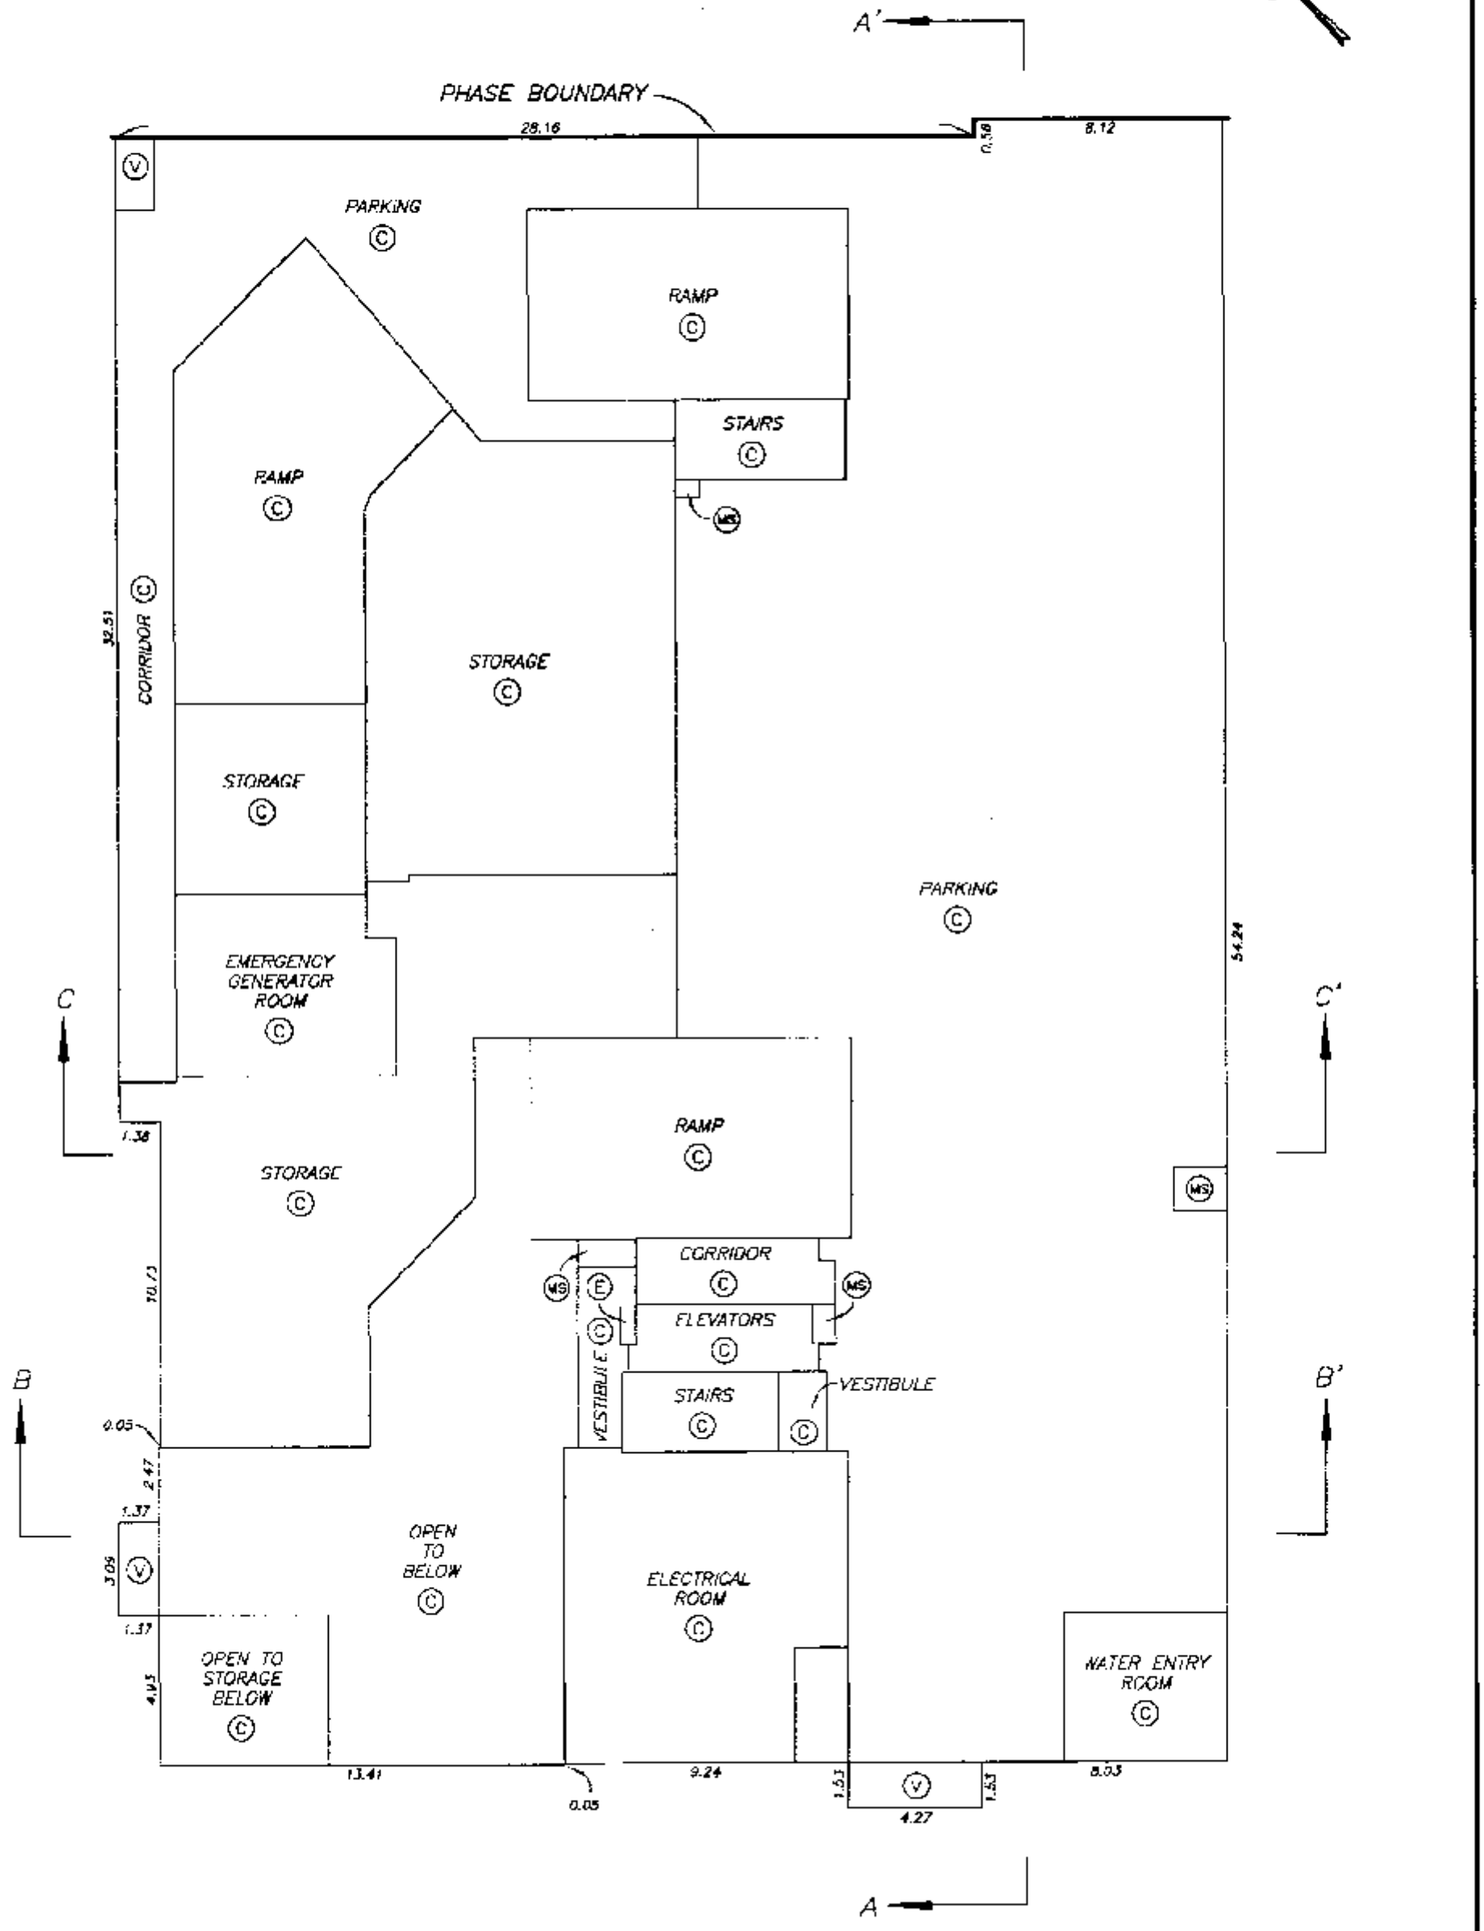

DATE : FEBRUARY 12, 2001.

DRAWING # 30259-16
FILE # 30259-16_P1

FILED LMLMS4383 L99853 2003-11-05-16.35.16.153074

LEVEL 1 FLOOR PLAN

STRATA PLAN LMS _____
PHASE 1

SCALE 1:200

4 0 4 8

ALL DISTANCES ARE IN METRES.

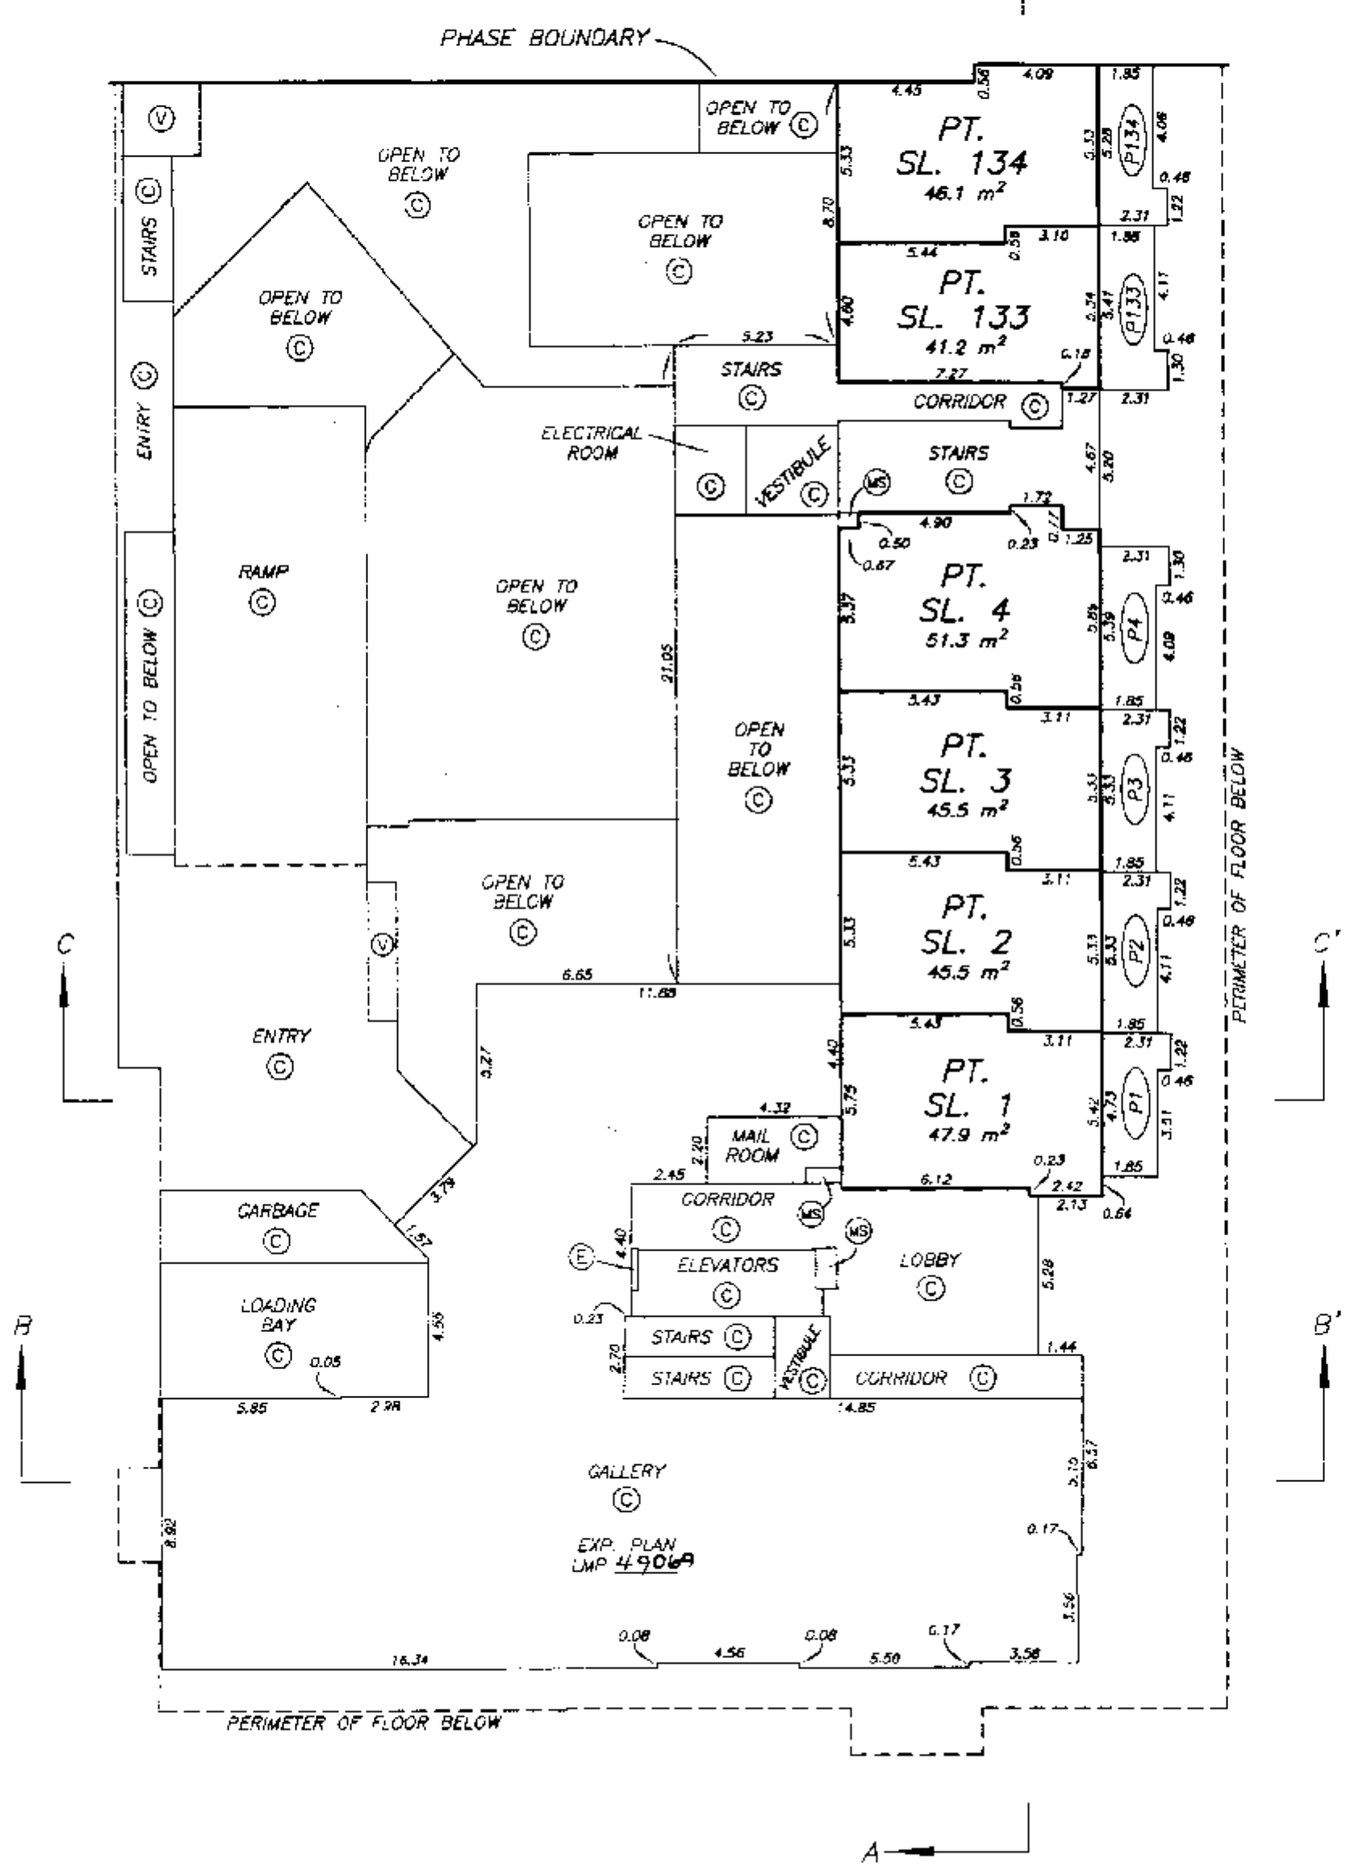

DRAWING # 30259-16
FILE # 30259-16_L1

DATE : FEBRUARY 12, 2001.

M.E.S.

FILED LMLNS4383 L99853 2003-11-05-16.35.16.153074

LEVEL 2 FLOOR PLAN

STRATA PLAN LMS 4383
PHASE 1

SCALE 1:200

4 0 4 8

ALL DISTANCES ARE IN METRES.

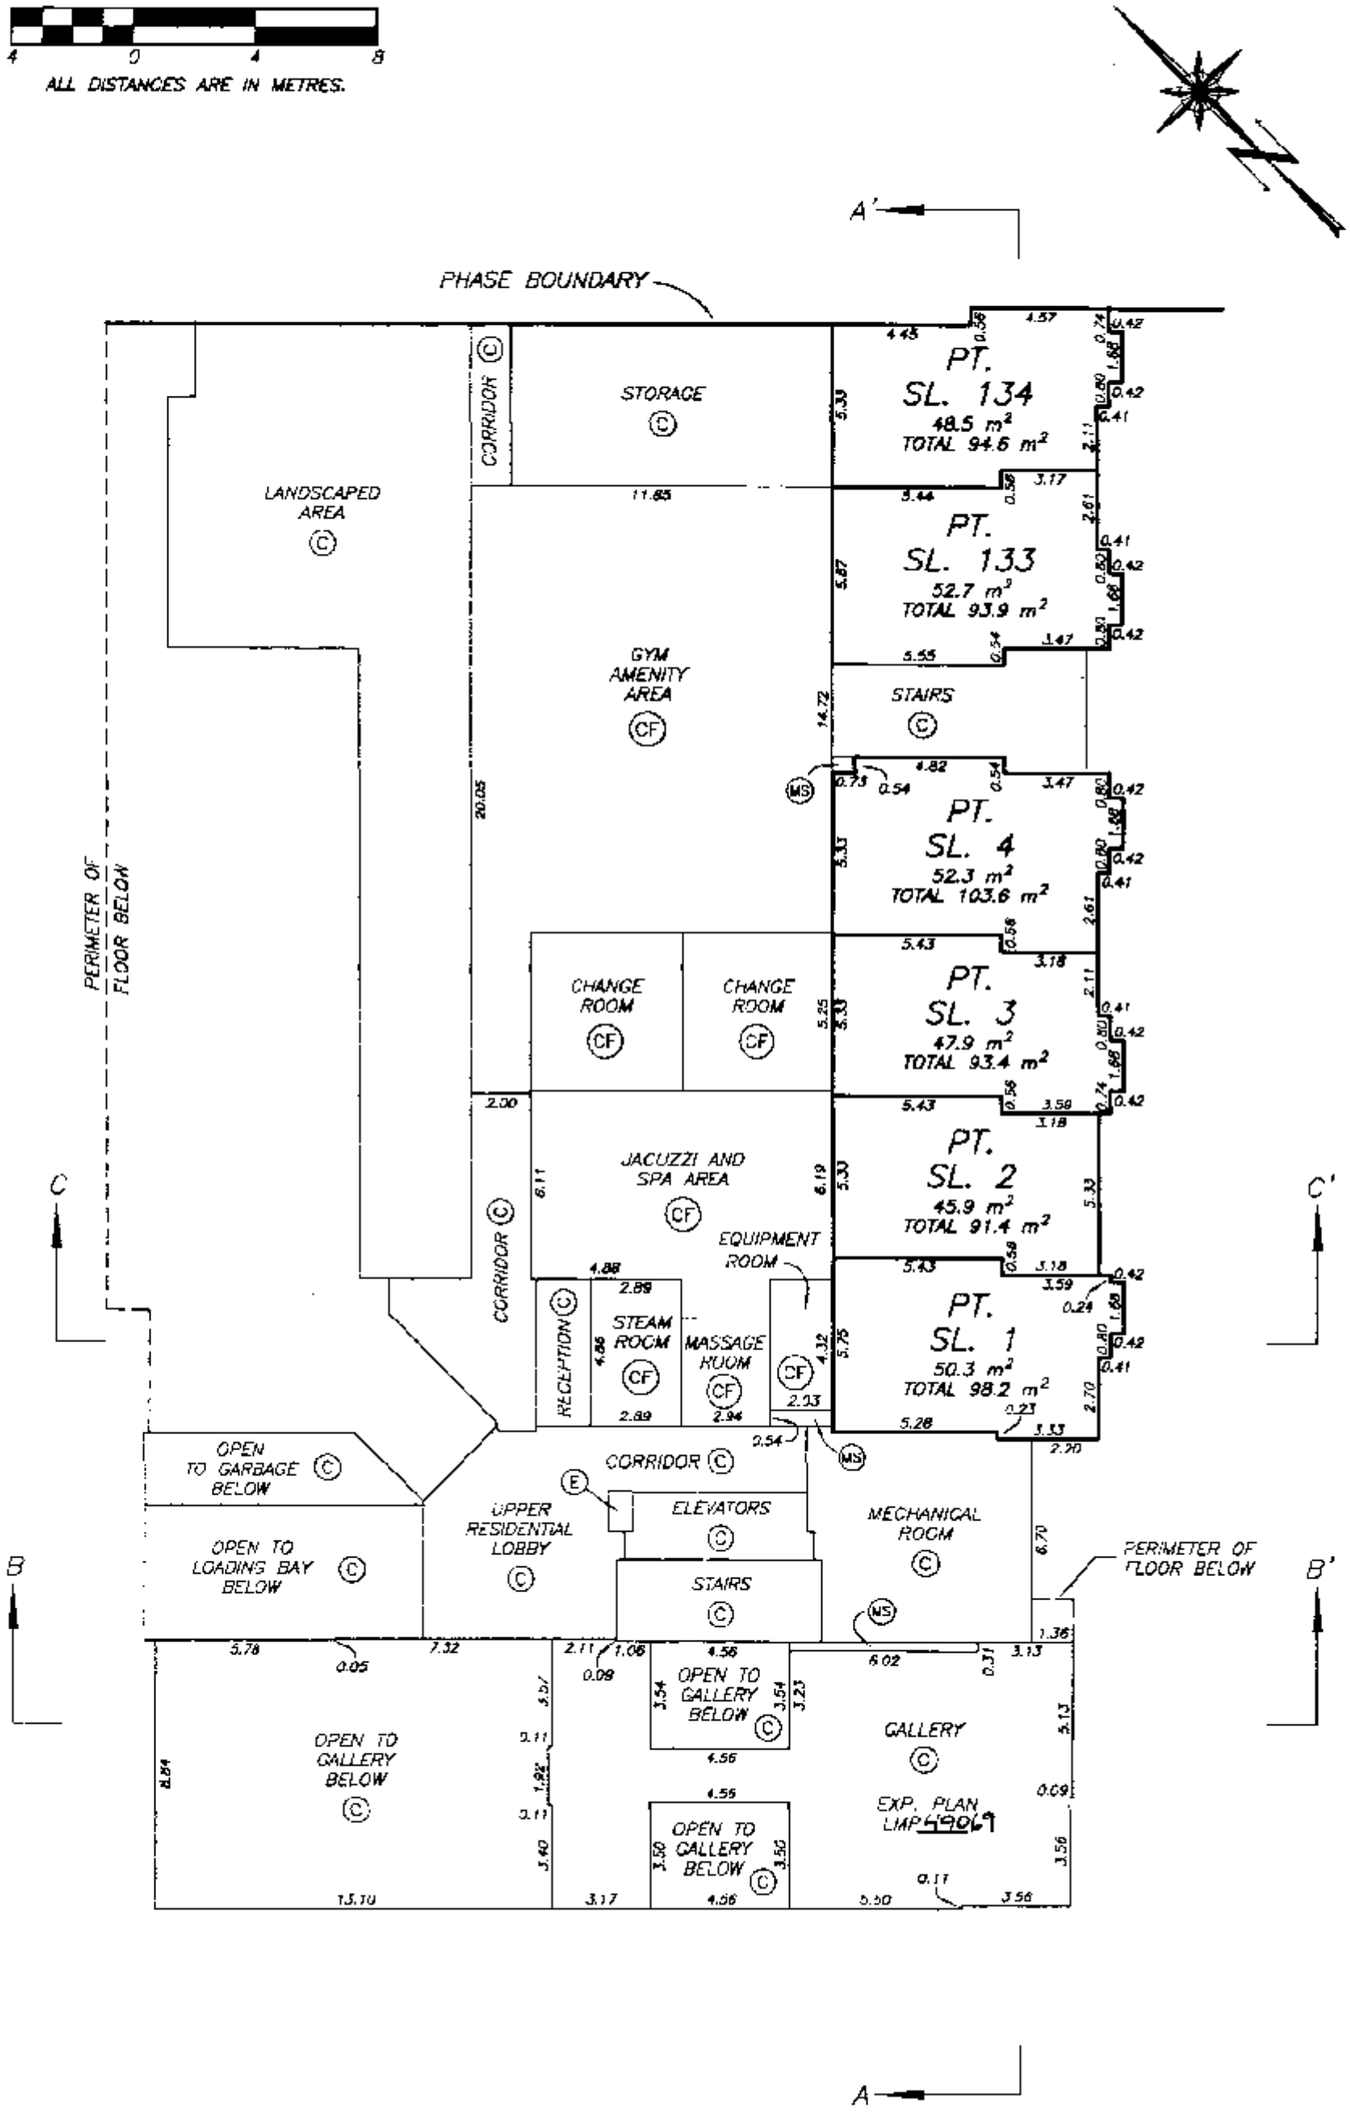

DATE : FEBRUARY 12, 2001.

M.E.S.

DRAWING # 30259-16
FILE # 30259-16_L2

FILED LMLMS4383 L99853 2003-11-05-16.35.16.153074

LEVEL 3 FLOOR PLAN

STRATA PLAN LMS 4383
PHASE 1

SCALE 1:200

4 0 4 8

ALL DISTANCES ARE IN METRES.

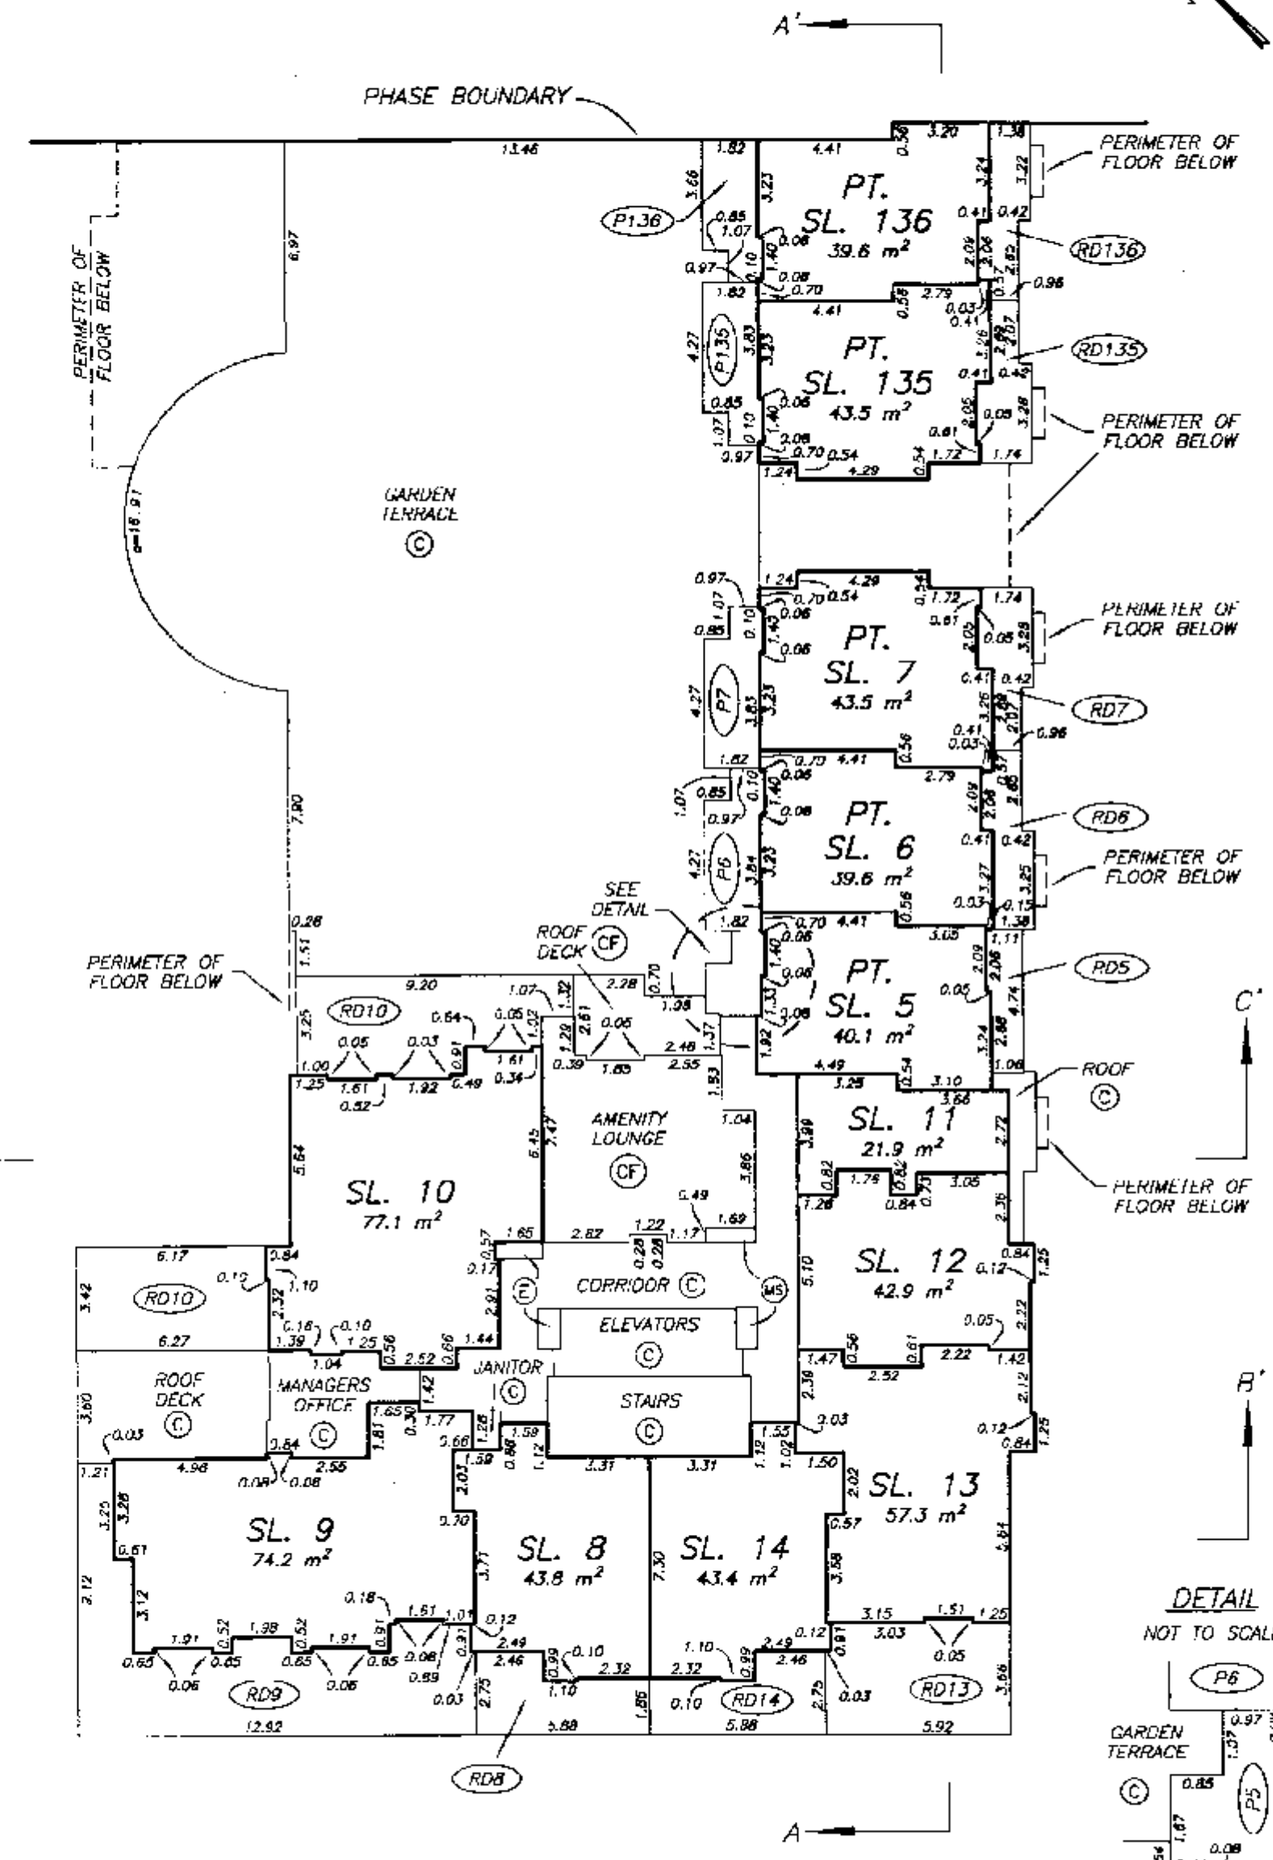

DETAIL

NOT TO SCALE

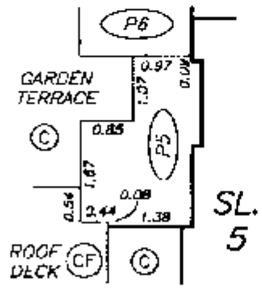

DATE : FEBRUARY 12, 2001.

DRAWING # 30259-16
FILE # 30259-16_L3

FILED LMLNS4383 L99853 2003-11-05-16.35.16.153074

LEVEL 4 FLOOR PLAN

STRATA PLAN LMS 4383
PHASE 1

SCALE 1:200

4 0 4 8

ALL DISTANCES ARE IN METRES.

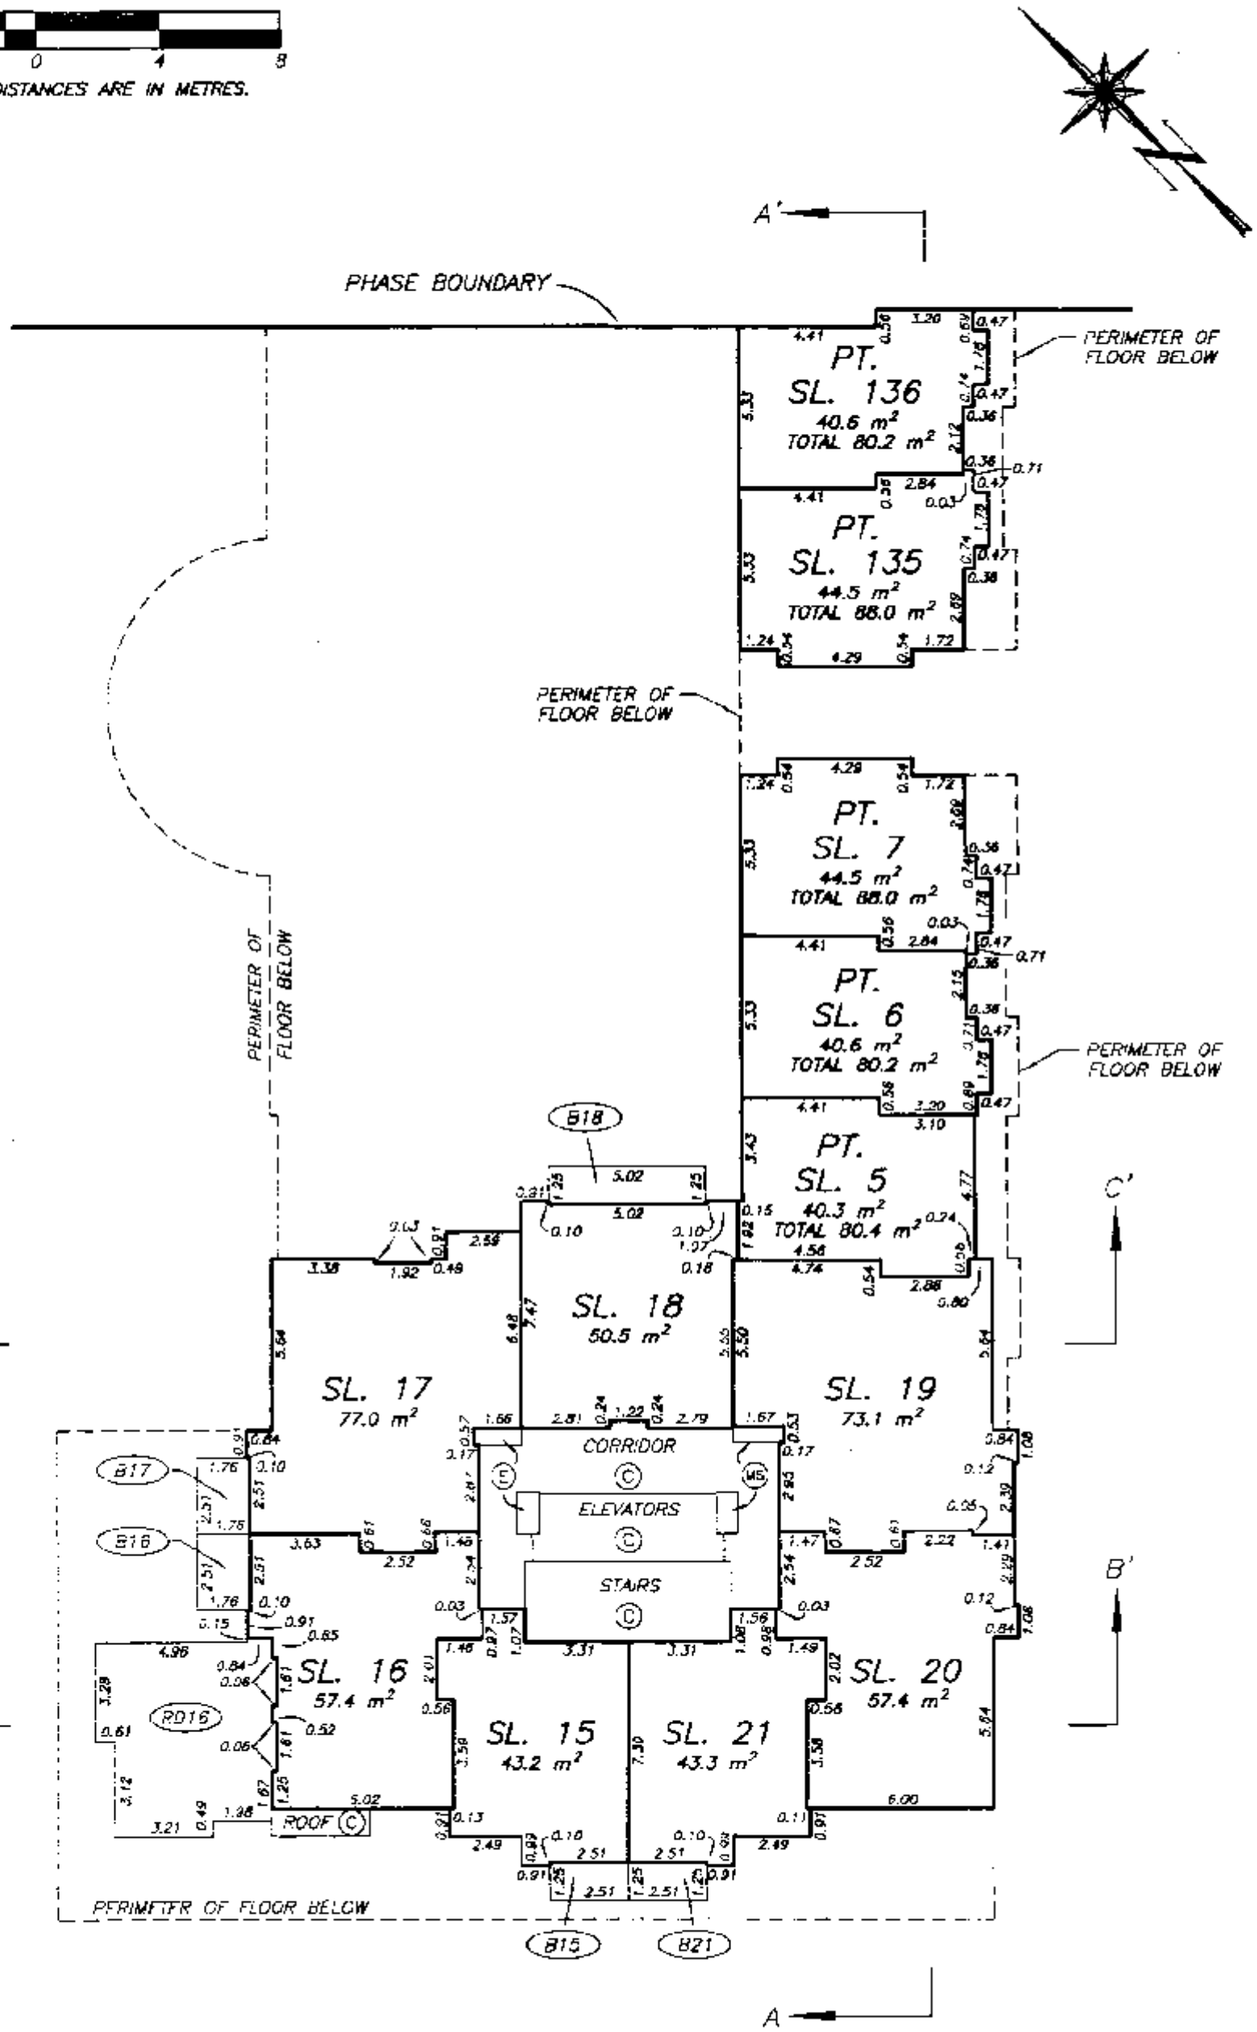

DATE : FEBRUARY 12, 2001.

M.E.S.

DRAWING # 30259-16
FILE # 30259-16_L4

FILED LMLNS4383 L99853 2003-11-05-16.35.16.153074

LEVEL 5 FLOOR PLAN

STRATA PLAN LMS 4383
PHASE 1

SCALE 1:200

4 0 4 8

ALL DISTANCES ARE IN METRES.

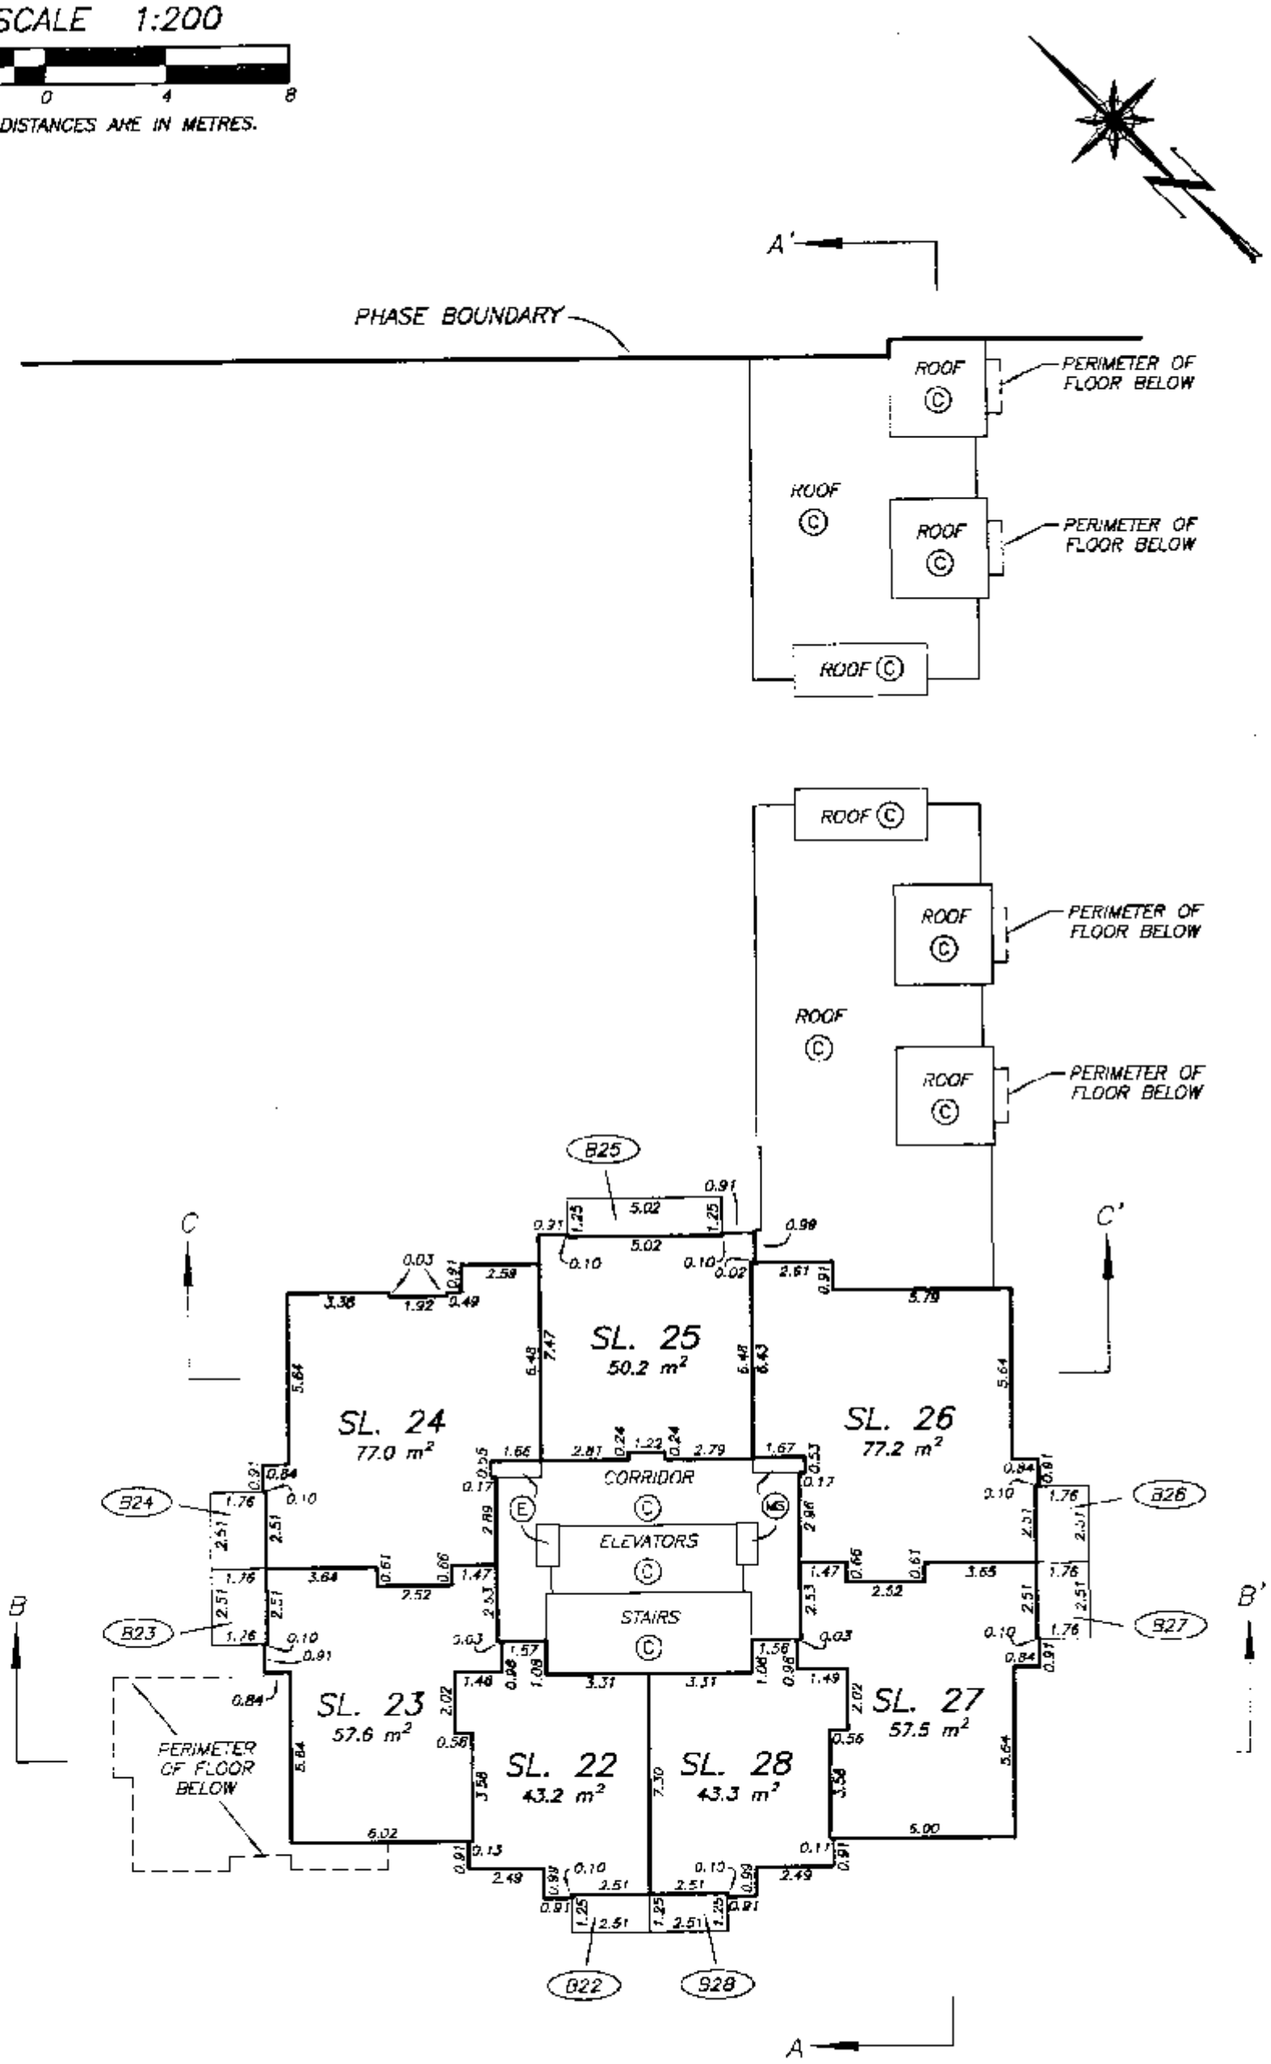

DATE : FEBRUARY 12, 2001.

DRAWING # 30259-16
FILE # 30259-16_L5

FILED LMLMS4383 L99853 2003-11-05-16.35.16.153074

LEVEL 6 FLOOR PLAN

STRATA PLAN LMS 4383
PHASE 1

SCALE 1:200

4 0 4 8

ALL DISTANCES ARE IN METRES.

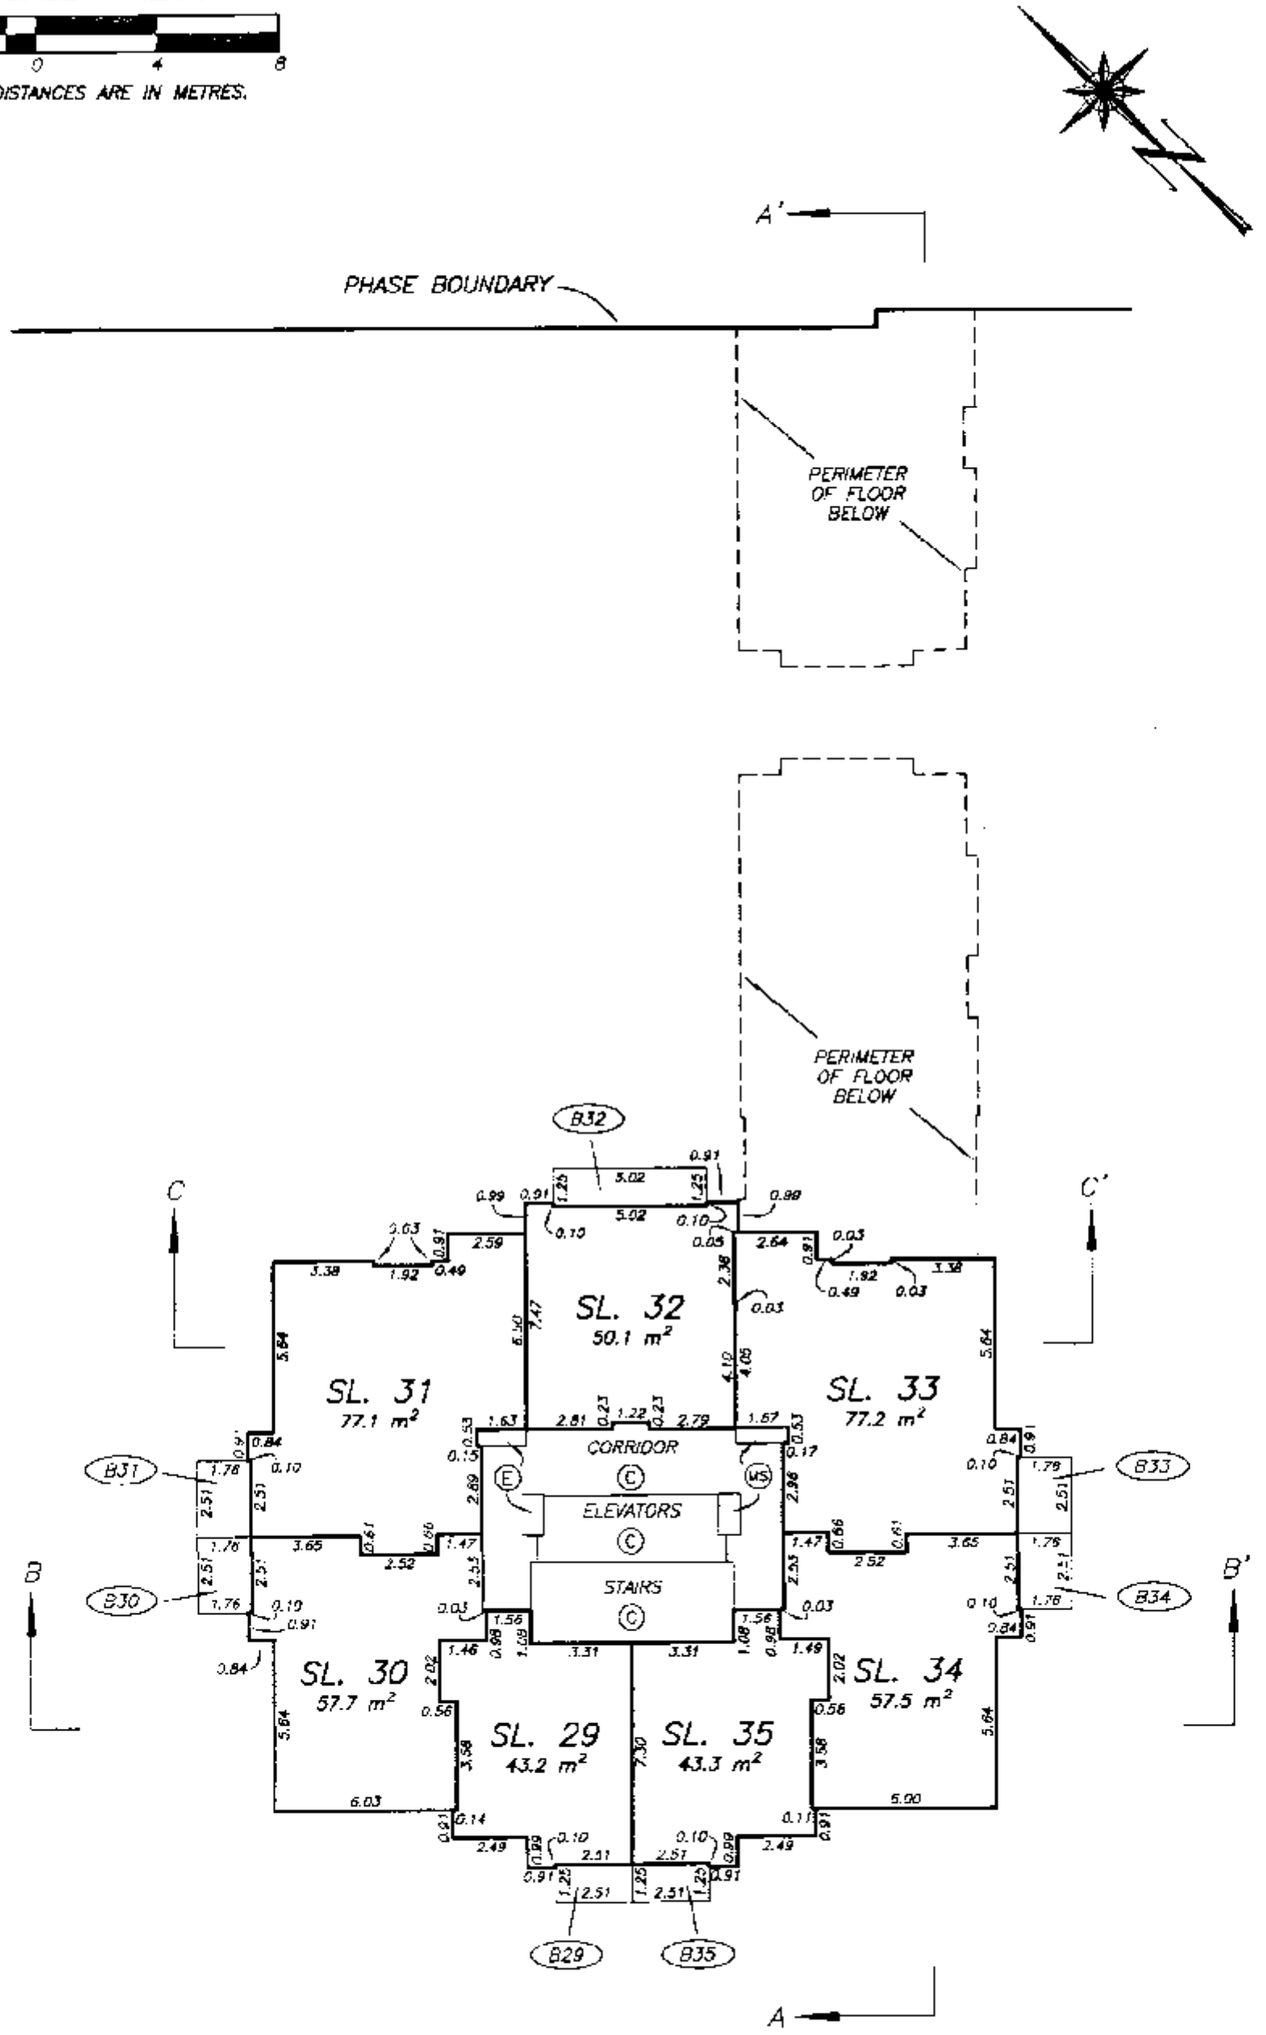

DATE : FEBRUARY 12, 2001.

M.E.S

DRAWING # 30259-16
FILE # 30259-16_L6

FILED LMLNS4383 L99853 2003-11-05-16.35.16.153074

TOWER FLOOR PLANS

STRATA PLAN LMS 4383
PHASE 1

SCALE 1:200

4 0 4 8

ALL DISTANCES ARE IN METRES.

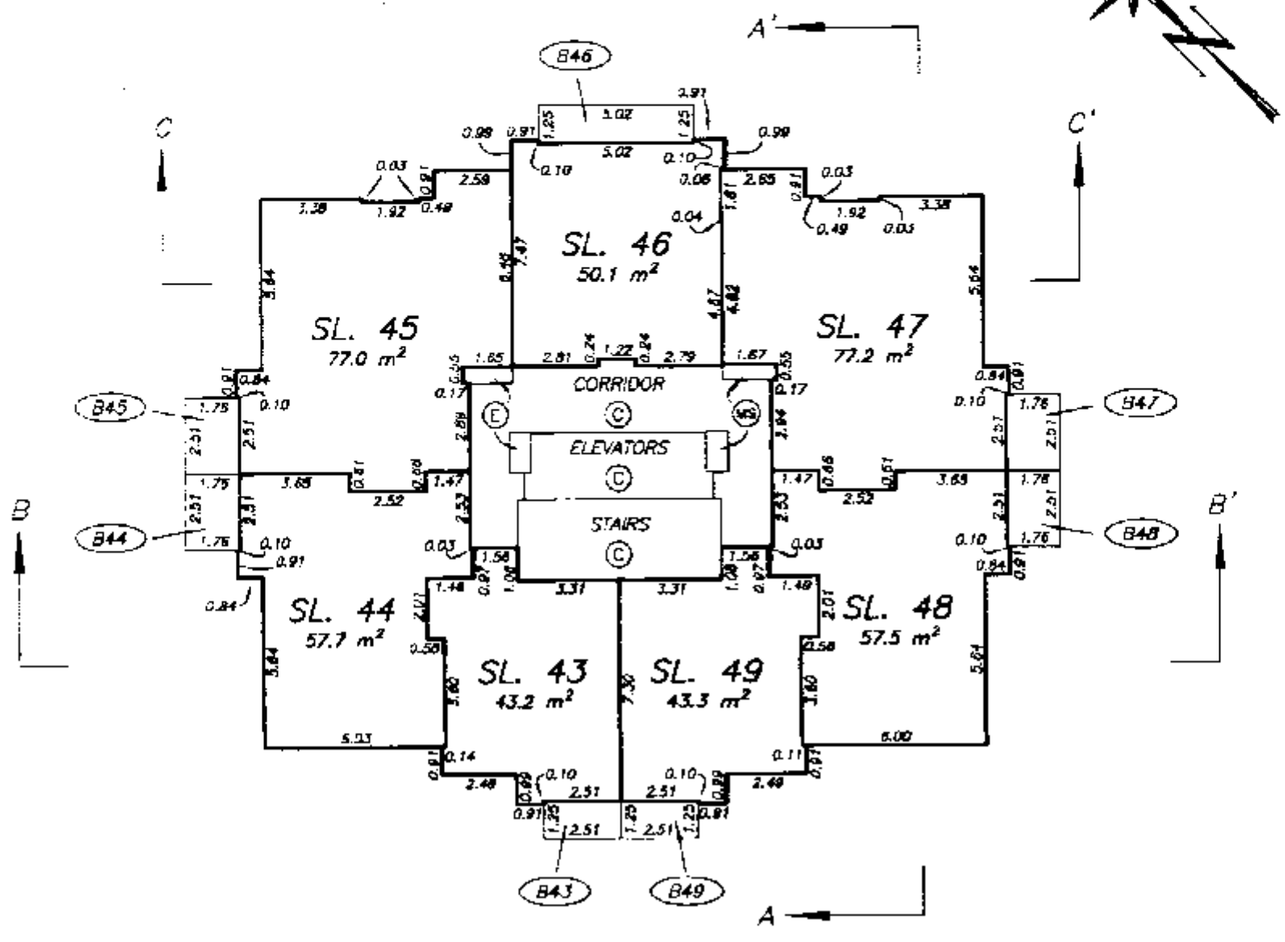

LEVEL 8 FLOOR PLAN

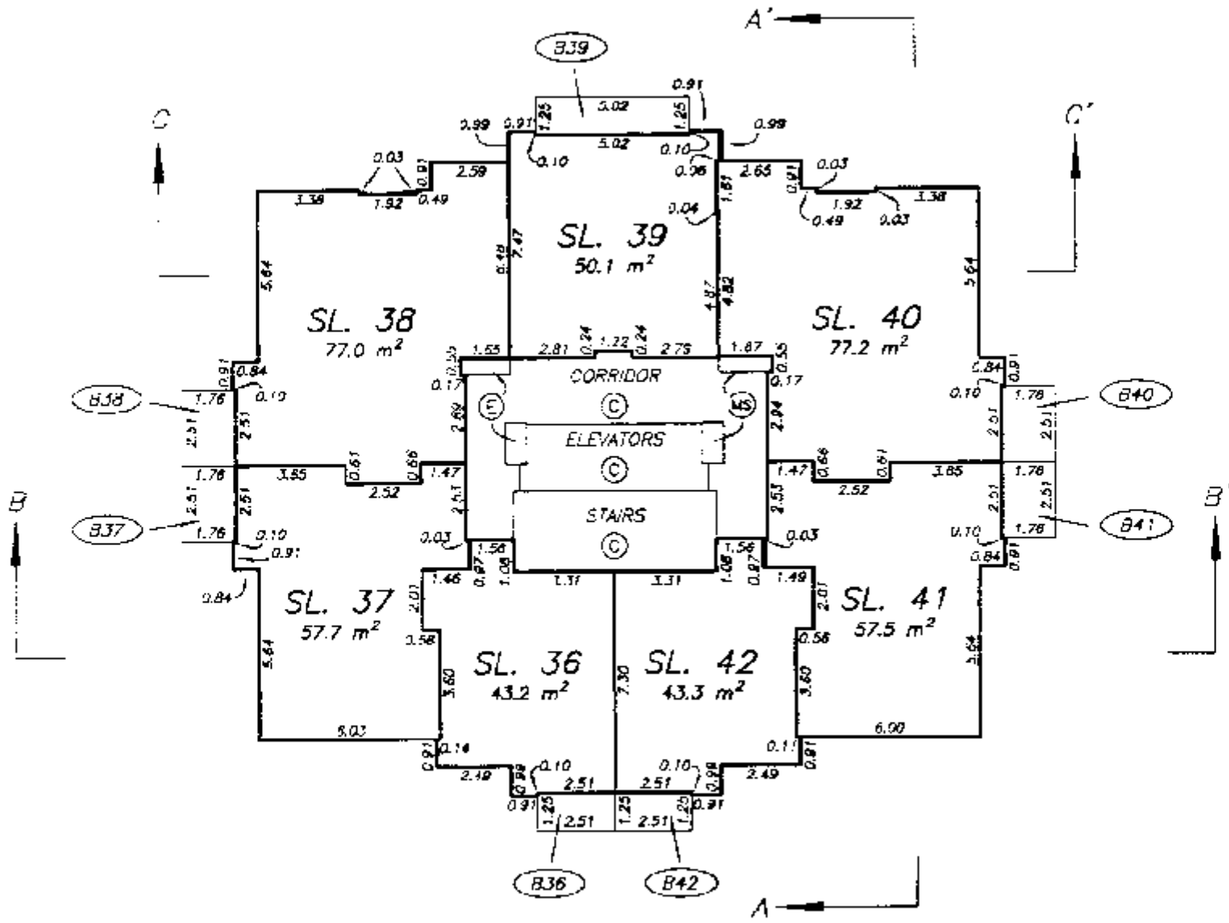

LEVEL 7 FLOOR PLAN

DATE : FEBRUARY 12, 2001.

M.E.S.

DRAWING # 30259-16
FILE # 30259-16_L7

FILED LMLMS4383 L99853 2003-11-05-16.35.16.153074

TOWER FLOOR PLANS

STRATA PLAN LMS 4383
PHASE 1

SCALE 1:200

4 0 4 8

ALL DISTANCES ARE IN METRES.

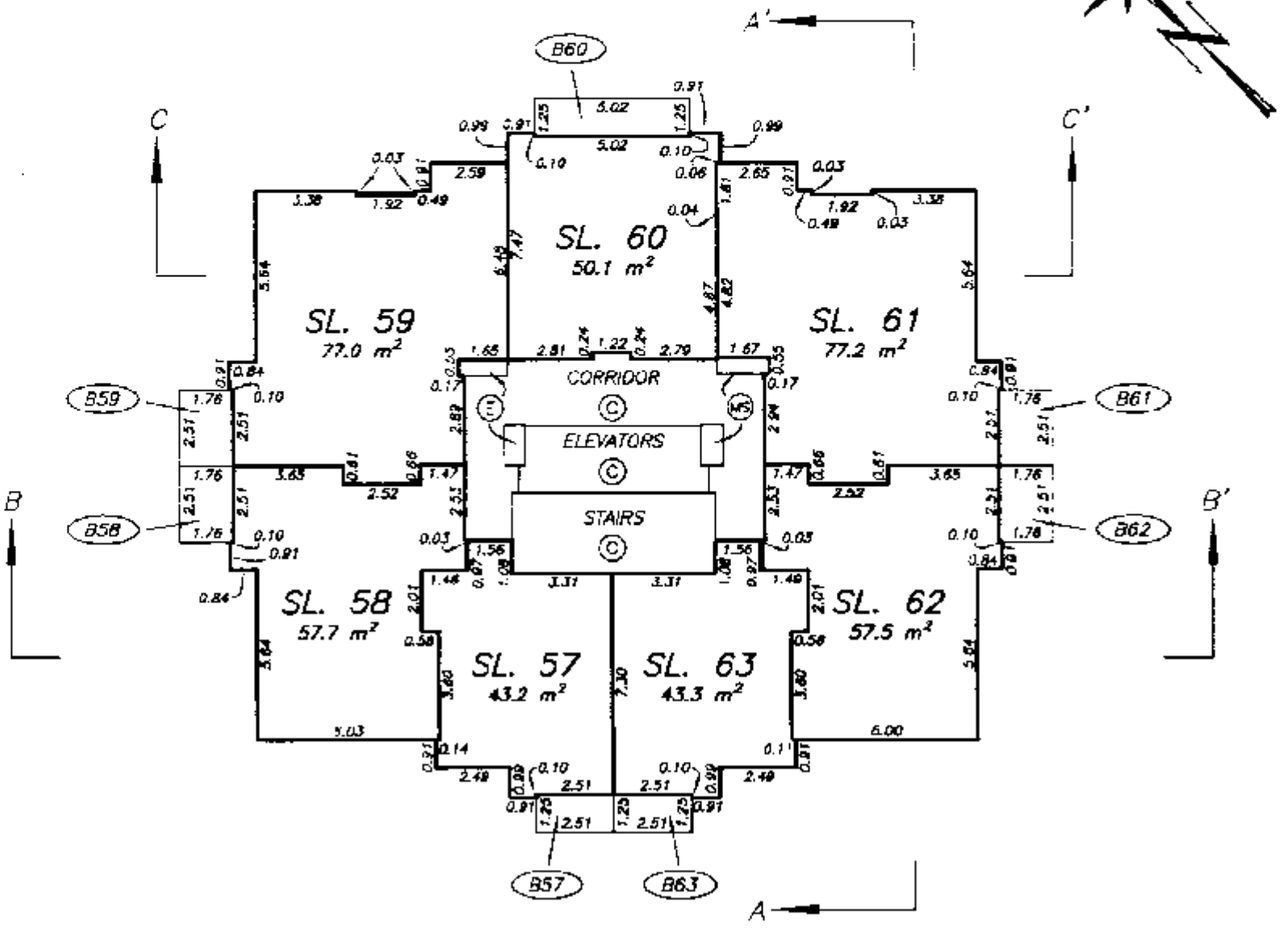

LEVEL 10 FLOOR PLAN

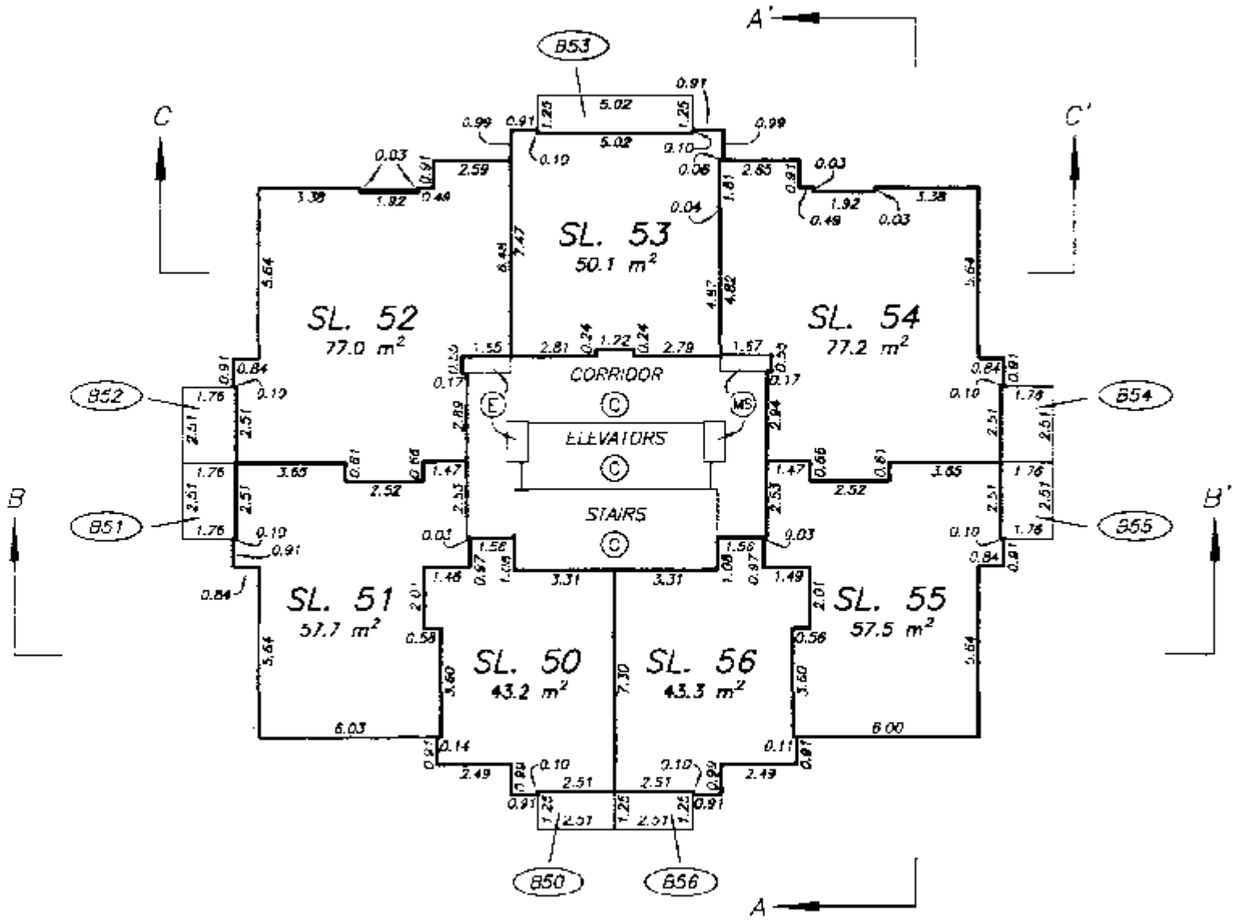

LEVEL 9 FLOOR PLAN

DATE : FEBRUARY 12, 2001.

DRAWING # 30259-16
FILE # 30259-16_L9

FILED LMLNS4383 L99853 2003-11-05-16.35.16.153074

TOWER FLOOR PLANS

STRATA PLAN LMS 4383
PHASE 1

SCALE 1:200

4 0 4 8

ALL DISTANCES ARE IN METRES.

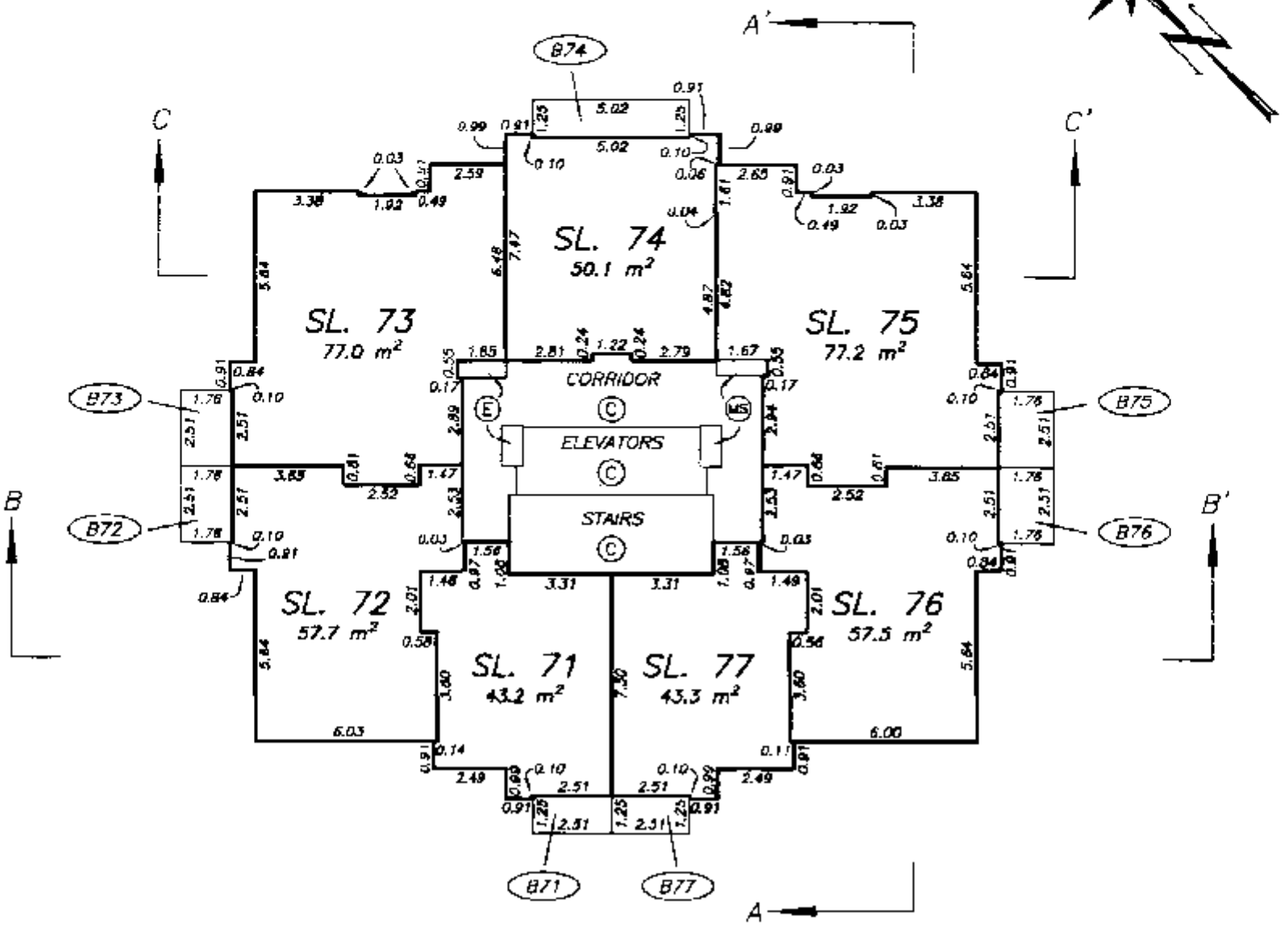

LEVEL 12 FLOOR PLAN

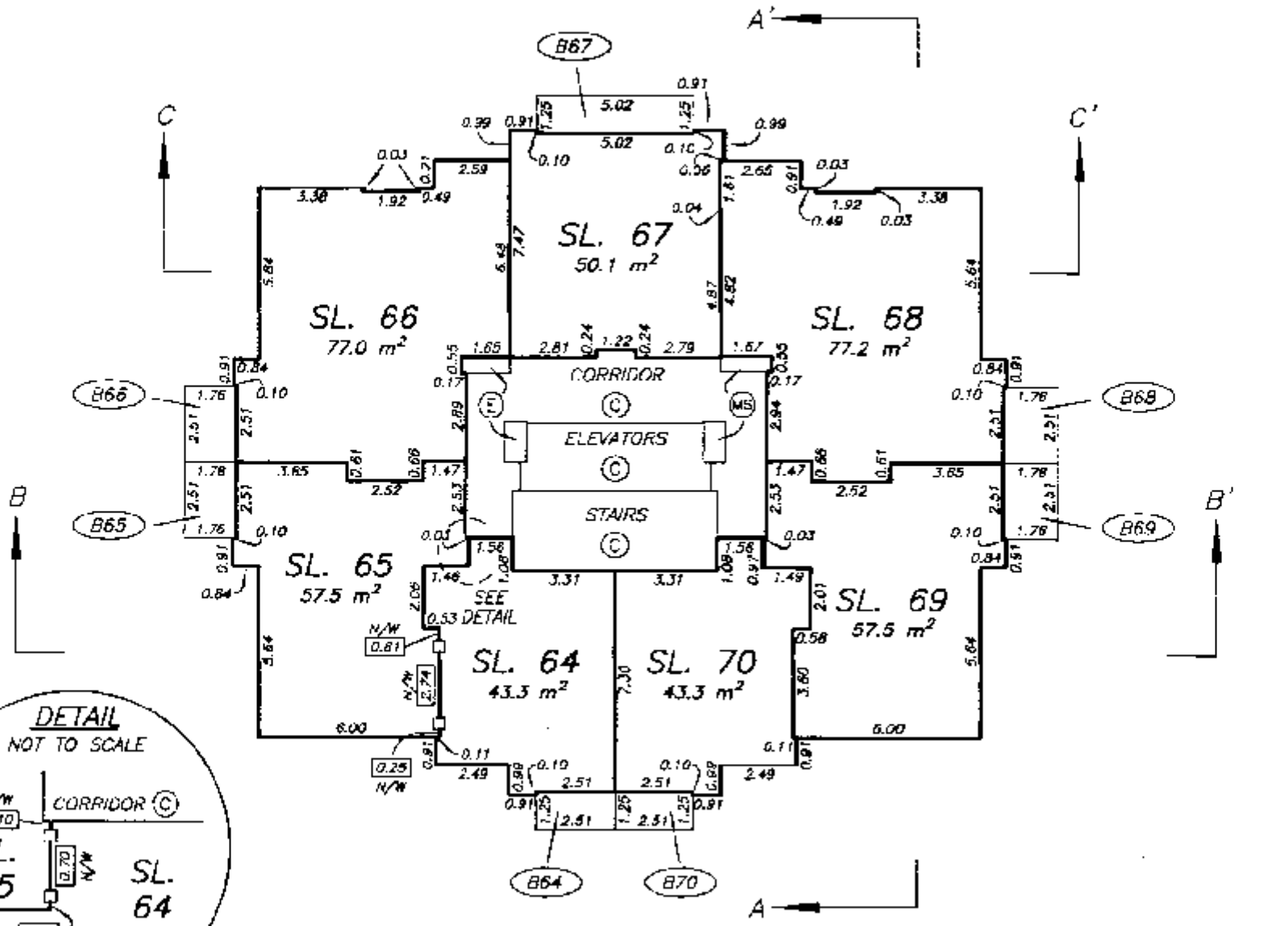

DETAIL
NOT TO SCALE

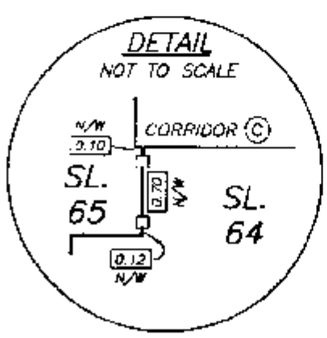

LEVEL 11 FLOOR PLAN

DRAWING # 30259-16
FILE # 30259-16_L11

DATE : FEBRUARY 12, 2001.

M. E. S.

FILED LMLNS4383 L99853 2003-11-05-16.35.16.153074

TOWER FLOOR PLANS

STRATA PLAN LMS 4383
PHASE 1

SCALE 1:200

4 0 4 8

ALL DISTANCES ARE IN METRES.

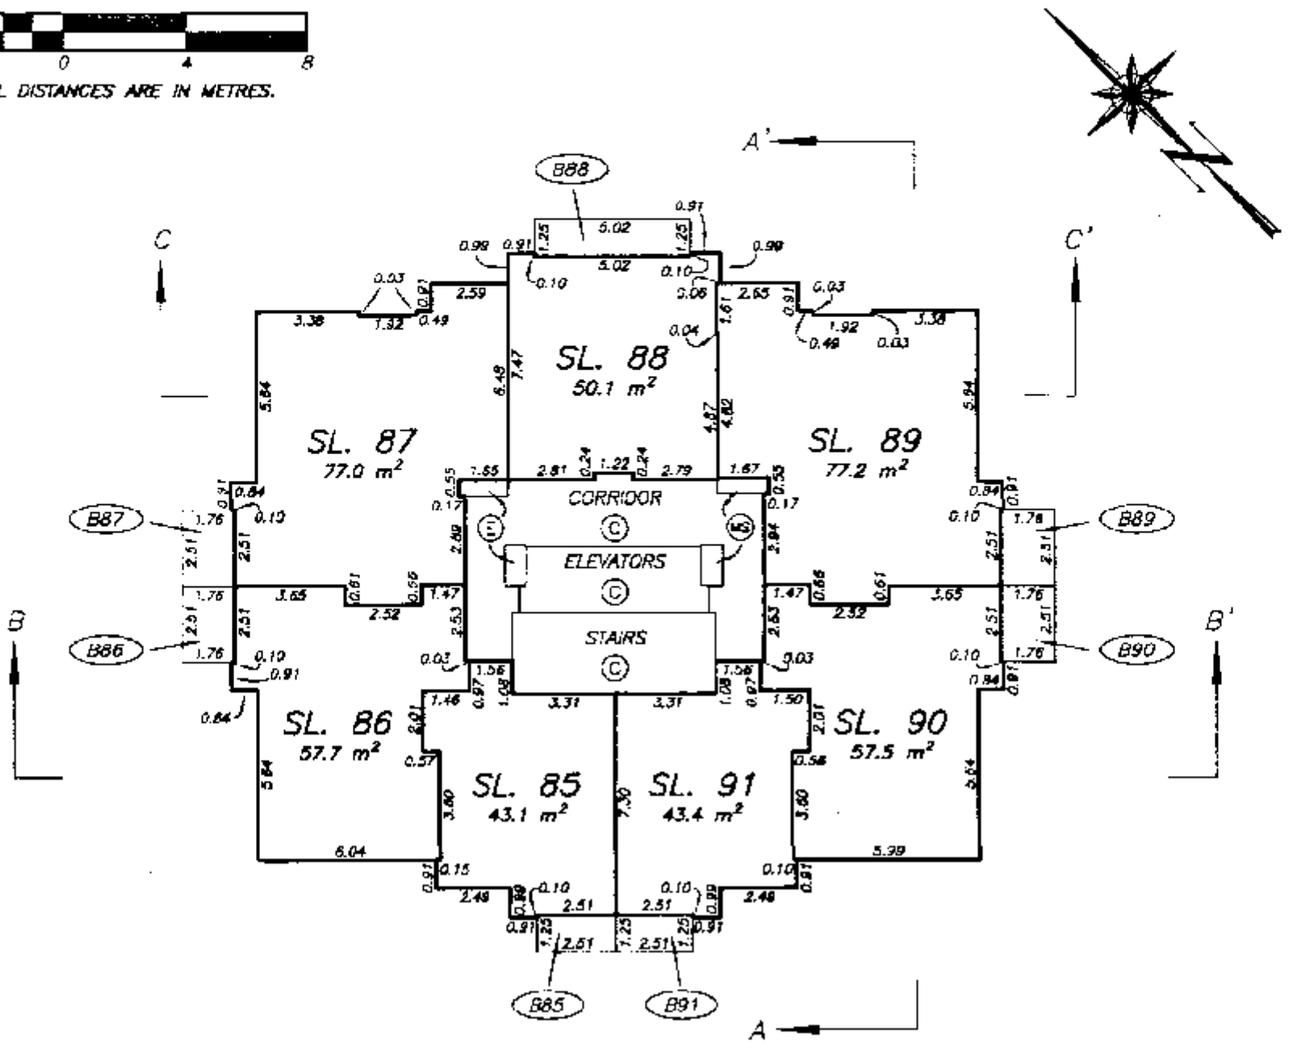

LEVEL 15 FLOOR PLAN

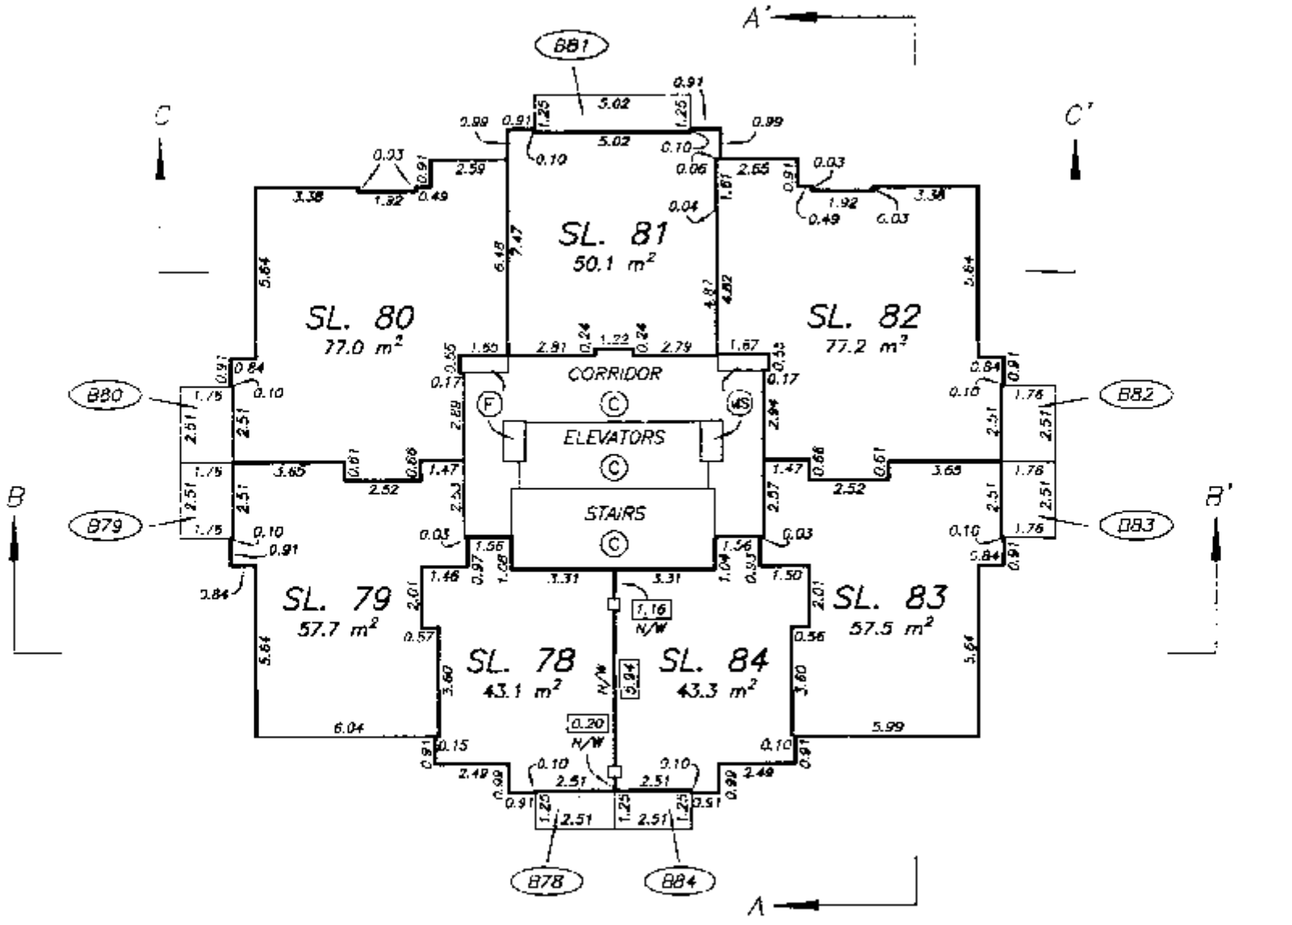

LEVEL 14 FLOOR PLAN

DRAWING # 30259-16
FILE # 30259-16_L13

DATE : FEBRUARY 12, 2001.

M.E.B.

FILED LMLNS4383 L99853 2003-11-05-16.35.16.153074

TOWER FLOOR PLANS

STRATA PLAN LMS 4383
PHASE 1

SCALE 1:200

4 0 4 8

ALL DISTANCES ARE IN METRES.

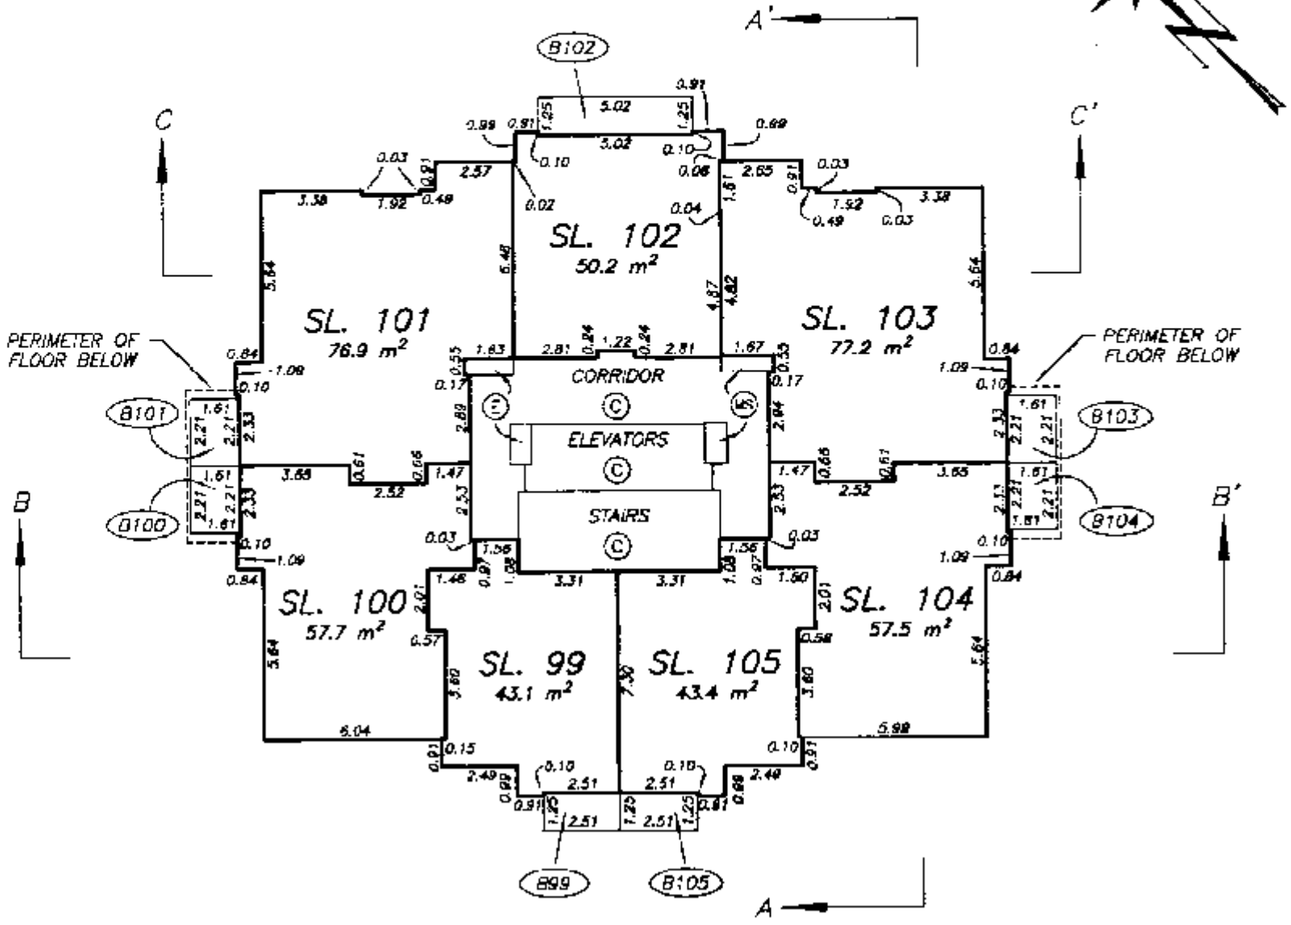

LEVEL 17 FLOOR PLAN

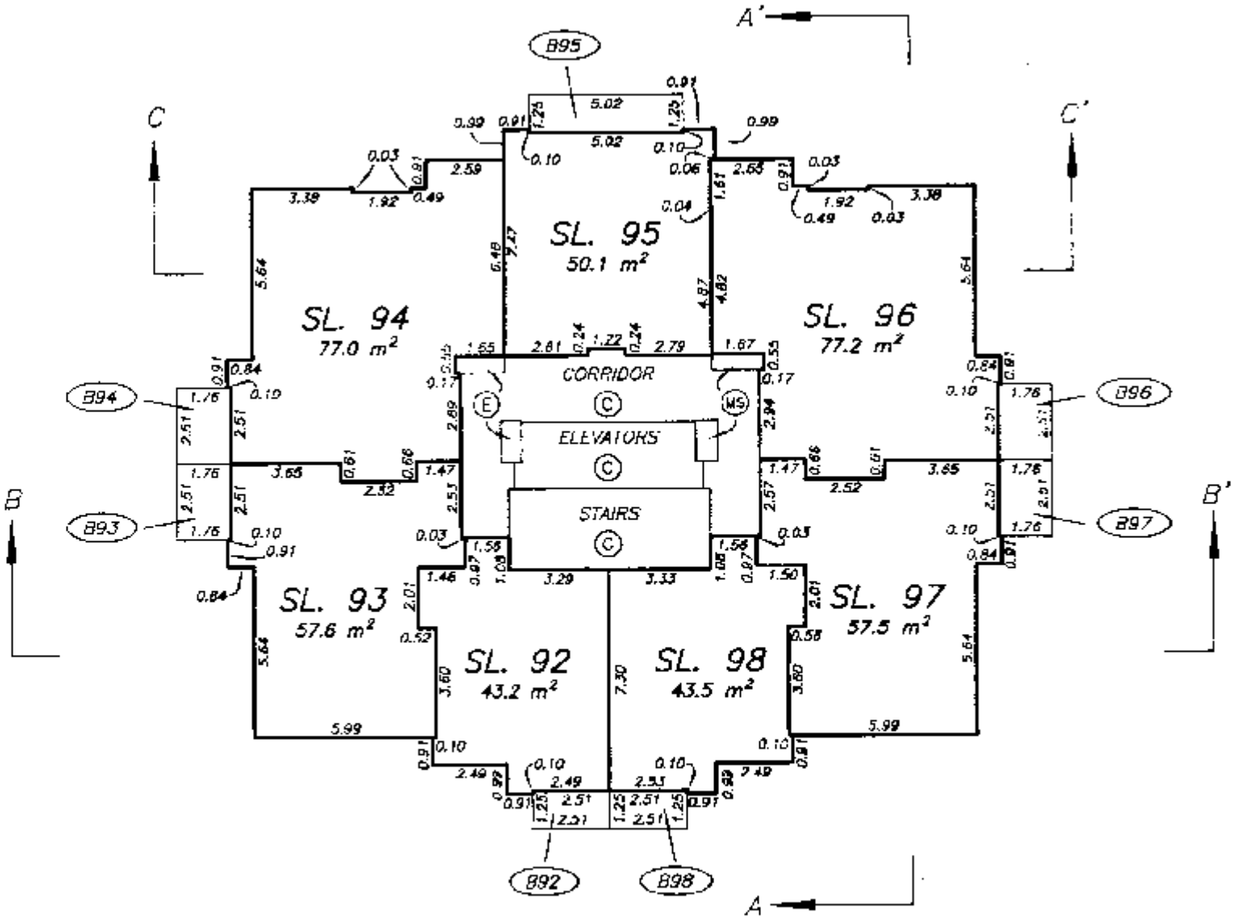

LEVEL 16 FLOOR PLAN

DRAWING # 30259-16
FILE # 30259-16_L15

DATE : FEBRUARY 12, 2001.

M.E.S.

FILED LMLMS4383 L99853 2003-11-05-16.35.16.153074

TOWER FLOOR PLANS

STRATA PLAN LMS 4383
PHASE 1

SCALE 1:200

4 0 4 8

ALL DISTANCES ARE IN METRES.

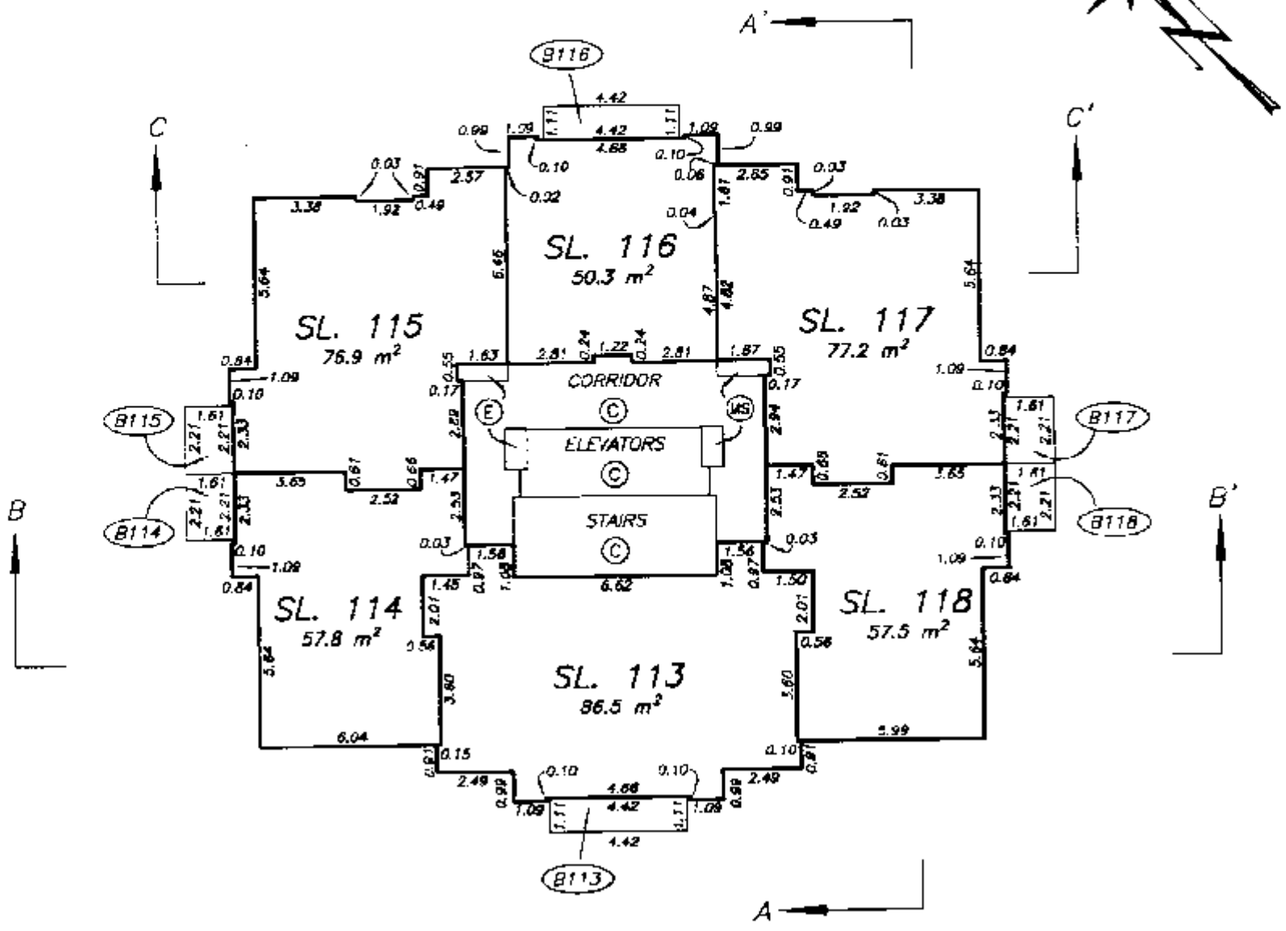

LEVEL 19 FLOOR PLAN

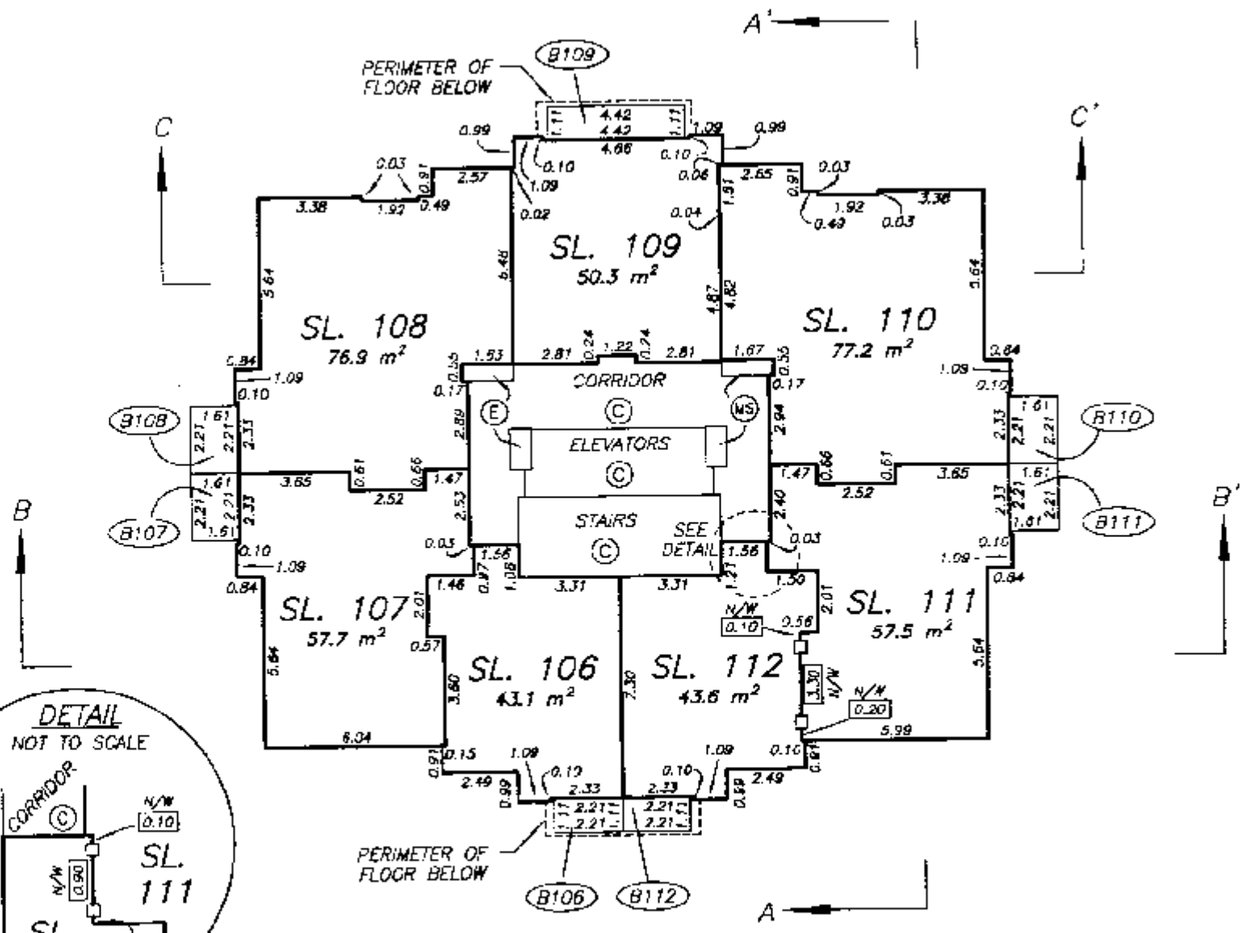

LEVEL 18 FLOOR PLAN

DRAWING # 30259-16
FILE # 30259-16_L17

DATE : FEBRUARY 12, 2001.

M.E.S.

FILED LMLMS4383 L99853 2003-11-05-16.35.16.153074

TOWER FLOOR PLANS

STRATA PLAN LMS 4383
PHASE 1

SCALE 1:200

4 0 4 8

ALL DISTANCES ARE IN METRES.

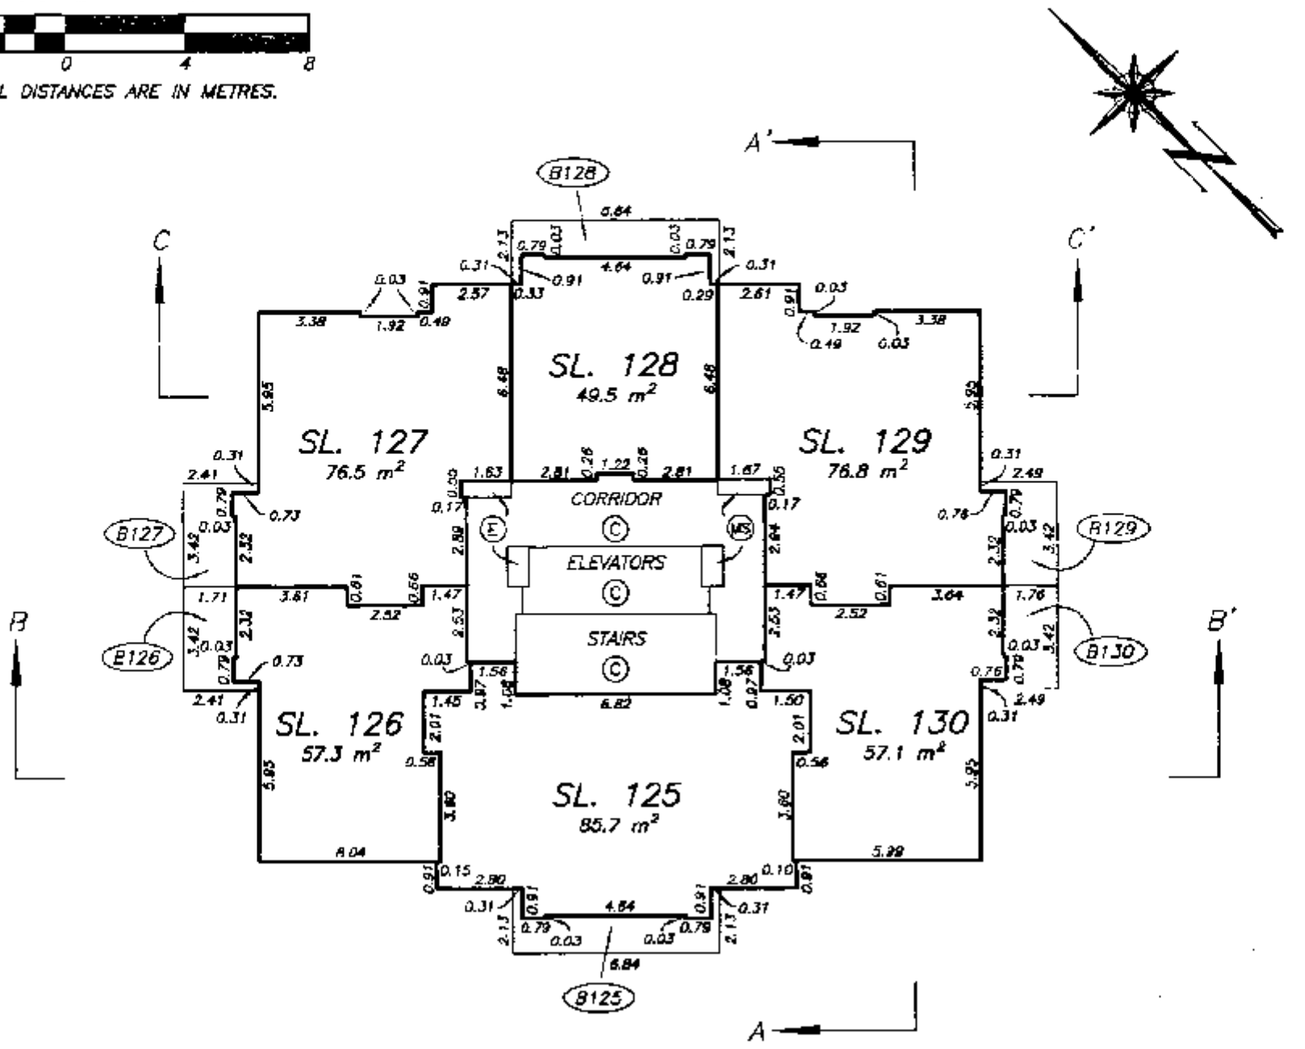

LEVEL 21 FLOOR PLAN

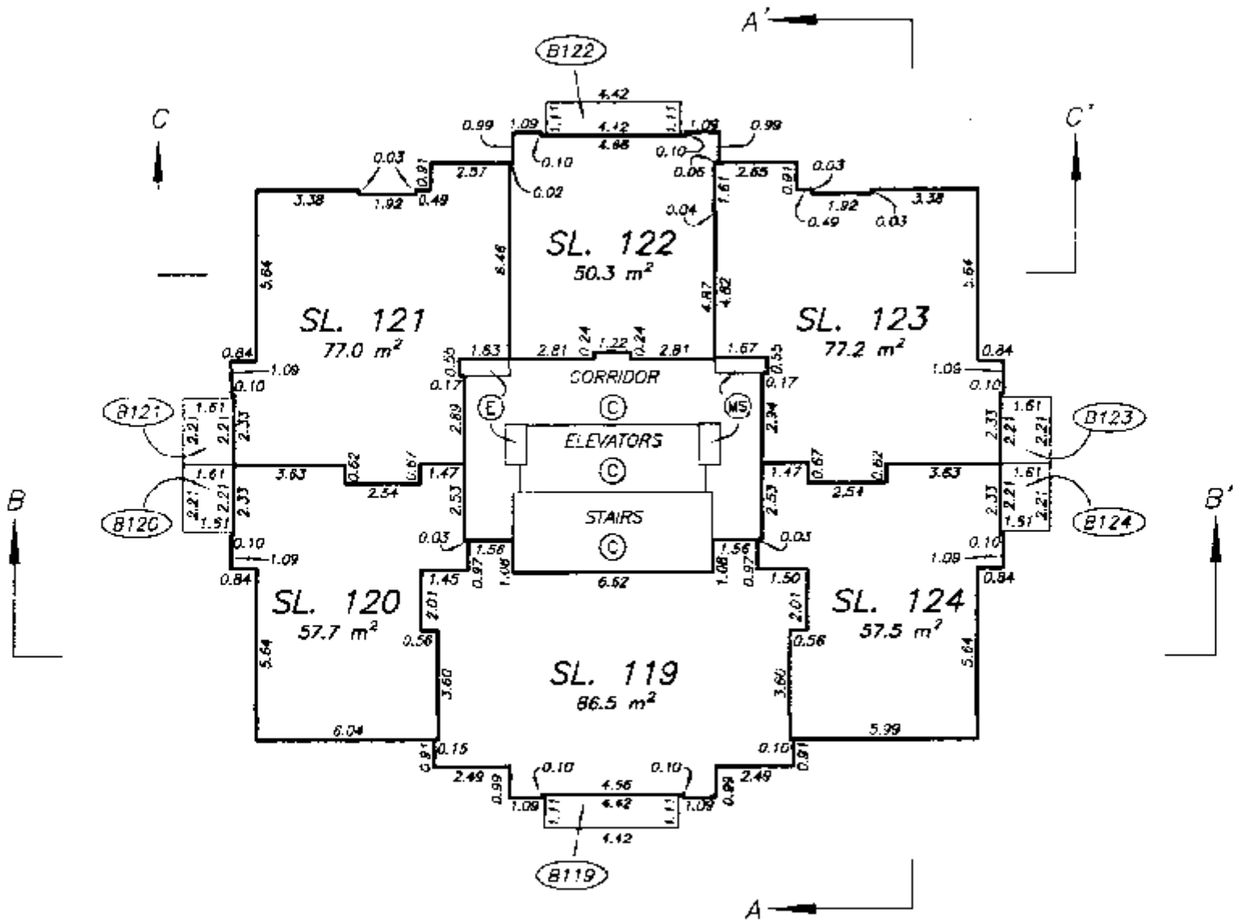

LEVEL 20 FLOOR PLAN

DRAWING # 30259-16
FILE # 30259-16_L19

DATE : FEBRUARY 12, 2001.

M.E.B.

FILED LMLMS4383 L99853 2003-11-05-16.35.16.153074

TOWER FLOOR PLANS

STRATA PLAN LMS 4383
PHASE 1

SCALE 1:200

4 0 4 8

ALL DISTANCES ARE IN METRES.

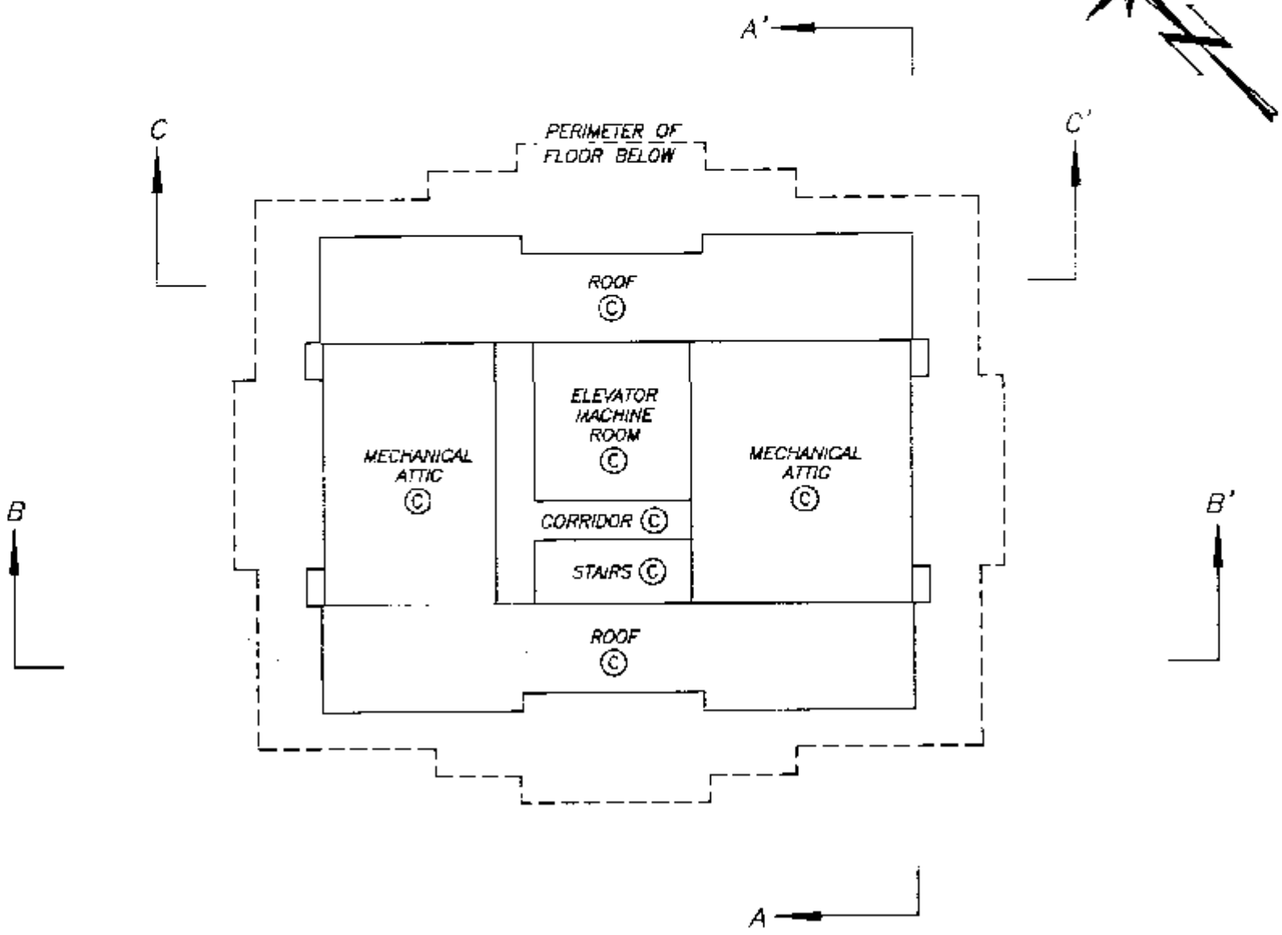

ROOF LEVEL FLOOR PLAN

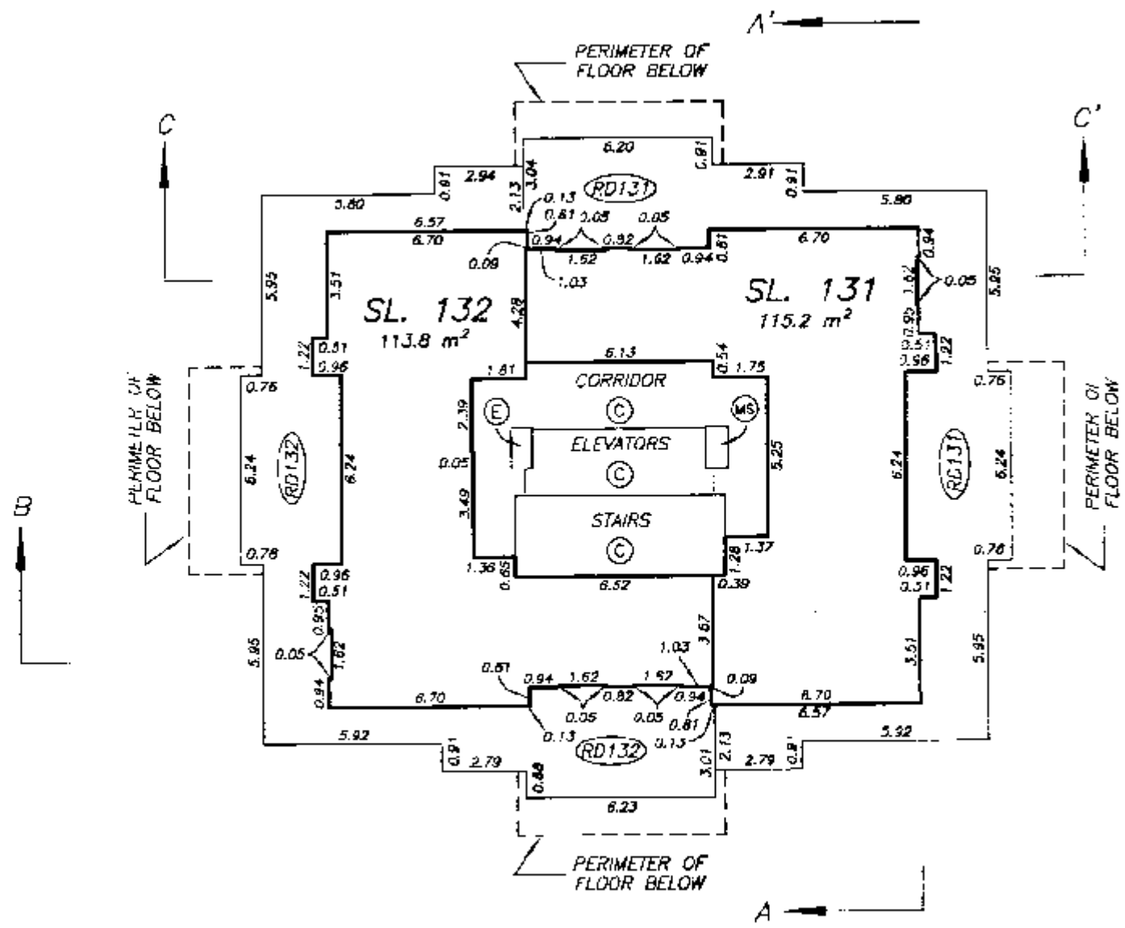

LEVEL 22 FLOOR PLAN

DRAWING # 30259-16
FILE # 30259-16_L21

DATE : FEBRUARY 12, 2001.

M.E.B.

FILED LMLNS4383 L99853 2003-11-05-16.35.16.153074

STRATA PLAN OF PARCEL 1, EXCEPT: PHASE 1, STRATA PLAN LMS 4383, BLOCK 74, D.L. 541, GP. 1, N.W.D., PLAN LMP 42988

STRATA PLAN LMS 4383 PHASE 2

DEPOSITED AND REGISTERED IN THE LAND TITLE OFFICE, AT NEW WESTMINSTER, B.C. THIS 3rd DAY OF SEPT., 2002

B. Bignoo LDS.
DEPUTY REGISTRAR

BT321108 – BT321315

"CITY OF VANCOUVER"
B.C.G.S. 92G.025

"MONDRIAN NORTH"
969 RICHARDS STREET,
VANCOUVER, B.C.

SCALE 1:500

10 0 10 20

ALL DISTANCES ARE IN METRES.

INTEGRATED SURVEY AREA No. 31
(VANCOUVER) NAD-83 (CSRS)

THIS PLAN SHOWS GROUND-LEVEL MEASURED DISTANCES. PRIOR TO COMPUTATION OF U.T.M. CO-ORDINATES, MULTIPLY BY COMBINED SCALE FACTOR 0.99960075.

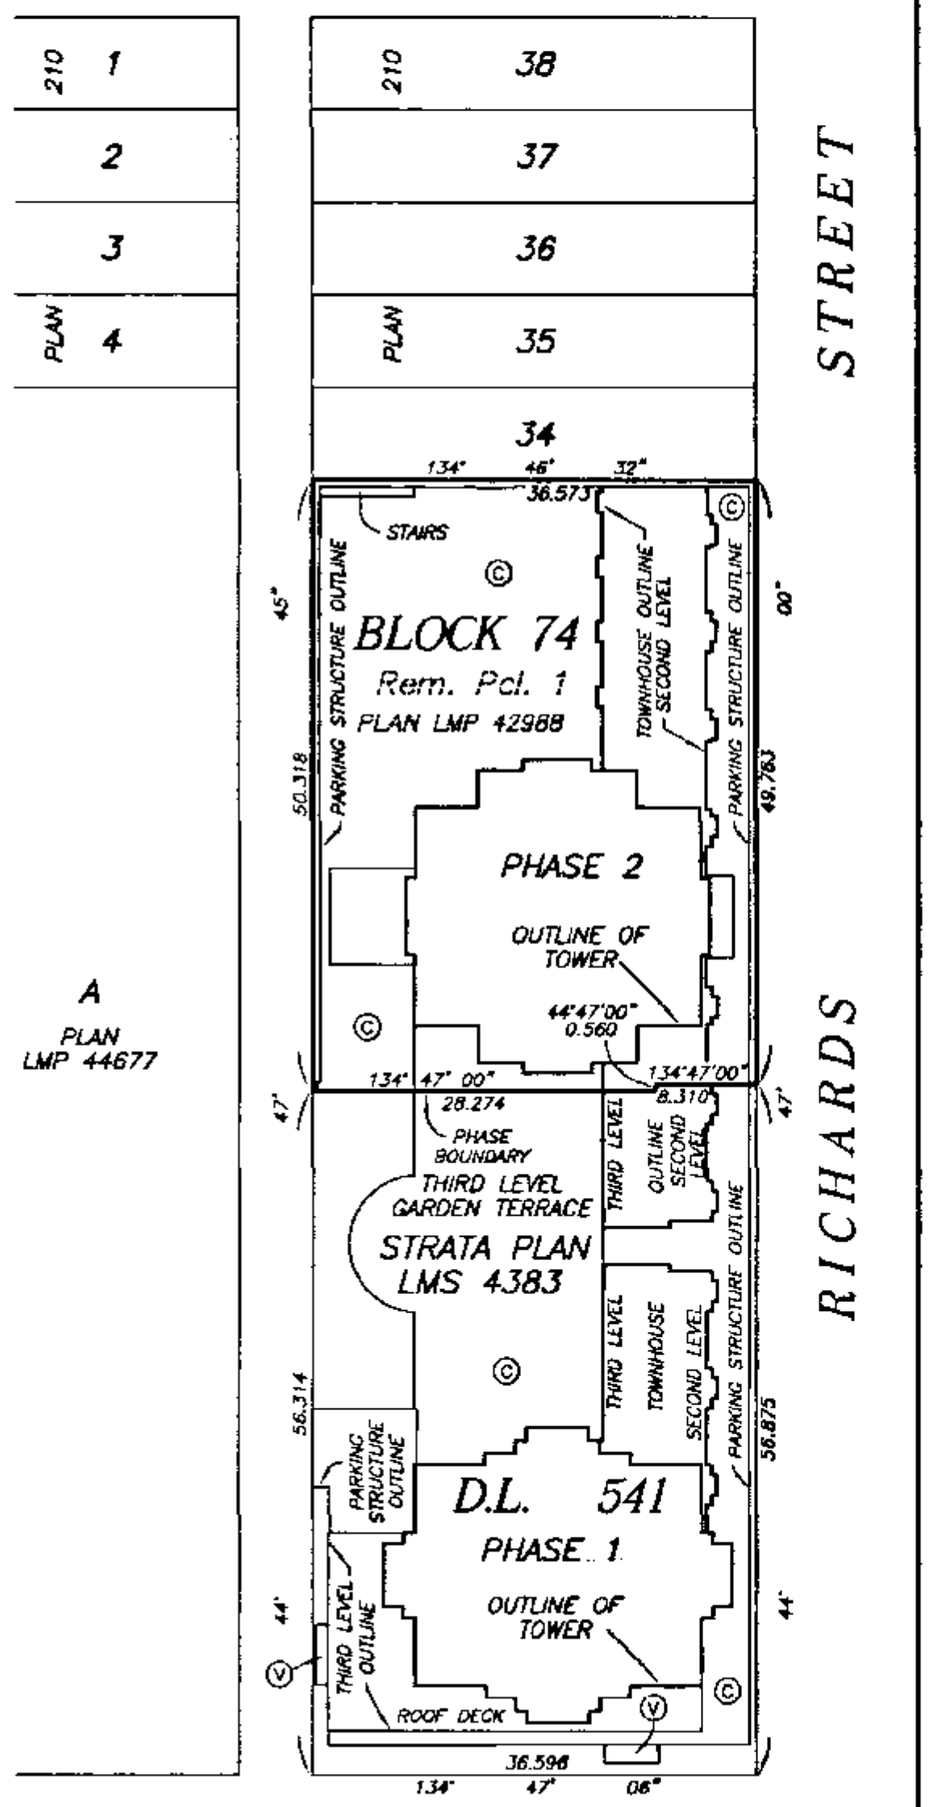

LEGEND

GRID BEARINGS ARE DERIVED FROM OBSERVATIONS BETWEEN CONTROL MONUMENTS V-3910 AND V-1910

- SL. – DENOTES STRATA LOT
- PT. – DENOTES PART
- (C) – DENOTES COMMON PROPERTY
- (E) – DENOTES ELECTRICAL ROOM BEING COMMON PROPERTY
- (V) – DENOTES VENT BEING COMMON PROPERTY
- (MS) – DENOTES MECHANICAL SHAFT BEING COMMON PROPERTY
- (B138) TYPICAL – DENOTES BALCONY BEING LIMITED COMMON PROPERTY FOR THE EXCLUSIVE USE OF SL. 138
- (P137) TYPICAL – DENOTES PATIO BEING LIMITED COMMON PROPERTY FOR THE EXCLUSIVE USE OF SL. 137
- (RD140) TYPICAL – DENOTES ROOF DECK BEING LIMITED COMMON PROPERTY FOR THE EXCLUSIVE USE OF SL. 140
- (CF) – DENOTES COMMON FACILITY

THIS STRATA PLAN CONTAINS LIMITED COMMON PROPERTY ACCORDING TO SEC. 73 (a)(i) OF THE STRATA PROPERTY ACT.

NOTE:
THIS PLAN DOES NOT HAVE A LEVEL 13.

APPROVED AS PHASE 2 OF A 2 PHASE STRATA PLAN UNDER SECTION 224 OF THE STRATA PROPERTY ACT.

THIS 29TH DAY OF AUGUST, 2002.

APPROVING OFFICER FOR THE CITY OF VANCOUVER

I, MIKE E. SHAW, A BRITISH COLUMBIA LAND SURVEYOR CERTIFY THAT THE BUILDINGS SHOWN ON THIS STRATA PLAN ARE WITHIN THE THE EXTERNAL BOUNDARIES OF THE LAND THAT IS THE SUBJECT OF THE STRATA PLAN.

DATE: AUGUST 13th, 2002.

Mike E Shaw

BENNETT & ASSOCIATES
B.C. LAND SURVEYORS
#201-9547 152nd STREET,
SURREY, B.C.
PHONE : 582-0717

DRAWING # 30259-25
FILE # 30259-25_FS
DATE :

THIS PLAN LIES WITHIN THE VANCOUVER REGIONAL DISTRICT

FILED LMLNS4383 L99853 2003-11-05-16.35.16.153074

BUILDING LOCATION AND DIMENSIONS

STRATA PLAN LMS 4383
PHASE 2

SCALE 1:250

5 0 5 10

ALL DISTANCES ARE IN METRES.

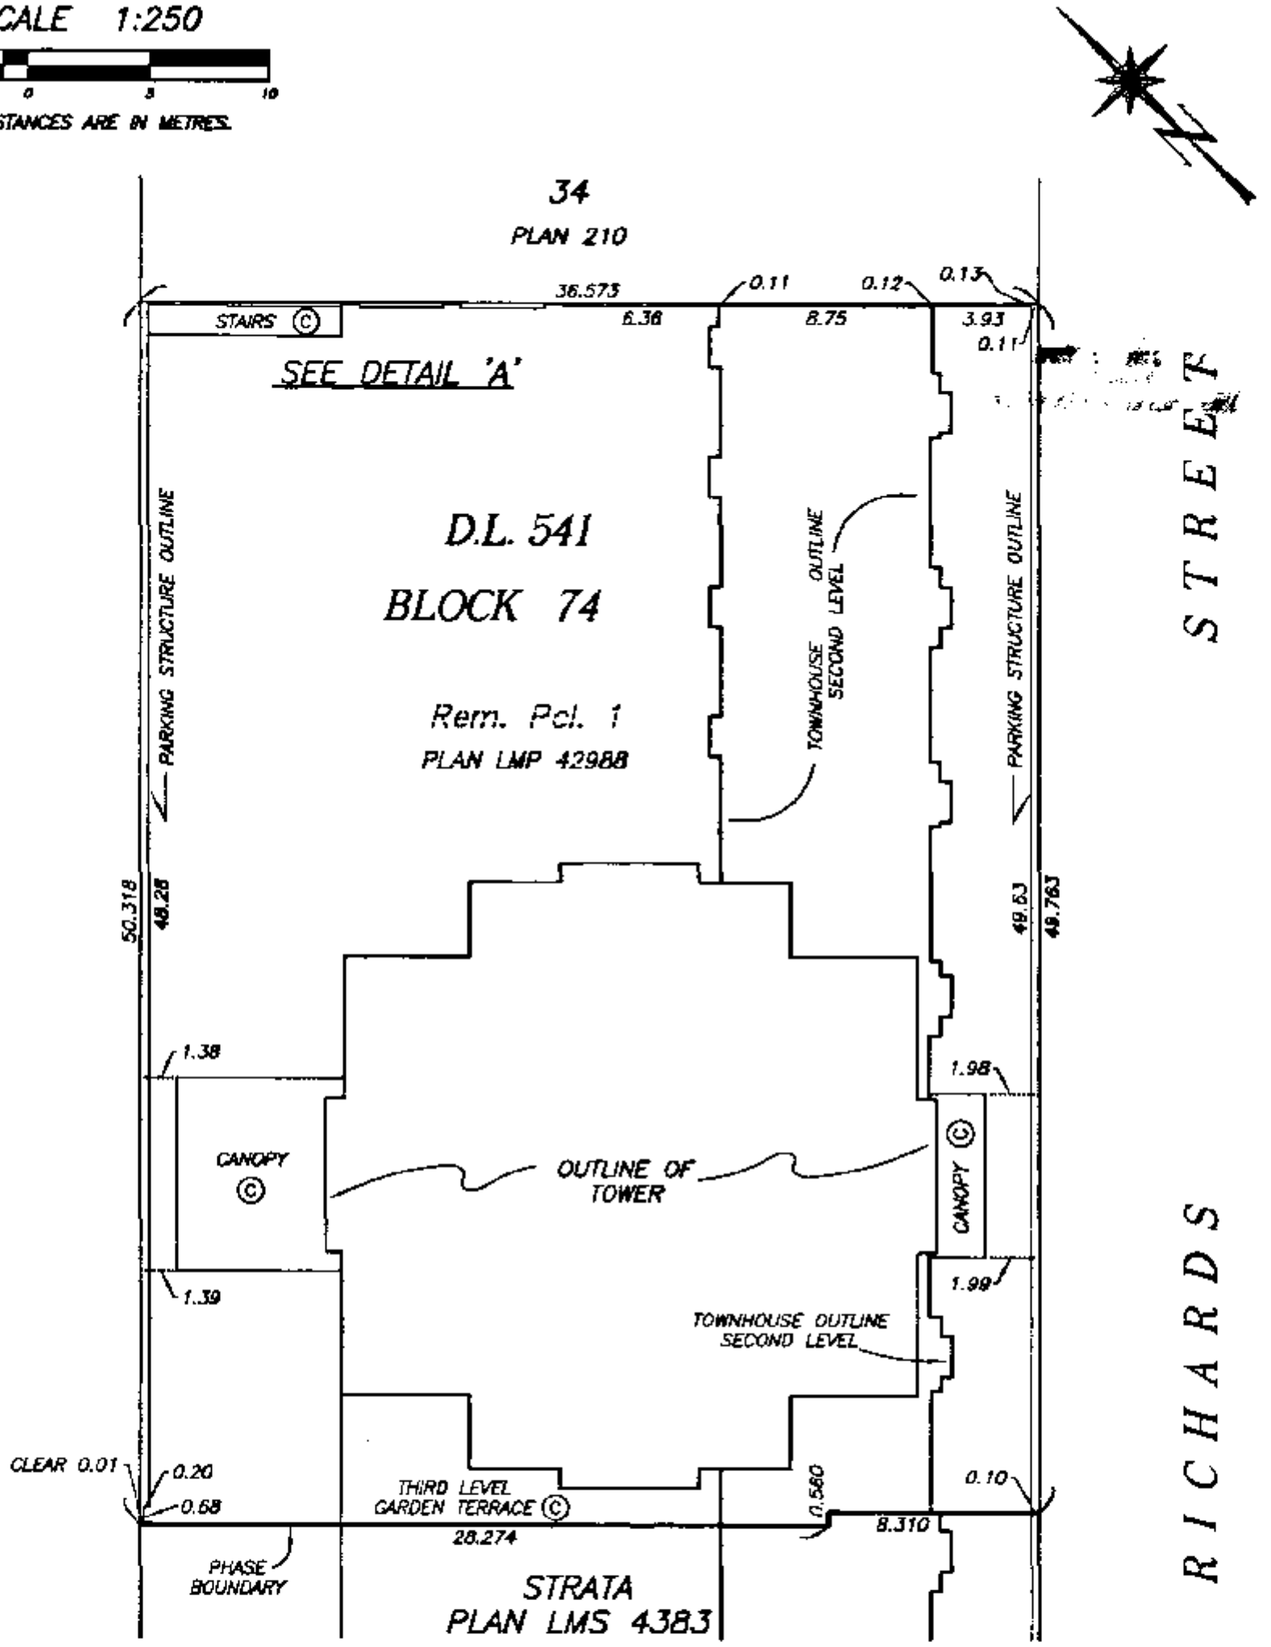

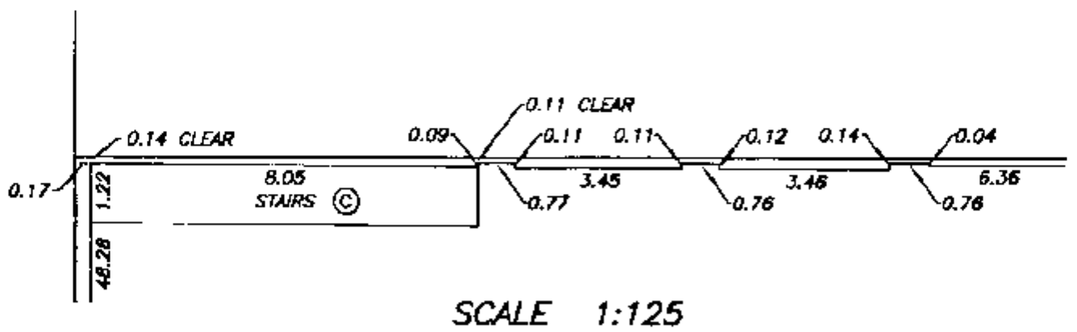

SCALE 1:125

2 0 2 4

ALL DISTANCES ARE IN METRES.

DETAIL 'A'

DRAWING # 30259-25_Ce
FILE # 30259-25

DATE : AUGUST 13, 2002.

M.P.B.

FILED LMLNS4383 L99853 2003-11-05-16.35.16.153074

STRATA PLAN LMS 4383
PHASE 2

OWNER :

BOSA VENTURES (RICHARDS) INC.
INC. No. 548373

AUTHORIZED SIGNATORY BOSA

COLIN

AUTHORIZED SIGNATORY

WITNESS AS TO BOTH SIGNATURES
DIRK C.A. DE VRIES

SOLICITOR
OCCUPATION OF WITNESS
1201 - 4555 KINGSWAY
BURNABY, B.C.
ADDRESS OF WITNESS

MORTGAGEE :

THE TORONTO-DOMINION BANK

AUTHORIZED SIGNATORY

SAUL SAVENYE

AUTHORIZED SIGNATORY

WITNESS AS TO BOTH SIGNATURES
L FERREIRA
SR COMPLIANCE OFF.
OCCUPATION OF WITNESS

#227-610-SIXTH ST, NEW. WEST.
ADDRESS OF WITNESS

I HEREBY CERTIFY THAT THE COMMON FACILITY, LOUNGE / AMENITY ROOM WHICH ACCORDING TO THE PHASED STRATA PLAN DECLARATION IN FORM P FILED FOR THIS STRATA PLAN WAS TO HAVE BEEN CONSTRUCTED IN CONJUNCTION WITH THIS PHASE, HAS BEEN PROVIDED FOR IN ACCORDANCE WITH SECTION 225 (2) OF THE STRATA PROPERTY ACT.

THIS 29TH DAY OF AUGUST , 2002

APPROVING OFFICER FOR THE CITY OF VANCOUVER
RICK SCOBIE

THE CITY OF VANCOUVER, REGISTERED OWNER OF COVENANT BP14614 AND EQUITABLE CHARGE BP14618, HEREBY CONSENT TO THE DEPOSIT OF THIS PLAN

JS

AUTHORIZED SIGNATORY
GRAHAM JOHNSEN

AUTHORIZED SIGNATORY

WITNESS AS TO BOTH SIGNATURES
JOE STUBBS

Lawyer
OCCUPATION OF WITNESS
453 West 12th Ave.
ADDRESS OF WITNESS
Vancouver, B.C.

DRAWING # 30259-25
FILE # 30259-25_Sig

DATE : AUGUST 13, 2002.

FILED LMLNS4383 L99853 2003-11-05-16.35.16.153074

SECTION D – D'

STRATA PLAN LMS 4383
PHASE 2

SCALE 1:200

3 0 6

ALL DISTANCES ARE IN METRES.

SEE SHEET #5
FOR CONTINUATION

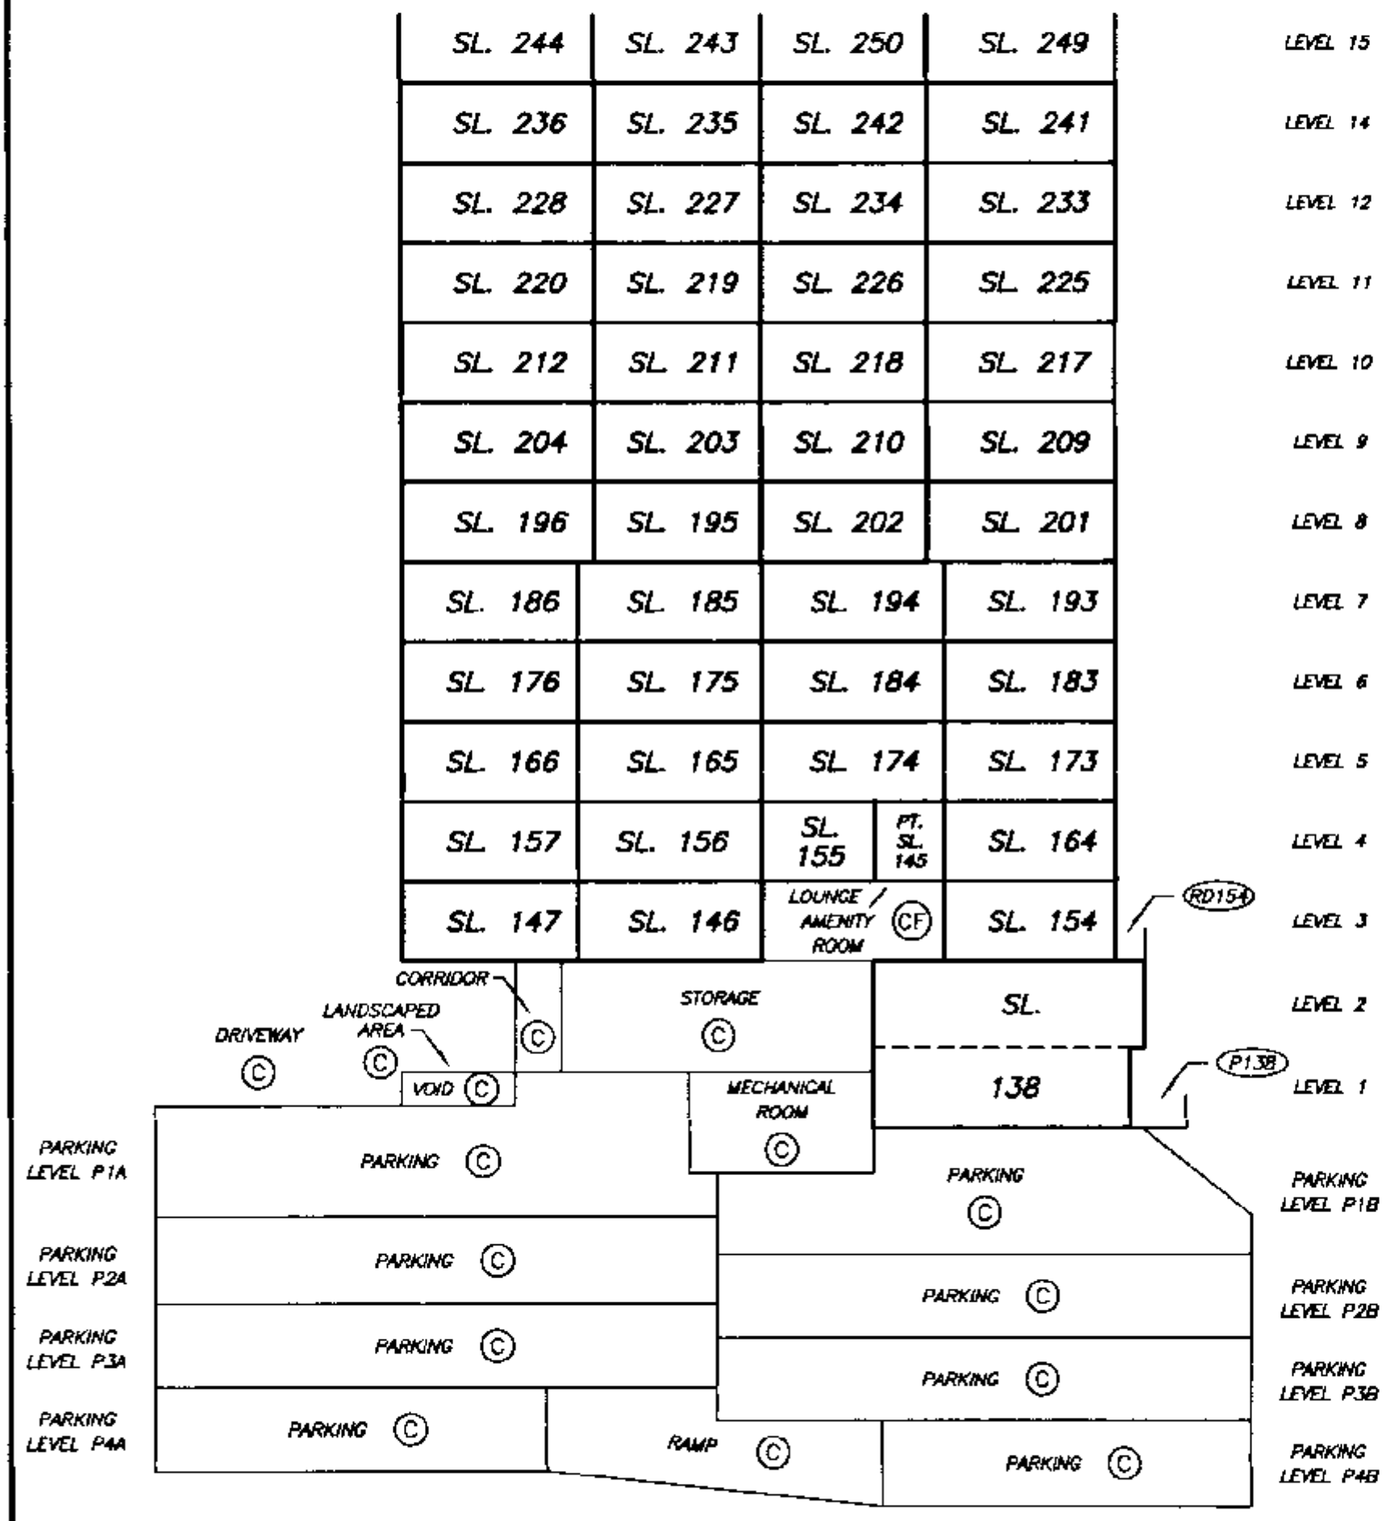

DATE : AUGUST 13, 2002.

DRAWING # 30259-25_SKNS
FILE # 30259-25

FILED LMLMS4383 L99853 2003-11-05-16.35.16.153074

SECTION D – D'

STRATA PLAN LMS 4383
PHASE 2

SCALE 1:200

3 0 6

ALL DISTANCES ARE IN METRES.

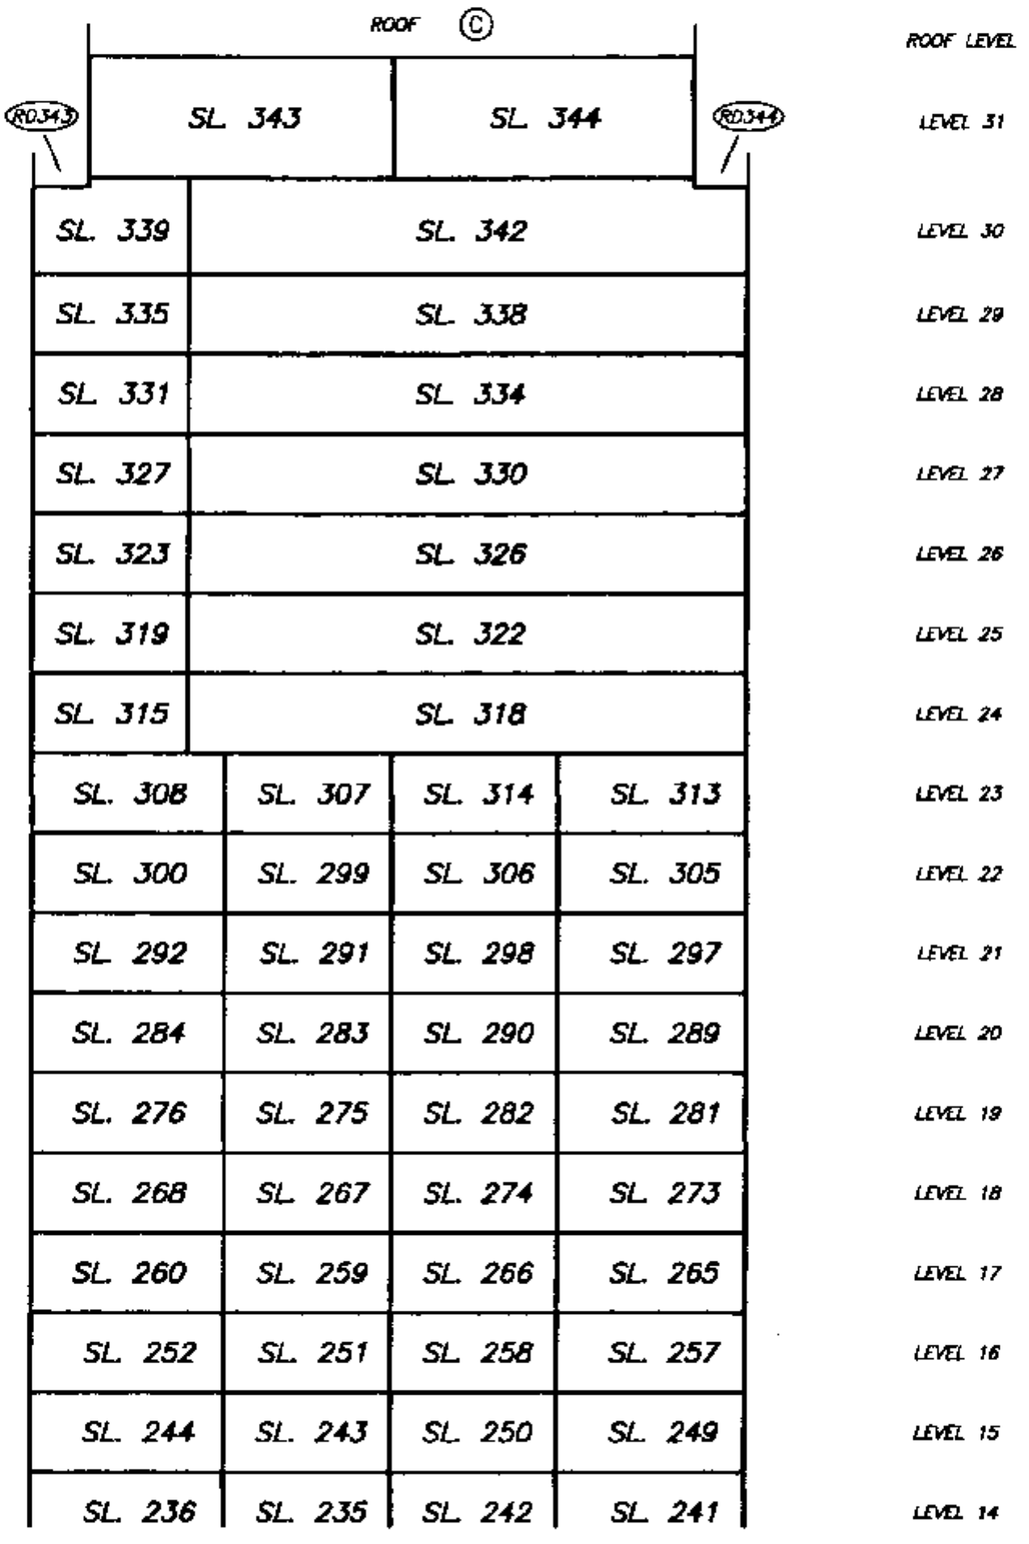

SEE SHEET #4
FOR CONTINUATION

DATE : AUGUST 13, 2002.

M.E.S.

DRAWING # 30259-25_SKNS
FILE # 30259-25

FILED LMLNS4383 L99853 2003-11-05-16.35.16.153074

SECTION E – E'

STRATA PLAN LMS 4383
PHASE 2

SCALE 1:200

3 0 6

ALL DISTANCES ARE IN METRES.

SEE SHEET #7
FOR CONTINUATION

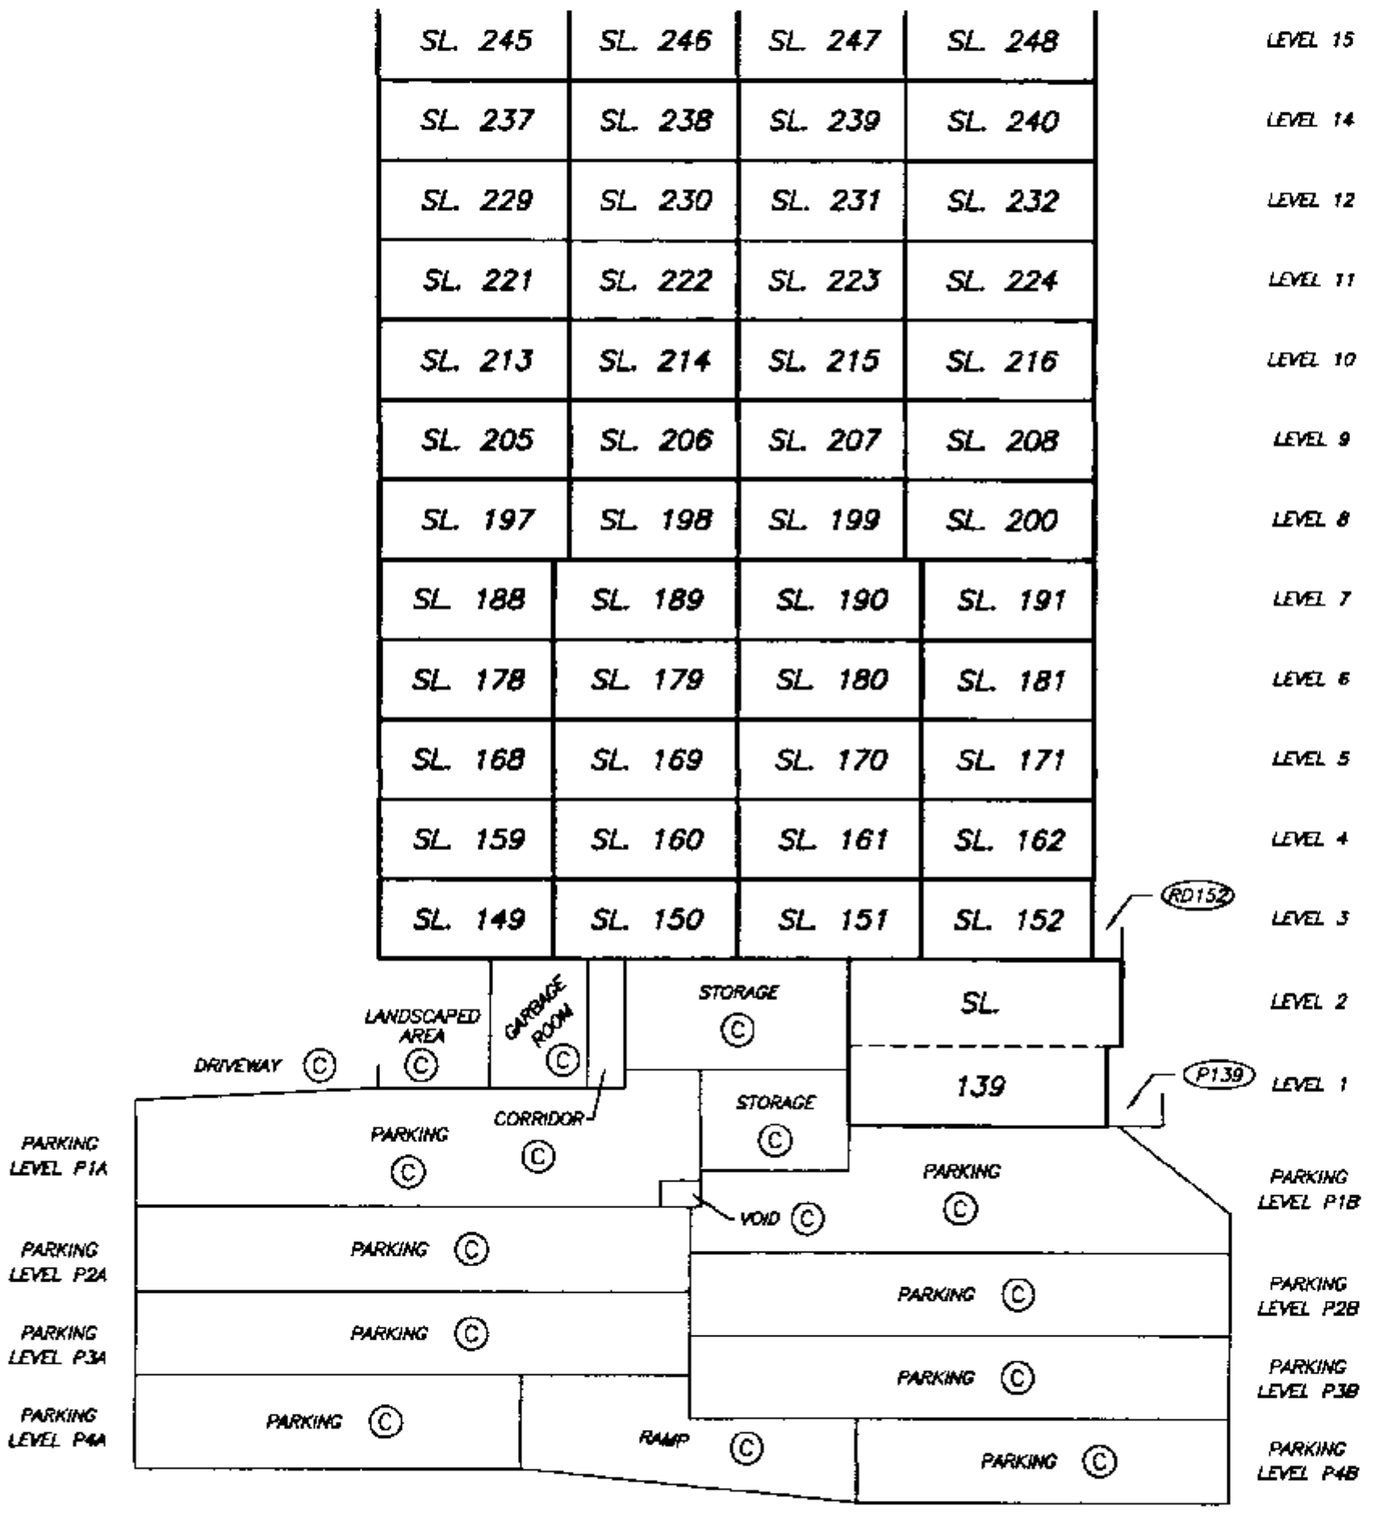

DATE : AUGUST 13, 2002.

DRAWING # 30259-25_SDNS
FILE # 30259-25

FILED LMLMS4383 L99853 2003-11-05-16.35.16.153074

SECTION E – E'

STRATA PLAN LMS 4383
PHASE 2

SCALE 1:200

5 0 5

ALL DISTANCES ARE IN METRES.

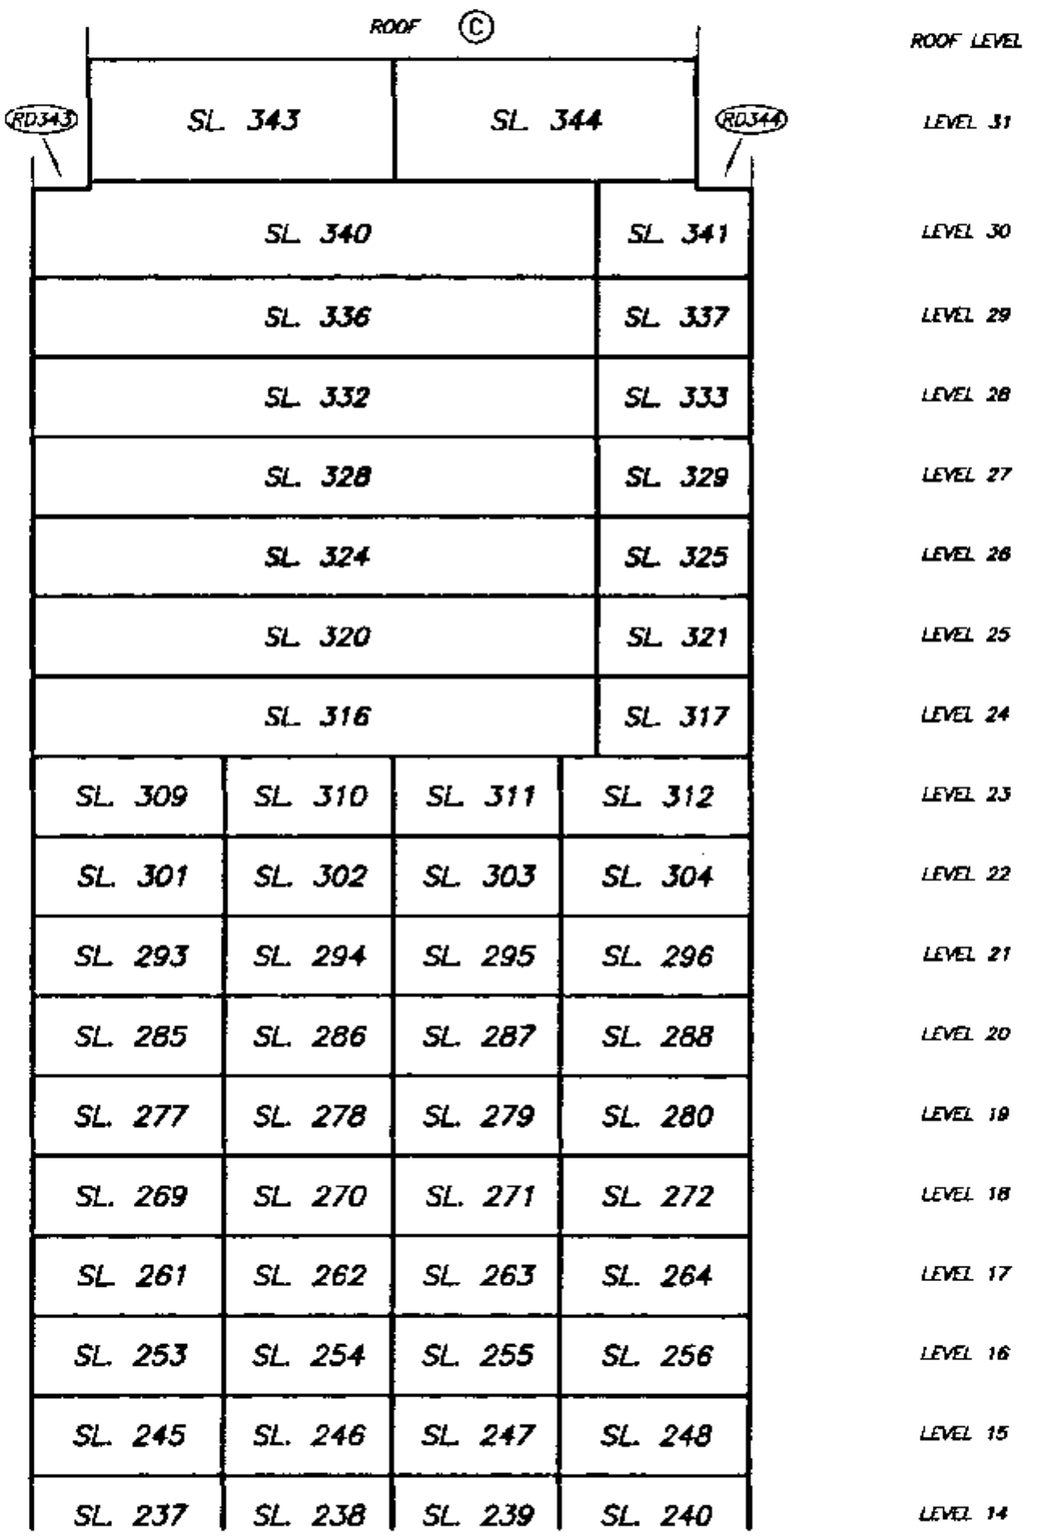

SEE SHEET #6
FOR CONTINUATION

DATE : AUGUST 13, 2002.

M.E.S.

DRAWING # 30259-25_SIONS
FILE # 30259-25

FILED LMLMS4383 L99853 2003-11-05-16.35.16.153074

DRAWING # 30259-25_SKNS
FILE # 30259-25

SECTION F – F'

SCALE 1:200

ALL DISTANCES ARE IN METRES.

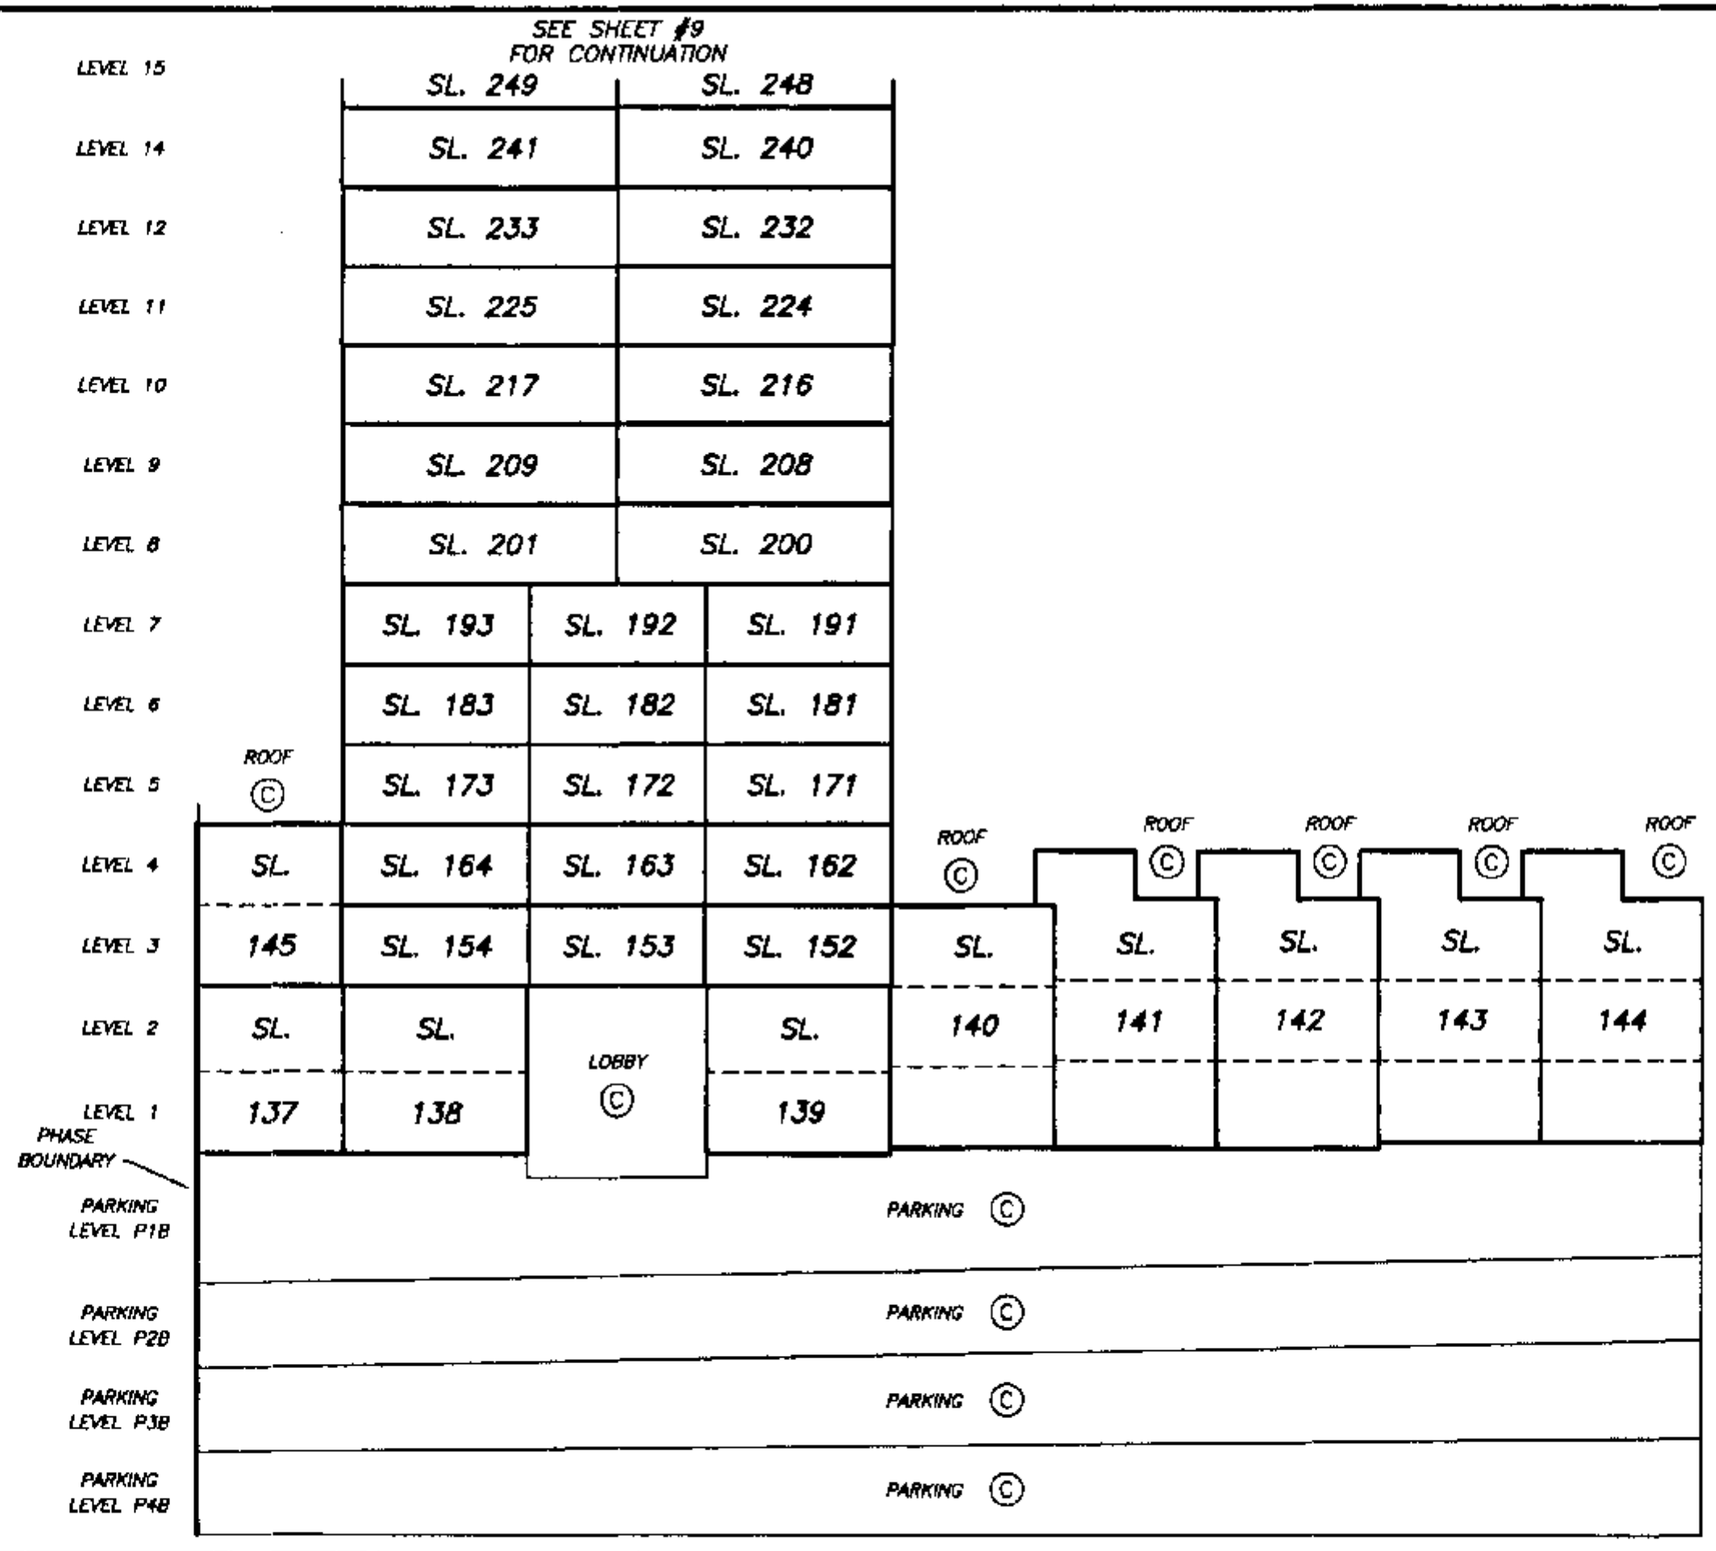

DATE : AUGUST 13, 2002.

STRATA PLAN LMS 4383
PHASE 2

FILED LMS4383 L99853 2003-11-05-16.35.16.153074

SECTION F – F'

STRATA PLAN LMS 4383
PHASE 2

SCALE 1:200

5 0 5

ALL DISTANCES ARE IN METRES.

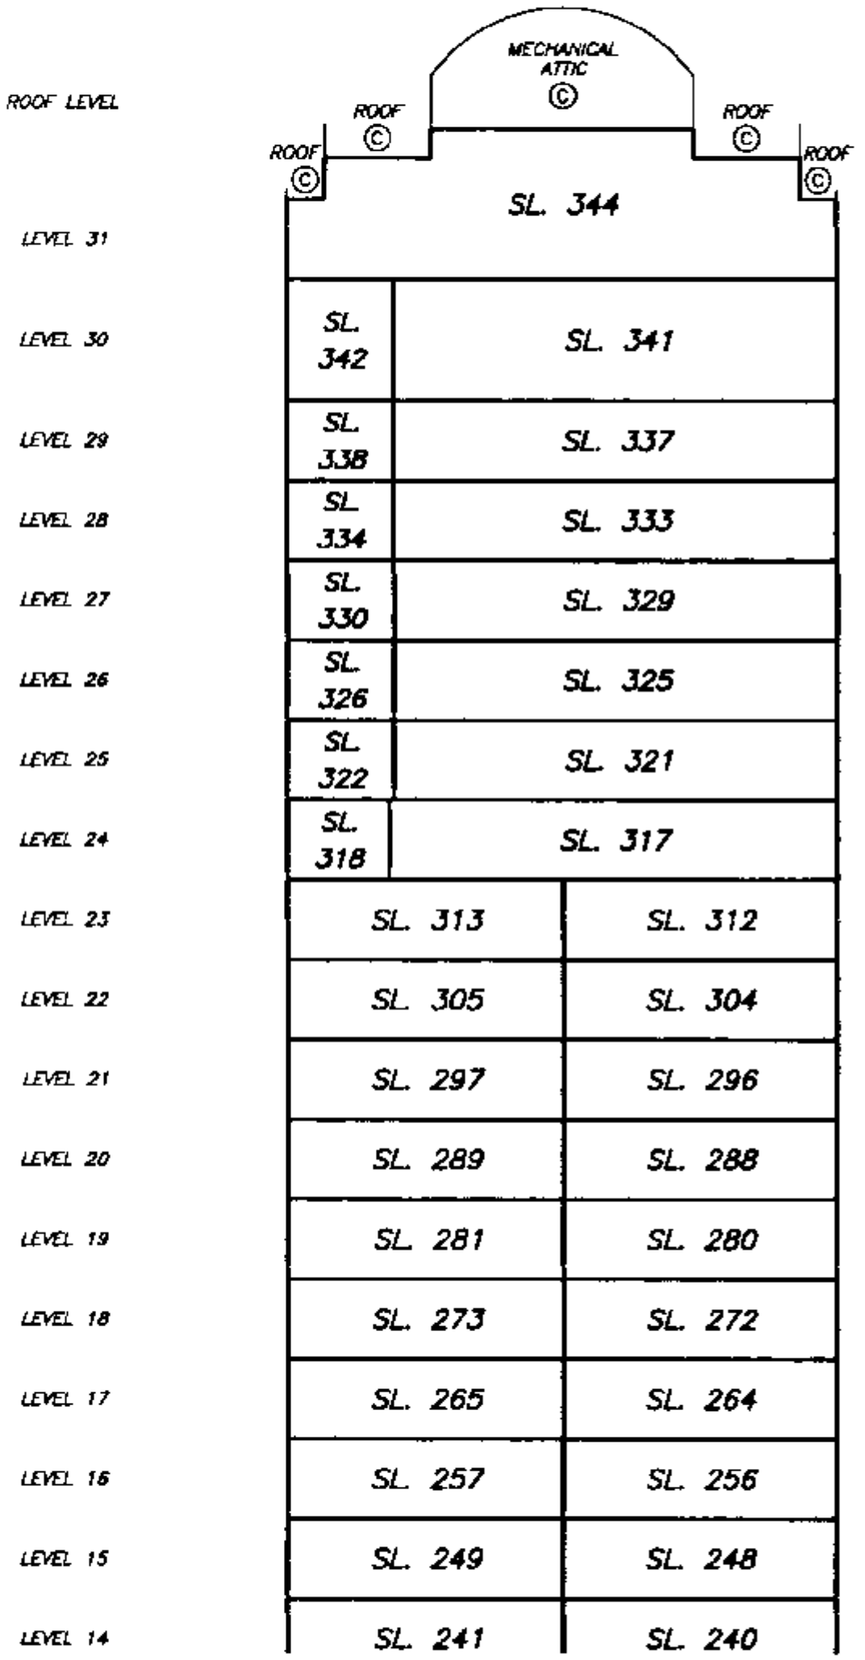

SEE SHEET #8
FOR CONTINUATION

DRAWING # 30259-25_SKNS
FILE # 30259-25

DATE : AUGUST 13, 2002.

M.E.D.

FILED LMLNS4383 L99853 2003-11-05-16.35.16.153074

SECTION G – G'

STRATA PLAN LMS 4383
PHASE 2

SCALE 1:200

0 8

ALL DISTANCES ARE IN METRES.

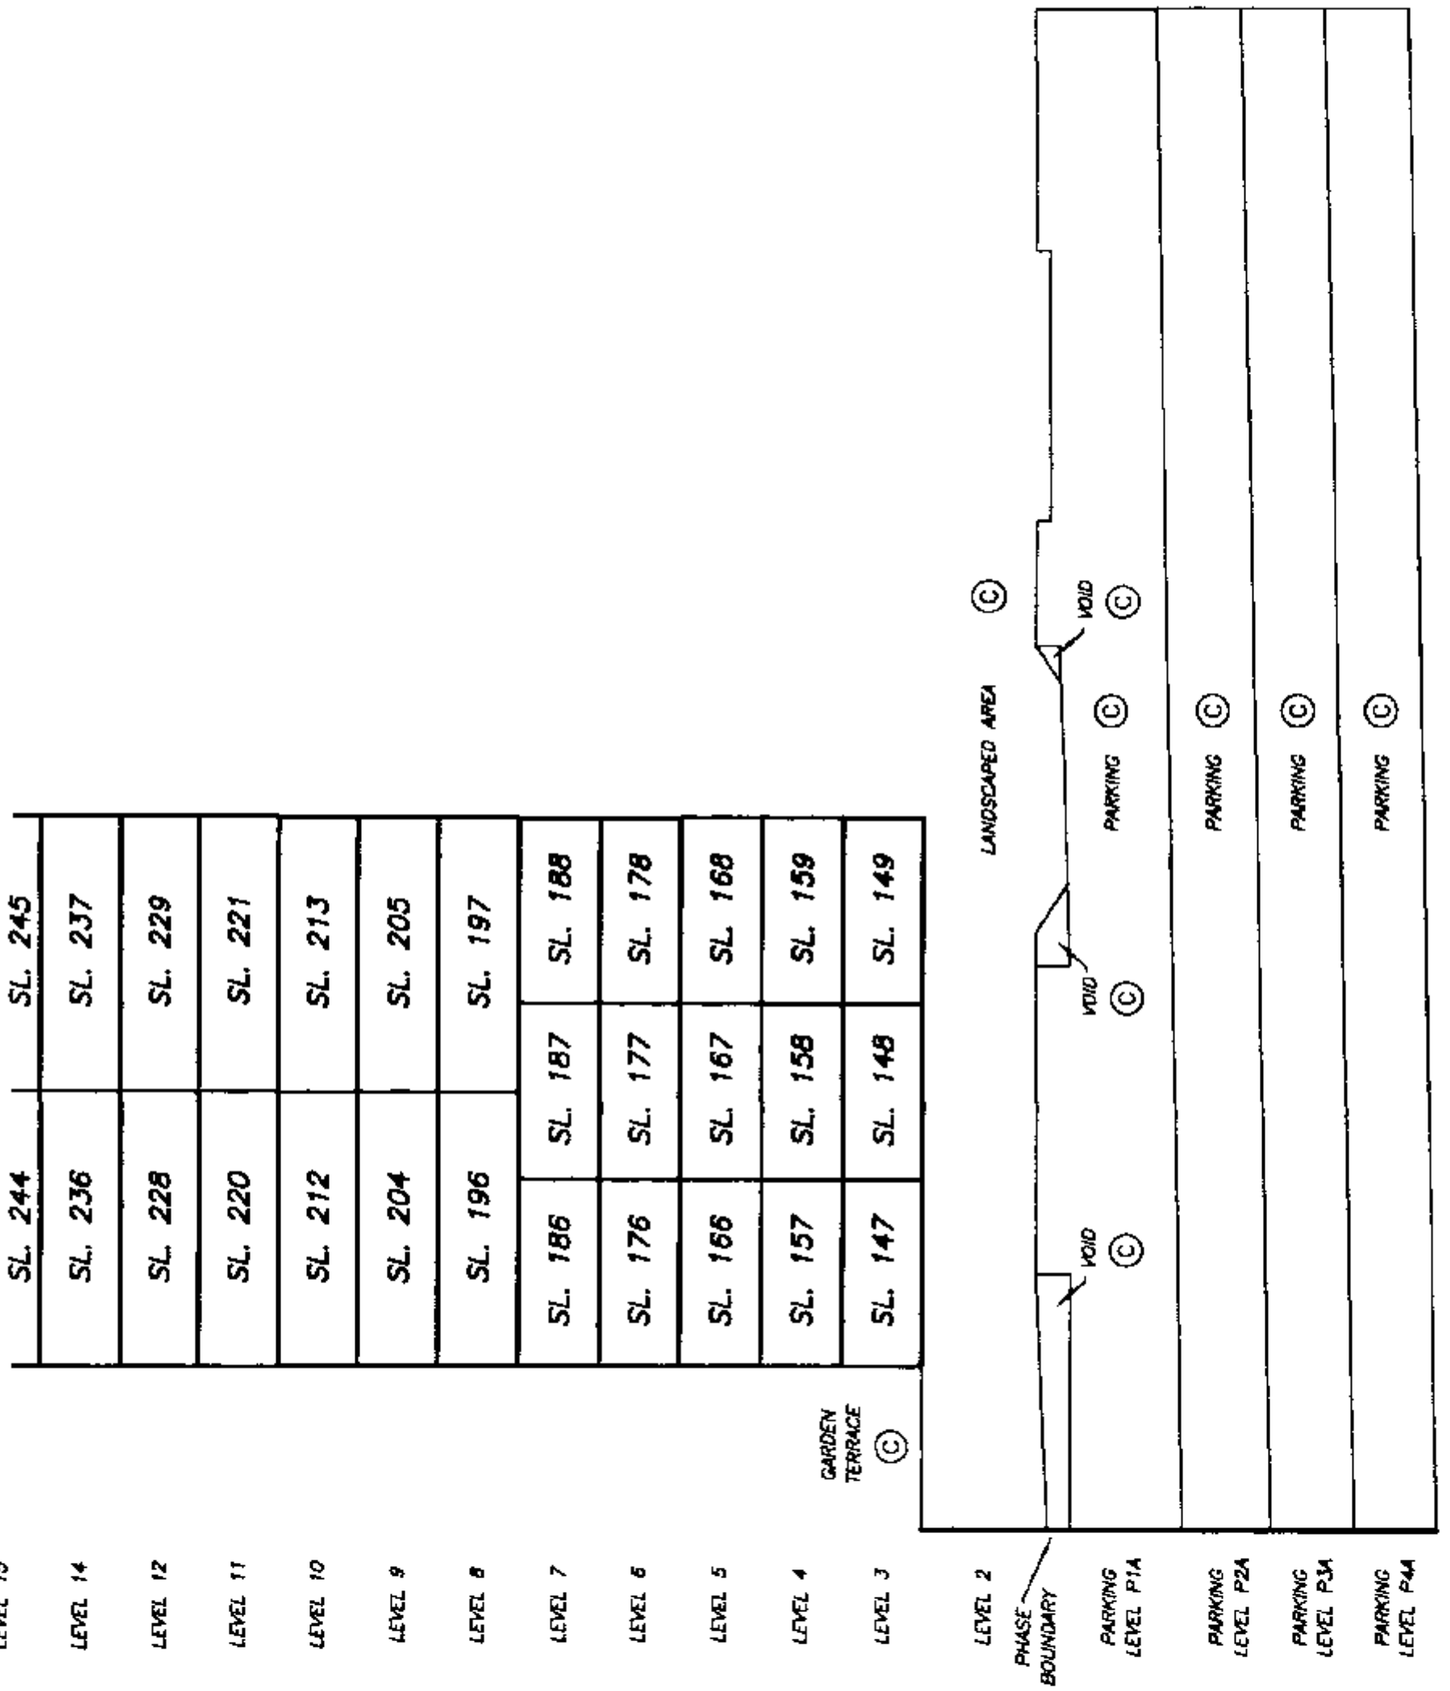

DATE : AUGUST 13, 2002.

M.E.S.

DRAWING # 30259-25_SIONS
FILE # 30259-25

FILED LMLMS4383 L99853 2003-11-05-16.35.16.153074

SECTION G – G'

STRATA PLAN LMS 4383
PHASE 2

SCALE 1:200

3 0 6

ALL DISTANCES ARE IN METRES.

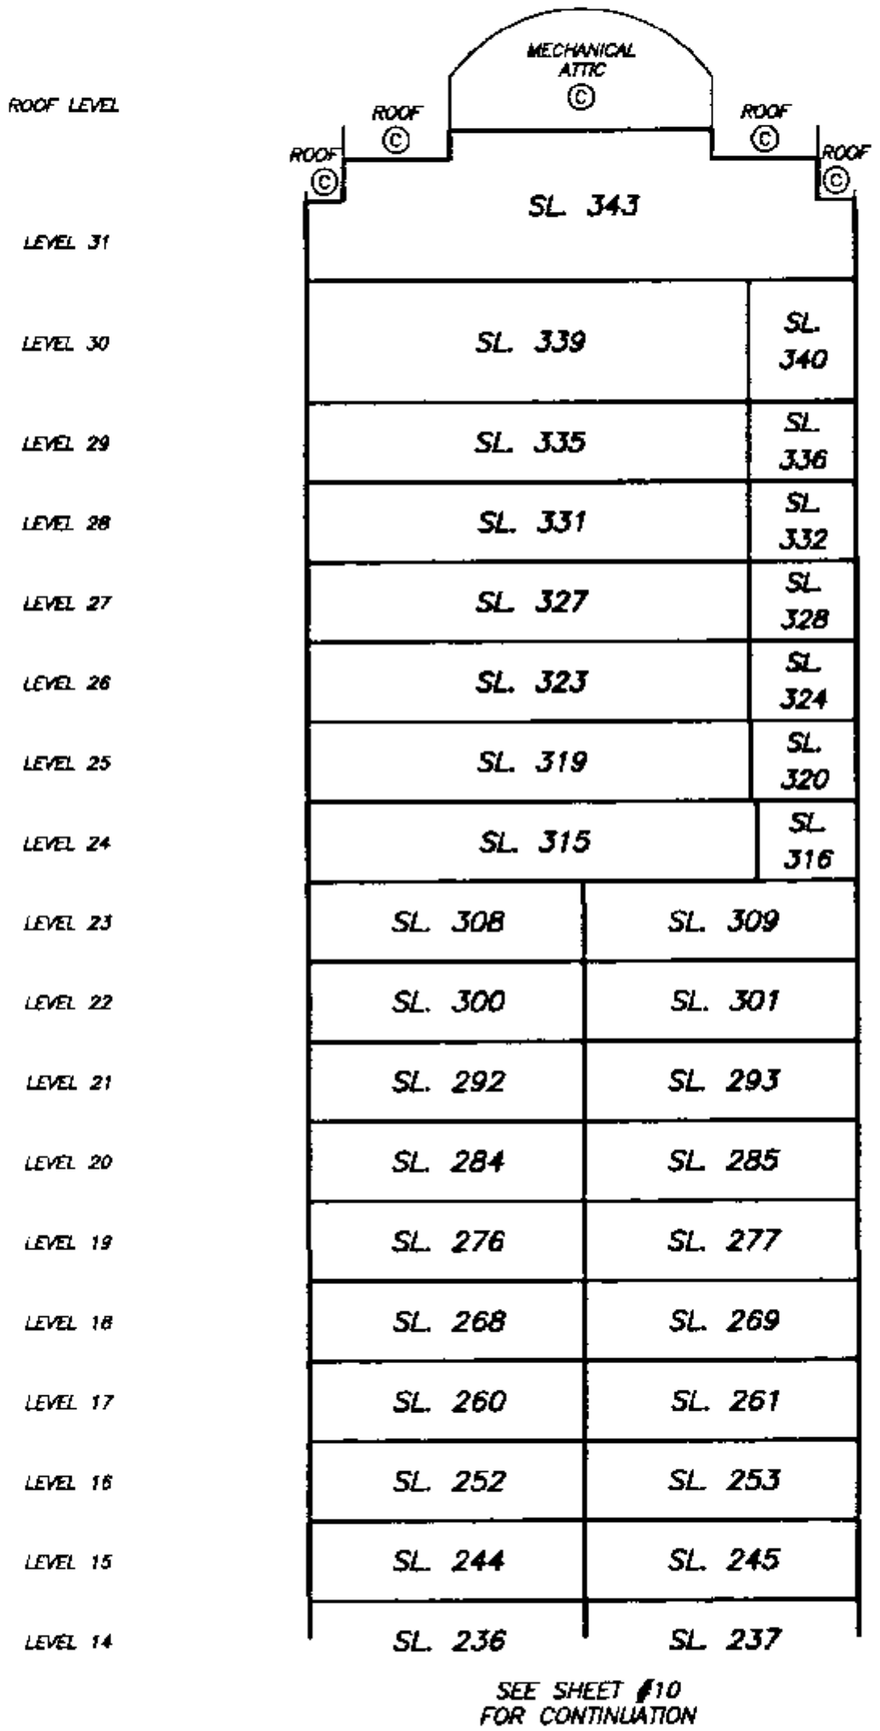

SEE SHEET #10
FOR CONTINUATION

DRAWING # 30259-25_SKMS
FILE # 30259-25

DATE : AUGUST 13, 2002.

M.E.S.

FILED LMLMS4383 L99853 2003-11-05-16.35.16.153074

PARKING LEVEL P4B

STRATA PLAN LMS 4383
PHASE 2

SCALE 1:200

4 0 4 8

ALL DISTANCES ARE IN METRES.

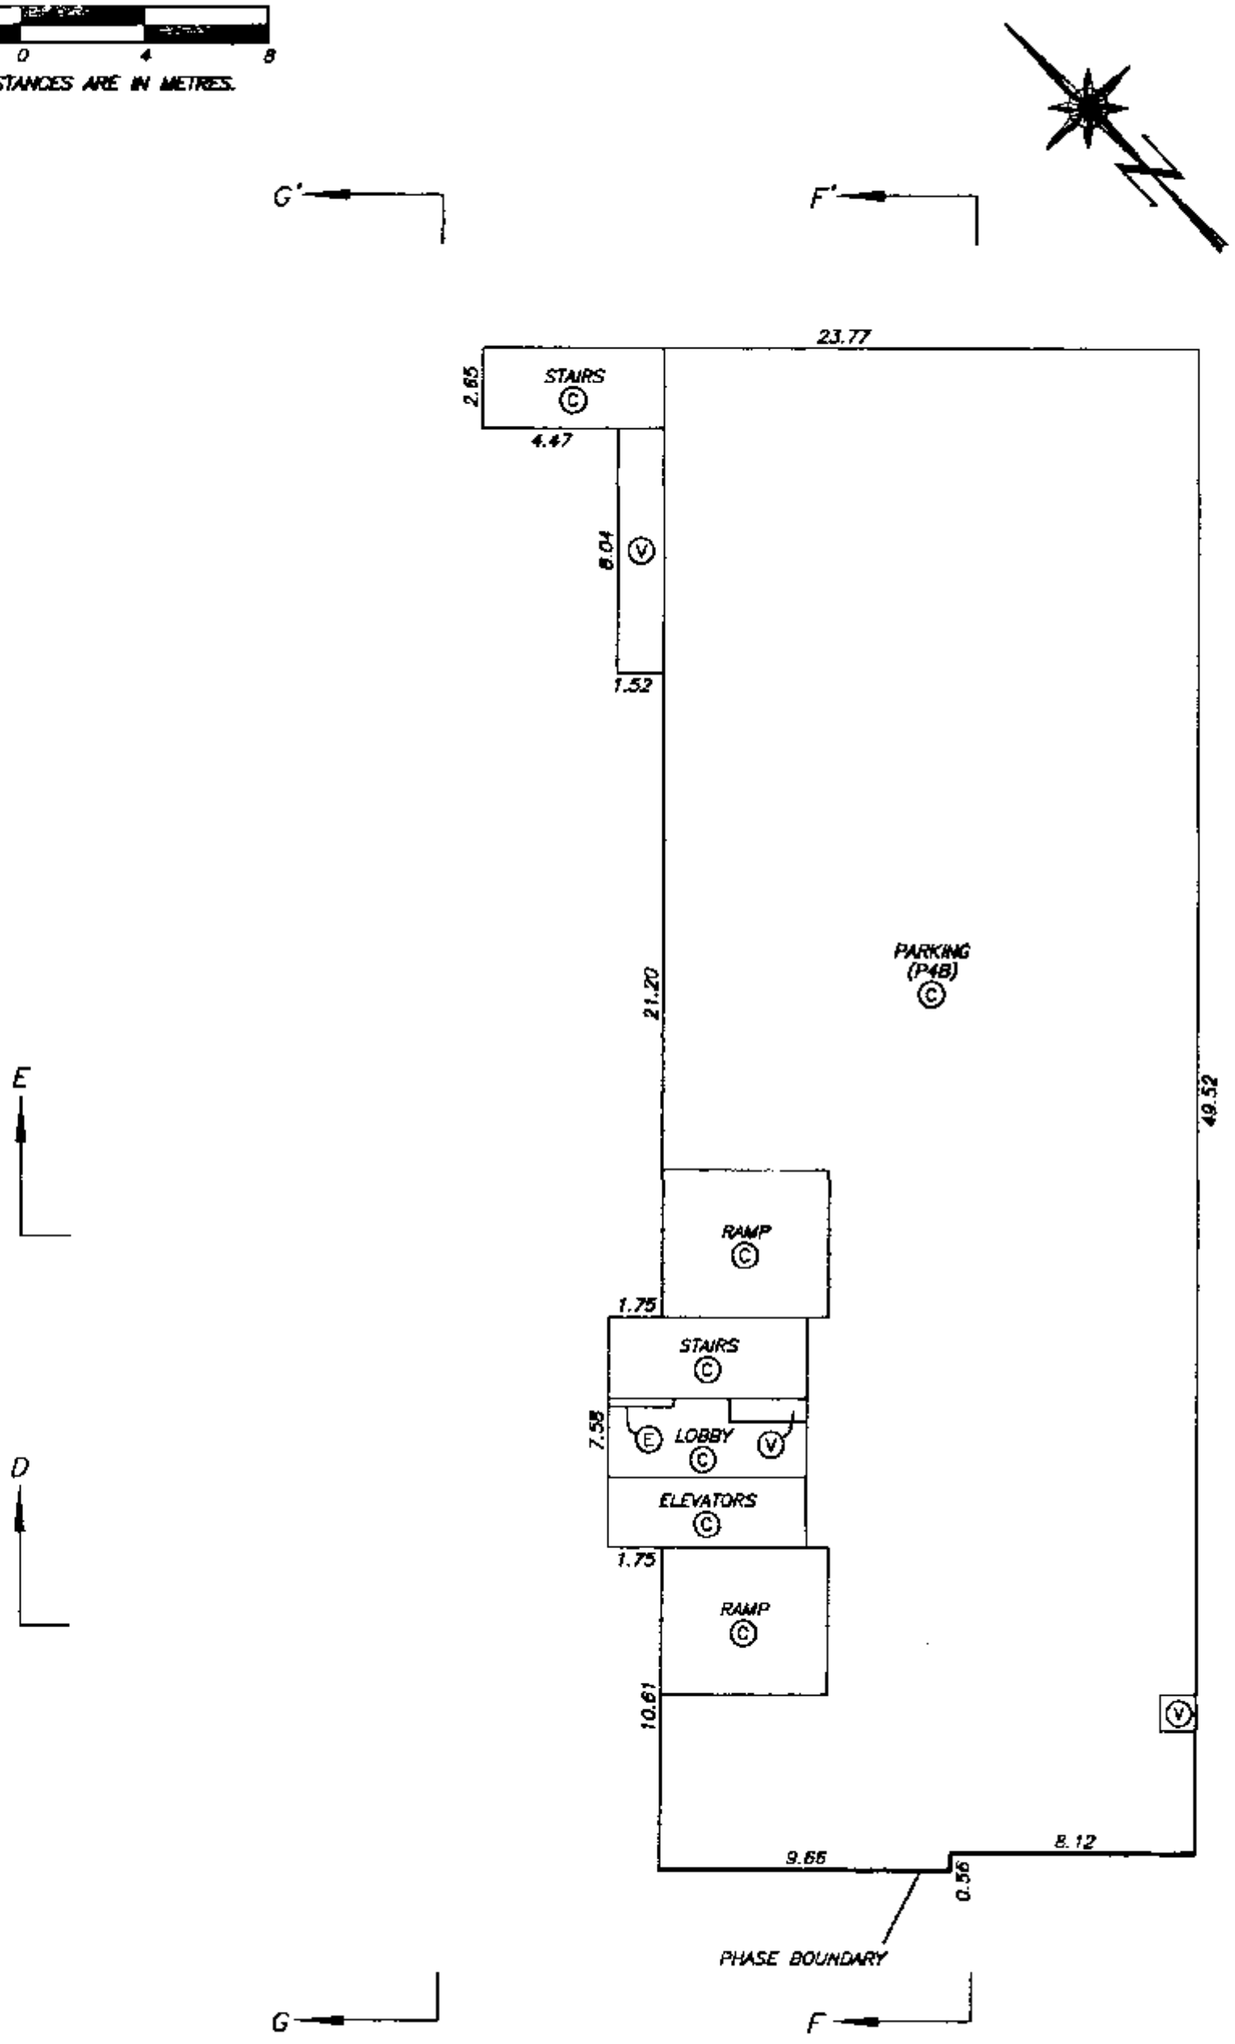

DATE : AUGUST 13, 2002.

M.E.S.

DRAWING # 30259-25
FILE # 30259-25_PRK_4B

FILED LMLMS4383 L99853 2003-11-05-16.35.16.153074

PARKING LEVELS P4A AND P3B

STRATA PLAN LMS 4383
PHASE 2

SCALE 1:200

4 0 4 8

ALL DISTANCES ARE IN METRES.

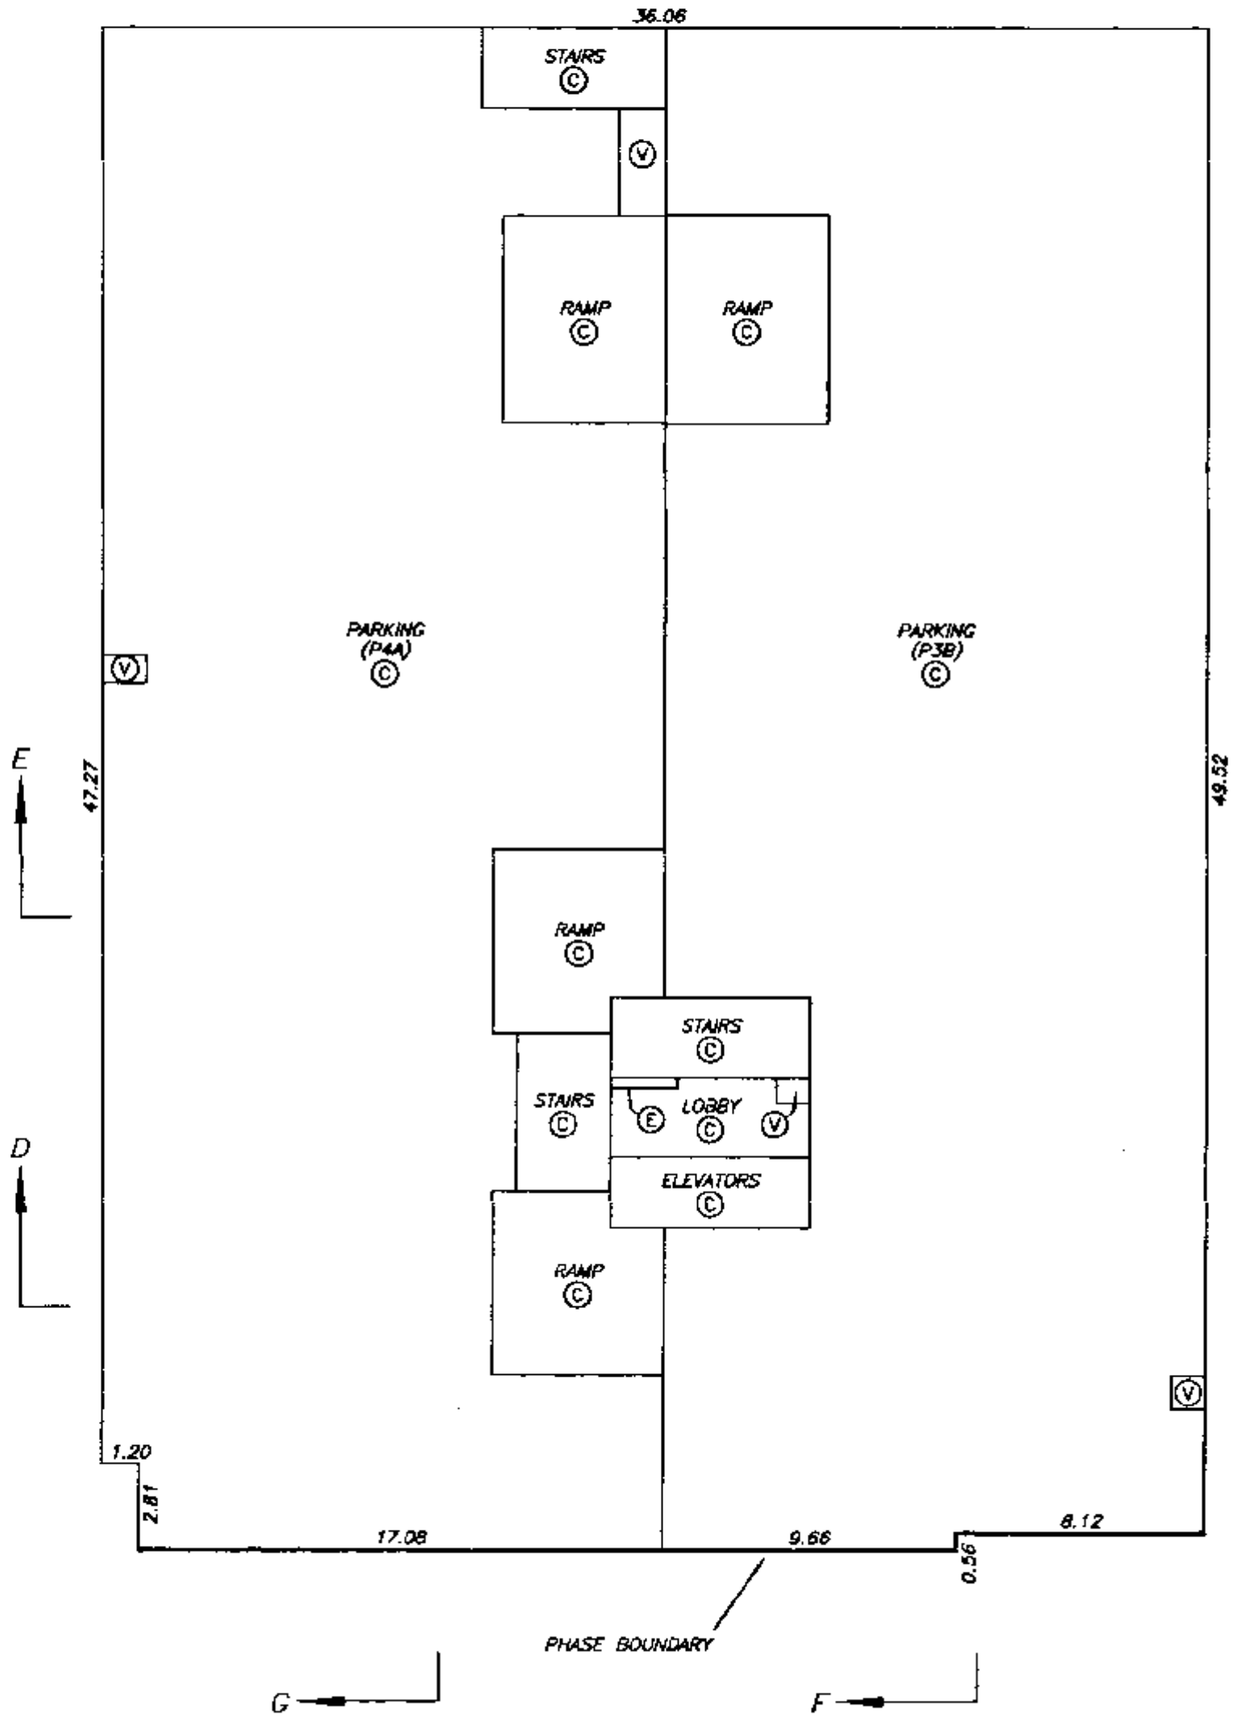

DATE : AUGUST 13, 2002.

M. E. S.

DRAWING # 30259-25
FILE # 30259-25_PRK_3B&4A

FILED LMLNS4383 L99853 2003-11-05-16.35.16.153074

PARKING LEVELS P3A AND P2B

STRATA PLAN LMS 4383
PHASE 2

SCALE 1:200

4 0 4 8

ALL DISTANCES ARE IN METRES.

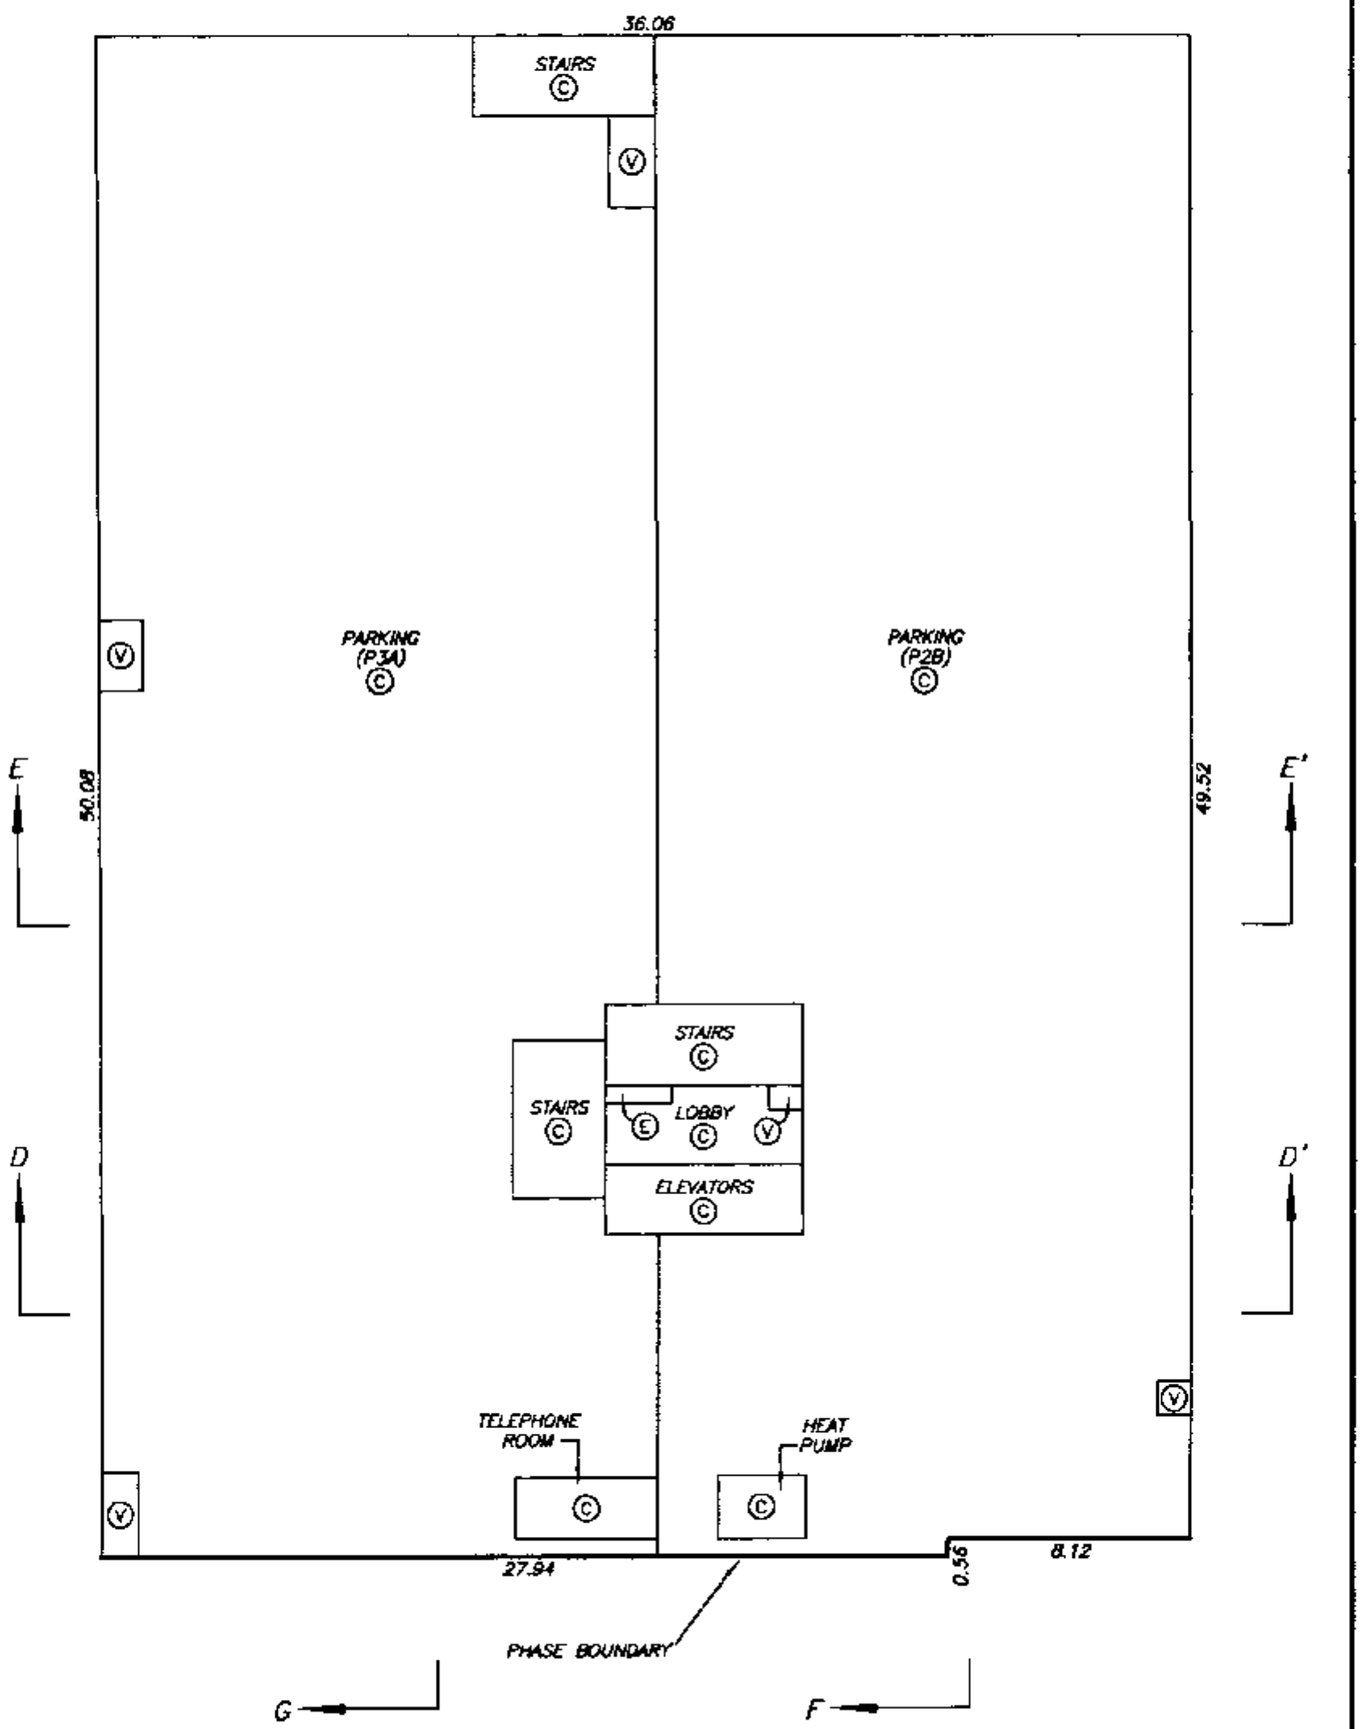

DATE : AUGUST 13, 2002.

M.E.A.

DRAWING # 30259-25
FILE # 30259-25_PRK_2B&3A

FILED LMLNS4383 L99853 2003-11-05-16.35.16.153074

PARKING LEVELS P2A AND P1B

STRATA PLAN LMS 4383
PHASE 2

SCALE 1:200

4 0 4 8

ALL DISTANCES ARE IN METRES.

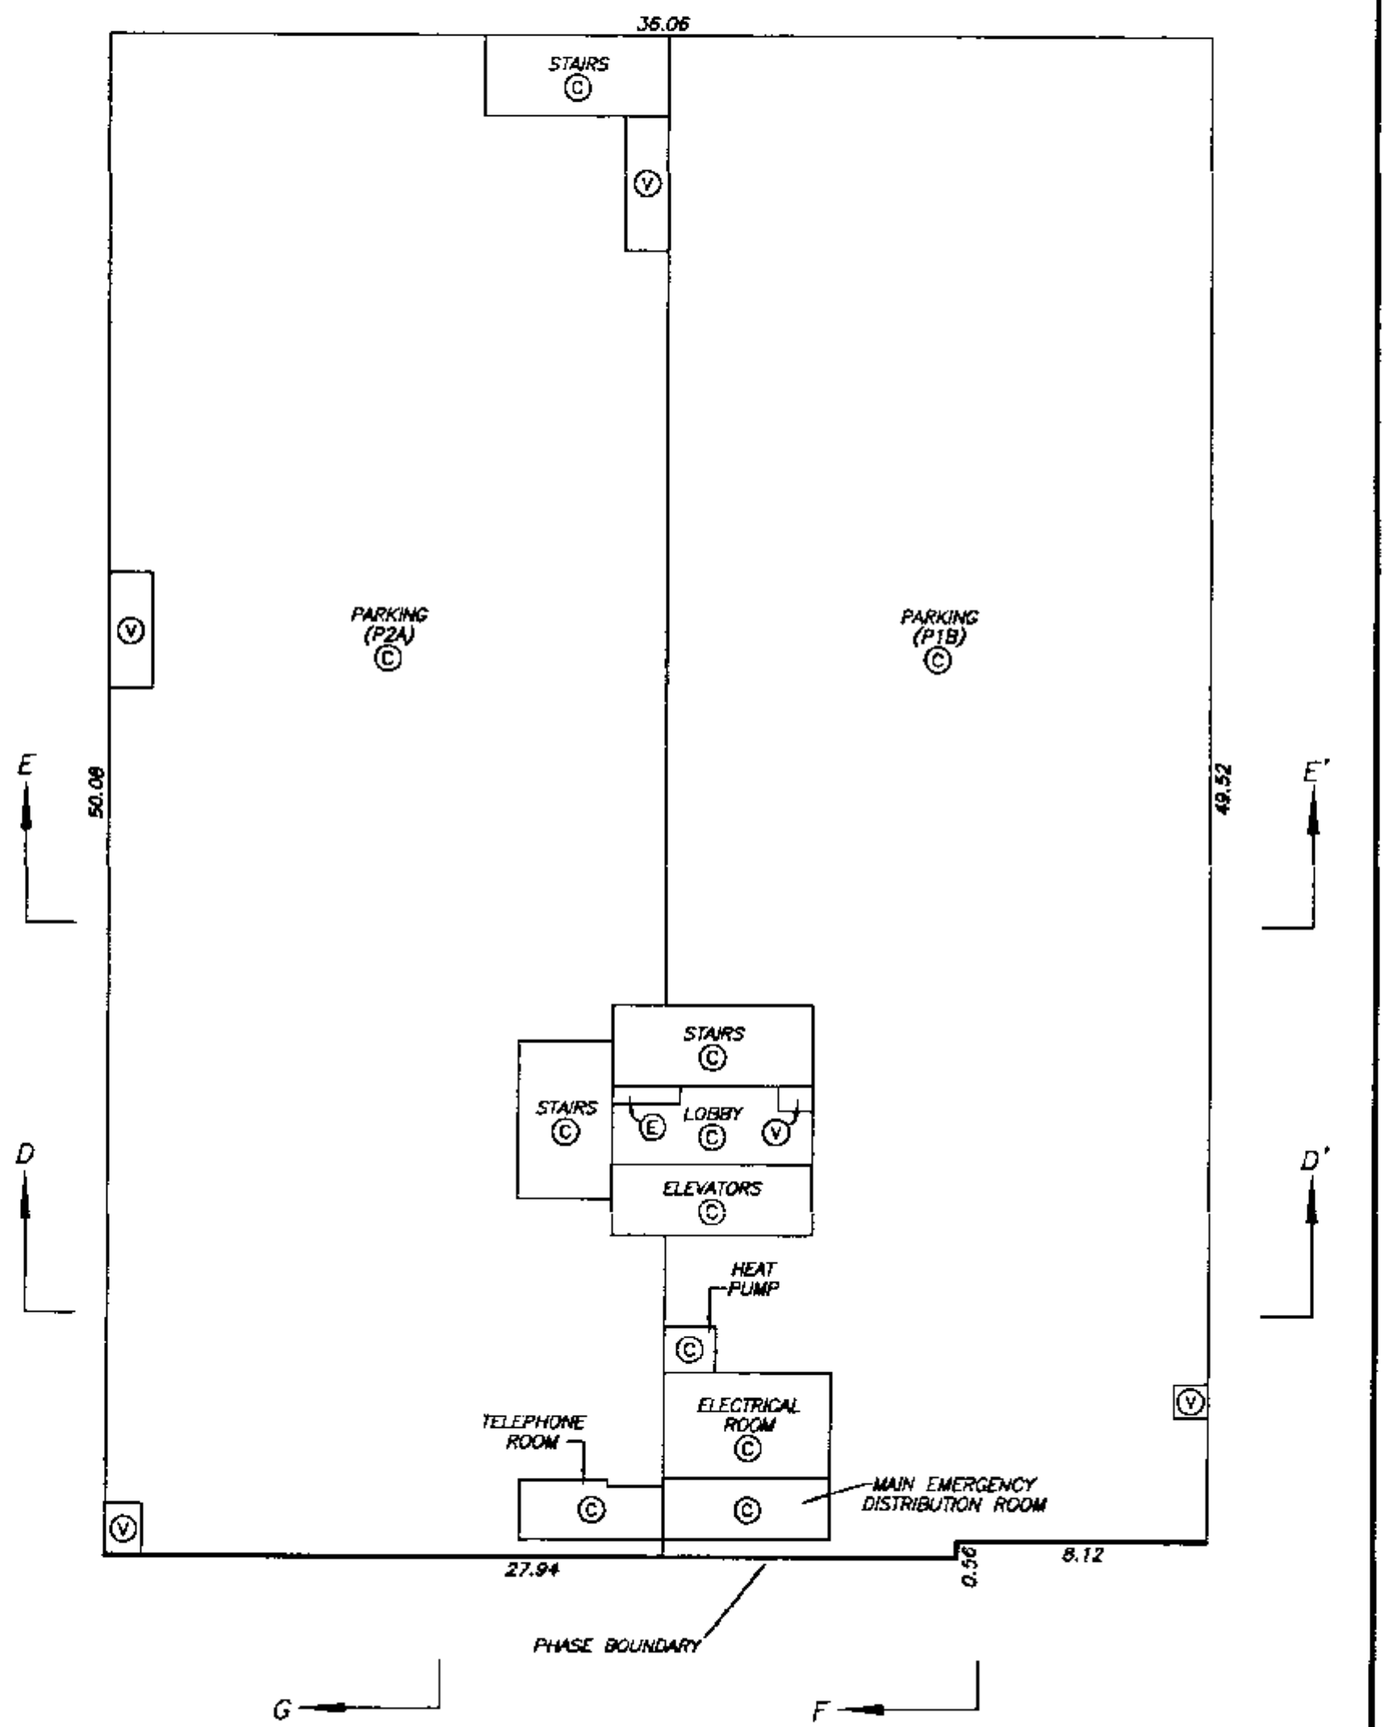

DATE : AUGUST 13, 2002.

M.E.M.

DRAWING # 30259-25
FILE # 30259-25_PRK_1B&2A

FILED LMLNS4383 L99853 2003-11-05-16.35.16.153074

PARKING LEVEL P1A AND LEVEL 1 FLOOR PLAN

STRATA PLAN LMS 4383
PHASE 2

SCALE 1:200

4 0 4 8

ALL DISTANCES ARE IN METRES.

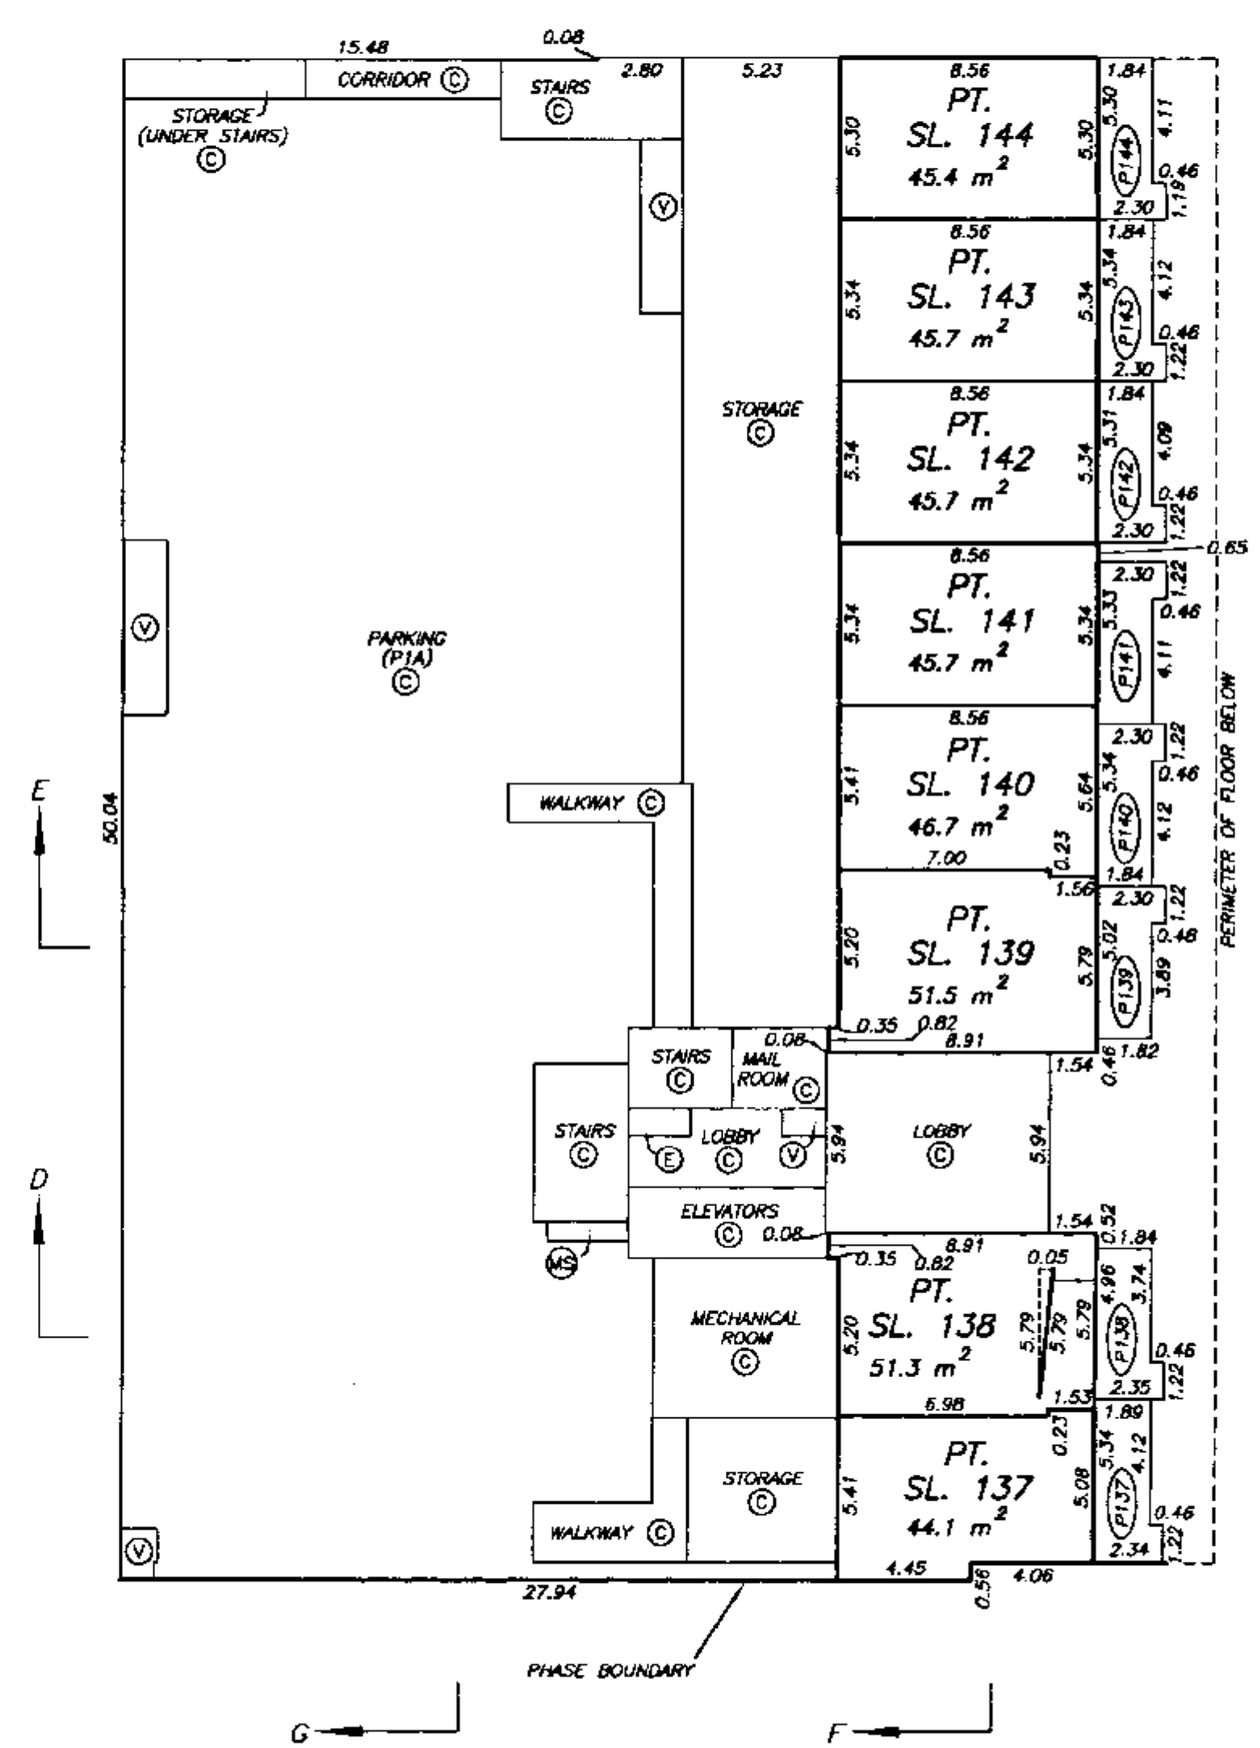

DATE : AUGUST 13, 2002.

M.E.AB.

DRAWING # 30259-25
FILE # 30259-25_PRK1A_dbL1

FILED LMLMS4383 L99853 2003-11-05-16.35.16.153074

LEVEL 2 FLOOR PLAN

STRATA PLAN LMS 4383
PHASE 2

SCALE 1:200

4 0 4 8

ALL DISTANCES ARE IN METRES.

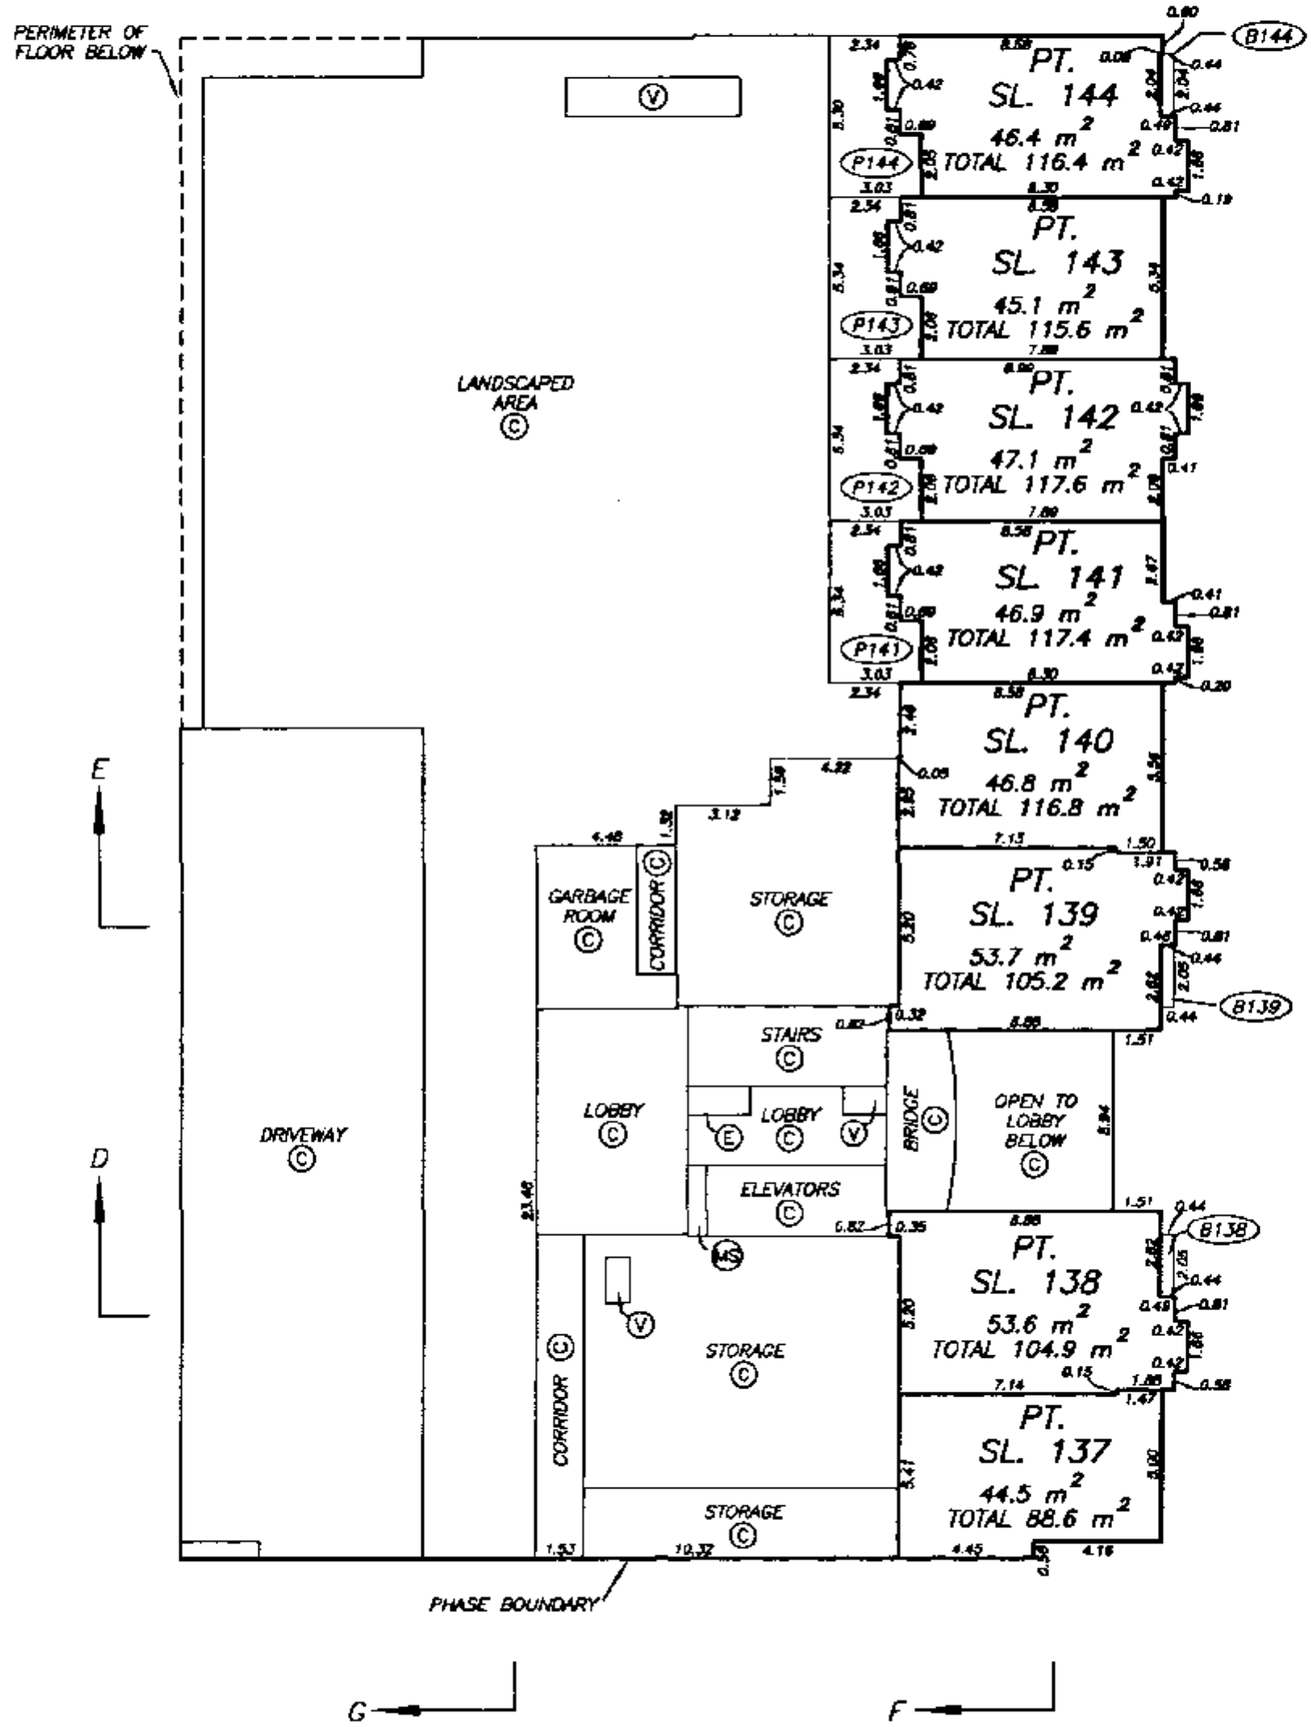

DATE : AUGUST 13, 2002.

M.E.S.

DRAWING # 30259-25
FILE # 30259-25_L2

FILED LMLMS4383 L99853 2003-11-05-16.35.16.153074

LEVEL 3 FLOOR PLAN

STRATA PLAN LMS 4383
PHASE 2

SCALE 1:200

4 0 4 8

ALL DISTANCES ARE IN METRES.

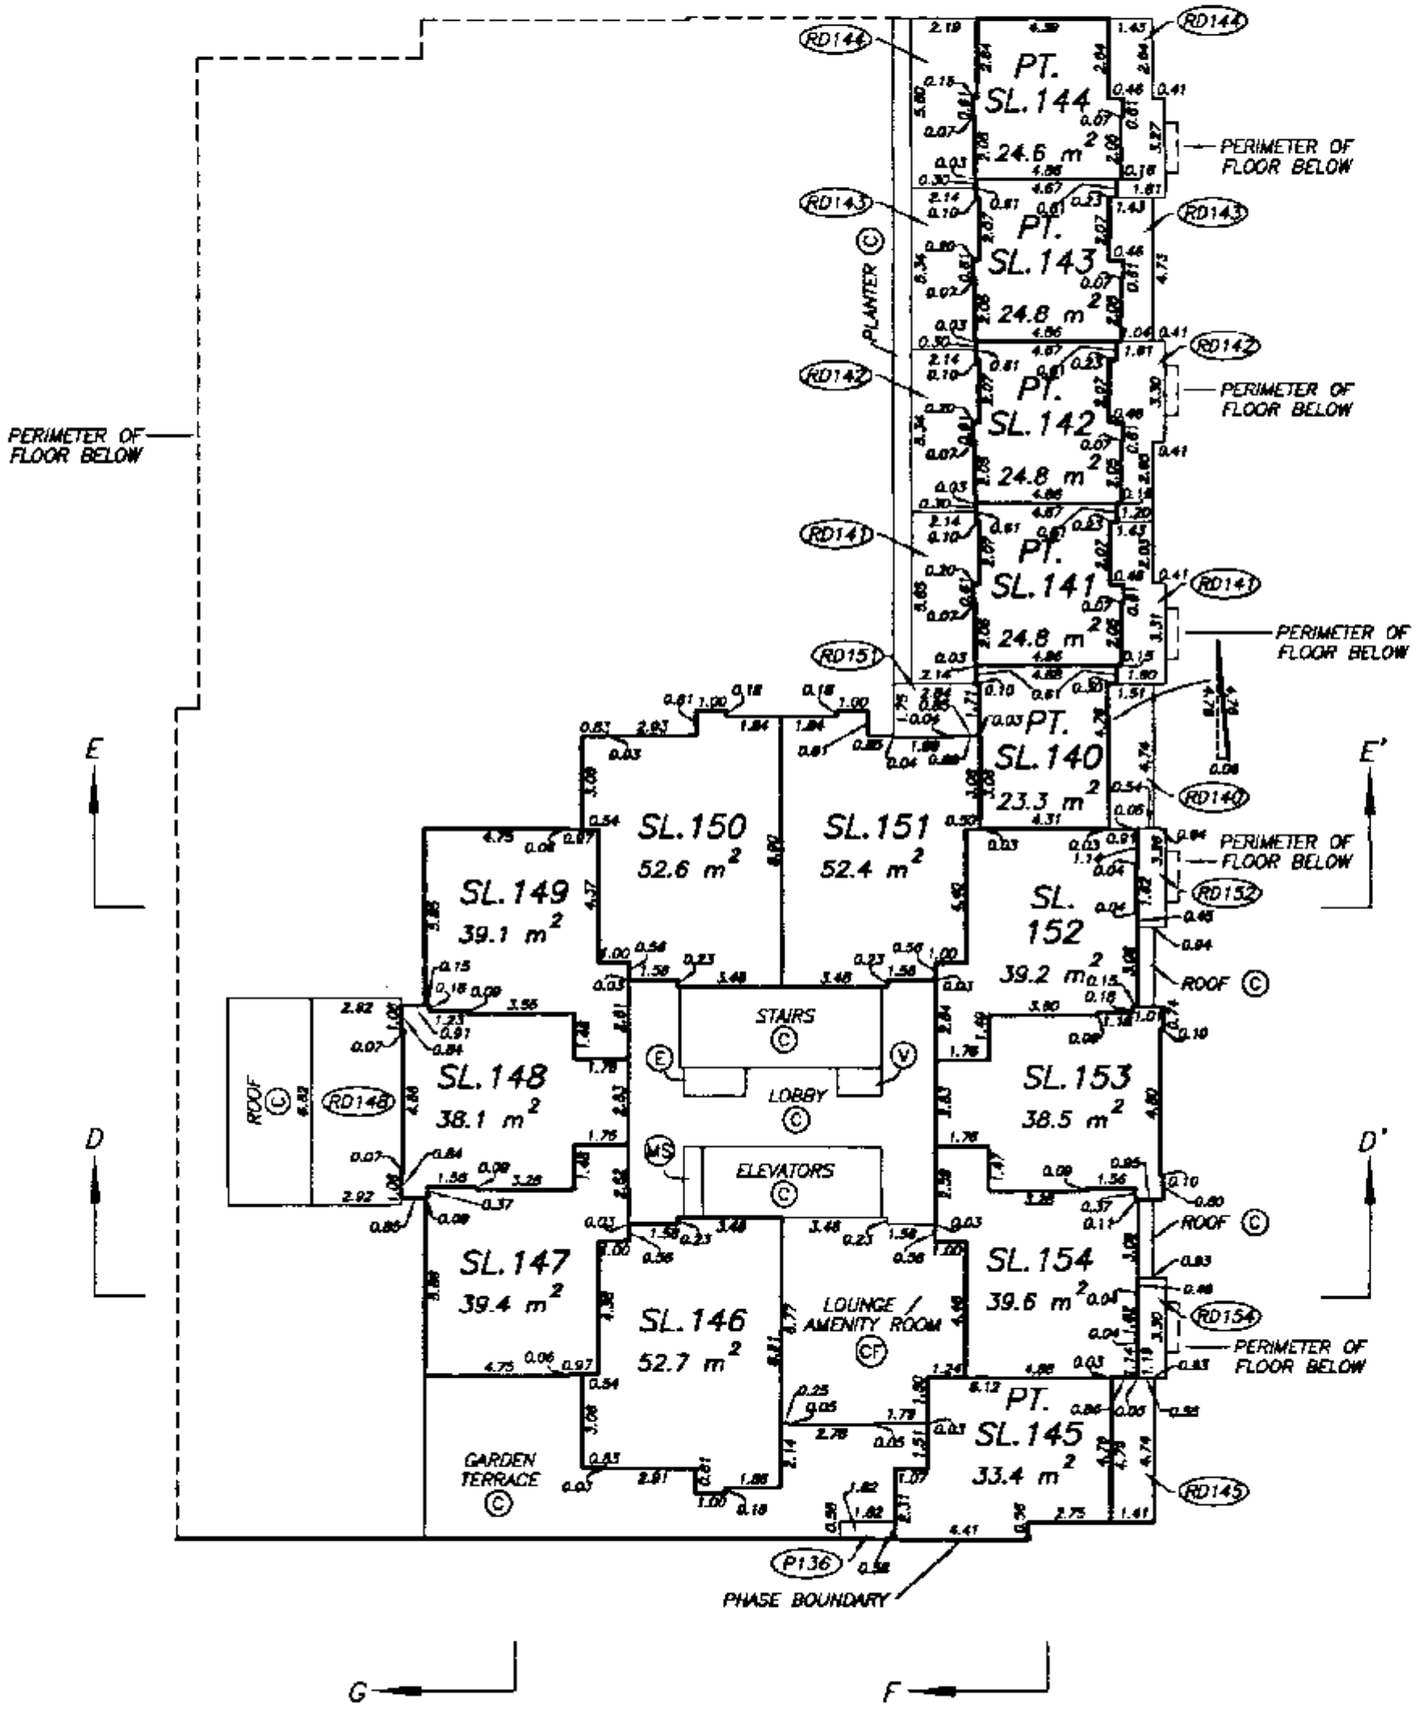

DATE : AUGUST 13, 2002.

M.E.S.

DRAWING # 30259-25
FILE # 30259-25_L3

FILED LMLMS4383 L99853 2003-11-05-16.35.16.153074

LEVEL 4 FLOOR PLAN

STRATA PLAN LMS 4383
PHASE 2

SCALE 1:200

4 0 4 8

ALL DISTANCES ARE IN METRES.

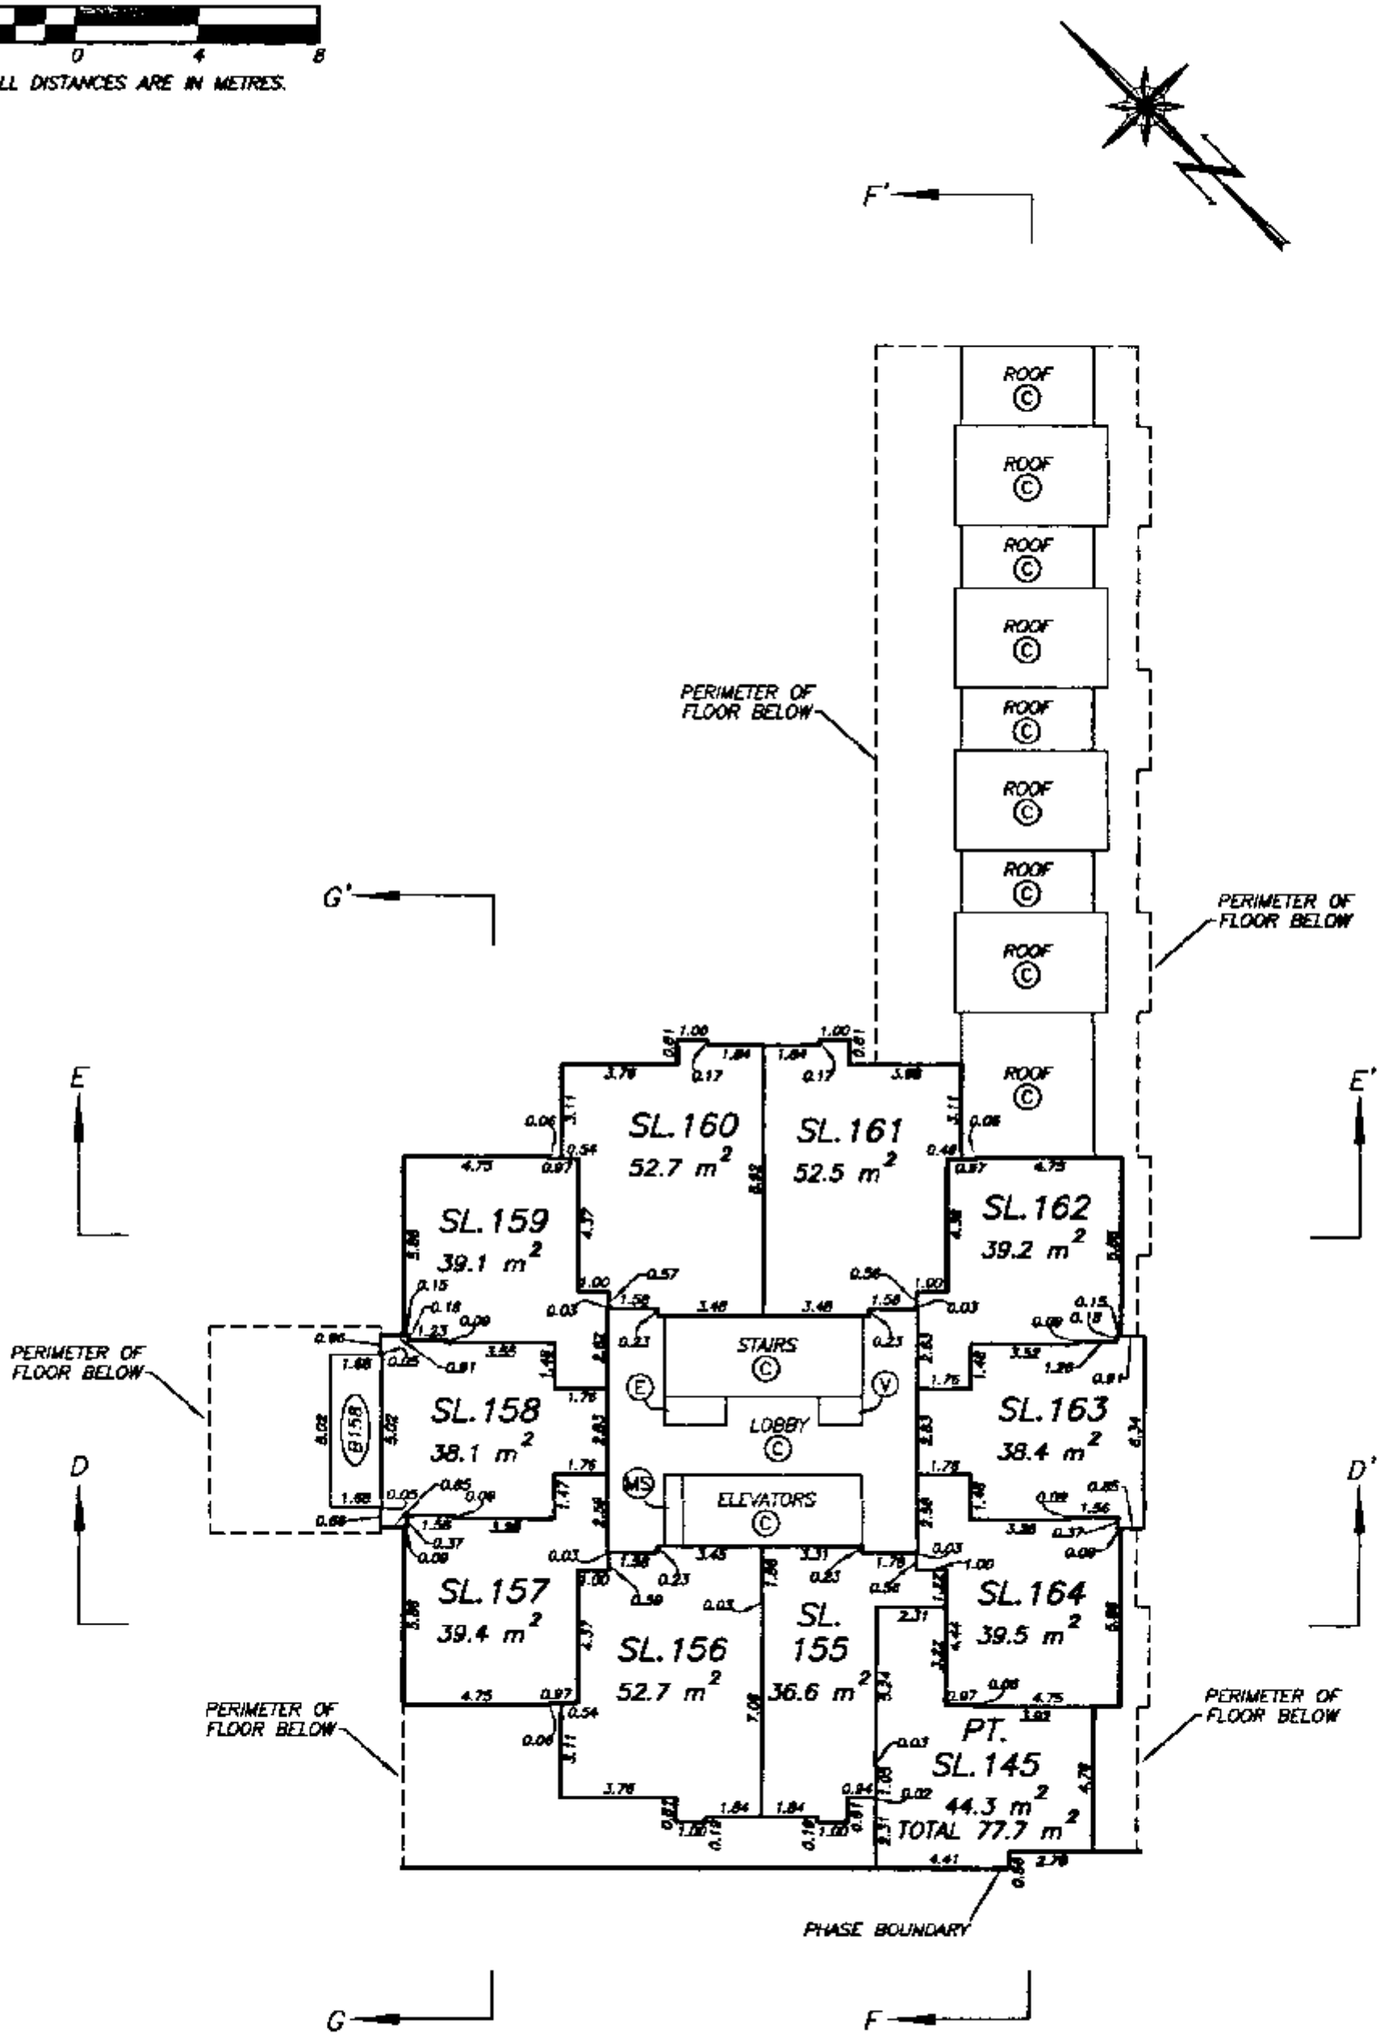

DRAWING # 30259-25
FILE # 30259-25_L4

DATE : AUGUST 13, 2002.

M.E.S.

FILED LMLMS4383 L99853 2003-11-05-16.35.16.153074

LEVEL 5 FLOOR PLAN

STRATA PLAN LMS 4383
PHASE 2

SCALE 1:200

4 0 4 8

ALL DISTANCES ARE IN METRES.

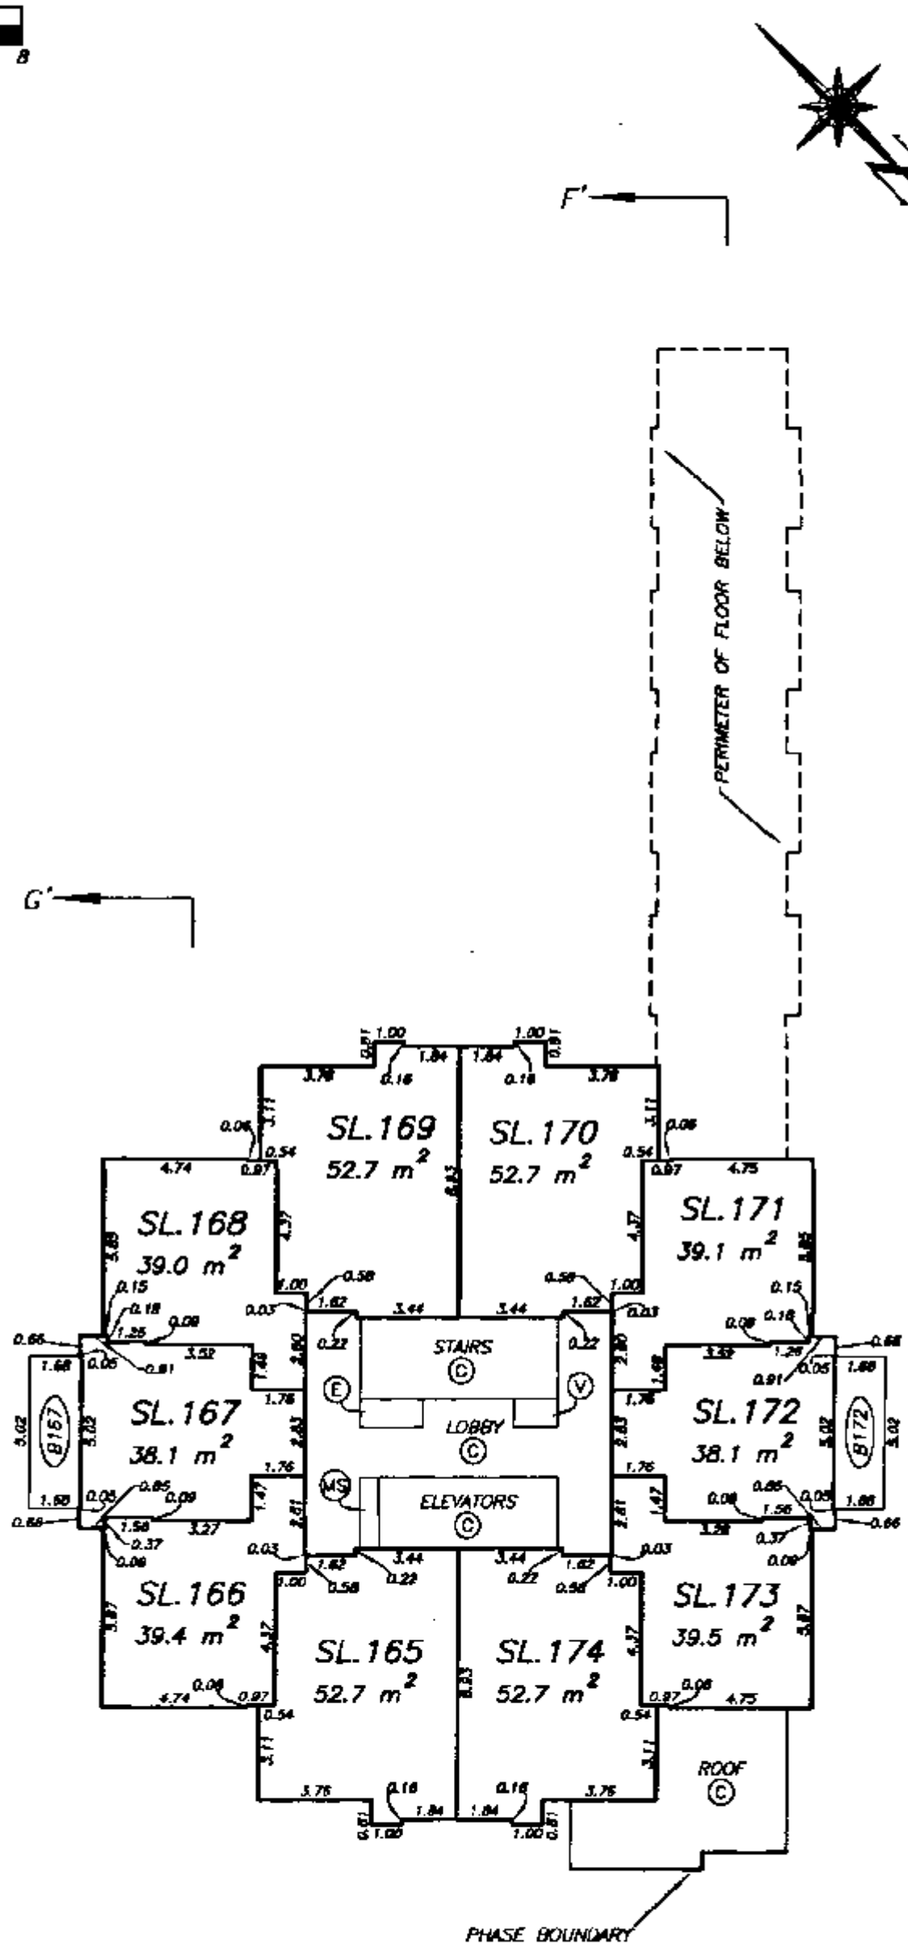

DATE : AUGUST 13, 2002.

M. E. S.

DRAWING # 30259-25
FILE # 30259-25_L5

FILED LMLNS4383 L99853 2003-11-05-16.35.16.153074

TOWER FLOOR PLANS

STRATA PLAN LMS 4383
PHASE 2

SCALE 1:200

4 0 4 8

ALL DISTANCES ARE IN METRES.

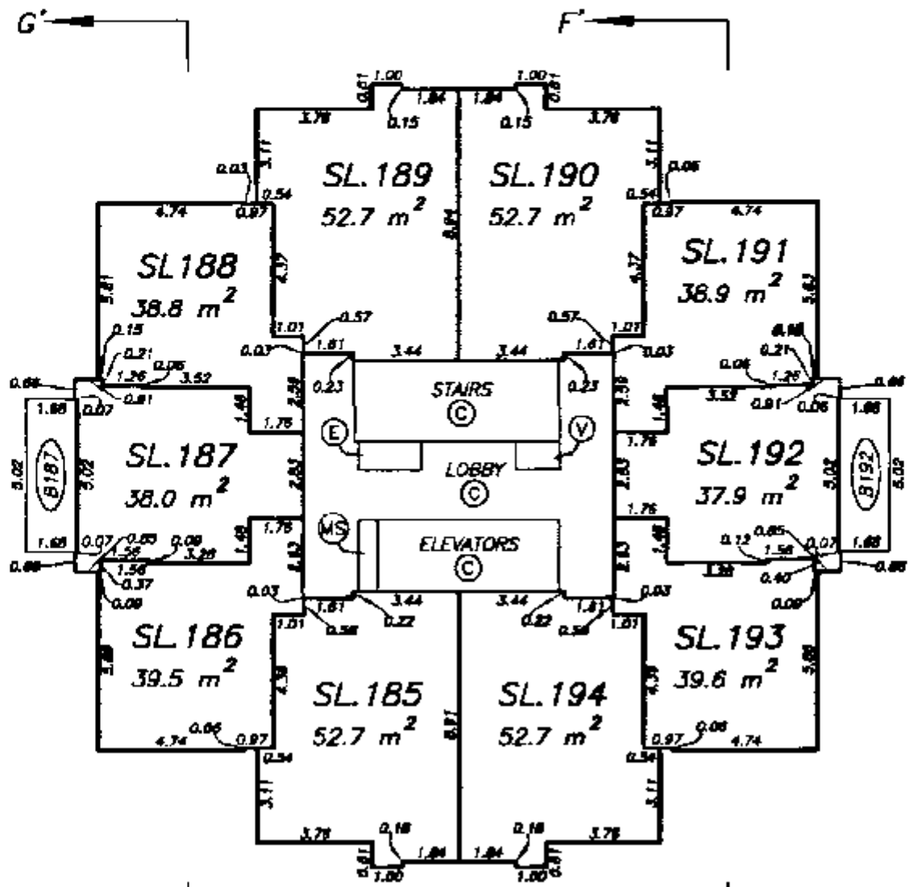

LEVEL 7 FLOOR PLAN

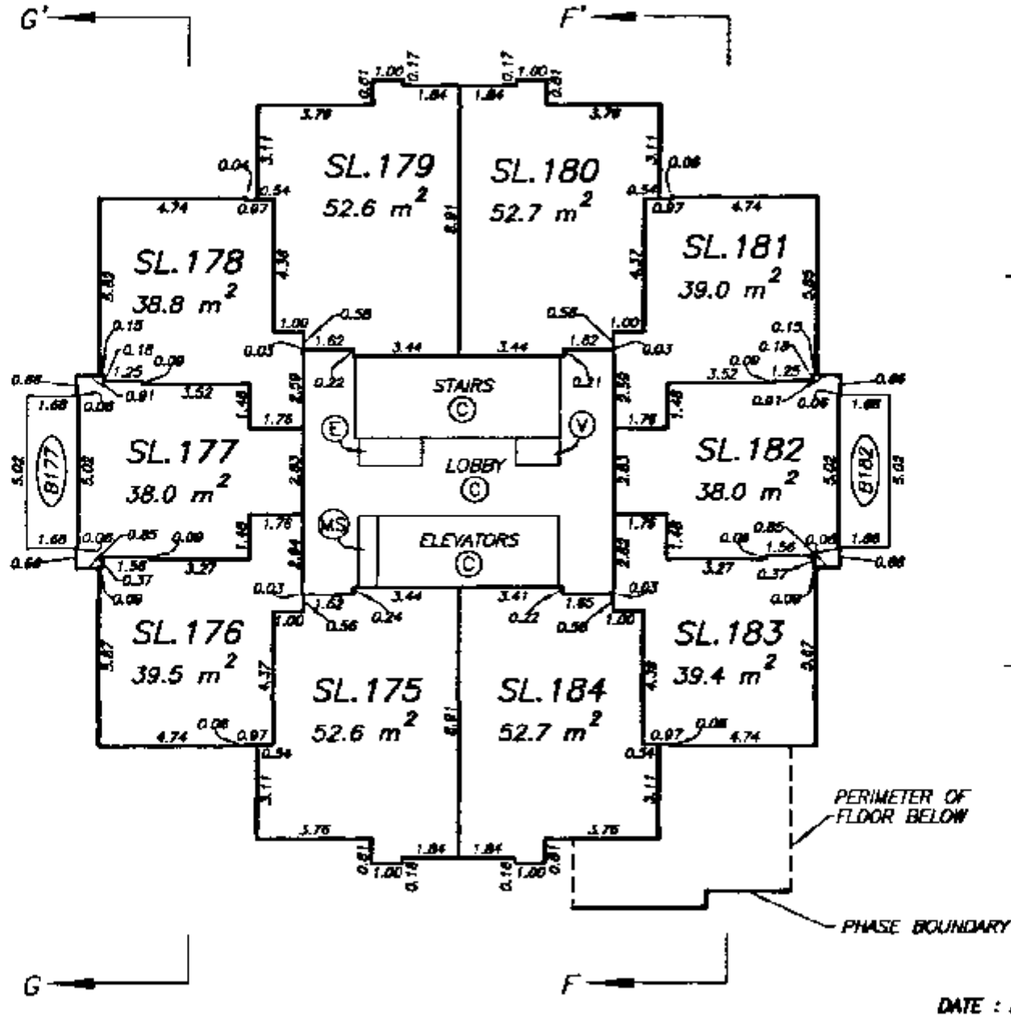

LEVEL 6 FLOOR PLAN

DRAWING # 30259-25
FILE # 30259-25_L6&L7

DATE : AUGUST 13, 2002.

M.E. 05.

FILED LMLMS4383 L99853 2003-11-05-16.35.16.153074

TOWER FLOOR PLANS

STRATA PLAN LMS 4383
PHASE 2

SCALE 1:200

4 0 4 8

ALL DISTANCES ARE IN METRES.

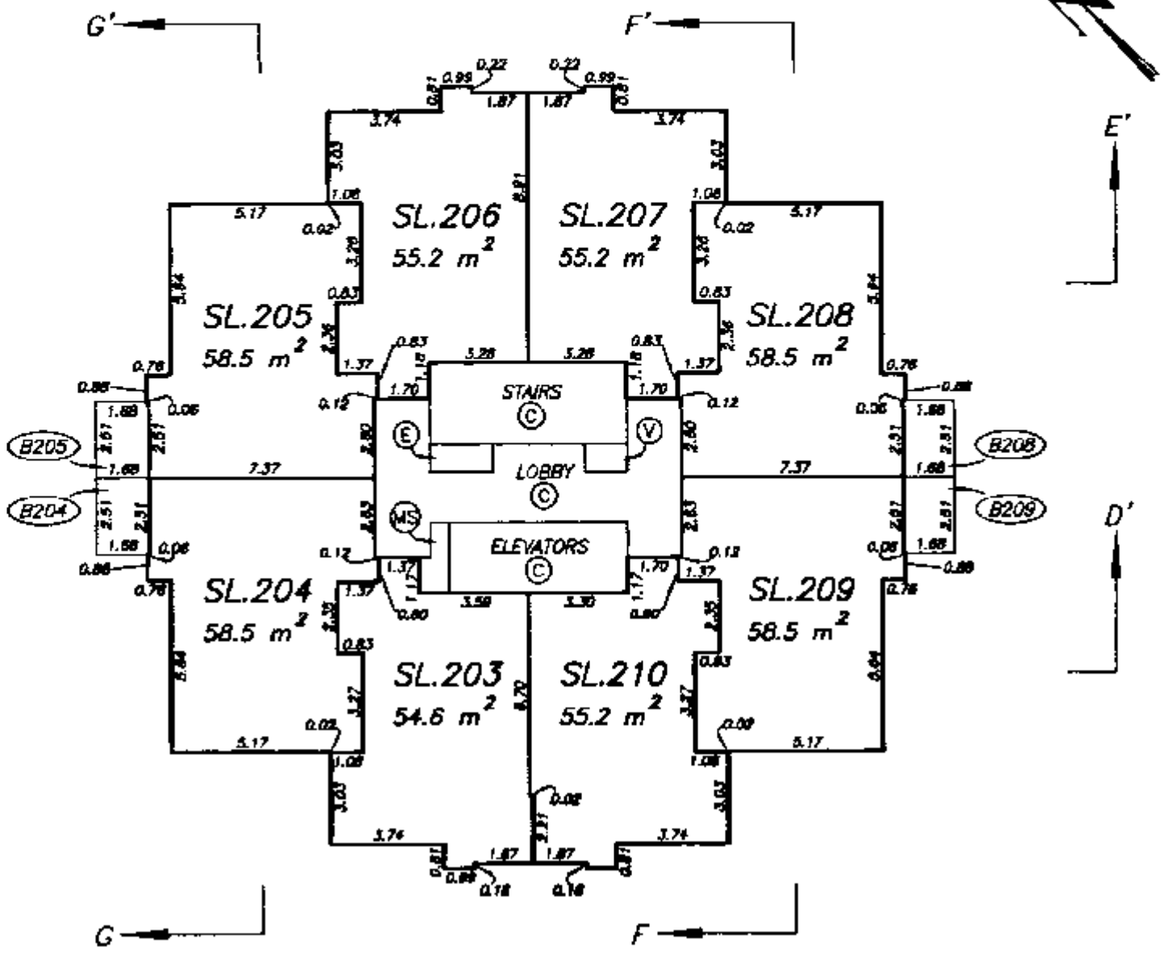

LEVEL 9 FLOOR PLAN

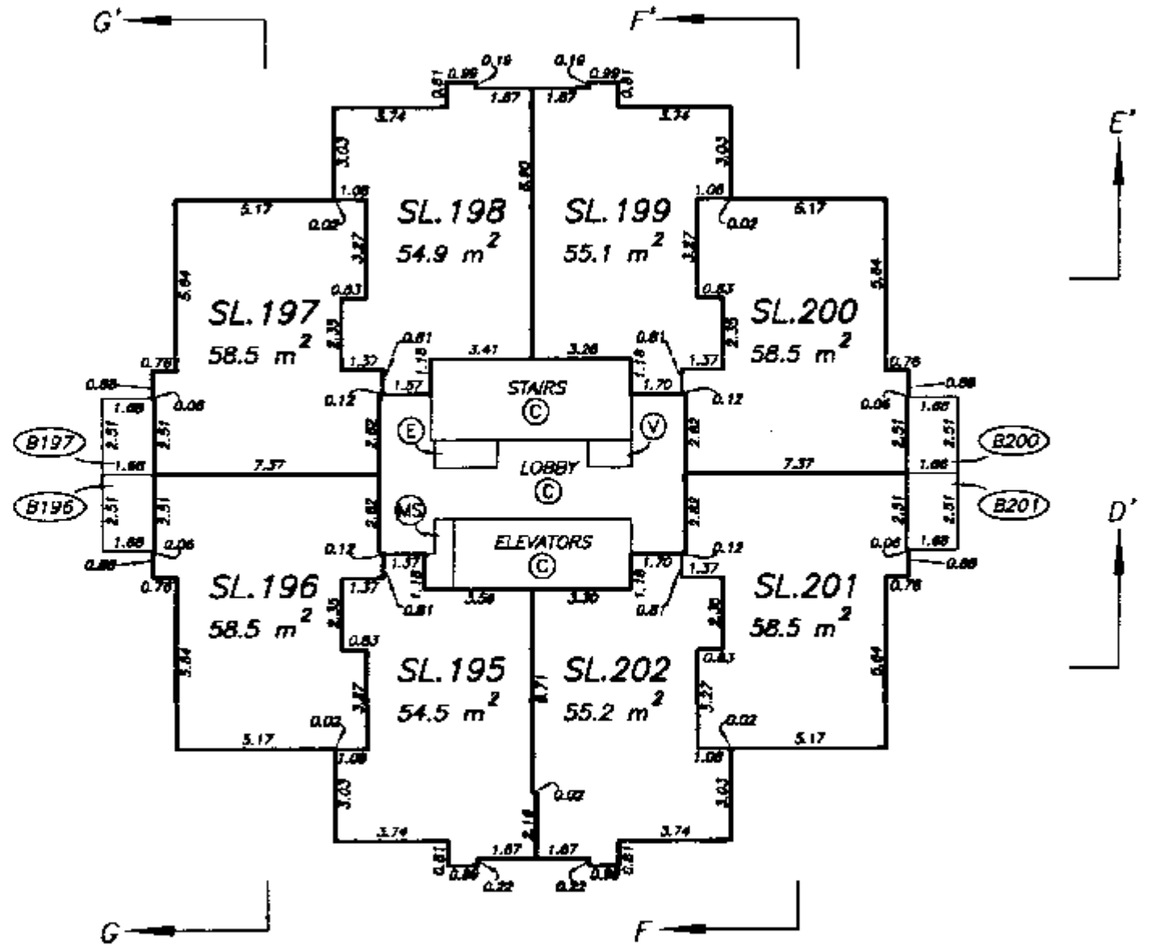

LEVEL 8 FLOOR PLAN

DRAWING # 30259-25
FILE # 30259-25_L8&L9

DATE : AUGUST 13, 2002

M.E.

FILED LMLMS4383 L99853 2003-11-05-16.35.16.153074

TOWER FLOOR PLANS

STRATA PLAN LMS 4383
PHASE 2

SCALE 1:200

4 0 4 8

ALL DISTANCES ARE IN METRES.

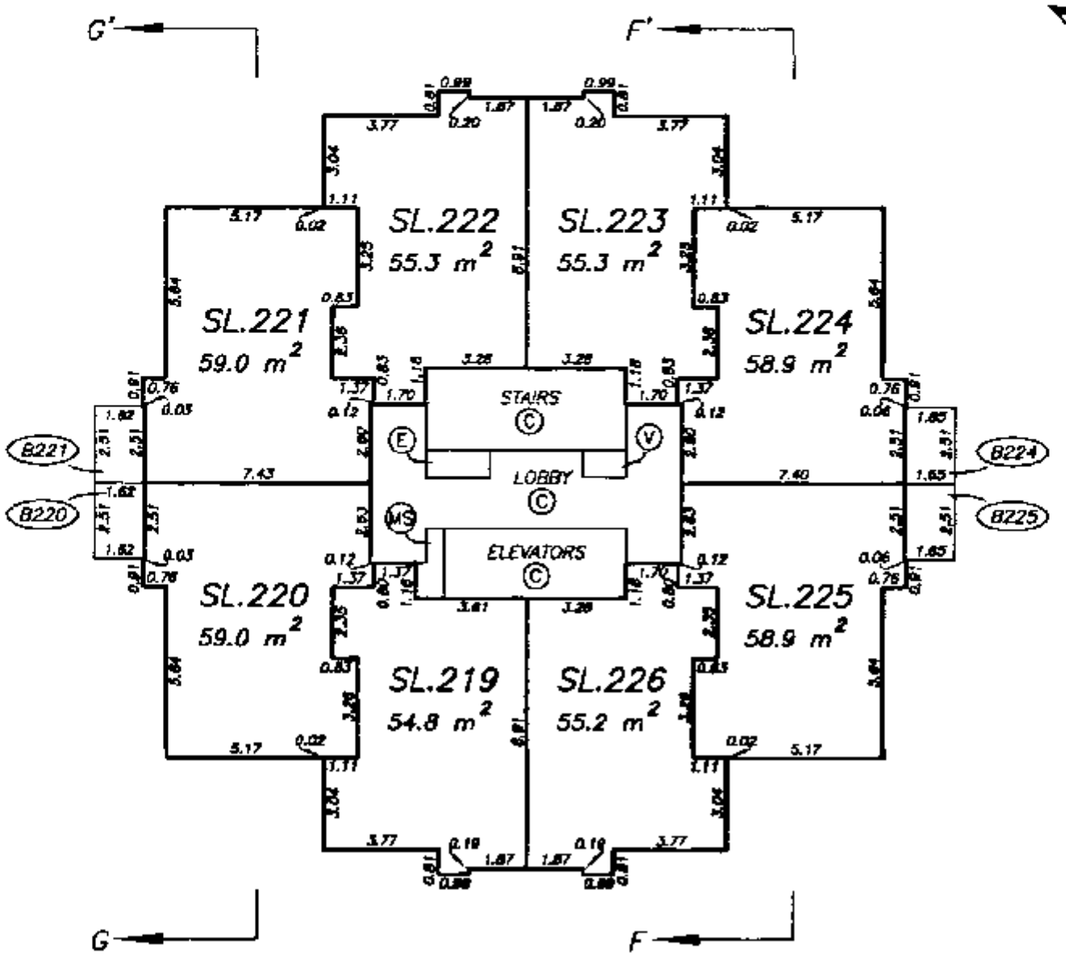

LEVEL 11 FLOOR PLAN

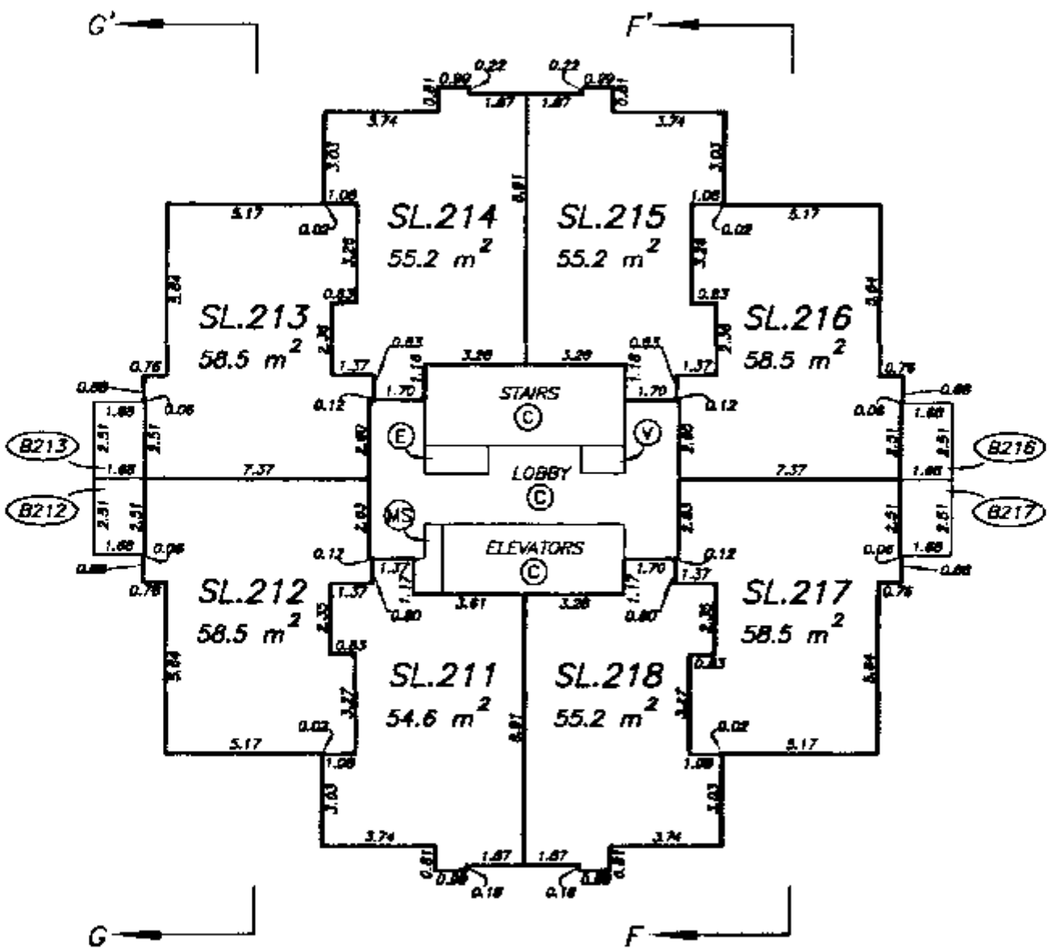

LEVEL 10 FLOOR PLAN

DRAWING # 30259-25
FILE # 30259-25_L10&L11

DATE : AUGUST 13, 2002.

M.E.S.

FILED LMLNS4383 L99853 2003-11-05-16.35.16.153074

TOWER FLOOR PLANS

STRATA PLAN LMS 4383
PHASE 2

SCALE 1:200

4 0 4 8

ALL DISTANCES ARE IN METRES.

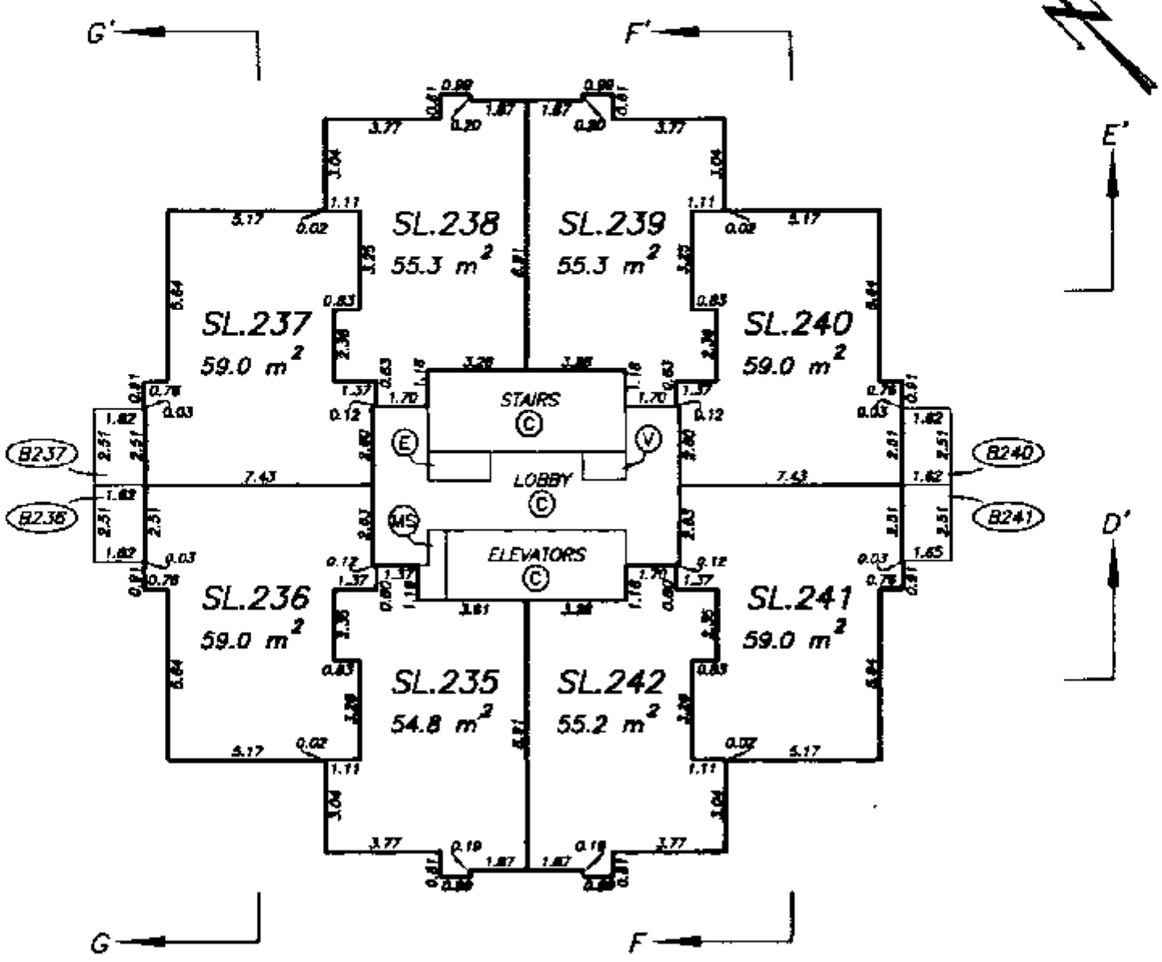

LEVEL 14 FLOOR PLAN

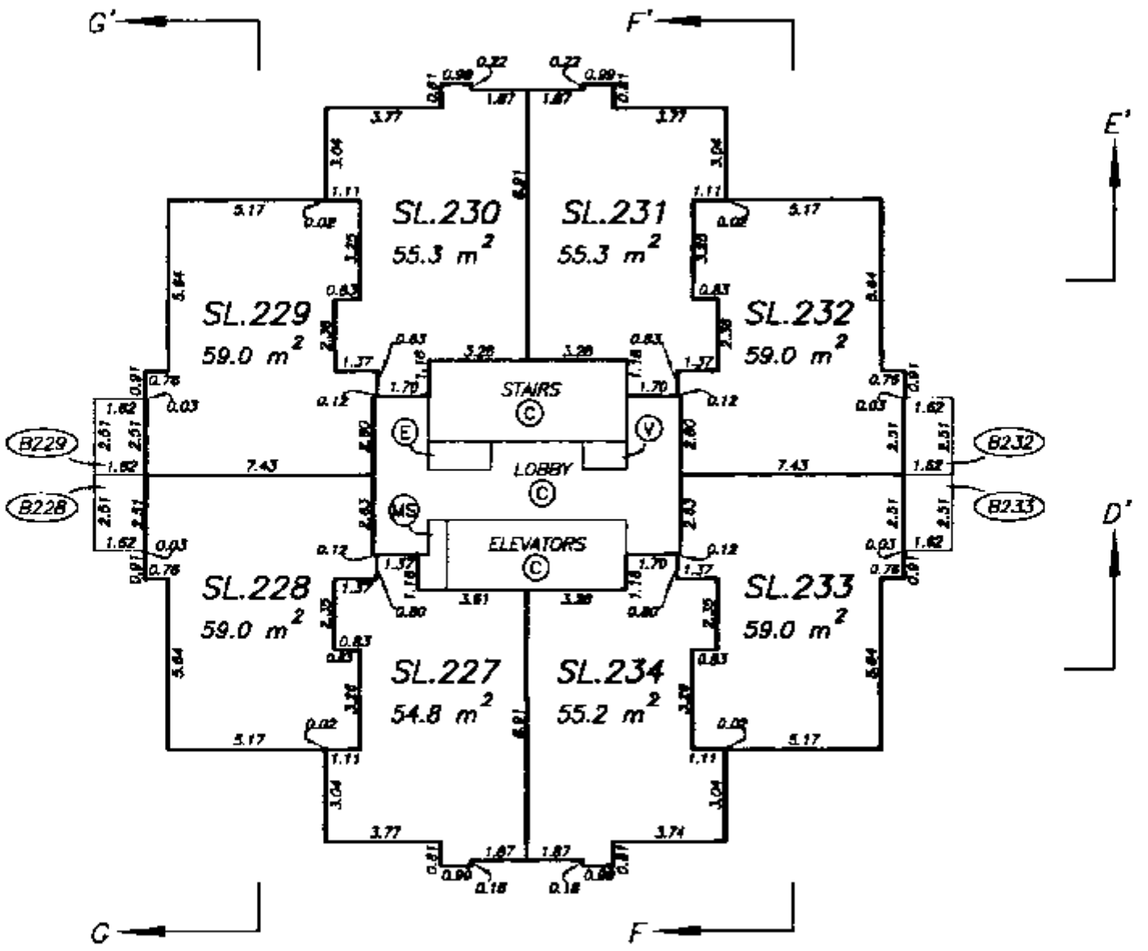

LEVEL 12 FLOOR PLAN

DRAWING # 30259-25
FILE # 30259-25_L12&L14

DATE : AUGUST 13, 2002.

M.E.B.

FILED LMLNS4383 L99853 2003-11-05-16.35.16.153074

TOWER FLOOR PLANS

STRATA PLAN LMS 4383
PHASE 2

SCALE 1:200

4 0 4 8

ALL DISTANCES ARE IN METRES.

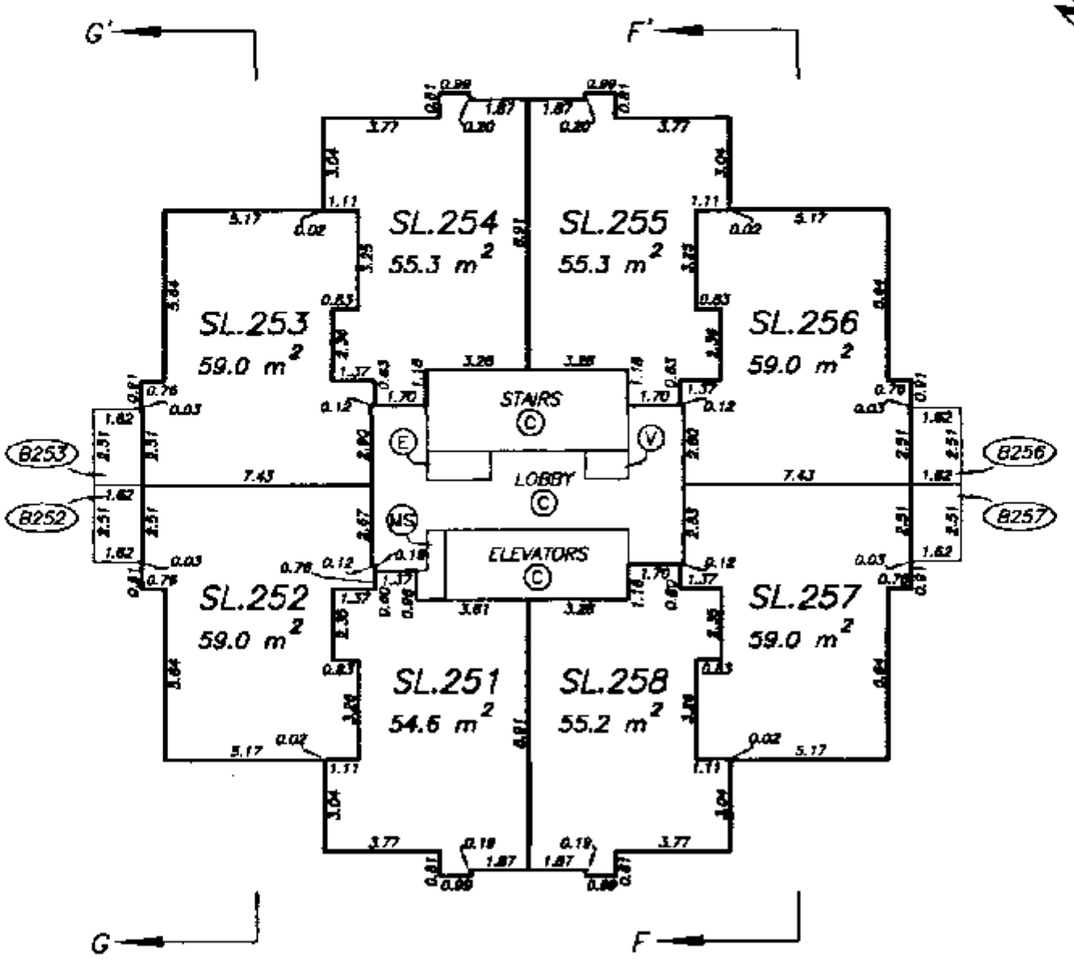

LEVEL 16 FLOOR PLAN

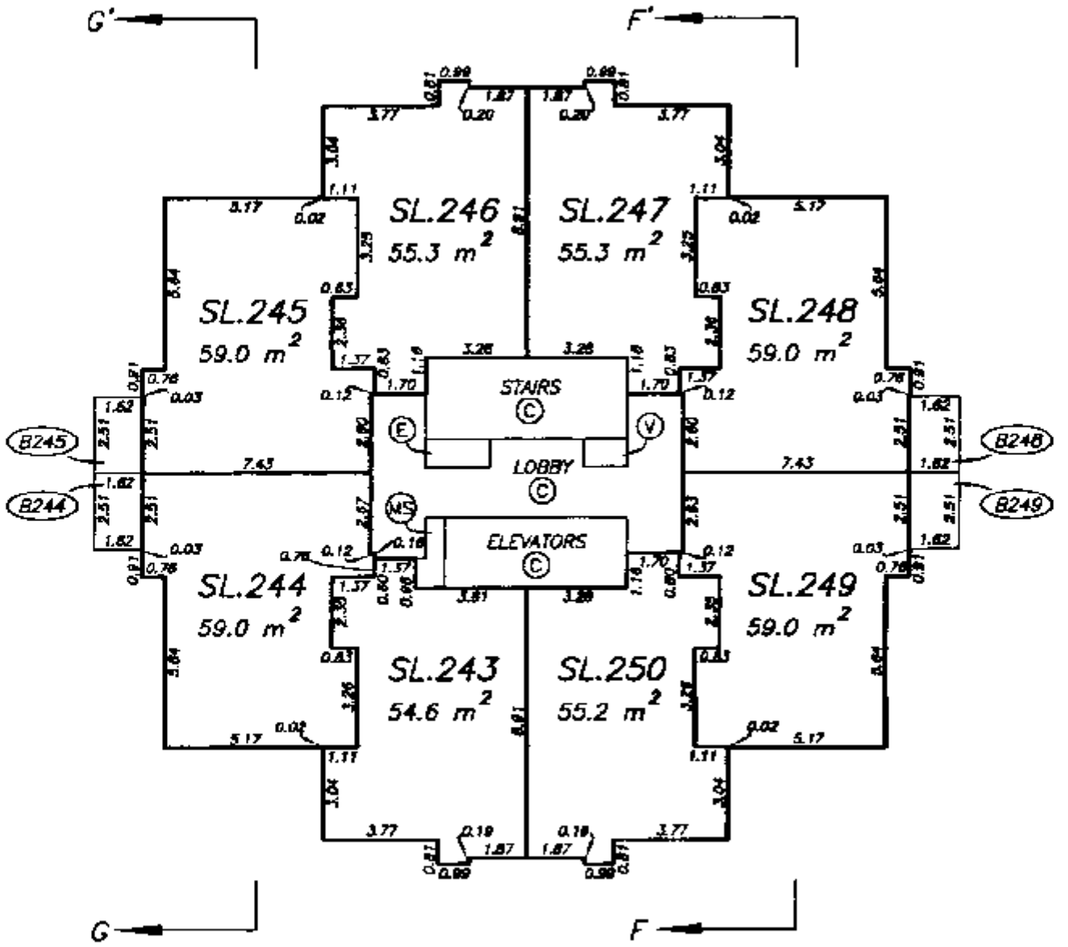

LEVEL 15 FLOOR PLAN

DRAWING # 30259-25
FILE # 30259-25_L15&L16

DATE : AUGUST 13, 2002.

M.E.S.

FILED LMLMS4383 L99853 2003-11-05-16.35.16.153074

TOWER FLOOR PLANS

STRATA PLAN LMS 4383
PHASE 2

SCALE 1:200

4 0 4 8

ALL DISTANCES ARE IN METRES.

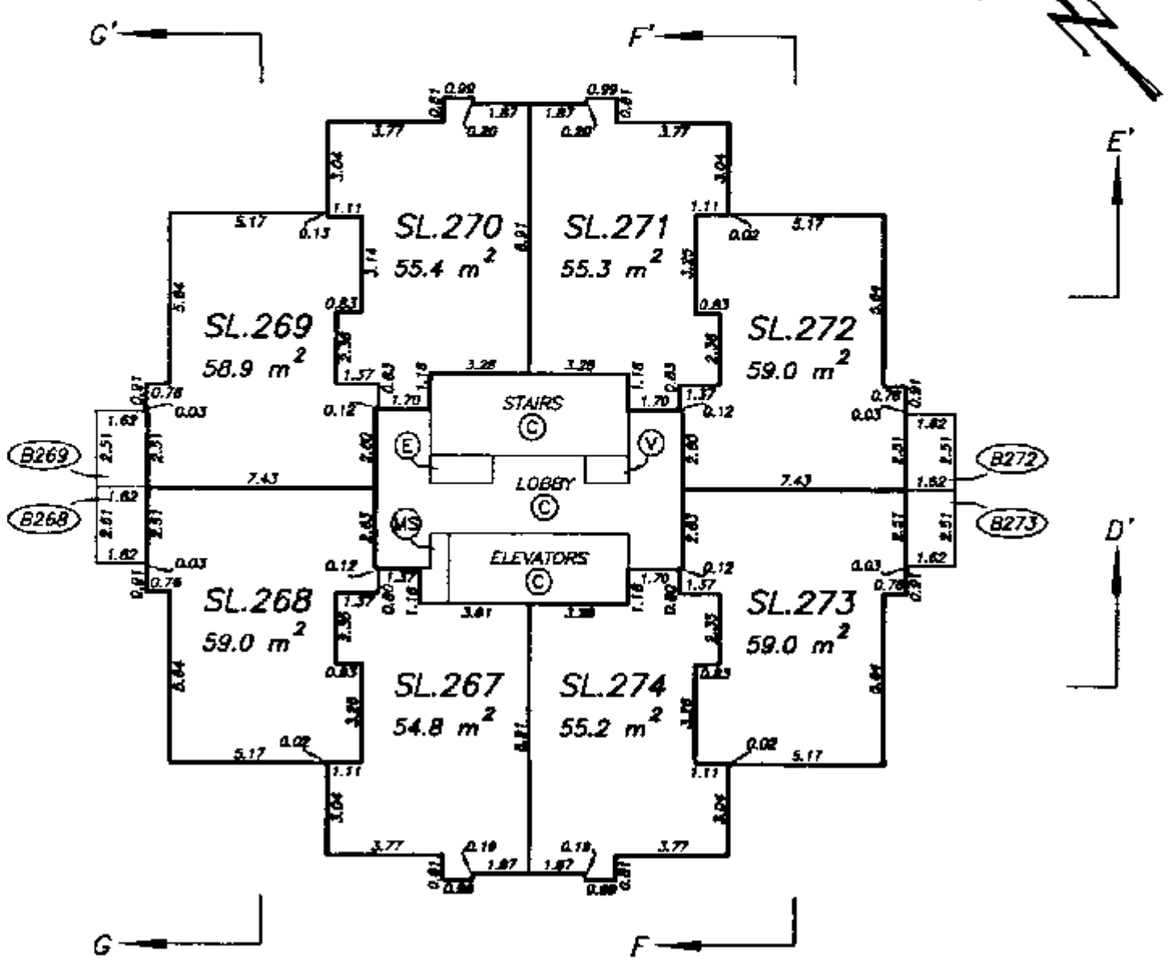

LEVEL 18 FLOOR PLAN

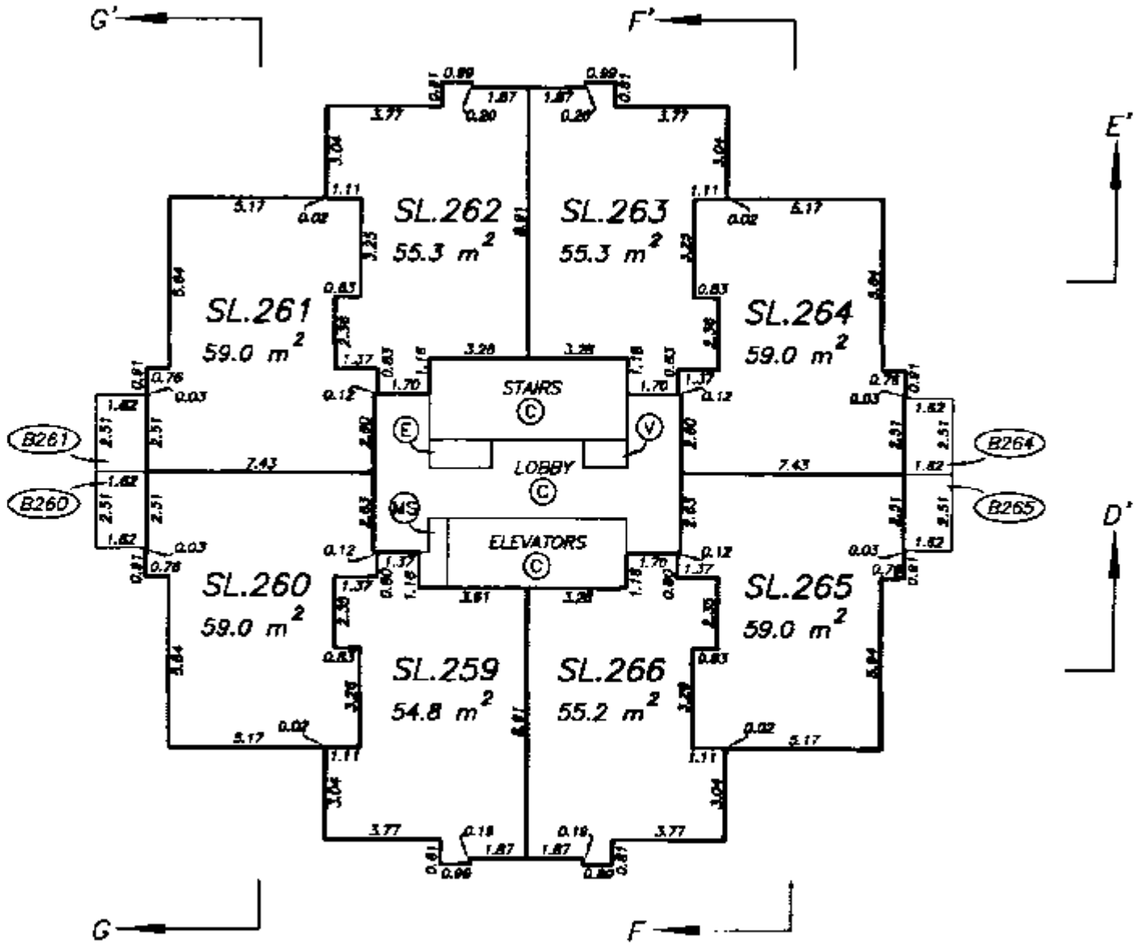

LEVEL 17 FLOOR PLAN

DRAWING # 30259-25
FILE # 30259-25_L17&L18

DATE : AUGUST 13, 2002.

M.E.S.

FILED LMLMS4383 L99853 2003-11-05-16.35.16.153074

TOWER FLOOR PLANS

STRATA PLAN LMS 4383
PHASE 2

SCALE 1:200

4 0 4 8

ALL DISTANCES ARE IN METRES.

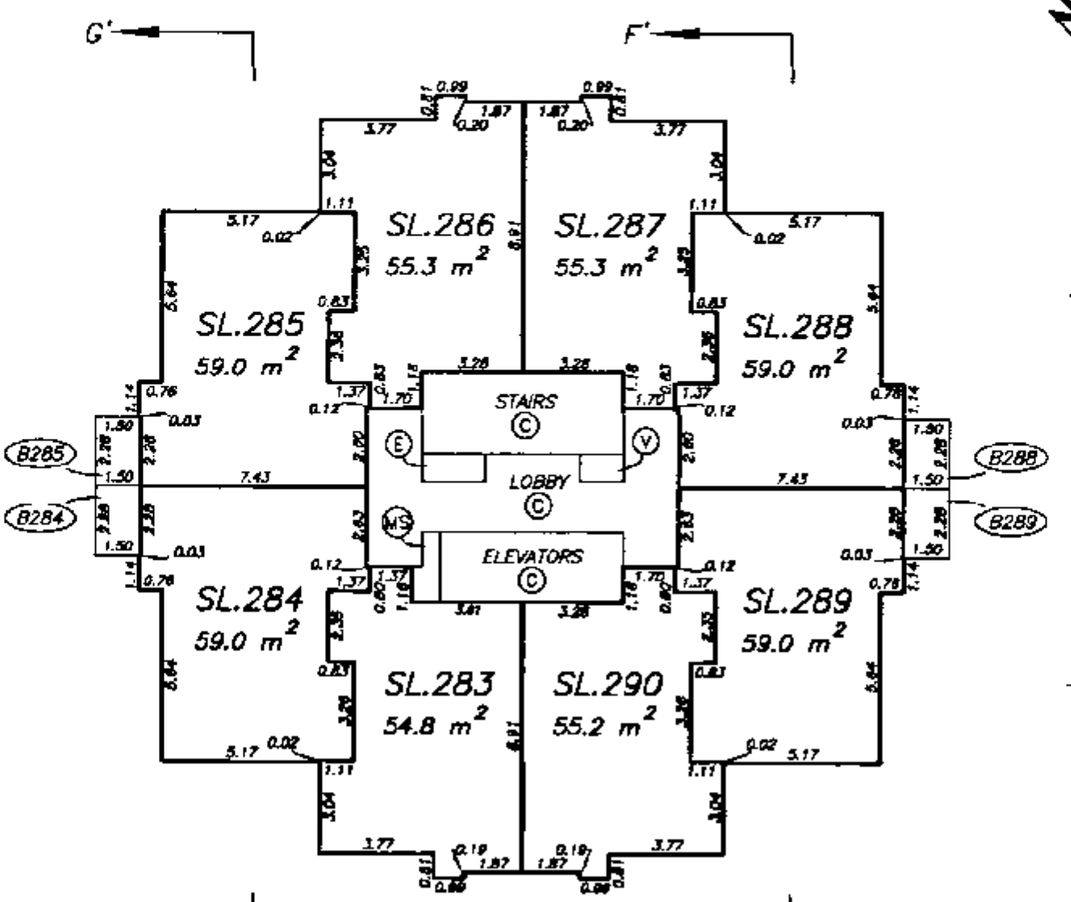

LEVEL 20 FLOOR PLAN

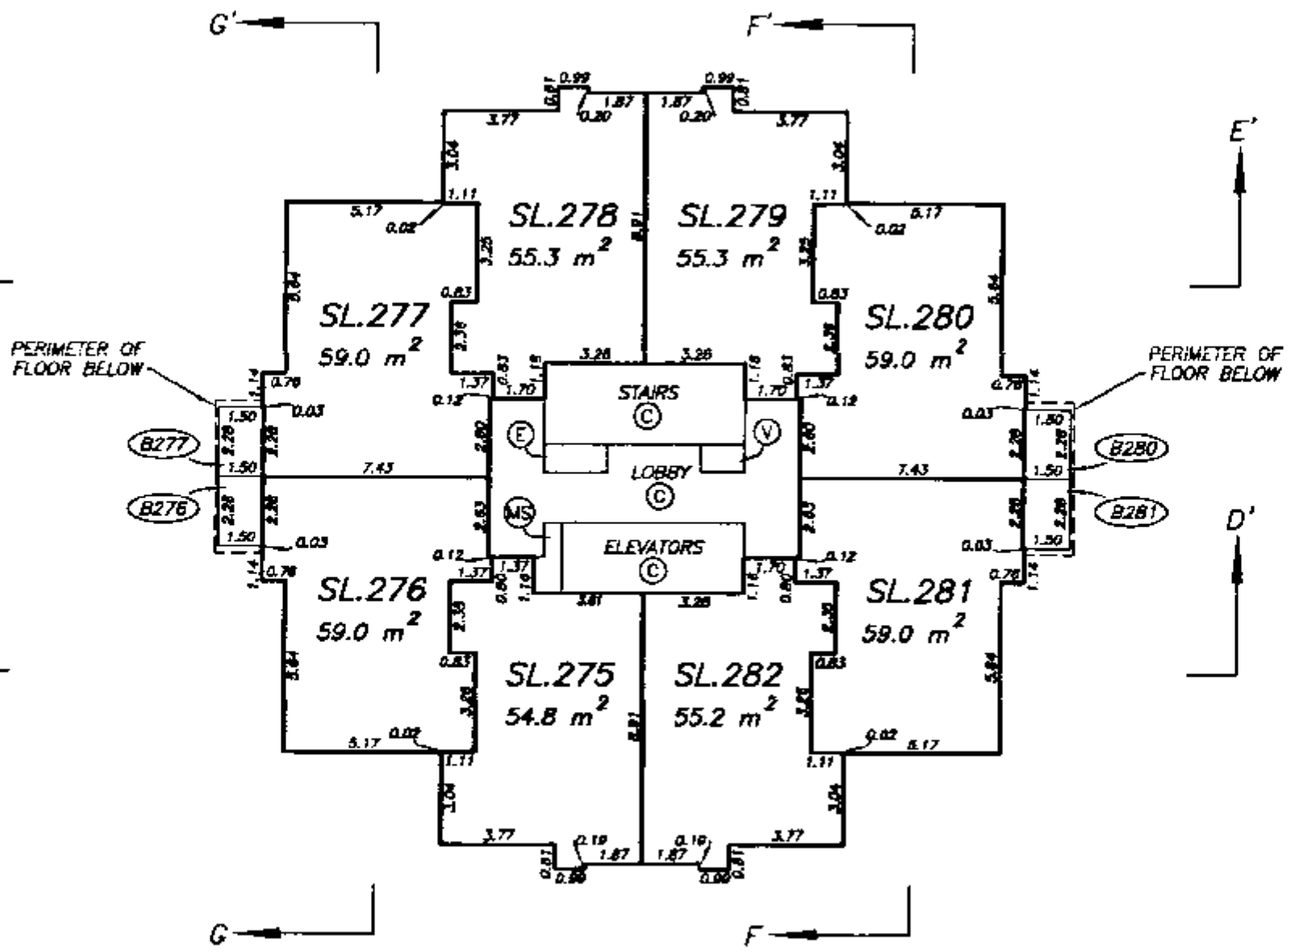

LEVEL 19 FLOOR PLAN

DRAWING # 30259-25
FILE # 30259-25_L19&L20

DATE : AUGUST 13, 2002.

M.E. BS.

FILED LMLMS4383 L99853 2003-11-05-16.35.16.153074

TOWER FLOOR PLANS

STRATA PLAN LMS 4383
PHASE 2

SCALE 1:200

4 0 4 8

ALL DISTANCES ARE IN METRES.

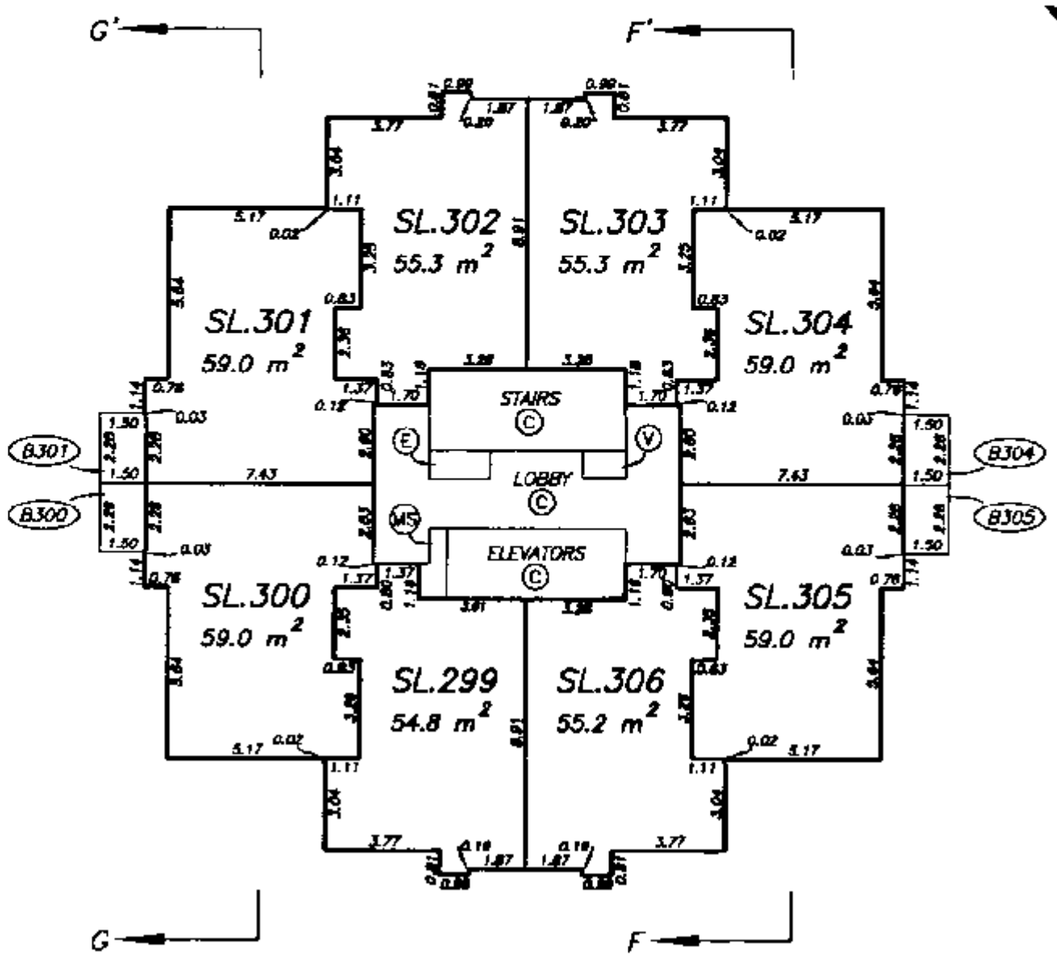

LEVEL 22 FLOOR PLAN

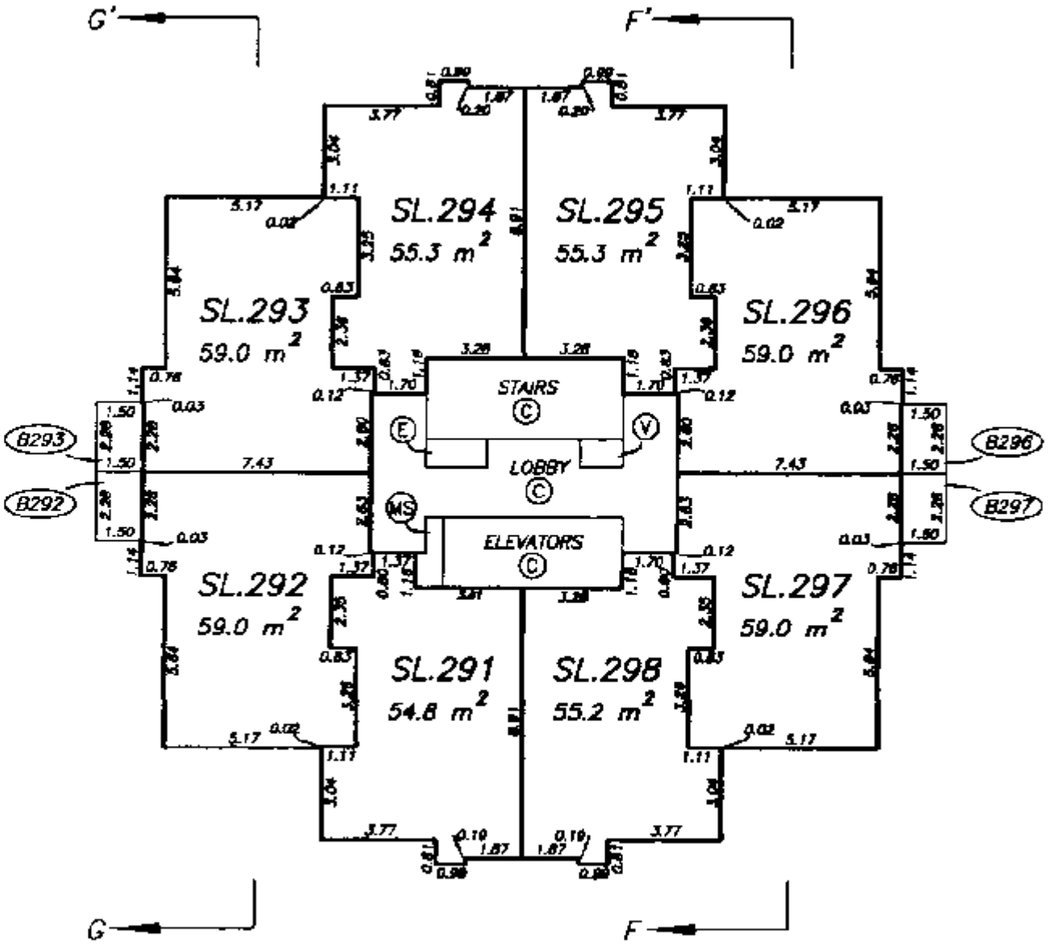

LEVEL 21 FLOOR PLAN

DRAWING # 30259-25
FILE # 30259-25_L21&L22

DATE : AUGUST 13, 2002.

M.E.S.

FILED LMLMS4383 L99853 2003-11-05-16.35.16.153074

TOWER FLOOR PLANS

STRATA PLAN LMS 4383
PHASE 2

SCALE 1:200

4 0 4 8

ALL DISTANCES ARE IN METRES.

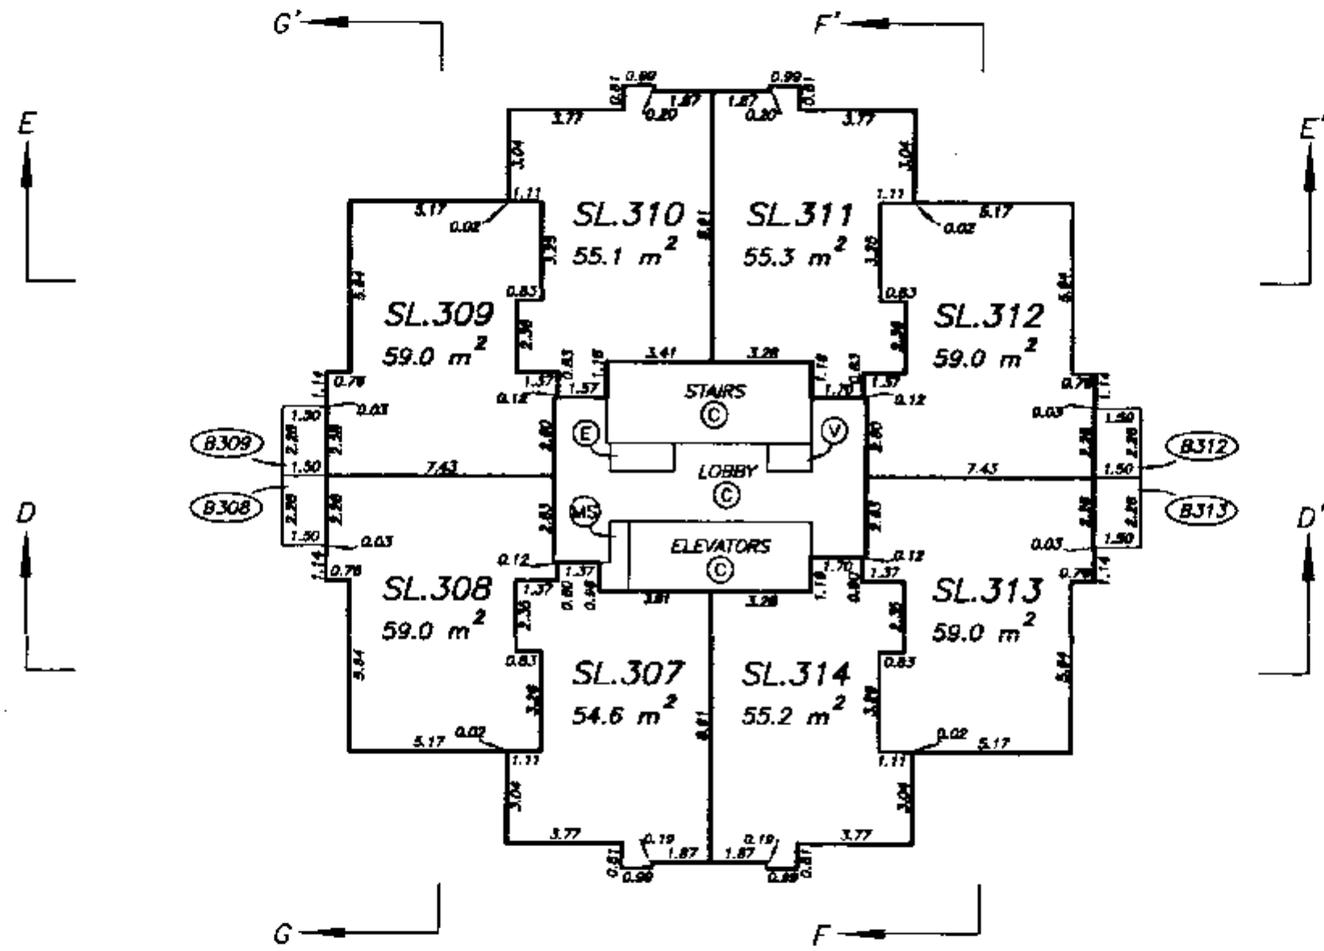

LEVEL 23 FLOOR PLAN

DRAWING # 30259-25
FILE # 30259-25_L23

DATE : AUGUST 13, 2002.

M.E.

FILED LMLNS4383 L99853 2003-11-05-16.35.16.153074

TOWER FLOOR PLANS

STRATA PLAN LMS 4383
PHASE 2

SCALE 1:200

4 0 4 8

ALL DISTANCES ARE IN METRES.

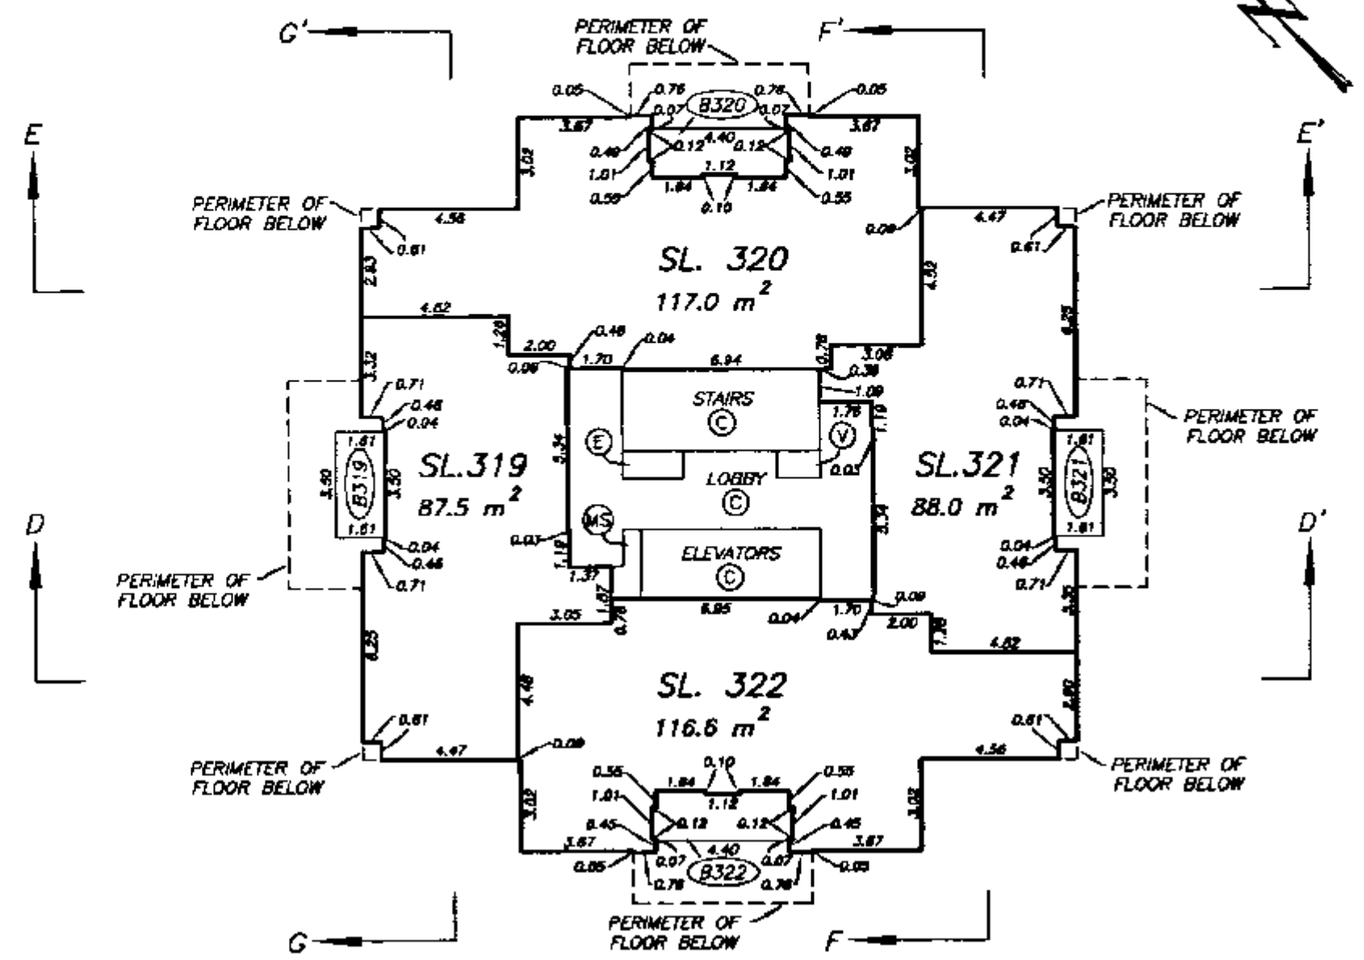

LEVEL 25 FLOOR PLAN

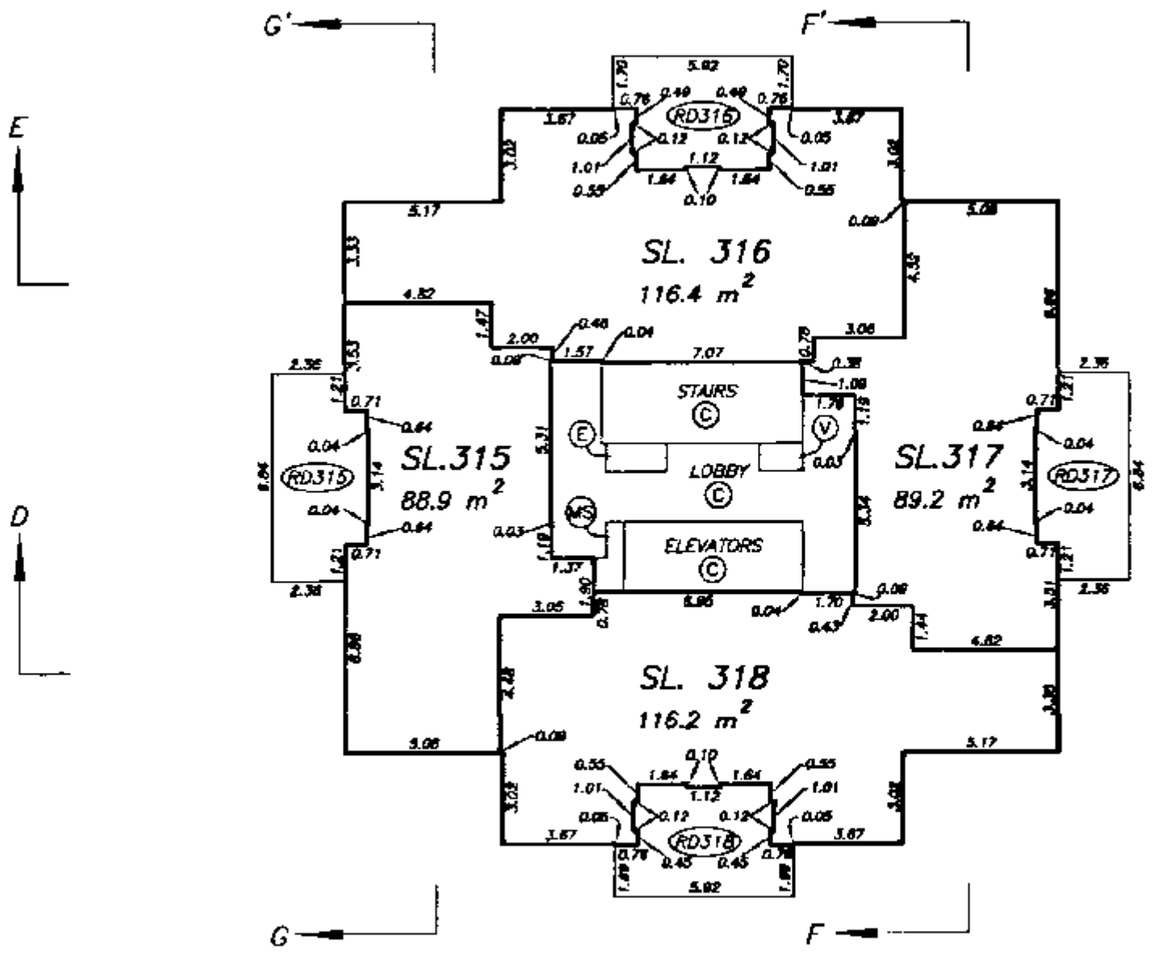

LEVEL 24 FLOOR PLAN

DATE : AUGUST 13, 2002.

DRAWING # 30259-25
FILE # 30259-25_L24&L25

FILED LMLMS4383 L99853 2003-11-05-16.35.16.153074

TOWER FLOOR PLANS

STRATA PLAN LMS 4383
PHASE 2

SCALE 1:200

4 0 4 8

ALL DISTANCES ARE IN METRES.

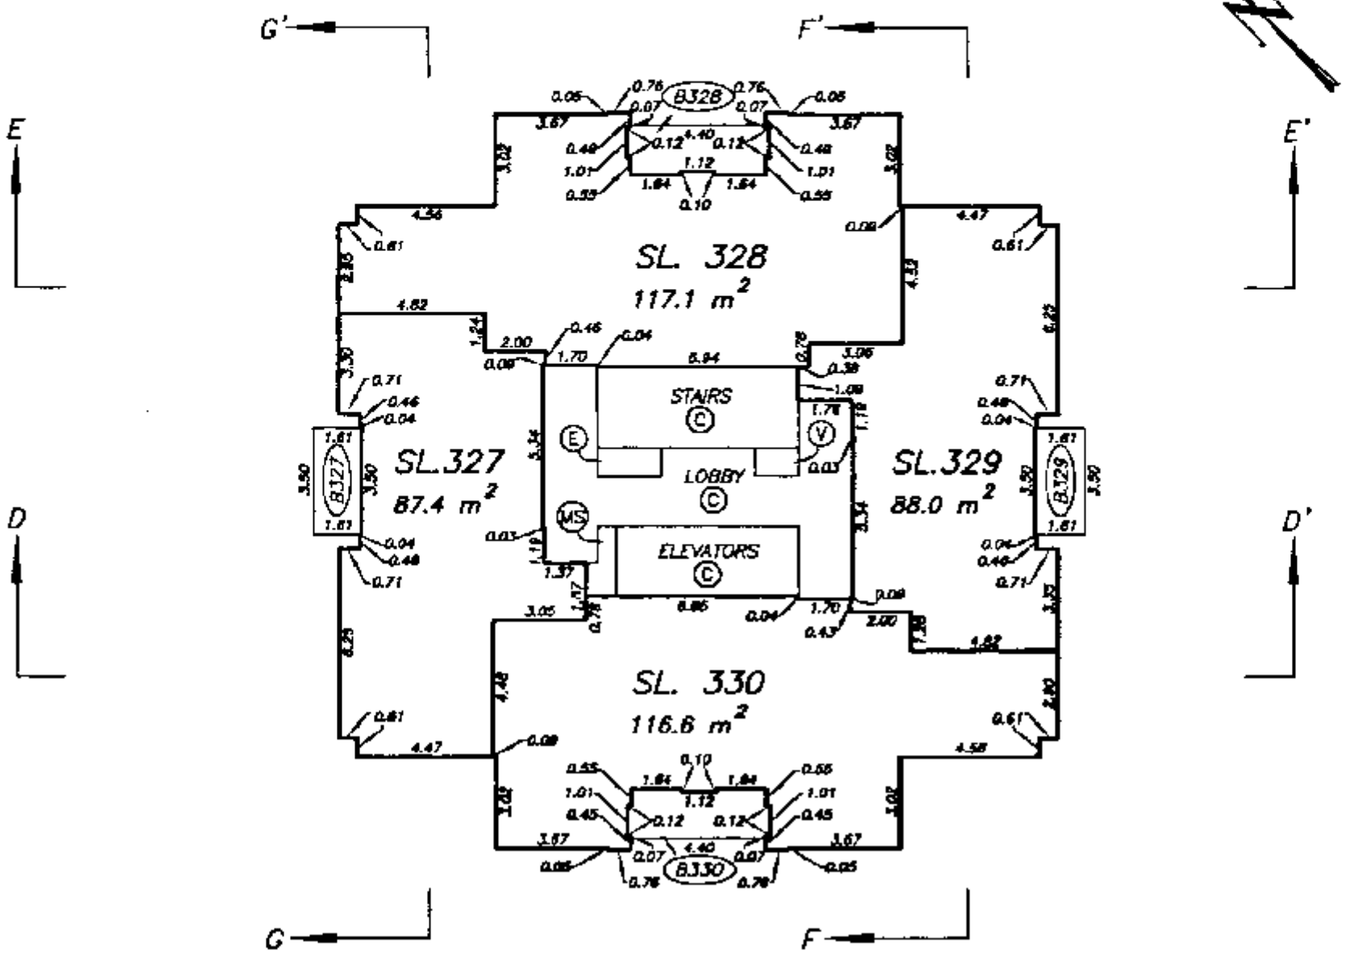

LEVEL 27 FLOOR PLAN

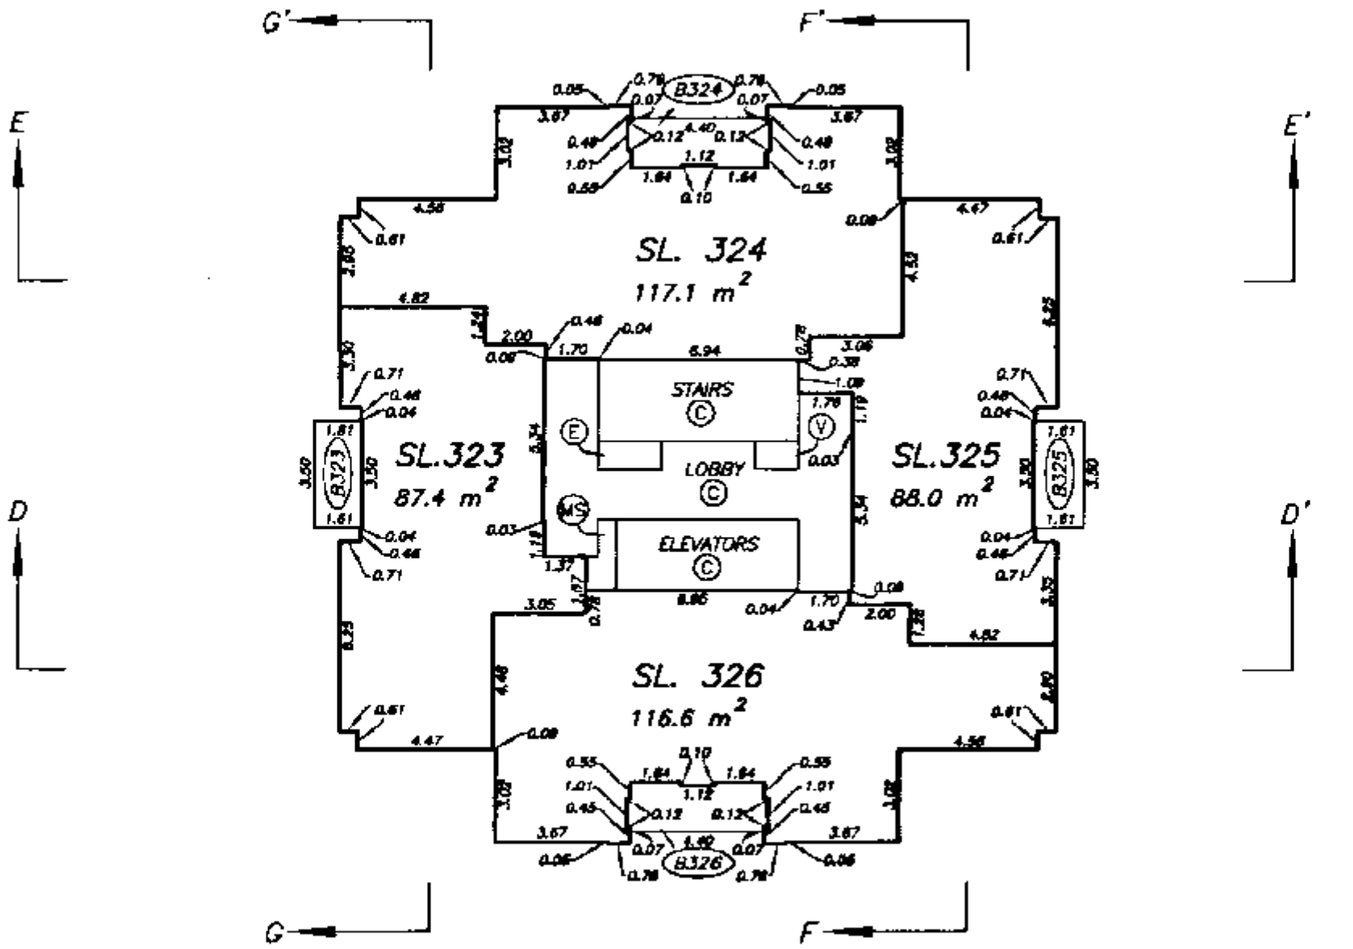

LEVEL 26 FLOOR PLAN

DRAWING # 30259-25
FILE # 30259-25_L26&L27

DATE : AUGUST 13, 2002

M.E.S.

FILED LMLNS4383 L99853 2003-11-05-16.35.16.153074

TOWER FLOOR PLANS

STRATA PLAN LMS 4383
PHASE 2

SCALE 1:200

4 0 4 8

ALL DISTANCES ARE IN METRES.

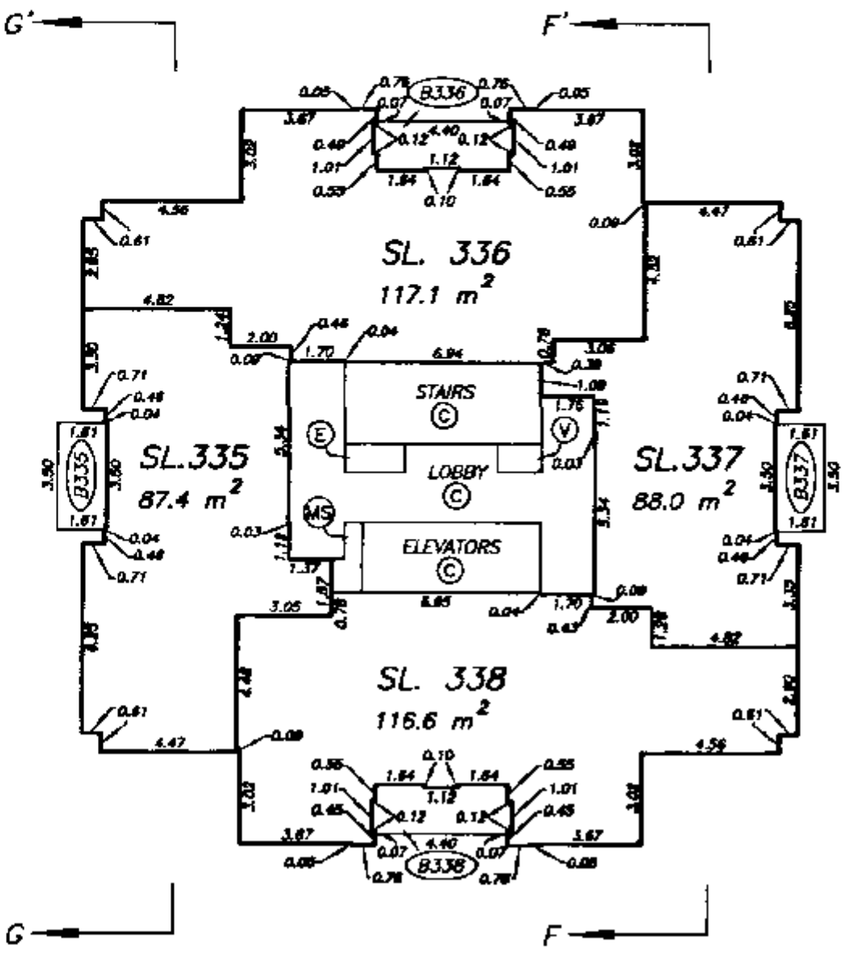

LEVEL 29 FLOOR PLAN

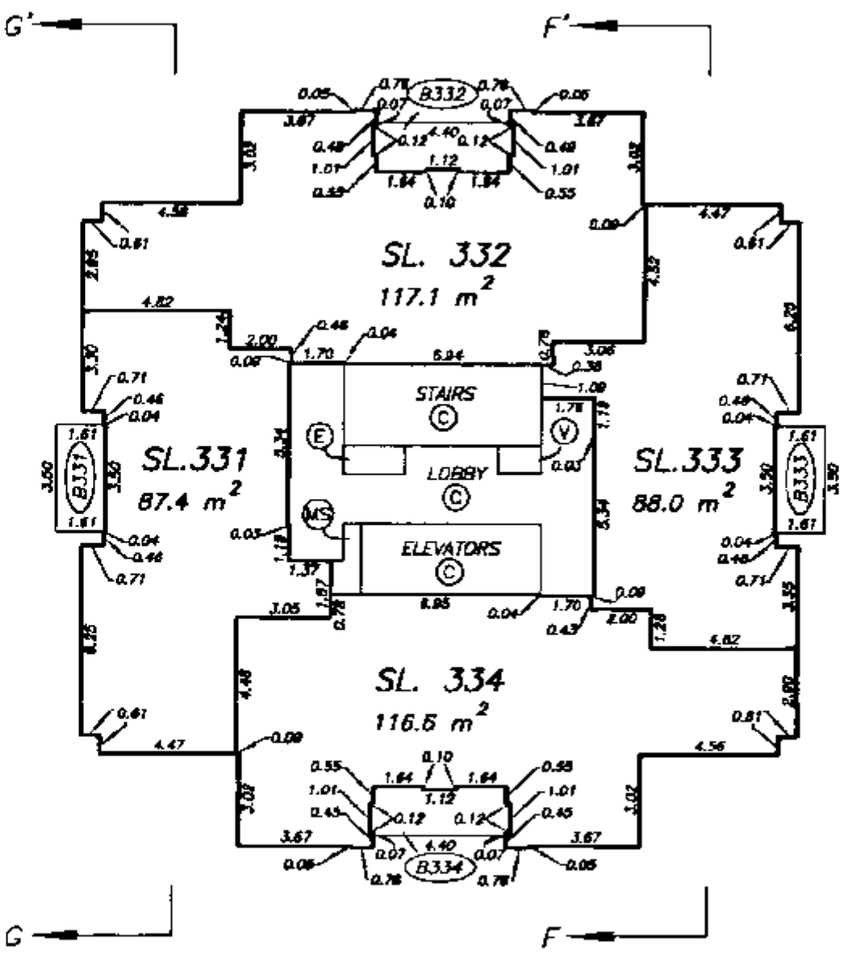

LEVEL 28 FLOOR PLAN

DRAWING # 30259-25
FILE # 30259-25_L28&L29

DATE : AUGUST 13, 2002.

M. E. B.

FILED LMLNS4383 L99853 2003-11-05-16.35.16.153074

TOWER FLOOR PLANS

STRATA PLAN LMS 4383
PHASE 2

SCALE 1:200

4 0 4 8

ALL DISTANCES ARE IN METRES.

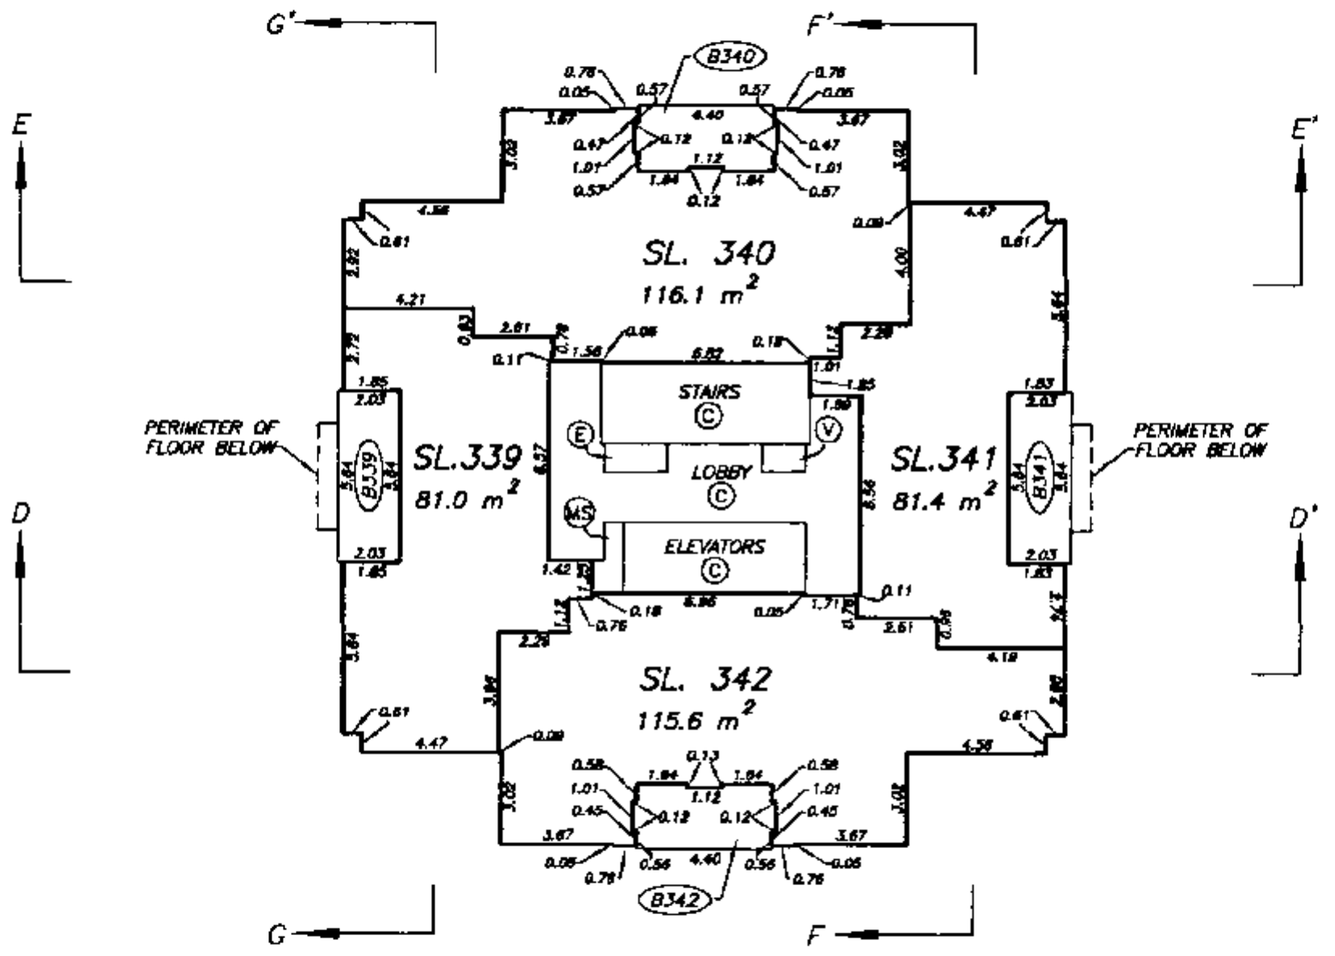

LEVEL 30 FLOOR PLAN

DRAWING # 30259-25
FILE # 30259-25_L30

DATE : AUGUST 13, 2002.

M. E. S.

FILED LMLNS4383 L99853 2003-11-05-16.35.16.153074

TOWER FLOOR PLANS

STRATA PLAN LMS 4383
PHASE 2

SCALE 1:200

4 0 4 8

ALL DISTANCES ARE IN METRES.

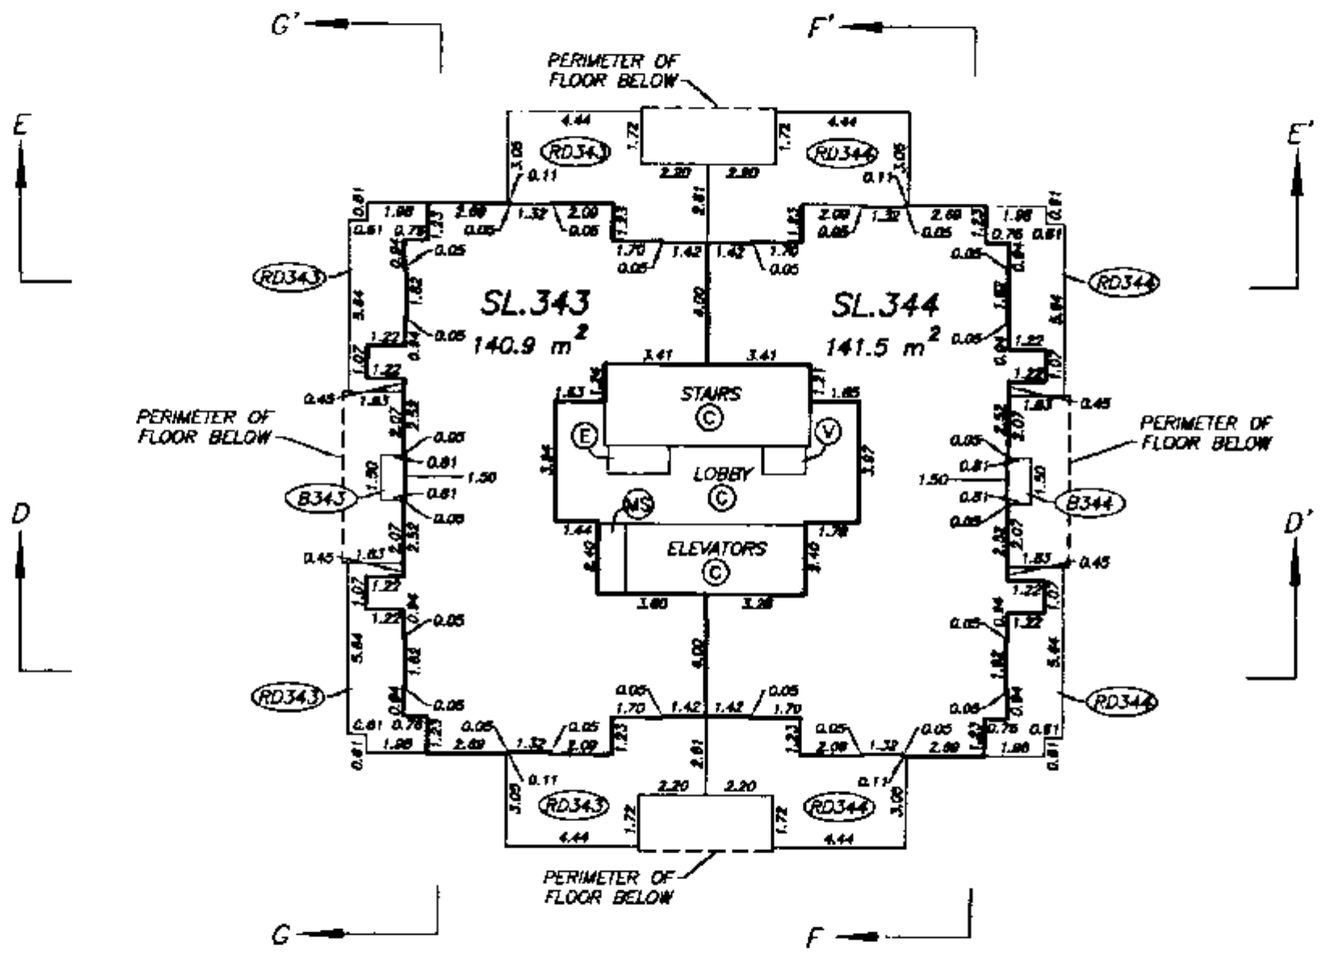

LEVEL 31 FLOOR PLAN

DRAWING # 30259-25
FILE # 30259-25_L31

DATE : AUGUST 13, 2002.

M. E. B.

FILED LMLMS4383 L99853 2003-11-05-16.35.16.153074

TOWER FLOOR PLANS

STRATA PLAN LMS 4383
PHASE 2

SCALE 1:200

4 0 4 8

ALL DISTANCES ARE IN METRES.

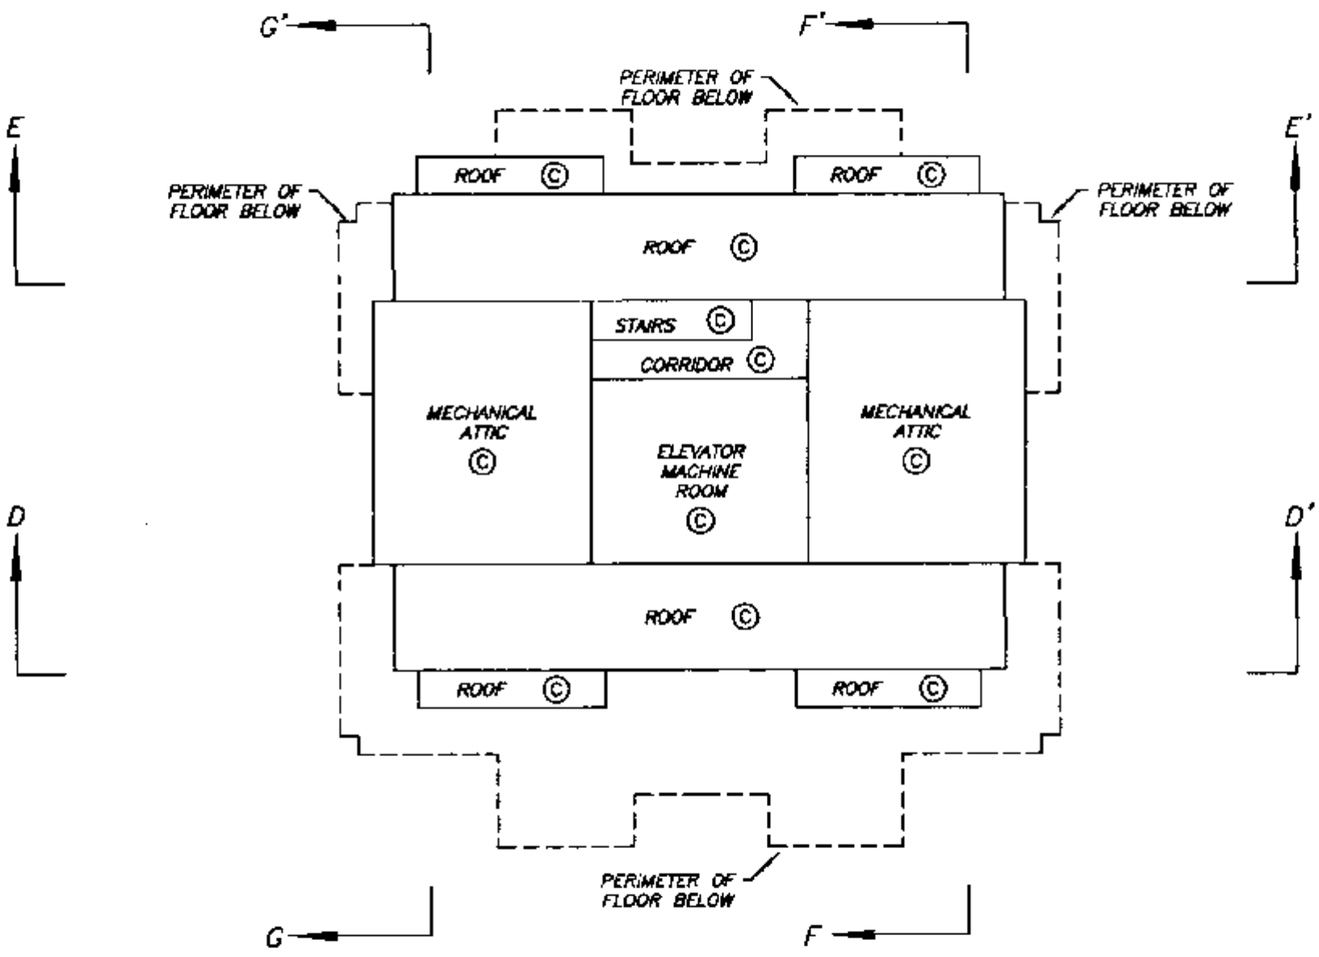

ROOF LEVEL FLOOR PLAN

DRAWING # 30259-25
FILE # 30259-25_Roof

DATE : AUGUST 13, 2002.

M.E.S.

FILED LMLNS4383 L99853 2003-11-05-16.35.16.153074