STRATA PLAN OF LOT G, BLOCK 114, DISTRICT LOT 541, GROUP 1, NEW WESTMINSTER DISTRICT, PLAN BCP44613

STRATA PLAN EPS1231

"CITY OF VANCOUVER"
B.C.G.S. 92G.025

"THE MARK"

1372 SEYMOUR STREET
VANCOUVER, B.C.

SCALE 1:500

10 0 10 20

ALL DISTANCES ARE IN METRES.

THE INTENDED PLOT SIZE OF THIS PLAN IS 279mm IN WIDTH BY 432mm IN HEIGHT (B SIZE) WHEN PLOTTED AT A SCALE OF 1:500

INTEGRATED SURVEY AREA No. 31 (VANCOUVER) NAD-83 (CSRS)

THIS PLAN SHOWS HORIZONTAL GROUND-LEVEL DISTANCES UNLESS OTHERWISE SPECIFIED. TO COMPUTE GRID DISTANCES, MULTIPLY GROUND-LEVEL DISTANCES BY THE AVERAGE COMBINED FACTOR OF 0.9996008 WHICH HAS BEEN DERIVED FROM GEODETIC CONTROL MONUMENTS V-2766 AND V-2162

LEGEND

GRID BEARINGS ARE DERIVED FROM OBSERVATIONS BETWEEN GEODETIC CONTROL MONUMENTS V-2766 AND V-2162

- ▲ – DENOTES CONTROL MONUMENT FOUND
- ● – DENOTES STANDARD IRON POST FOUND
- ■ – DENOTES LEAD PLUG FOUND
- ○ – DENOTES STANDARD IRON POST PLACED
- □ – DENOTES LEAD PLUG PLACED
- NR – DENOTES NO RECORD
- D/R – DENOTES DESTROYED/RESET
- SL. – DENOTES STRATA LOT
- PT. – DENOTES PART
- LCP – DENOTES LIMITED COMMON PROPERTY
- (C) – DENOTES COMMON PROPERTY
- (E) – DENOTES ELECTRICAL ROOM BEING COMMON PROPERTY
- (V) – DENOTES VENT BEING COMMON PROPERTY
- (MS) – DENOTES MECHANICAL SPACE BEING COMMON PROPERTY
- (ES) – DENOTES ELECTRICAL SHAFT BEING COMMON PROPERTY
- (P1) TYPICAL – DENOTES PATIO BEING LIMITED COMMON PROPERTY FOR THE EXCLUSIVE USE OF SL. 1
- (B1) TYPICAL – DENOTES BALCONY BEING LIMITED COMMON PROPERTY FOR THE EXCLUSIVE USE OF SL. 1
- (RT37) TYPICAL – DENOTES ROOF TERRACE BEING LIMITED COMMON PROPERTY FOR THE EXCLUSIVE USE OF SL. 37
- O/B – DENOTES OPEN TO BELOW, PART OF SL, BUT EXCLUDED FROM AREA CALCULATION.

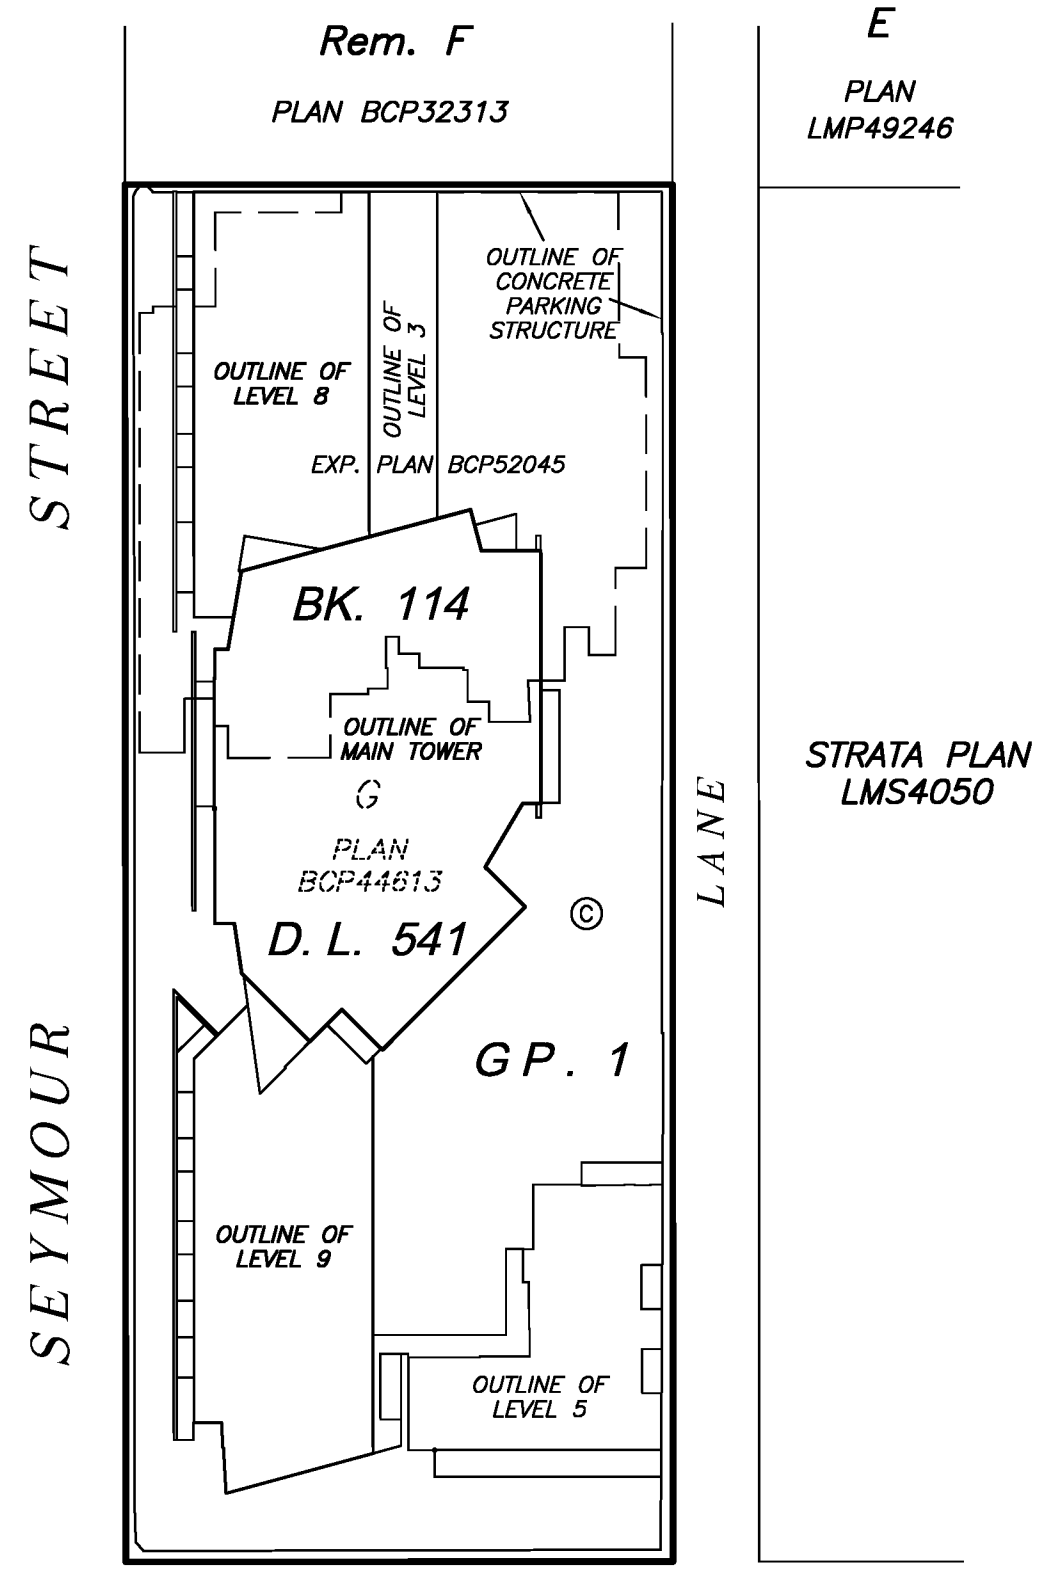

SEE SHEET #2 FOR BOUNDARY DIMENSIONS

SEE SHEET #3 FOR BUILDING LOCATION AND DIMENSIONS

THIS STRATA PLAN CONTAINS LIMITED COMMON PROPERTY ACCORDING TO SEC. 73 (a)(i) OF THE STRATA PROPERTY ACT.

THIS PLAN SHOWS ONE OR MORE WITNESS POSTS WHICH ARE NOT SET ON THE TRUE CORNER(S) AND ARE SET ALONG THE PRODUCTION OF THE PROPERTY BOUNDARY UNLESS OTHERWISE NOTED.

NOTE:

ALL BOUNDARIES OF STRATA LOTS ARE PARALLEL TO, PERPENDICULAR TO, OR AT 45° DEFLECTION TO, UNLESS OTHERWISE SHOWN.

NOTE:

THIS STRATA PLAN DOES NOT HAVE LEVEL 4, 13, 14, 24, 34 AND 44

THE BUILDINGS SHOWN HEREON ARE WITHIN THE EXTERNAL BOUNDARIES OF THE LAND THAT IS THE SUBJECT OF THE STRATA PLAN.

THE BUILDINGS INCLUDED IN THIS STRATA PLAN HAVE NOT BEEN PREVIOUSLY OCCUPIED.

BENNETT LAND SURVEYING LTD.
B.C. & CANADA LAND SURVEYORS
#201-9547 152nd STREET,
SURREY, B.C. V3R 5Y5
PHONE : 604-582-0717

DRAWING # 30762-6
FILE # 30762-6_FS
DATE : JUNE 28, 2013

THIS PLAN LIES WITHIN THE GREATER VANCOUVER REGIONAL DISTRICT

BOUNDARY DIMENSIONS

STRATA PLAN EPS1231

SCALE 1:500

10 0 10 20

ALL DISTANCES ARE IN METRES.

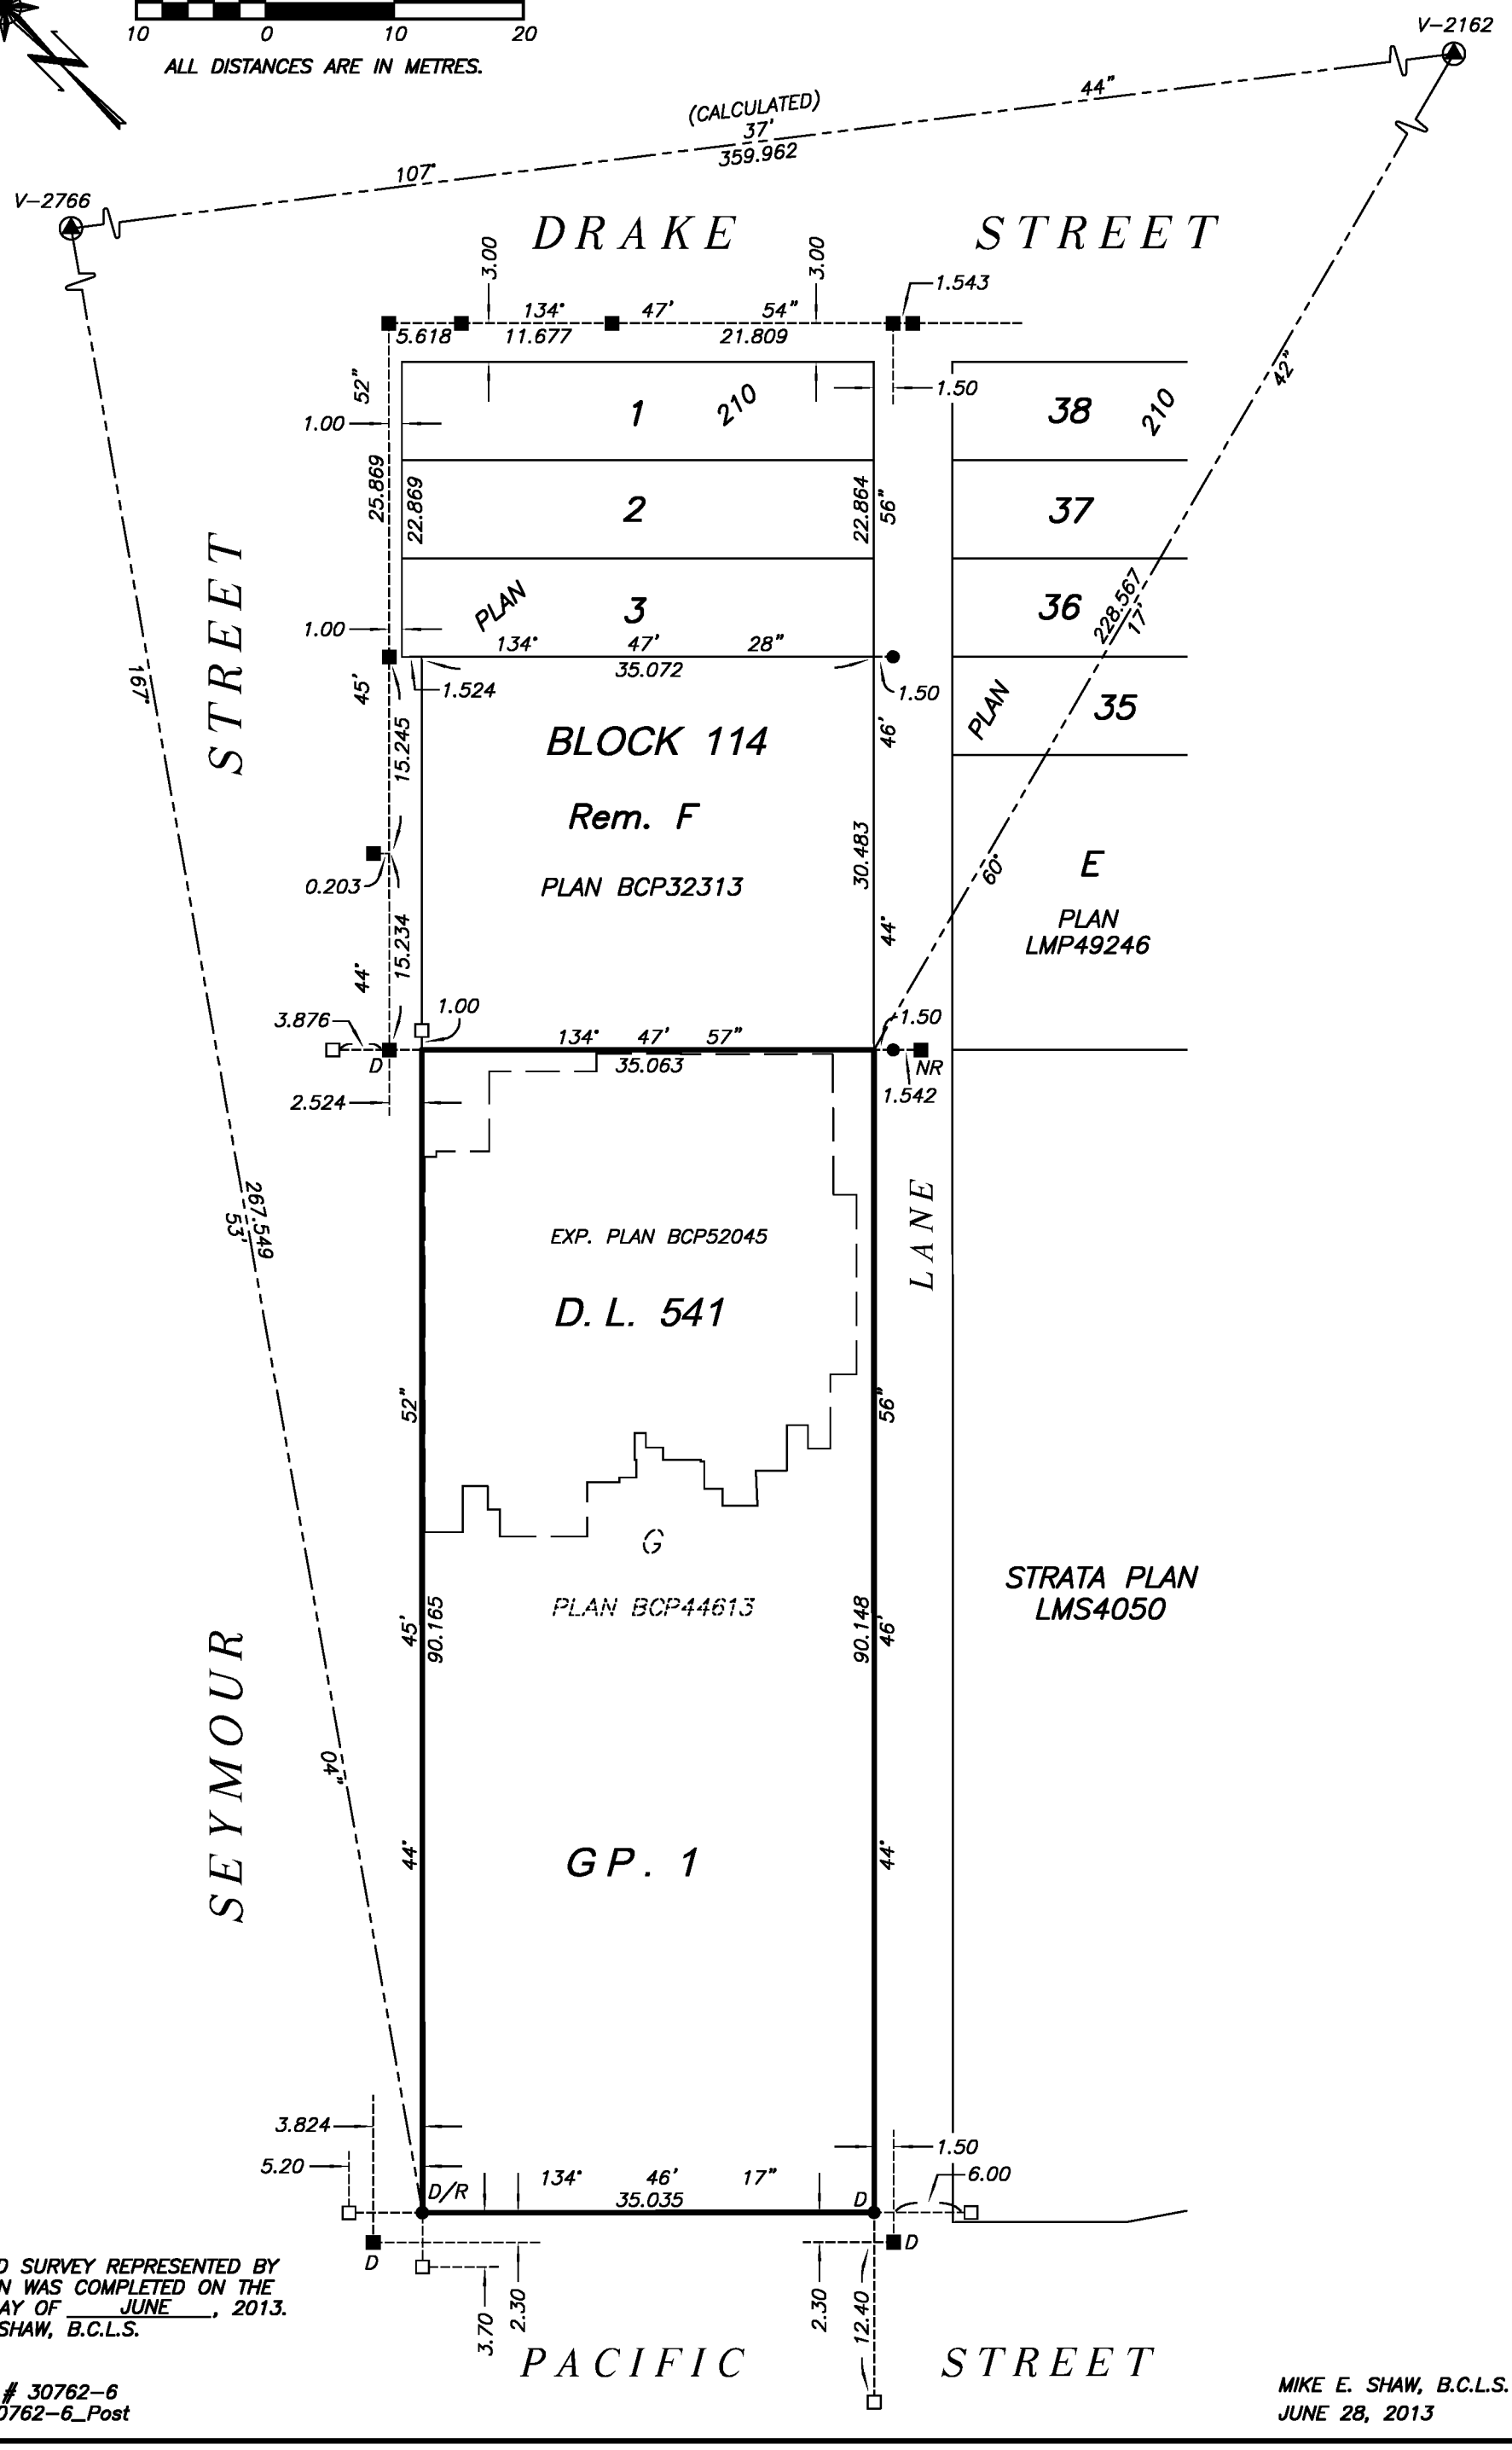

THE FIELD SURVEY REPRESENTED BY THIS PLAN WAS COMPLETED ON THE 28th DAY OF JUNE, 2013.
MIKE E. SHAW, B.C.L.S.

DRAWING # 30762–6
FILE # 30762–6_Post

MIKE E. SHAW, B.C.L.S.
JUNE 28, 2013

BUILDING LOCATION AND DIMENSIONS

STRATA PLAN EPS1231

SCALE 1:300

5 0 5 10

ALL DISTANCES ARE IN METRES.

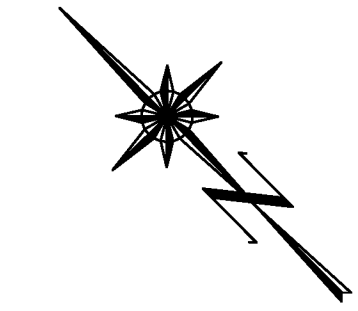

DETAIL

NOT TO SCALE

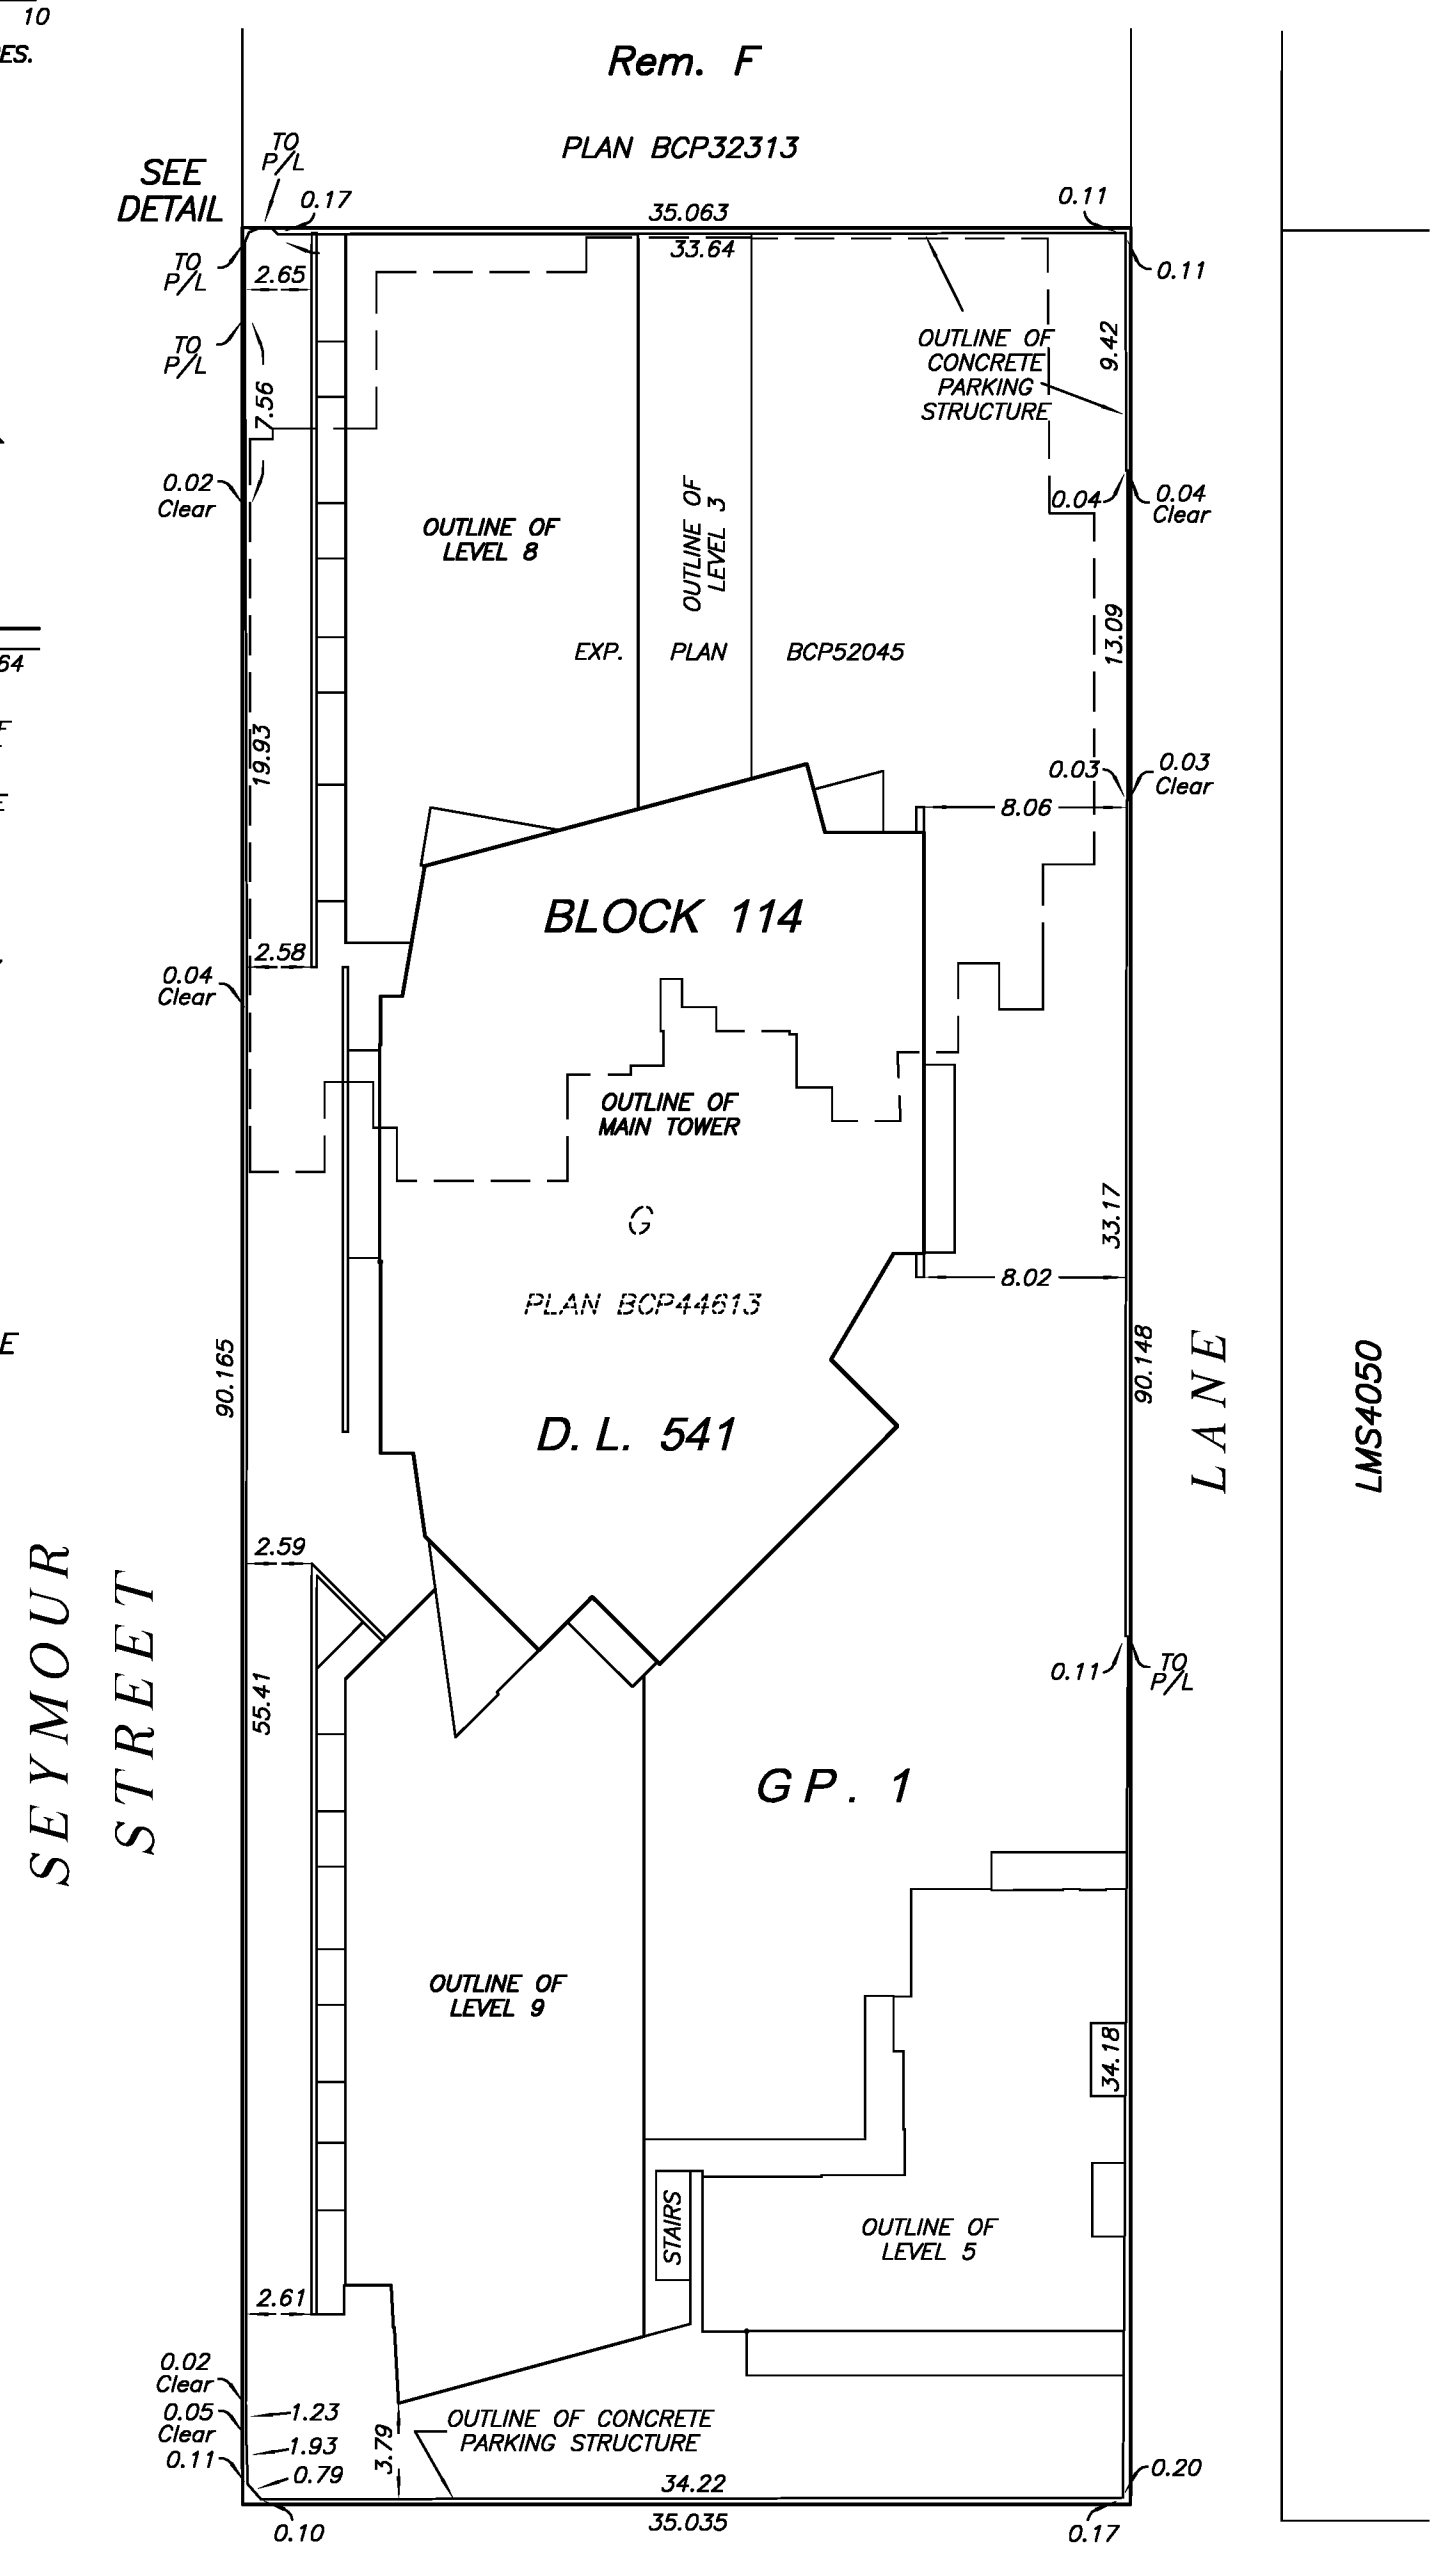

DRAWING # 30762-6
FILE # 30762-6_CE

MIKE E. SHAW, B.C.L.S.
JUNE 28, 2013

SECTION A – A'

STRATA PLAN EPS1231

SCALE 1:250

4 0 4 8

ALL DISTANCES ARE IN METRES.

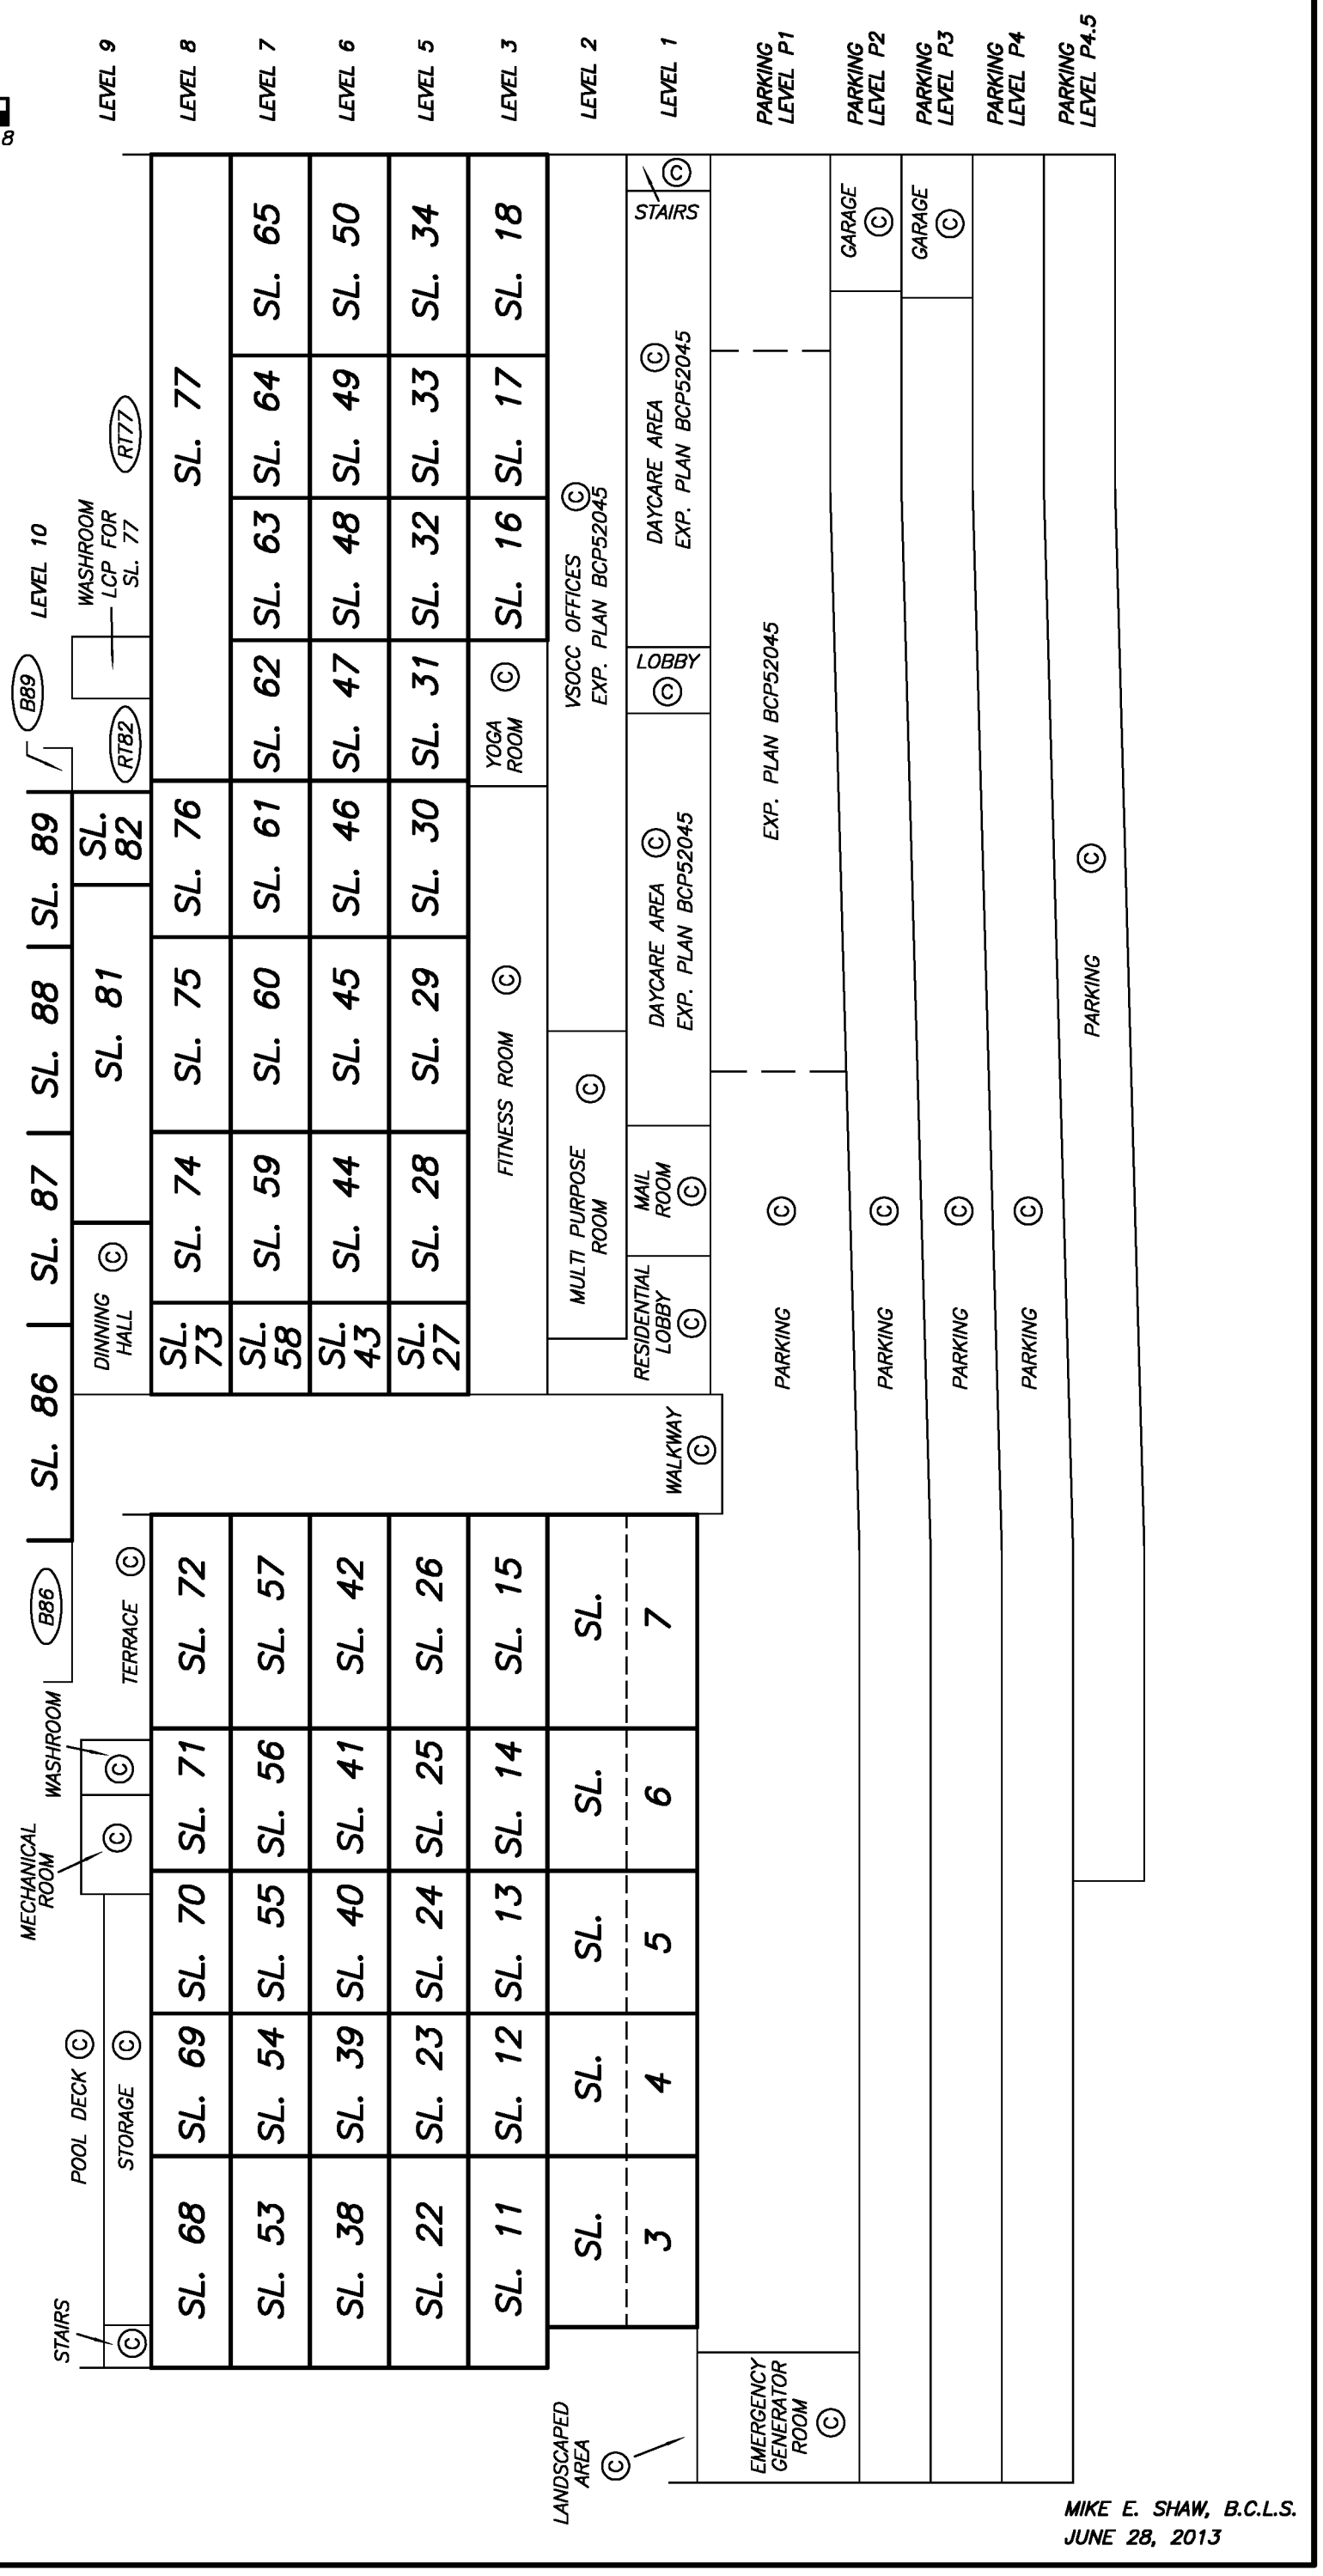

SEE SHEET #5
FOR CONTINUATION

DRAWING # 30762–6
FILE # 30762–6_SA

MIKE E. SHAW, B.C.L.S.
JUNE 28, 2013

SECTION A – A'

STRATA PLAN EPS1231

SCALE 1:125

2 0 2 4

ALL DISTANCES ARE IN METRES.

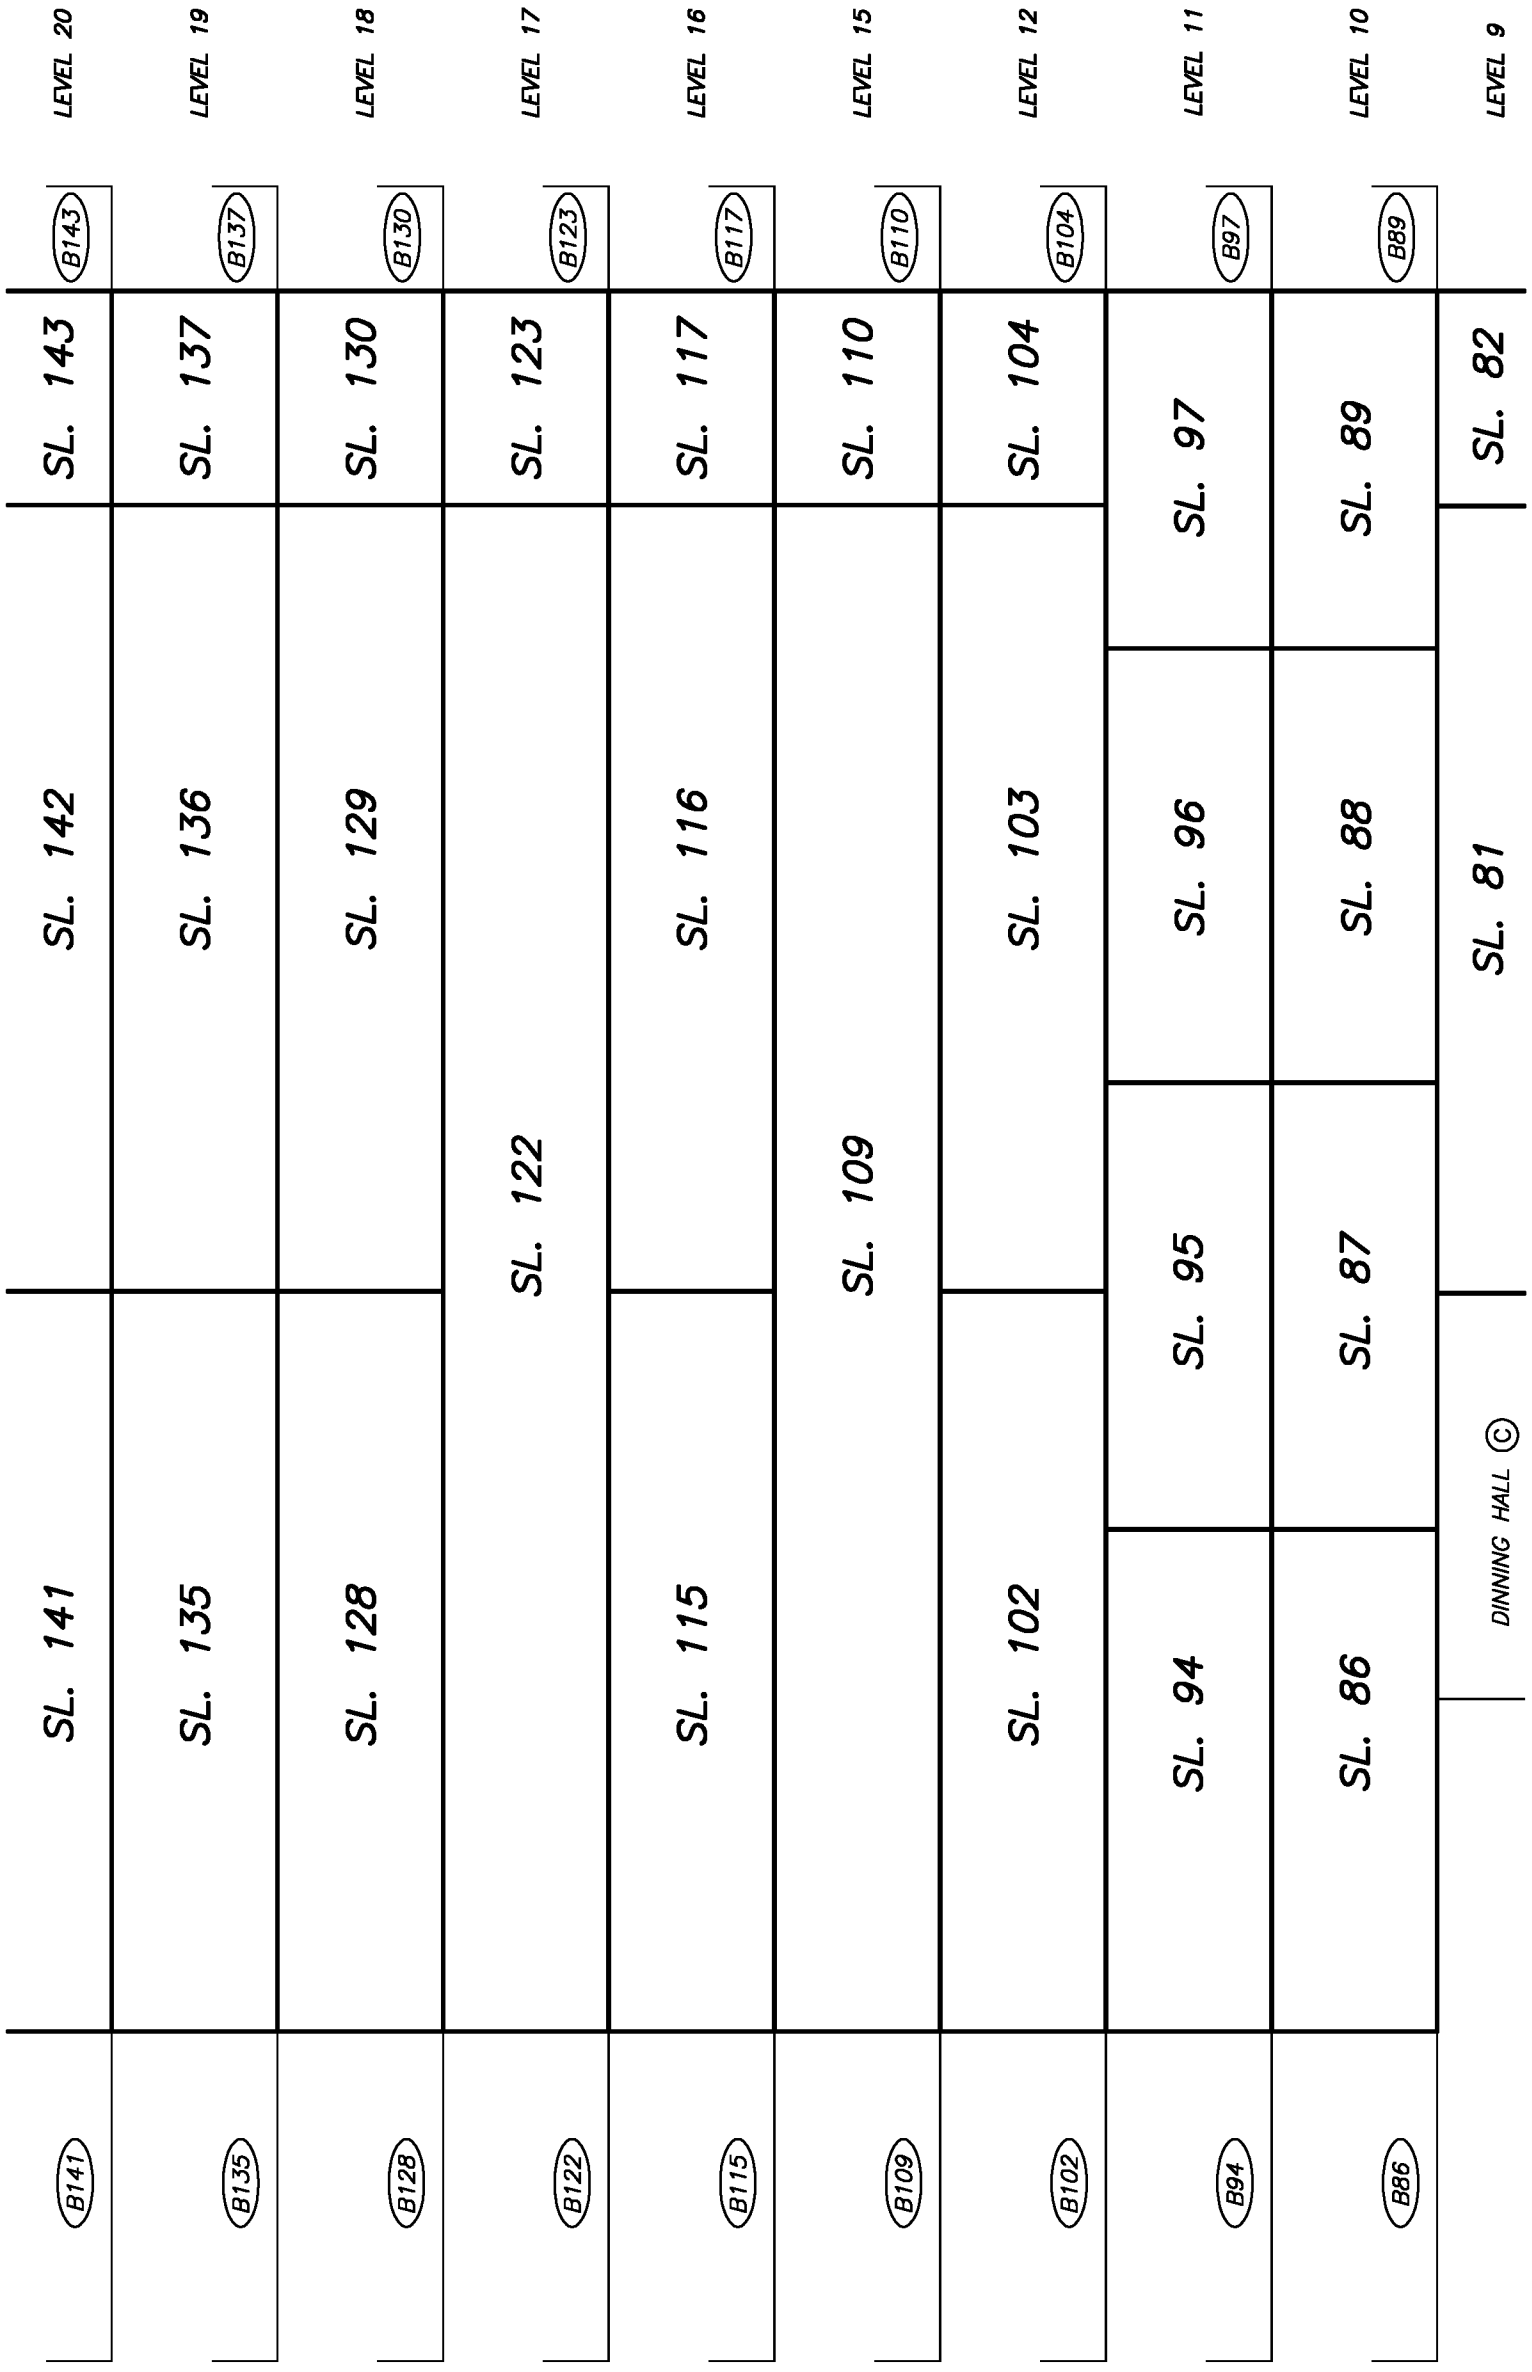

DRAWING # 30762–6
FILE # 30762–6_SA

MIKE E. SHAW, B.C.L.S.
JUNE 28, 2013

SECTION A – A'

STRATA PLAN EPS1231

SCALE 1:125

2 0 2 4

ALL DISTANCES ARE IN METRES.

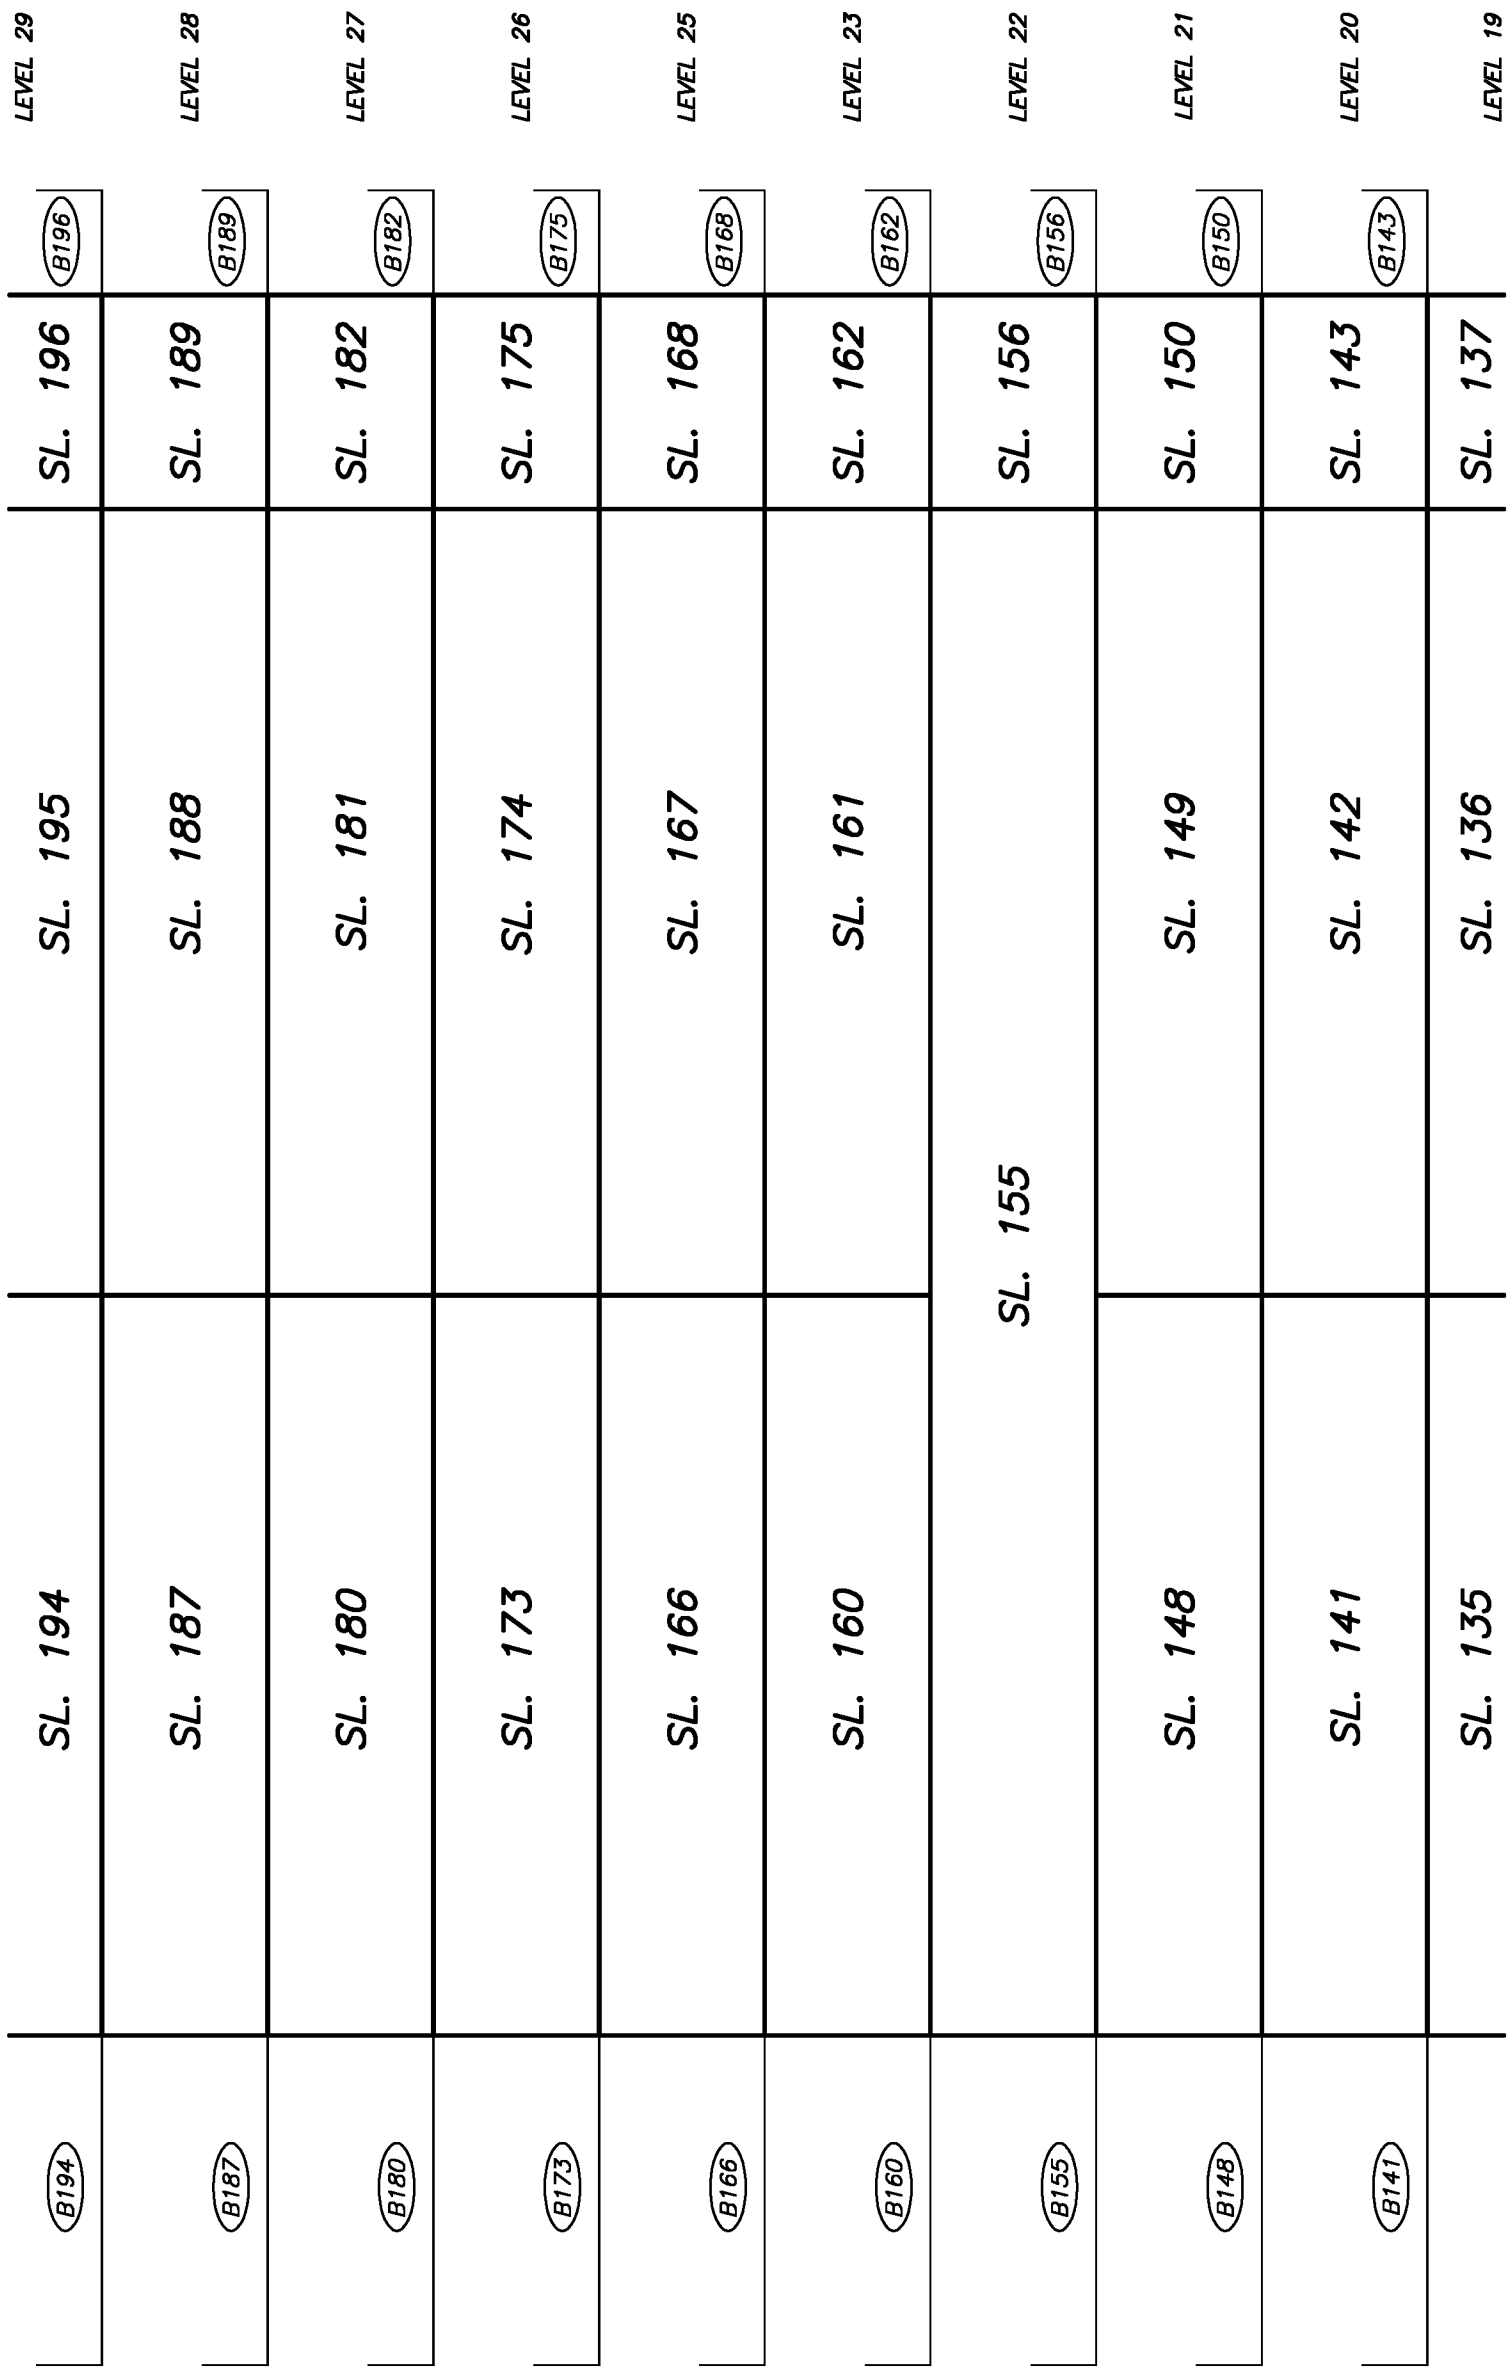

SEE SHEET #7
FOR CONTINUATION

SEE SHEET #5
FOR CONTINUATION

DRAWING # 30762-6
FILE # 30762-6_SA

MIKE E. SHAW, B.C.L.S.
JUNE 28, 2013

SECTION A – A'

STRATA PLAN EPS1231

SCALE 1:125

2 0 2 4

ALL DISTANCES ARE IN METRES.

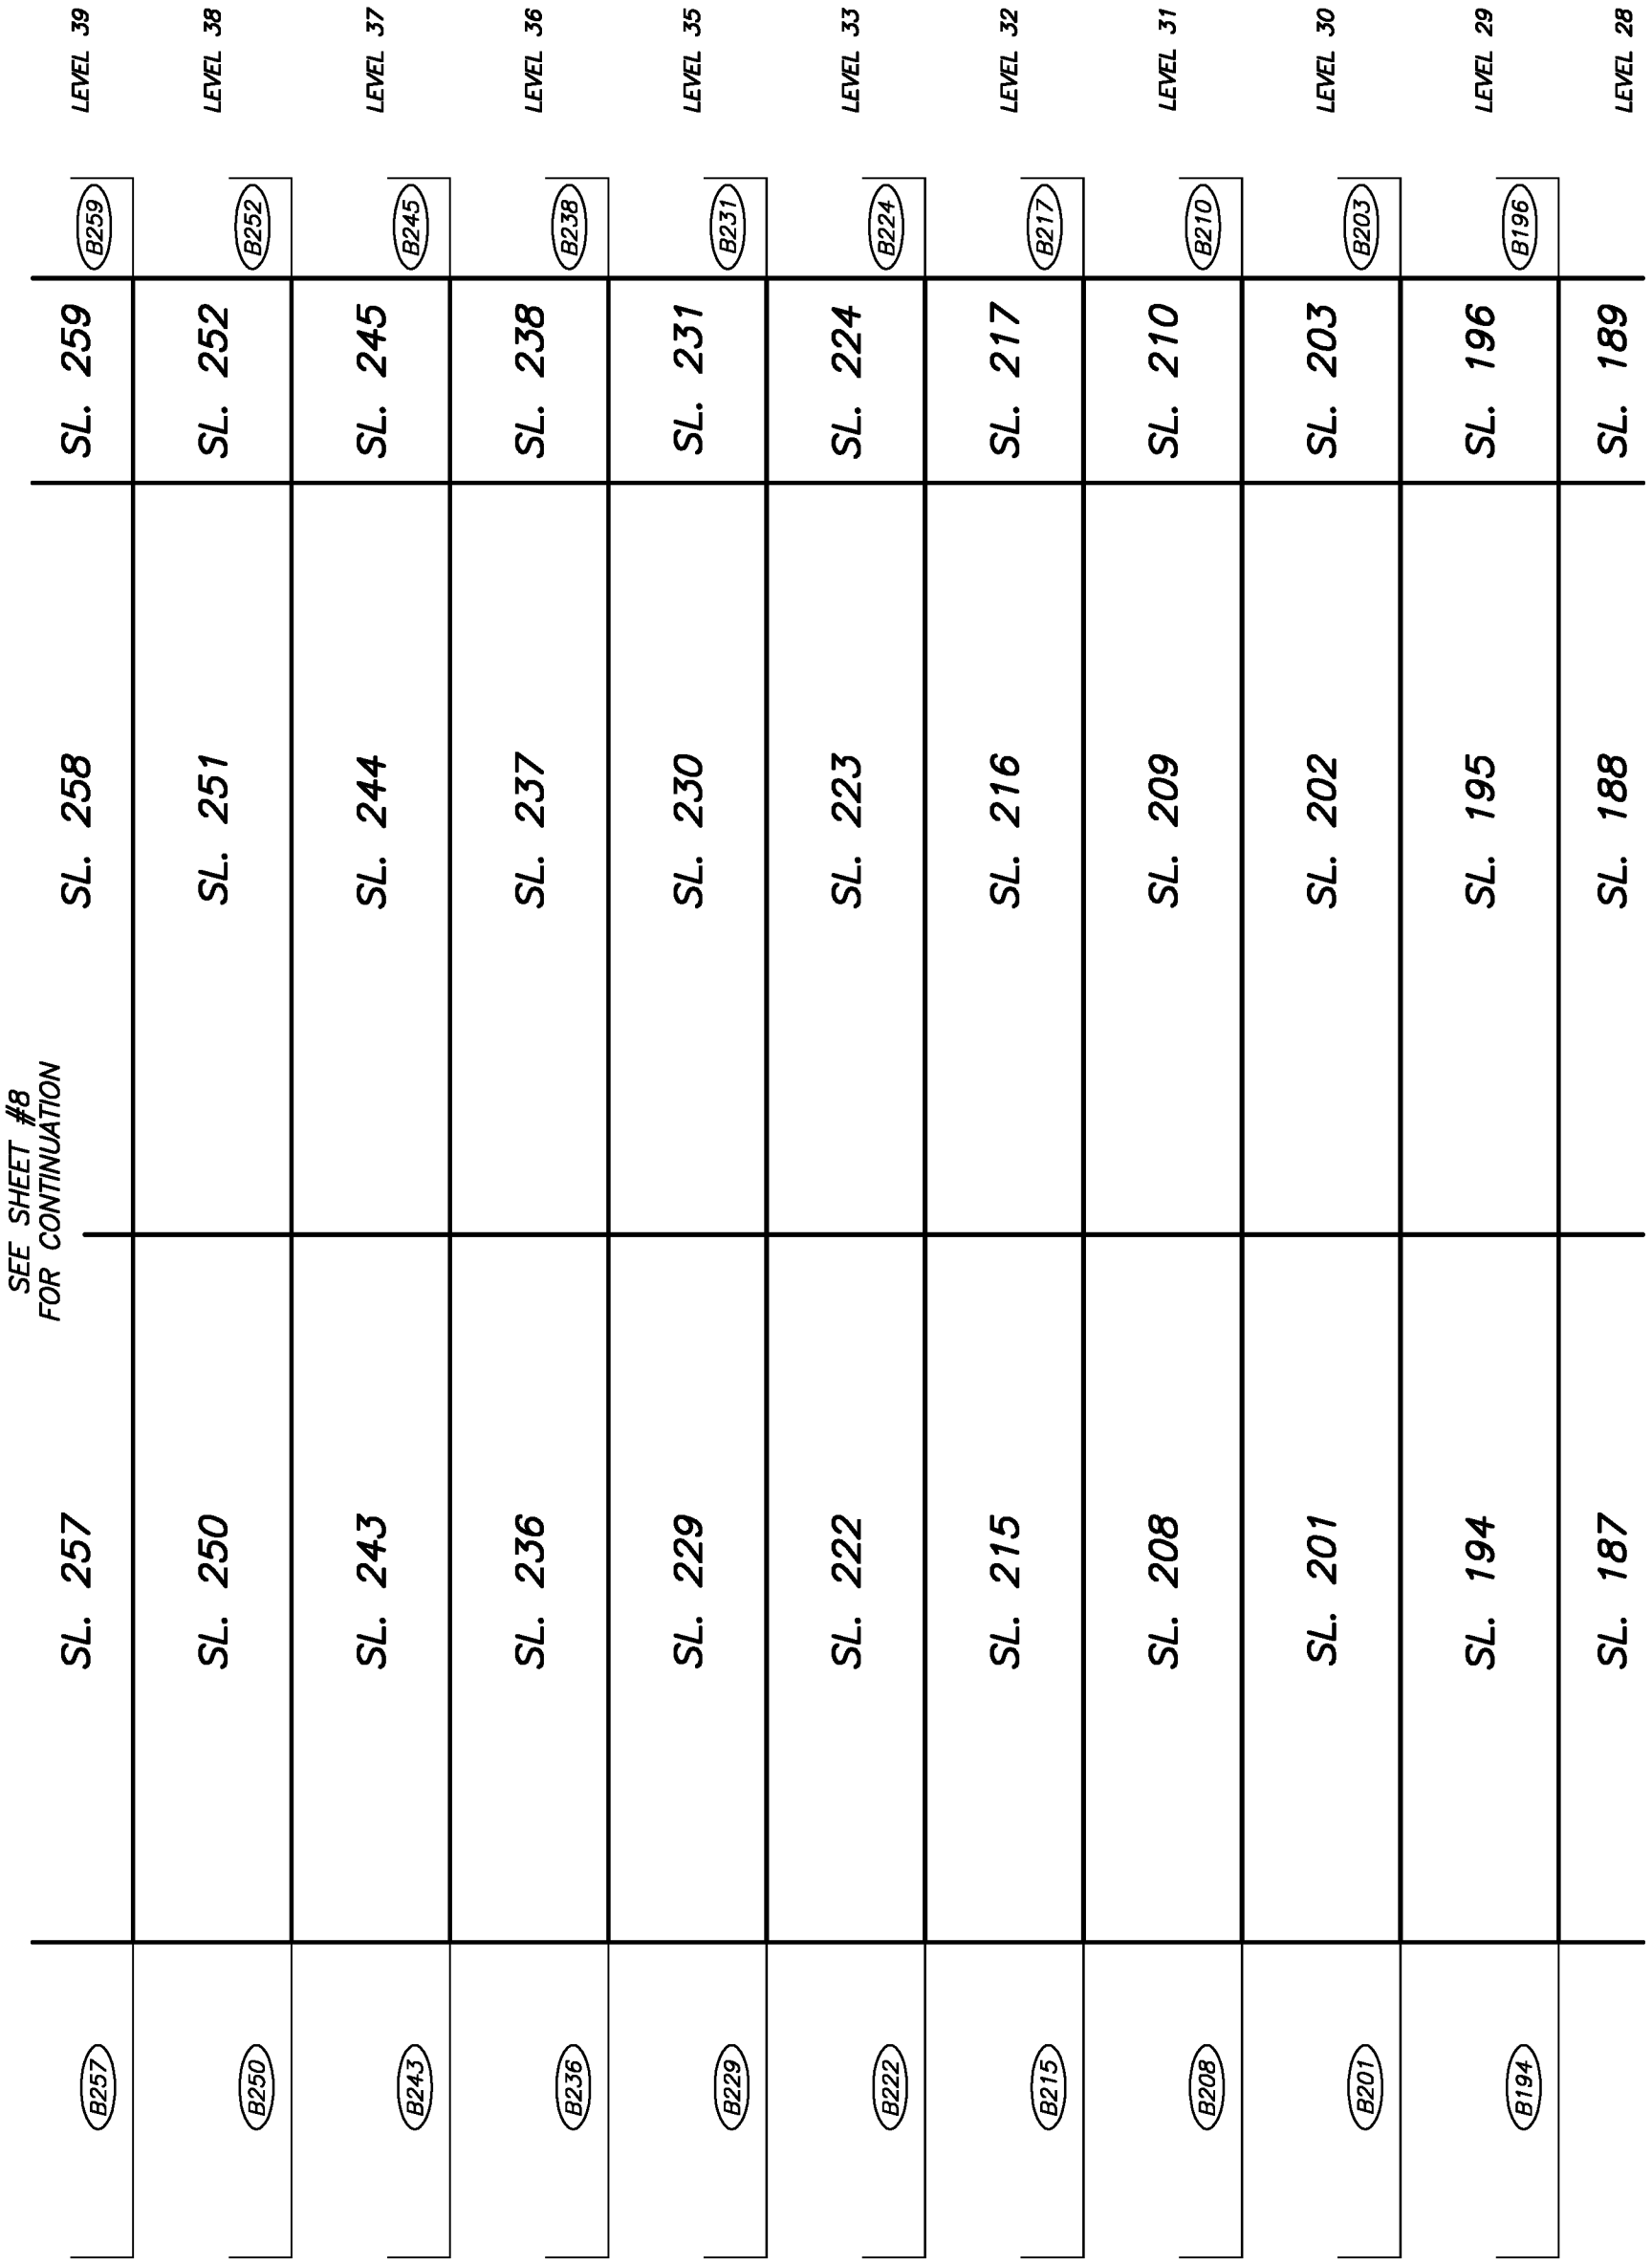

SEE SHEET #8 FOR CONTINUATION

SEE SHEET #6 FOR CONTINUATION

DRAWING # 30762-6
FILE # 30762-6_SA

MIKE E. SHAW, B.C.L.S.
JUNE 28, 2013

SECTION A – A'

STRATA PLAN EPS1231

SCALE 1:125

2 0 2 4

ALL DISTANCES ARE IN METRES.

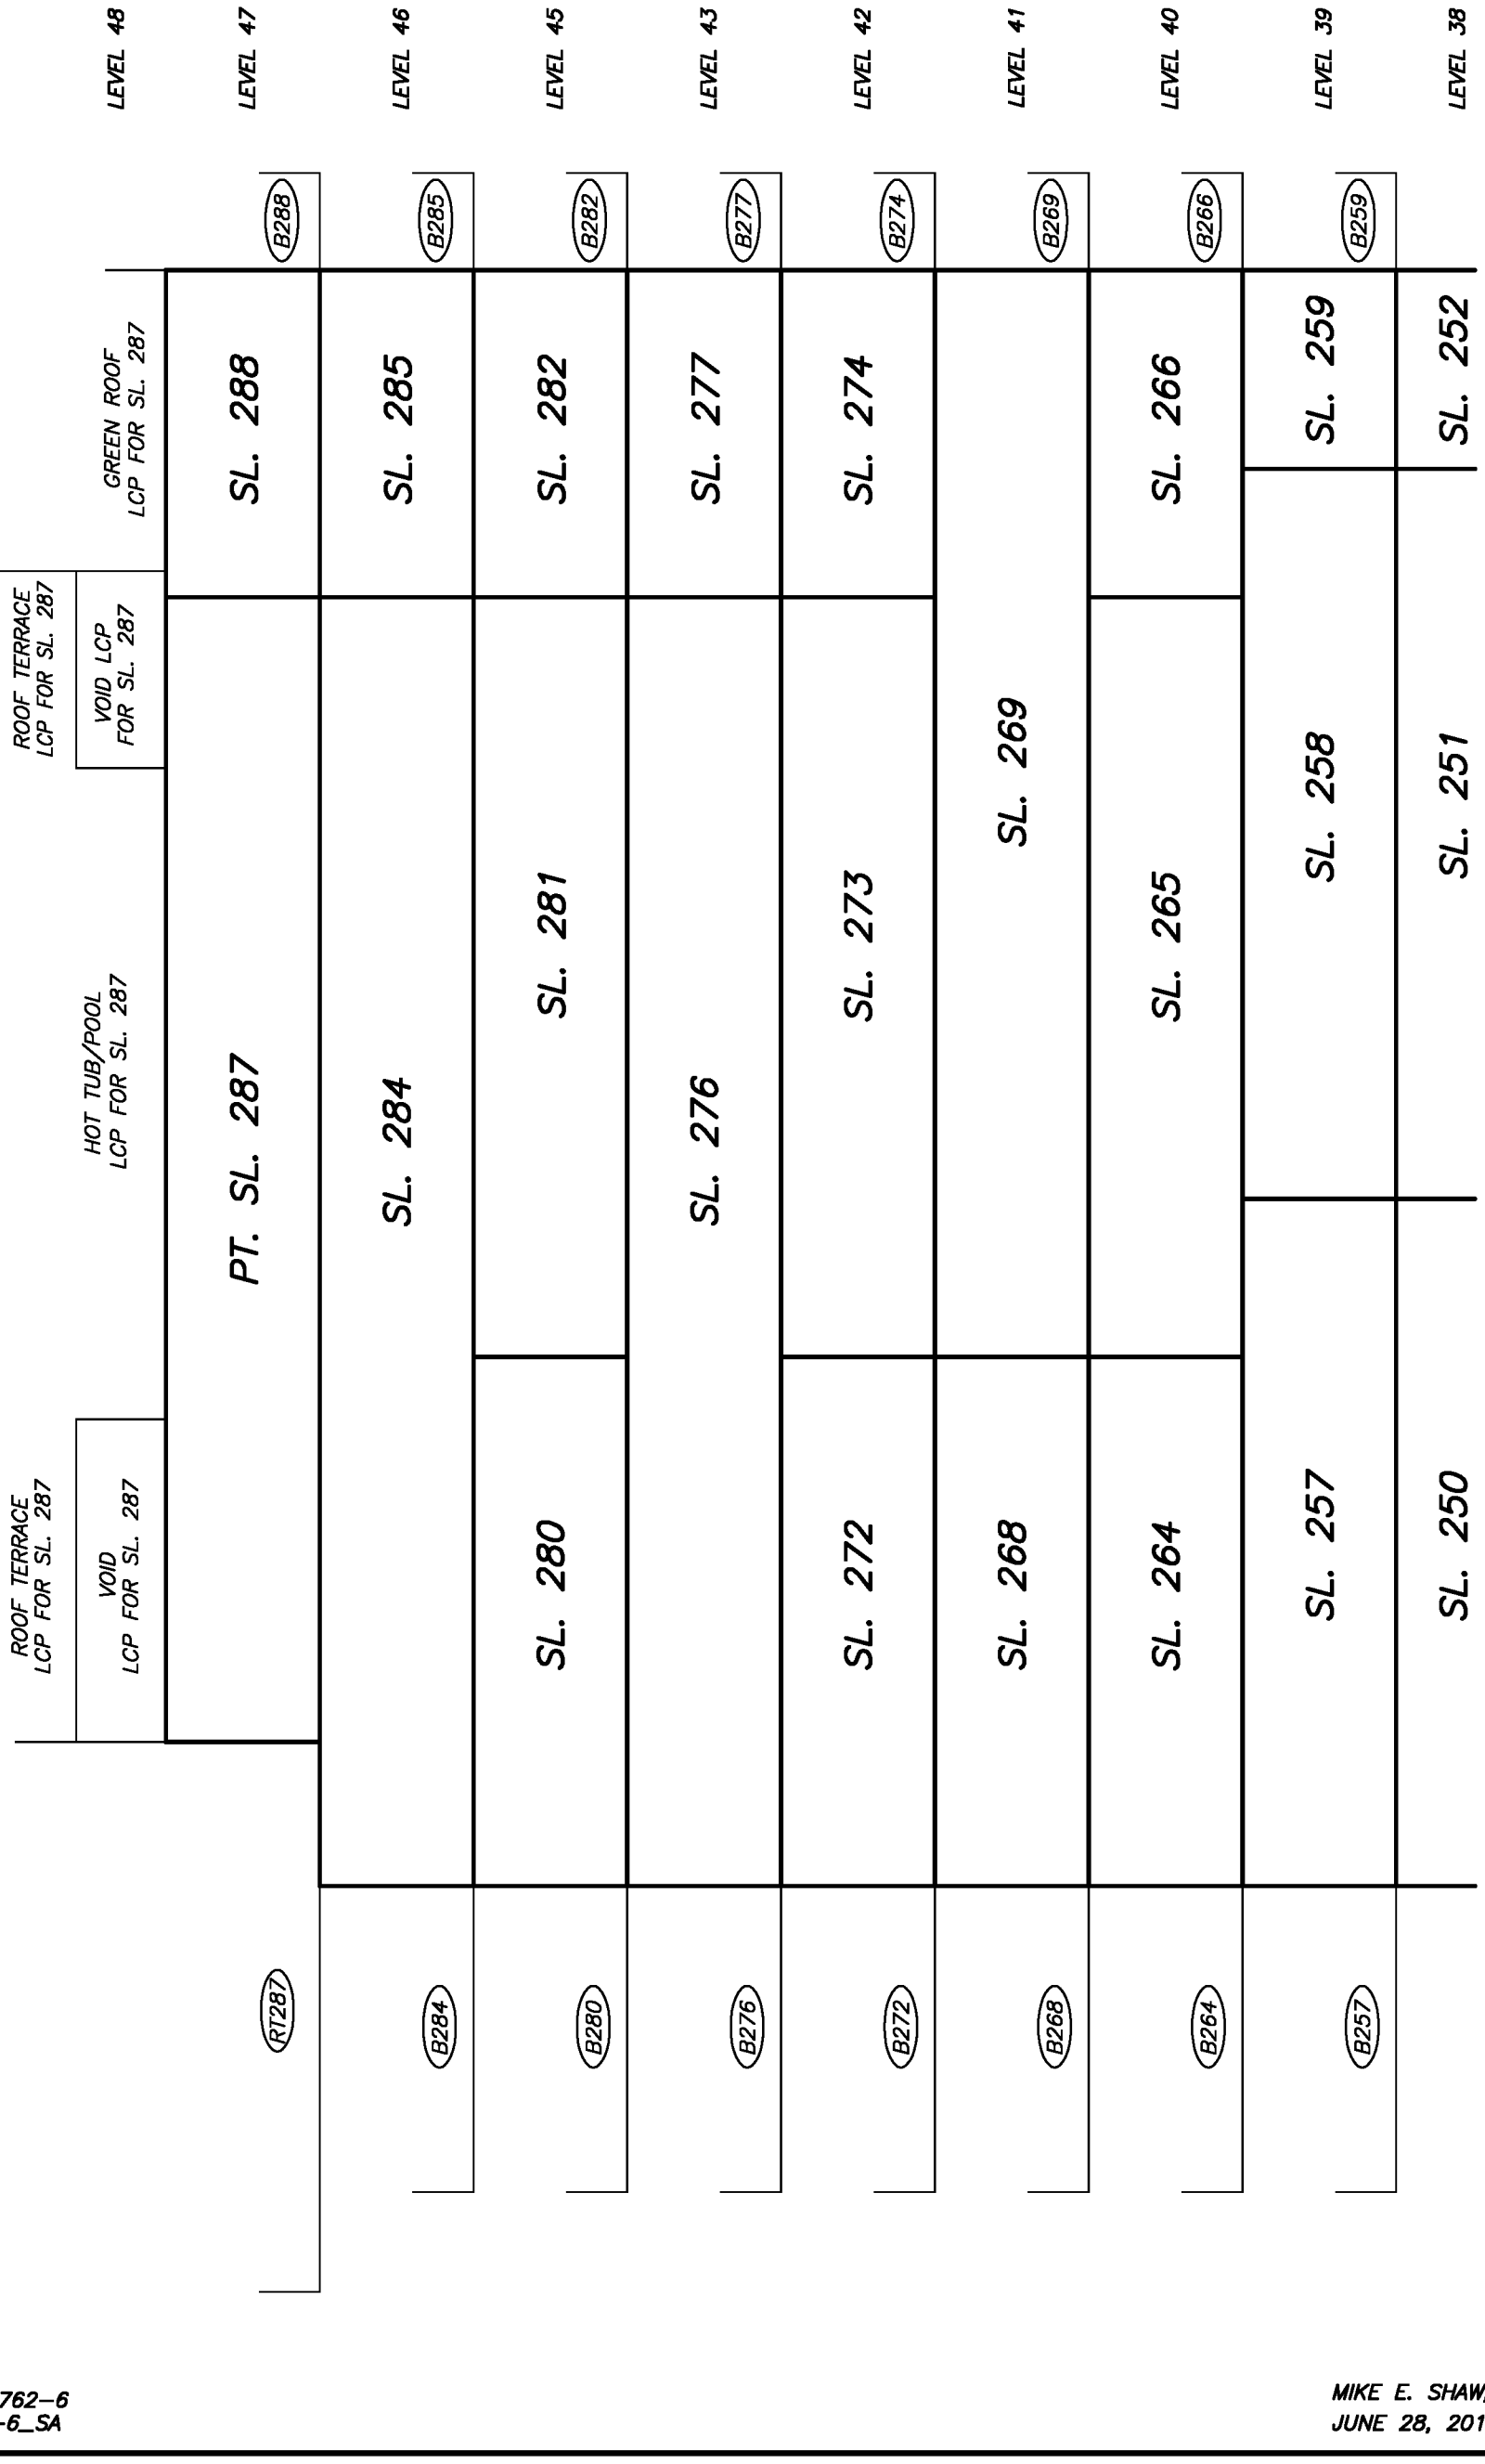

DRAWING # 30762–6
FILE # 30762–6_SA

MIKE E. SHAW, B.C.L.S.
JUNE 28, 2013

PARKING LEVEL P4.5 FLOOR PLAN

STRATA PLAN EPS1231

SCALE 1:250

4 0 4 8

ALL DISTANCES ARE IN METRES.

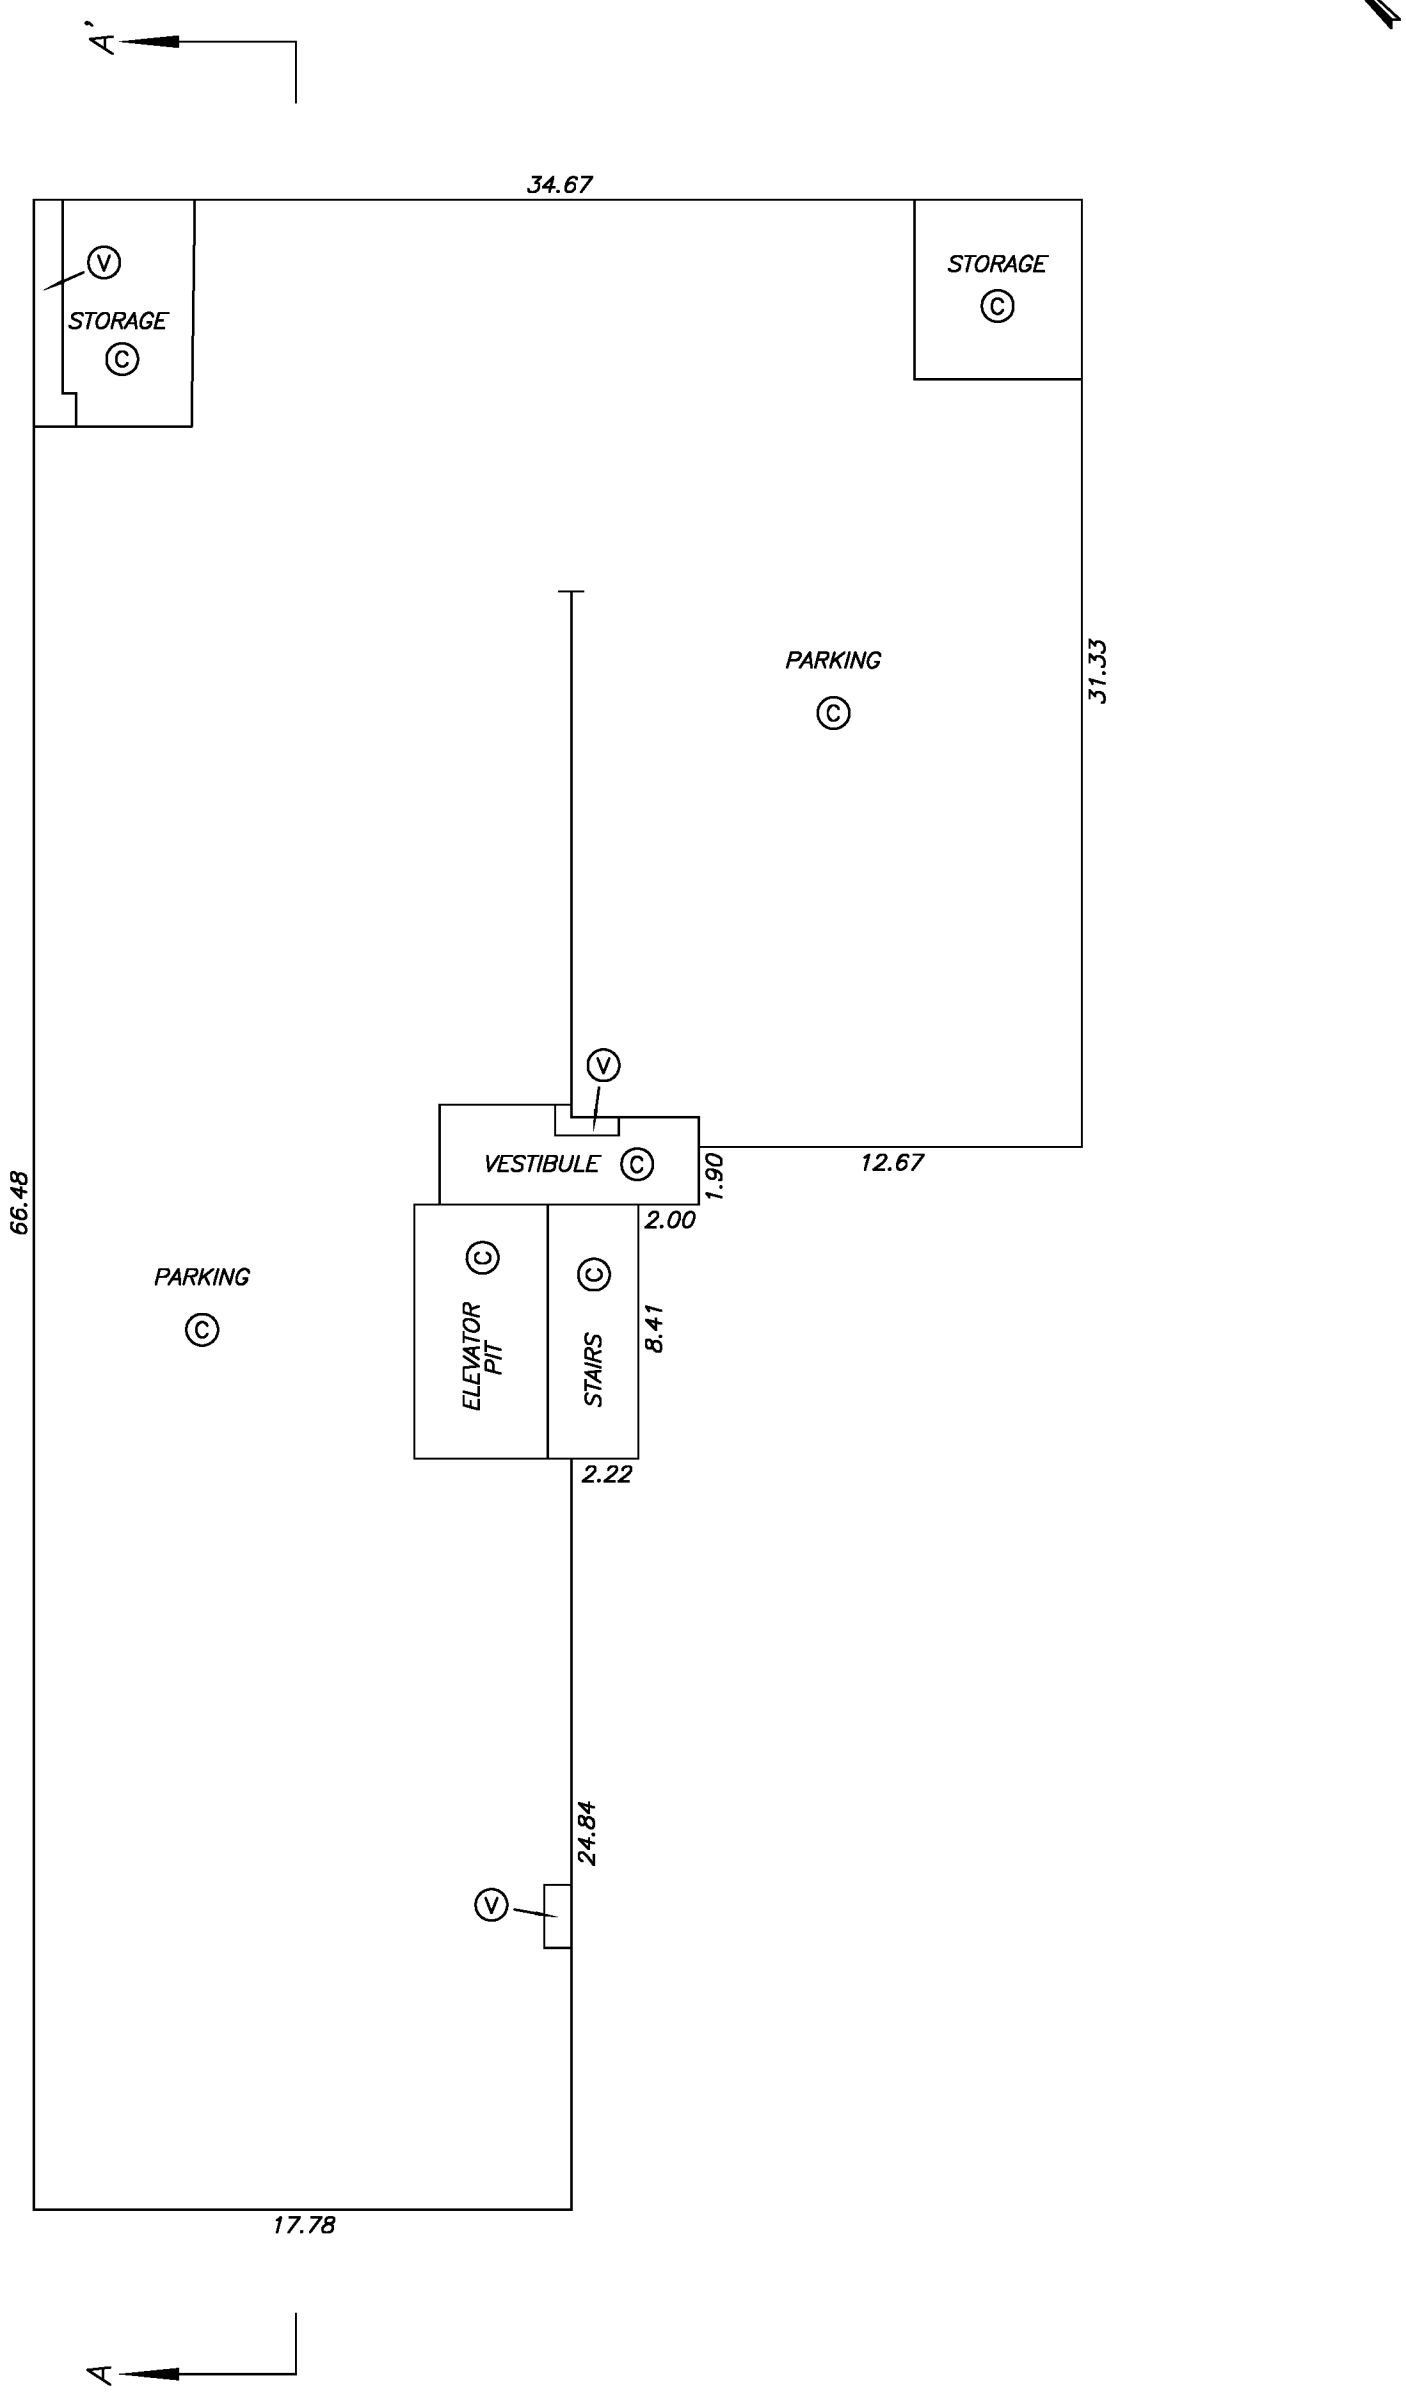

DRAWING # 30762-6
FILE # 30762-6_P4.5

MIKE E. SHAW, B.C.L.S.
JUNE 28, 2013

PARKING LEVEL P4 FLOOR PLAN

STRATA PLAN EPS1231

SCALE 1:250

4 0 4 8

ALL DISTANCES ARE IN METRES.

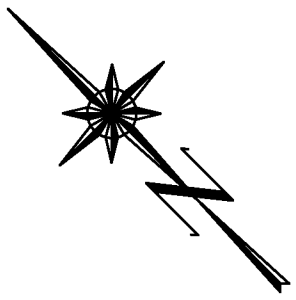

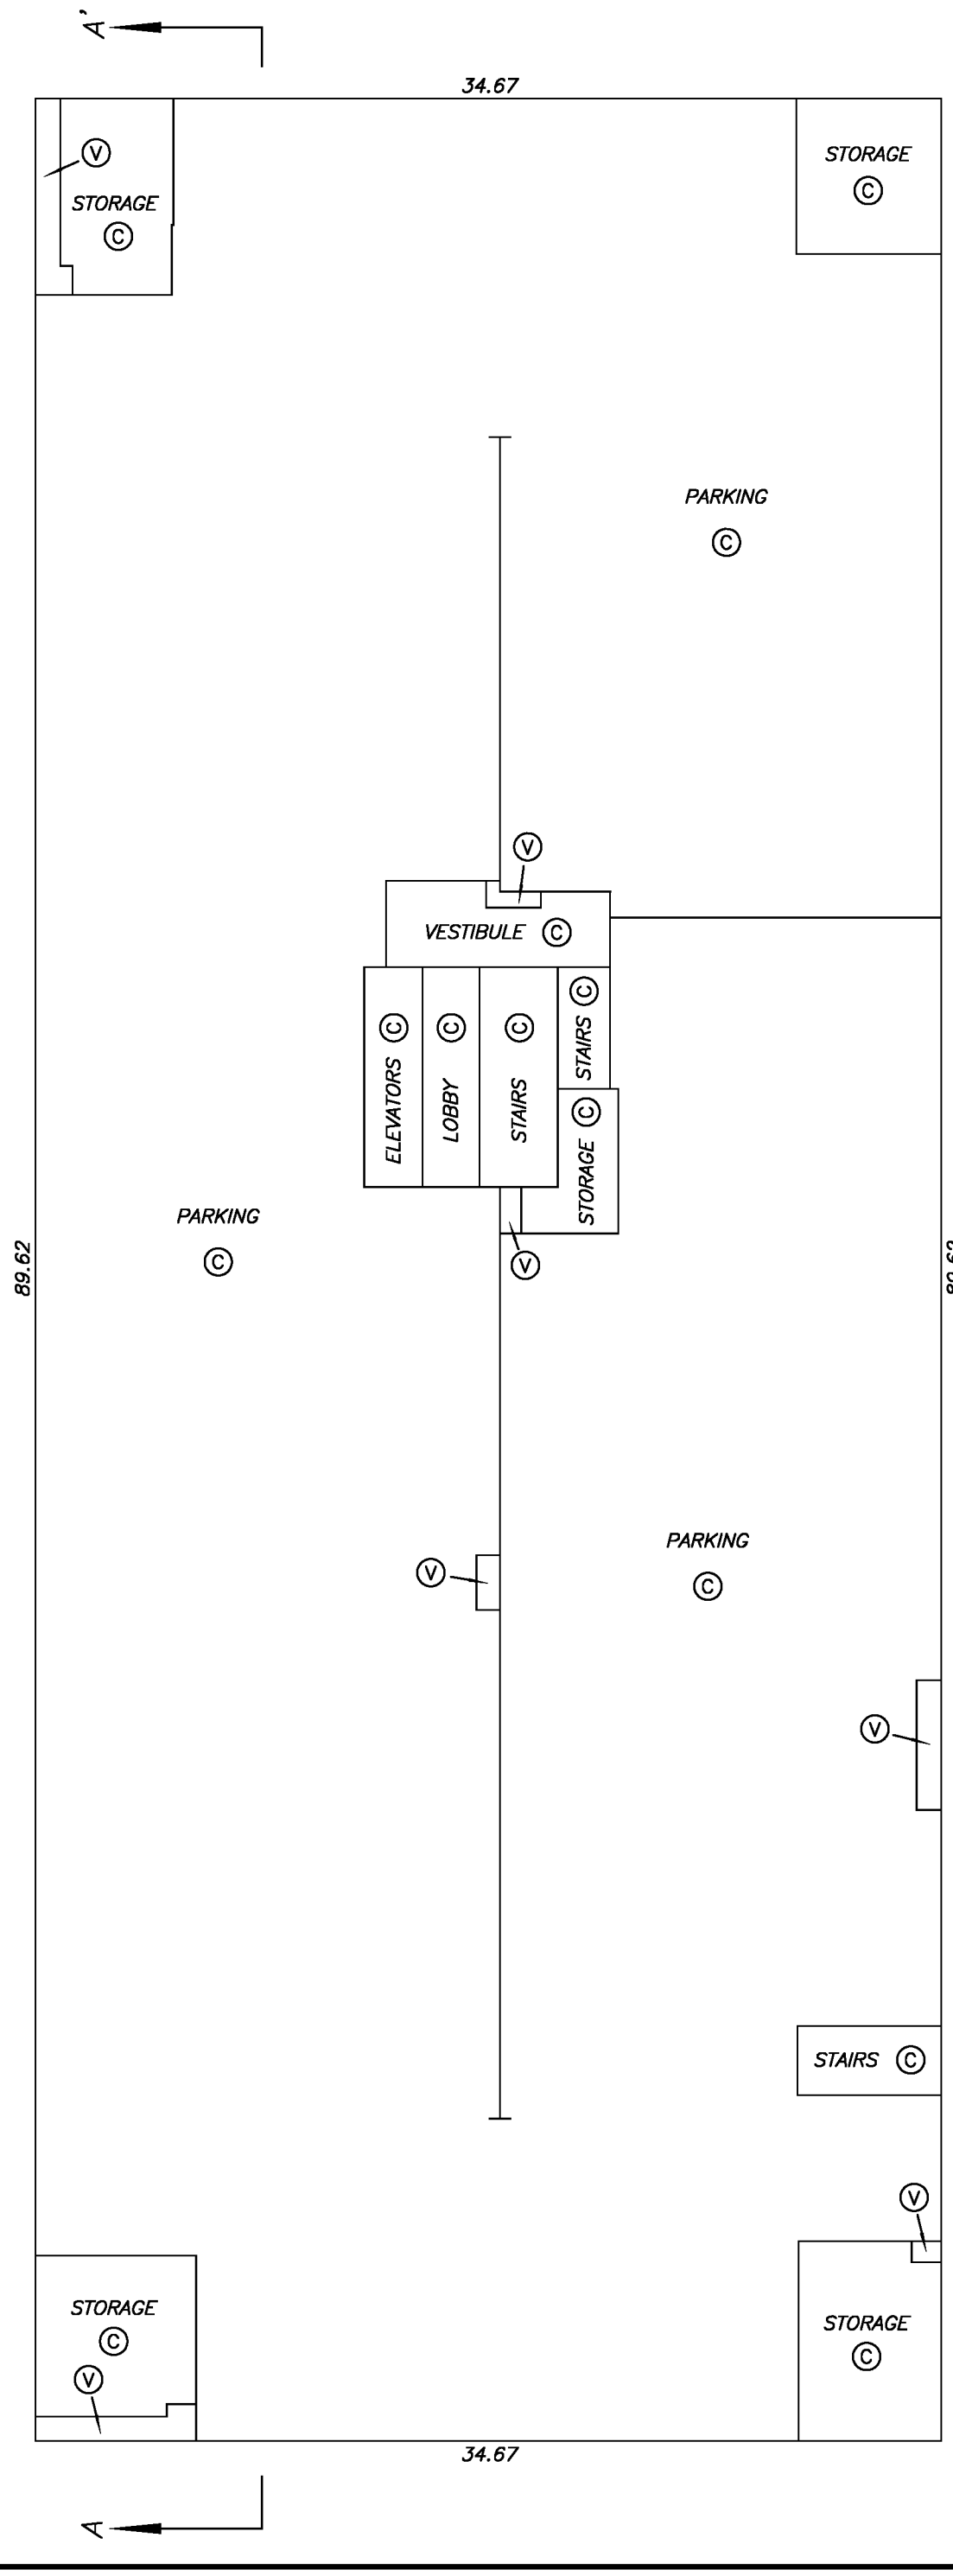

DRAWING # 30762-6
FILE # 30762-6_P4

MIKE E. SHAW, B.C.L.S.
JUNE 28, 2013

PARKING LEVEL P3 FLOOR PLAN

STRATA PLAN EPS1231

SCALE 1:250

4 0 4 8

ALL DISTANCES ARE IN METRES.

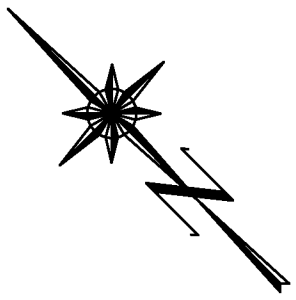

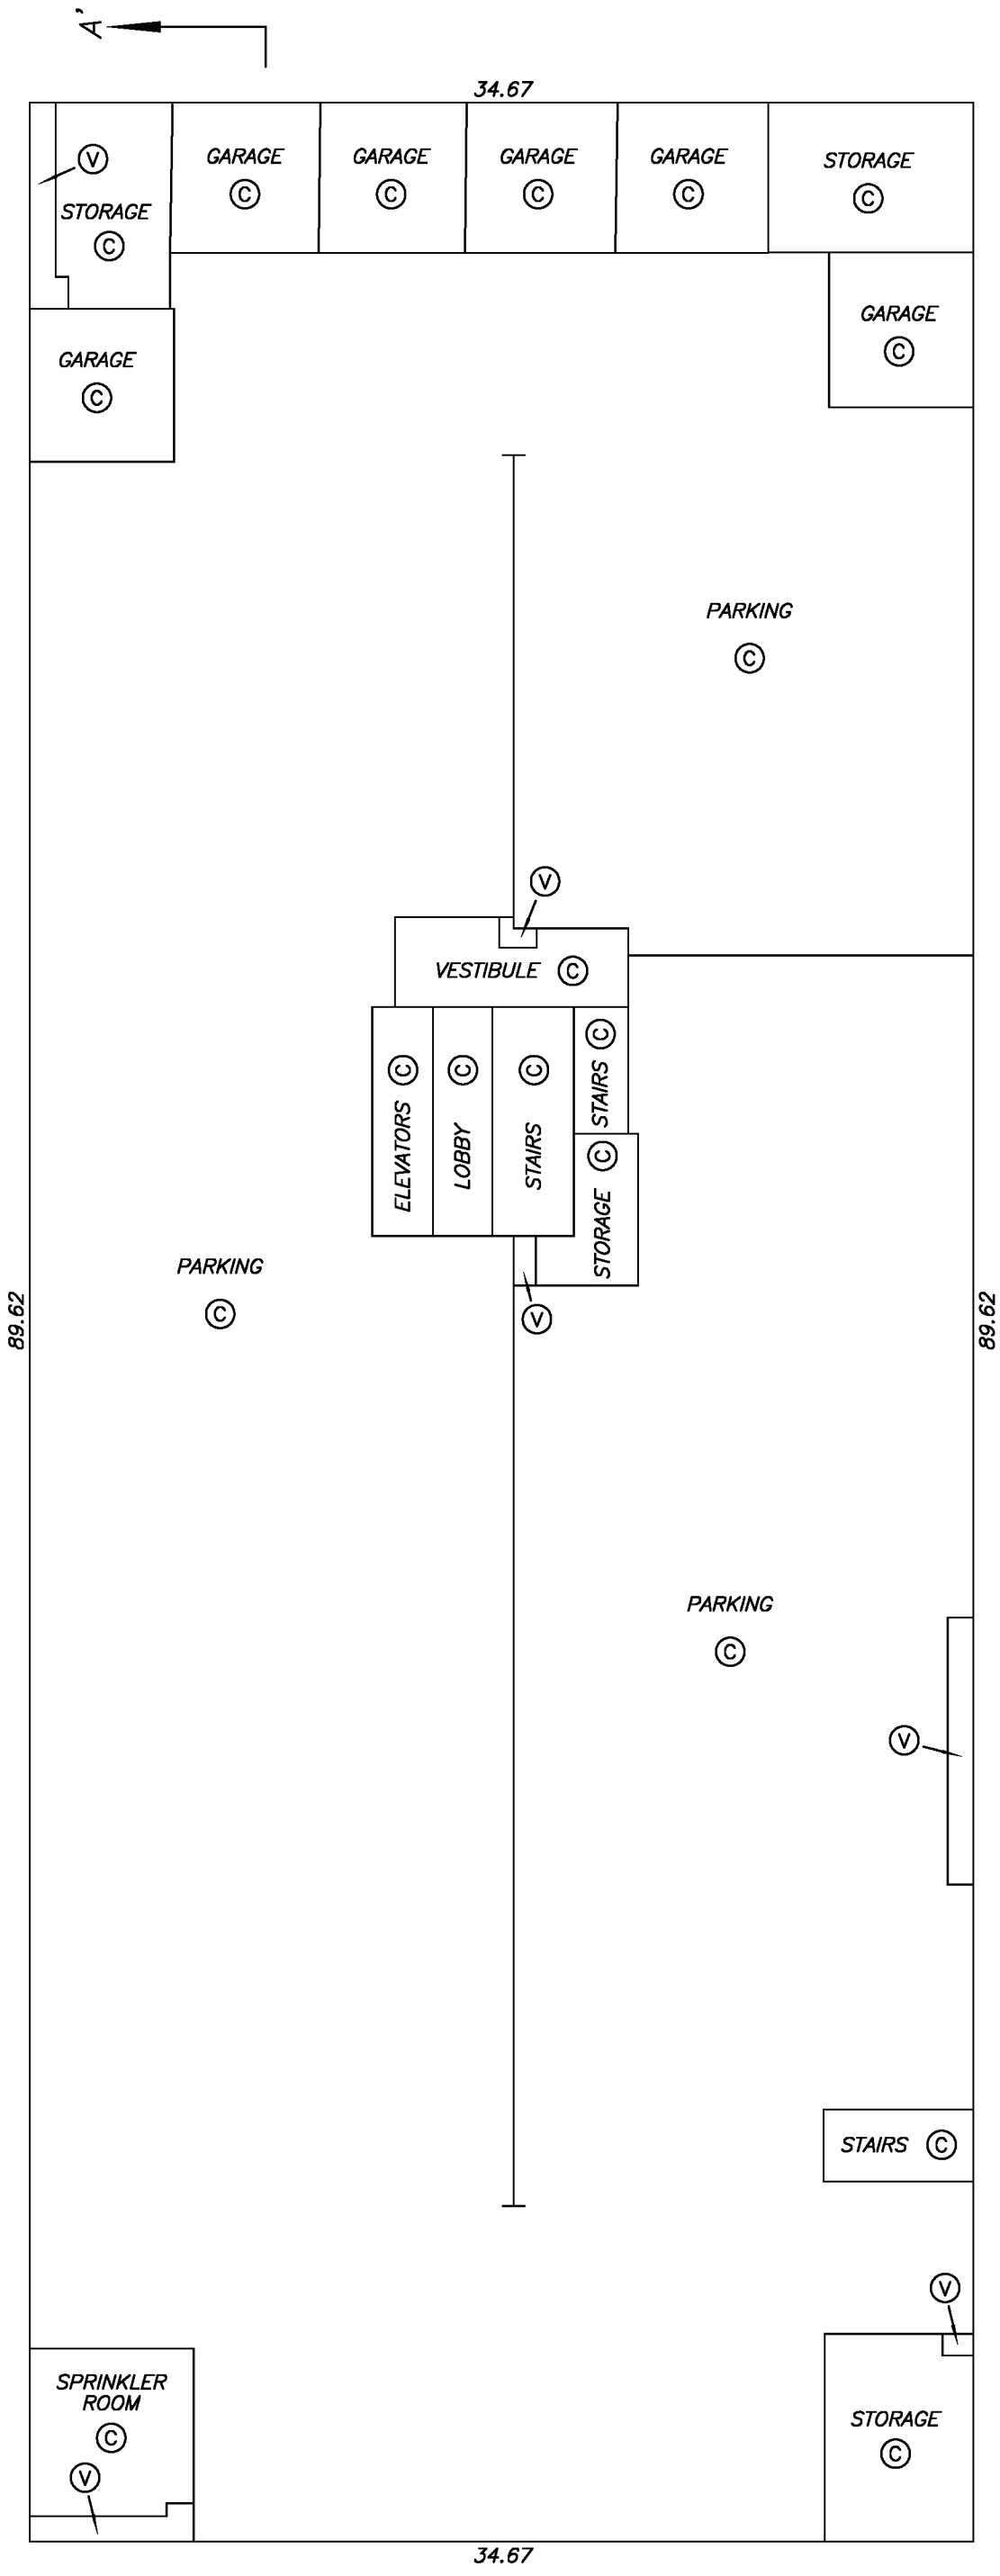

DRAWING # 30762-6
FILE # 30762-6_P3

MIKE E. SHAW, B.C.L.S.
JUNE 28, 2013

SHEET 12 OF 80 SHEETS

PARKING LEVEL P2 FLOOR PLAN

STRATA PLAN EPS1231

SCALE 1:250

4 0 4 8

ALL DISTANCES ARE IN METRES.

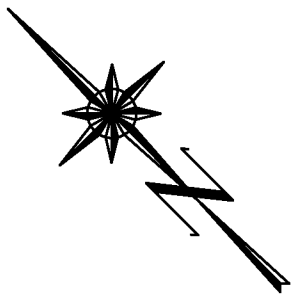

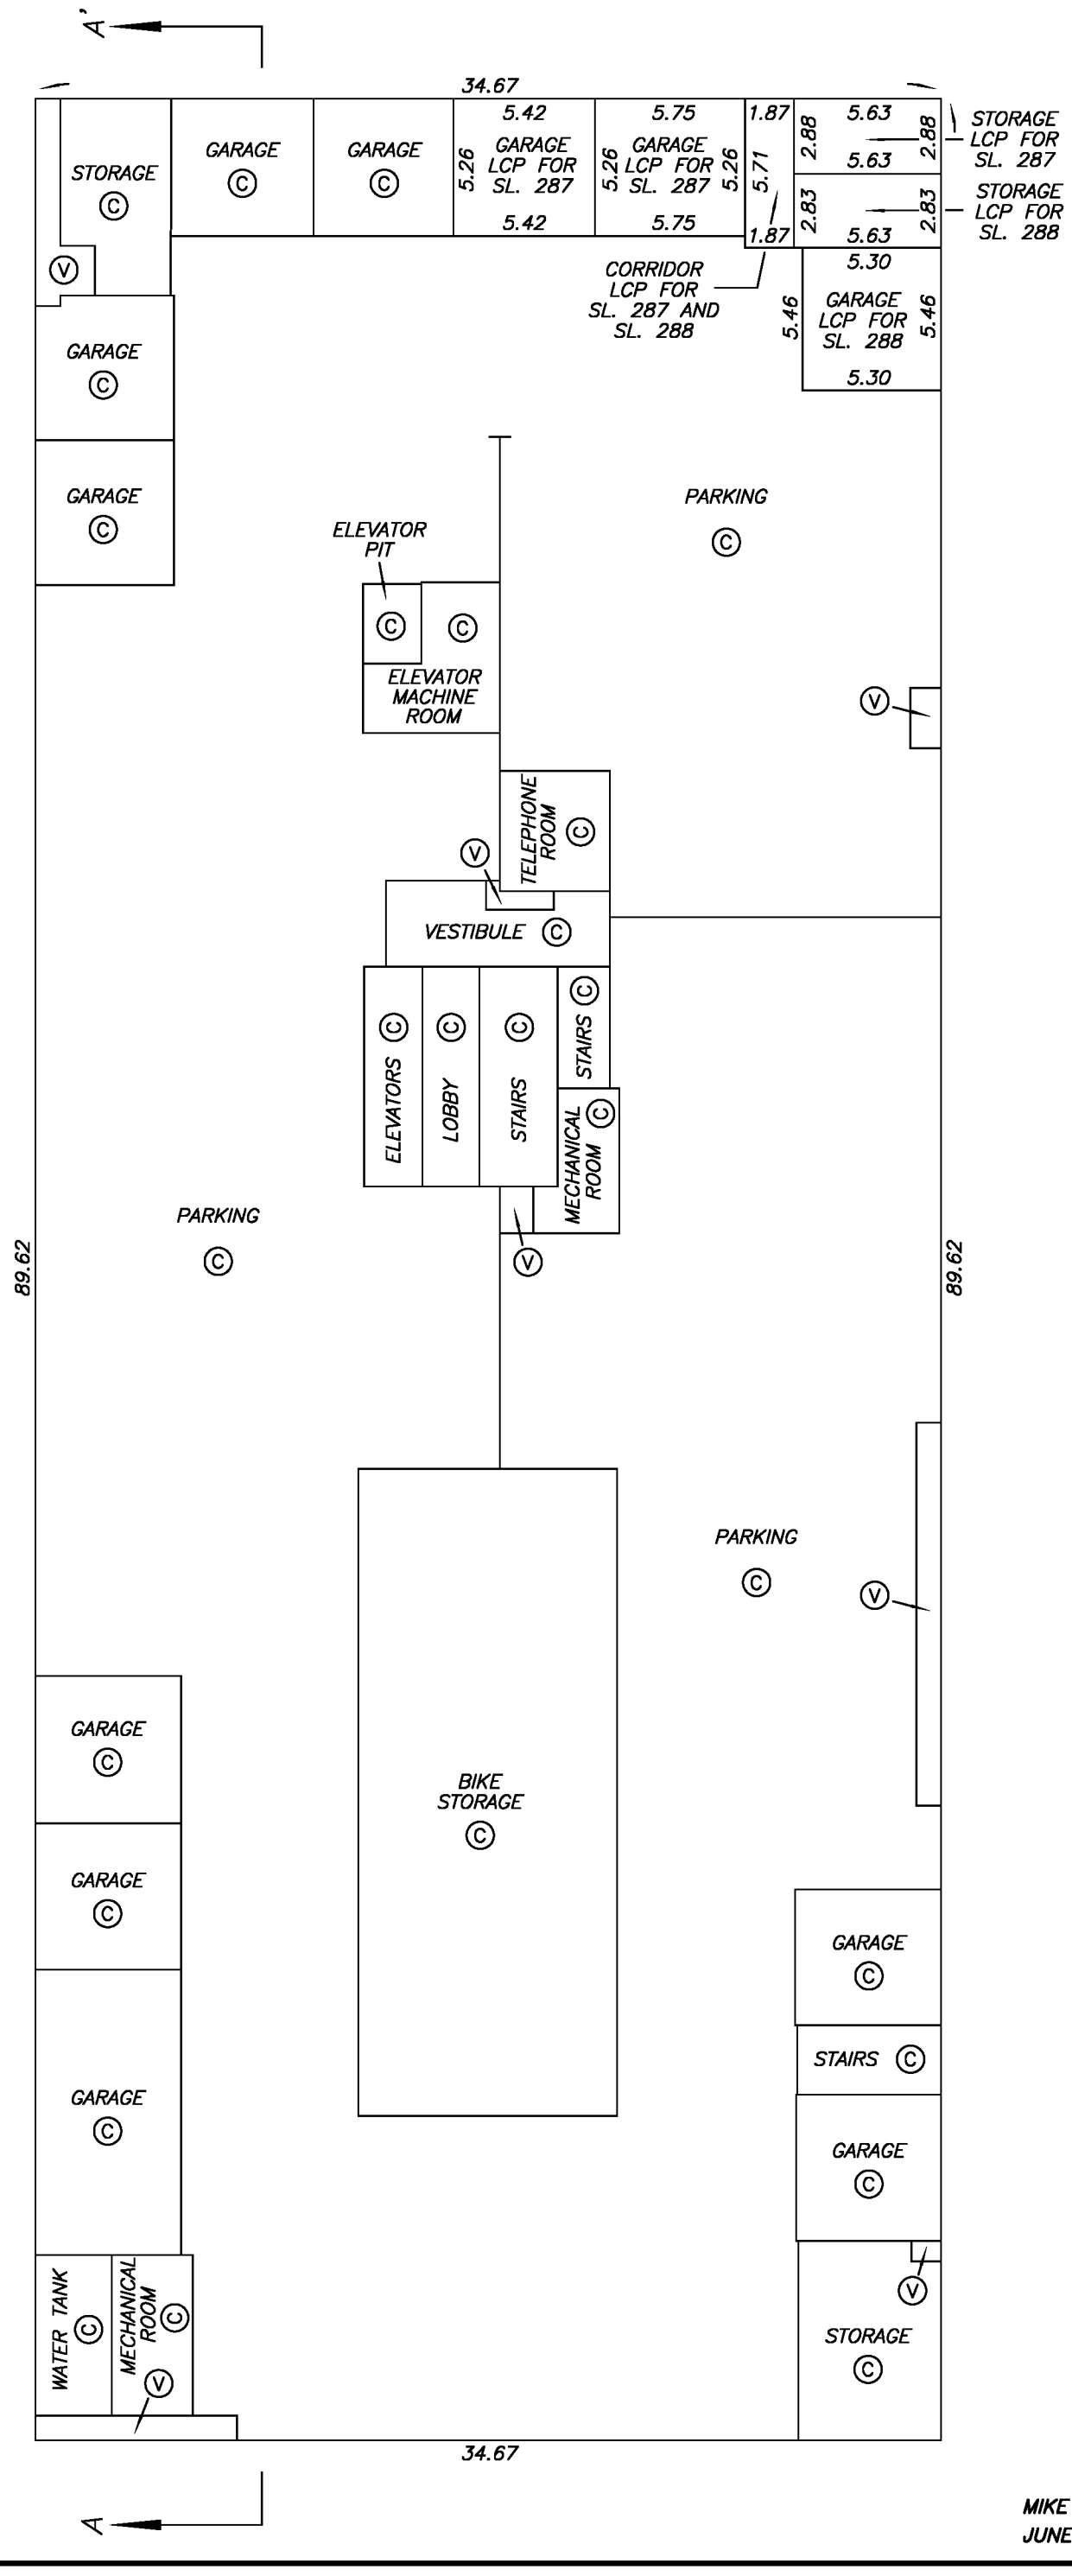

DRAWING # 30762-6
FILE # 30762-6_P2

MIKE E. SHAW, B.C.L.S.
JUNE 28, 2013

PARKING LEVEL P1 FLOOR PLAN

STRATA PLAN EPS1231

SCALE 1:250

4 0 4 8

ALL DISTANCES ARE IN METRES.

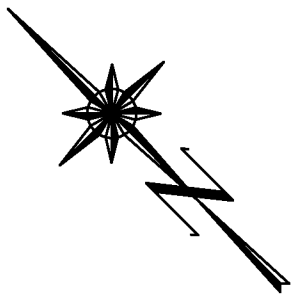

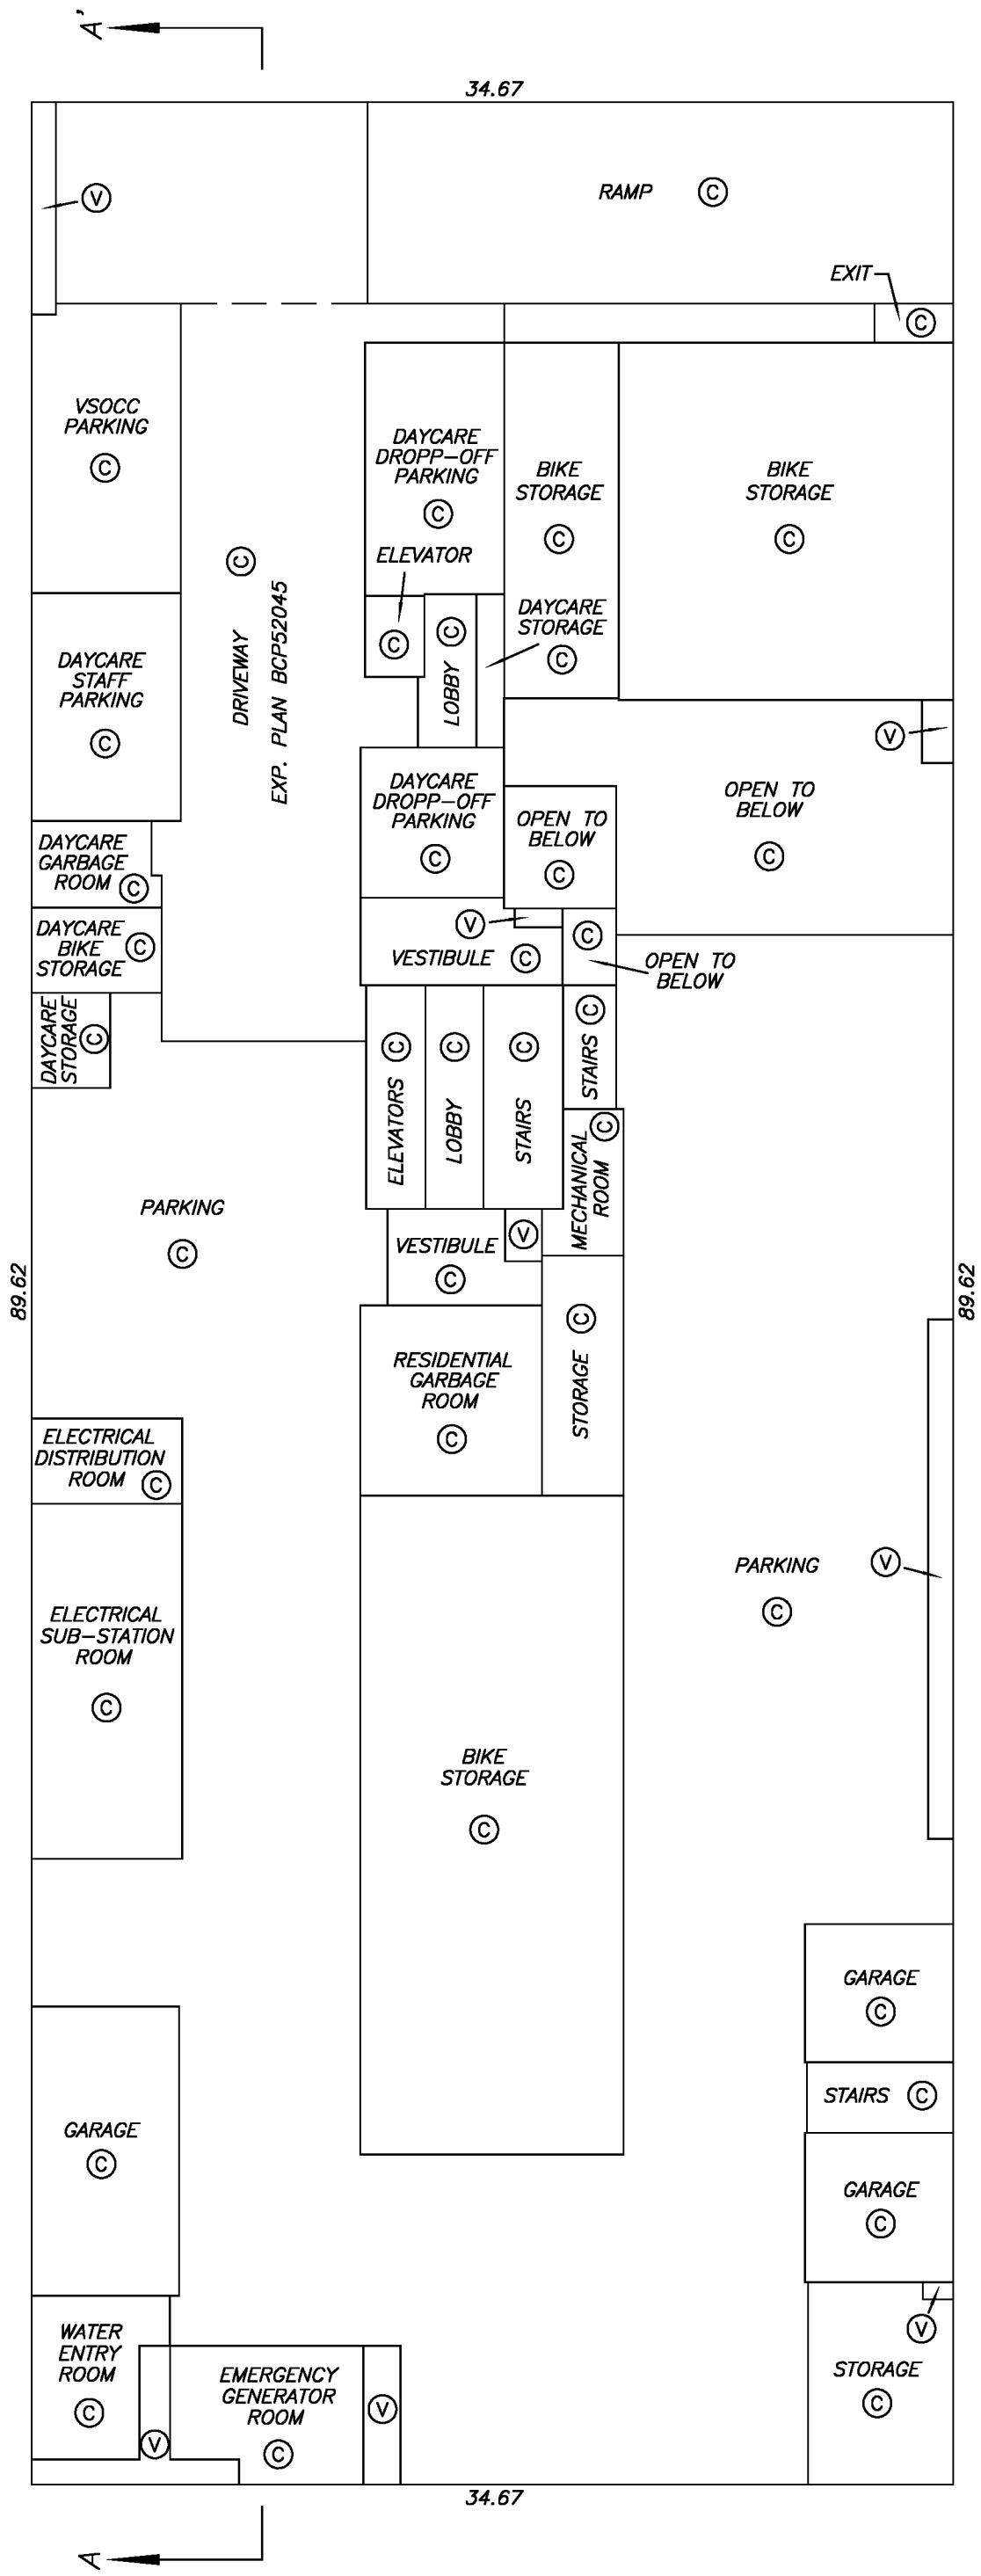

DRAWING # 30762-6
FILE # 30762-6_P1

MIKE E. SHAW, B.C.L.S.
JUNE 28, 2013

SHEET 14 OF 80 SHEETS

LEVEL 1 FLOOR PLAN

STRATA PLAN EPS1231

SCALE 1:250

4 0 4 8

ALL DISTANCES ARE IN METRES.

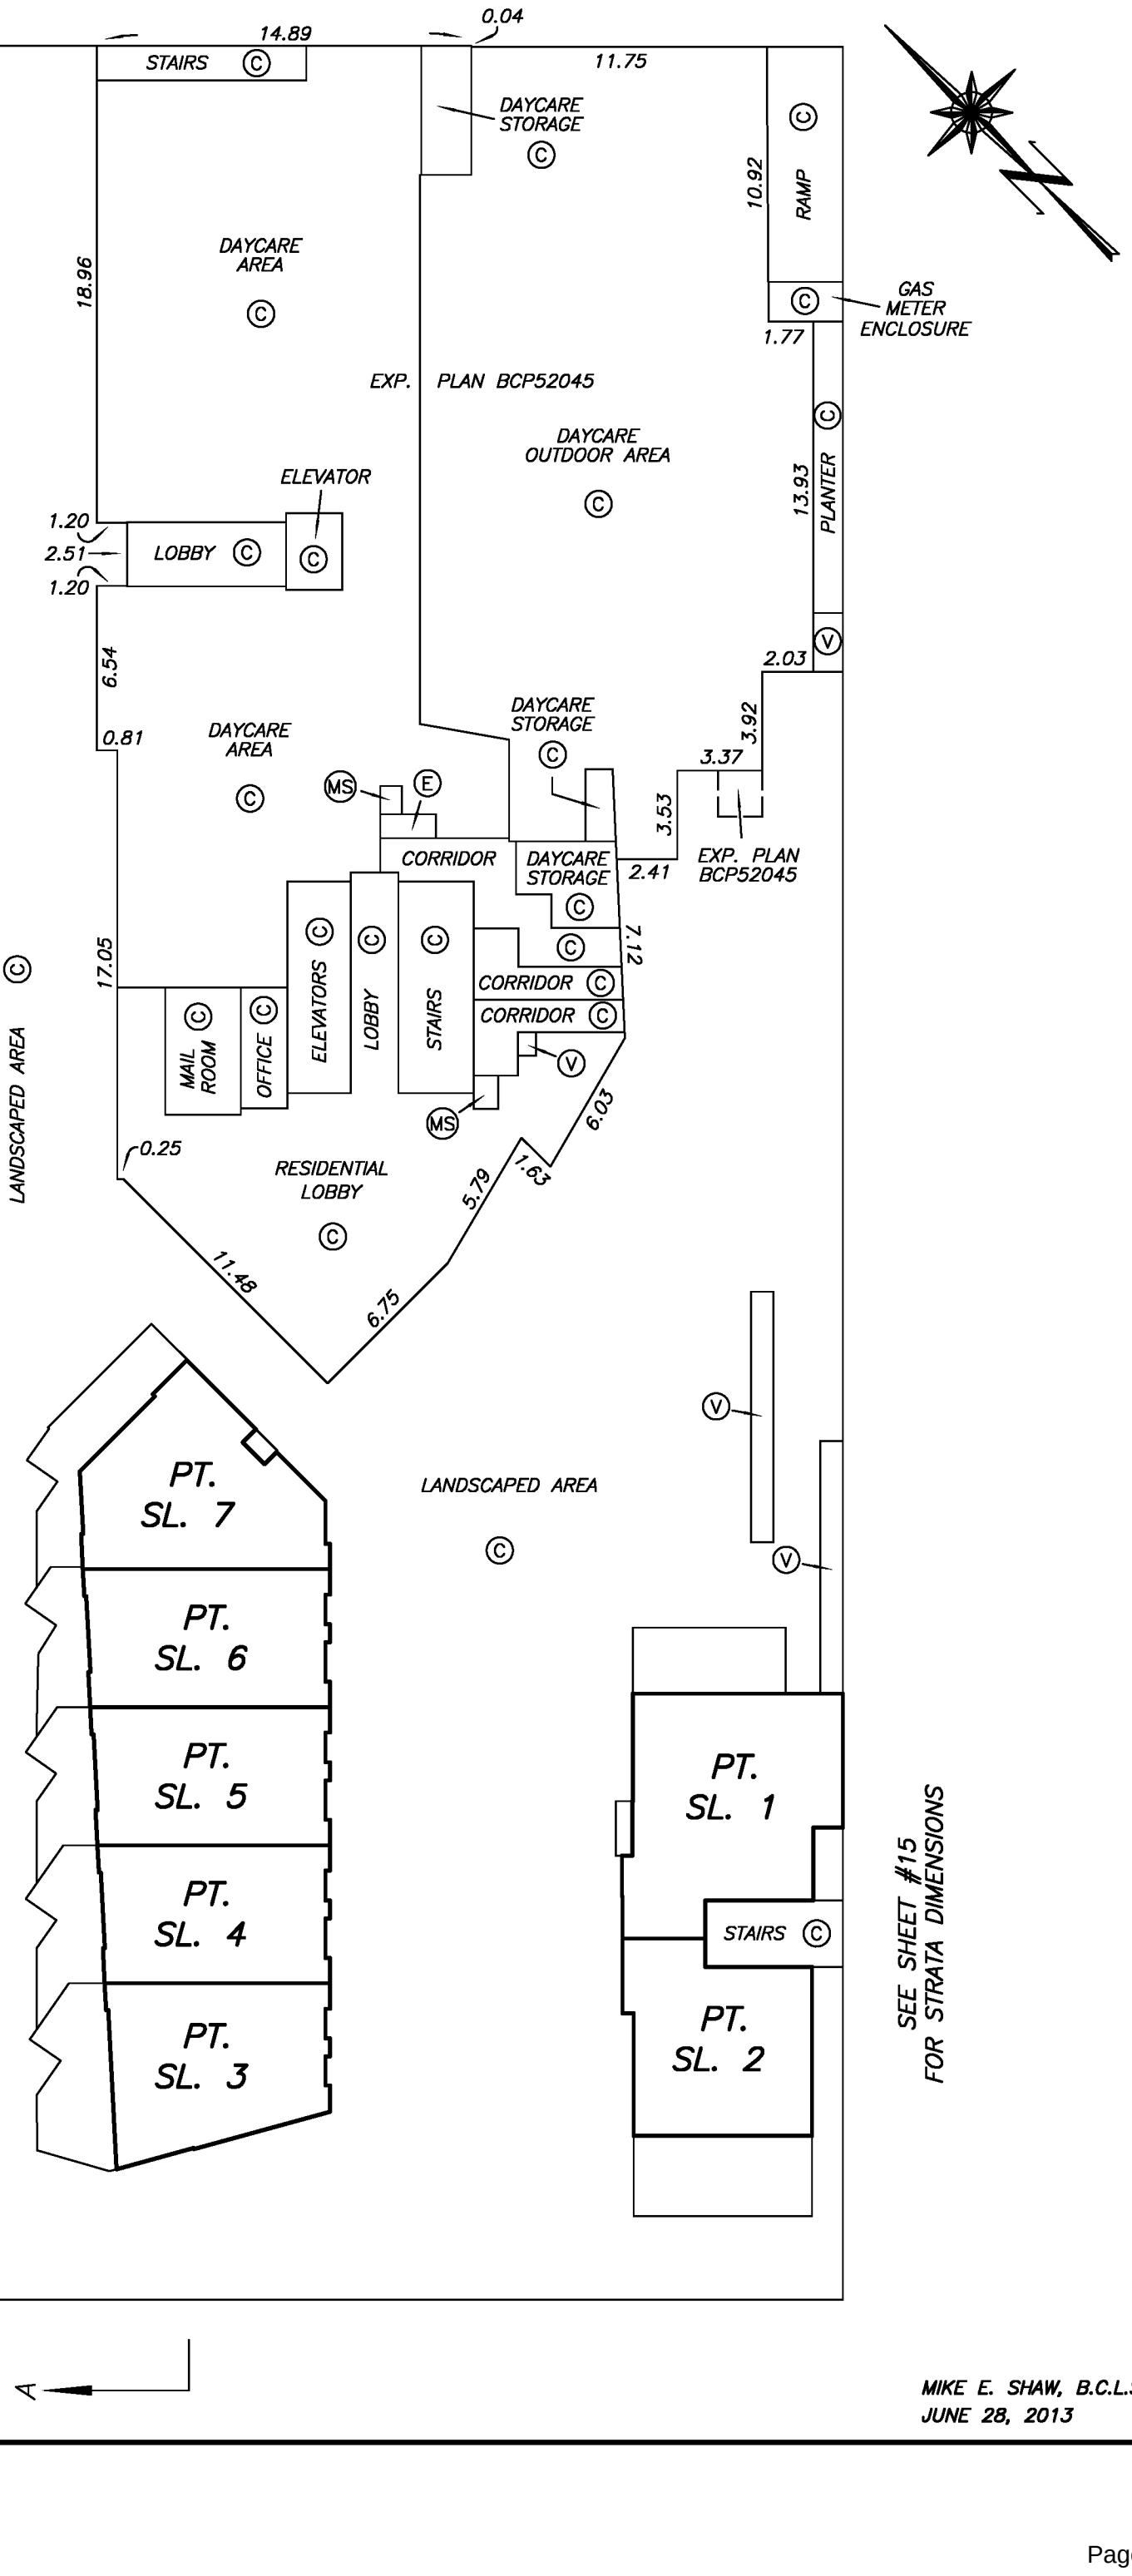

DRAWING # 30762-6
FILE # 30762-6_L1-key

MIKE E. SHAW, B.C.L.S.
JUNE 28, 2013

LEVEL 1 FLOOR PLAN
SOUTHWEST PORTION

STRATA PLAN EPS1231

SCALE 1:125

2 0 2 4

ALL DISTANCES ARE IN METRES.

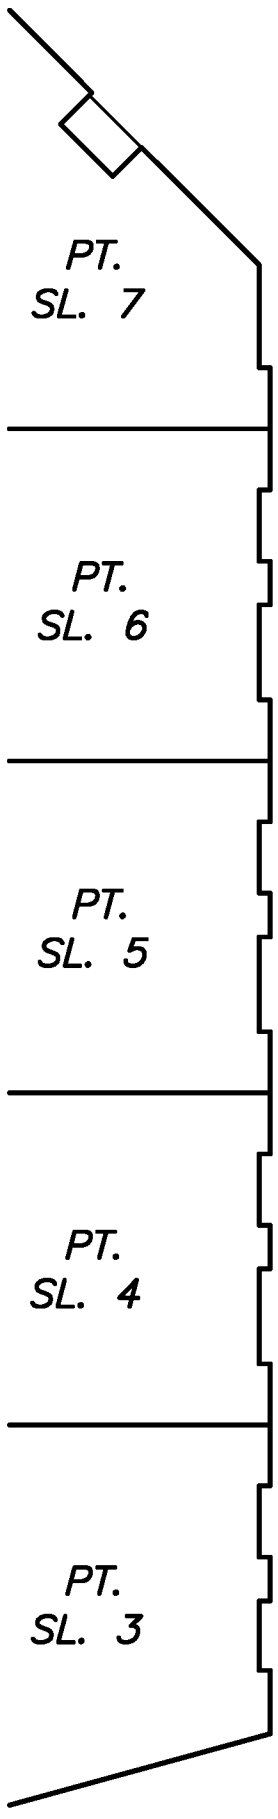

LANDSCAPED AREA

Ⓒ

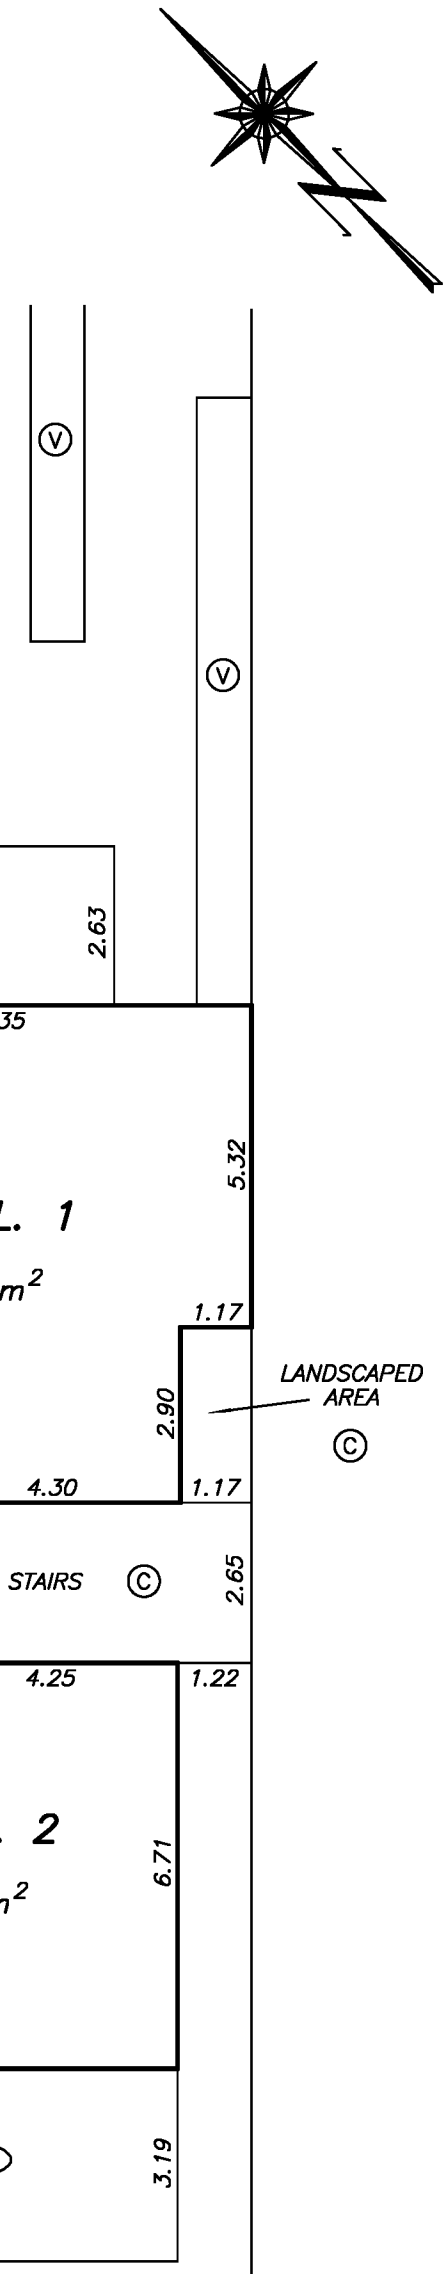

DRAWING # 30762-6
FILE # 30762-6_L1

MIKE E. SHAW, B.C.L.S.
JUNE 28, 2013

LEVEL 1 FLOOR PLAN NORTHWEST PORTION

STRATA PLAN EPS1231

SCALE 1:125

2 0 2 4

ALL DISTANCES ARE IN METRES.

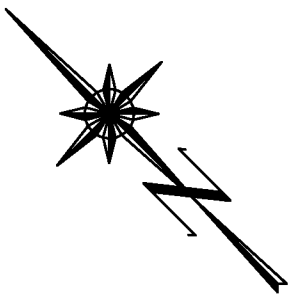

SEE SHEET #14
FOR CONTINUATION

RESIDENTIAL LOBBY

Ⓒ

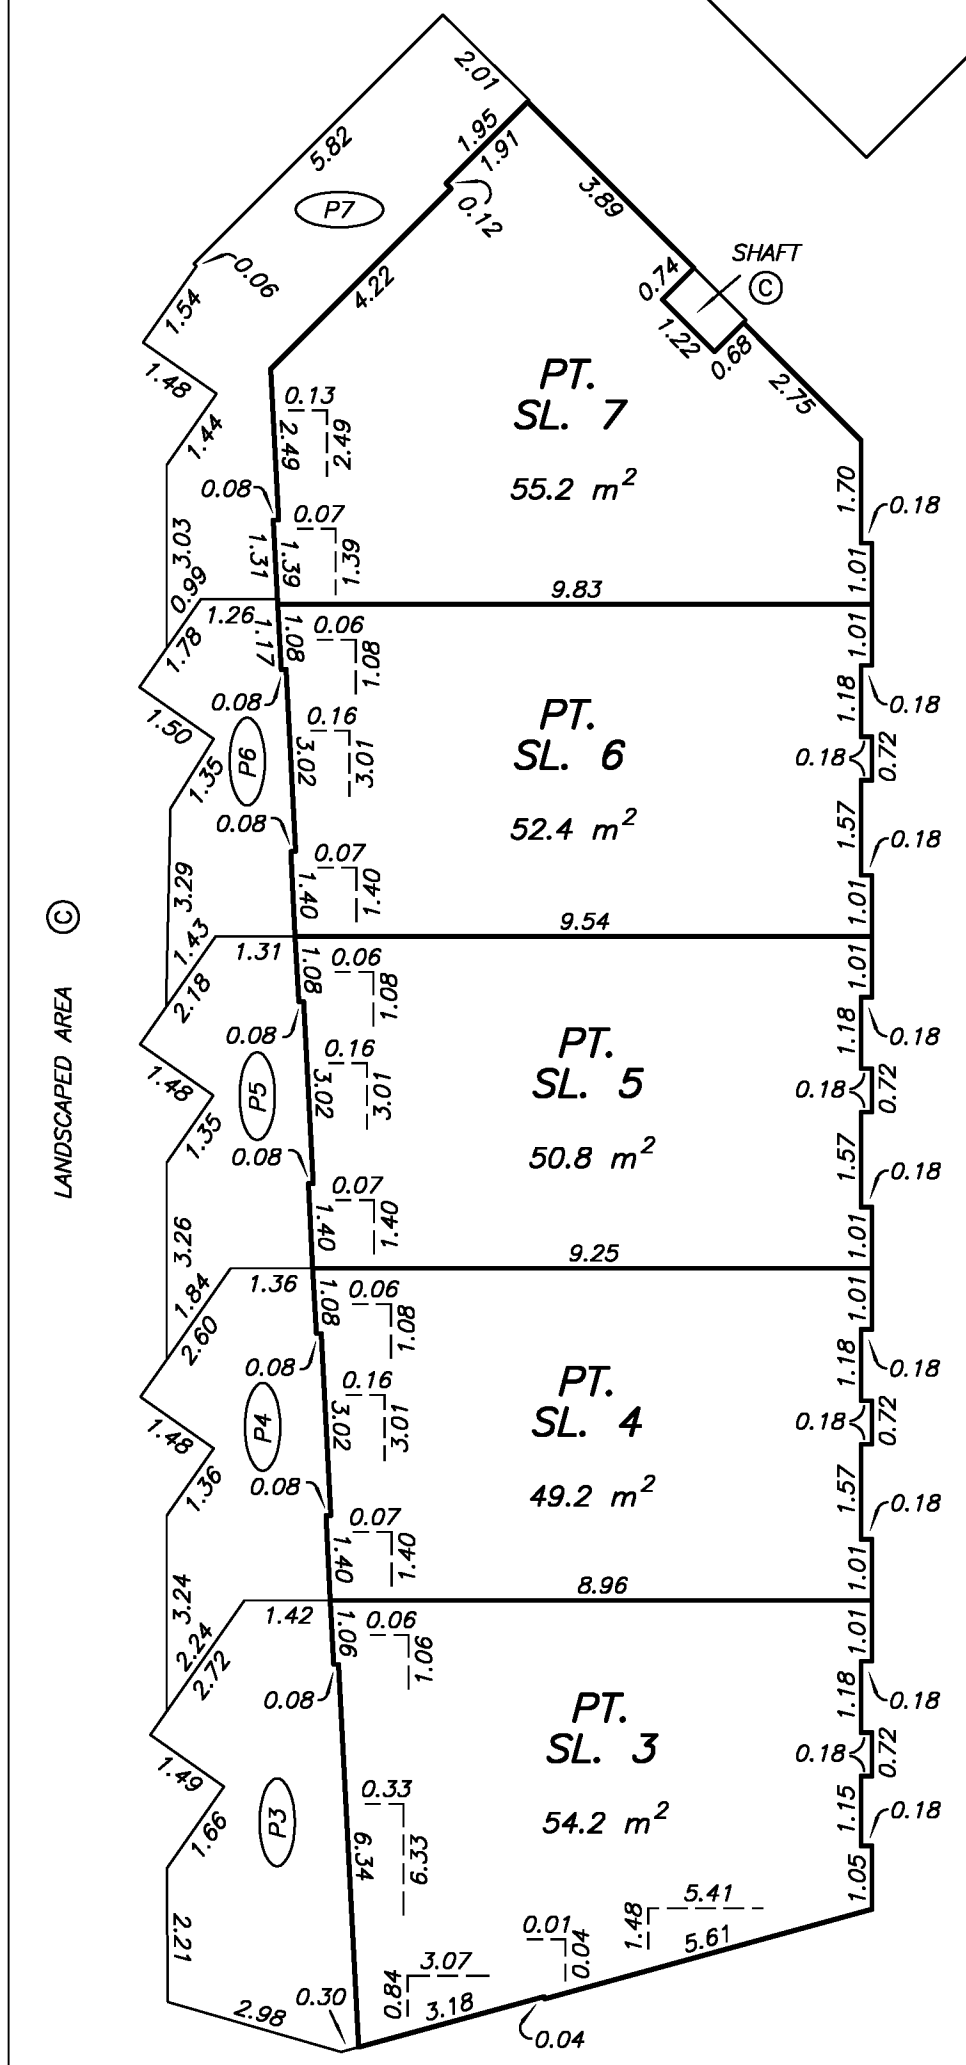

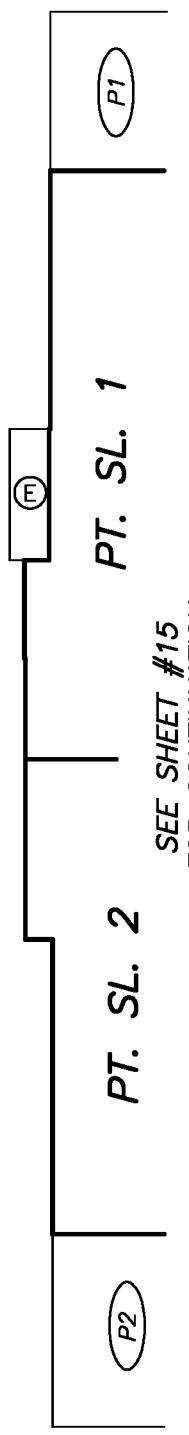

SEE SHEET #15
FOR CONTINUATION

DRAWING # 30762-6
FILE # 30762-6_L1

MIKE E. SHAW, B.C.L.S.
JUNE 28, 2013

LEVEL 2 FLOOR PLAN

STRATA PLAN EPS1231

SCALE 1:250

4 0 4 8

ALL DISTANCES ARE IN METRES.

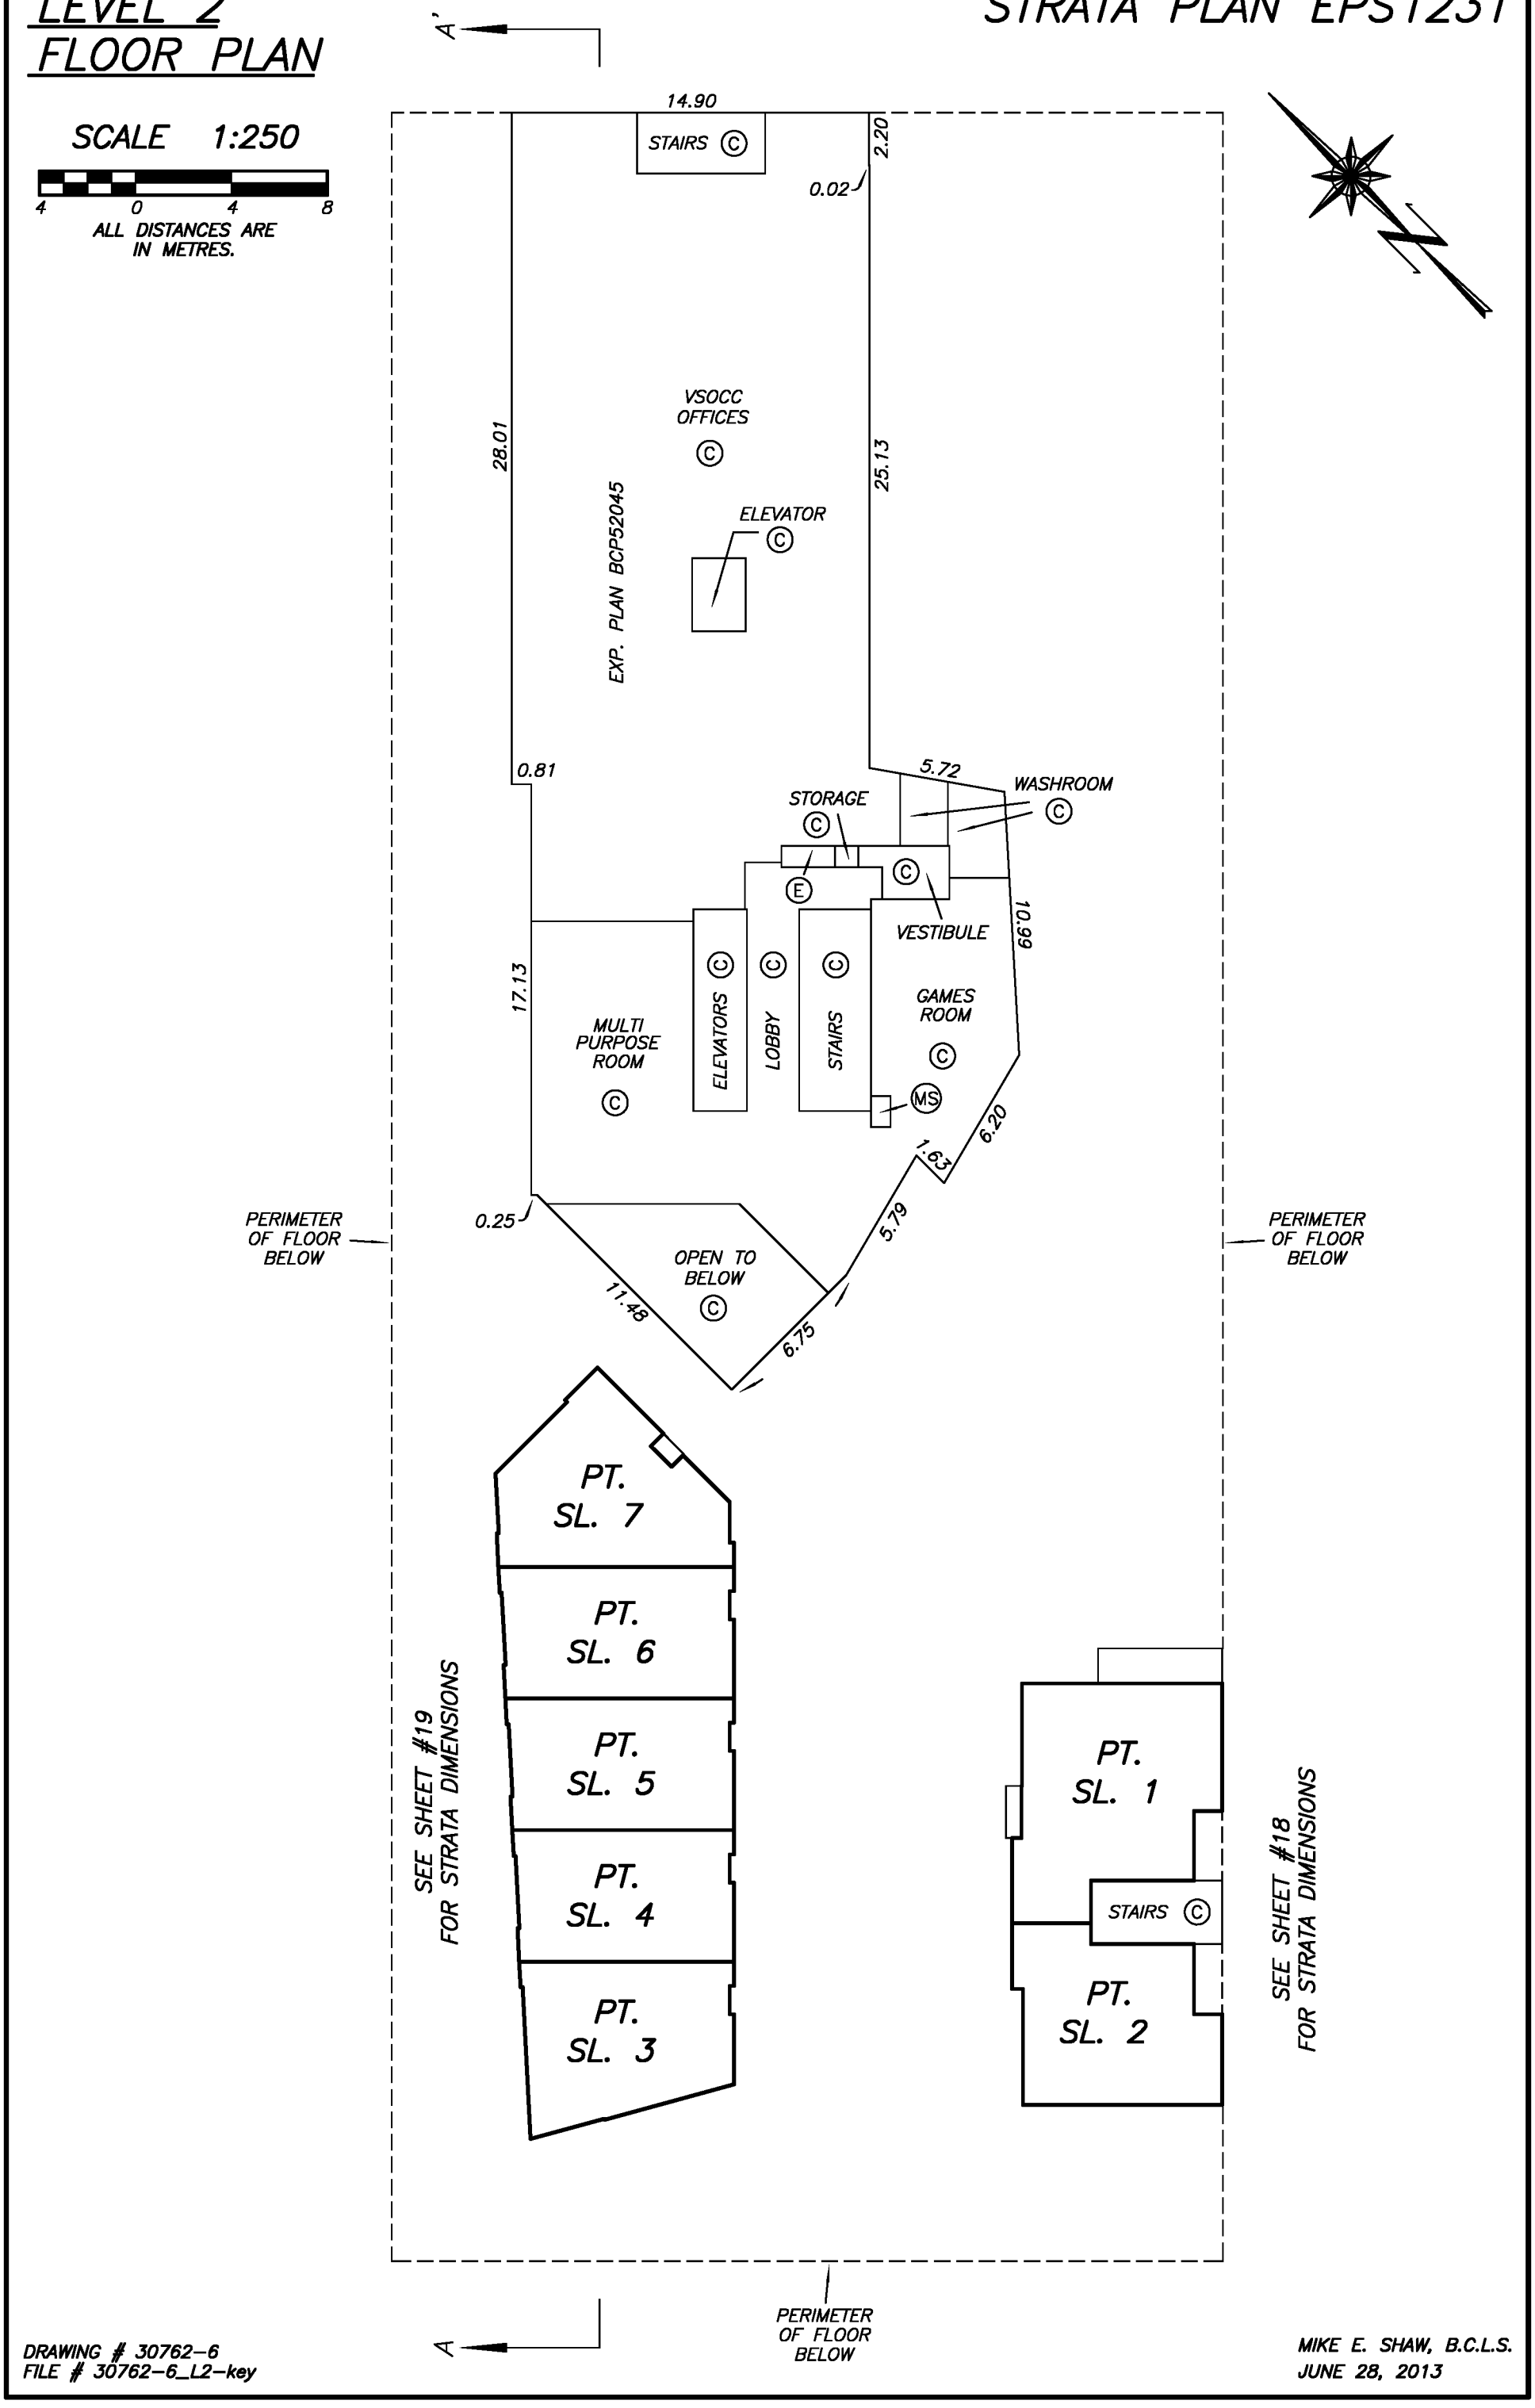

DRAWING # 30762-6
FILE # 30762-6_L2-key

MIKE E. SHAW, B.C.L.S.
JUNE 28, 2013

LEVEL 2 FLOOR PLAN SOUTHWEST PORTION

STRATA PLAN EPS1231

SCALE 1:125

2 0 2 4

ALL DISTANCES ARE IN METRES.

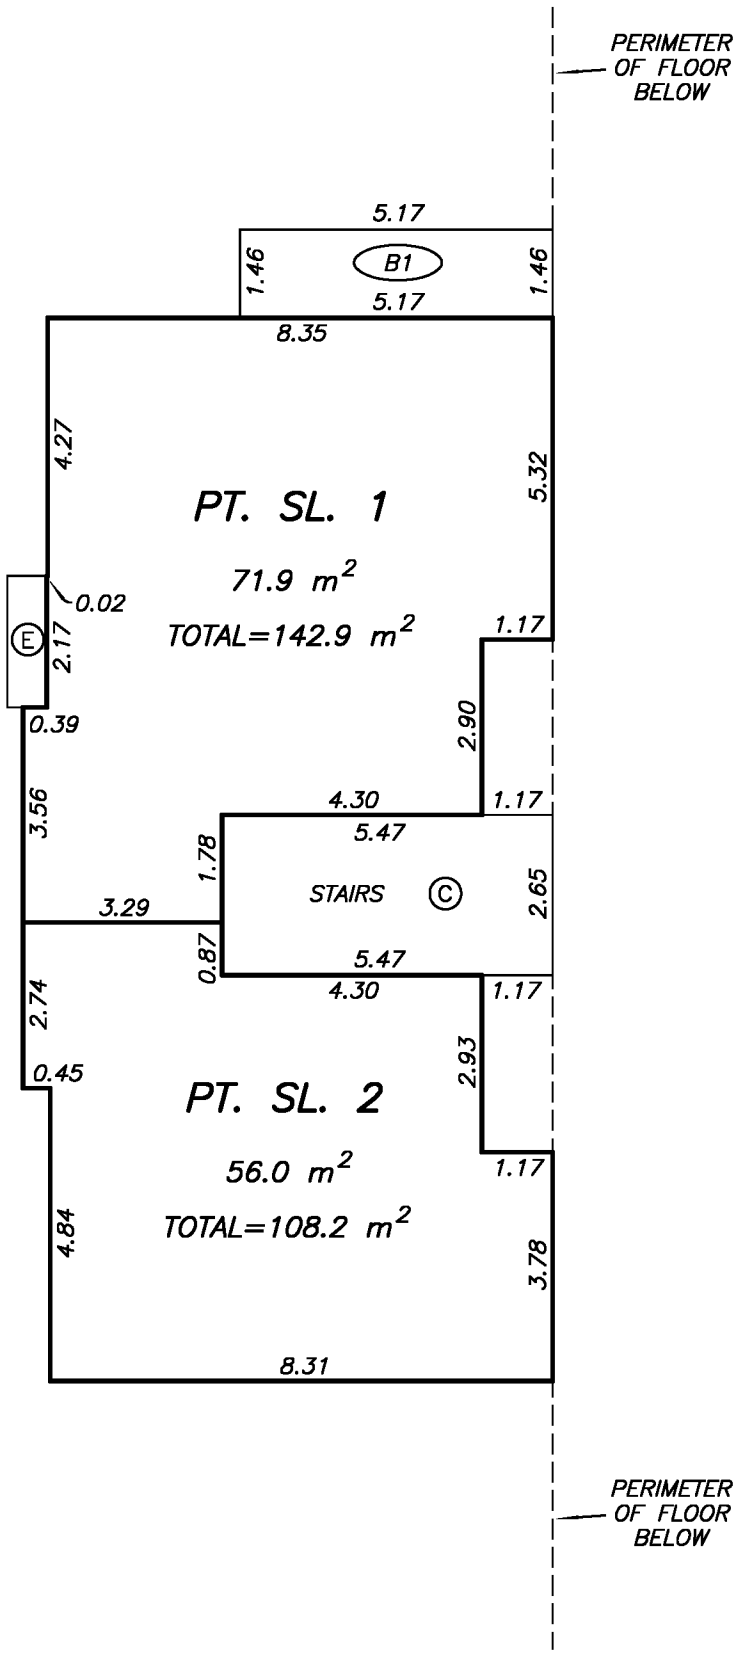

DRAWING # 30762-6
FILE # 30762-6_L2

MIKE E. SHAW, B.C.L.S.
JUNE 28, 2013

LEVEL 2 FLOOR PLAN NORTHWEST PORTION

STRATA PLAN EPS1231

SCALE 1:125

2 0 2 4

ALL DISTANCES ARE IN METRES.

SEE SHEET #17
FOR CONTINUATION

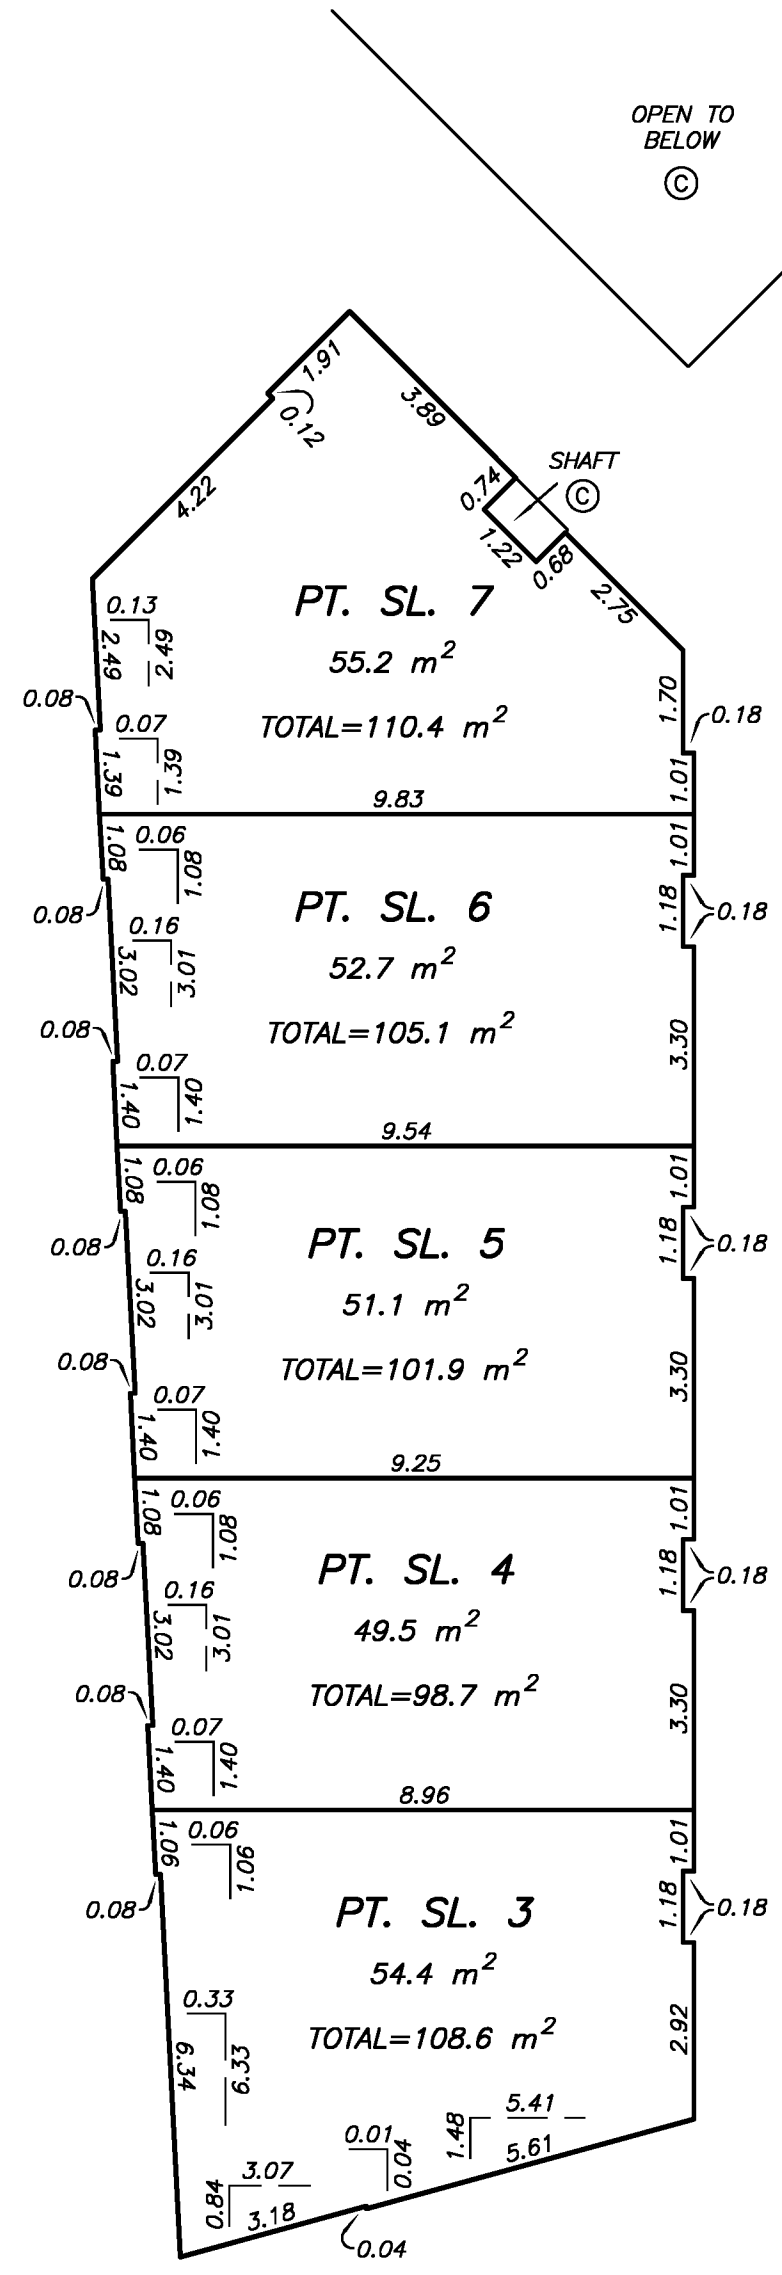

DRAWING # 30762-6
FILE # 30762-6_L2

MIKE E. SHAW, B.C.L.S.
JUNE 28, 2013

LEVEL 3 FLOOR PLAN

STRATA PLAN EPS1231

SCALE 1:250

4 0 4 8

ALL DISTANCES ARE IN METRES.

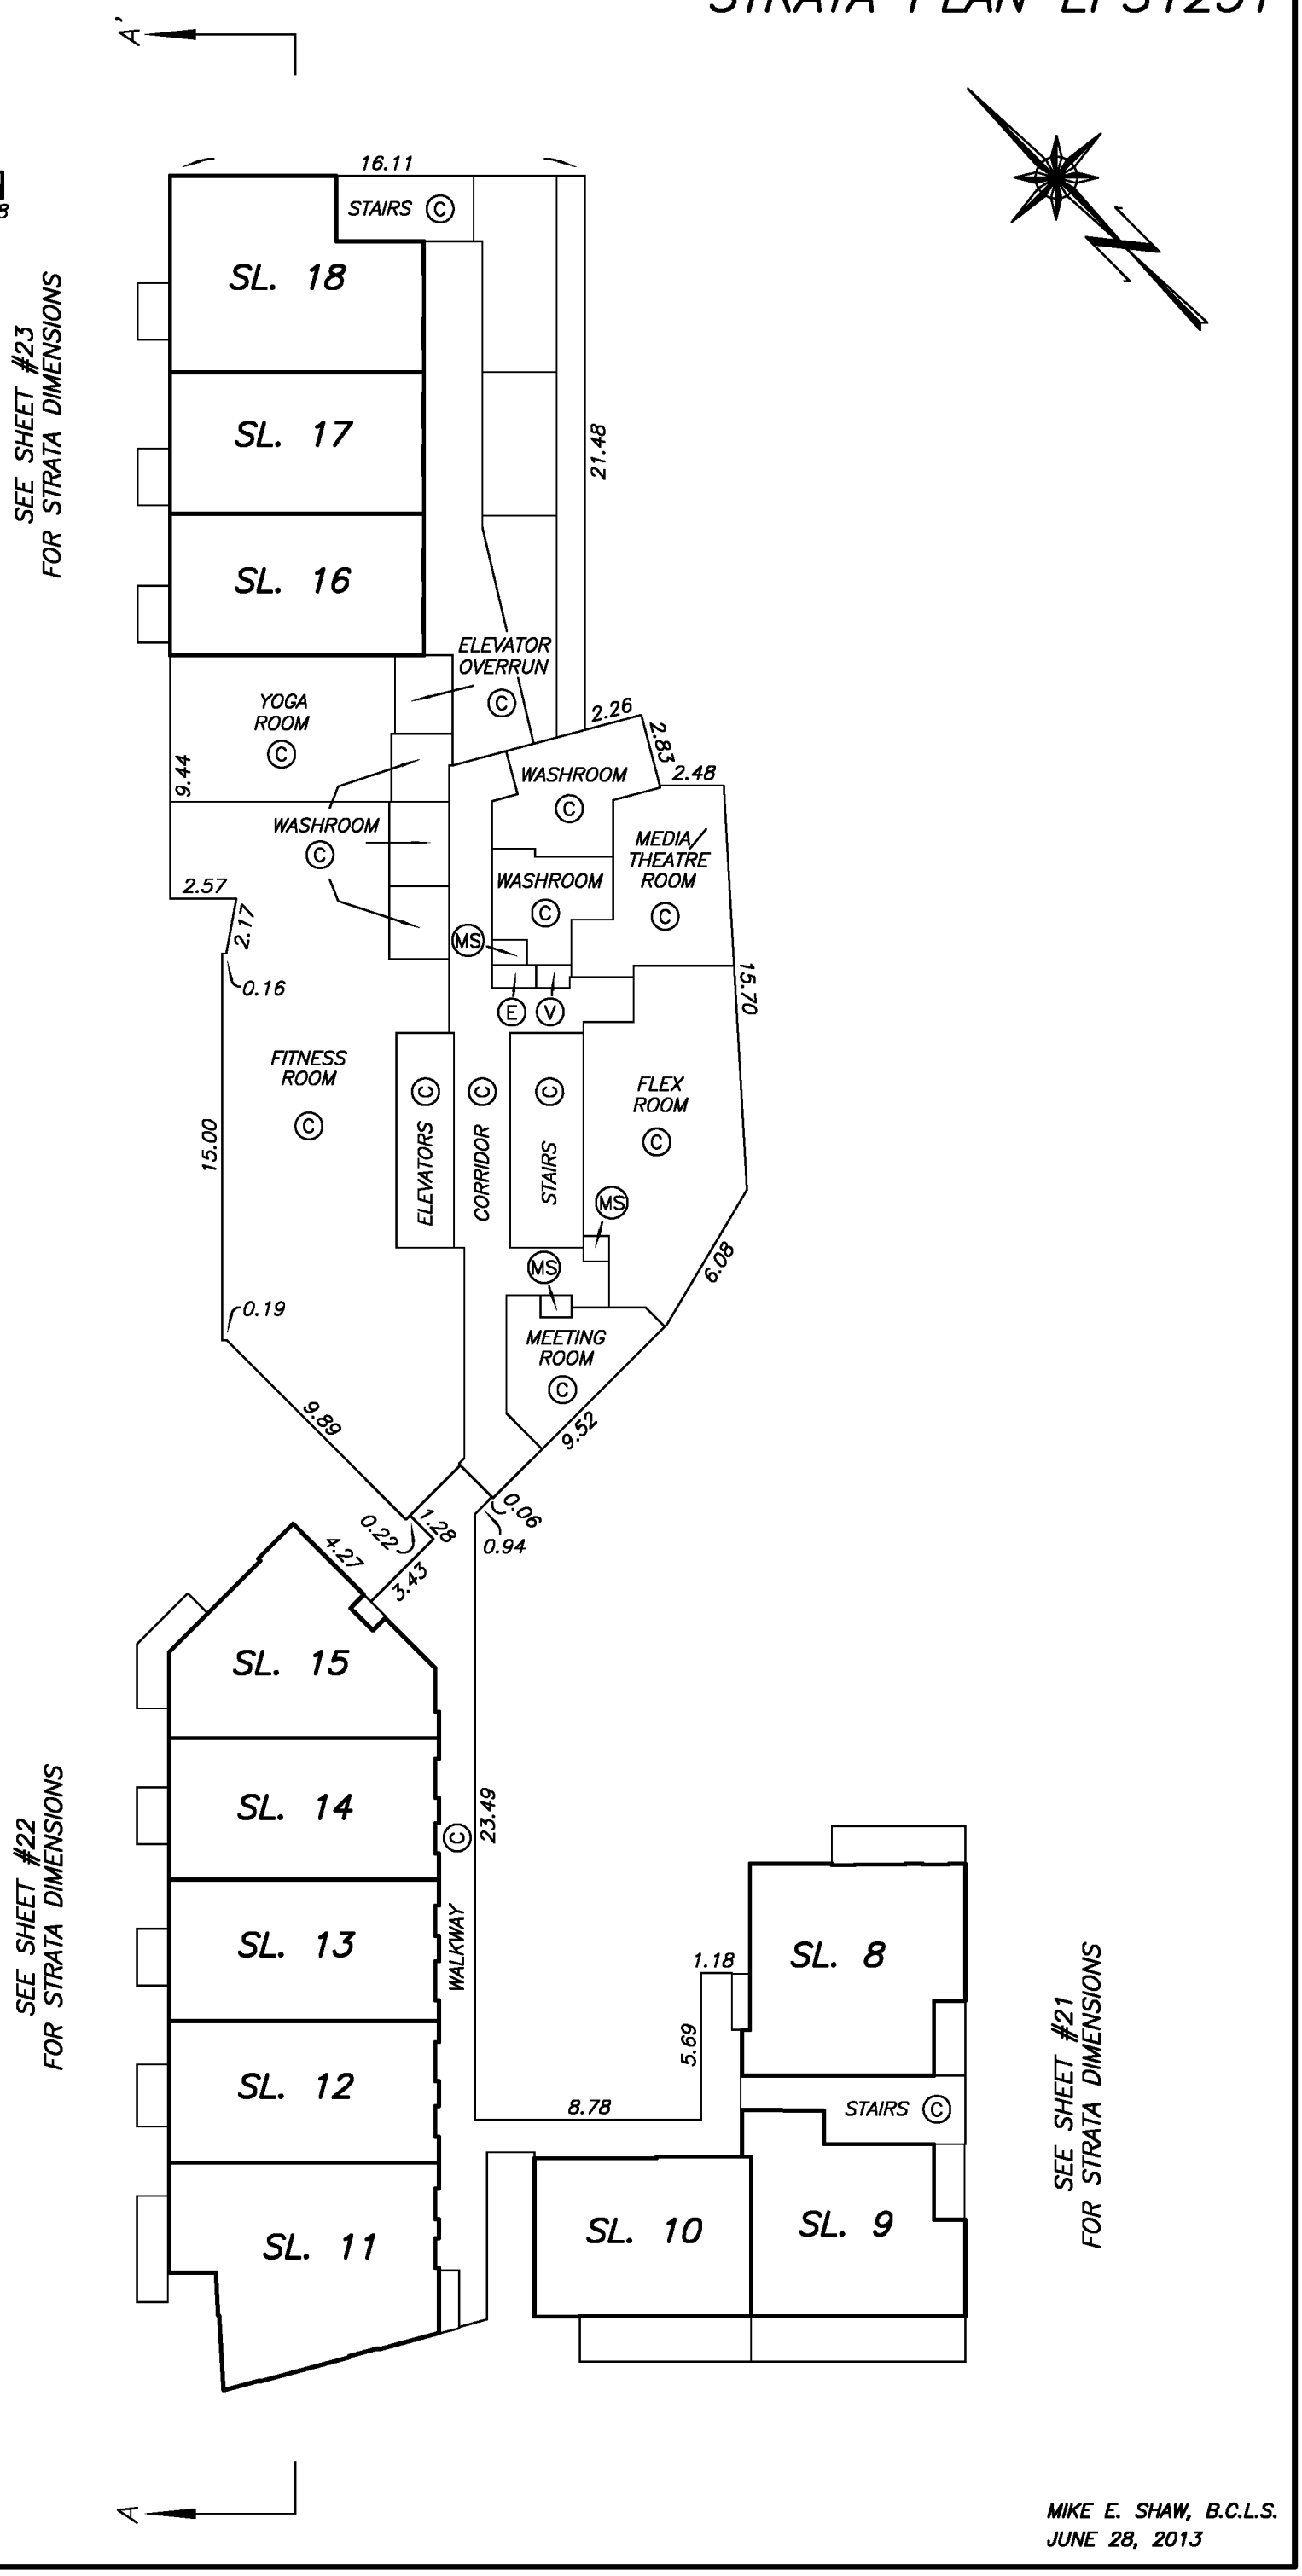

DRAWING # 30762-6
FILE # 30762-6_L3-key

MIKE E. SHAW, B.C.L.S.
JUNE 28, 2013

LEVEL 3 FLOOR PLAN SOUTHWEST PORTION

STRATA PLAN EPS1231

SCALE 1:125

2 0 2 4

ALL DISTANCES ARE IN METRES.

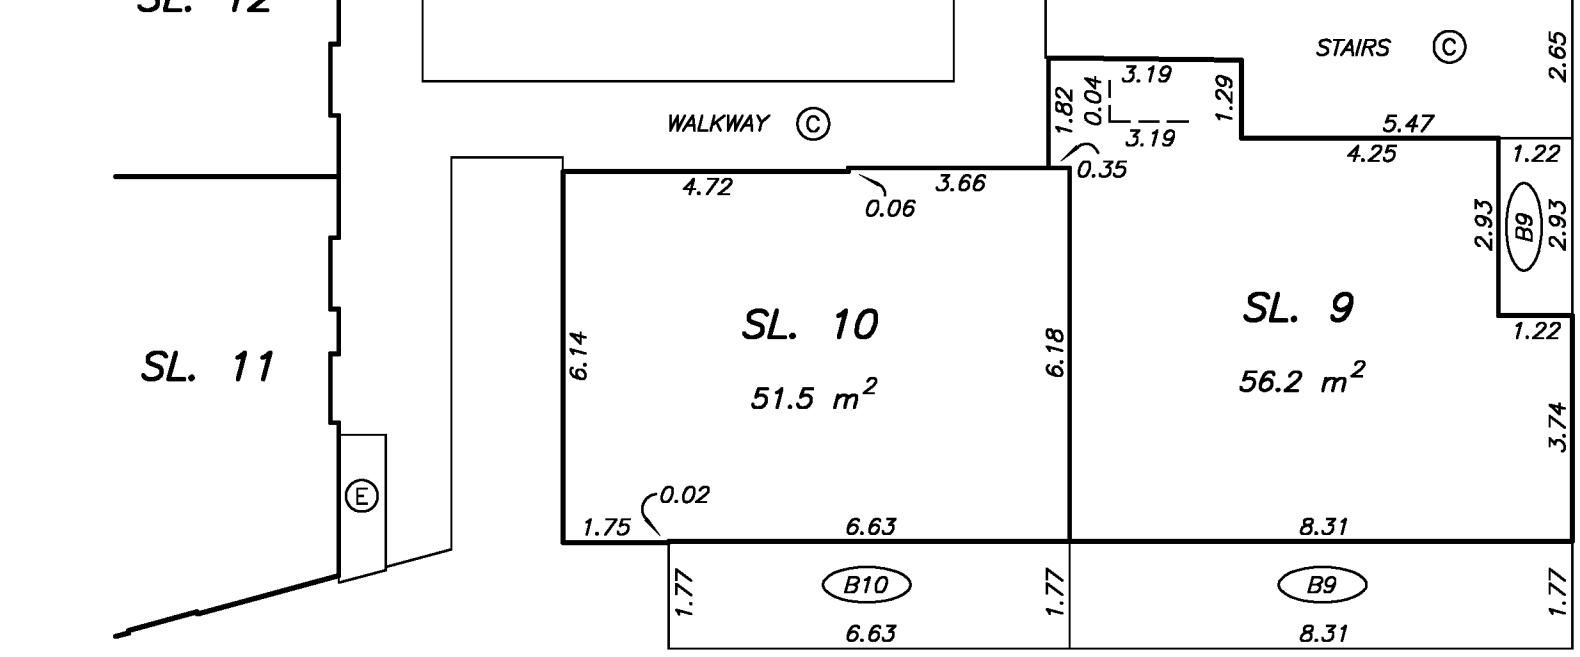

DRAWING # 30762-6
FILE # 30762-6_L3

MIKE E. SHAW, B.C.L.S.
JUNE 28, 2013

LEVEL 3 FLOOR PLAN NORTHWEST PORTION

STRATA PLAN EPS1231

SCALE 1:125

2 0 2 4

ALL DISTANCES ARE IN METRES.

SEE SHEET #20 FOR CONTINUATION

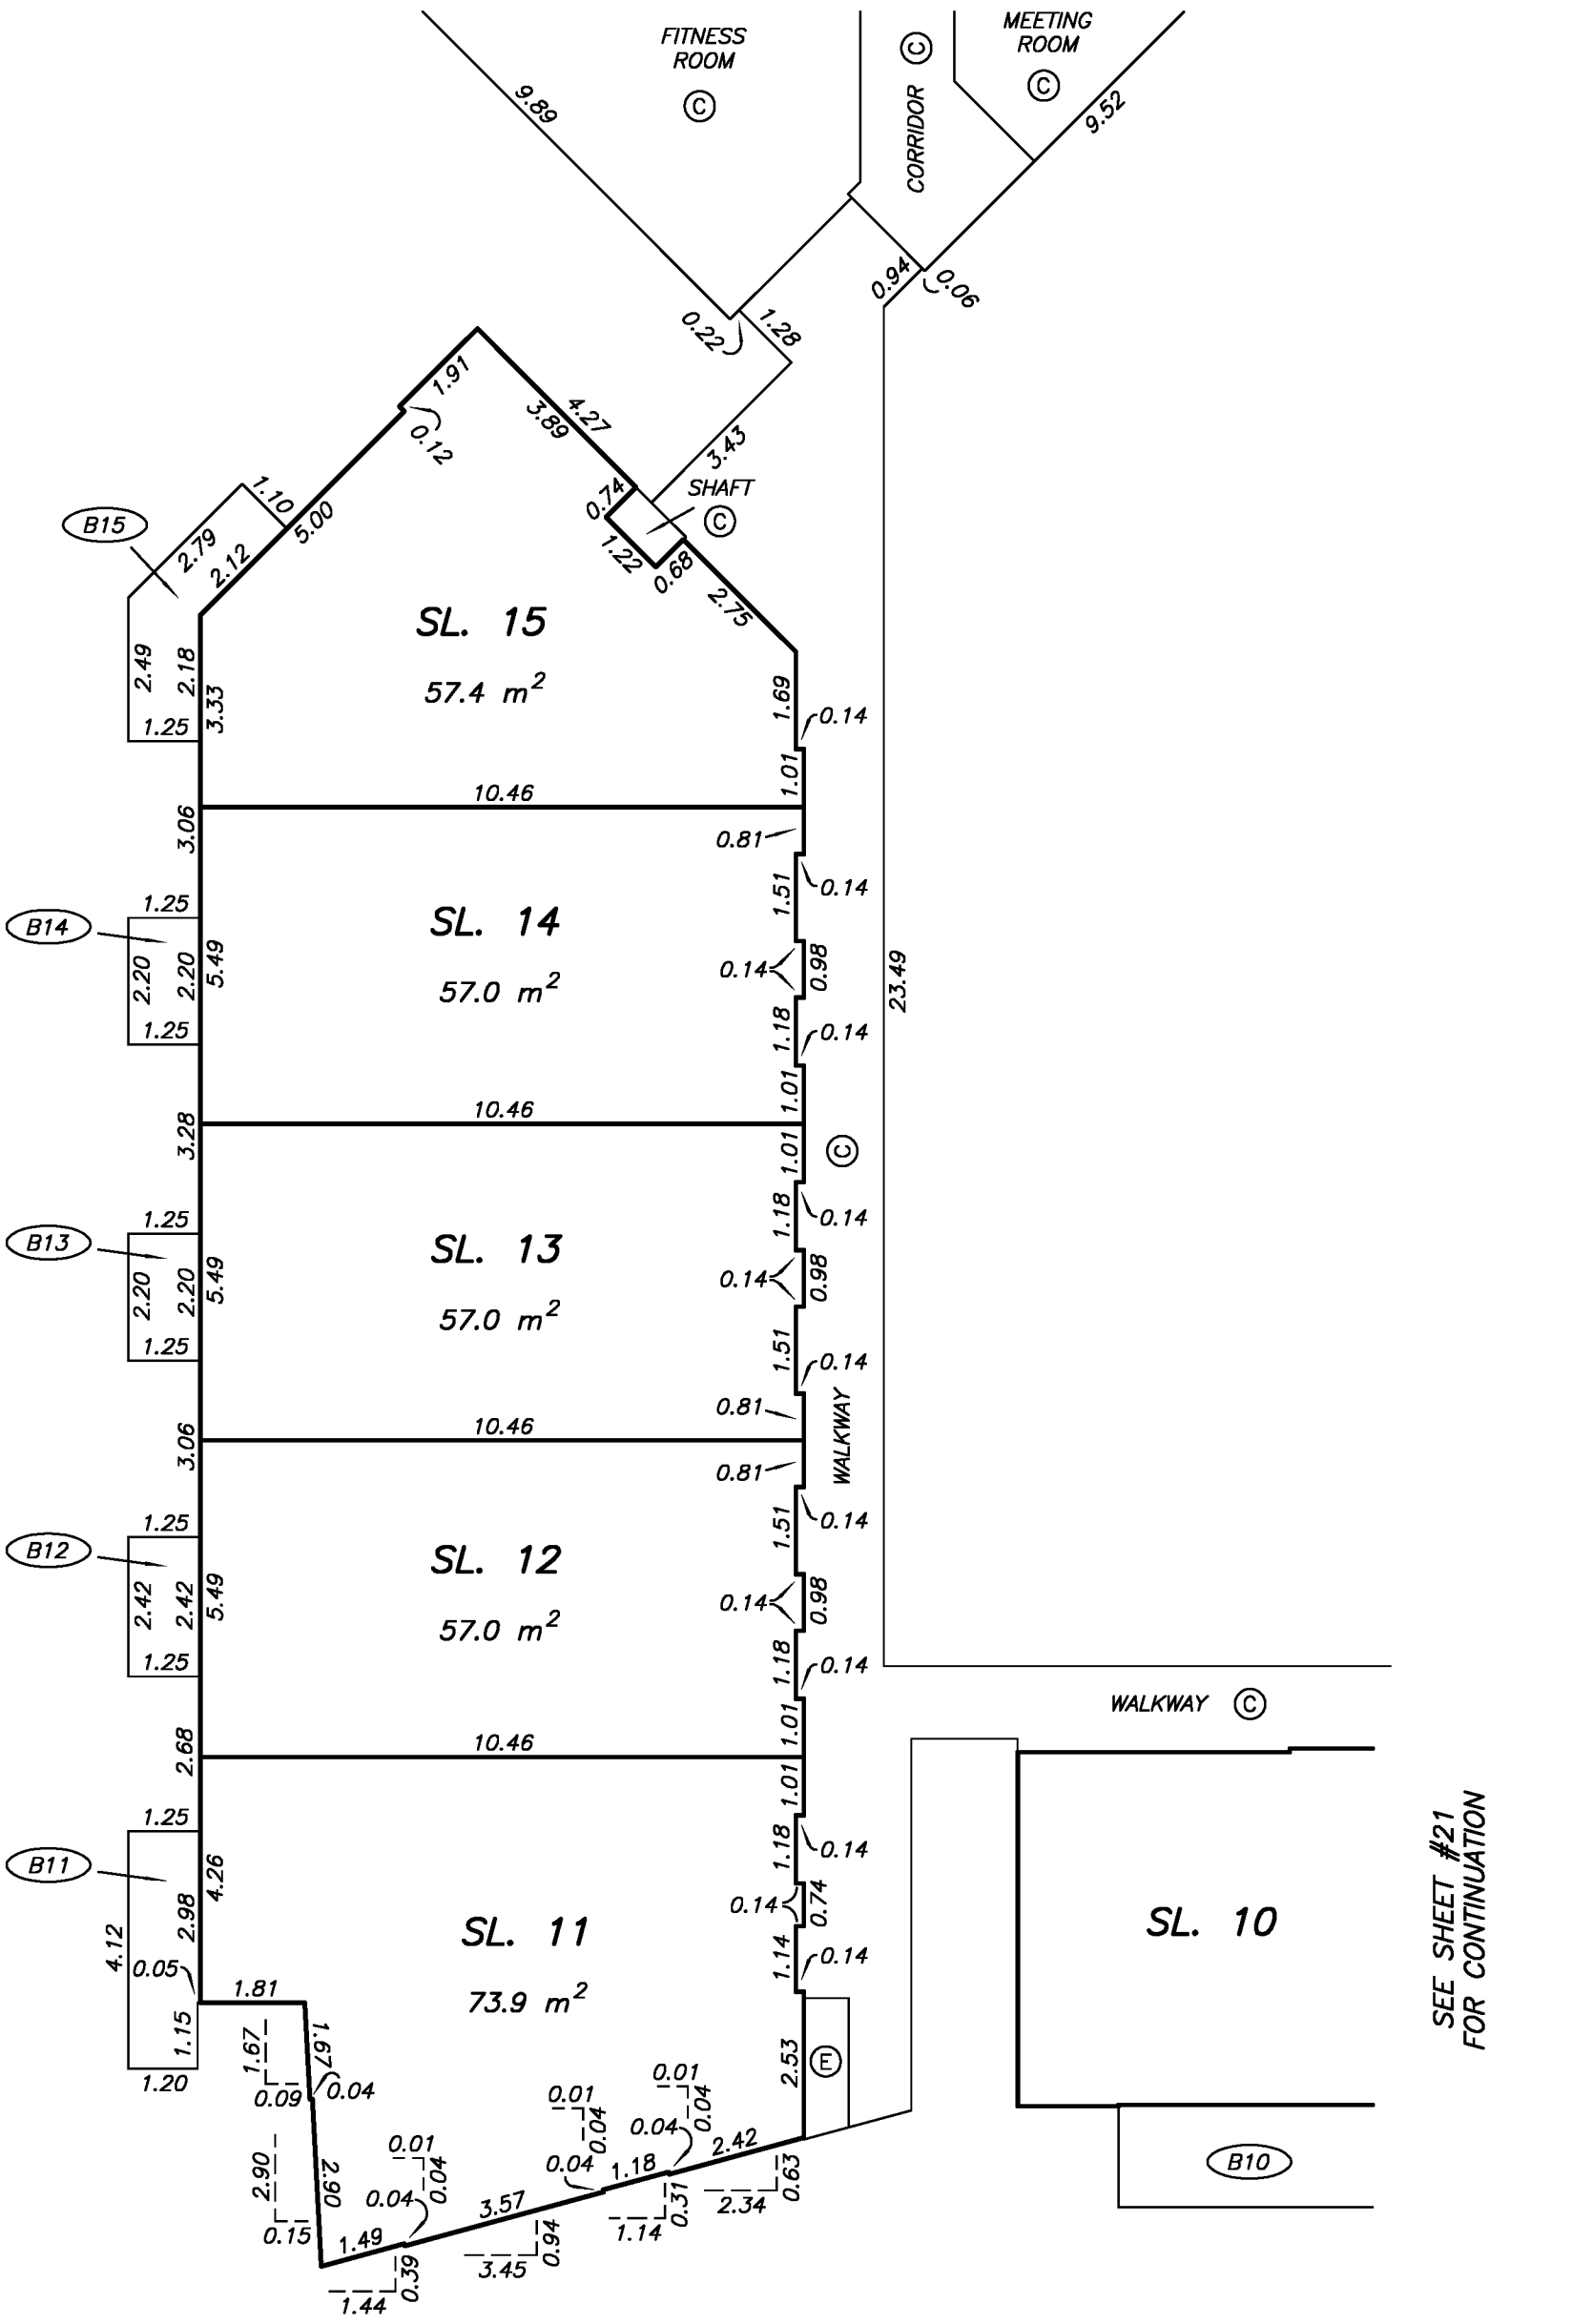

DRAWING # 30762-6
FILE # 30762-6_L3

MIKE E. SHAW, B.C.L.S.
JUNE 28, 2013

LEVEL 3 FLOOR PLAN
NORTHEAST PORTION

STRATA PLAN EPS1231

SCALE 1:125

2 0 2 4

ALL DISTANCES ARE IN METRES.

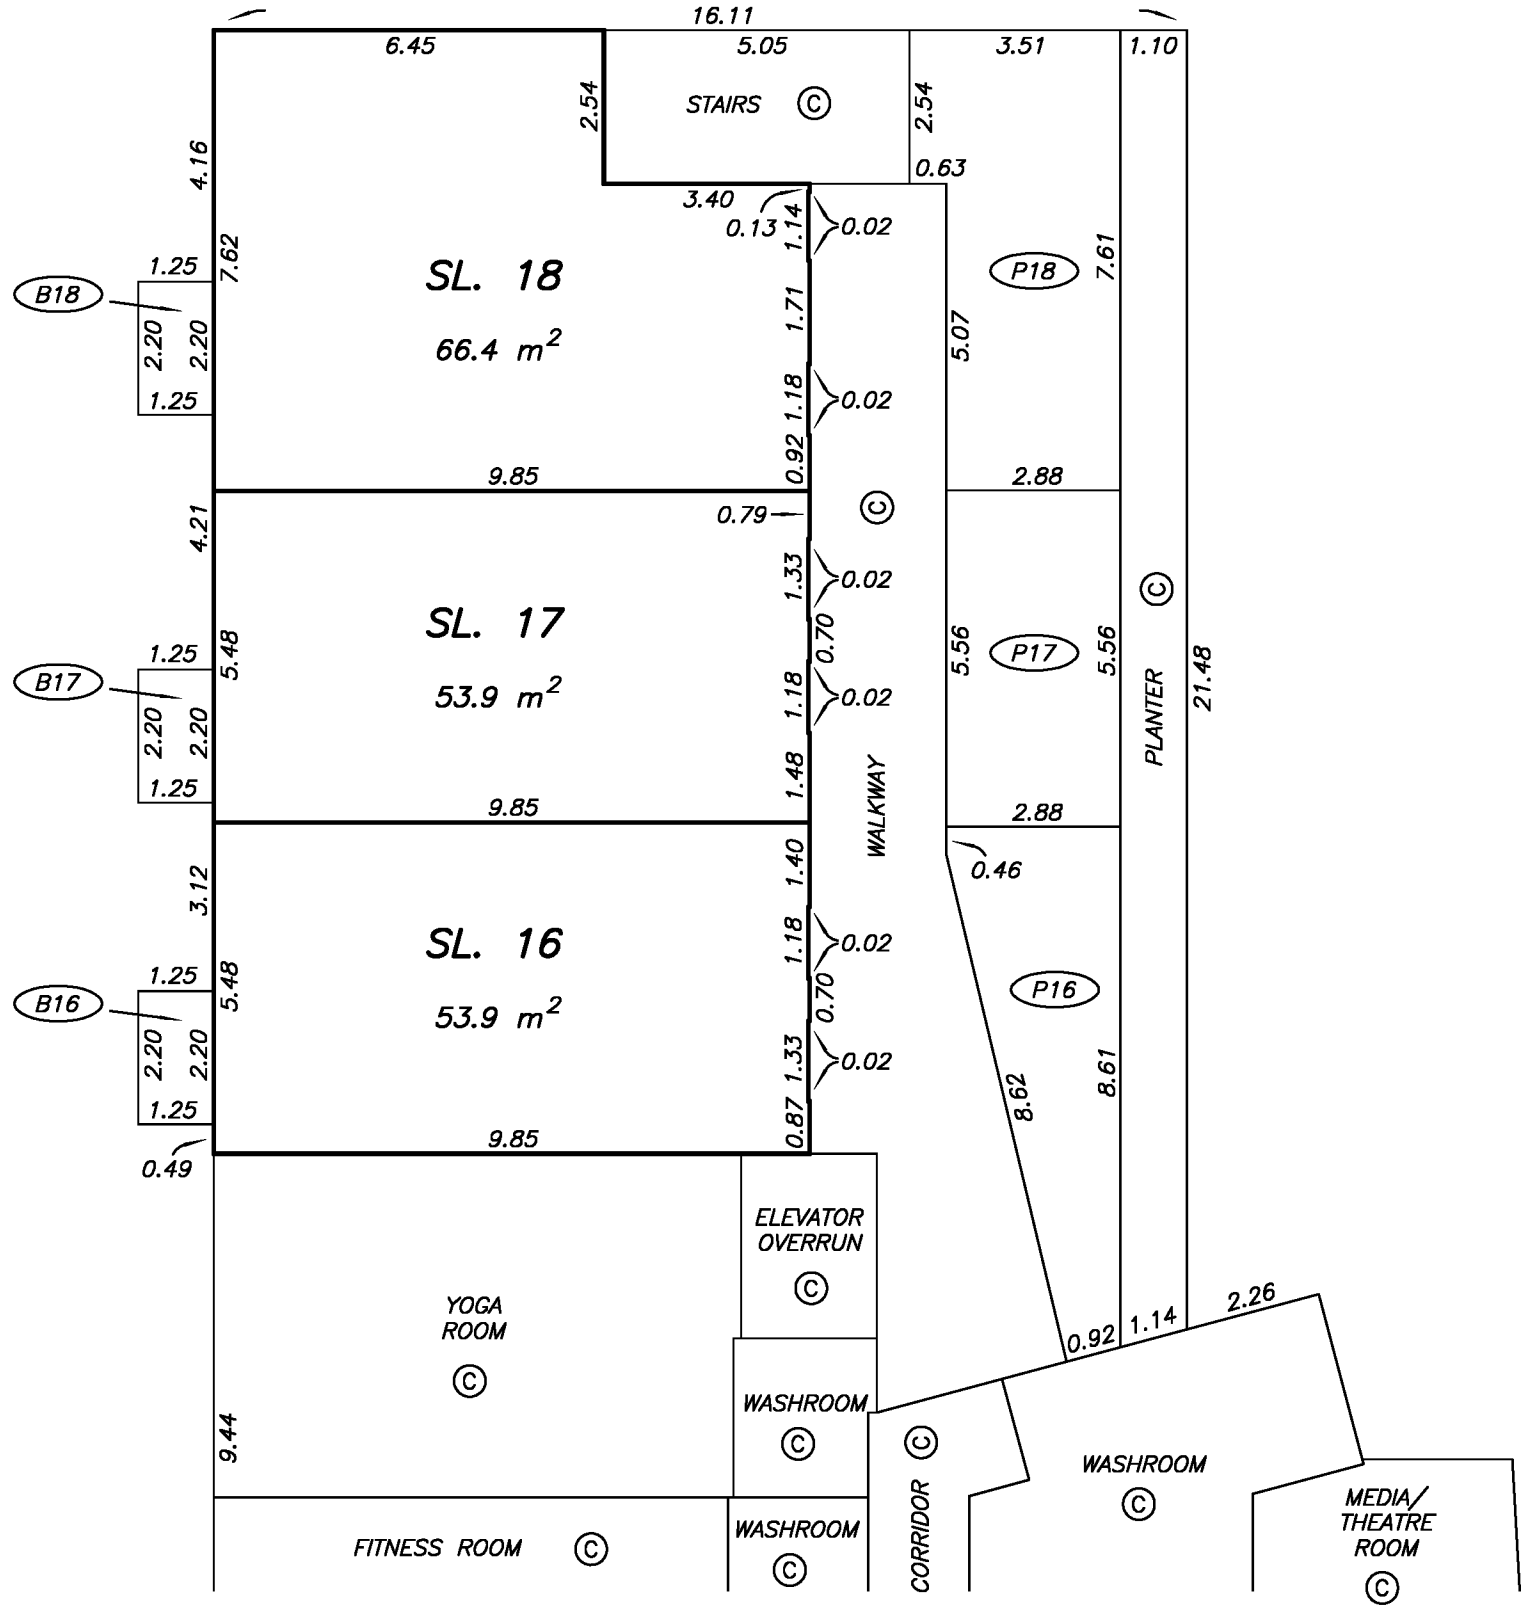

SEE SHEET #20
FOR CONTINUATION

DRAWING # 30762-6
FILE # 30762-6_L3

MIKE E. SHAW, B.C.L.S.
JUNE 28, 2013

LEVEL 5 FLOOR PLAN

STRATA PLAN EPS1231

SCALE 1:250

4 0 4 8

ALL DISTANCES ARE IN METRES.

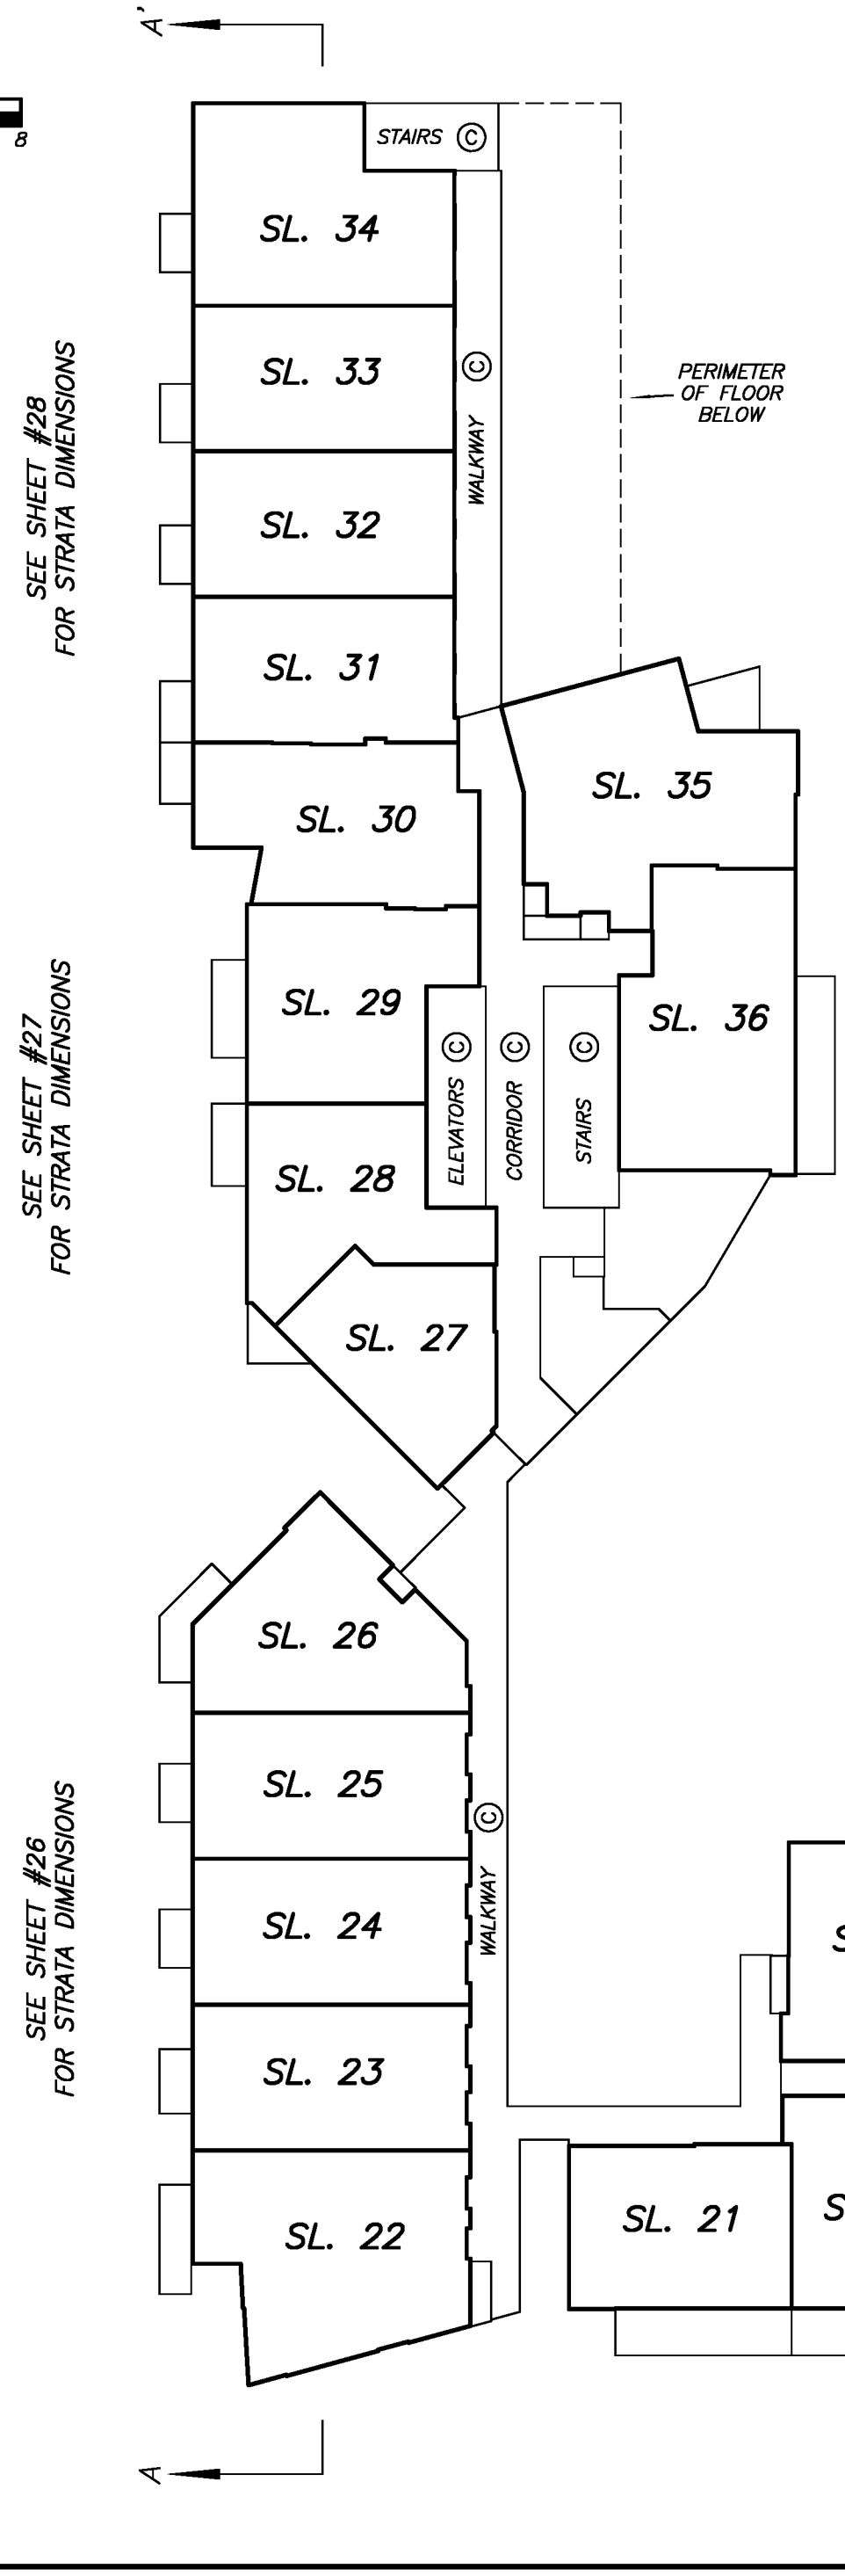

DRAWING # 30762-6
FILE # 30762-6_L5-key

MIKE E. SHAW, B.C.L.S.
JUNE 28, 2013

LEVEL 5 FLOOR PLAN
SOUTHWEST PORTION

STRATA PLAN EPS1231

SCALE 1:125

2 0 2 4

ALL DISTANCES ARE IN METRES.

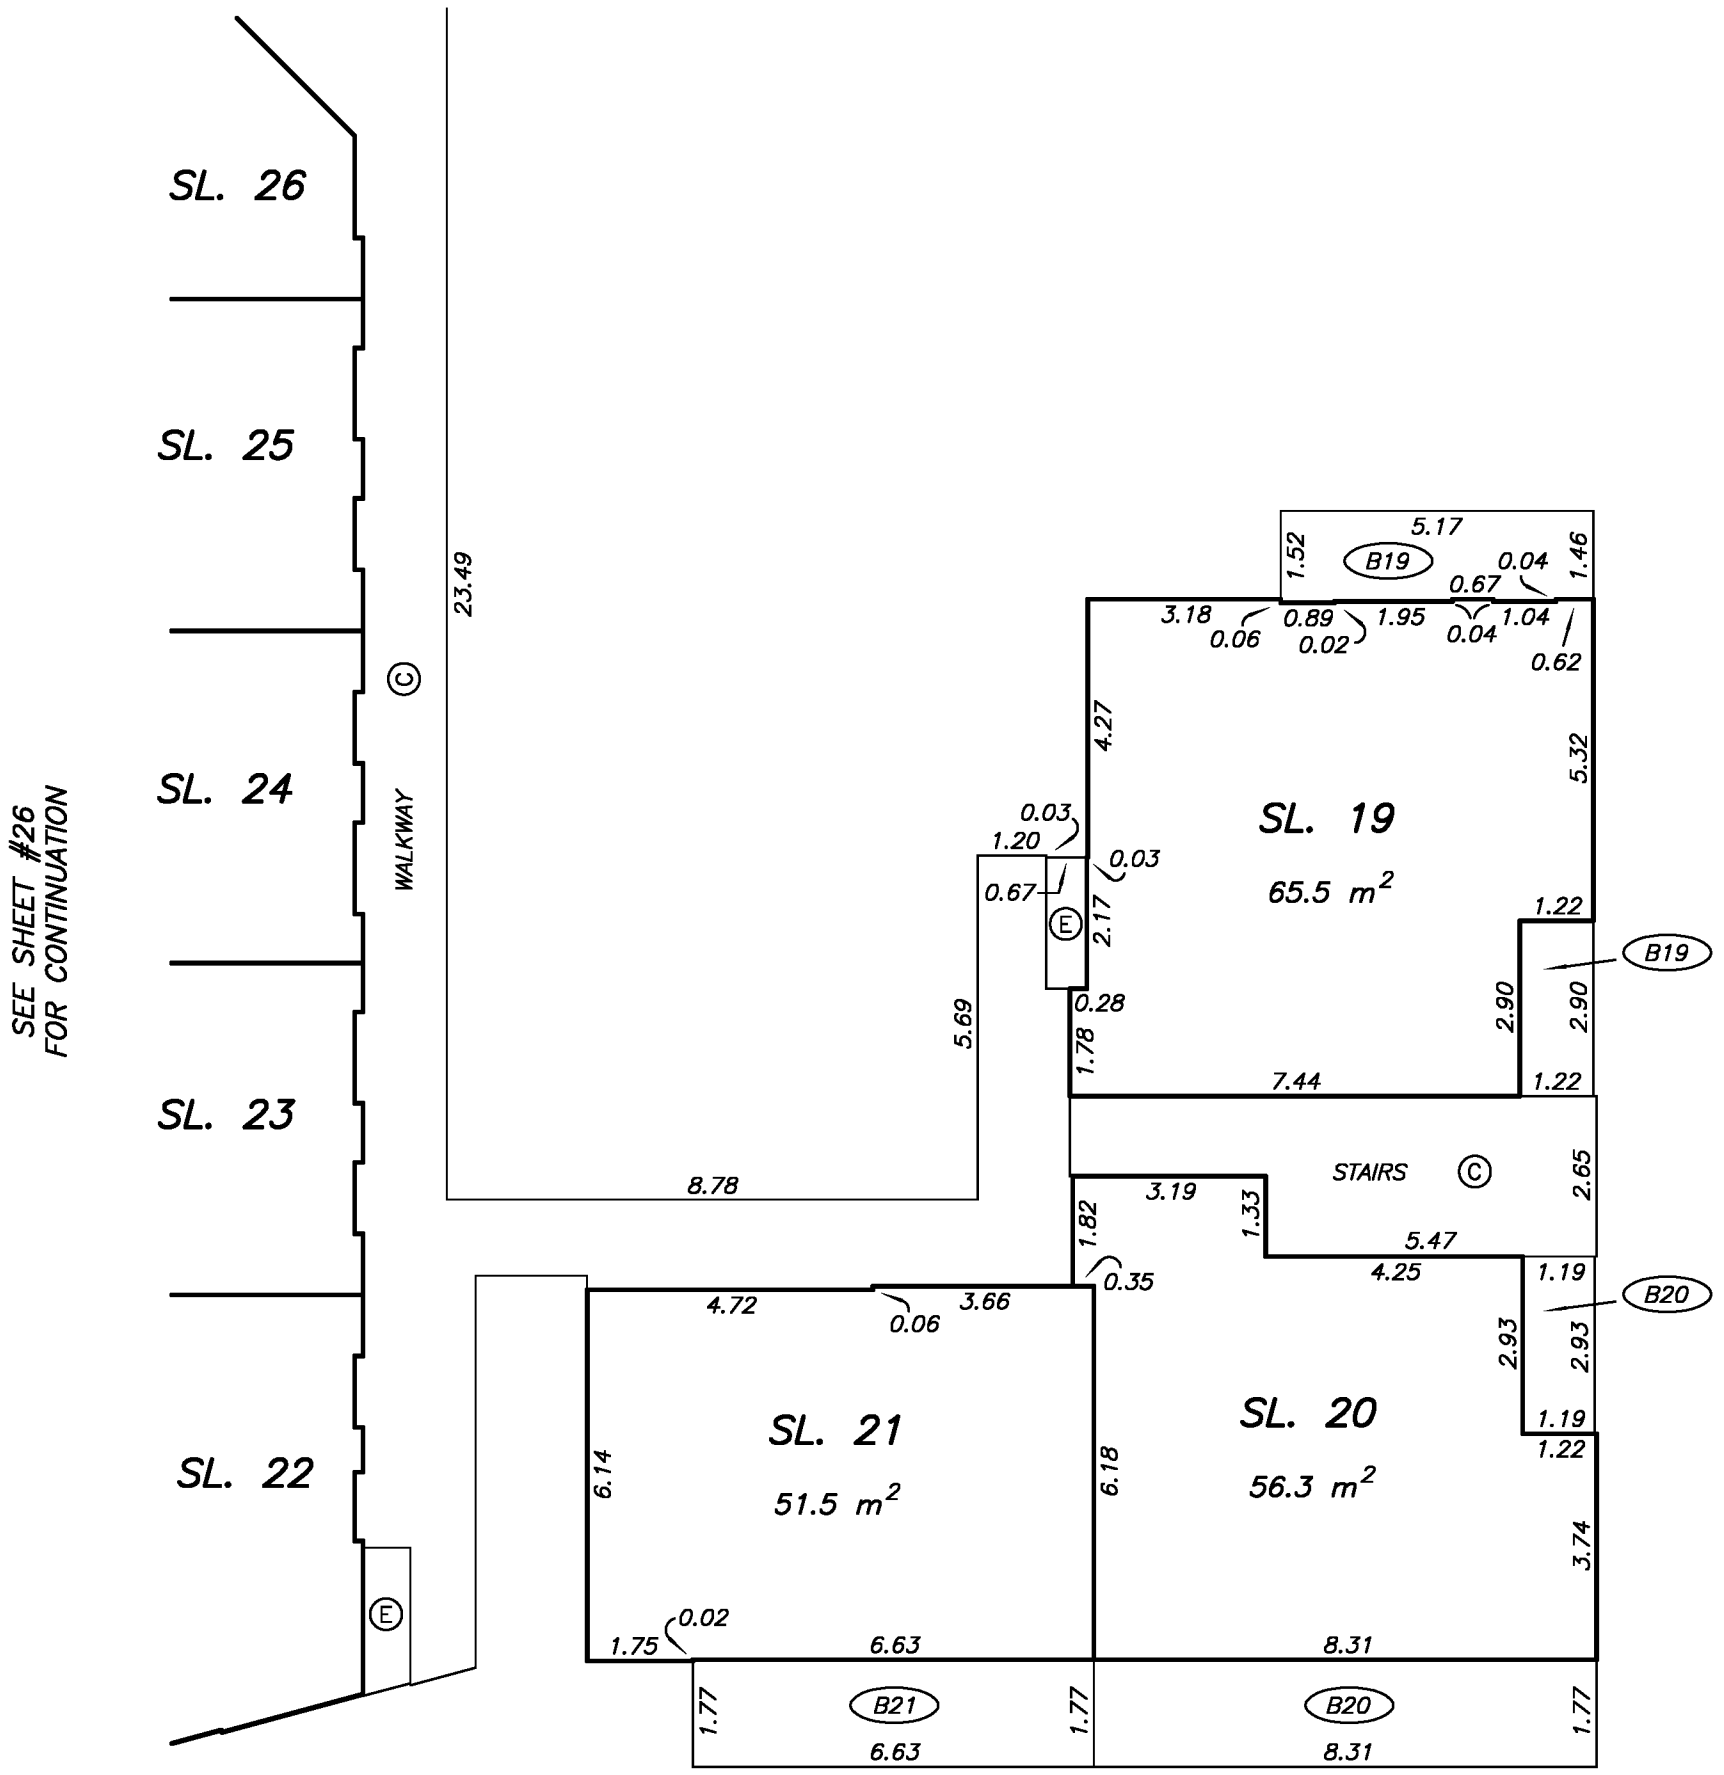

DRAWING # 30762-6
FILE # 30762-6_L5

MIKE E. SHAW, B.C.L.S.
JUNE 28, 2013

LEVEL 5 FLOOR PLAN NORTHWEST PORTION

STRATA PLAN EPS1231

SCALE 1:125

2 0 2 4

ALL DISTANCES ARE IN METRES.

SEE SHEET #27 FOR CONTINUATION

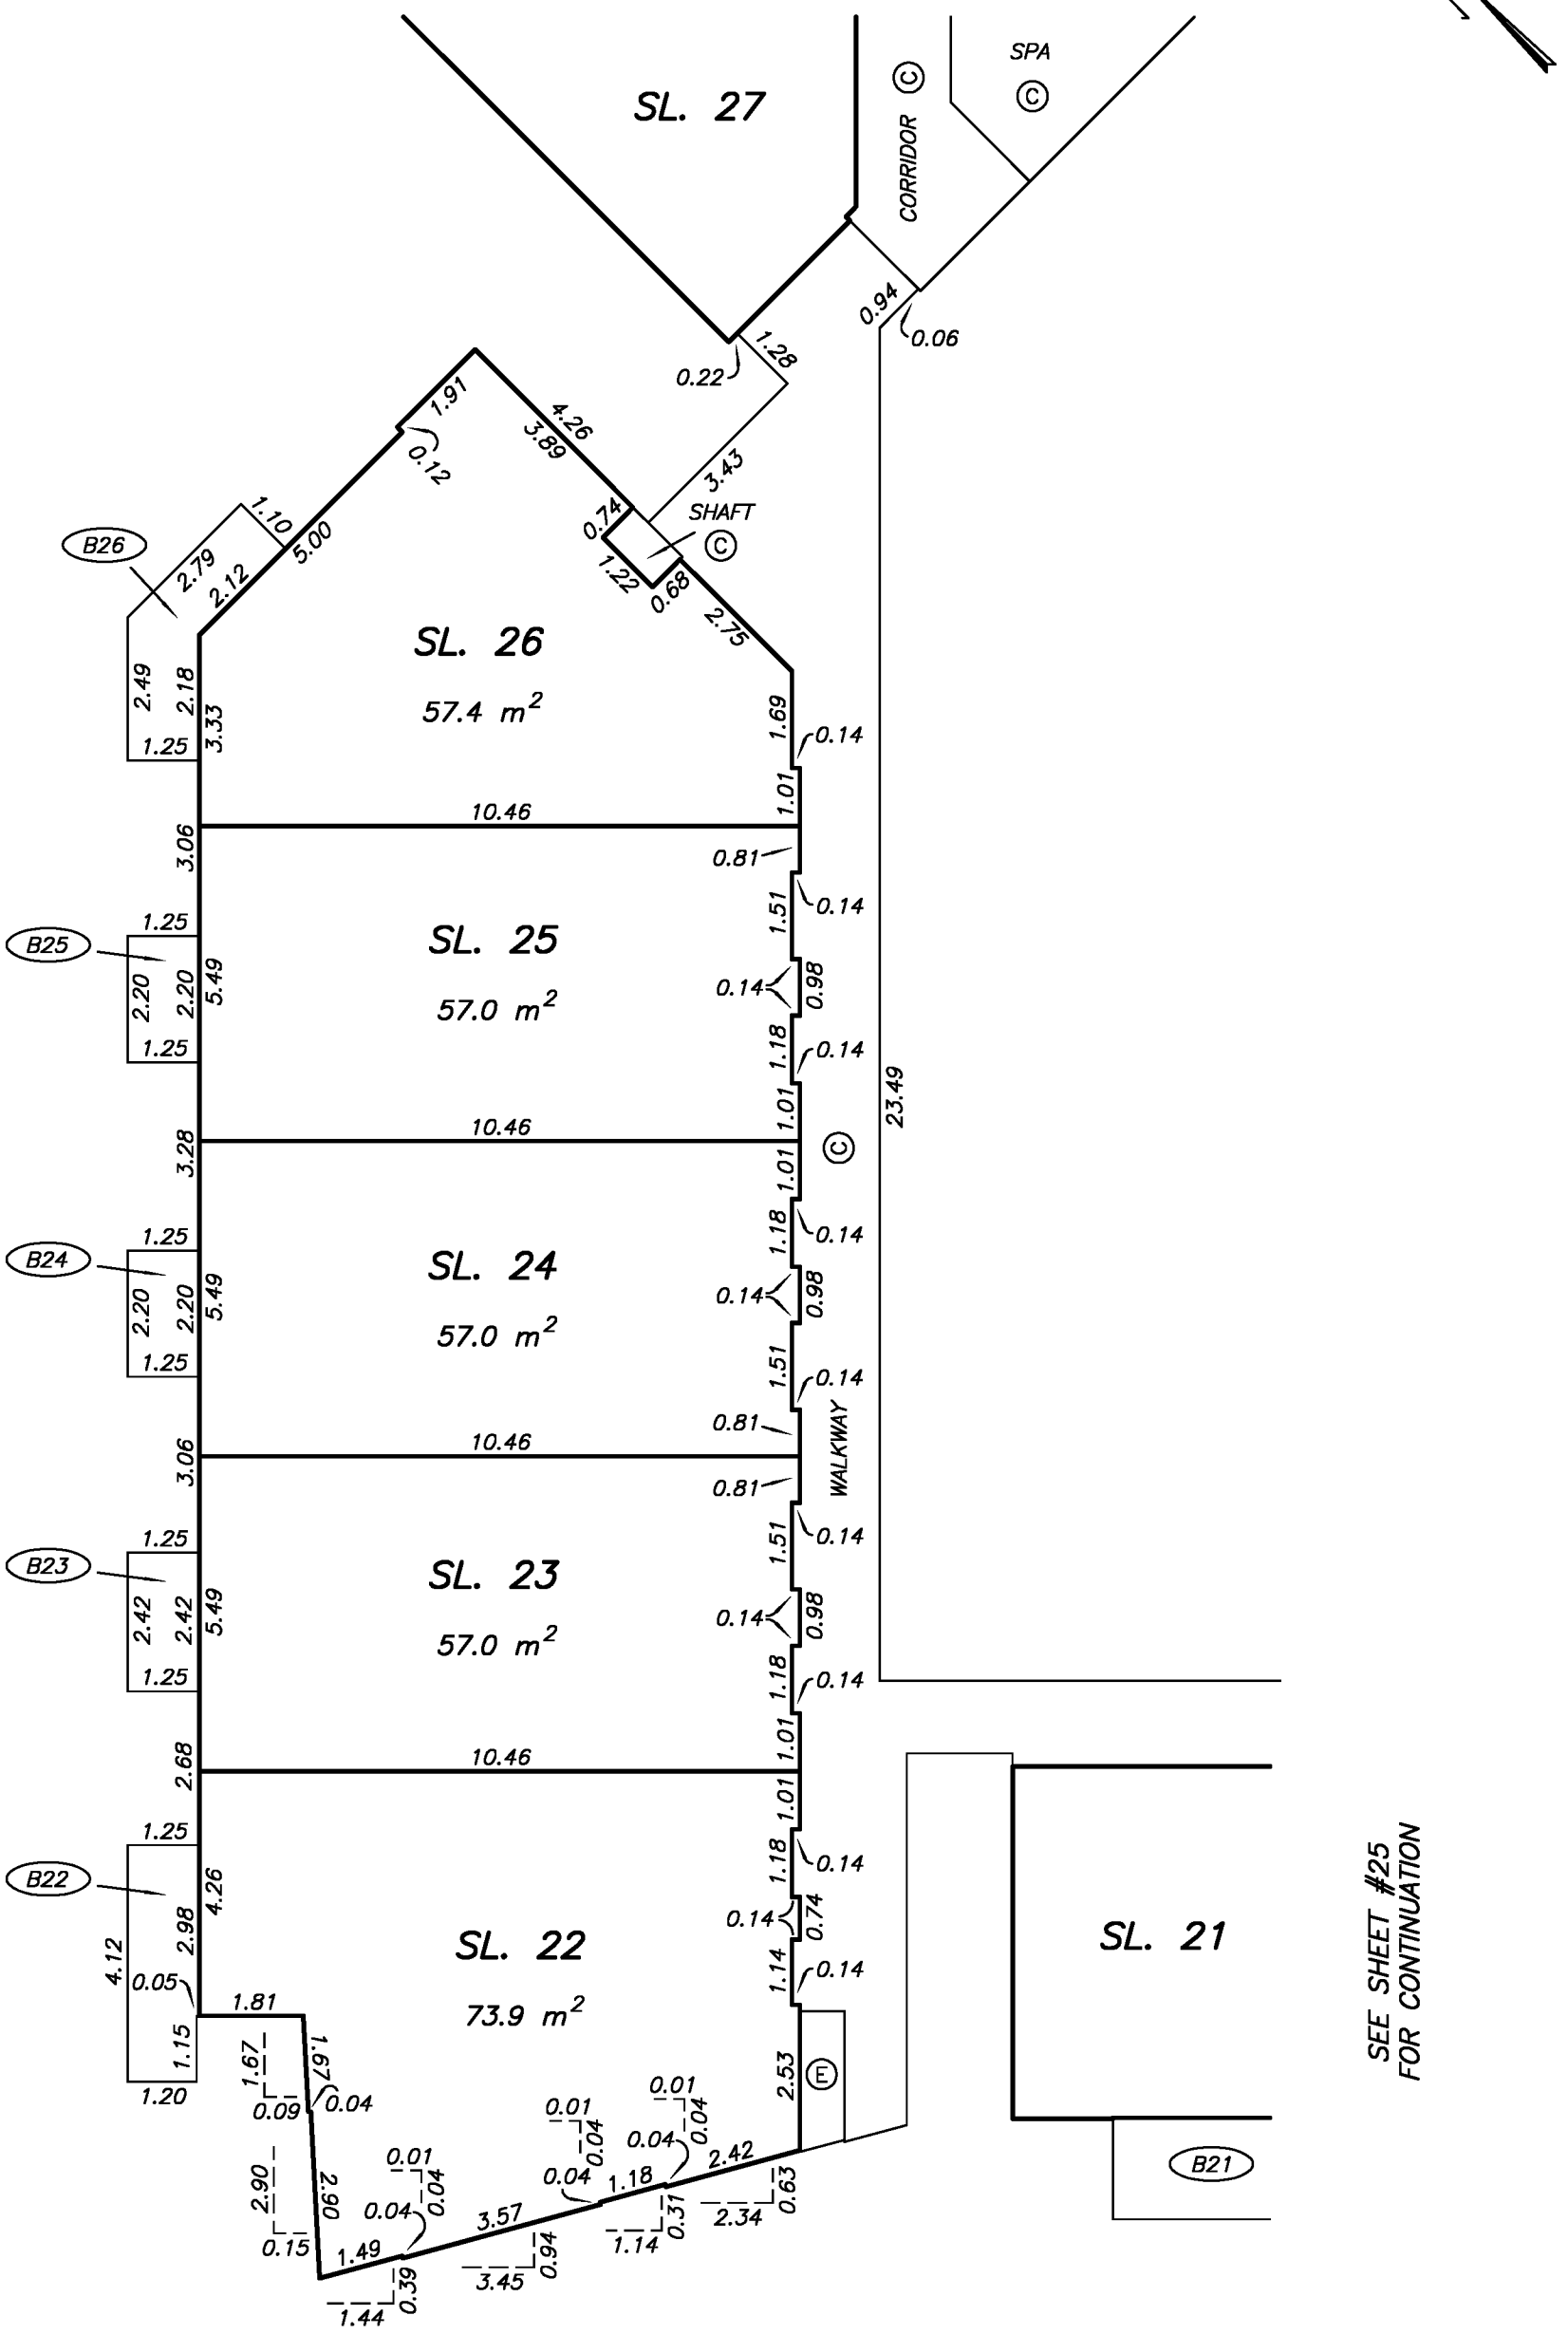

DRAWING # 30762-6
FILE # 30762-6_L5

MIKE E. SHAW, B.C.L.S.
JUNE 28, 2013

LEVEL 5 FLOOR PLAN MIDDLE PORTION

STRATA PLAN EPS1231

SCALE 1:125

2 0 2 4

ALL DISTANCES ARE IN METRES.

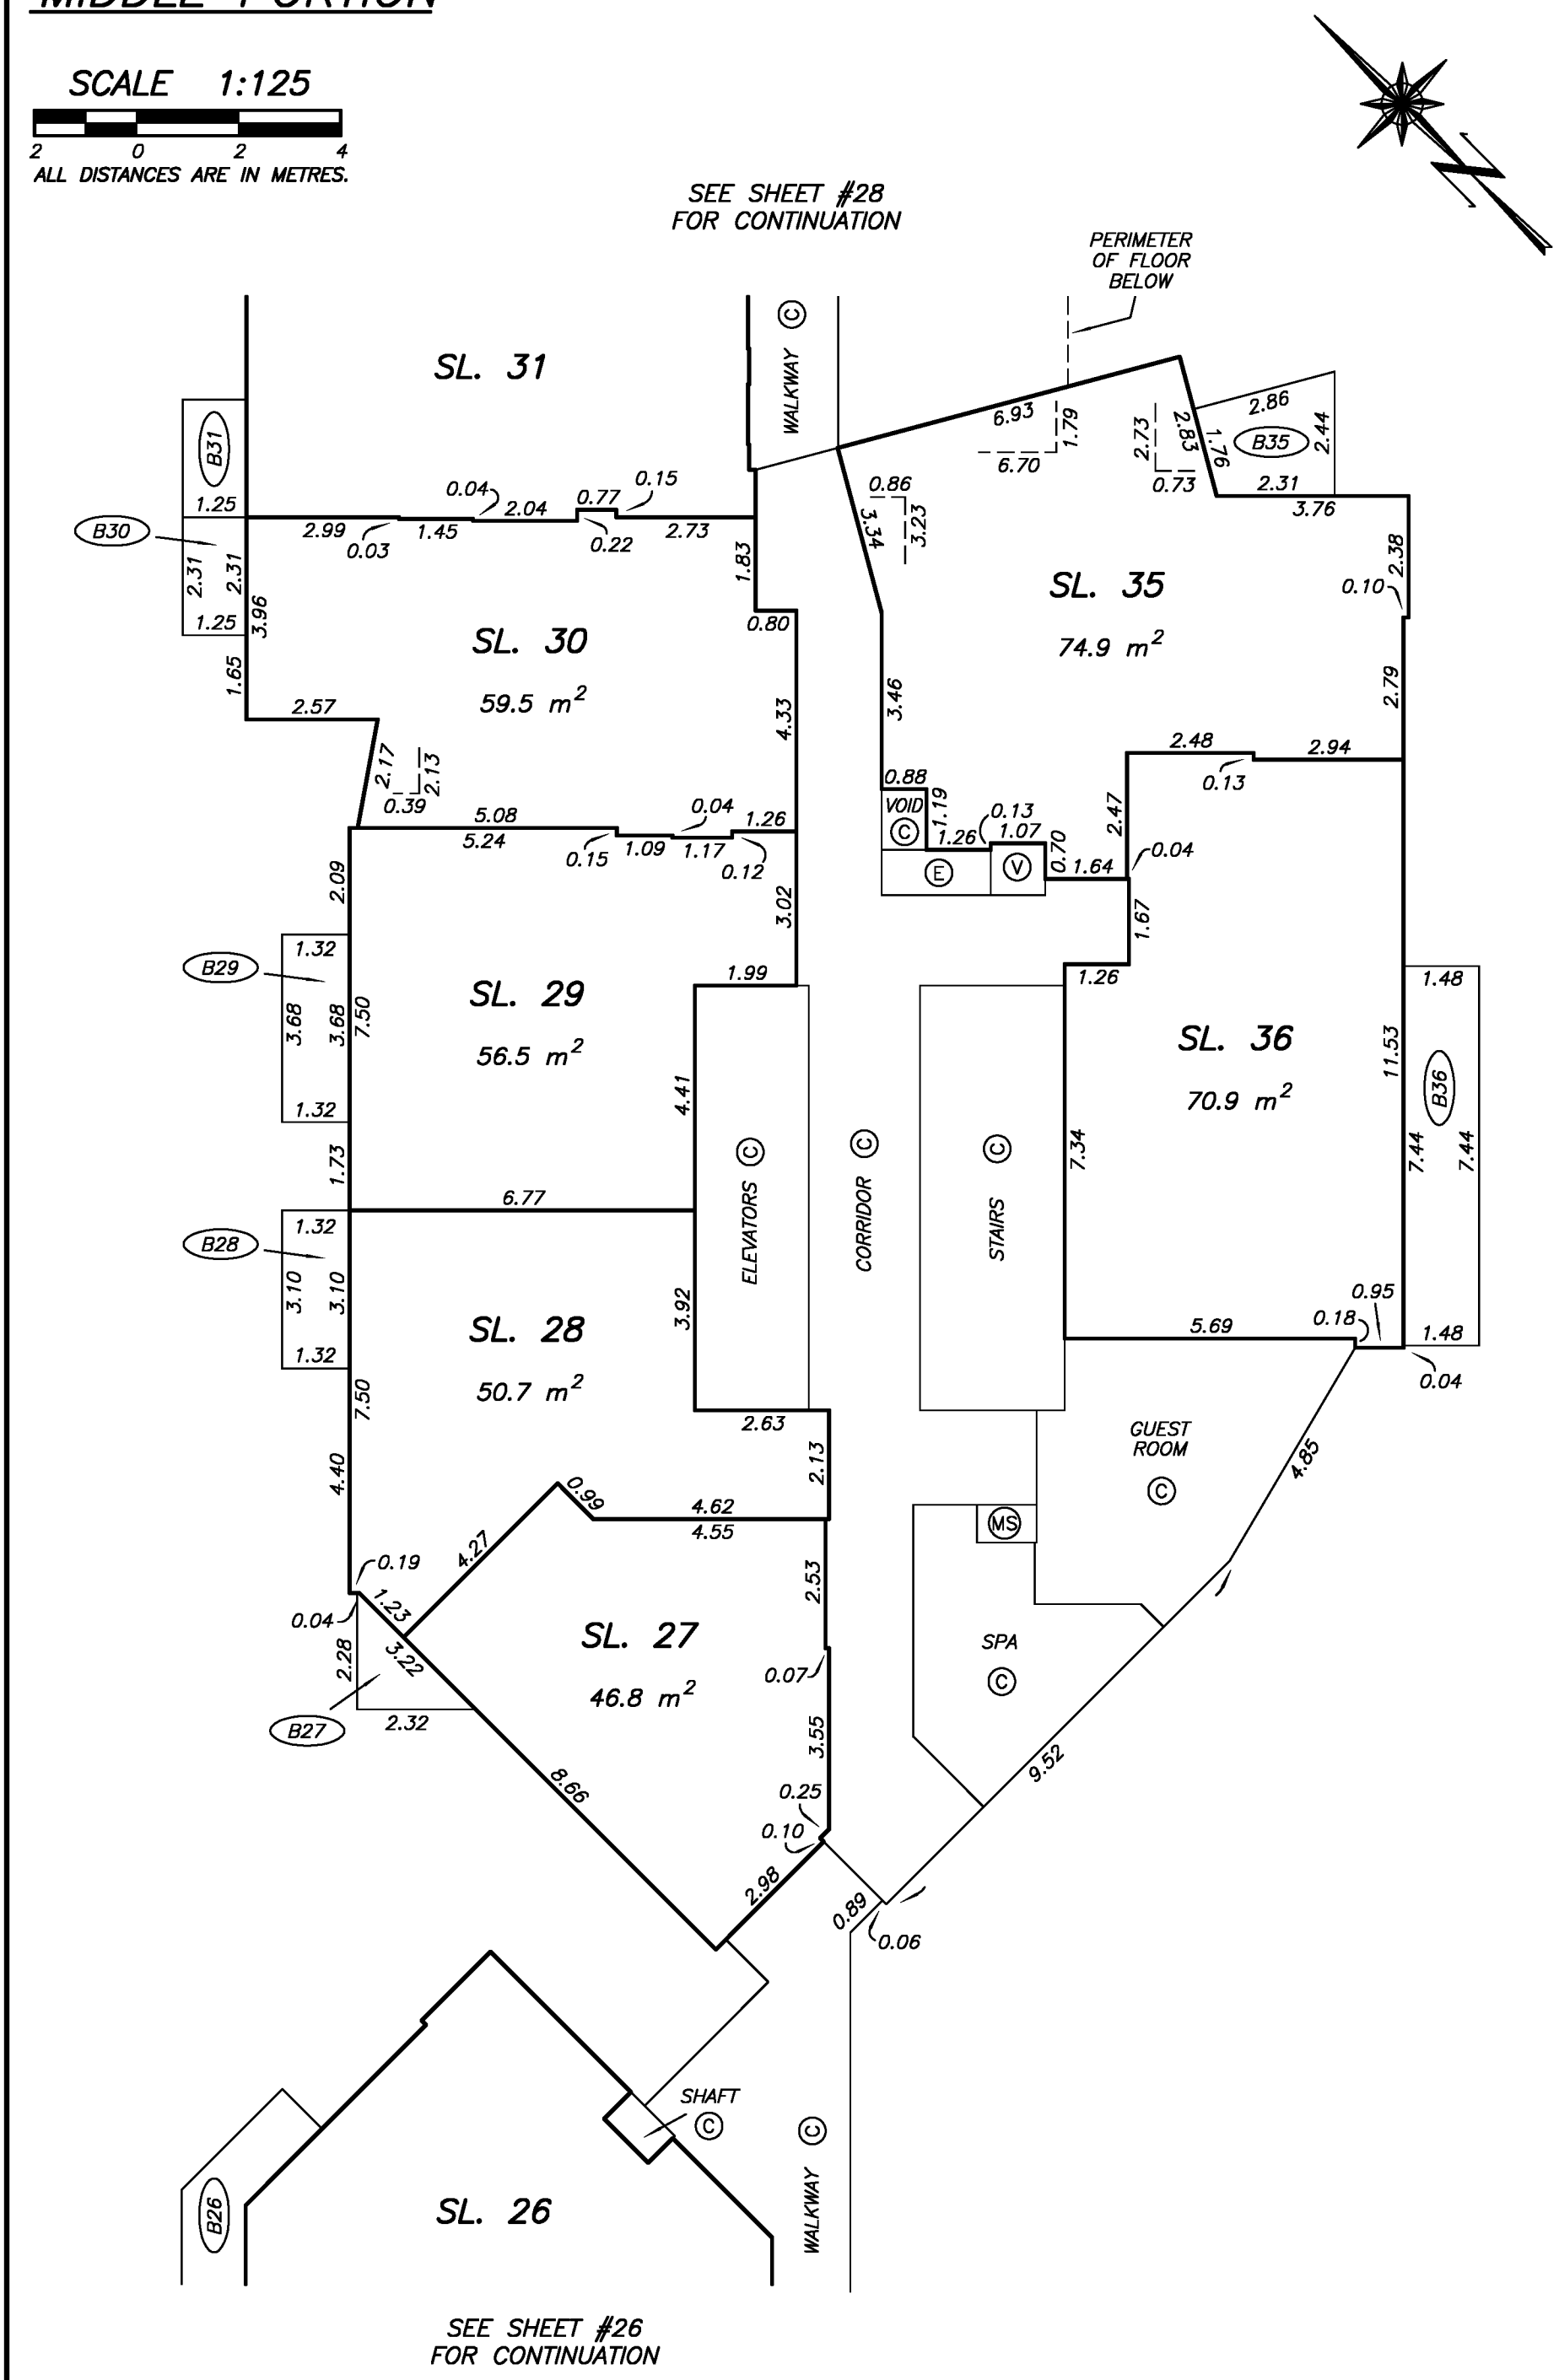

DRAWING # 30762-6
FILE # 30762-6_L5

MIKE E. SHAW, B.C.L.S.
JUNE 28, 2013

LEVEL 5 FLOOR PLAN
NORTHEAST PORTION

STRATA PLAN EPS1231

SCALE 1:125

2 0 2 4

ALL DISTANCES ARE IN METRES.

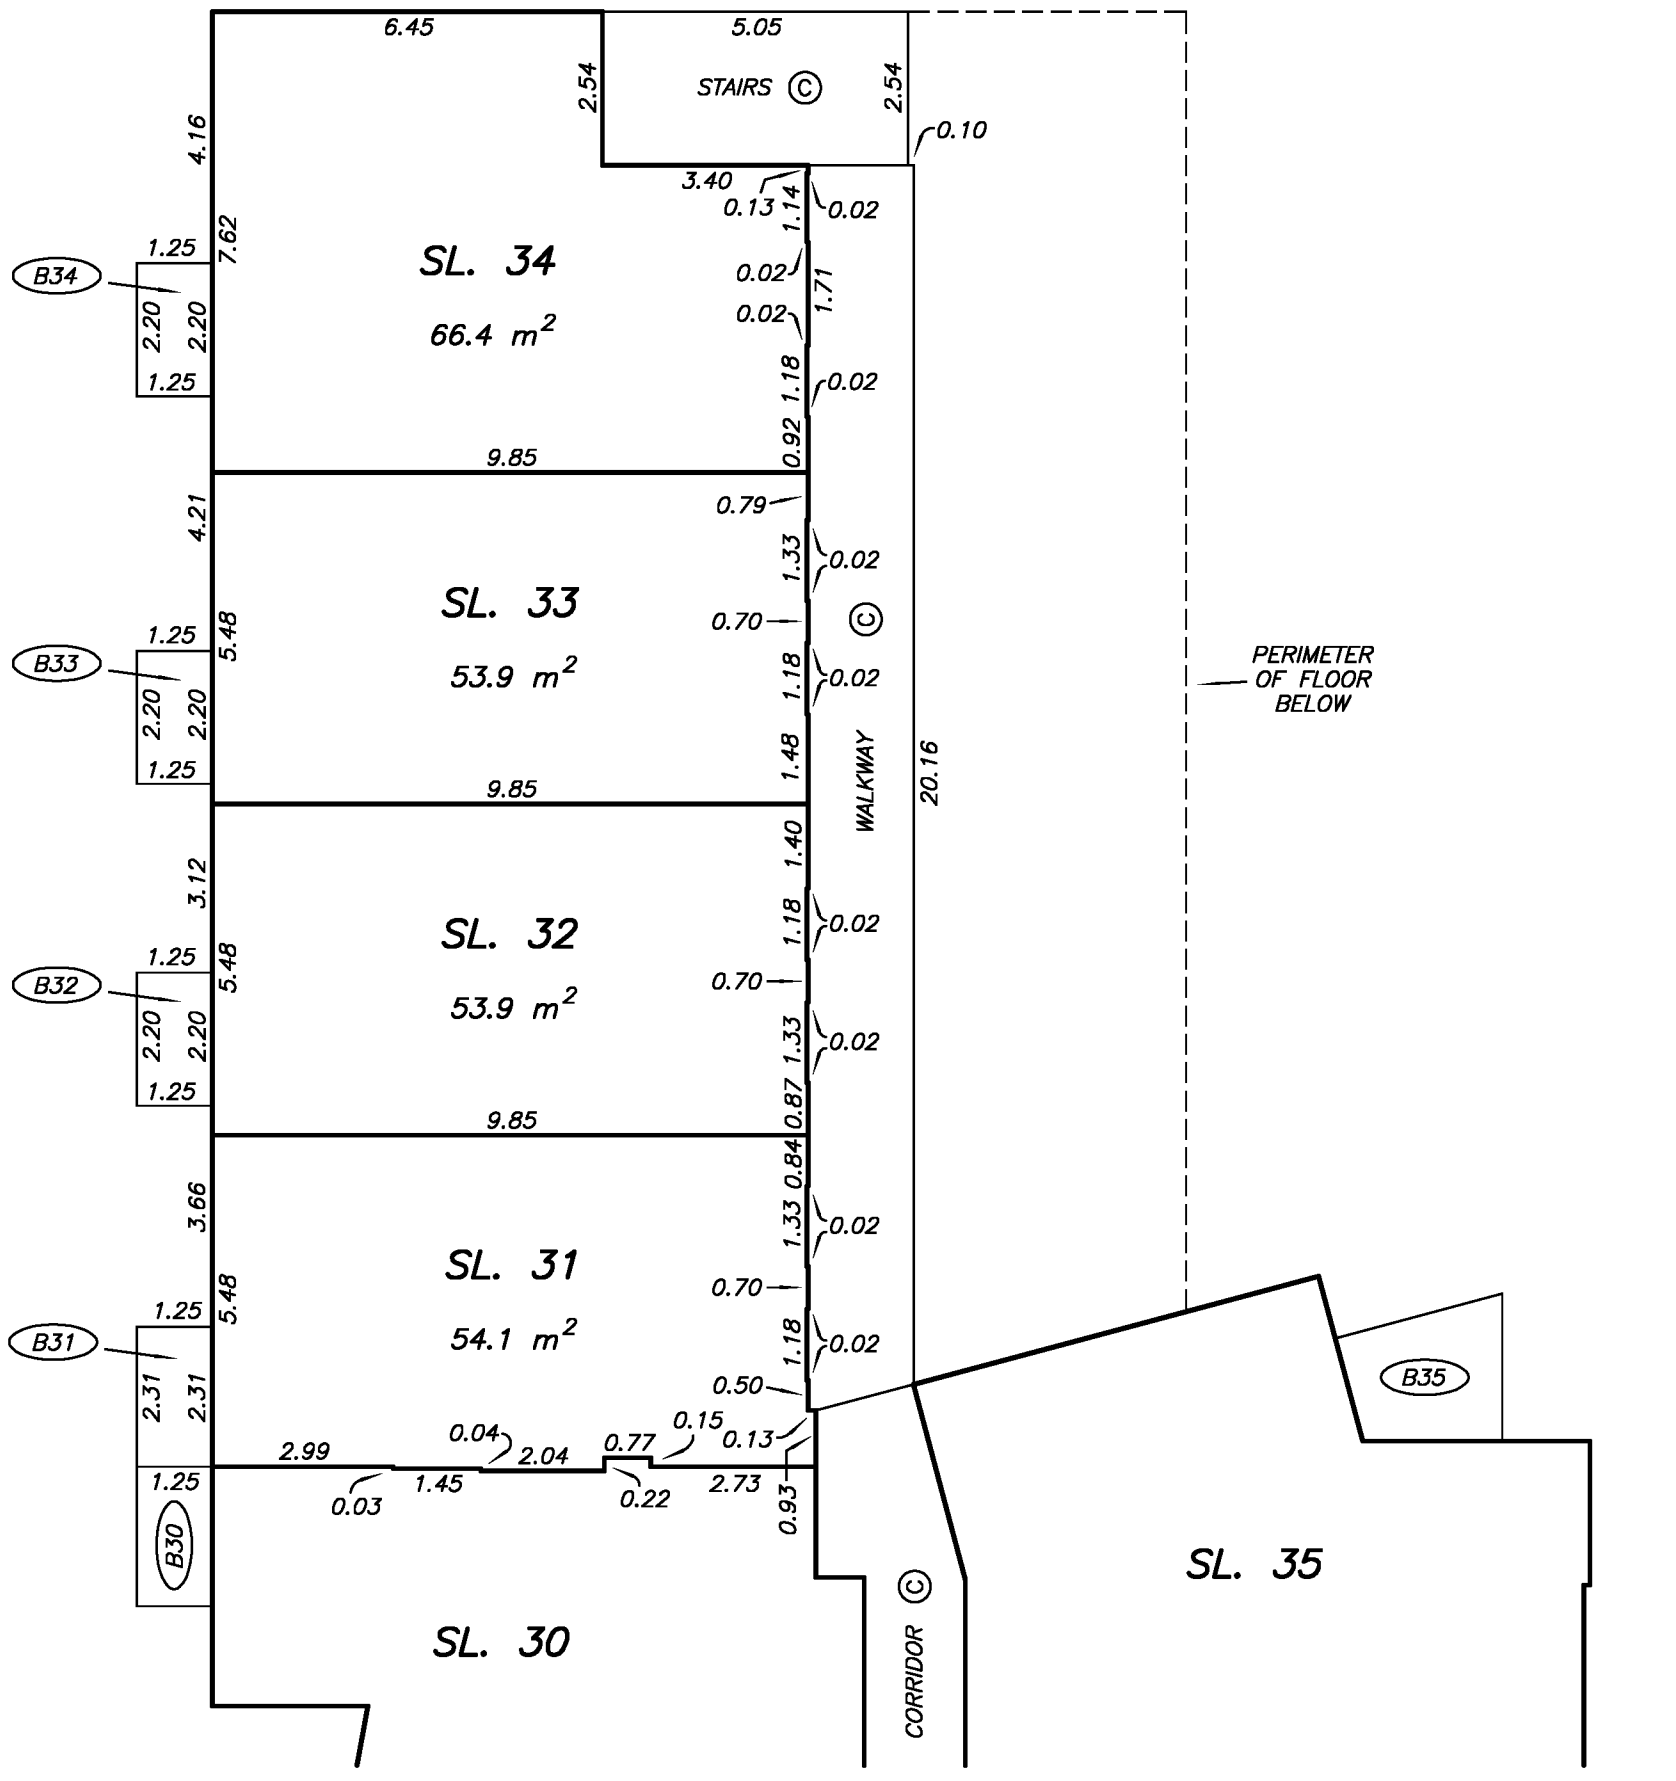

SEE SHEET #27
FOR CONTINUATION

DRAWING # 30762-6
FILE # 30762-6_L5

MIKE E. SHAW, B.C.L.S.
JUNE 28, 2013

LEVEL 6 FLOOR PLAN

STRATA PLAN EPS1231

SCALE 1:250

4 0 4 8

ALL DISTANCES ARE IN METRES.

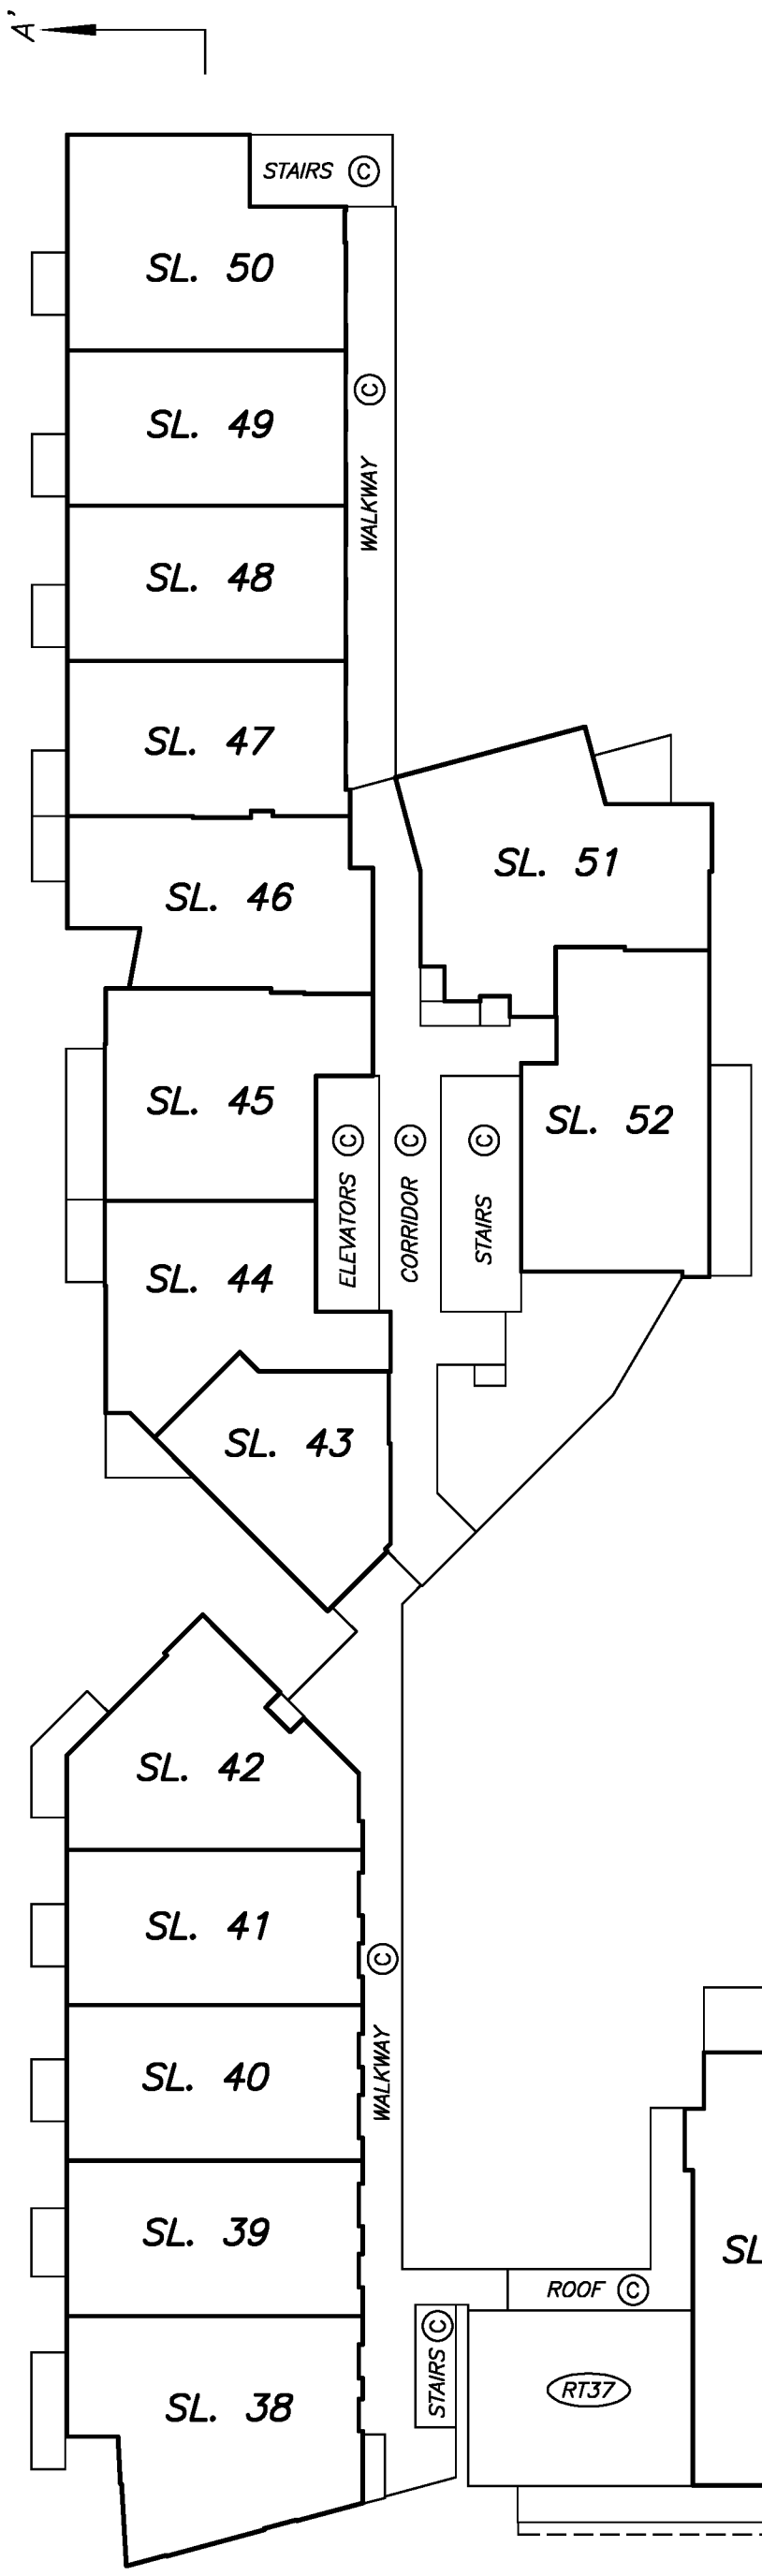

DRAWING # 30762-6
FILE # 30762-6_L6-key

MIKE E. SHAW, B.C.L.S.
JUNE 28, 2013

LEVEL 6 FLOOR PLAN
SOUTHWEST PORTION

STRATA PLAN EPS1231

SCALE 1:125

2 0 2 4

ALL DISTANCES ARE IN METRES.

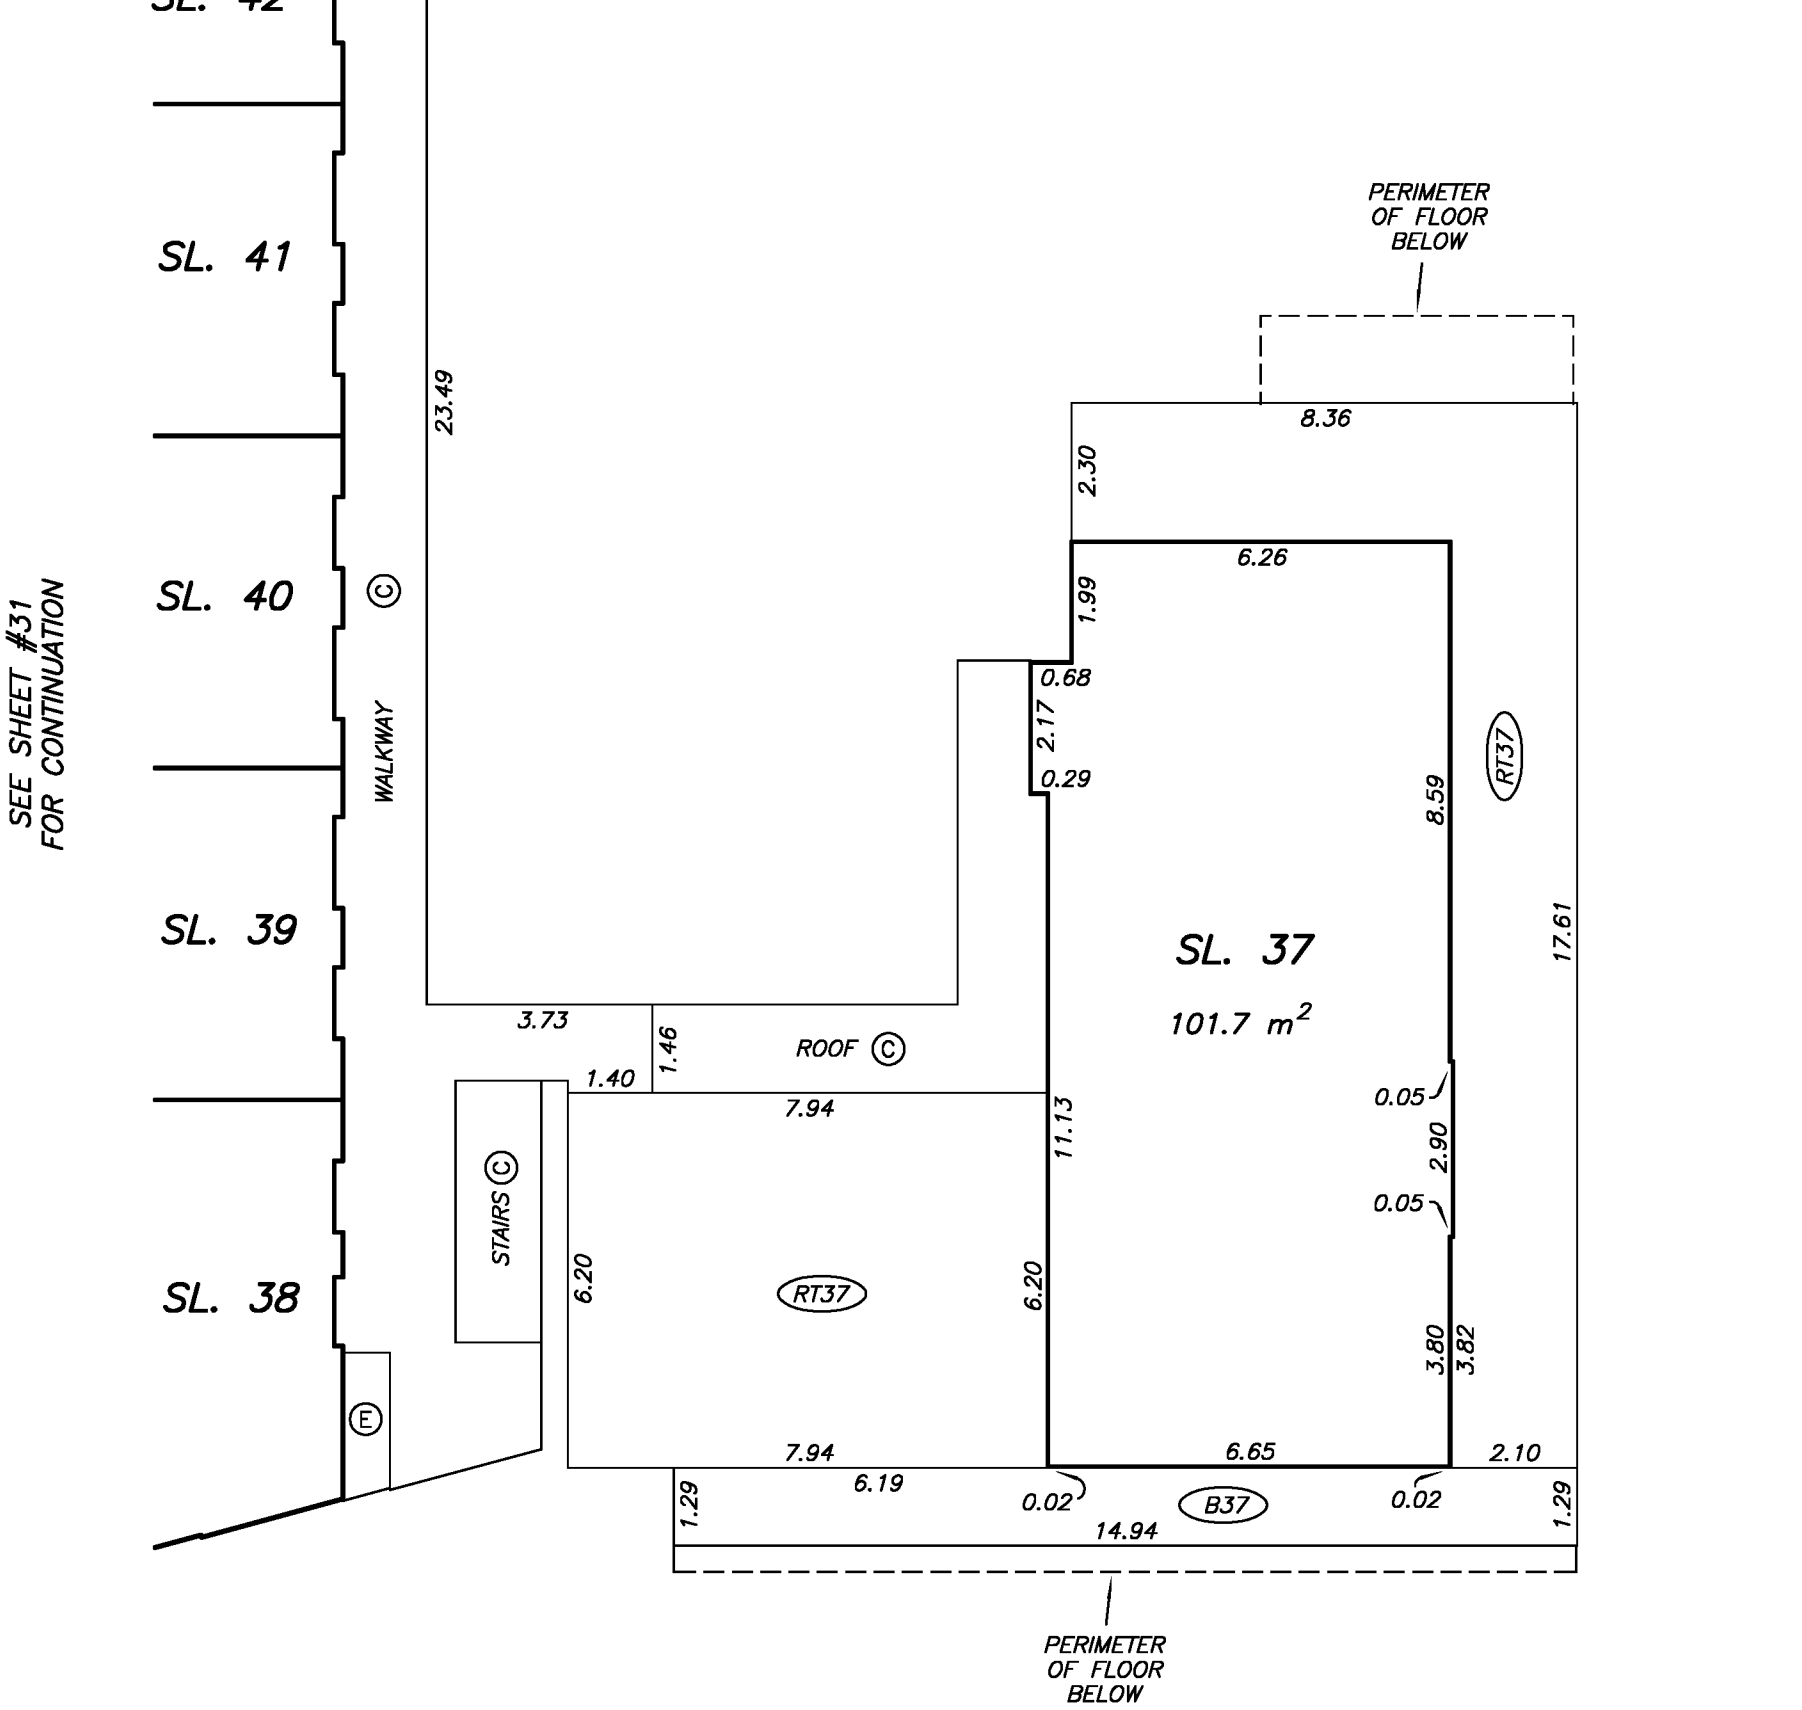

DRAWING # 30762-6
FILE # 30762-6_L6

MIKE E. SHAW, B.C.L.S.
JUNE 28, 2013

LEVEL 6 FLOOR PLAN NORTHWEST PORTION

STRATA PLAN EPS1231

SCALE 1:125

2 0 2 4

ALL DISTANCES ARE IN METRES.

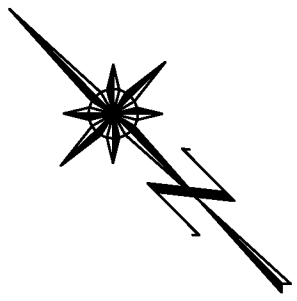

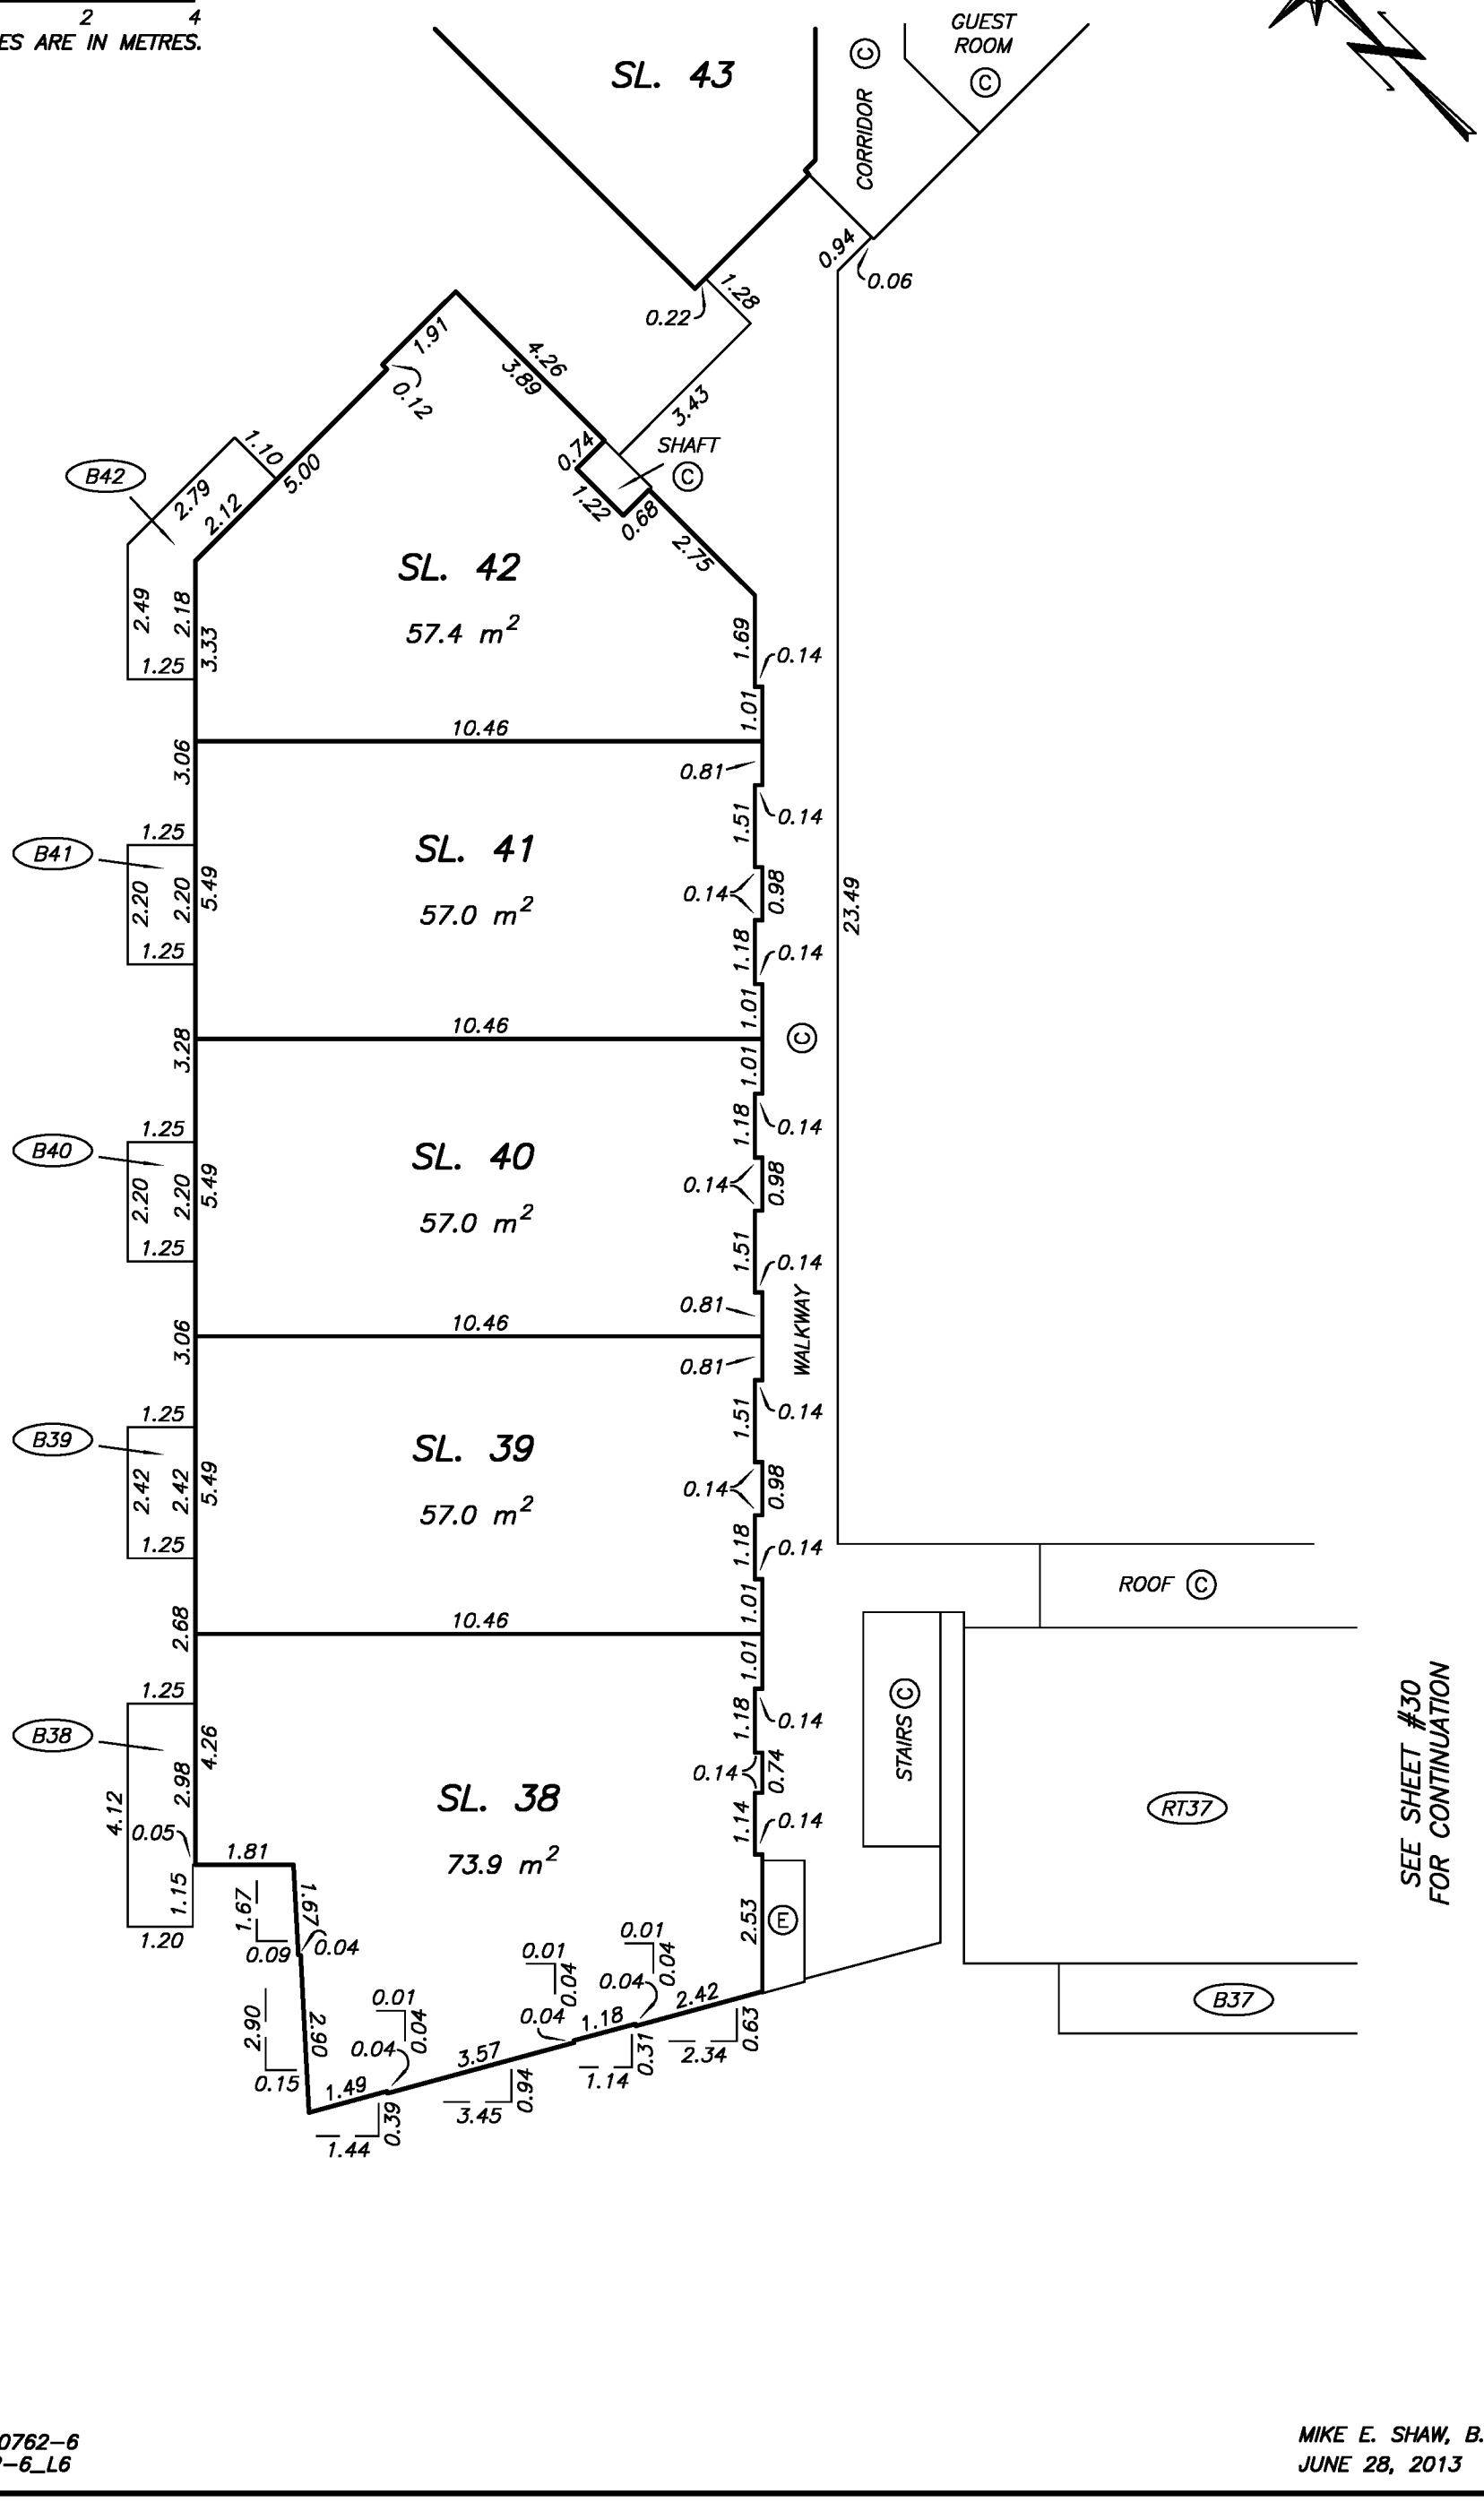

DRAWING # 30762-6
FILE # 30762-6_L6

MIKE E. SHAW, B.C.L.S.
JUNE 28, 2013

LEVEL 6 FLOOR PLAN MIDDLE PORTION

STRATA PLAN EPS1231

SCALE 1:125

2 0 2 4

ALL DISTANCES ARE IN METRES.

SEE SHEET #33 FOR CONTINUATION

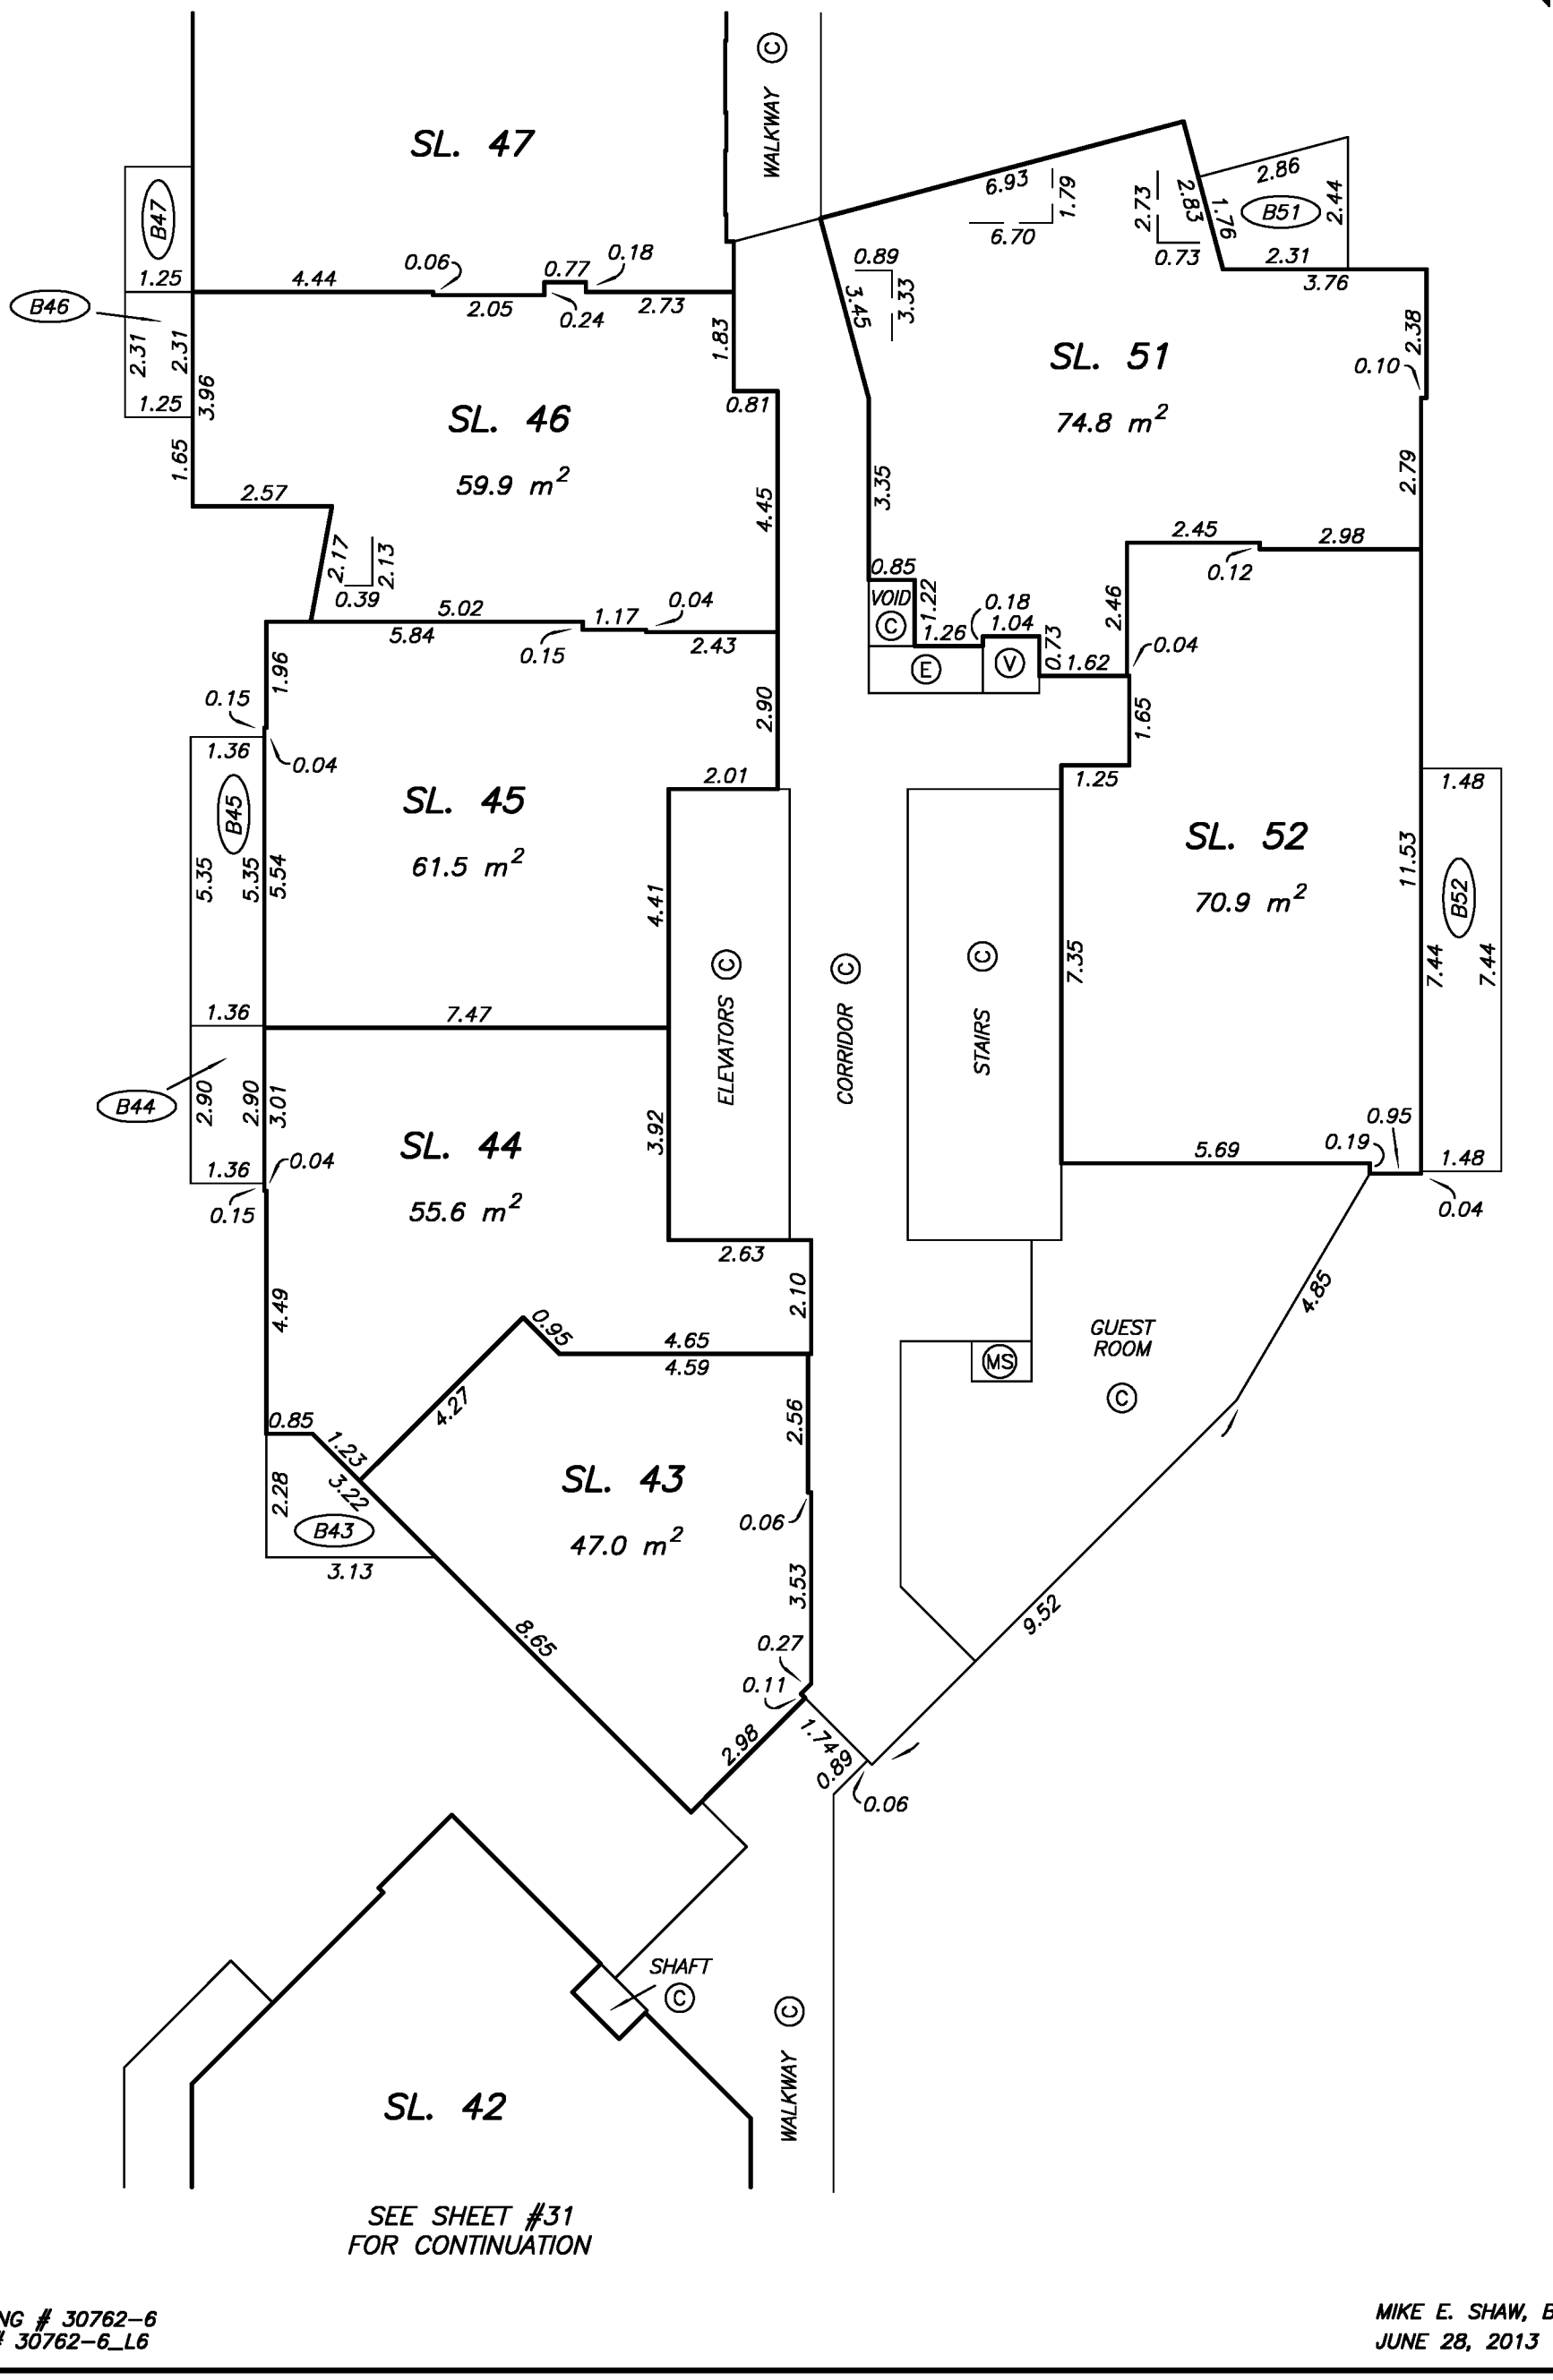

SEE SHEET #31 FOR CONTINUATION

DRAWING # 30762-6
FILE # 30762-6_L6

MIKE E. SHAW, B.C.L.S.
JUNE 28, 2013

LEVEL 6 FLOOR PLAN NORTHEAST PORTION

STRATA PLAN EPS1231

SCALE 1:125

2 0 2 4

ALL DISTANCES ARE IN METRES.

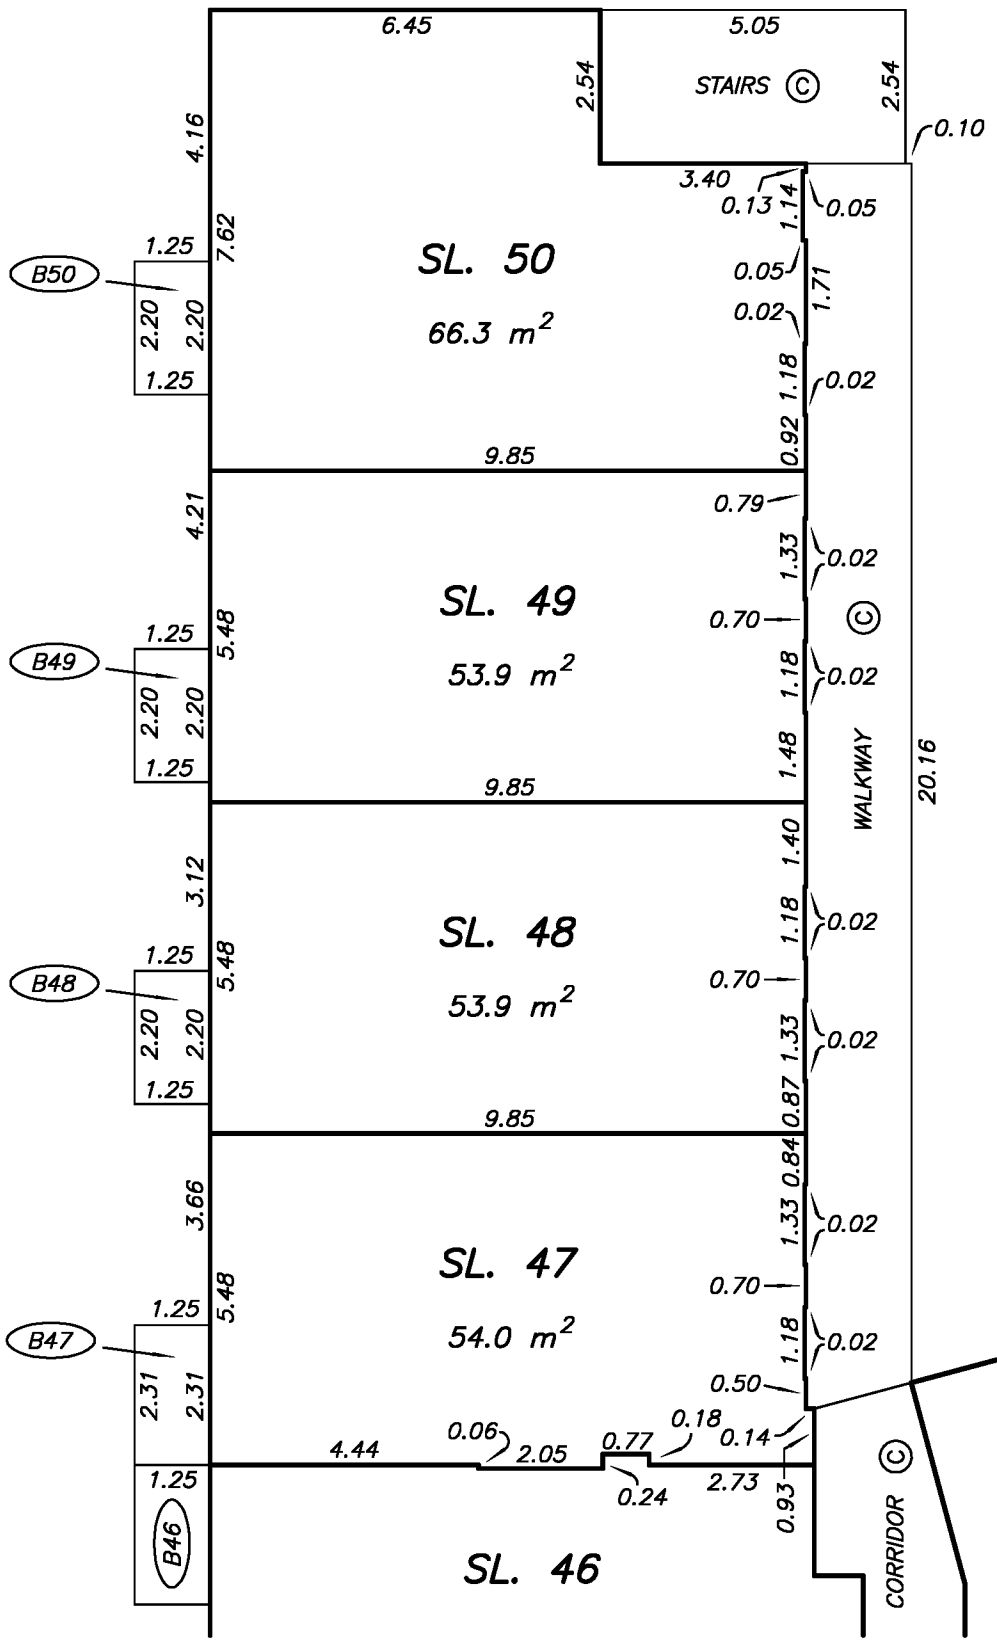

SEE SHEET #32
FOR CONTINUATION

DRAWING # 30762-6
FILE # 30762-6_L6

MIKE E. SHAW, B.C.L.S.
JUNE 28, 2013

LEVEL 7 FLOOR PLAN

STRATA PLAN EPS1231

SCALE 1:250

4 0 4 8

ALL DISTANCES ARE IN METRES.

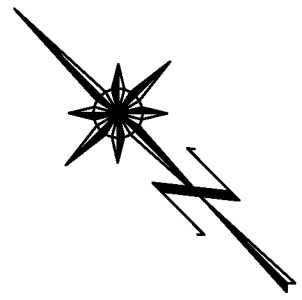

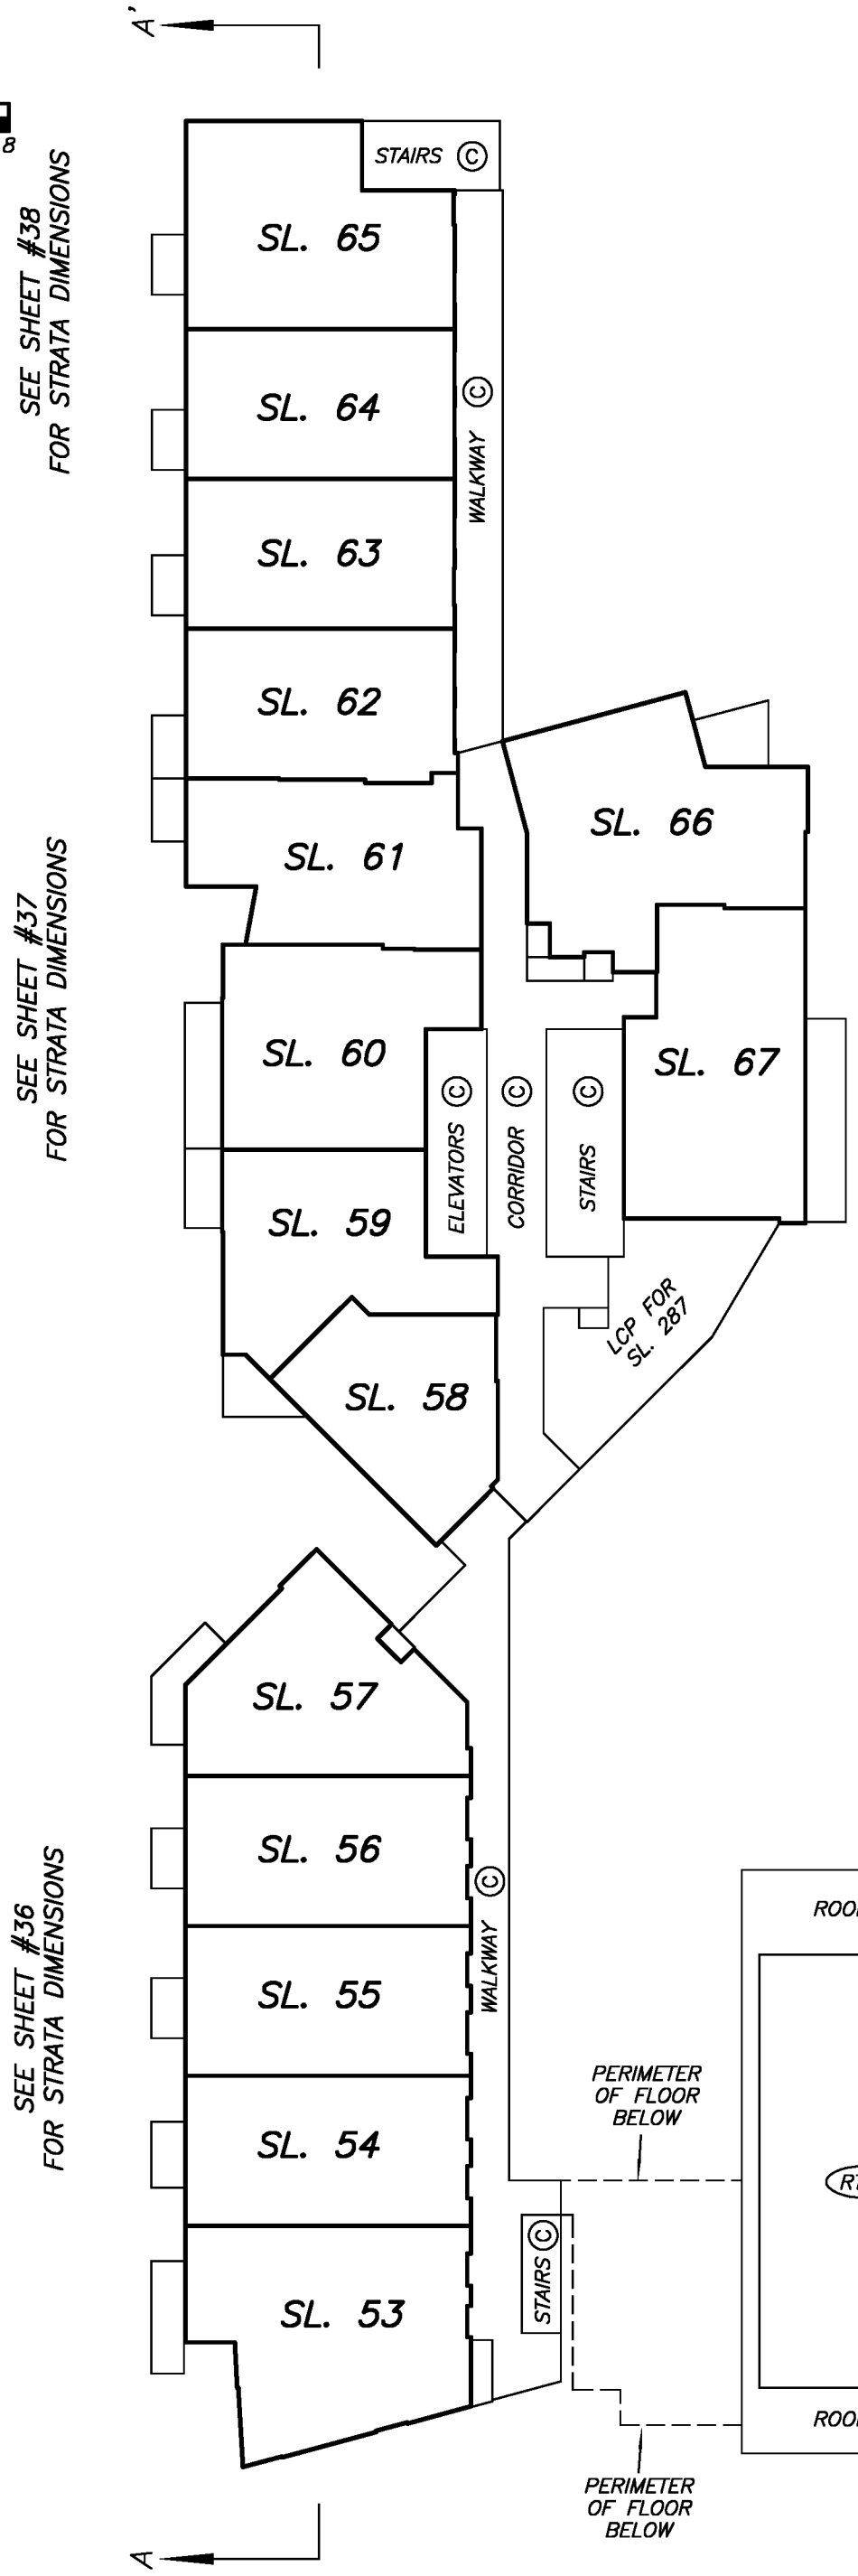

DRAWING # 30762-6
FILE # 30762-6_L7-key

MIKE E. SHAW, B.C.L.S.
JUNE 28, 2013

LEVEL 7 FLOOR PLAN SOUTHWEST PORTION

STRATA PLAN EPS1231

SCALE 1:125

2 0 2 4

ALL DISTANCES ARE IN METRES.

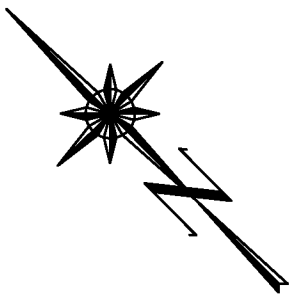

SEE SHEET #36 FOR CONTINUATION

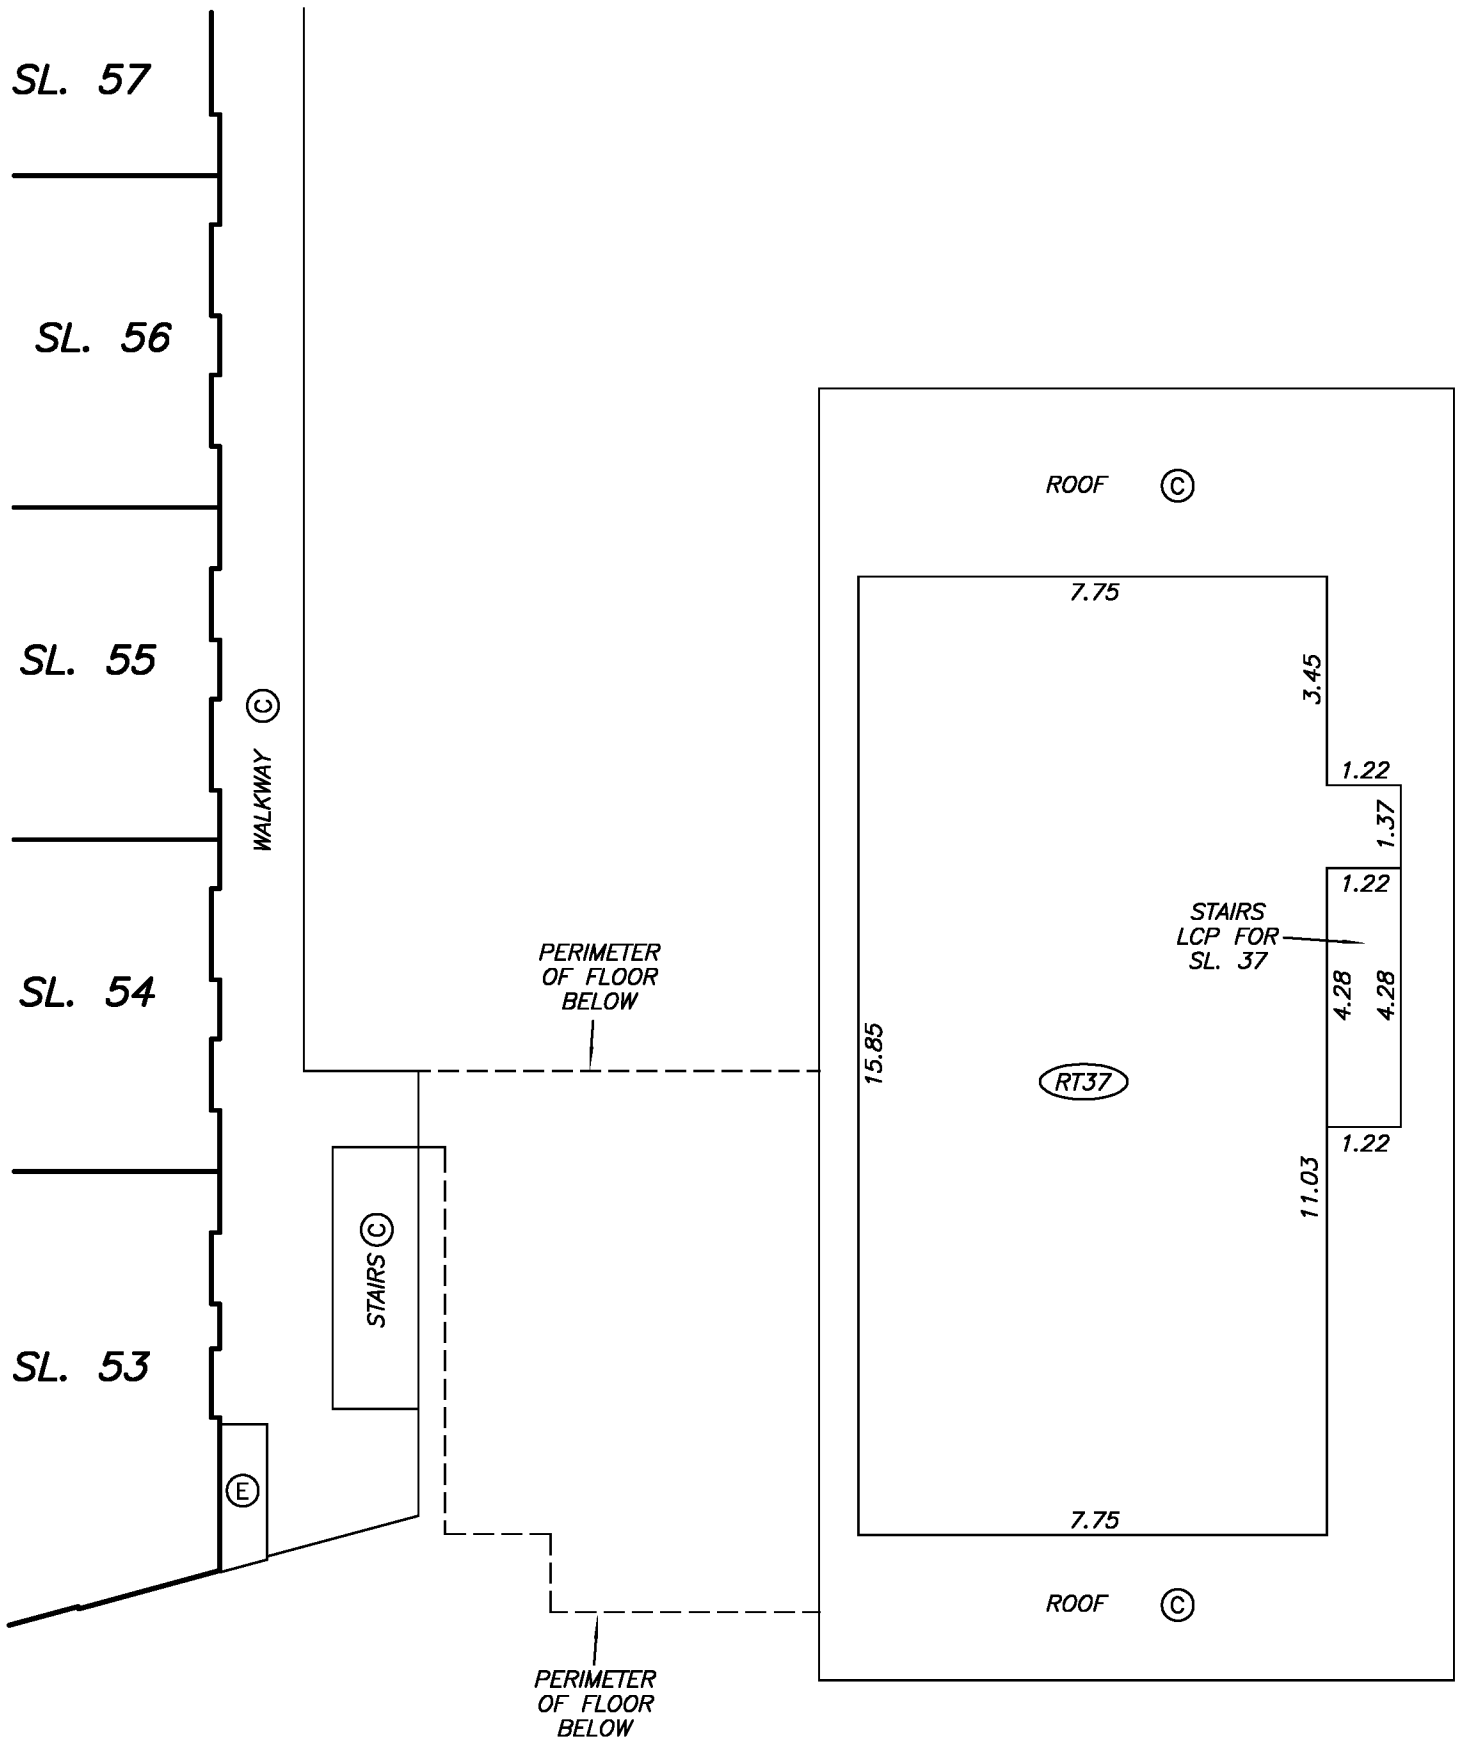

DRAWING # 30762-6
FILE # 30762-6_L7

MIKE E. SHAW, B.C.L.S.
JUNE 28, 2013

LEVEL 7 FLOOR PLAN NORTHWEST PORTION

STRATA PLAN EPS1231

SCALE 1:125

2 0 2 4

ALL DISTANCES ARE IN METRES.

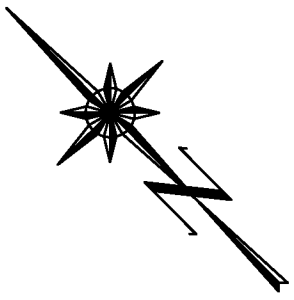

SEE SHEET #37 FOR CONTINUATION

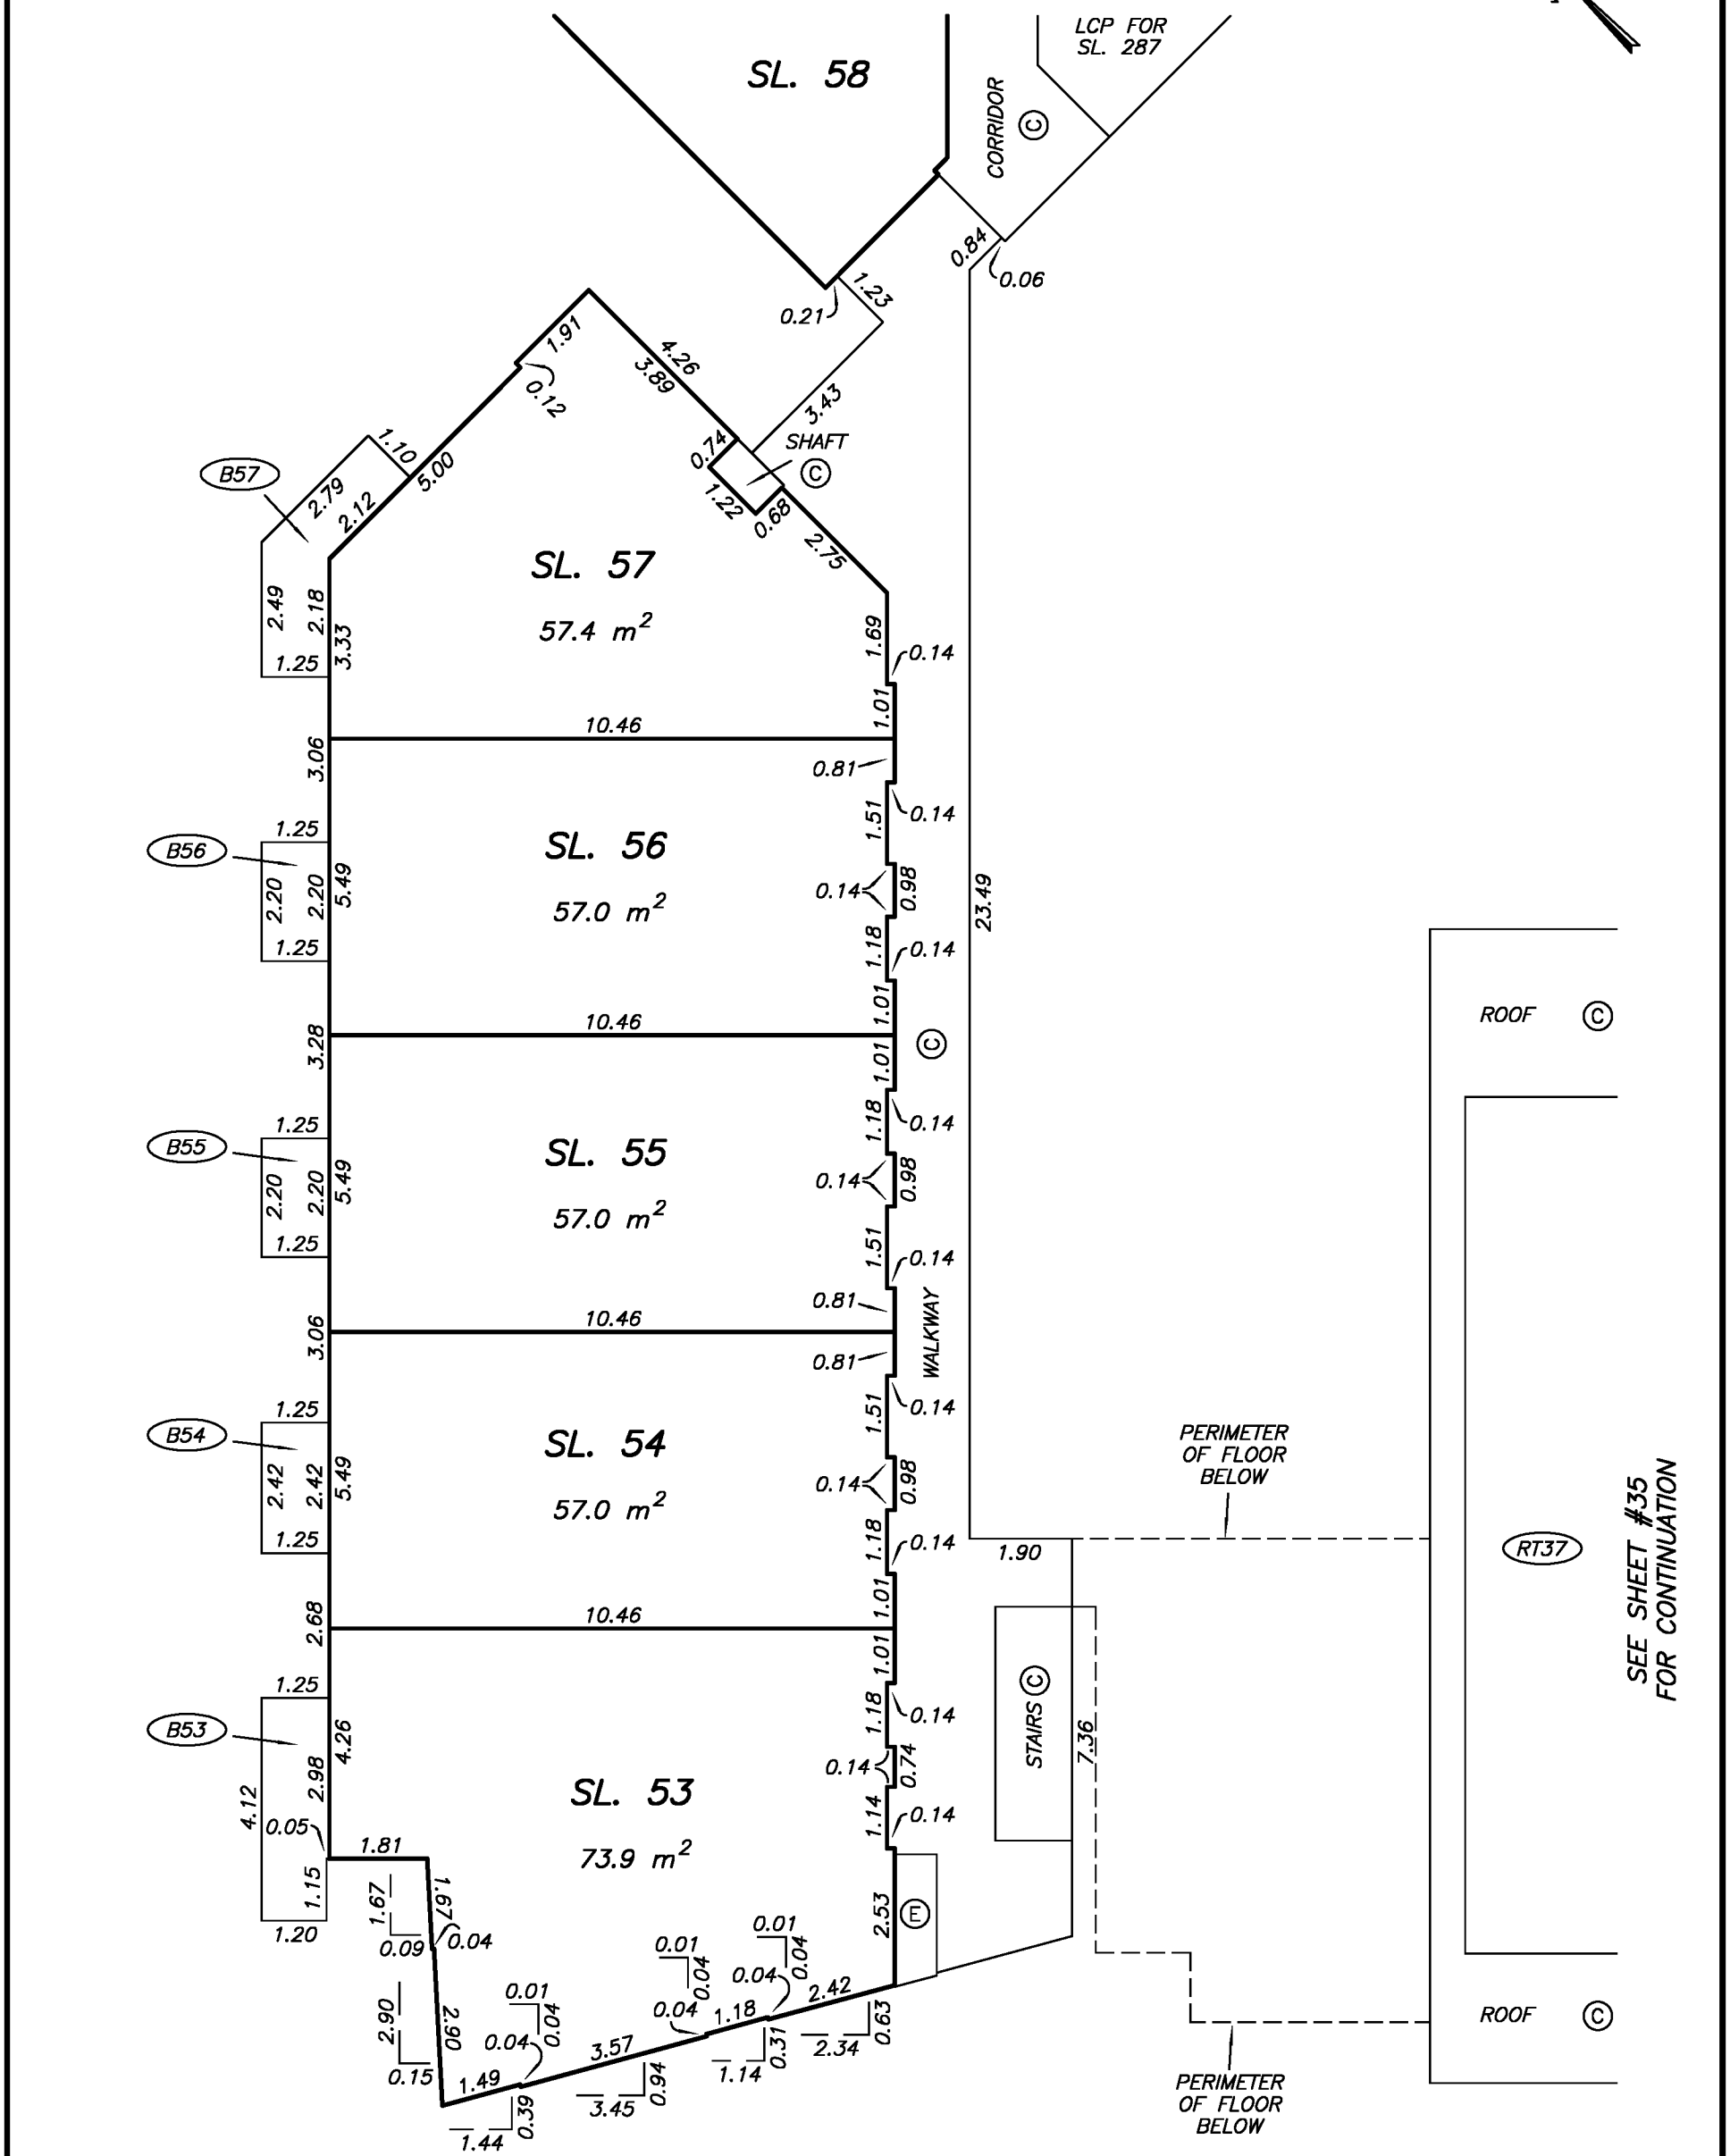

DRAWING # 30762-6
FILE # 30762-6_L7

MIKE E. SHAW, B.C.L.S.
JUNE 28, 2013

LEVEL 7 FLOOR PLAN MIDDLE PORTION

STRATA PLAN EPS1231

SCALE 1:125

2 0 2 4

ALL DISTANCES ARE IN METRES.

SEE SHEET #38 FOR CONTINUATION

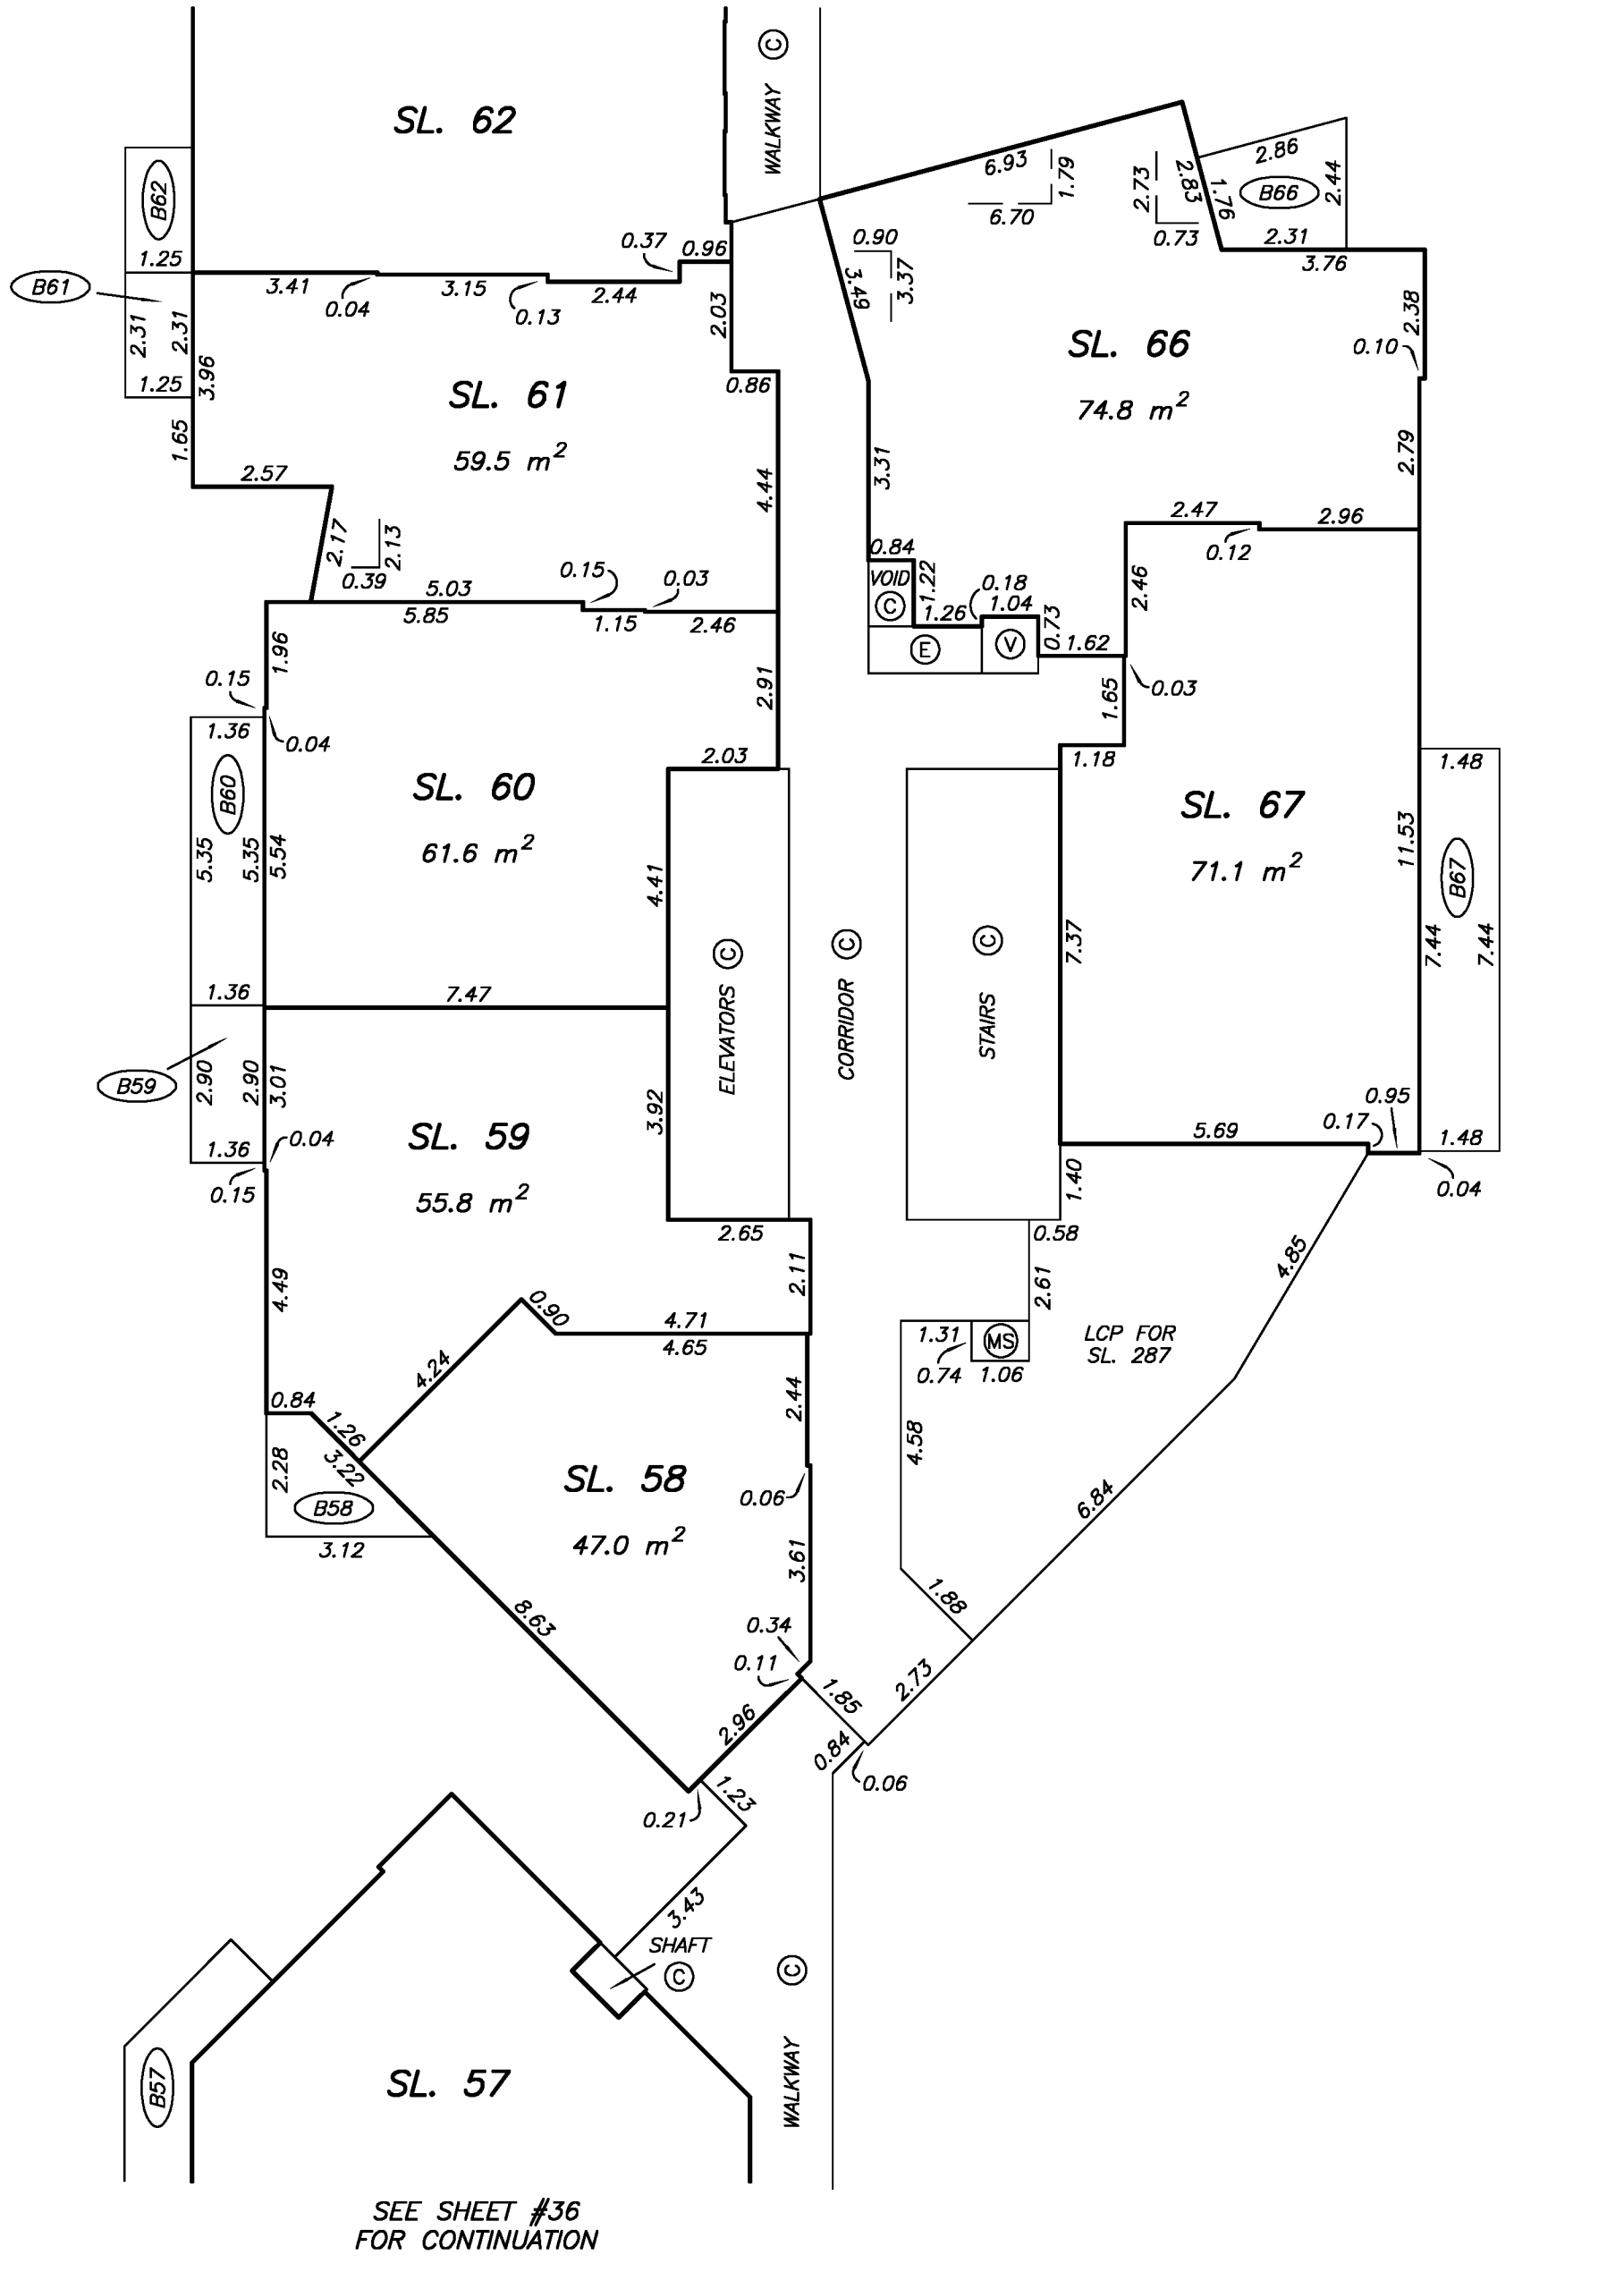

SEE SHEET #36 FOR CONTINUATION

DRAWING # 30762-6
FILE # 30762-6_L7

MIKE E. SHAW, B.C.L.S.
JUNE 28, 2013

LEVEL 7 FLOOR PLAN NORTHEAST PORTION

STRATA PLAN EPS1231

SCALE 1:125

2 0 2 4

ALL DISTANCES ARE IN METRES.

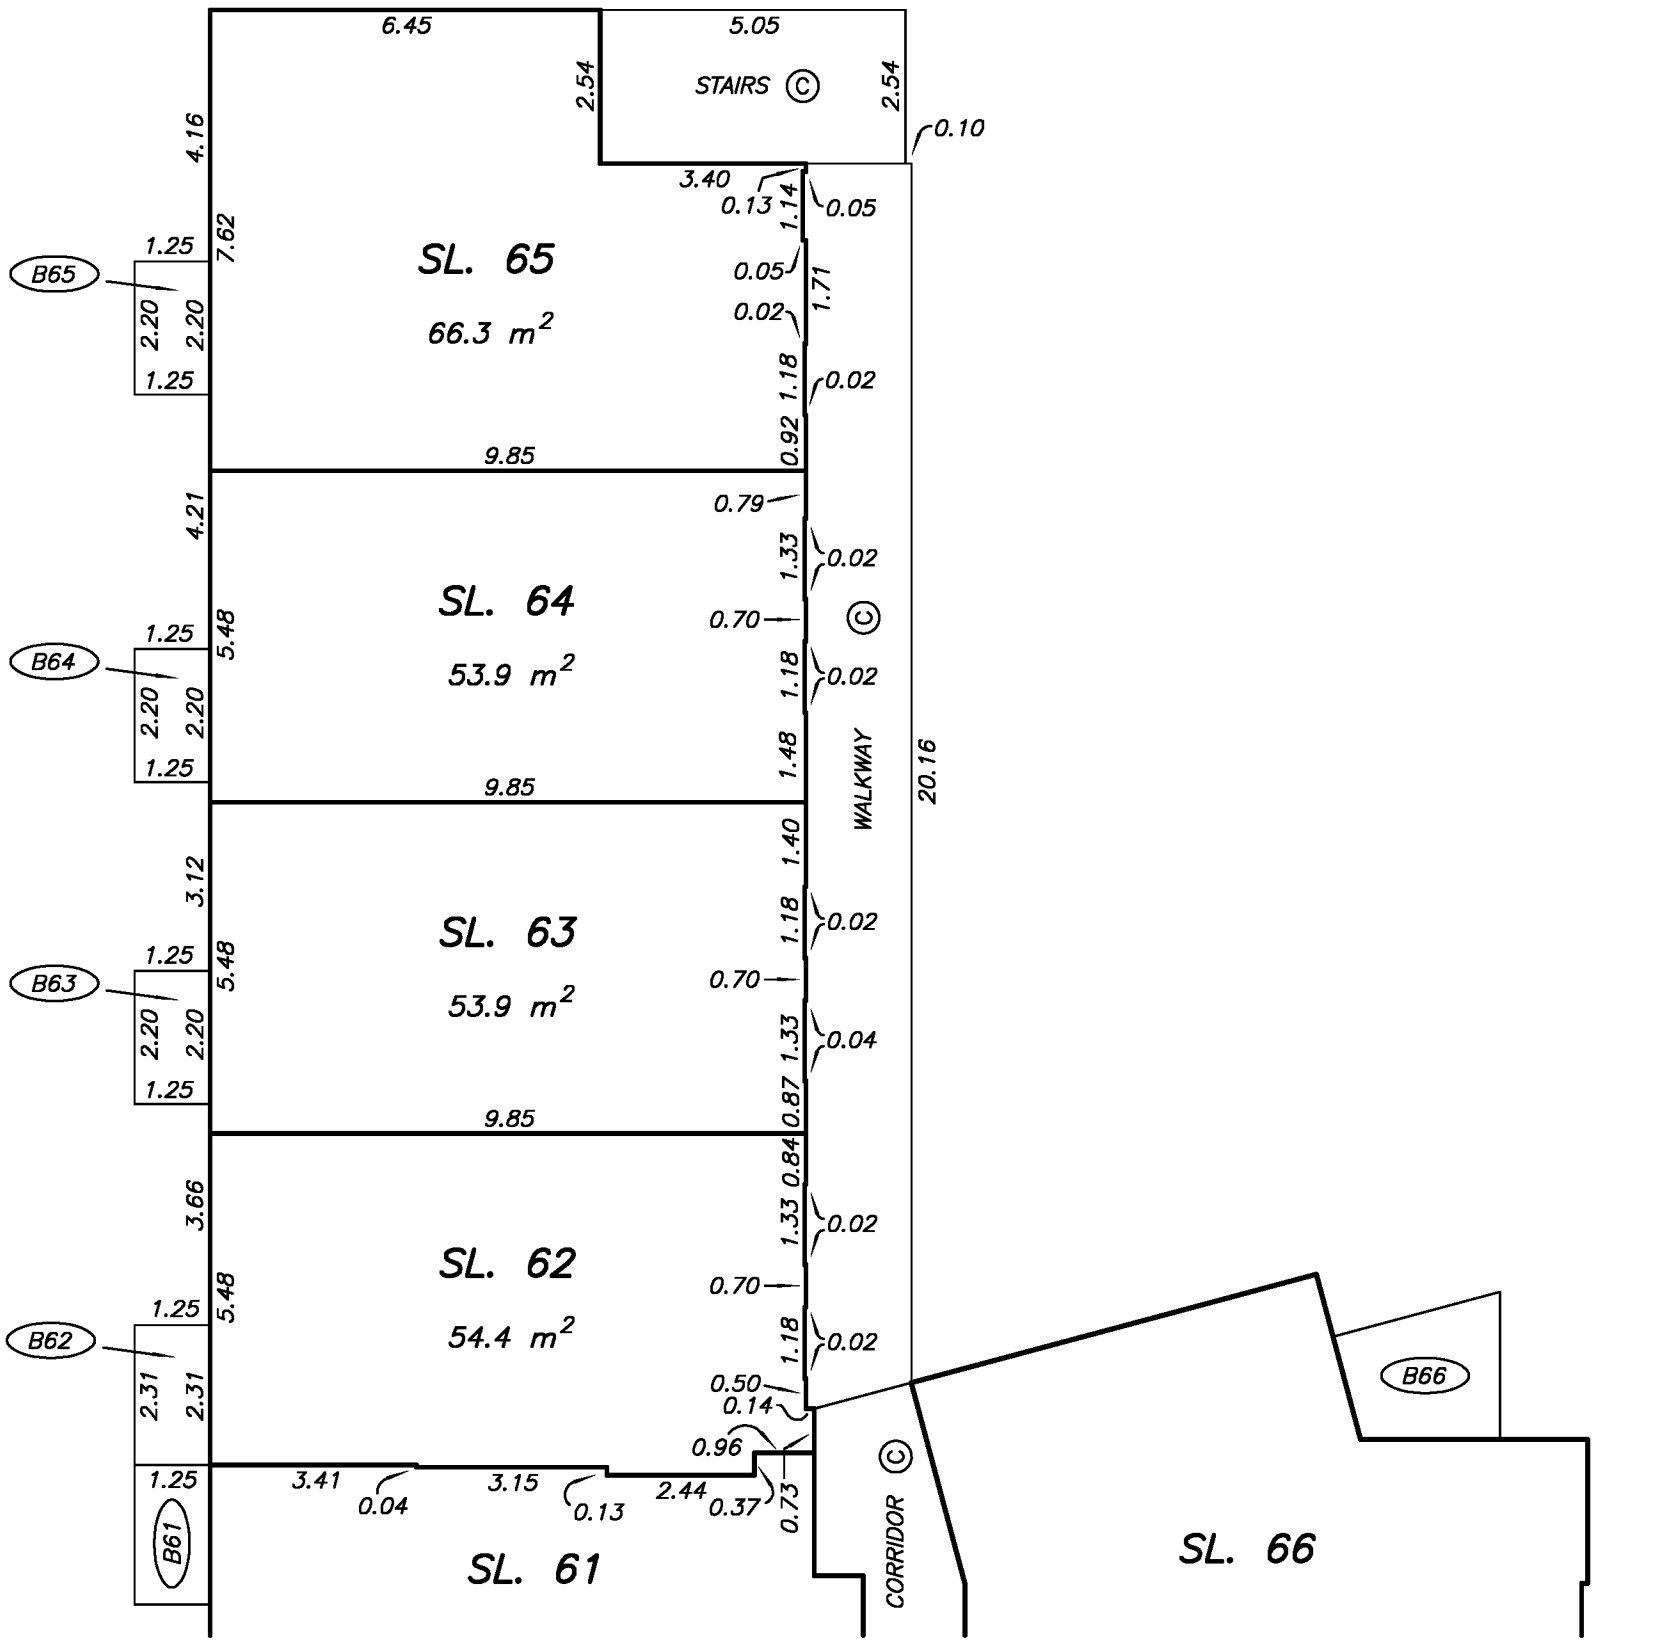

SEE SHEET #37
FOR CONTINUATION

DRAWING # 30762-6
FILE # 30762-6_L7

MIKE E. SHAW, B.C.L.S.
JUNE 28, 2013

LEVEL 8 FLOOR PLAN

STRATA PLAN EPS1231

SCALE 1:250

4 0 4 8

ALL DISTANCES ARE IN METRES.

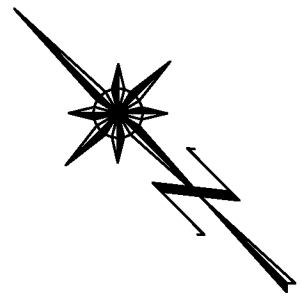

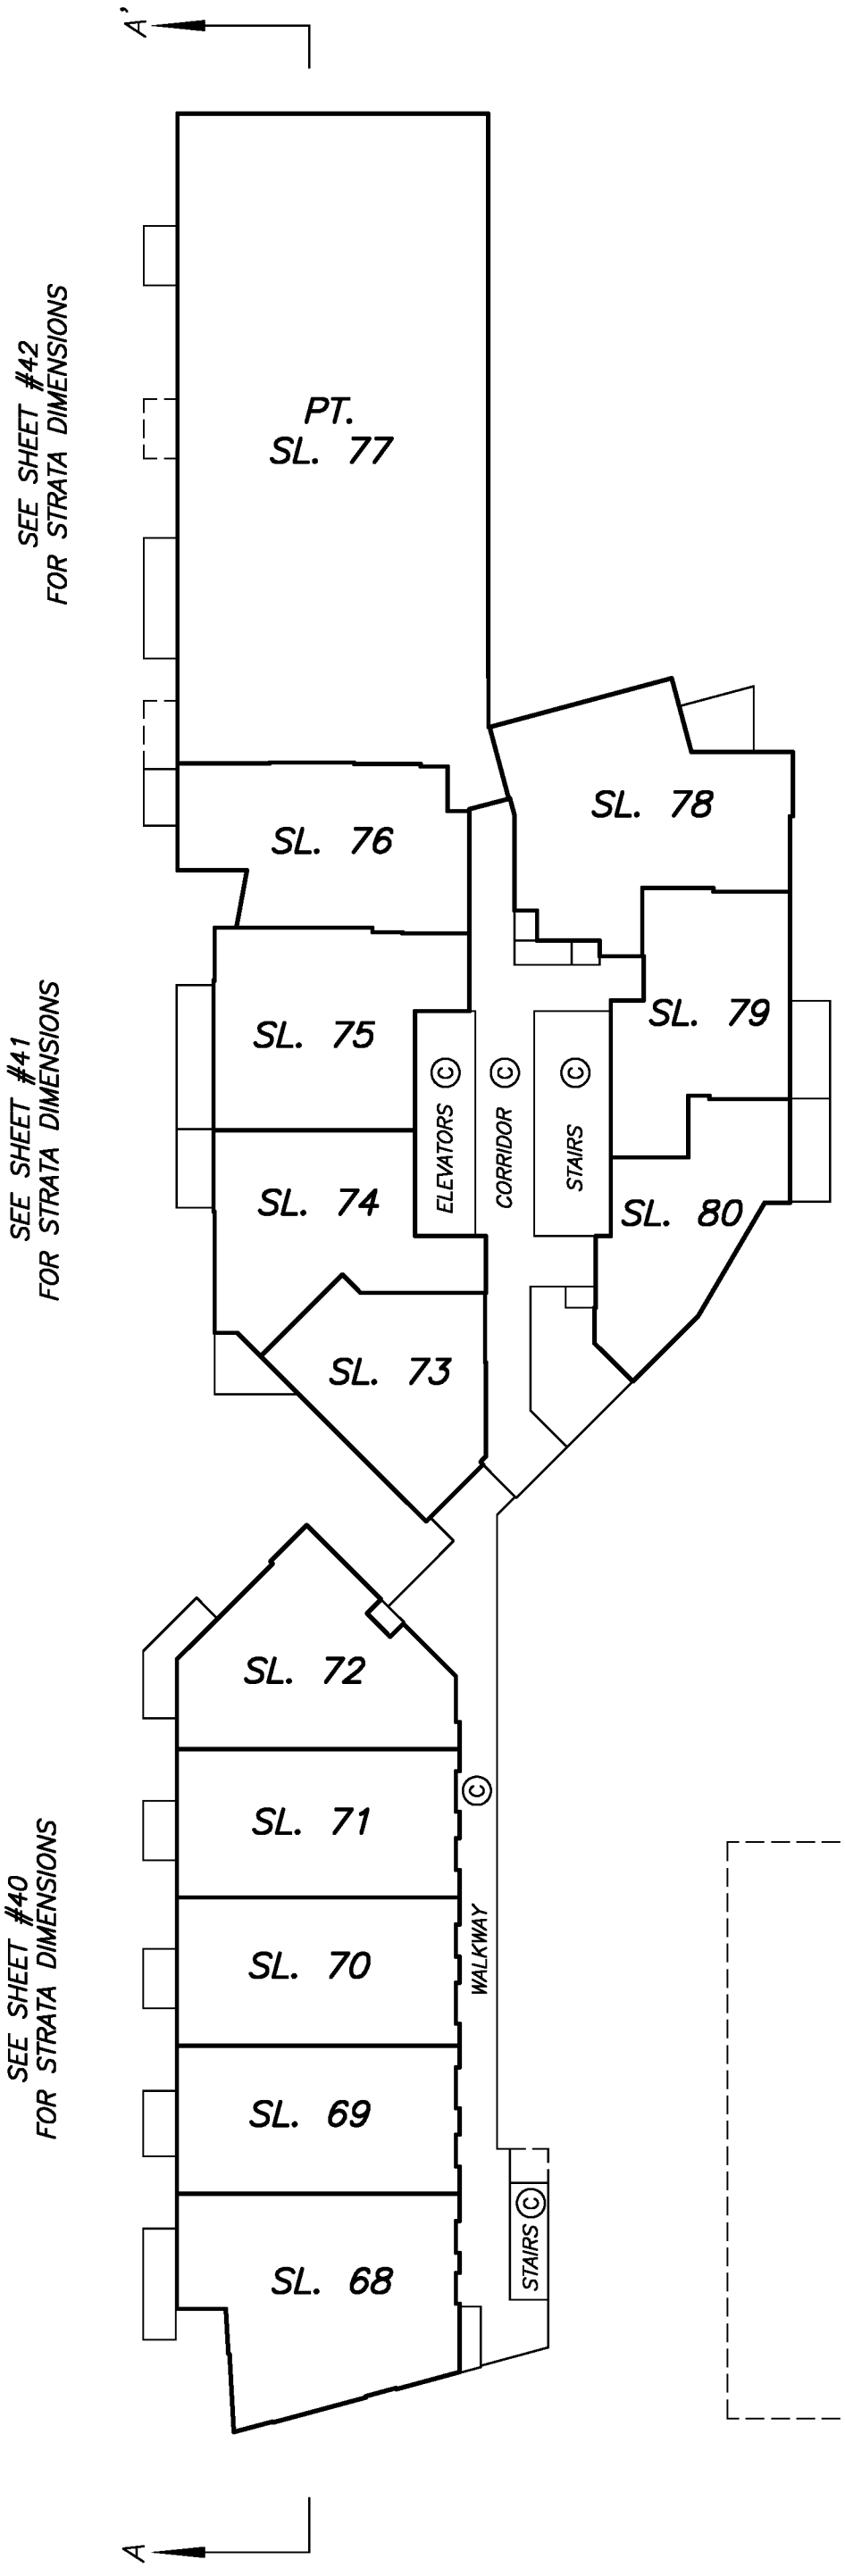

PERIMETER OF FLOOR BELOW

DRAWING # 30762-6
FILE # 30762-6_L8-key

MIKE E. SHAW, B.C.L.S.
JUNE 28, 2013

LEVEL 8 FLOOR PLAN SOUTHWEST PORTION

STRATA PLAN EPS1231

SCALE 1:125

2 0 2 4

ALL DISTANCES ARE IN METRES.

SEE SHEET #41 FOR CONTINUATION

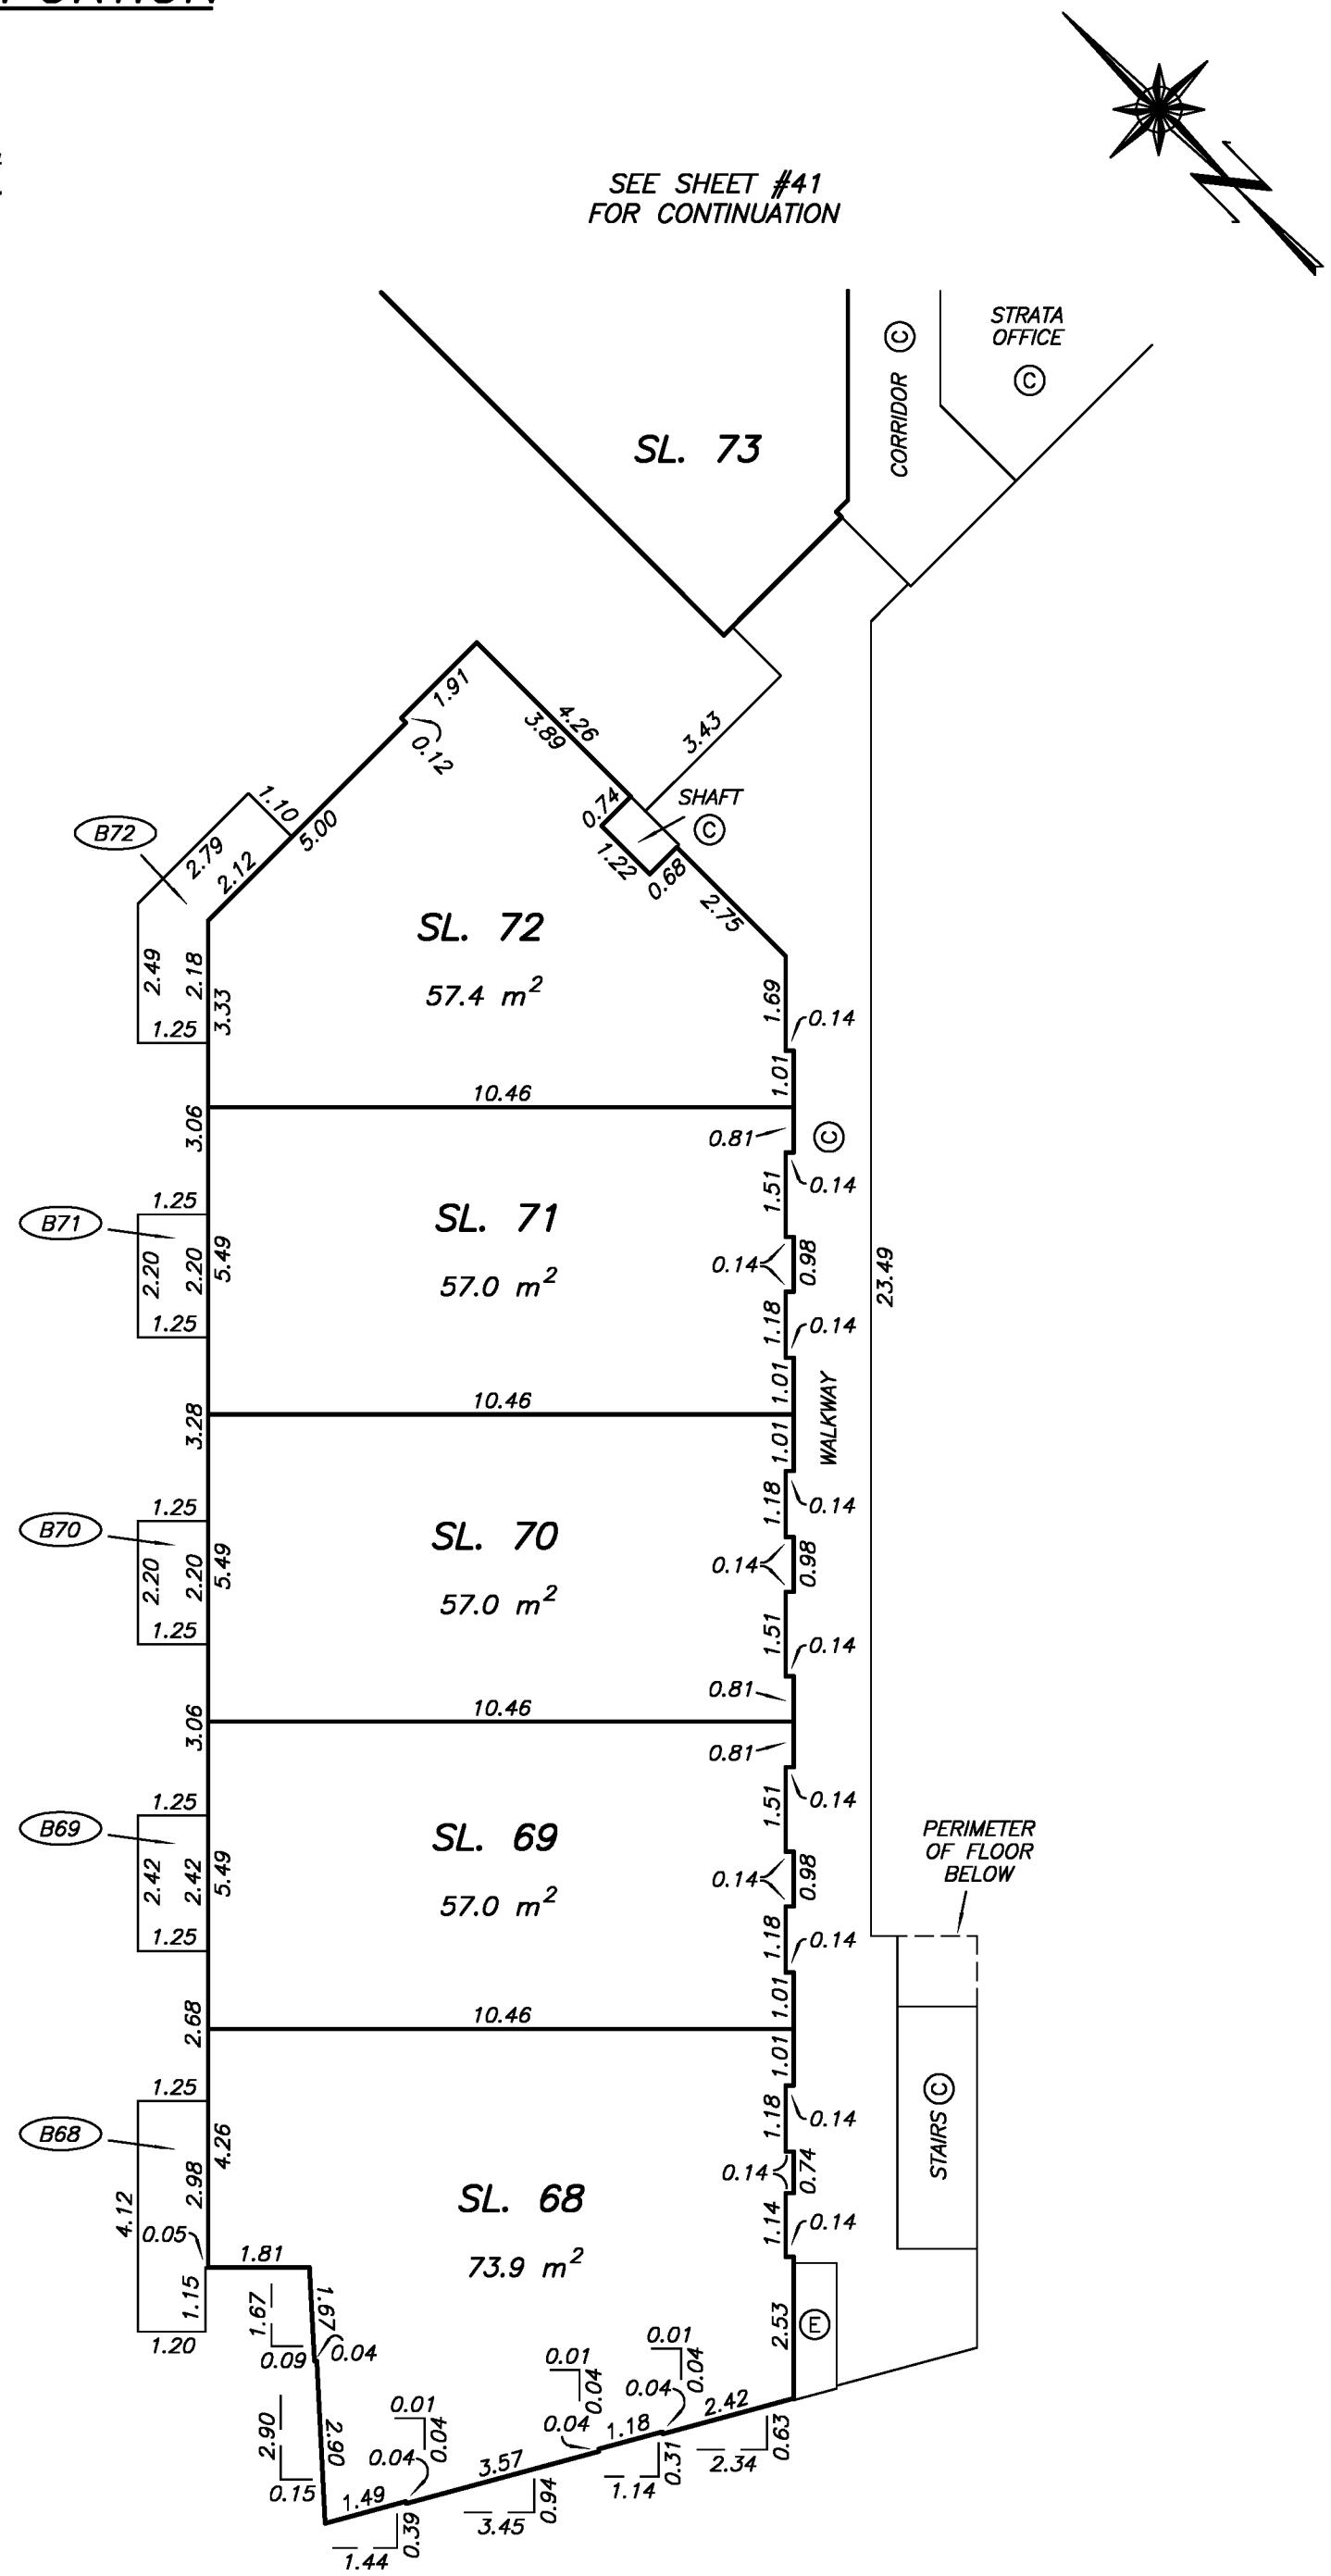

DRAWING # 30762-6
FILE # 30762-6_L8

MIKE E. SHAW, B.C.L.S.
JUNE 28, 2013

LEVEL 8 FLOOR PLAN MIDDLE PORTION

STRATA PLAN EPS1231

SCALE 1:125

2 0 2 4

ALL DISTANCES ARE IN METRES.

SEE SHEET #42 FOR CONTINUATION

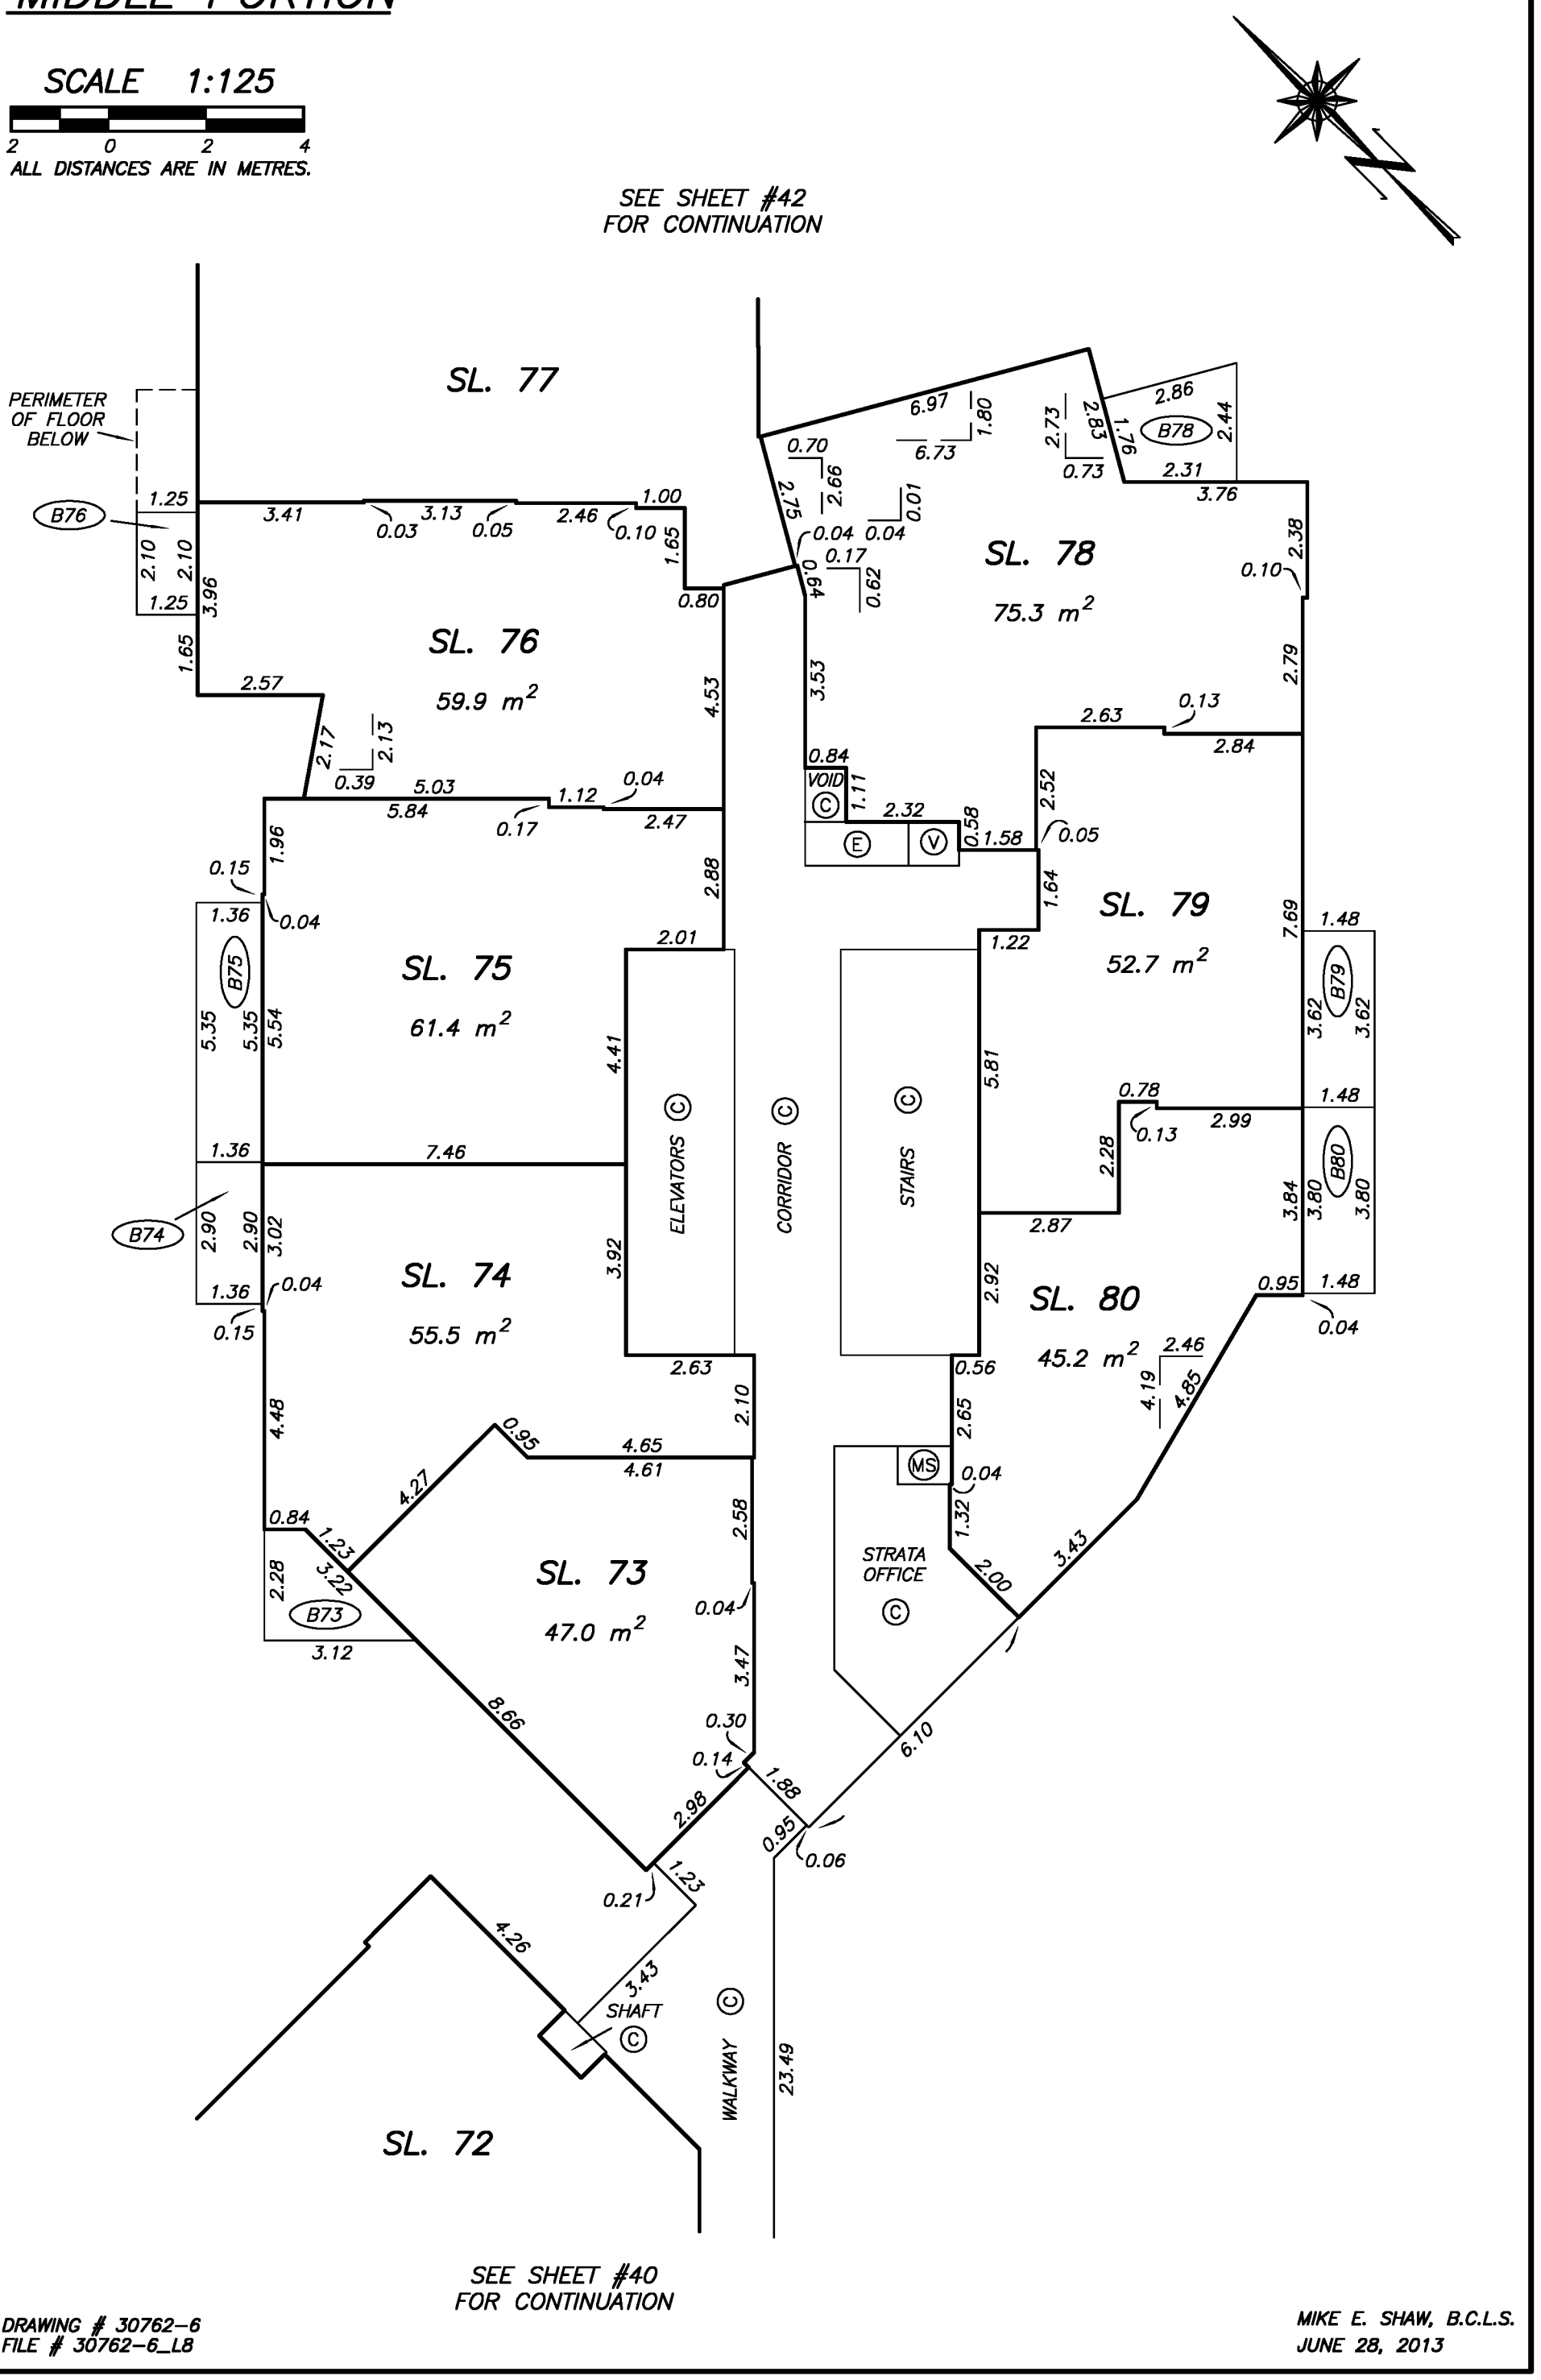

SEE SHEET #40 FOR CONTINUATION

DRAWING # 30762-6
FILE # 30762-6_L8

MIKE E. SHAW, B.C.L.S.
JUNE 28, 2013

LEVEL 8 FLOOR PLAN NORTHEAST PORTION

STRATA PLAN EPS1231

SCALE 1:125

2 0 2 4

ALL DISTANCES ARE IN METRES.

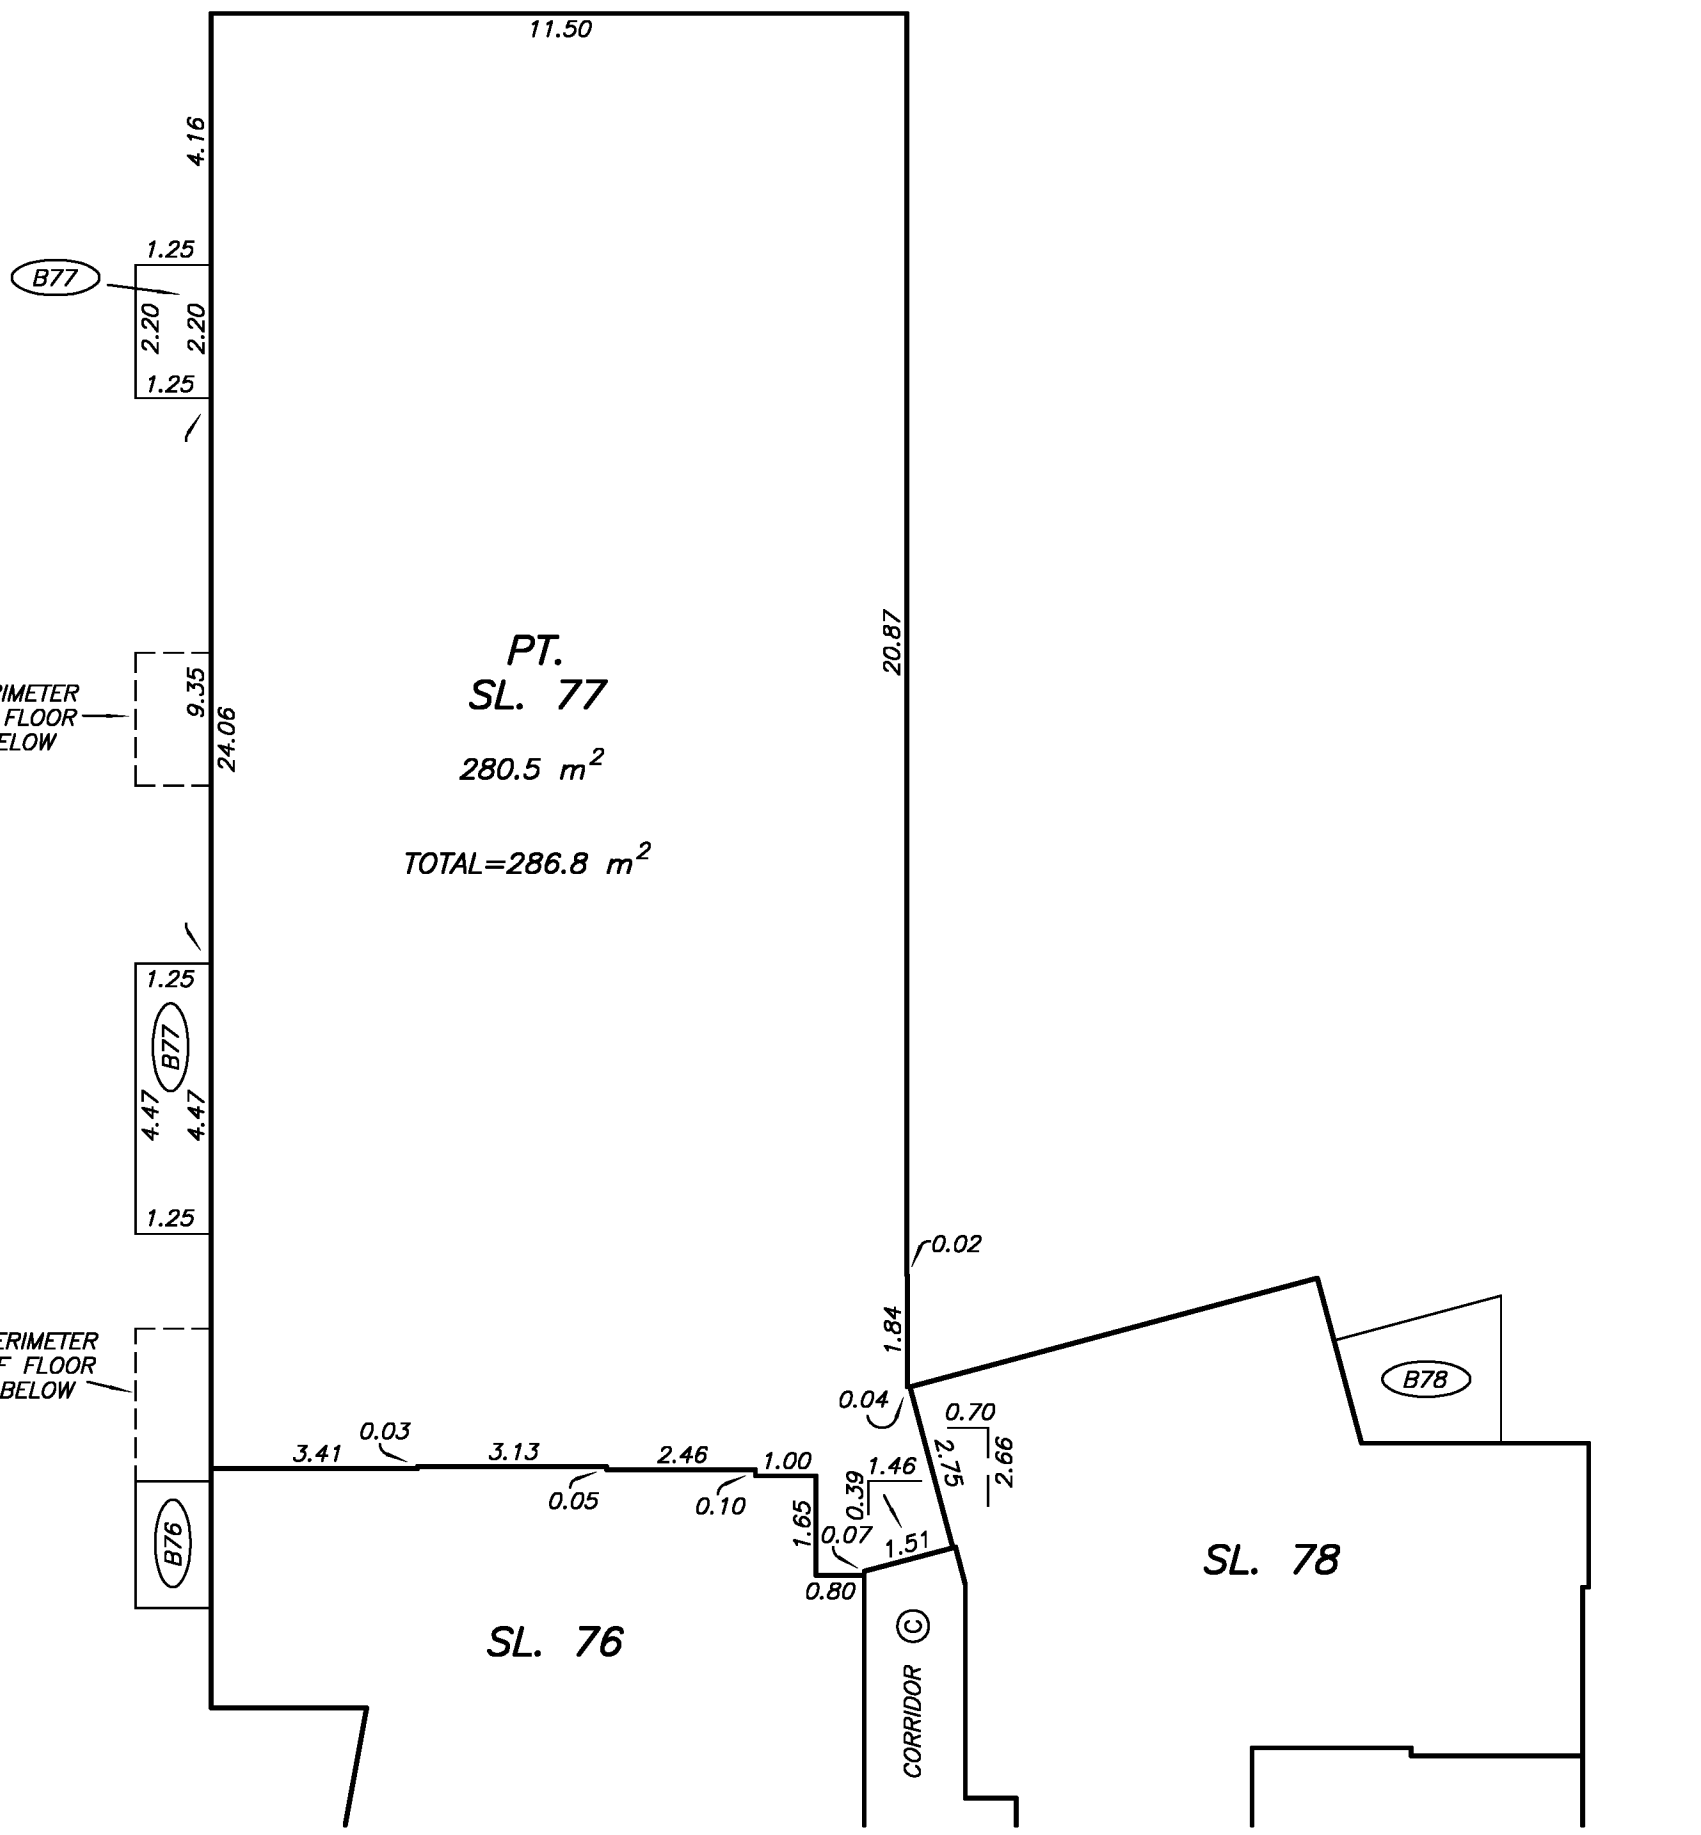

SEE SHEET #41
FOR CONTINUATION

DRAWING # 30762-6
FILE # 30762-6_L8

MIKE E. SHAW, B.C.L.S.
JUNE 28, 2013

LEVEL 9 FLOOR PLAN

STRATA PLAN EPS1231

SCALE 1:250

4 0 4 8

ALL DISTANCES ARE IN METRES.

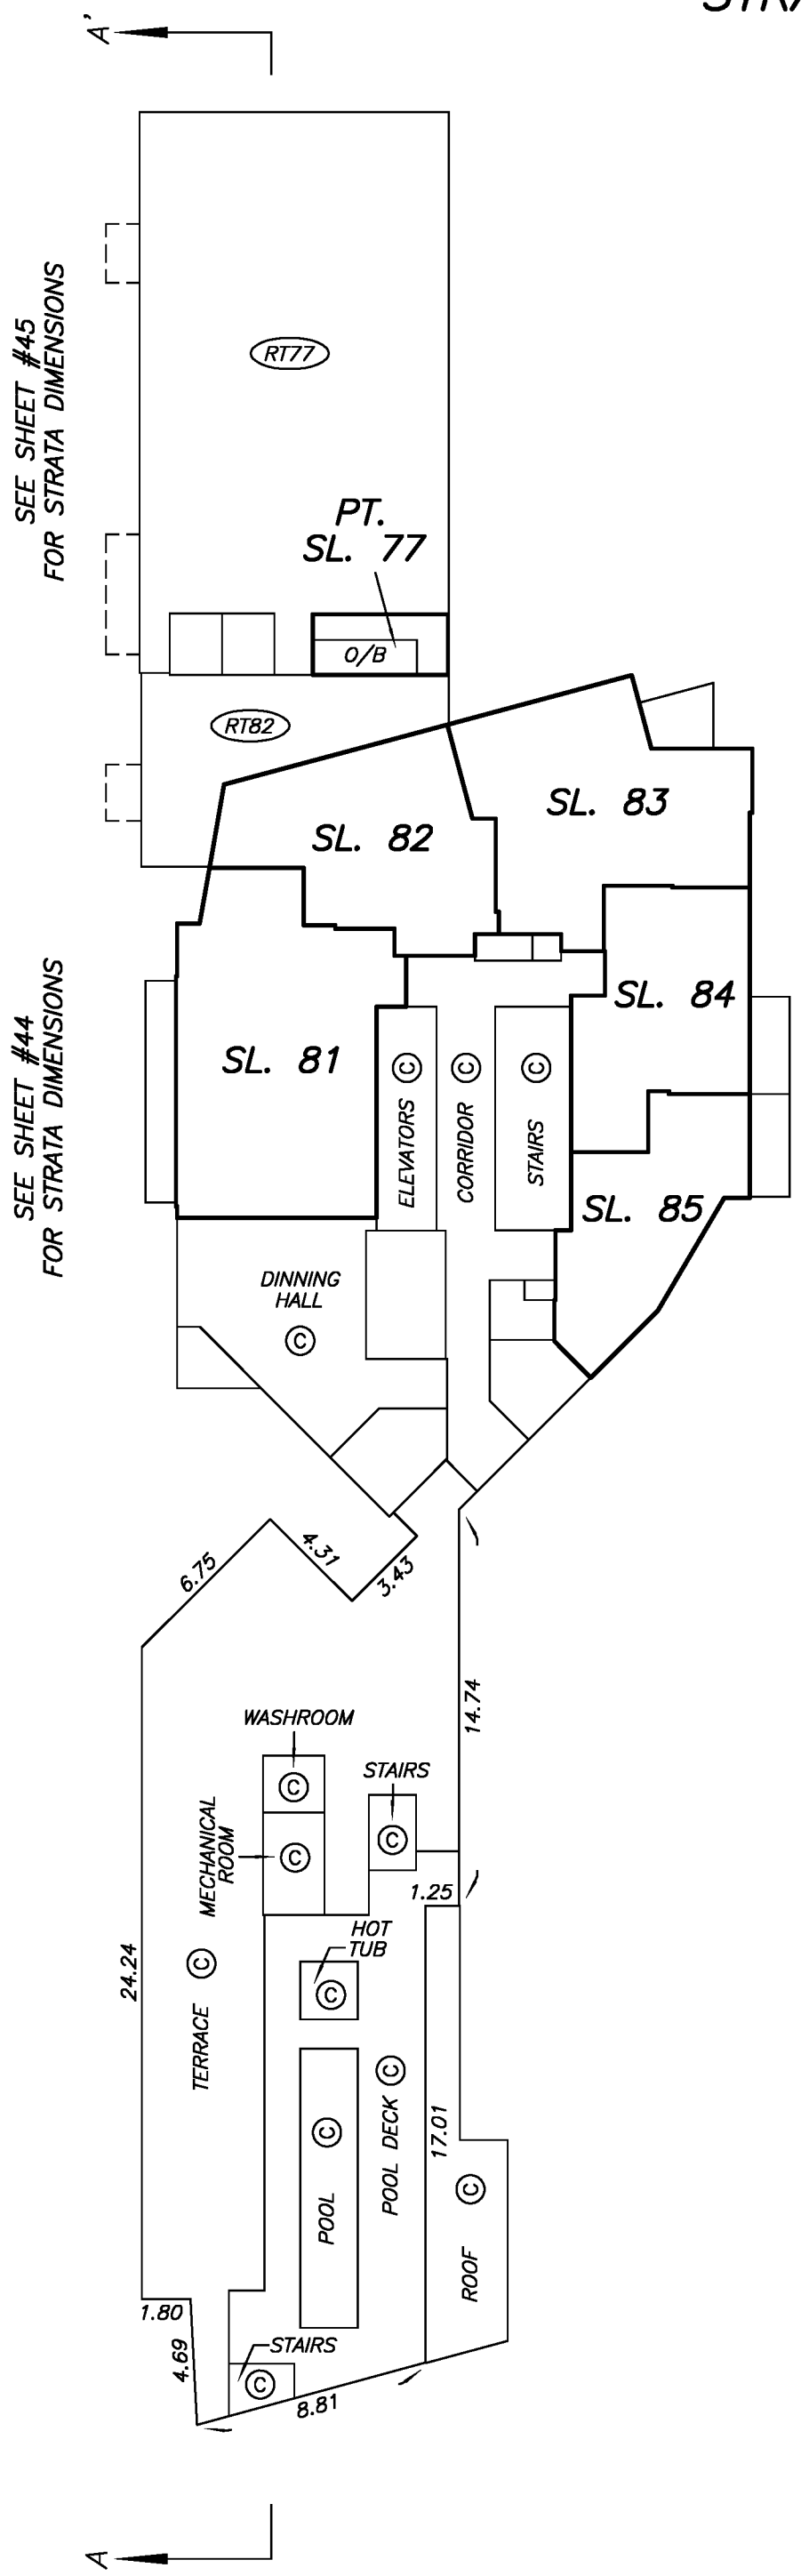

DRAWING # 30762-6
FILE # 30762-6_L9-key

MIKE E. SHAW, B.C.L.S.
JUNE 28, 2013

LEVEL 9 FLOOR PLAN MIDDLE PORTION

STRATA PLAN EPS1231

SCALE 1:125

2 0 2 4

ALL DISTANCES ARE IN METRES.

SEE SHEET #45 FOR CONTINUATION

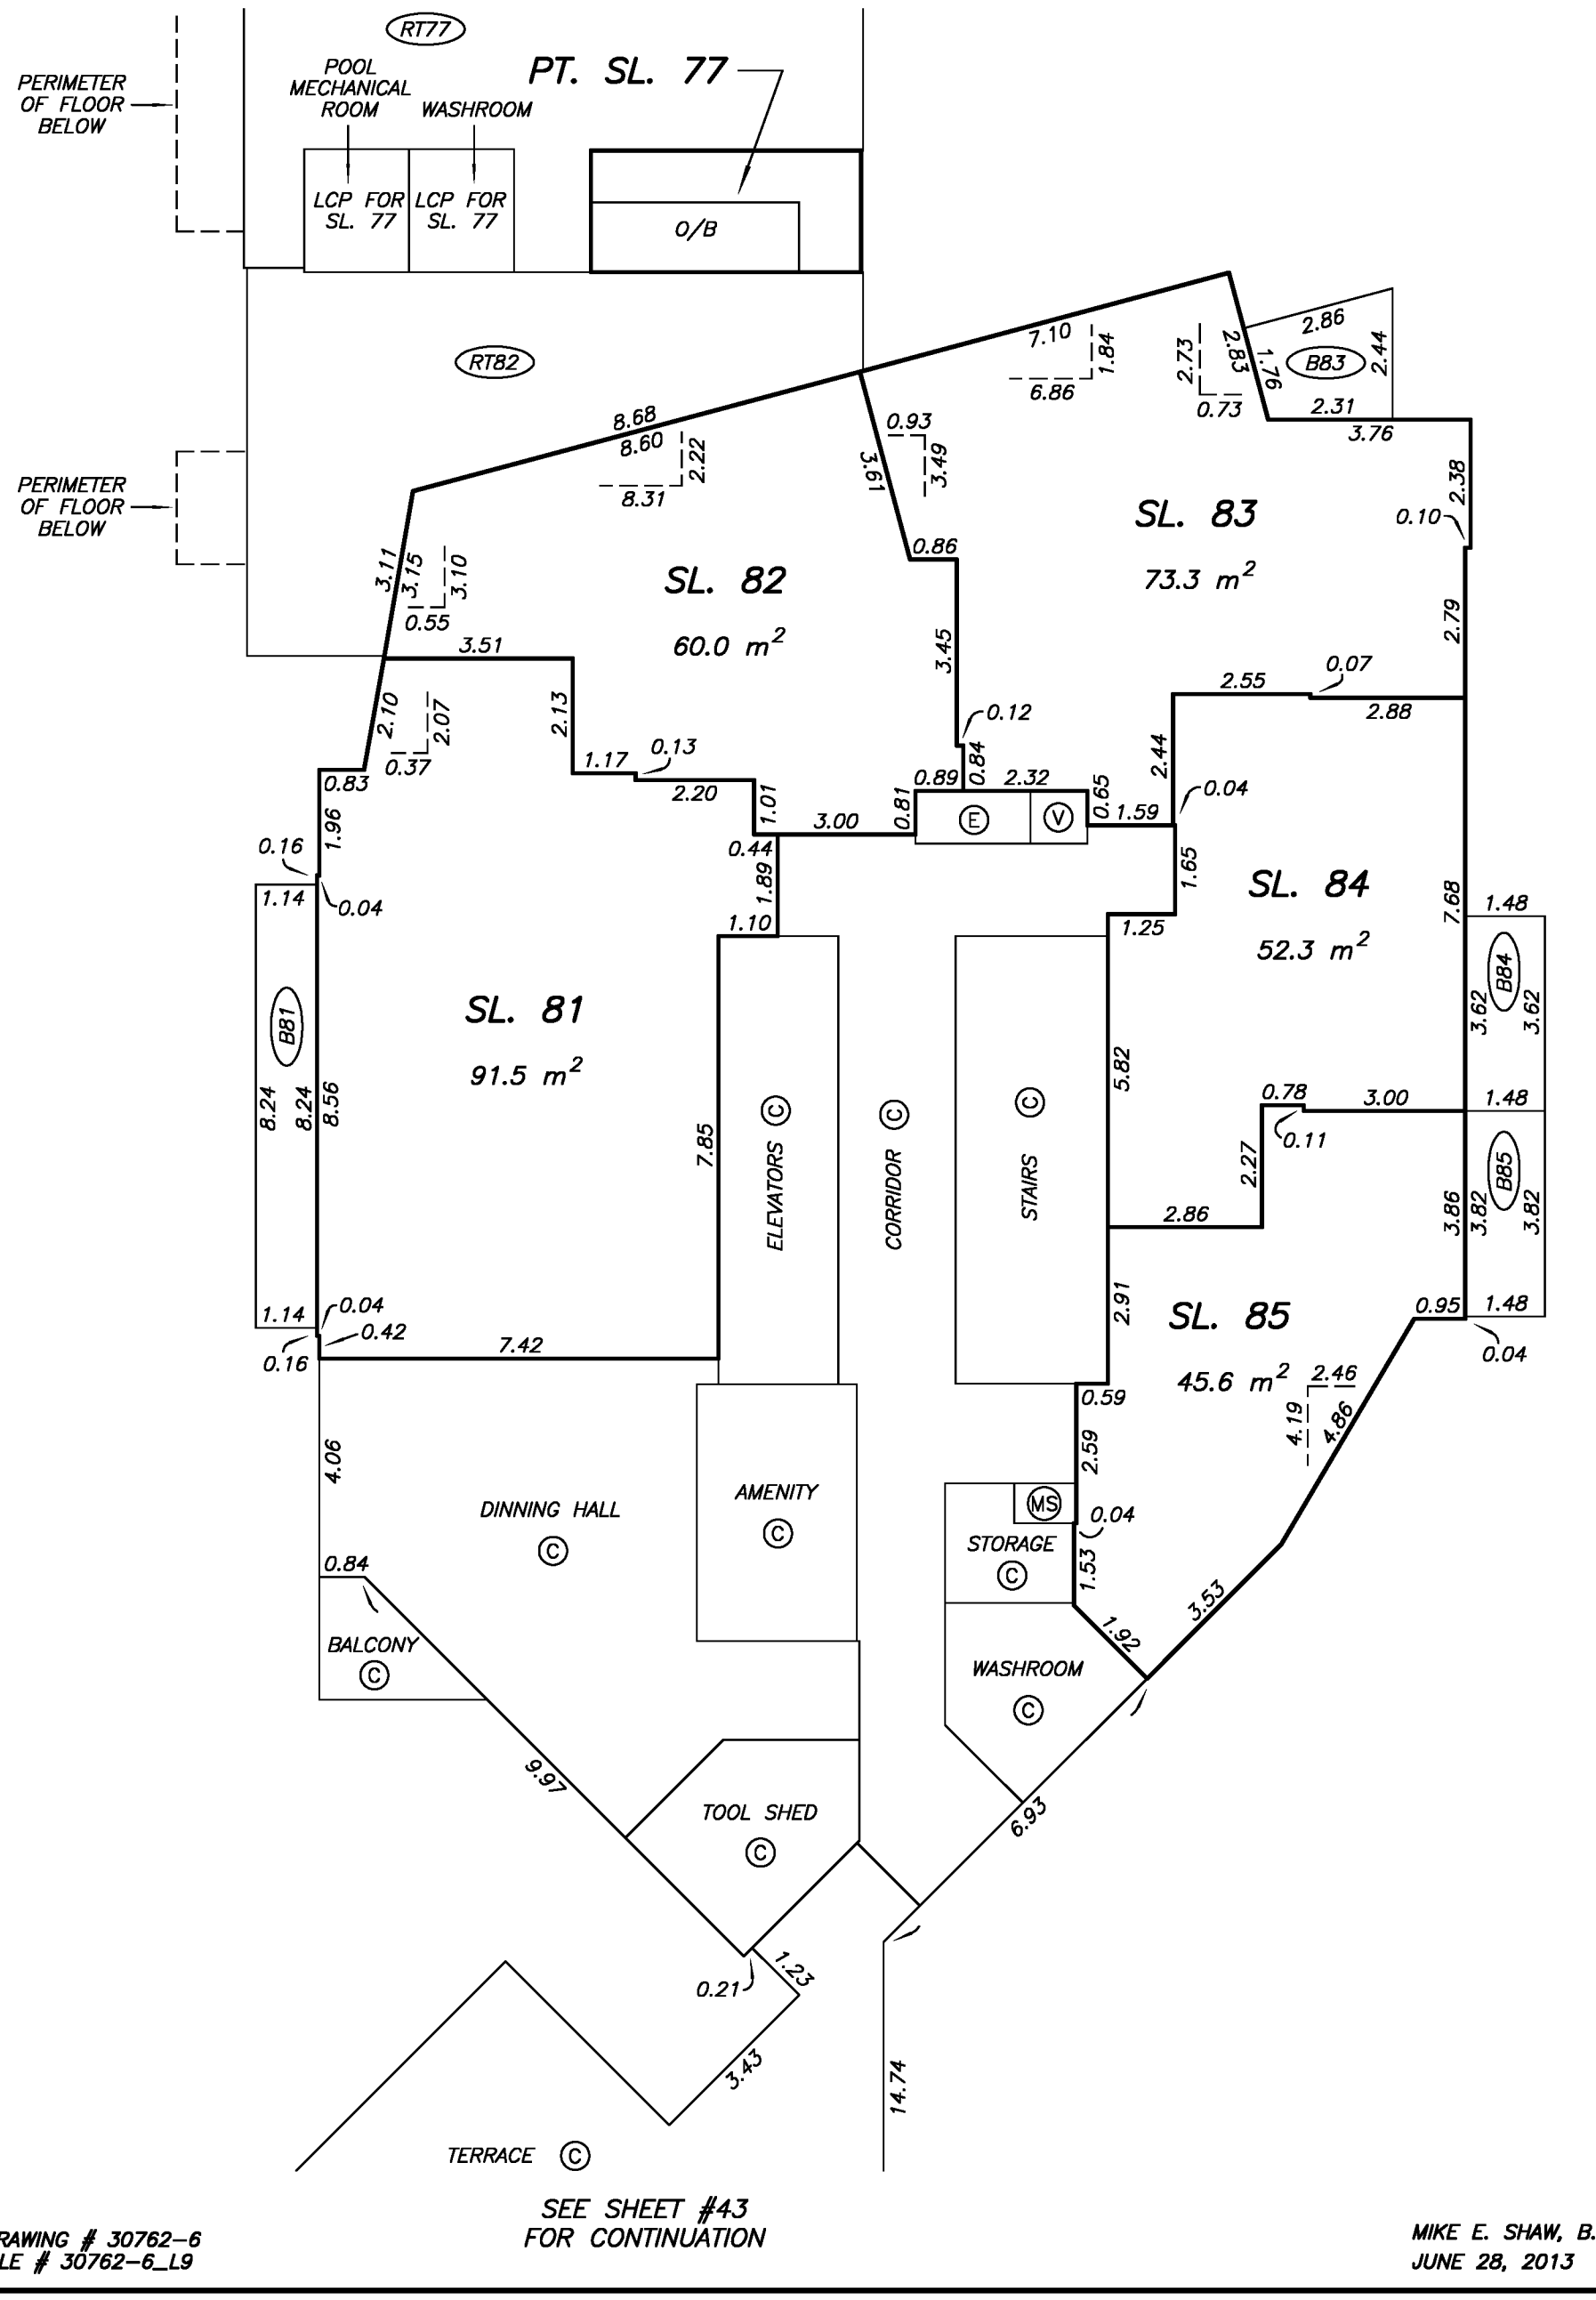

SEE SHEET #43 FOR CONTINUATION

DRAWING # 30762-6
FILE # 30762-6_L9

MIKE E. SHAW, B.C.L.S.
JUNE 28, 2013

LEVEL 9 FLOOR PLAN NORTHEAST PORTION

STRATA PLAN EPS1231

SCALE 1:125

2 0 2 4

ALL DISTANCES ARE IN METRES.

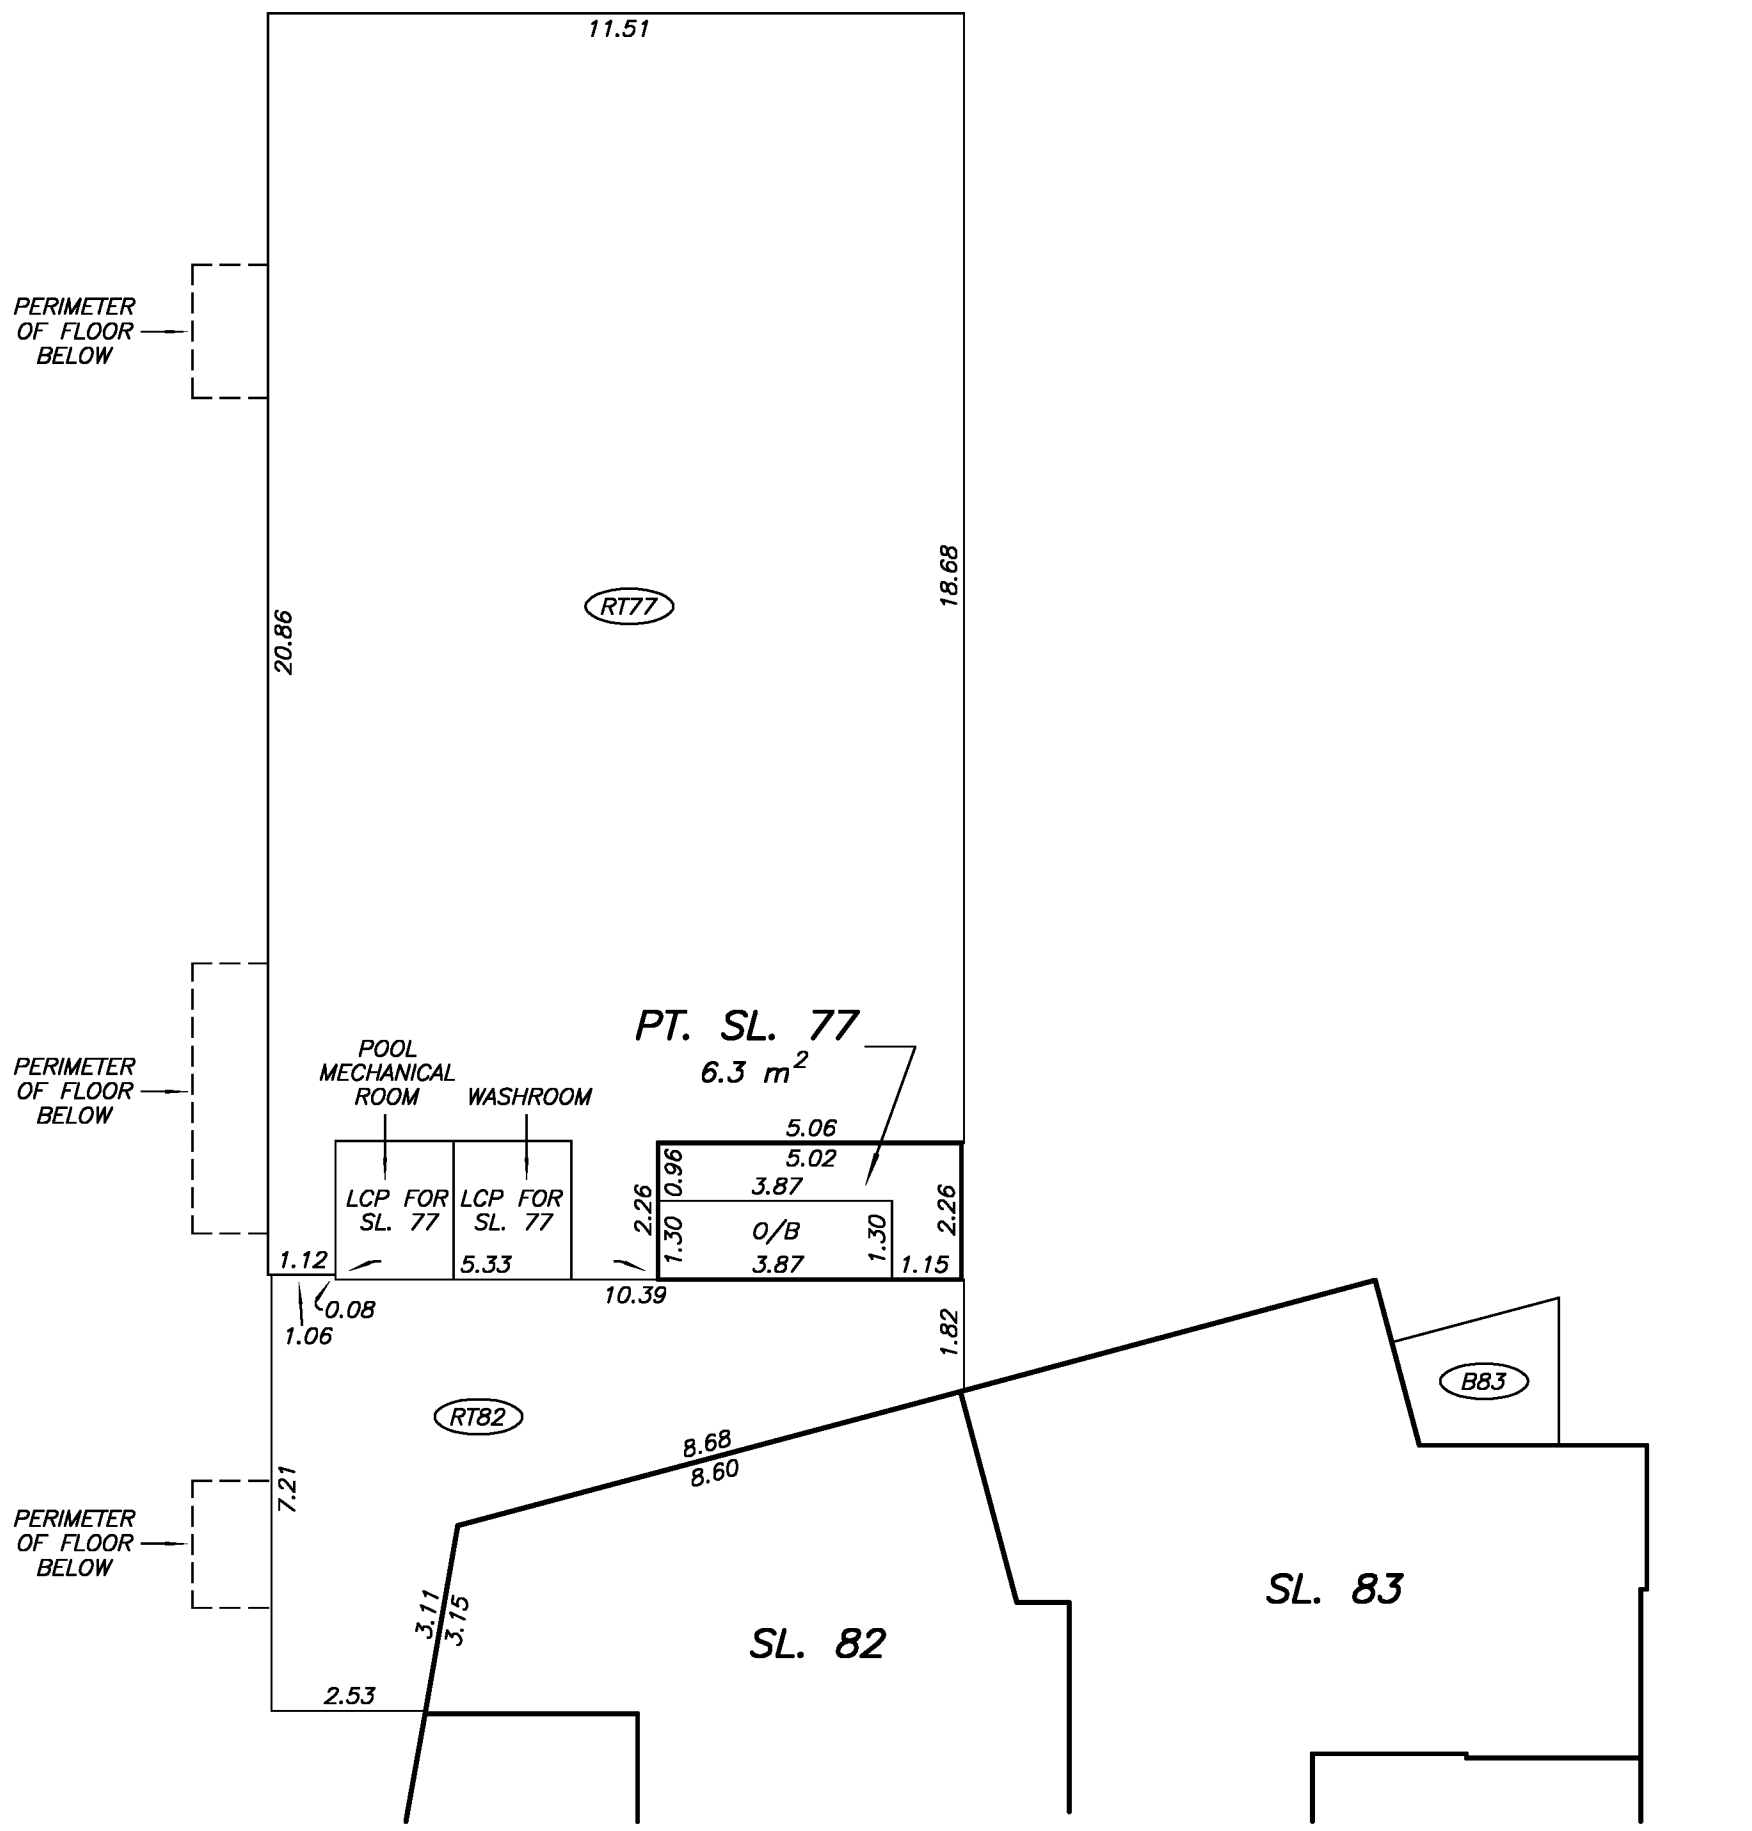

SEE SHEET #44 FOR CONTINUATION

DRAWING # 30762-6
FILE # 30762-6_L9

MIKE E. SHAW, B.C.L.S.
JUNE 28, 2013

LEVEL 10 FLOOR PLAN

STRATA PLAN EPS1231

SCALE 1:125

2 0 2 4

ALL DISTANCES ARE IN METRES.

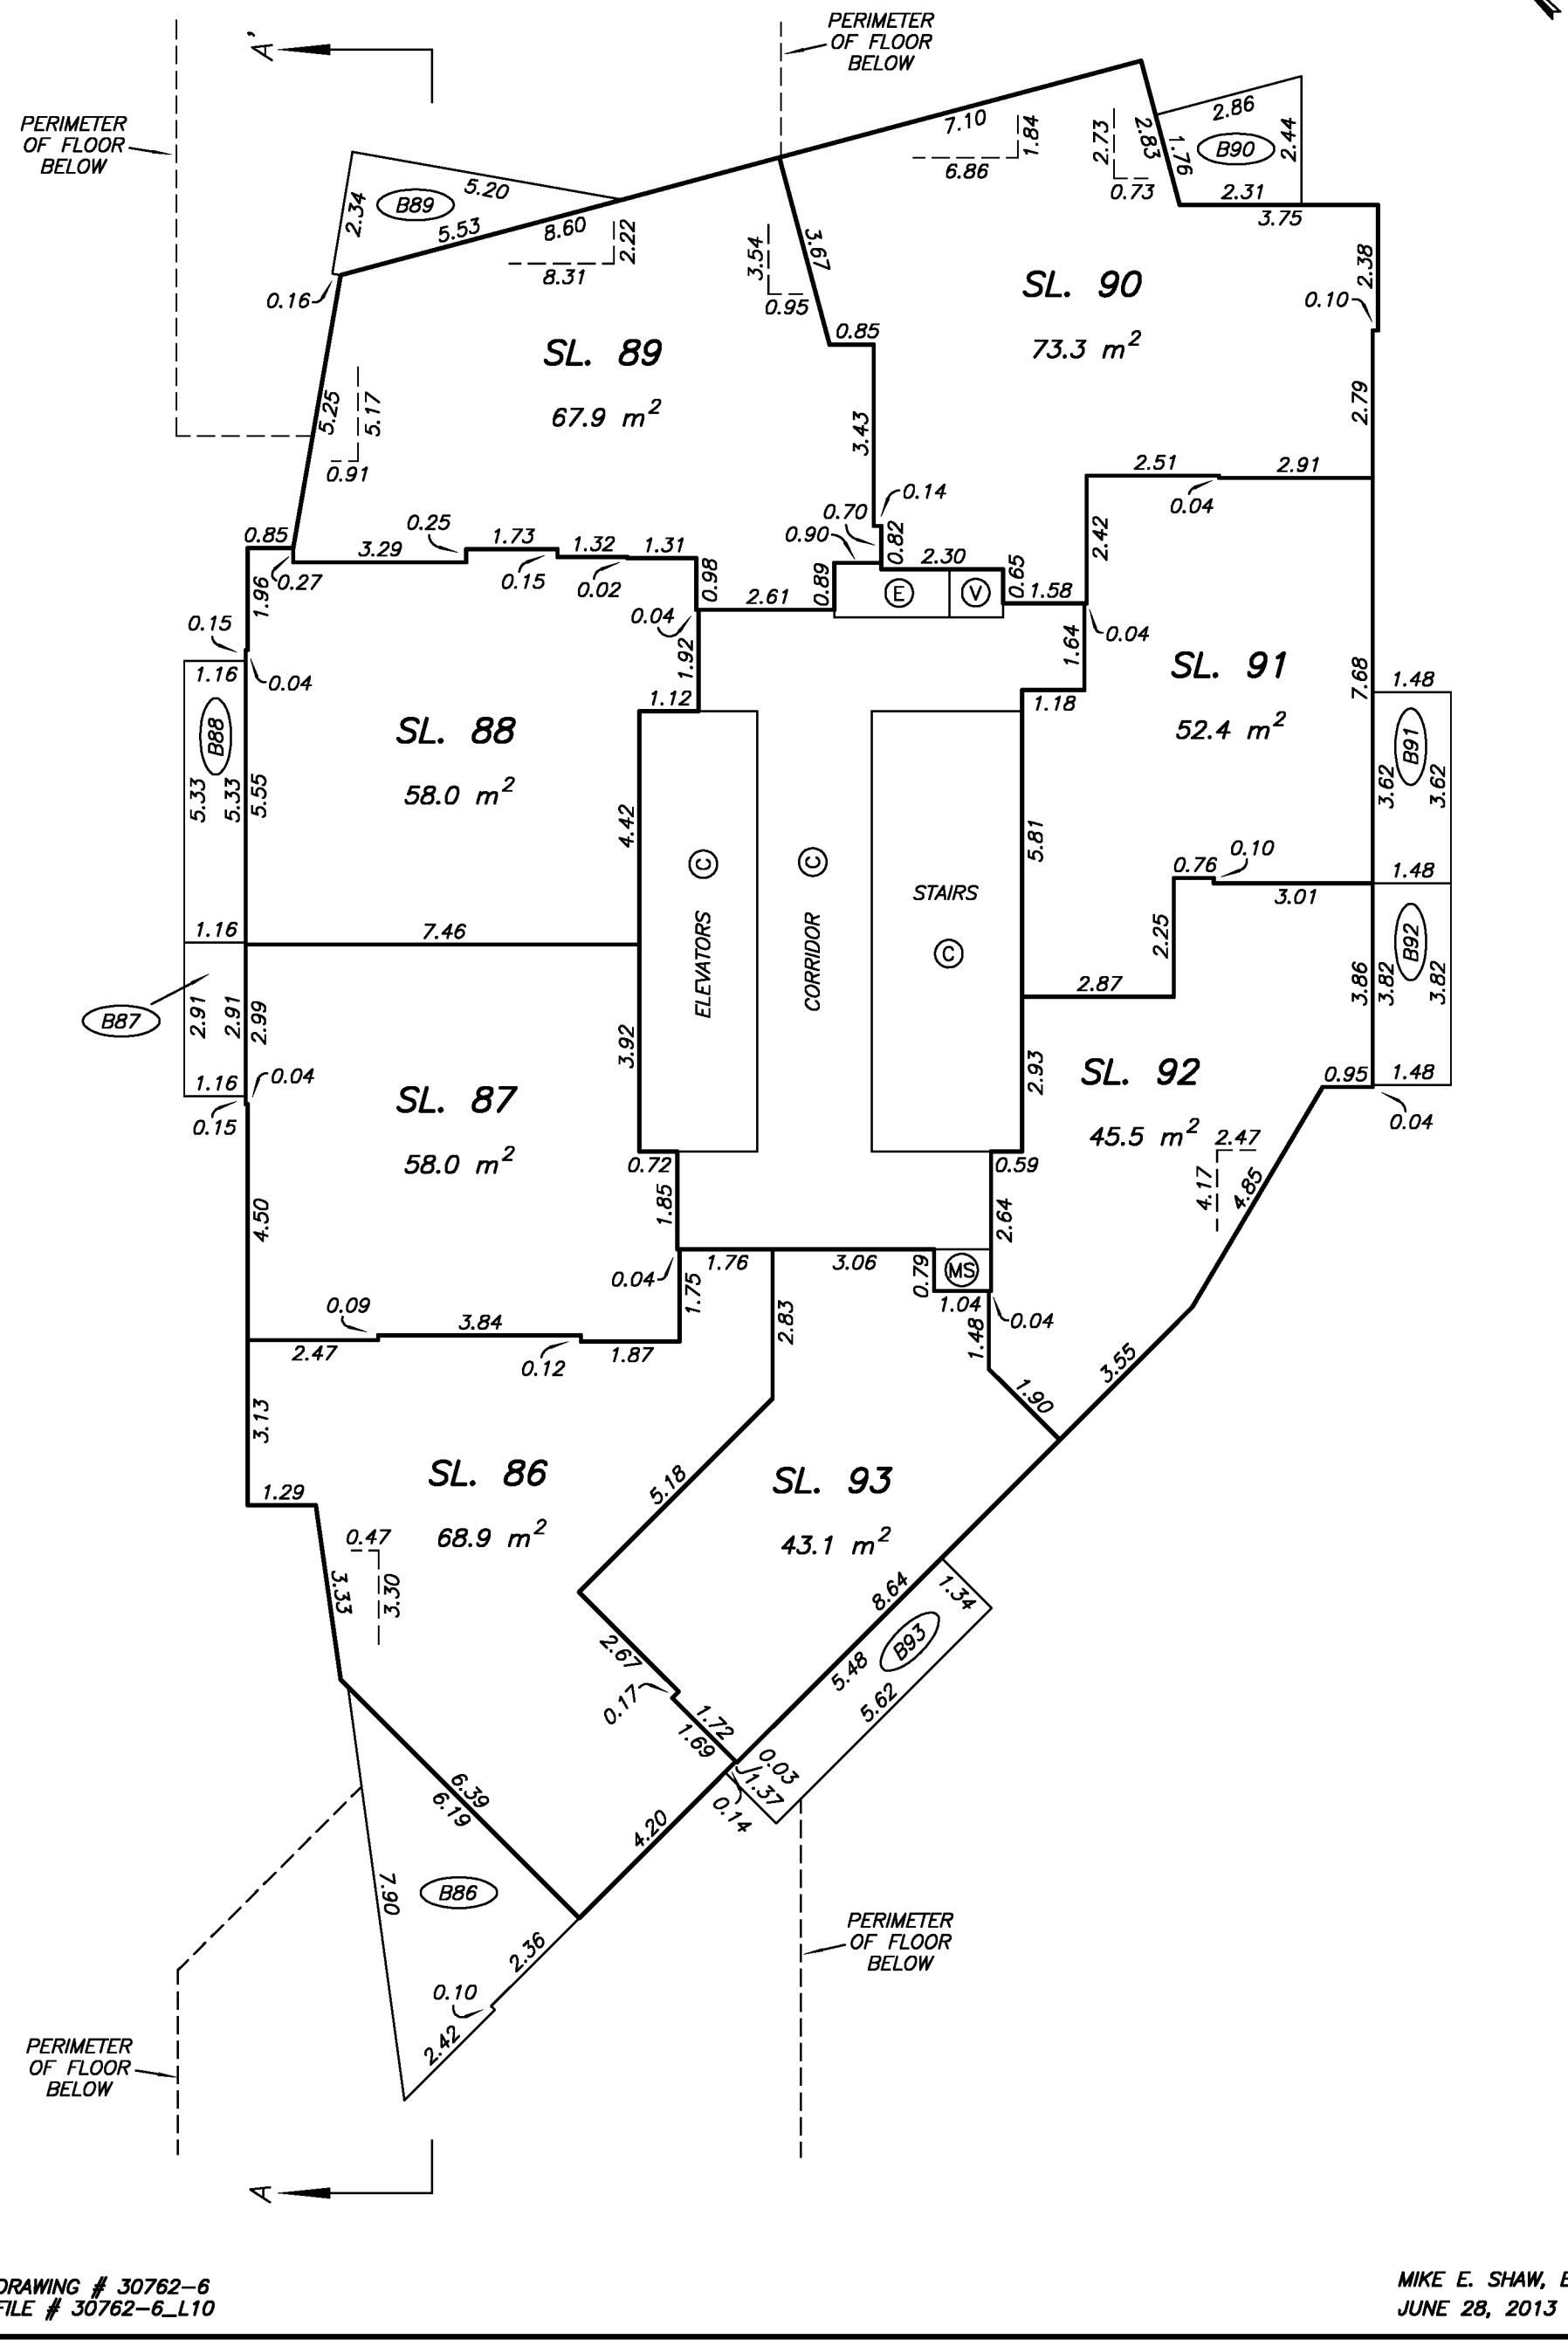

DRAWING # 30762-6
FILE # 30762-6_L10

MIKE E. SHAW, B.C.L.S.
JUNE 28, 2013

LEVEL 11 FLOOR PLAN

STRATA PLAN EPS1231

SCALE 1:125

2 0 2 4

ALL DISTANCES ARE IN METRES.

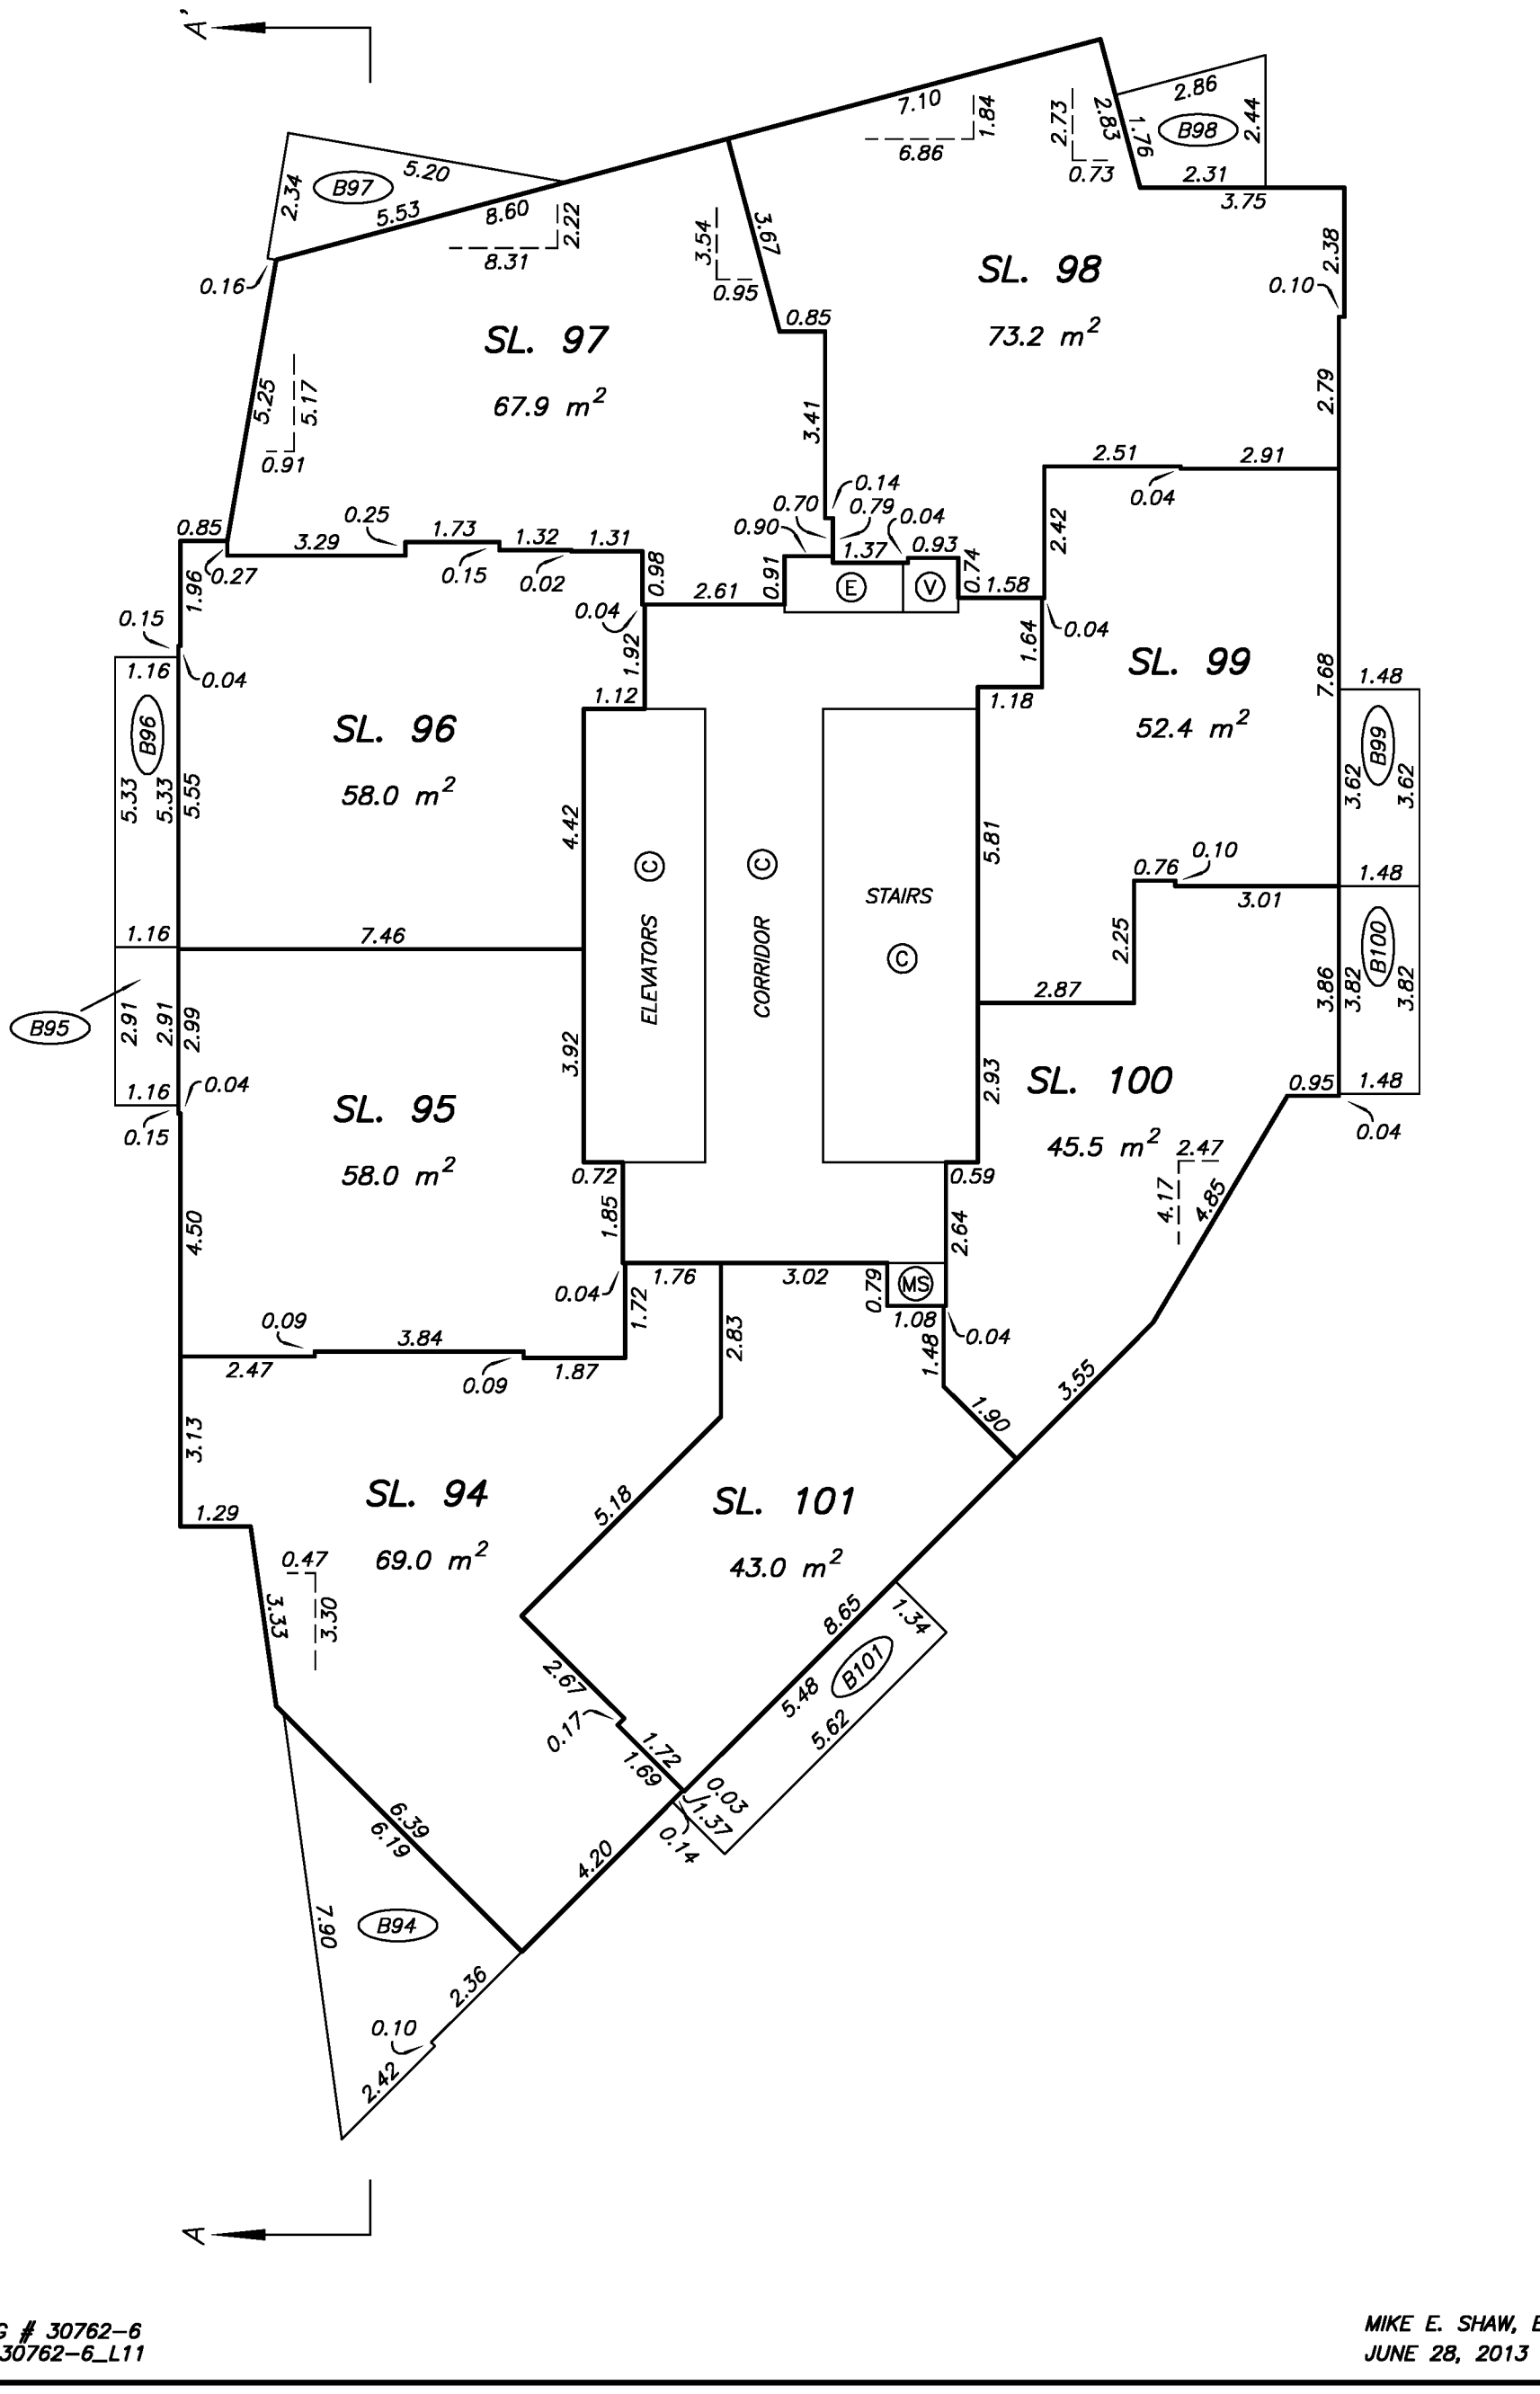

DRAWING # 30762-6
FILE # 30762-6_L11

MIKE E. SHAW, B.C.L.S.
JUNE 28, 2013

LEVEL 12 FLOOR PLAN

STRATA PLAN EPS1231

SCALE 1:125

2 0 2 4

ALL DISTANCES ARE IN METRES.

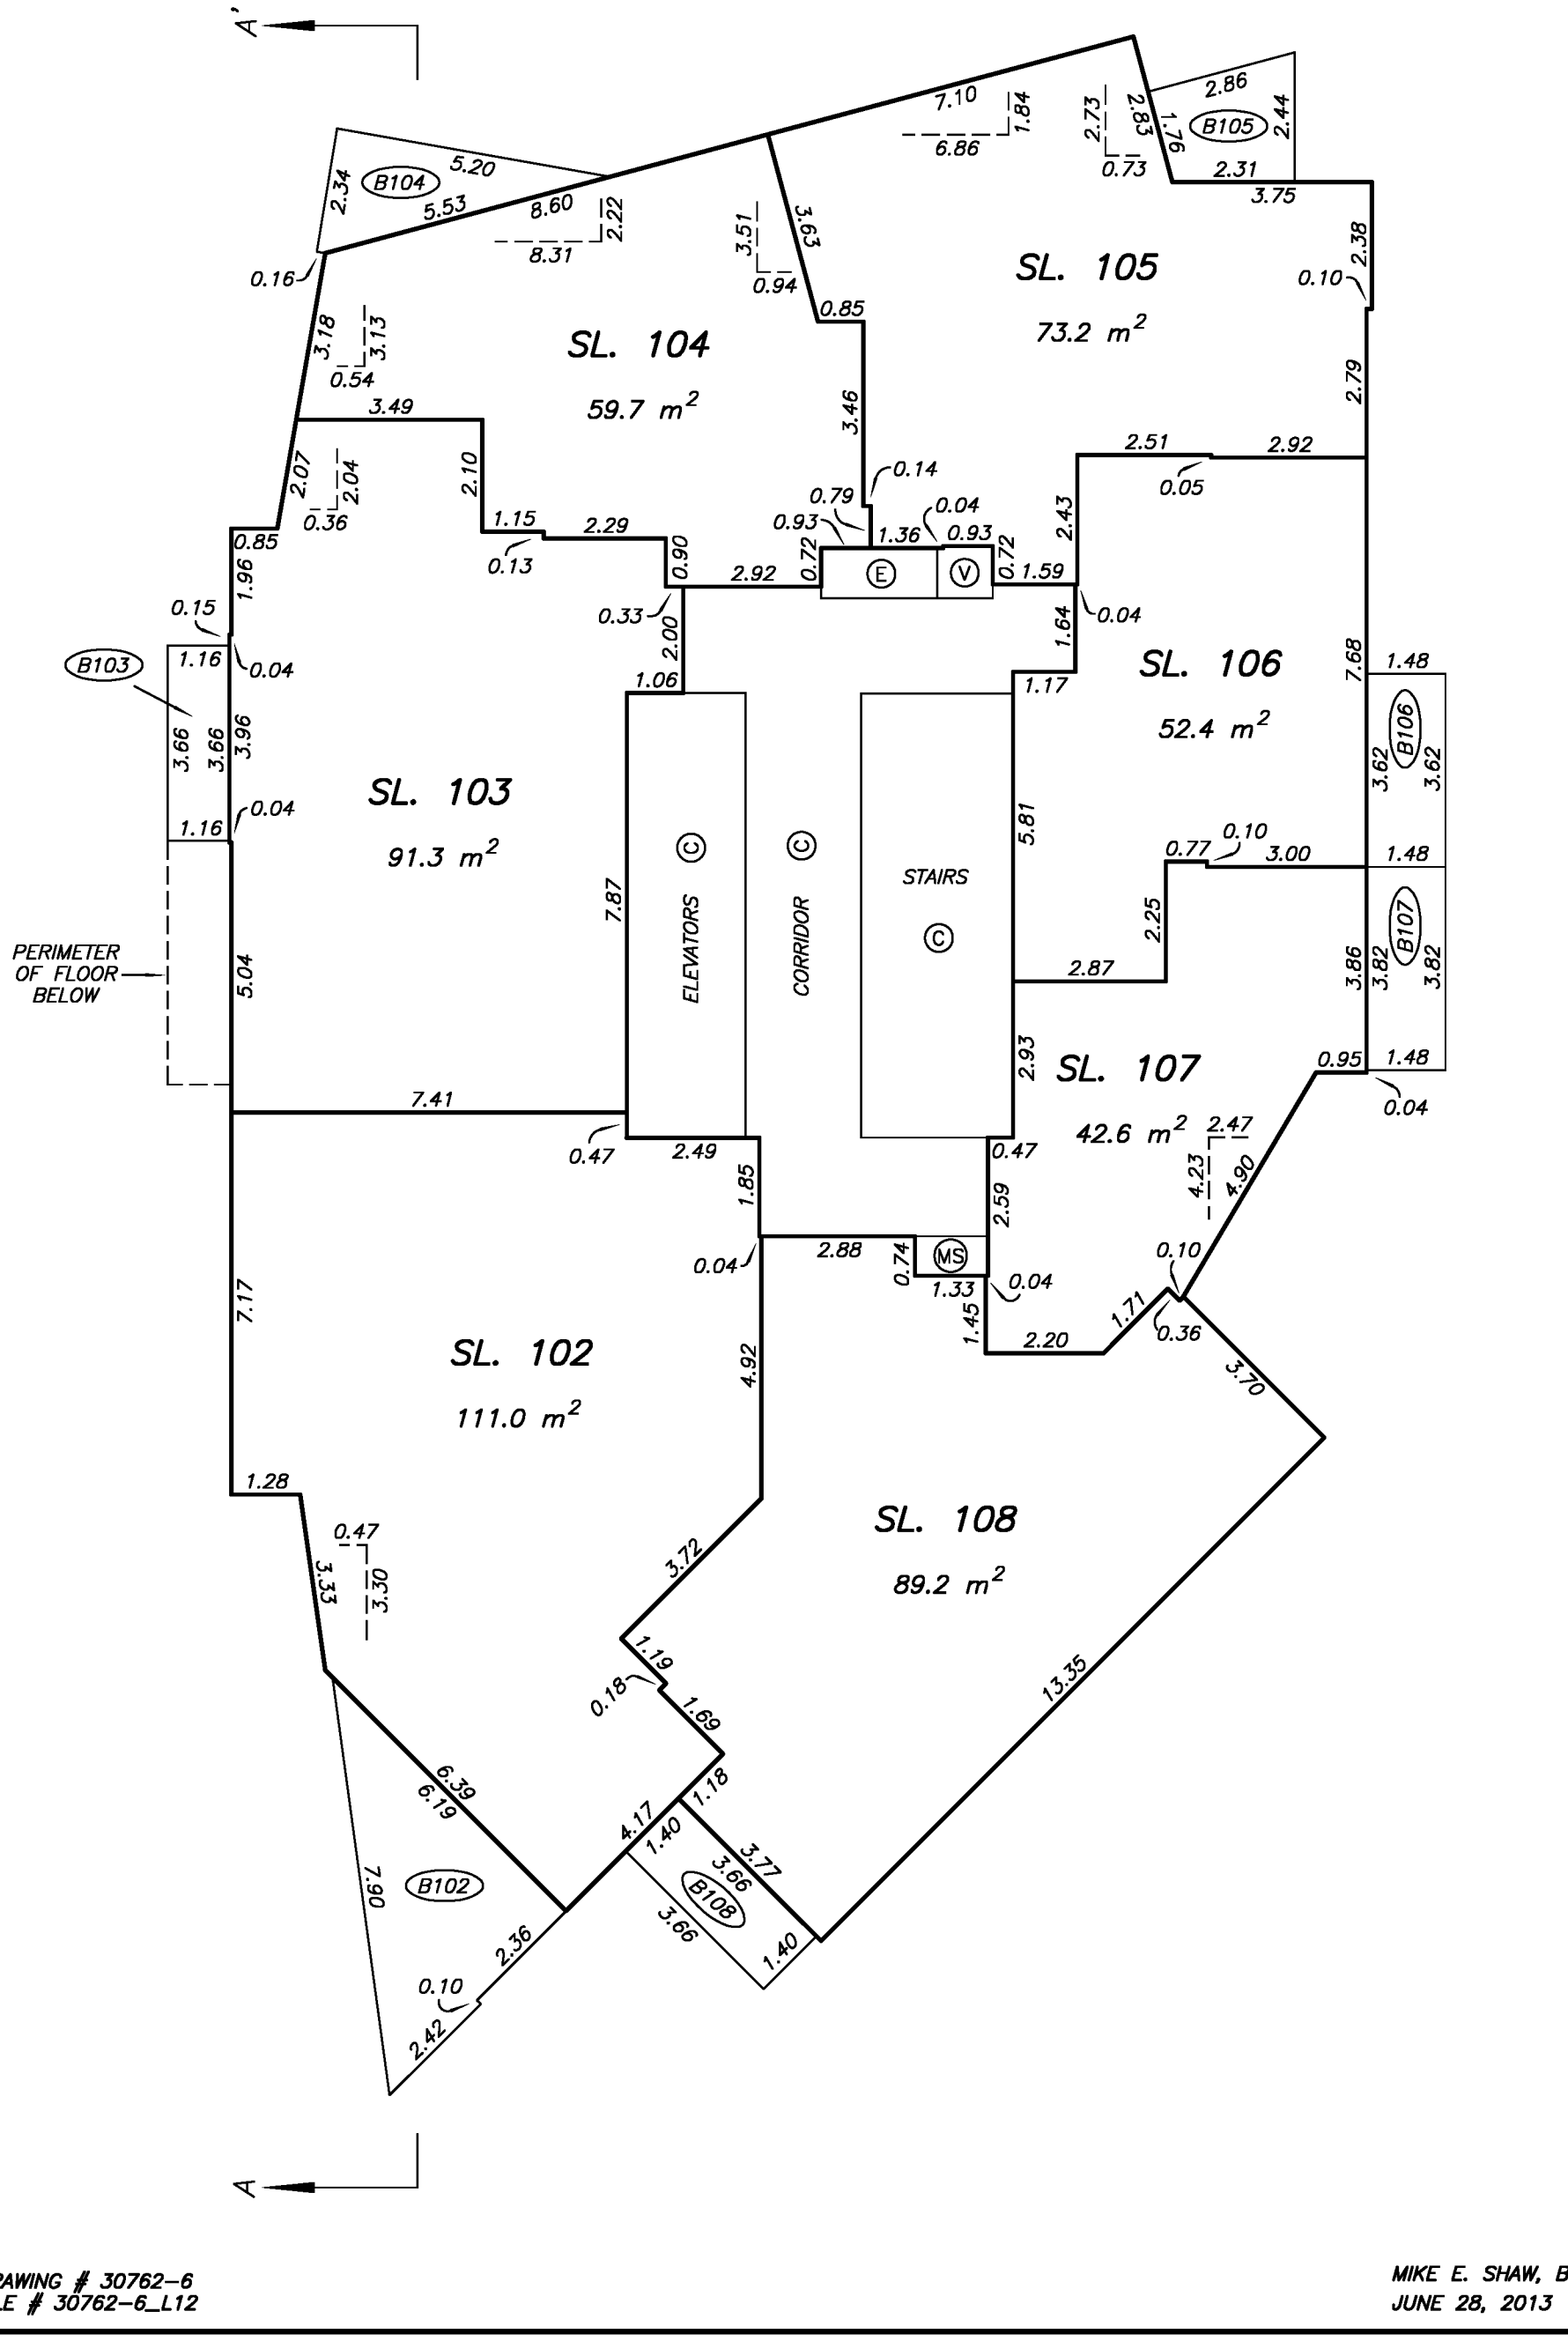

DRAWING # 30762-6
FILE # 30762-6_L12

MIKE E. SHAW, B.C.L.S.
JUNE 28, 2013

LEVEL 15 FLOOR PLAN

STRATA PLAN EPS1231

SCALE 1:125

2 0 2 4

ALL DISTANCES ARE IN METRES.

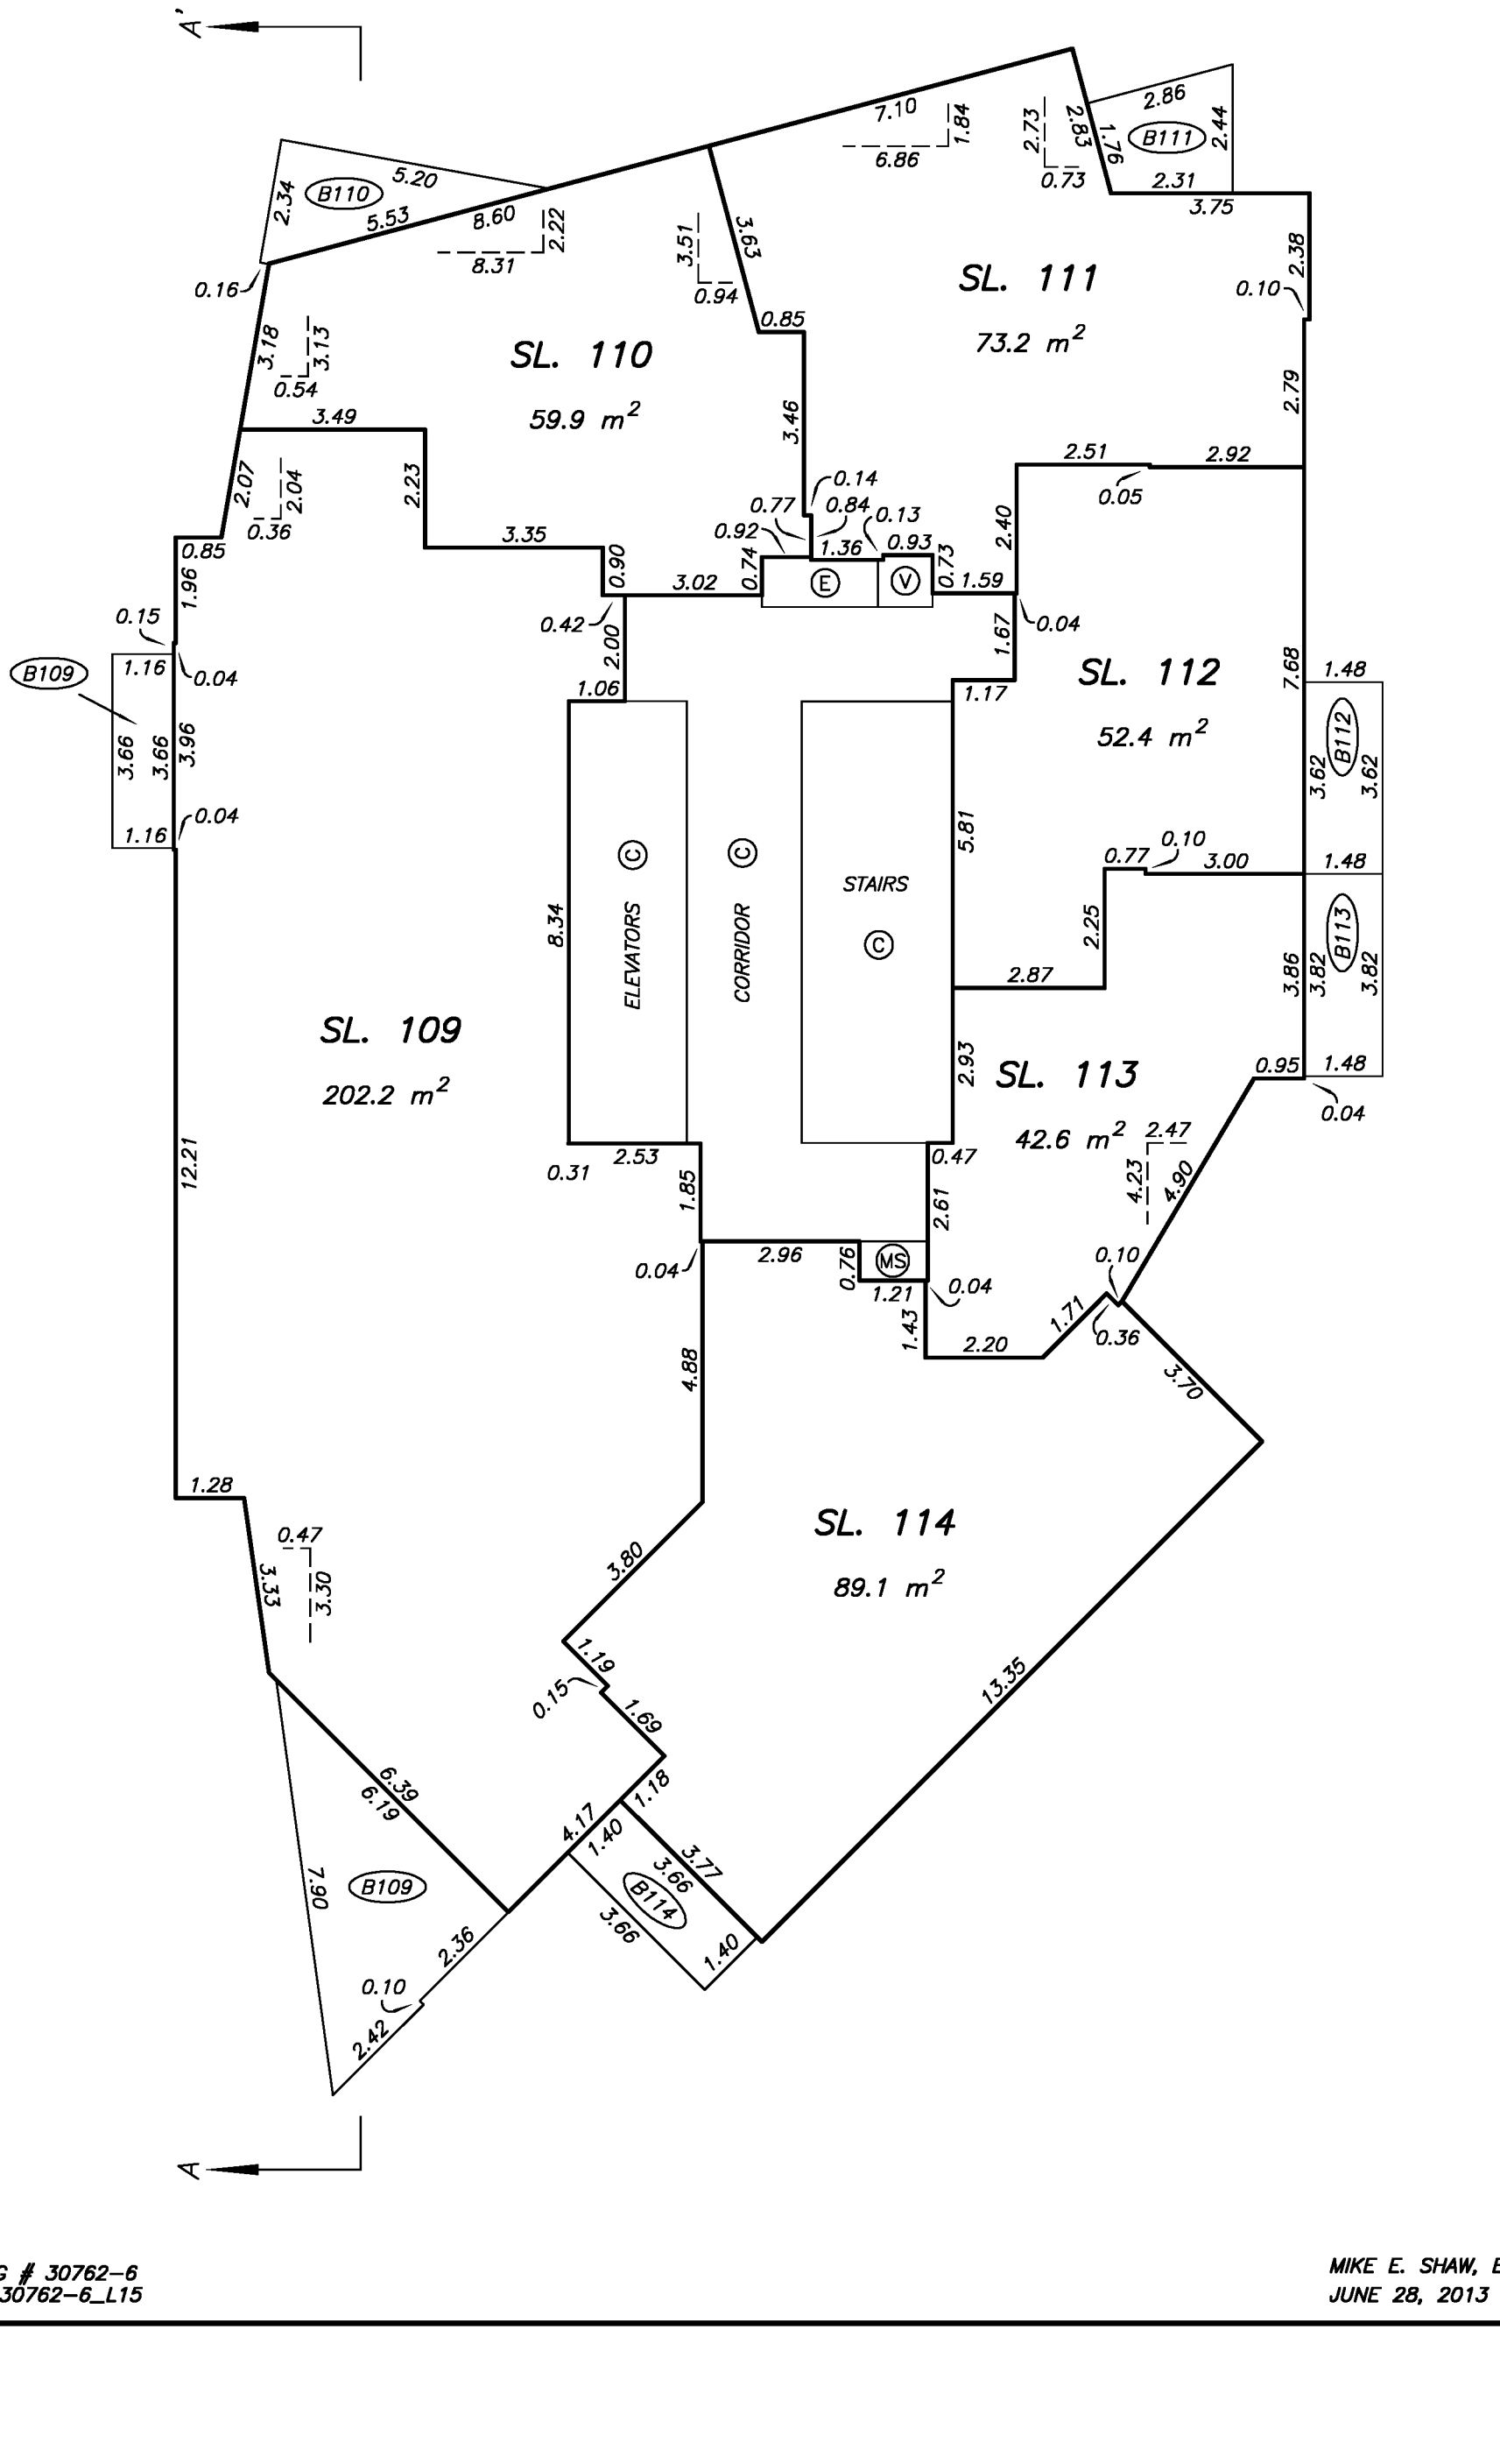

DRAWING # 30762-6
FILE # 30762-6_L15

MIKE E. SHAW, B.C.L.S.
JUNE 28, 2013

LEVEL 16 FLOOR PLAN

STRATA PLAN EPS1231

SCALE 1:125

2 0 2 4

ALL DISTANCES ARE IN METRES.

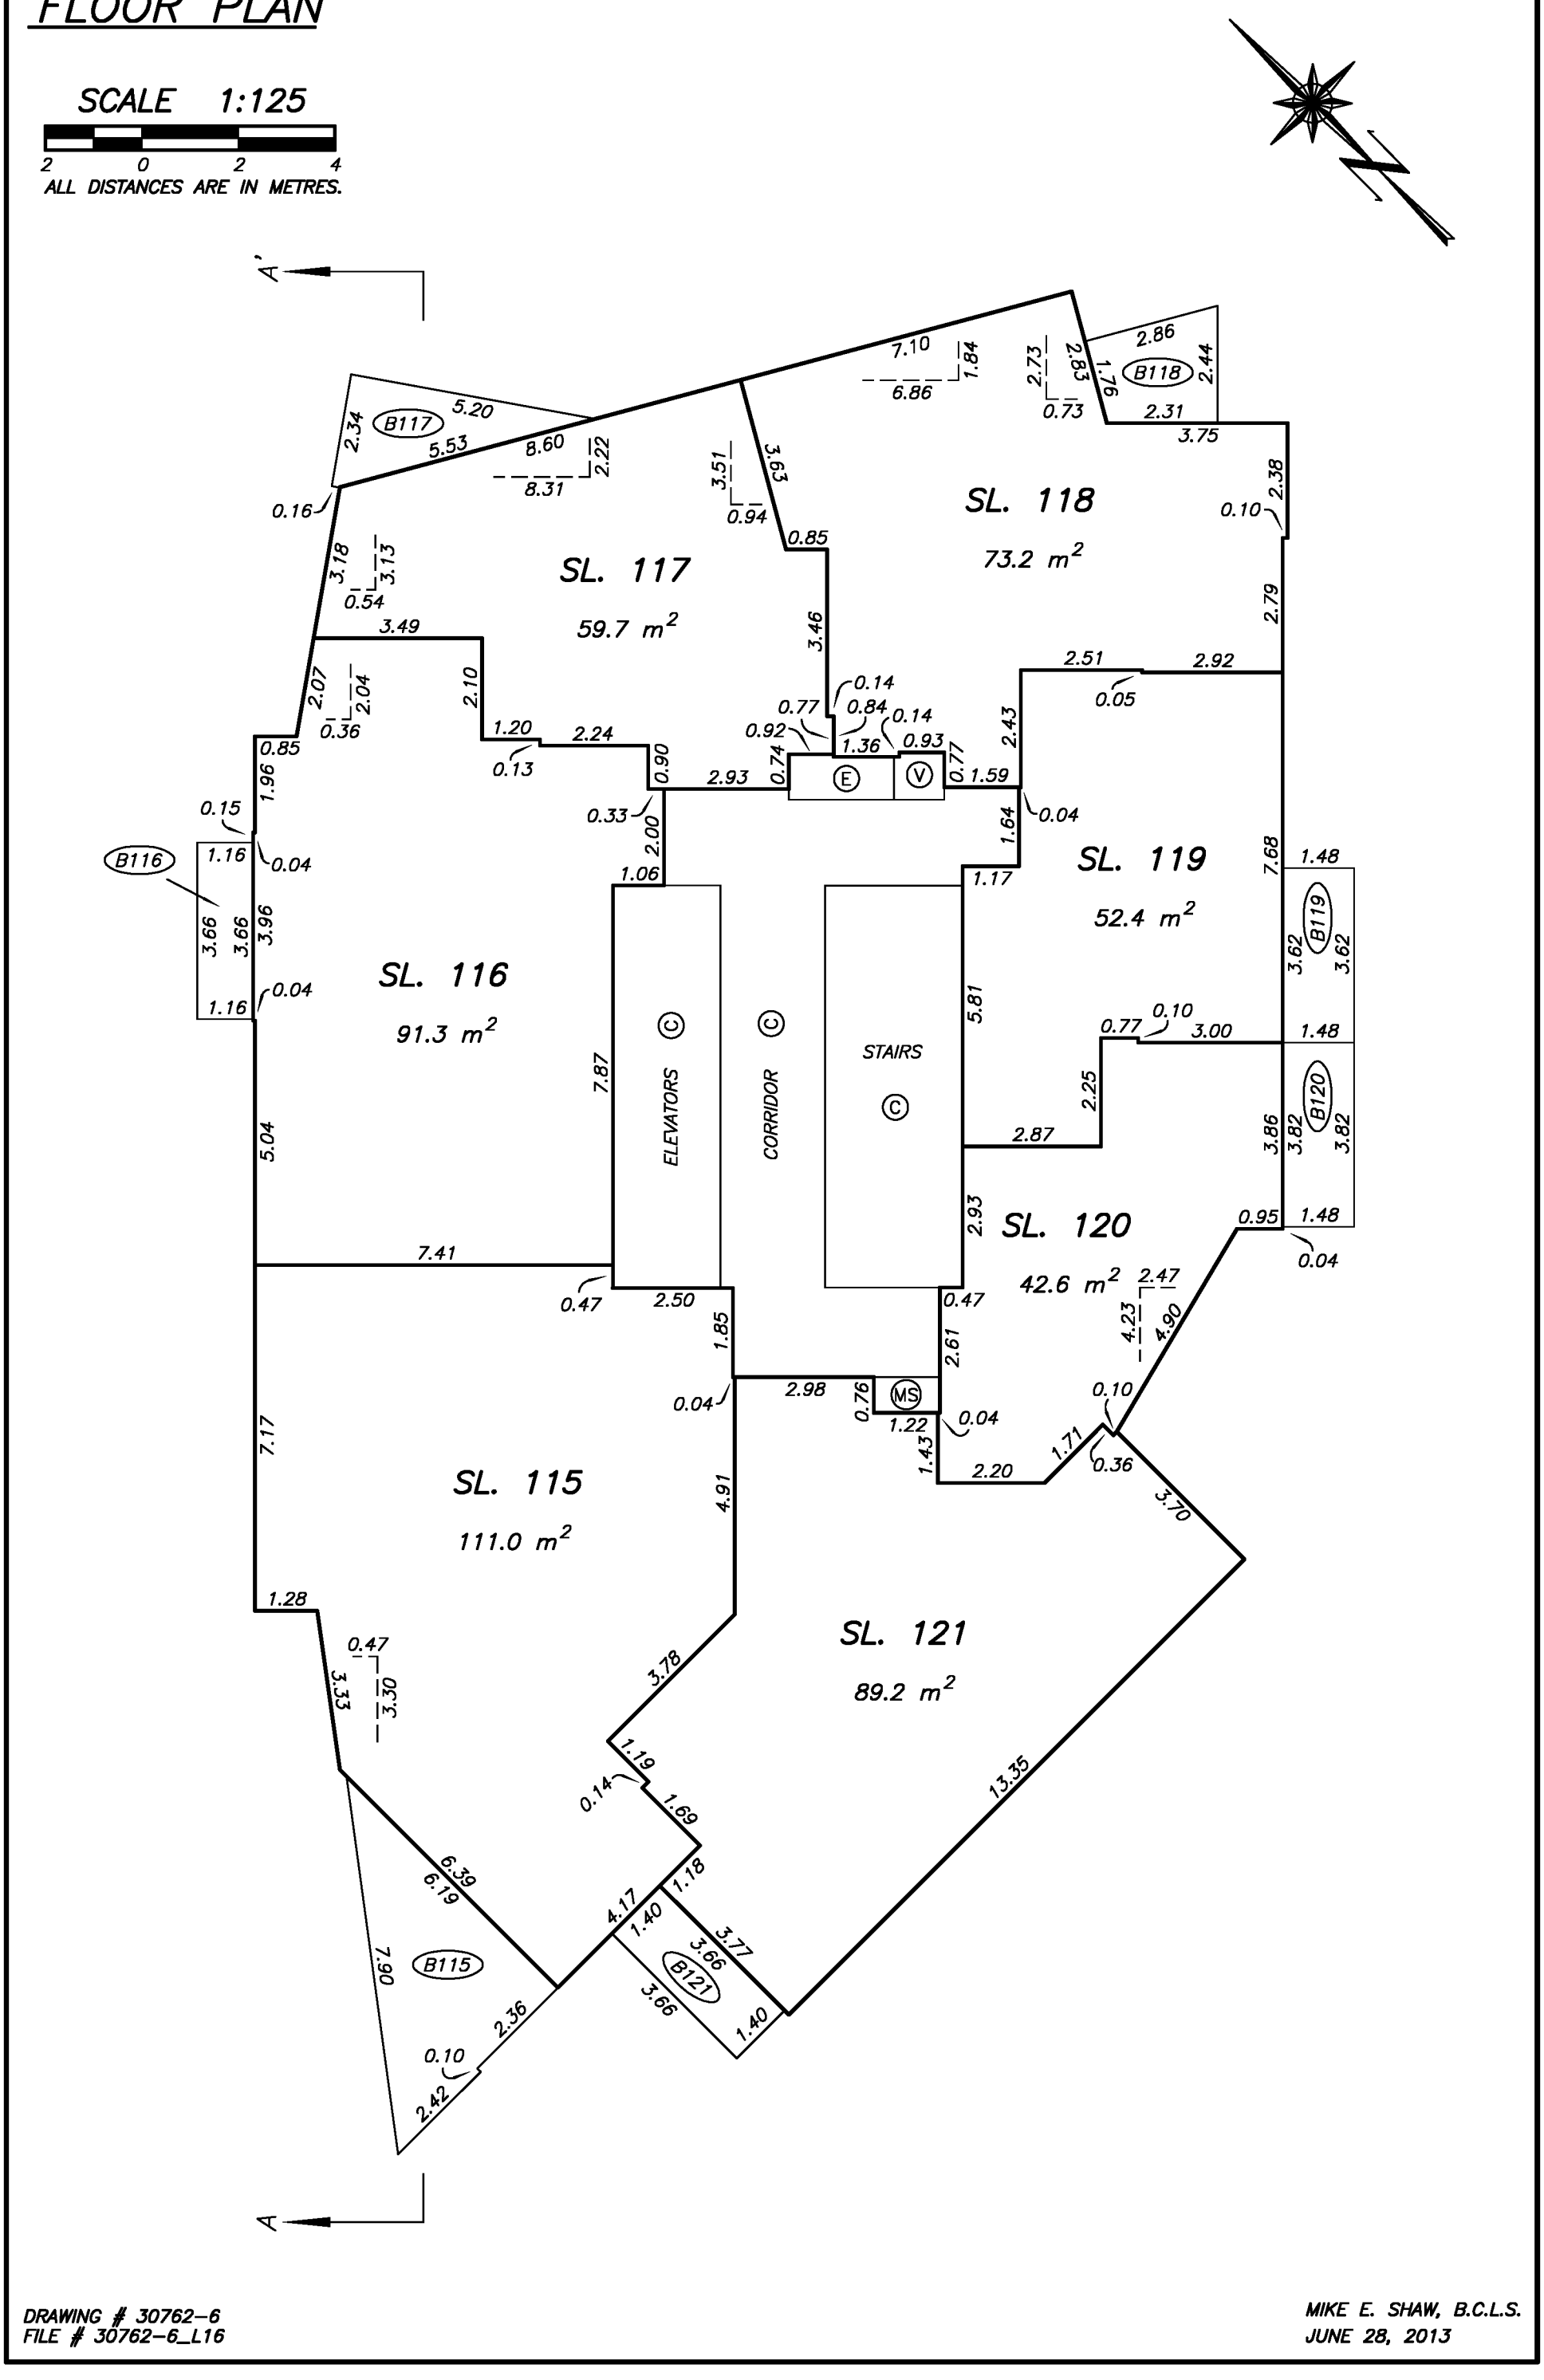

DRAWING # 30762-6
FILE # 30762-6_L16

MIKE E. SHAW, B.C.L.S.
JUNE 28, 2013

LEVEL 17 FLOOR PLAN

STRATA PLAN EPS1231

SCALE 1:125

2 0 2 4

ALL DISTANCES ARE IN METRES.

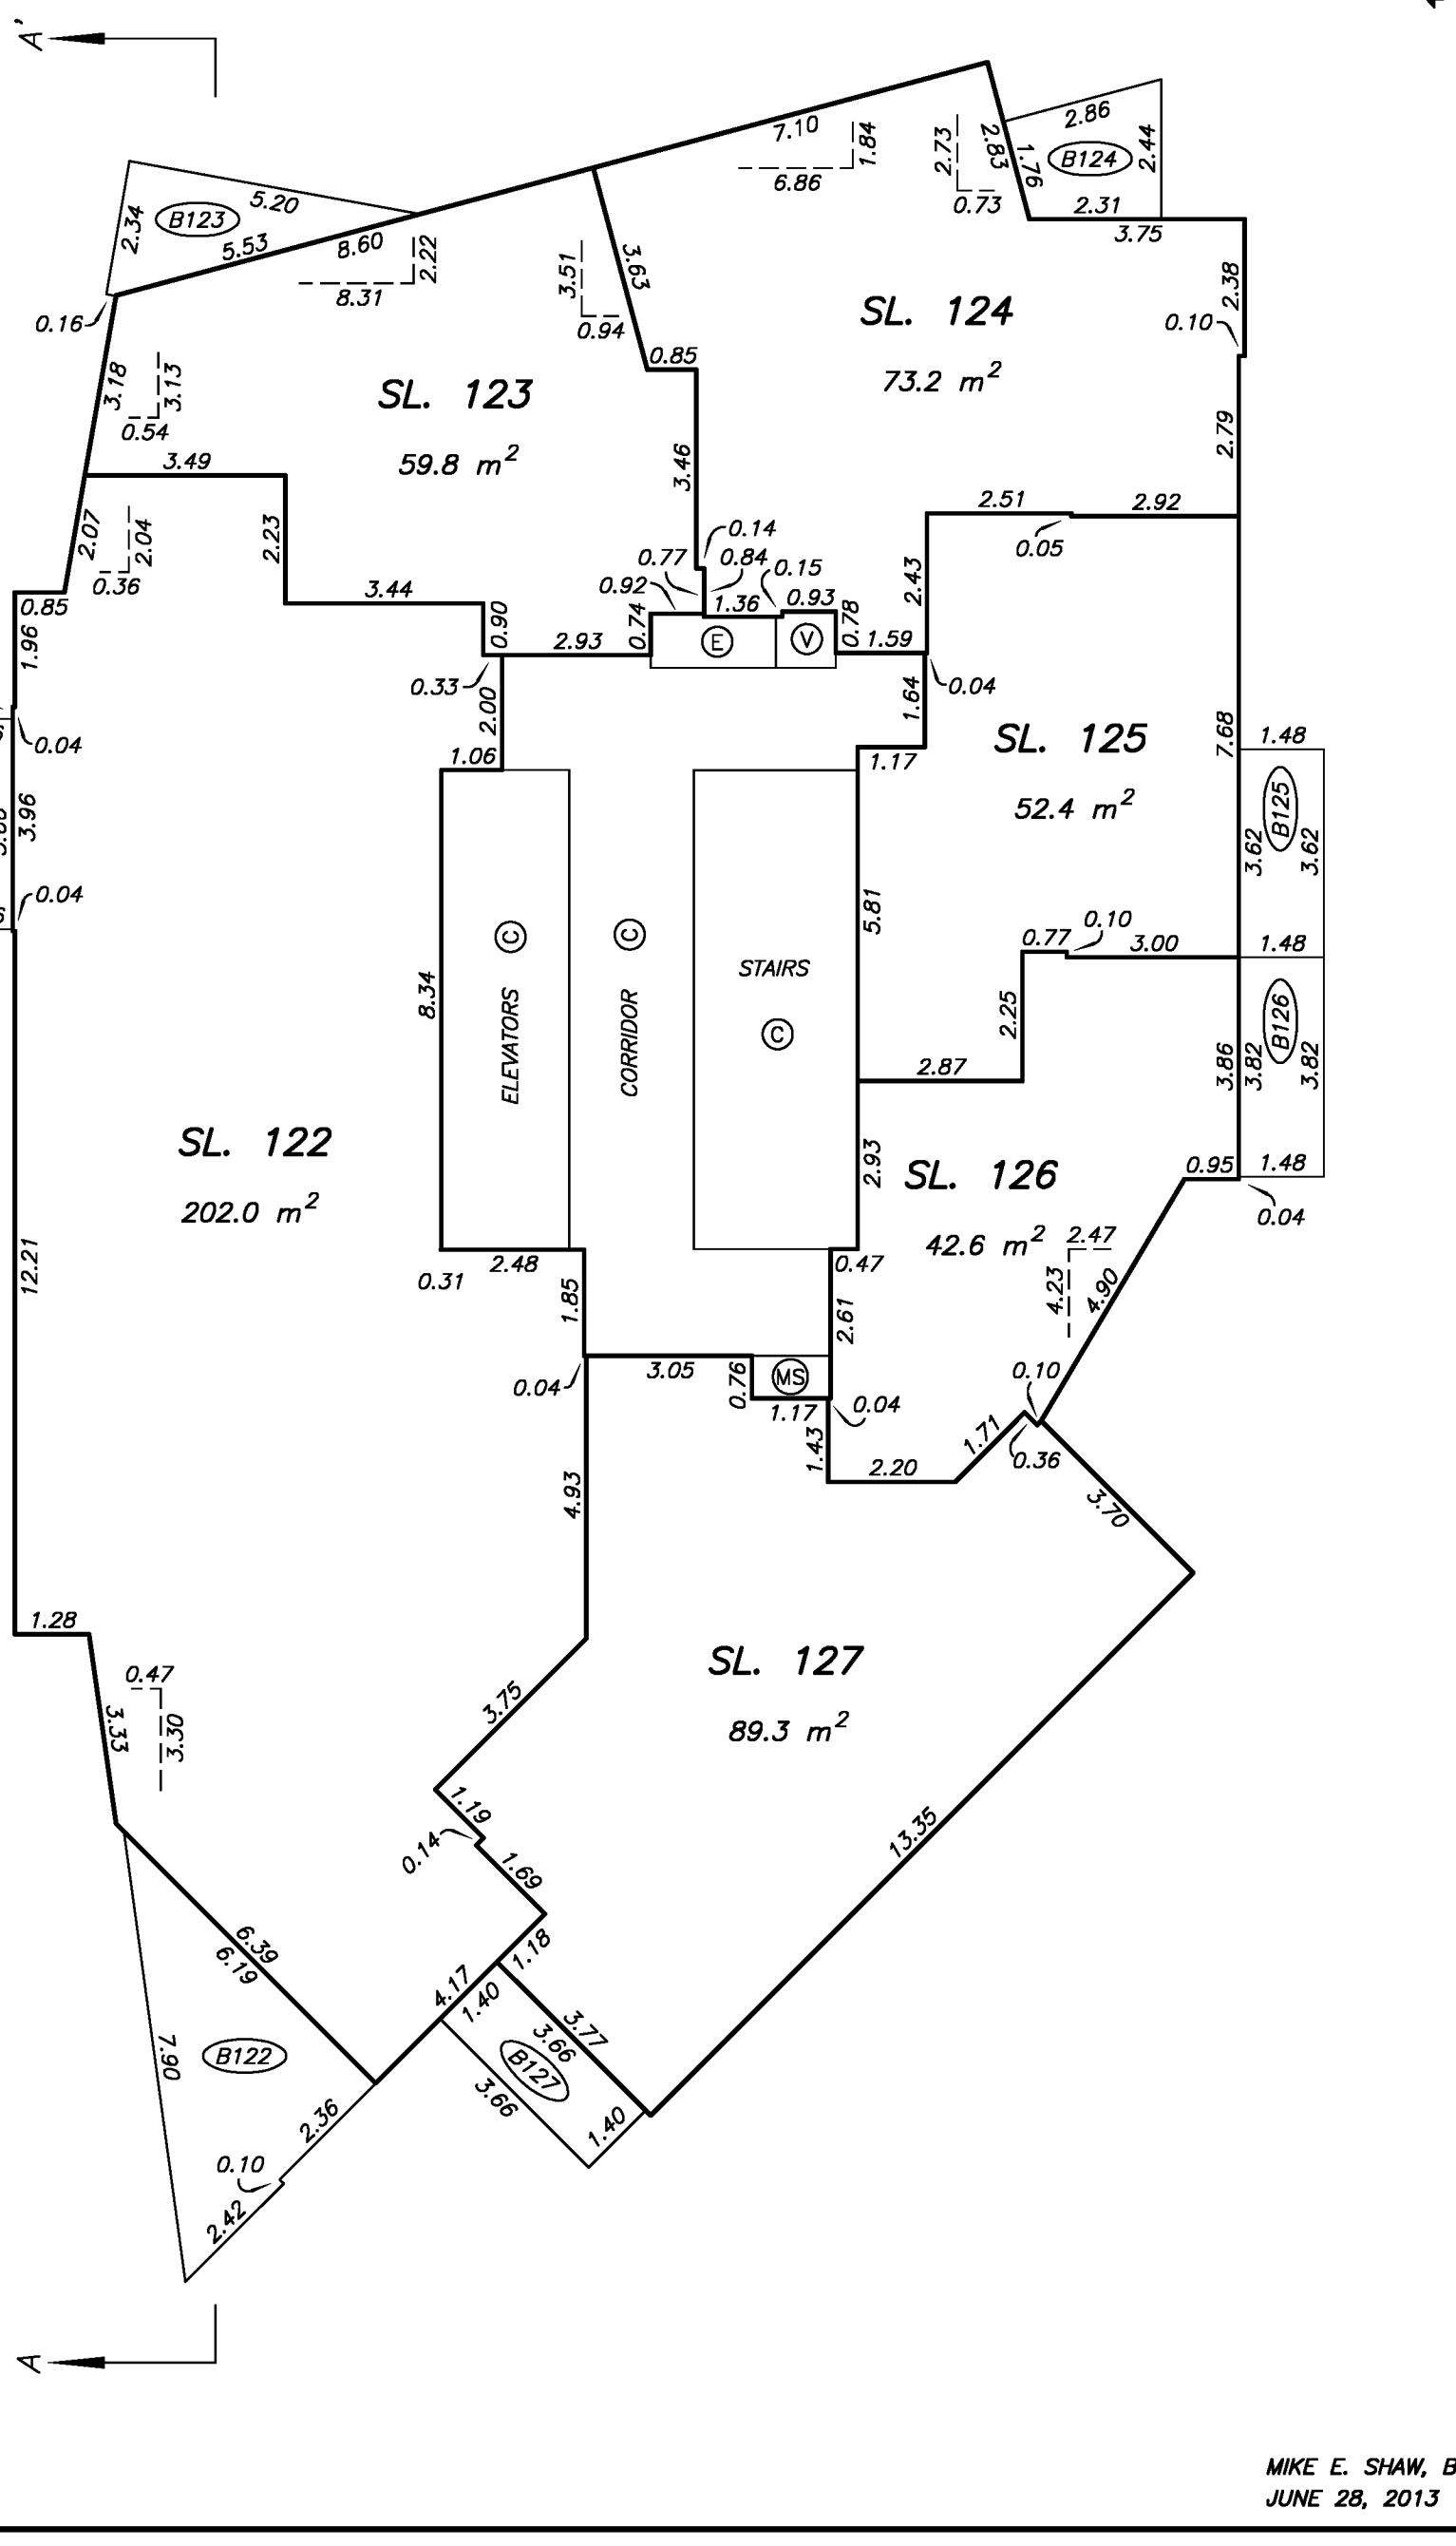

DRAWING # 30762-6
FILE # 30762-6_L17

MIKE E. SHAW, B.C.L.S.
JUNE 28, 2013

LEVEL 18 FLOOR PLAN

STRATA PLAN EPS1231

SCALE 1:125

2 0 2 4

ALL DISTANCES ARE IN METRES.

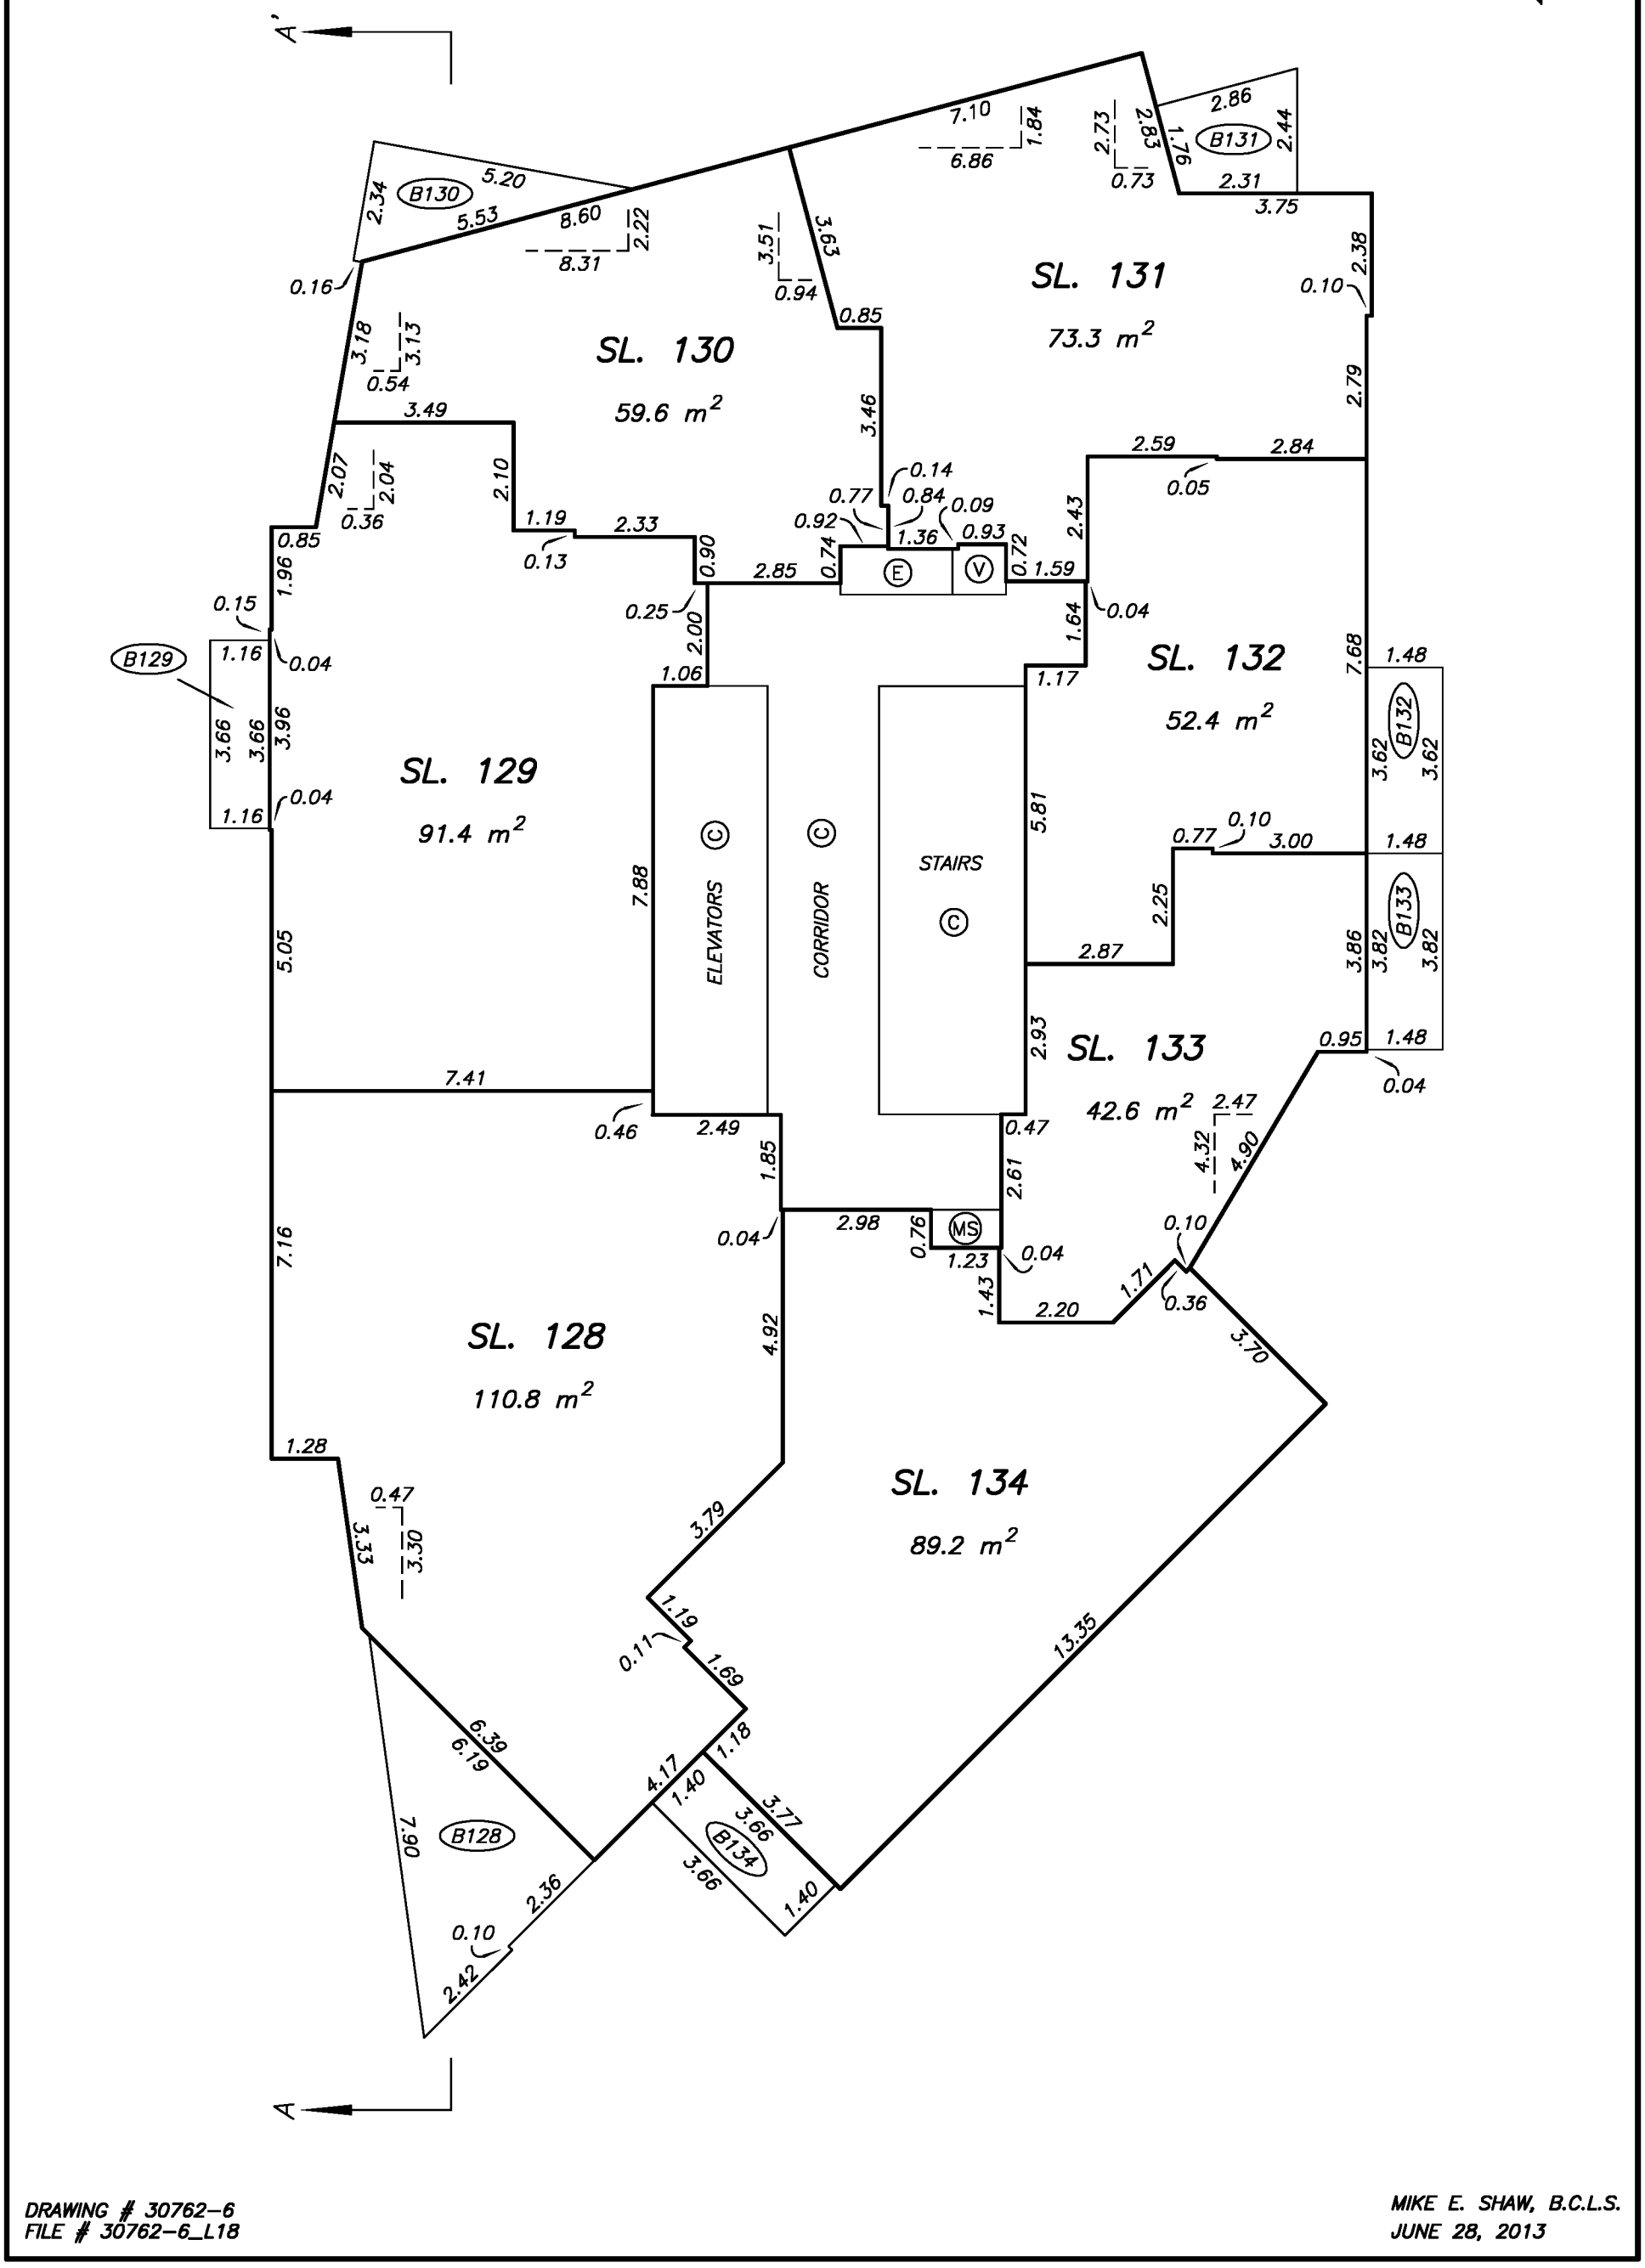

DRAWING # 30762-6
FILE # 30762-6_L18

MIKE E. SHAW, B.C.L.S.
JUNE 28, 2013

LEVEL 19 FLOOR PLAN

STRATA PLAN EPS1231

SCALE 1:125

2 0 2 4

ALL DISTANCES ARE IN METRES.

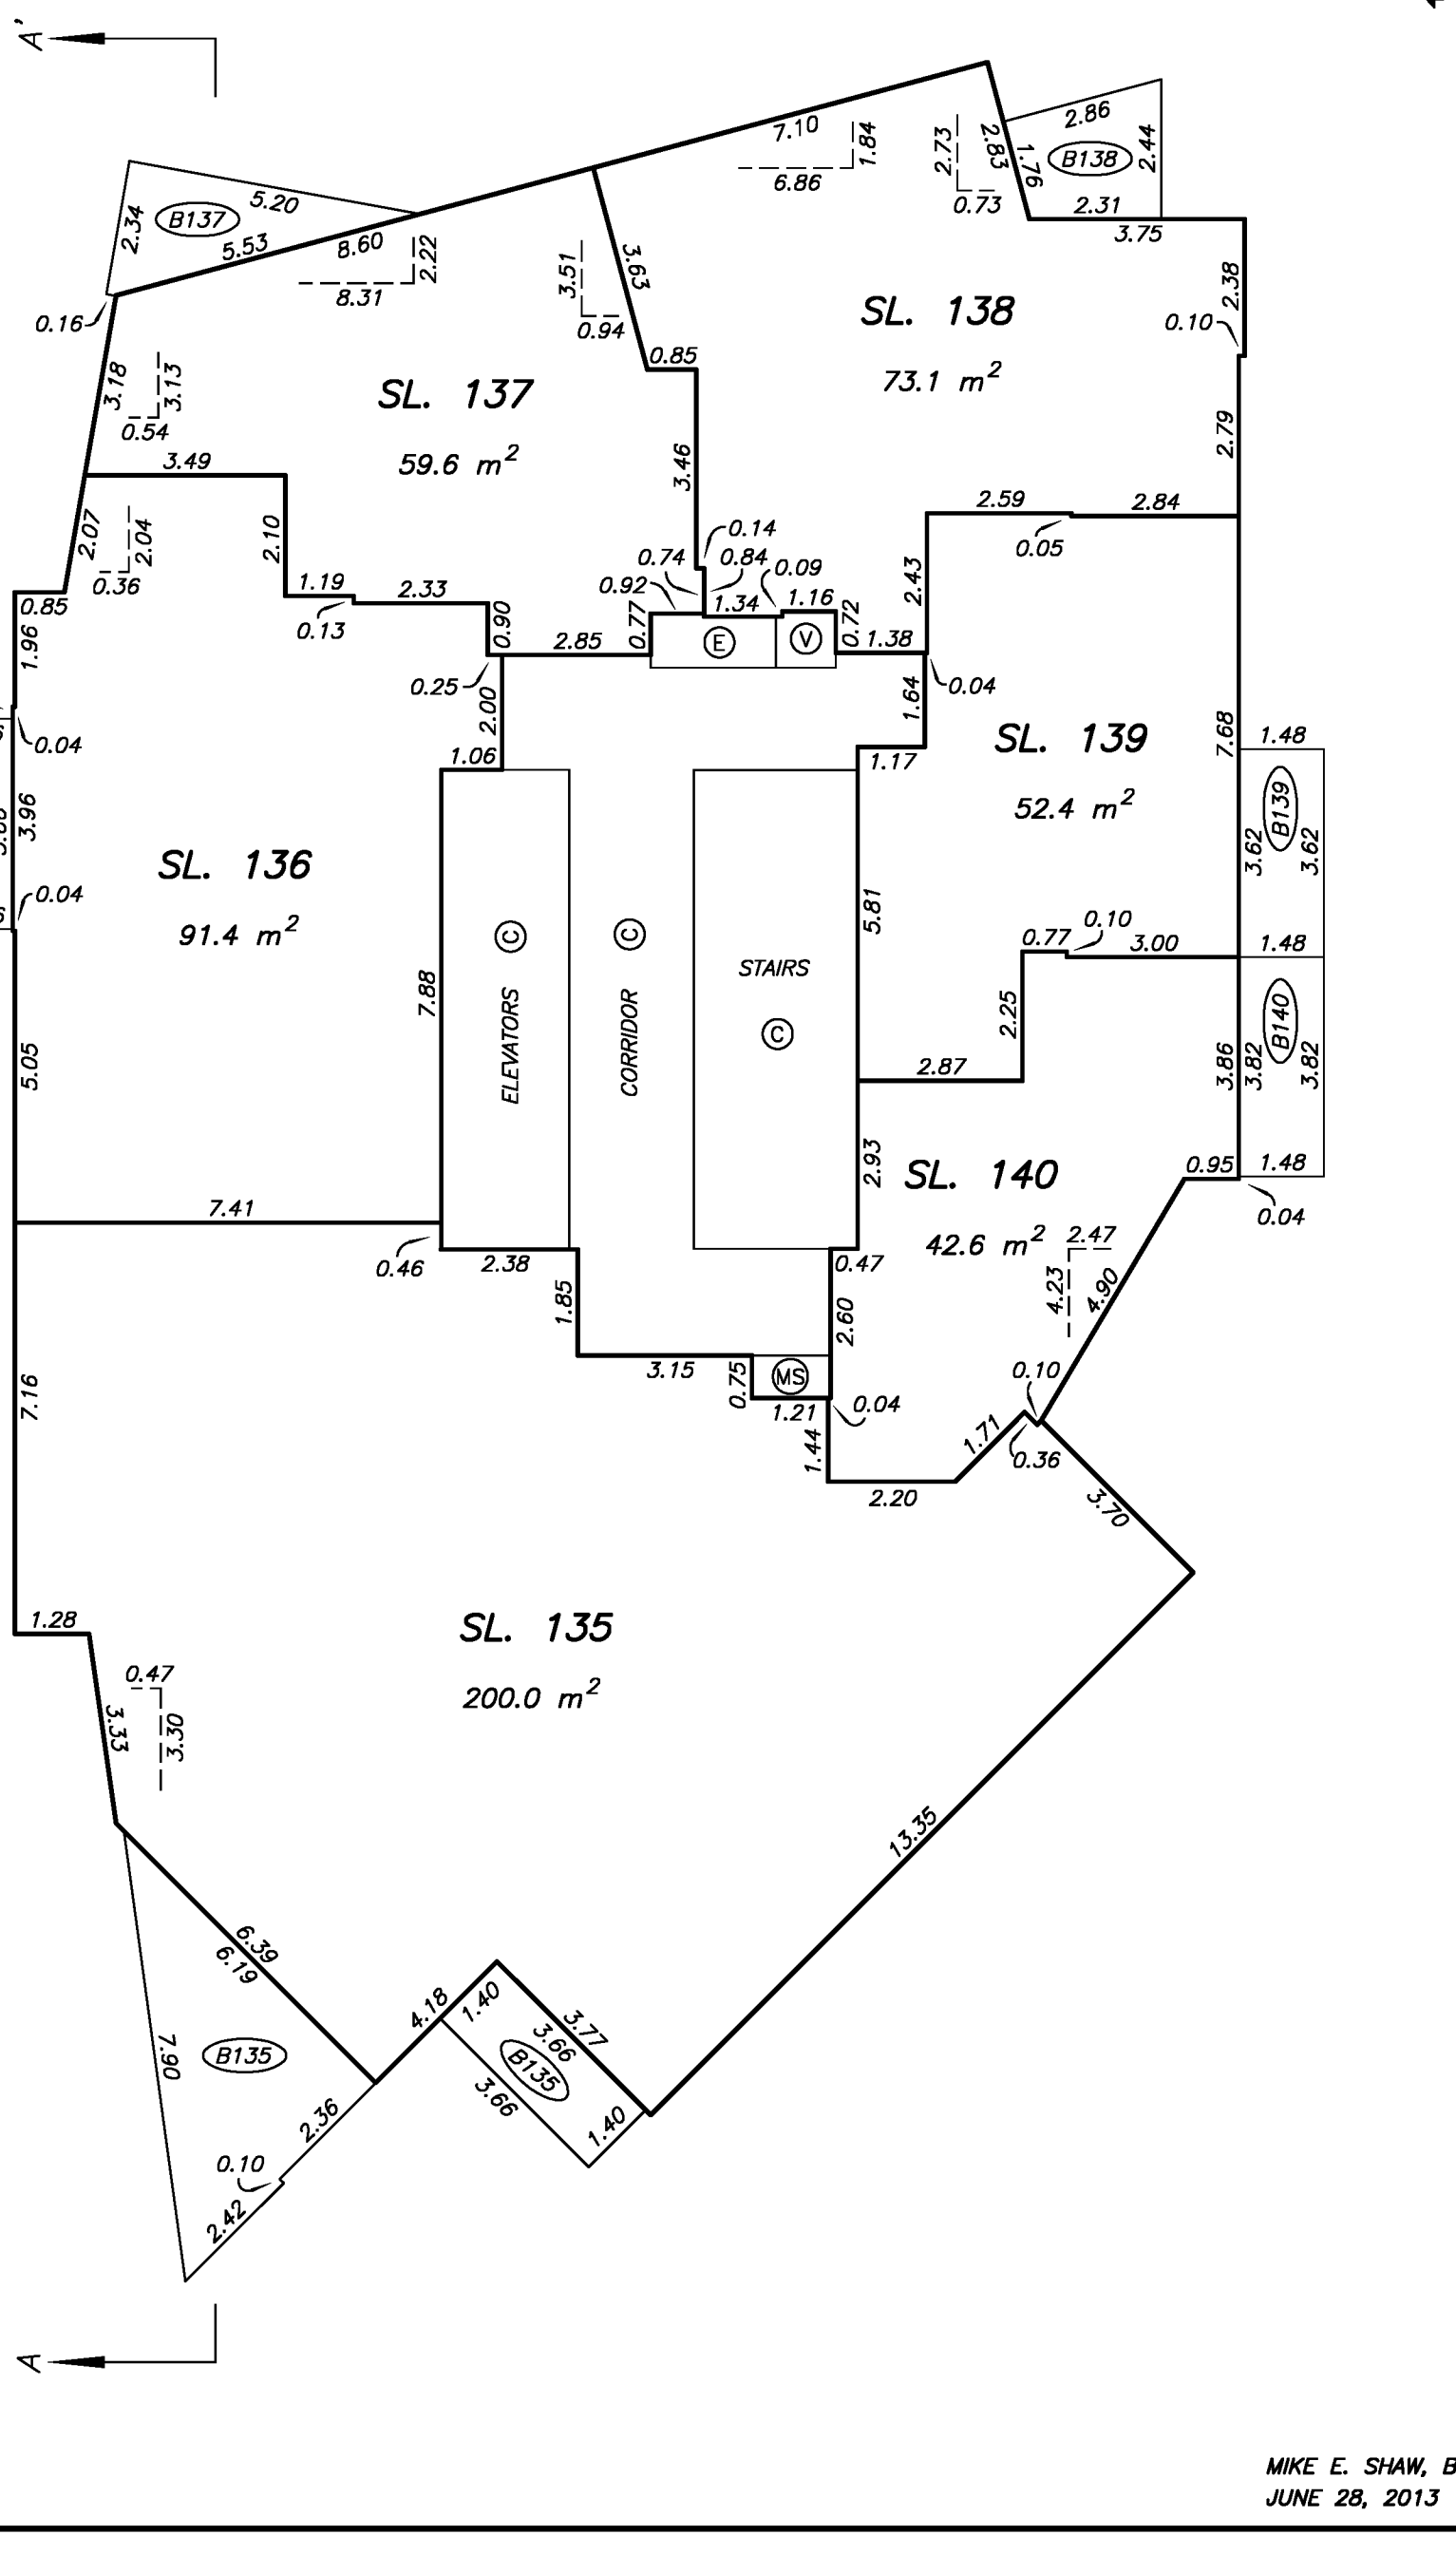

DRAWING # 30762-6
FILE # 30762-6_L19

MIKE E. SHAW, B.C.L.S.
JUNE 28, 2013

LEVEL 20 FLOOR PLAN

STRATA PLAN EPS1231

SCALE 1:125

2 0 2 4

ALL DISTANCES ARE IN METRES.

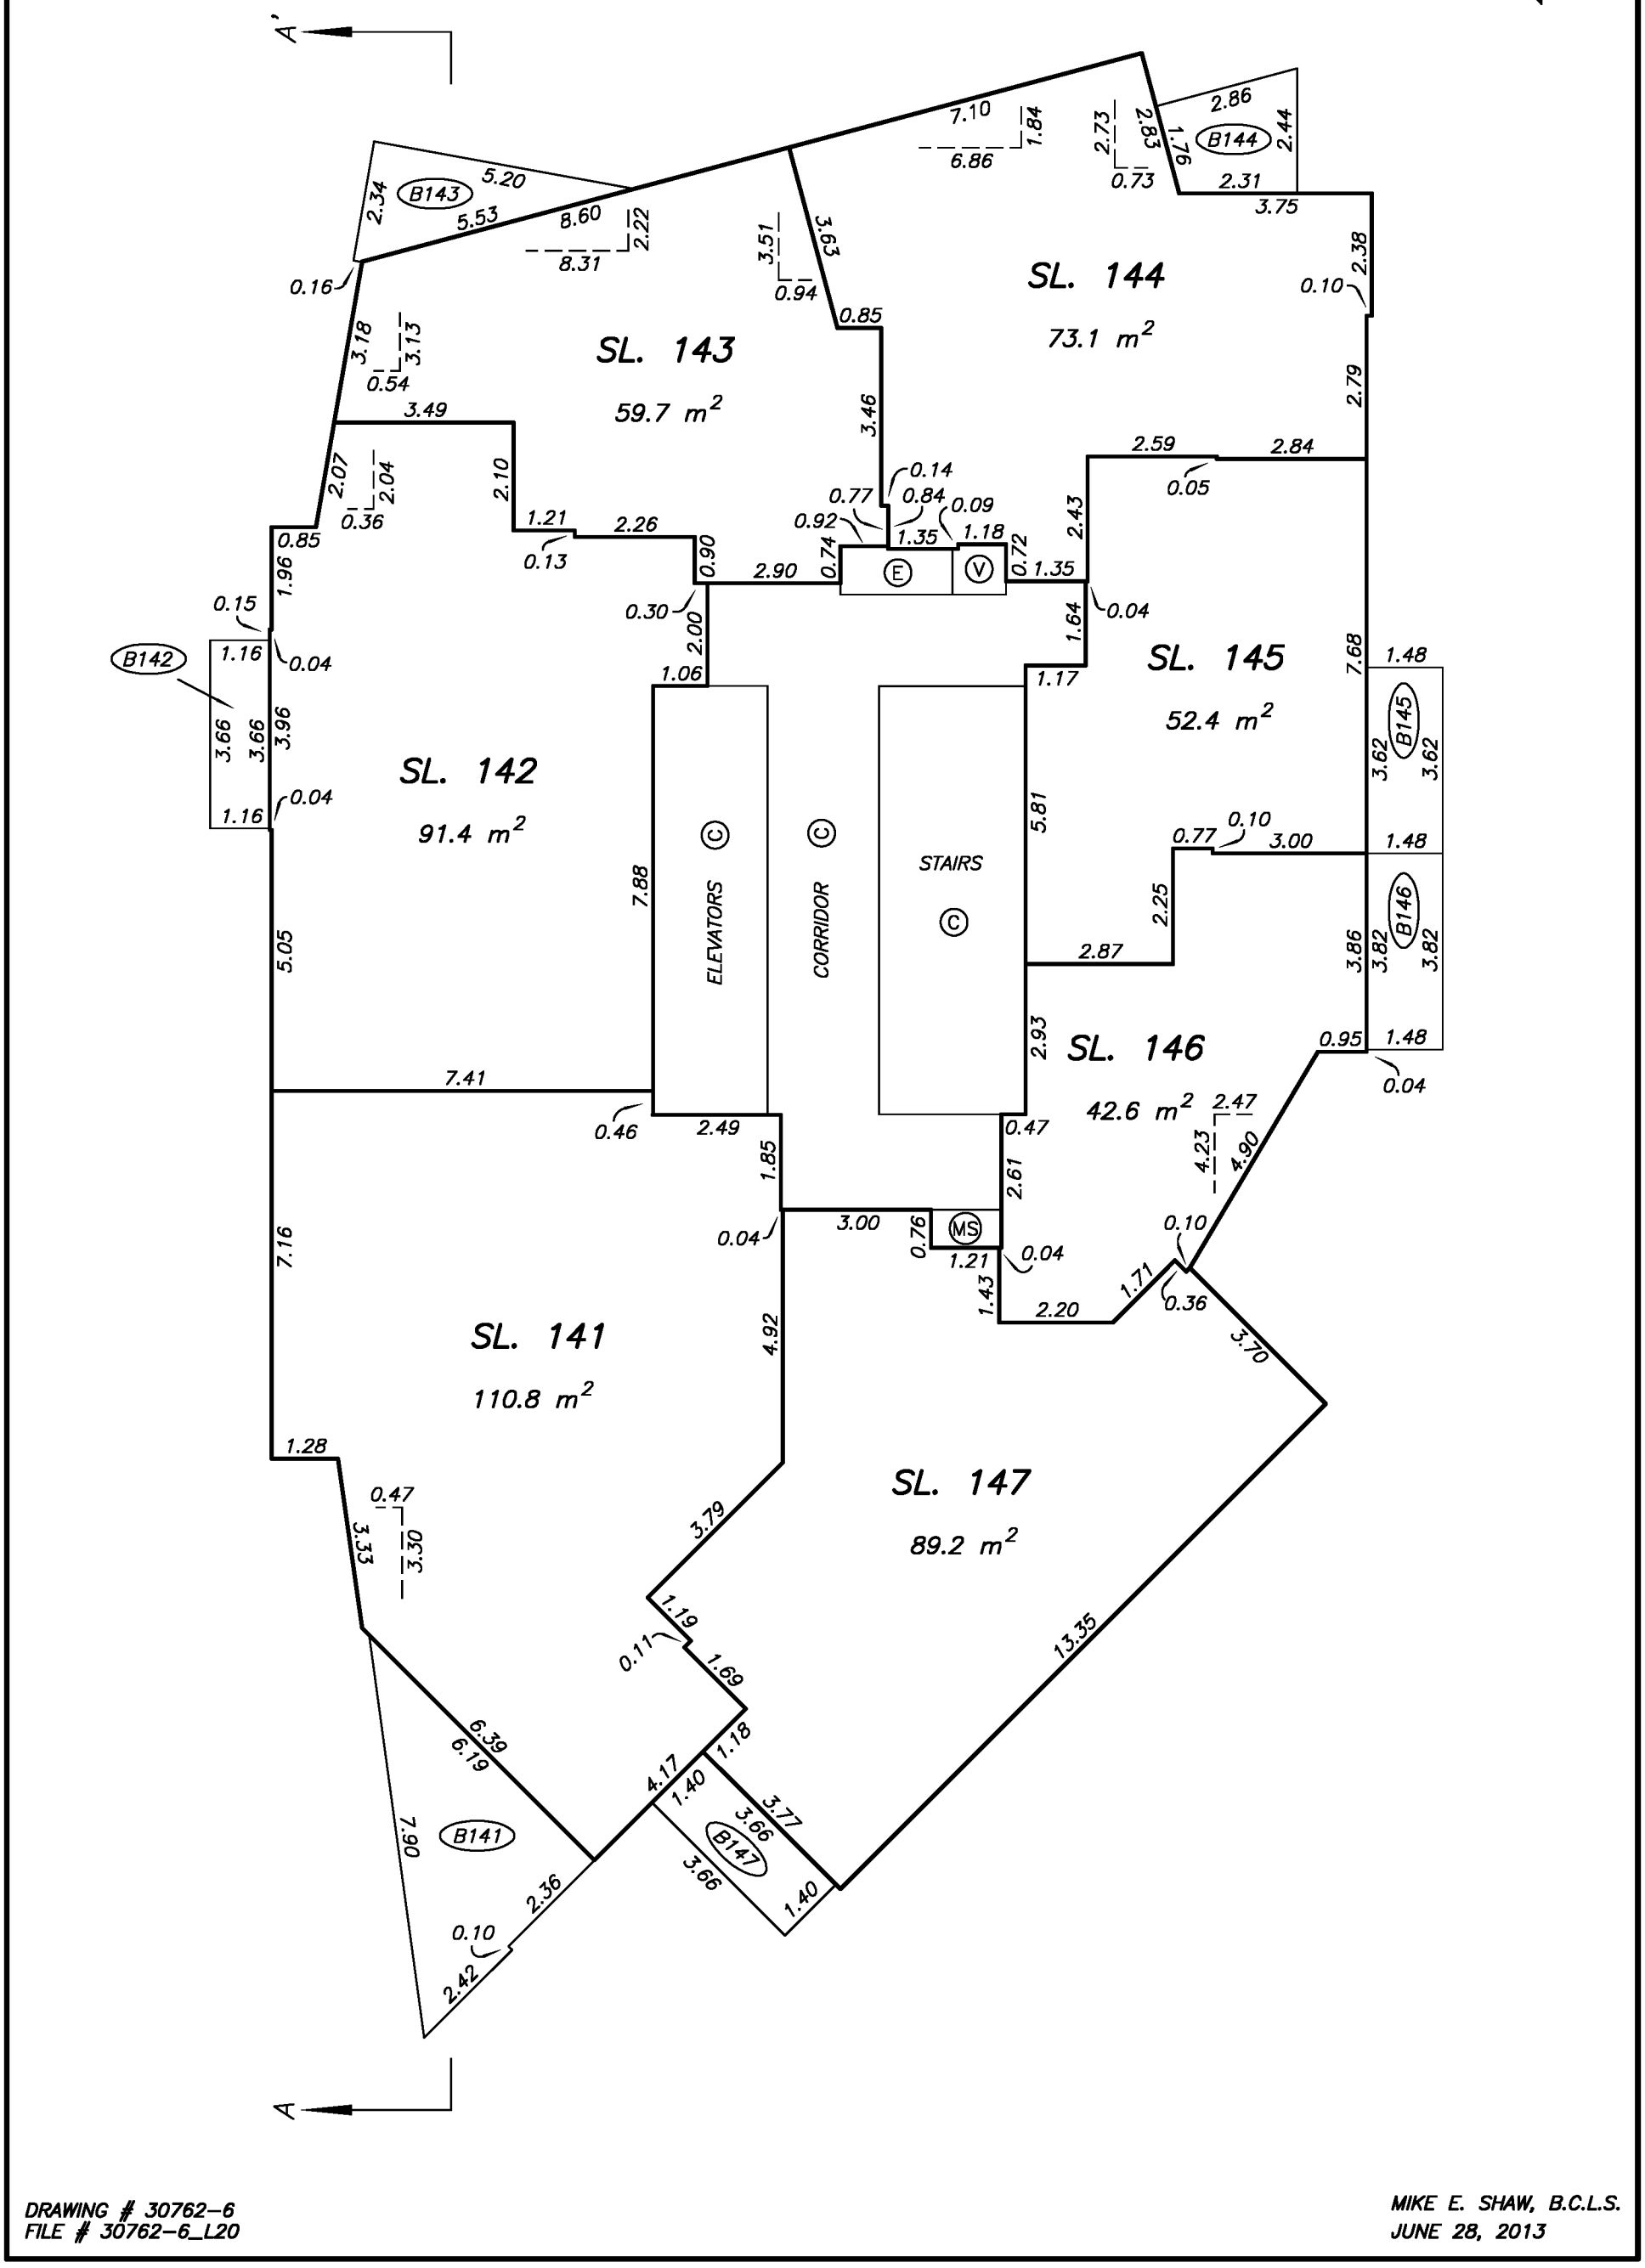

DRAWING # 30762-6
FILE # 30762-6_L20

MIKE E. SHAW, B.C.L.S.
JUNE 28, 2013

LEVEL 21 FLOOR PLAN

STRATA PLAN EPS1231

SCALE 1:125

2 0 2 4

ALL DISTANCES ARE IN METRES.

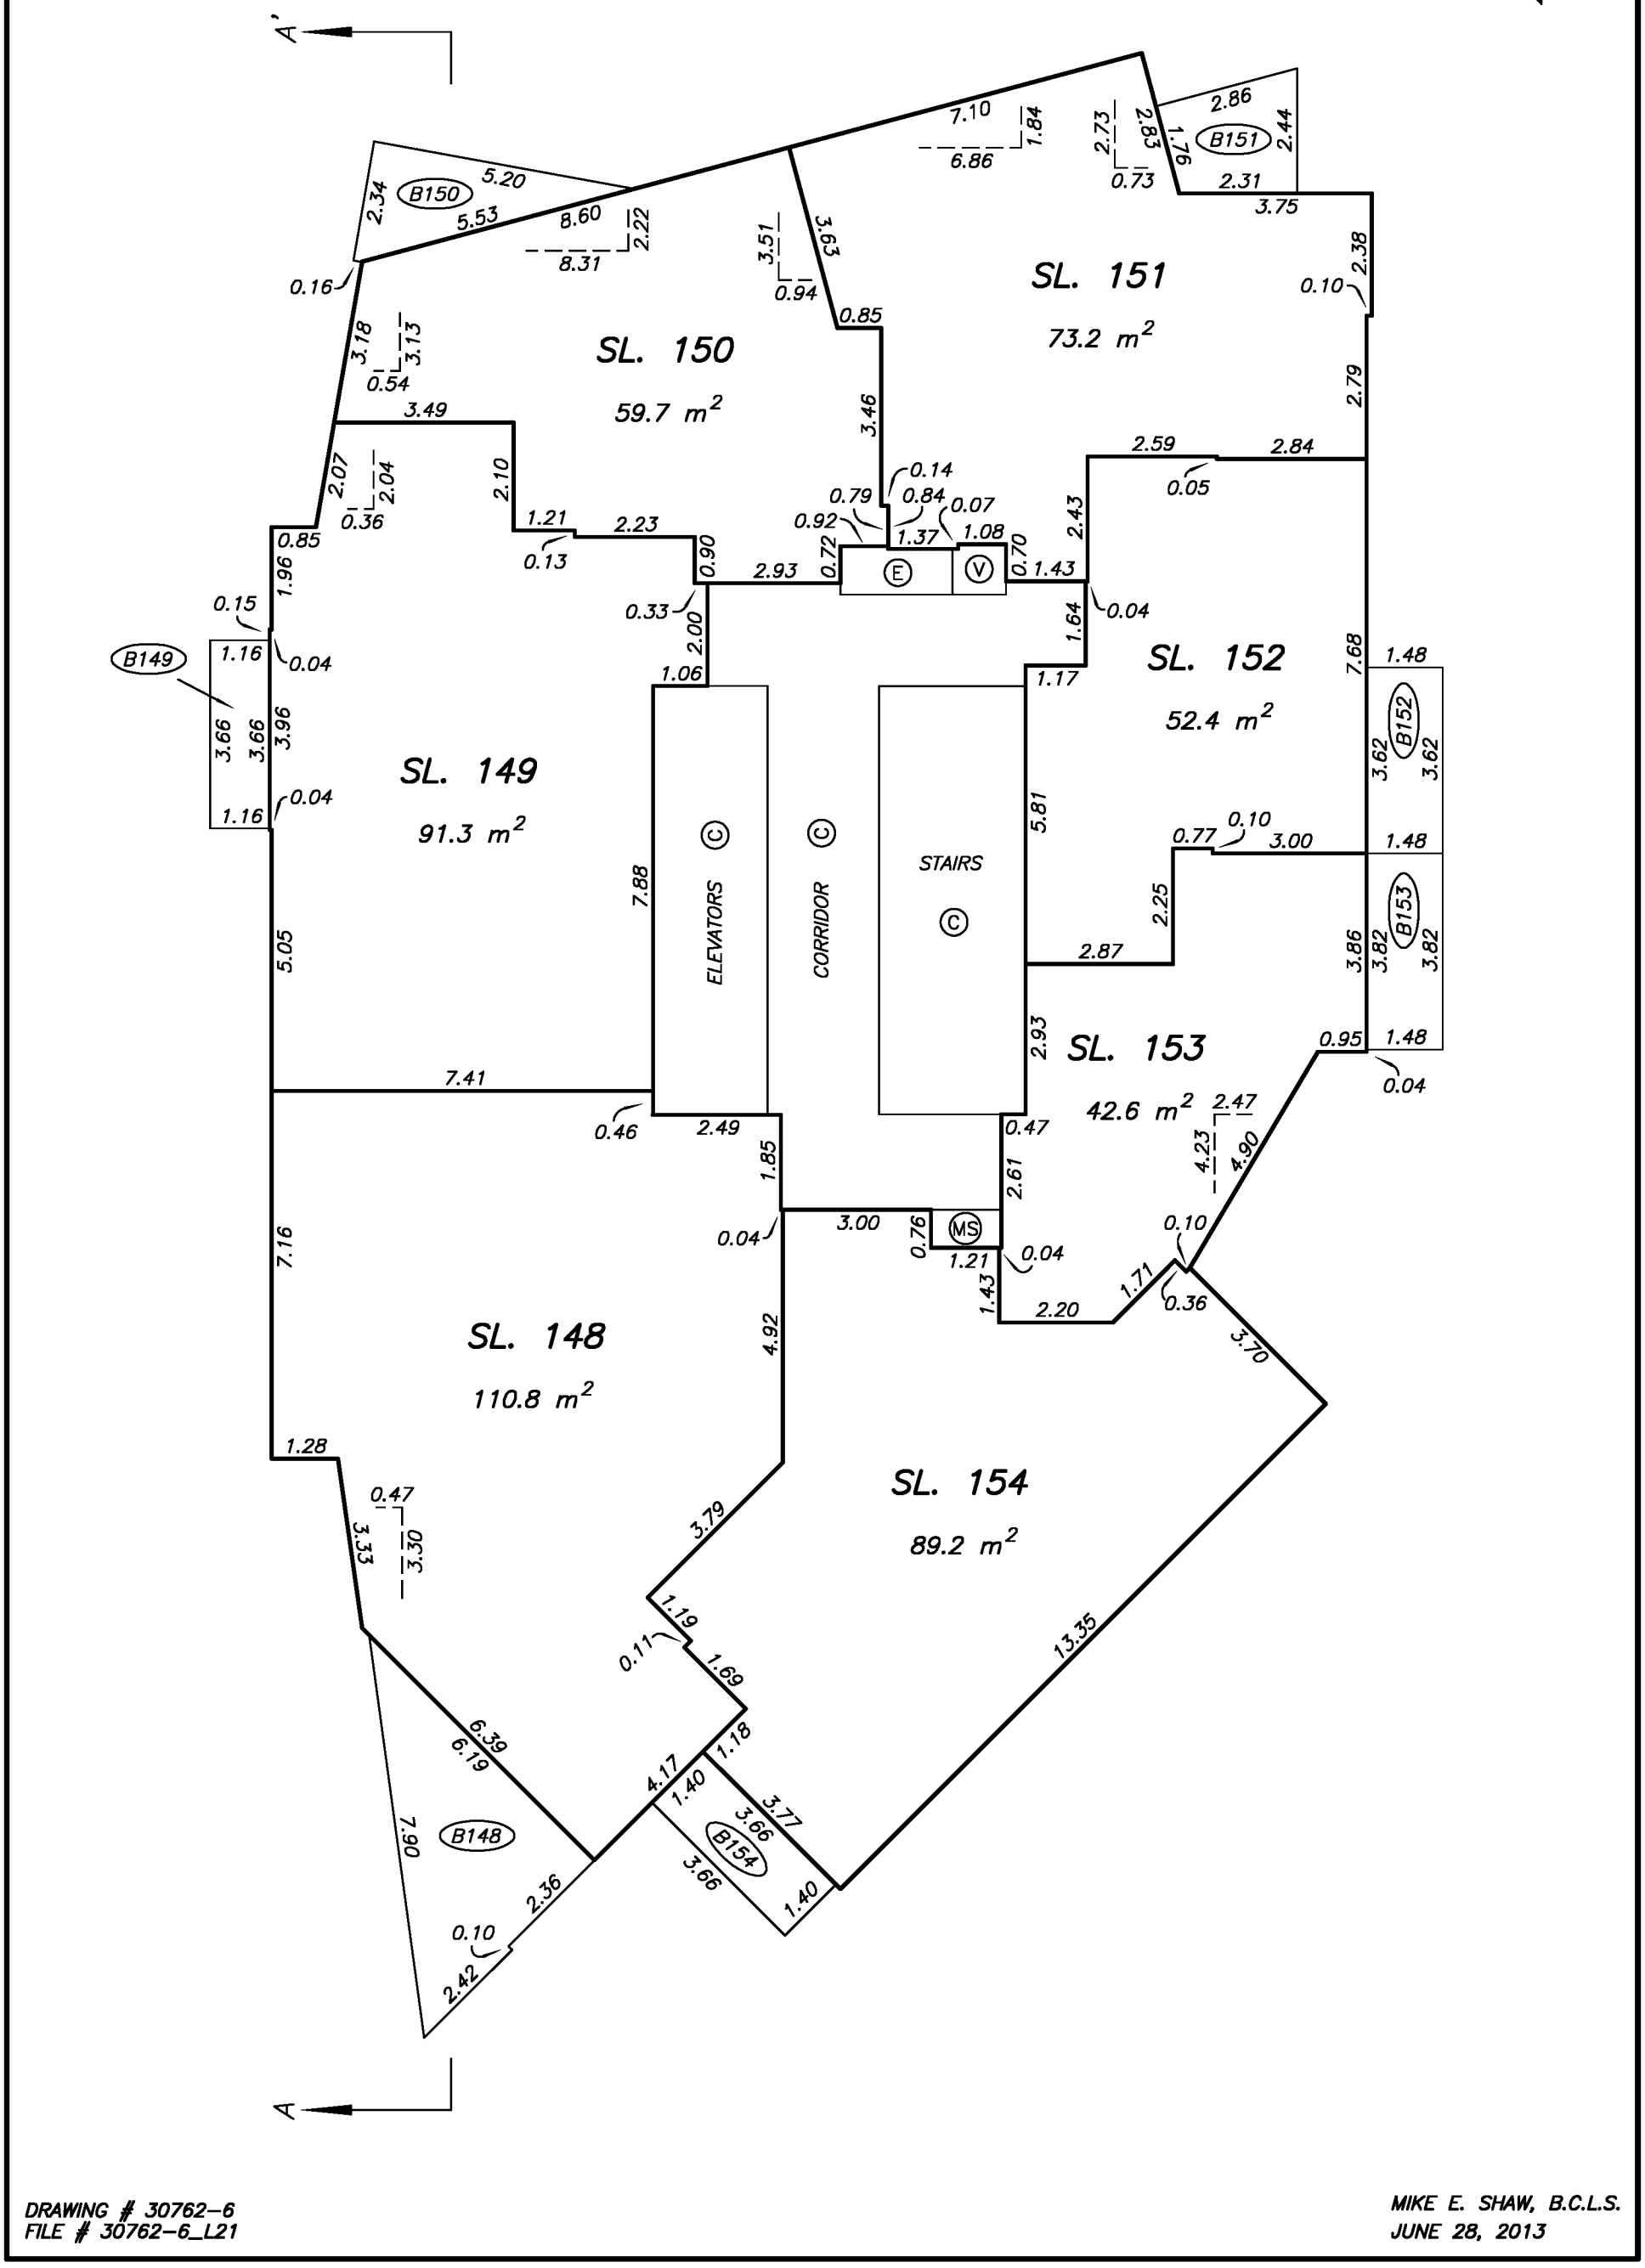

DRAWING # 30762-6
FILE # 30762-6_L21

MIKE E. SHAW, B.C.L.S.
JUNE 28, 2013

LEVEL 22 FLOOR PLAN

STRATA PLAN EPS1231

SCALE 1:125

2 0 2 4

ALL DISTANCES ARE IN METRES.

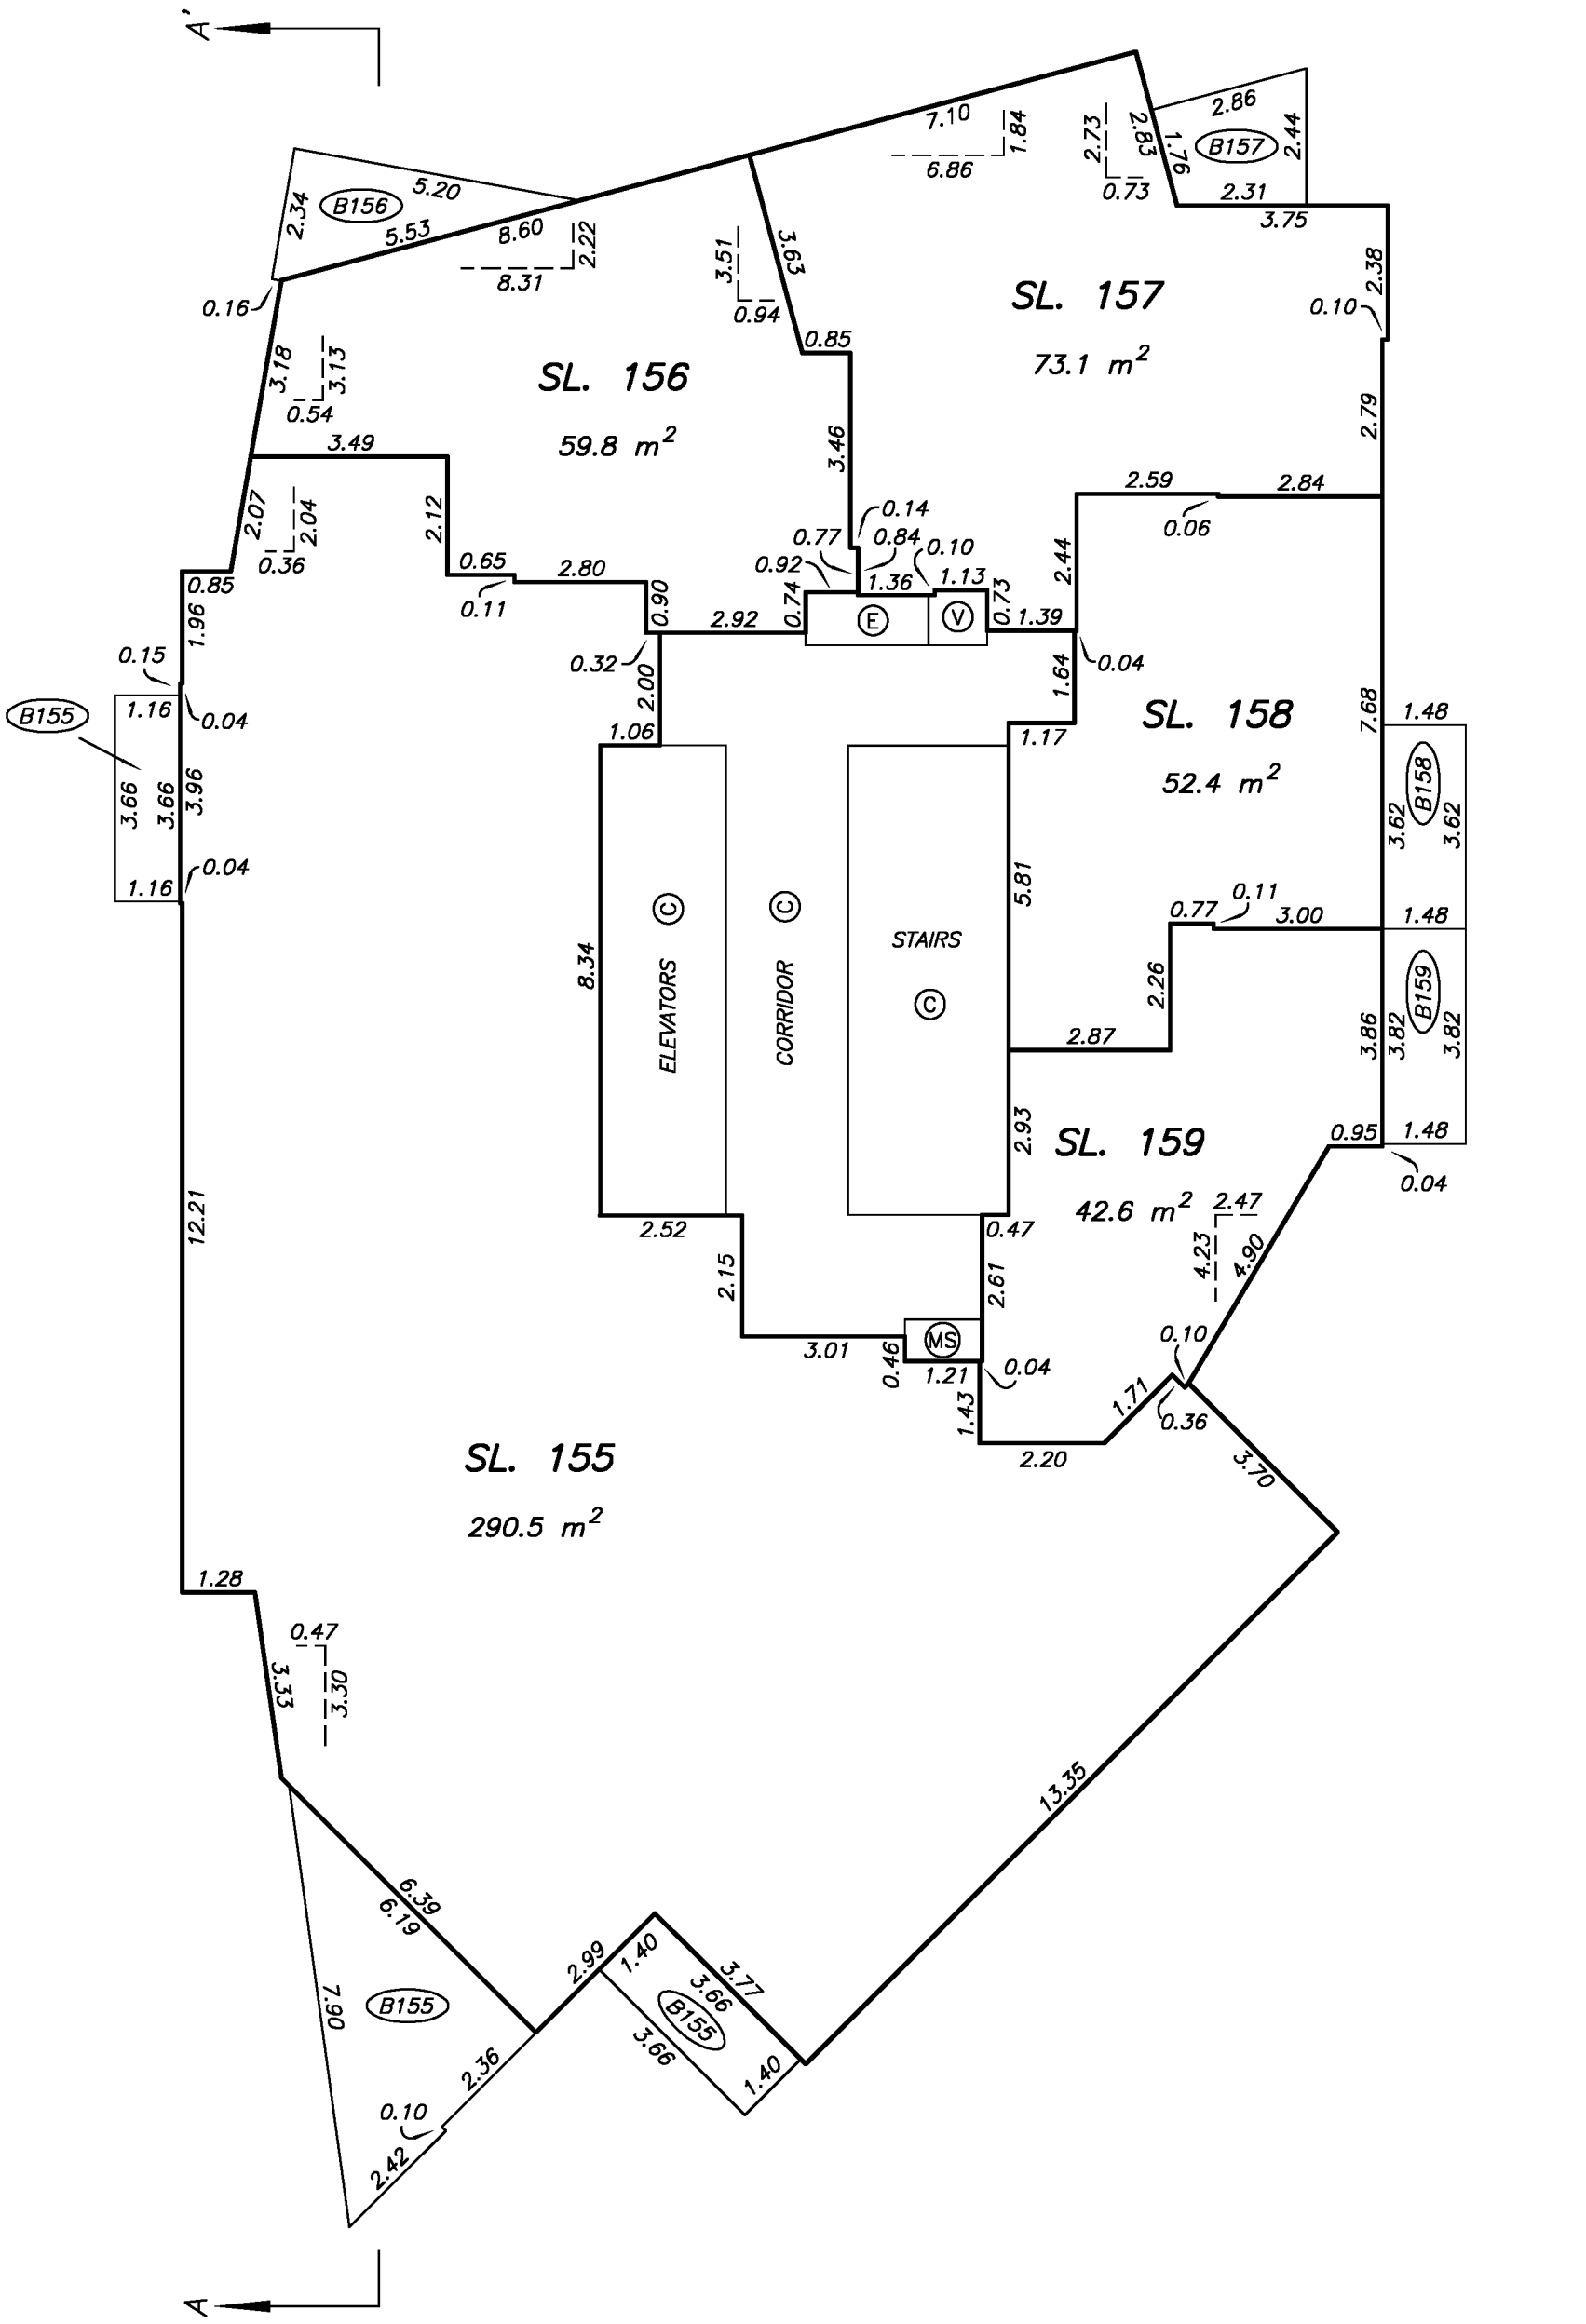

DRAWING # 30762-6
FILE # 30762-6_L22

MIKE E. SHAW, B.C.L.S.
JUNE 28, 2013

LEVEL 23 FLOOR PLAN

STRATA PLAN EPS1231

SCALE 1:125

2 0 2 4

ALL DISTANCES ARE IN METRES.

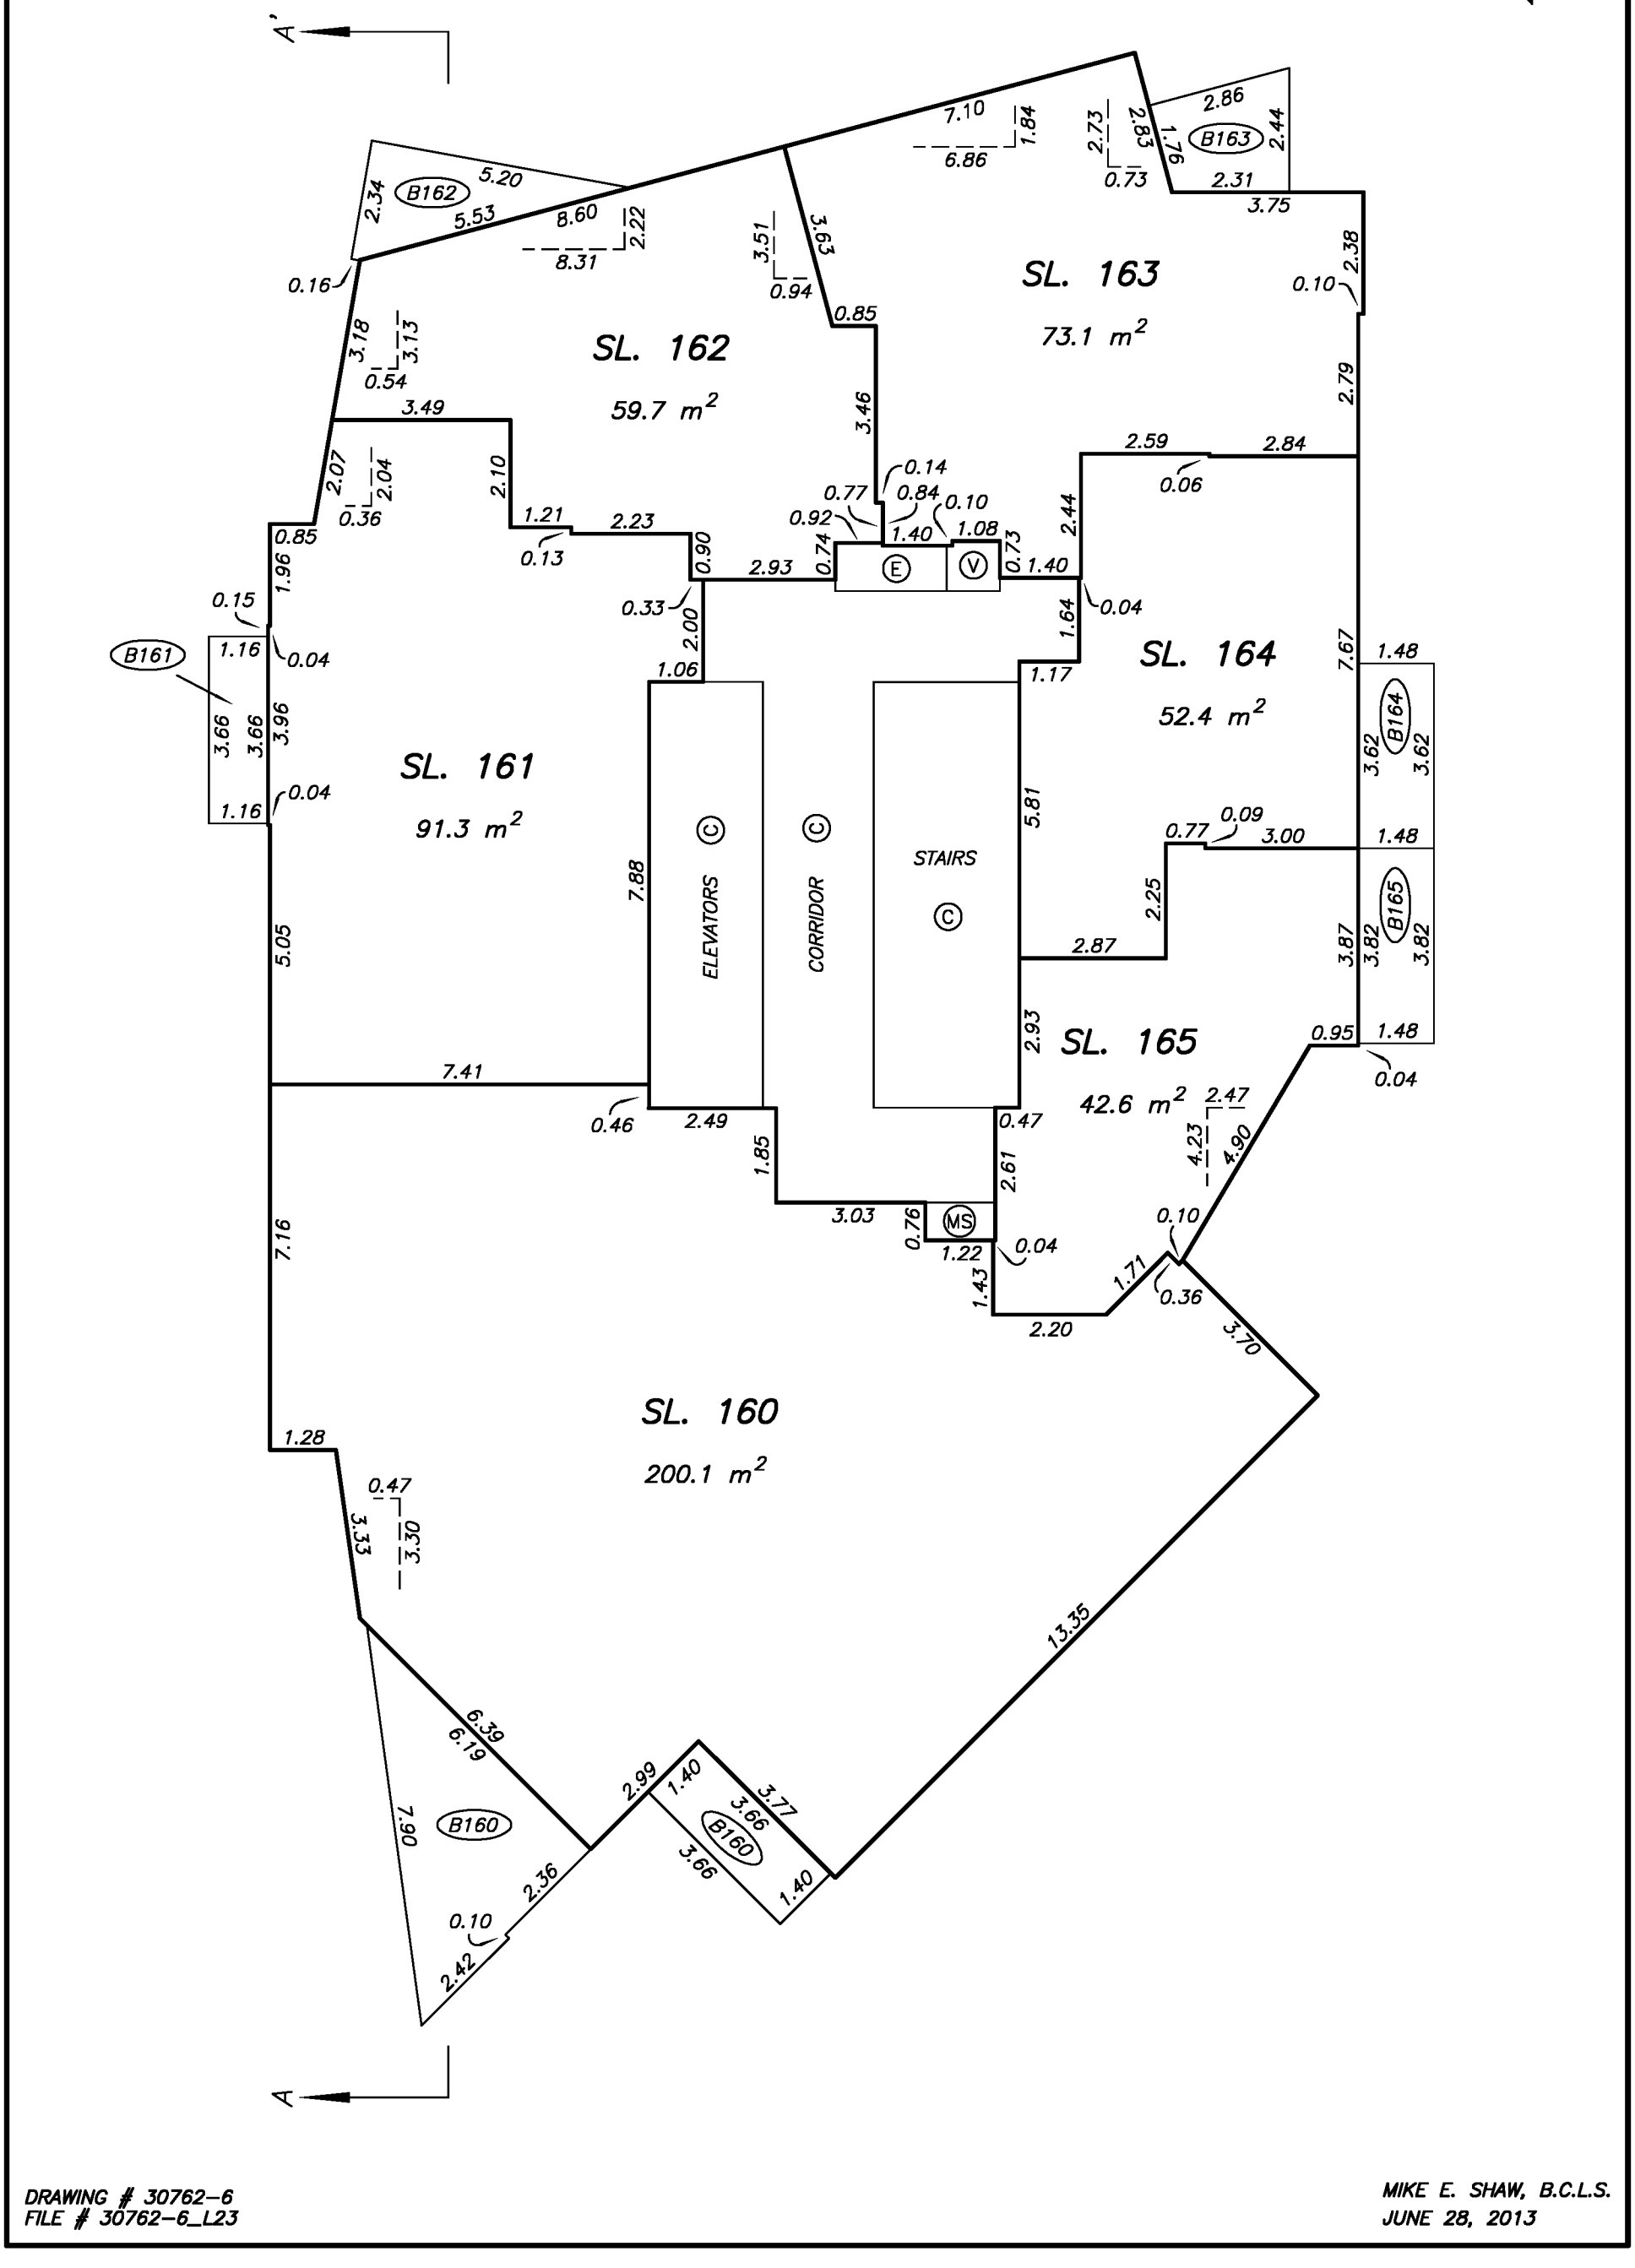

DRAWING # 30762-6
FILE # 30762-6_L23

MIKE E. SHAW, B.C.L.S.
JUNE 28, 2013

LEVEL 25 FLOOR PLAN

STRATA PLAN EPS1231

SCALE 1:125

2 0 2 4

ALL DISTANCES ARE IN METRES.

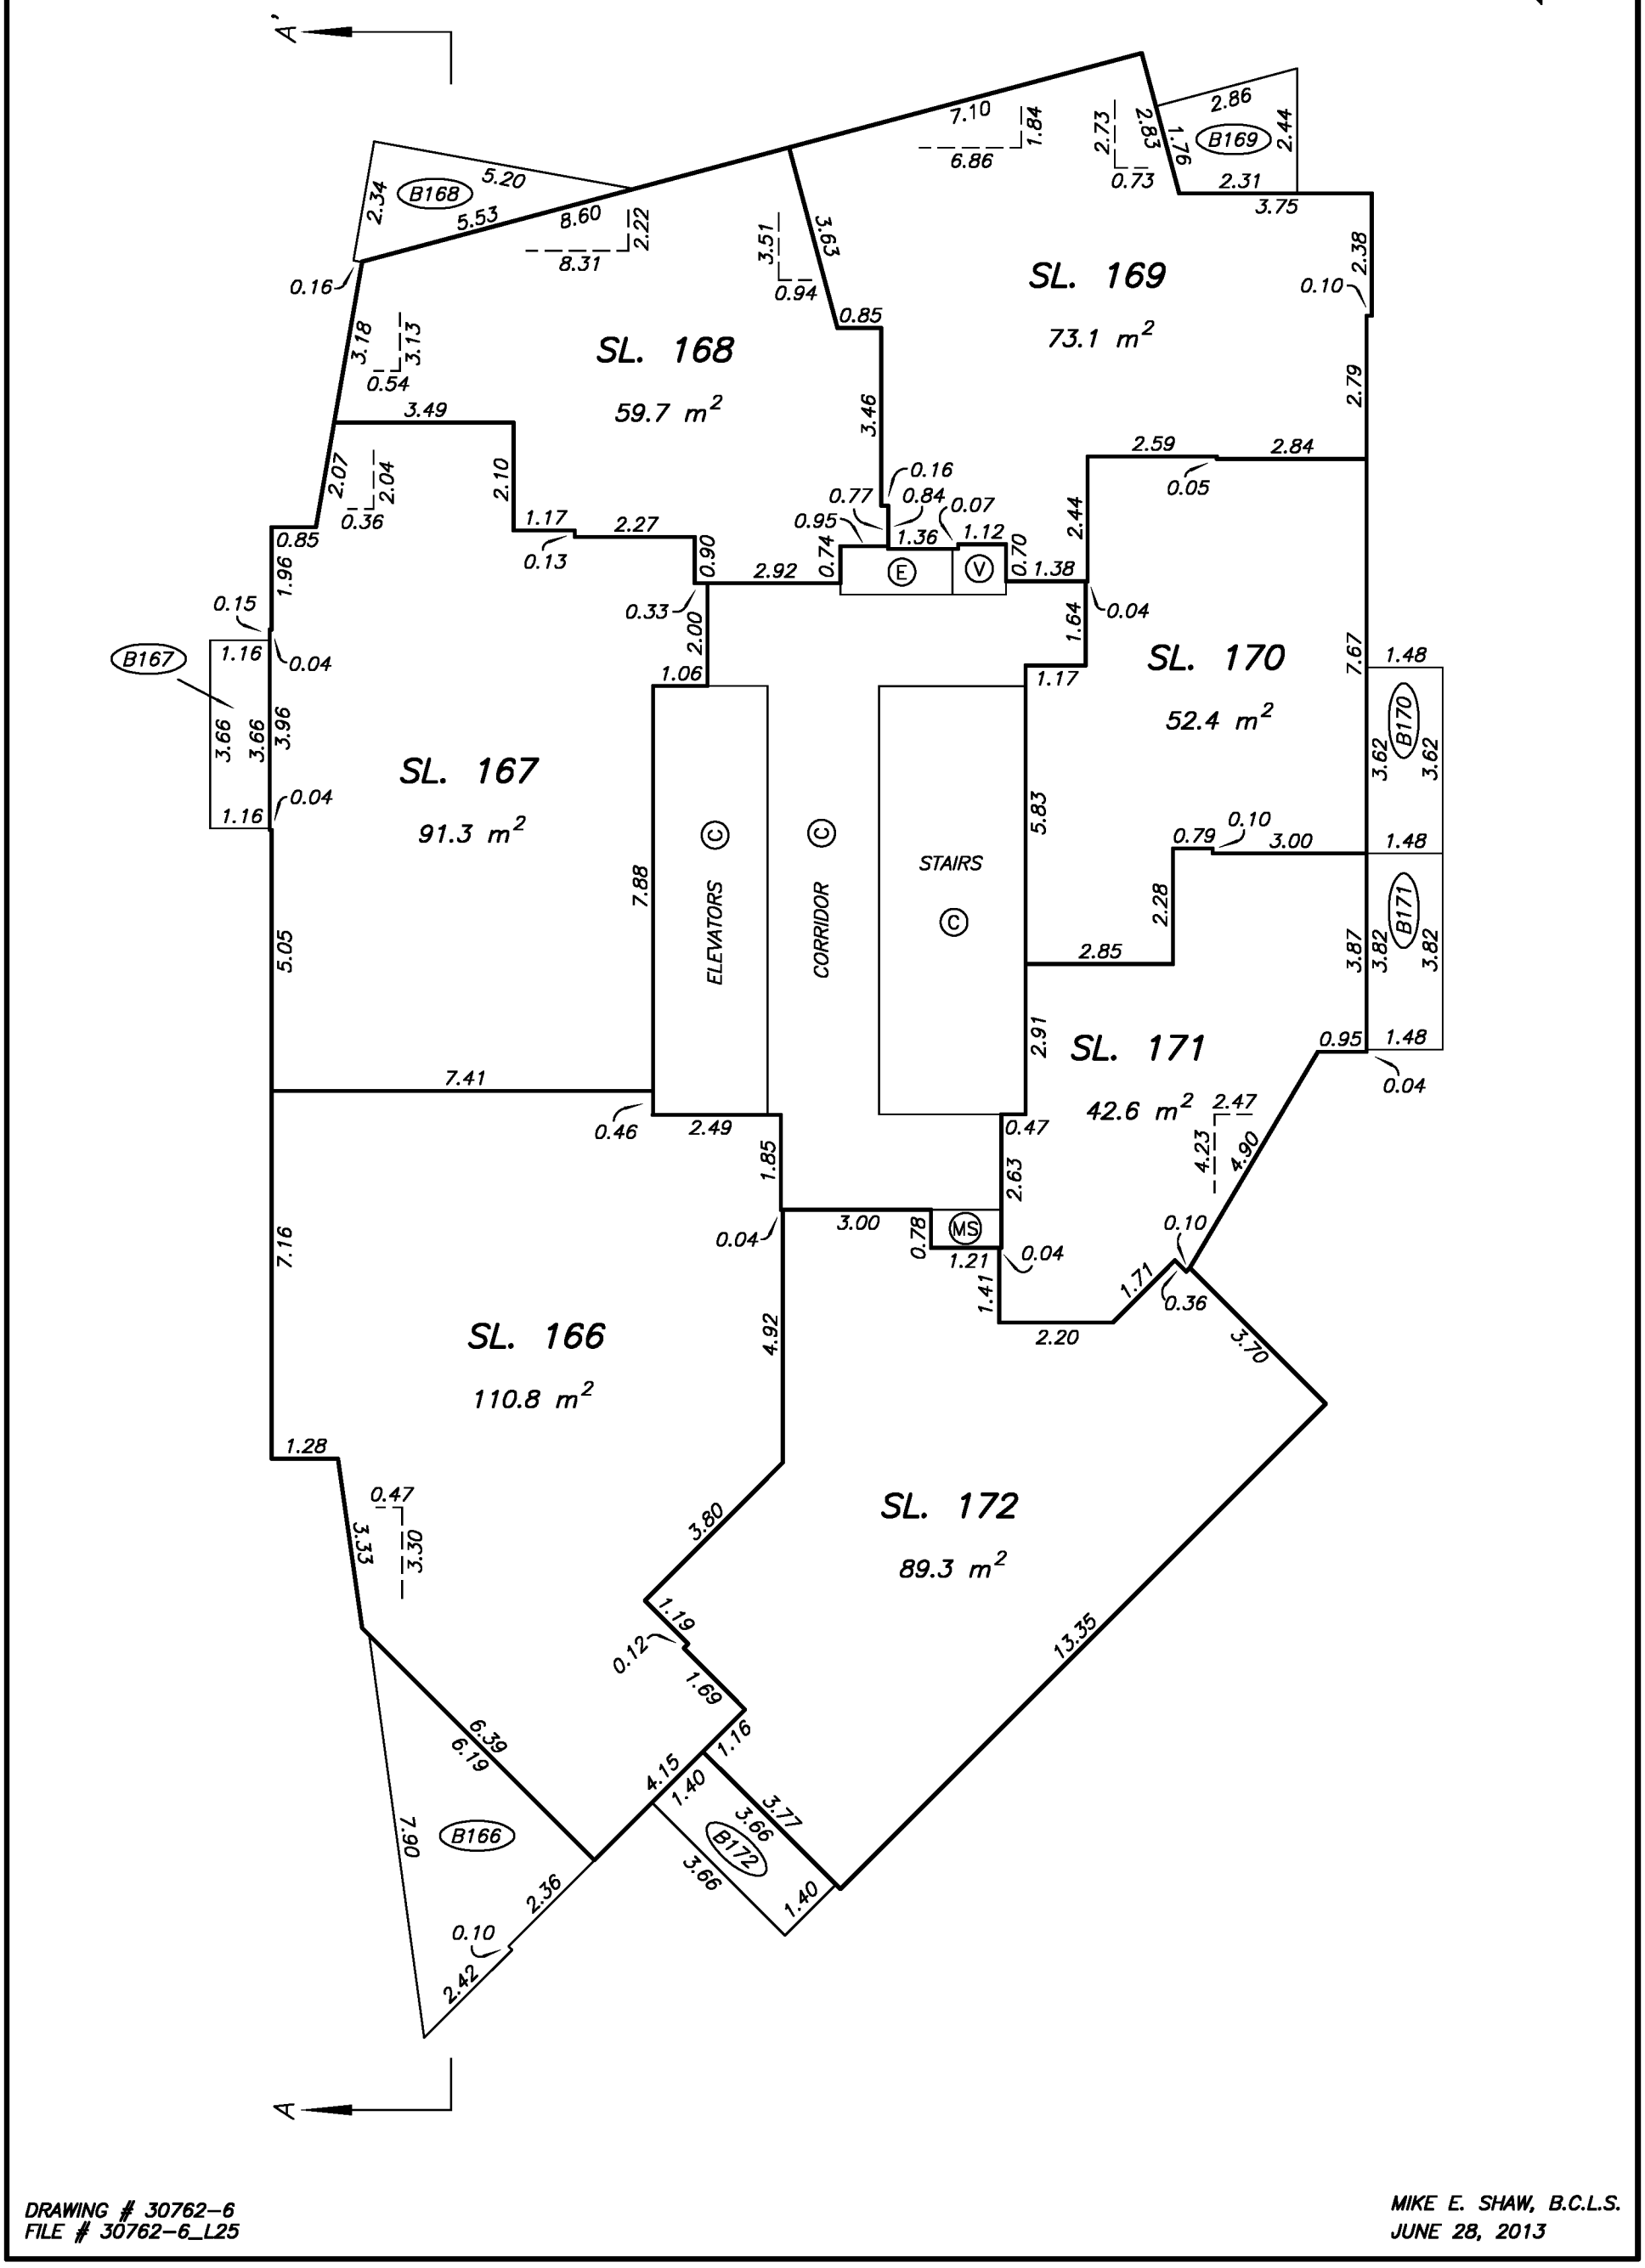

DRAWING # 30762-6
FILE # 30762-6_L25

MIKE E. SHAW, B.C.L.S.
JUNE 28, 2013

LEVEL 26 FLOOR PLAN

STRATA PLAN EPS1231

SCALE 1:125

2 0 2 4

ALL DISTANCES ARE IN METRES.

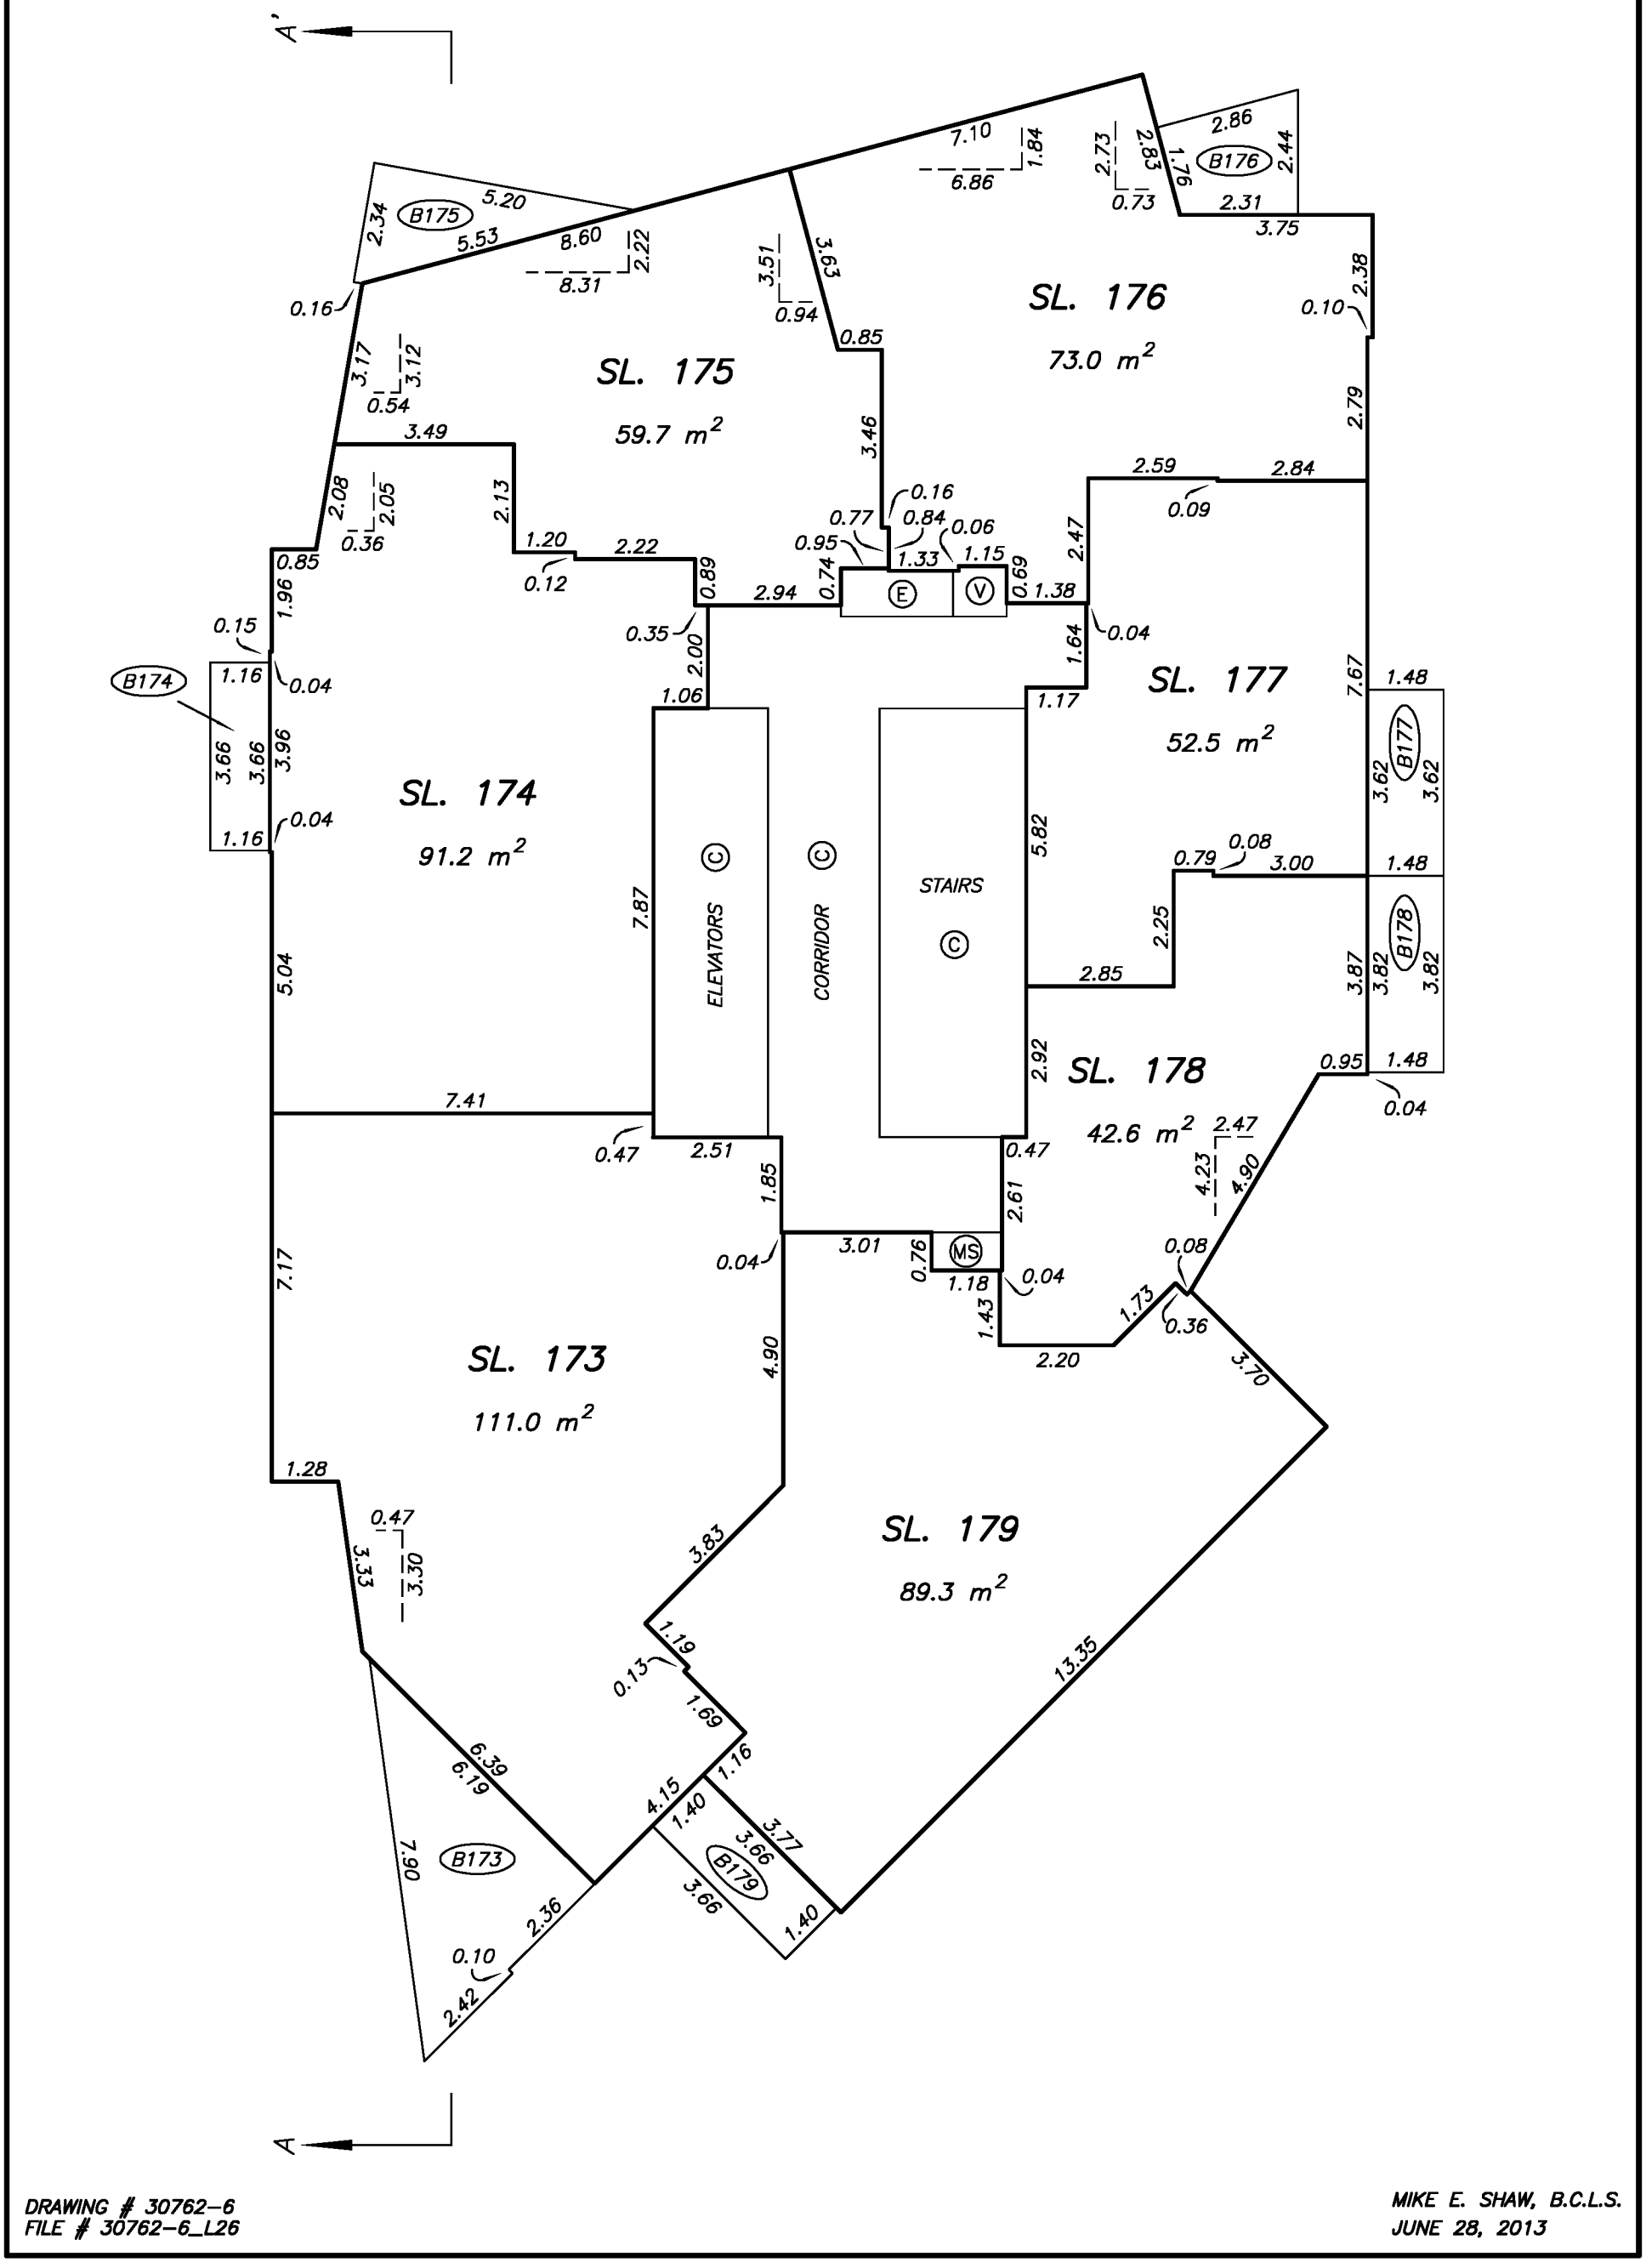

DRAWING # 30762-6
FILE # 30762-6_L26

MIKE E. SHAW, B.C.L.S.
JUNE 28, 2013

LEVEL 27 FLOOR PLAN

STRATA PLAN EPS1231

SCALE 1:125

2 0 2 4

ALL DISTANCES ARE IN METRES.

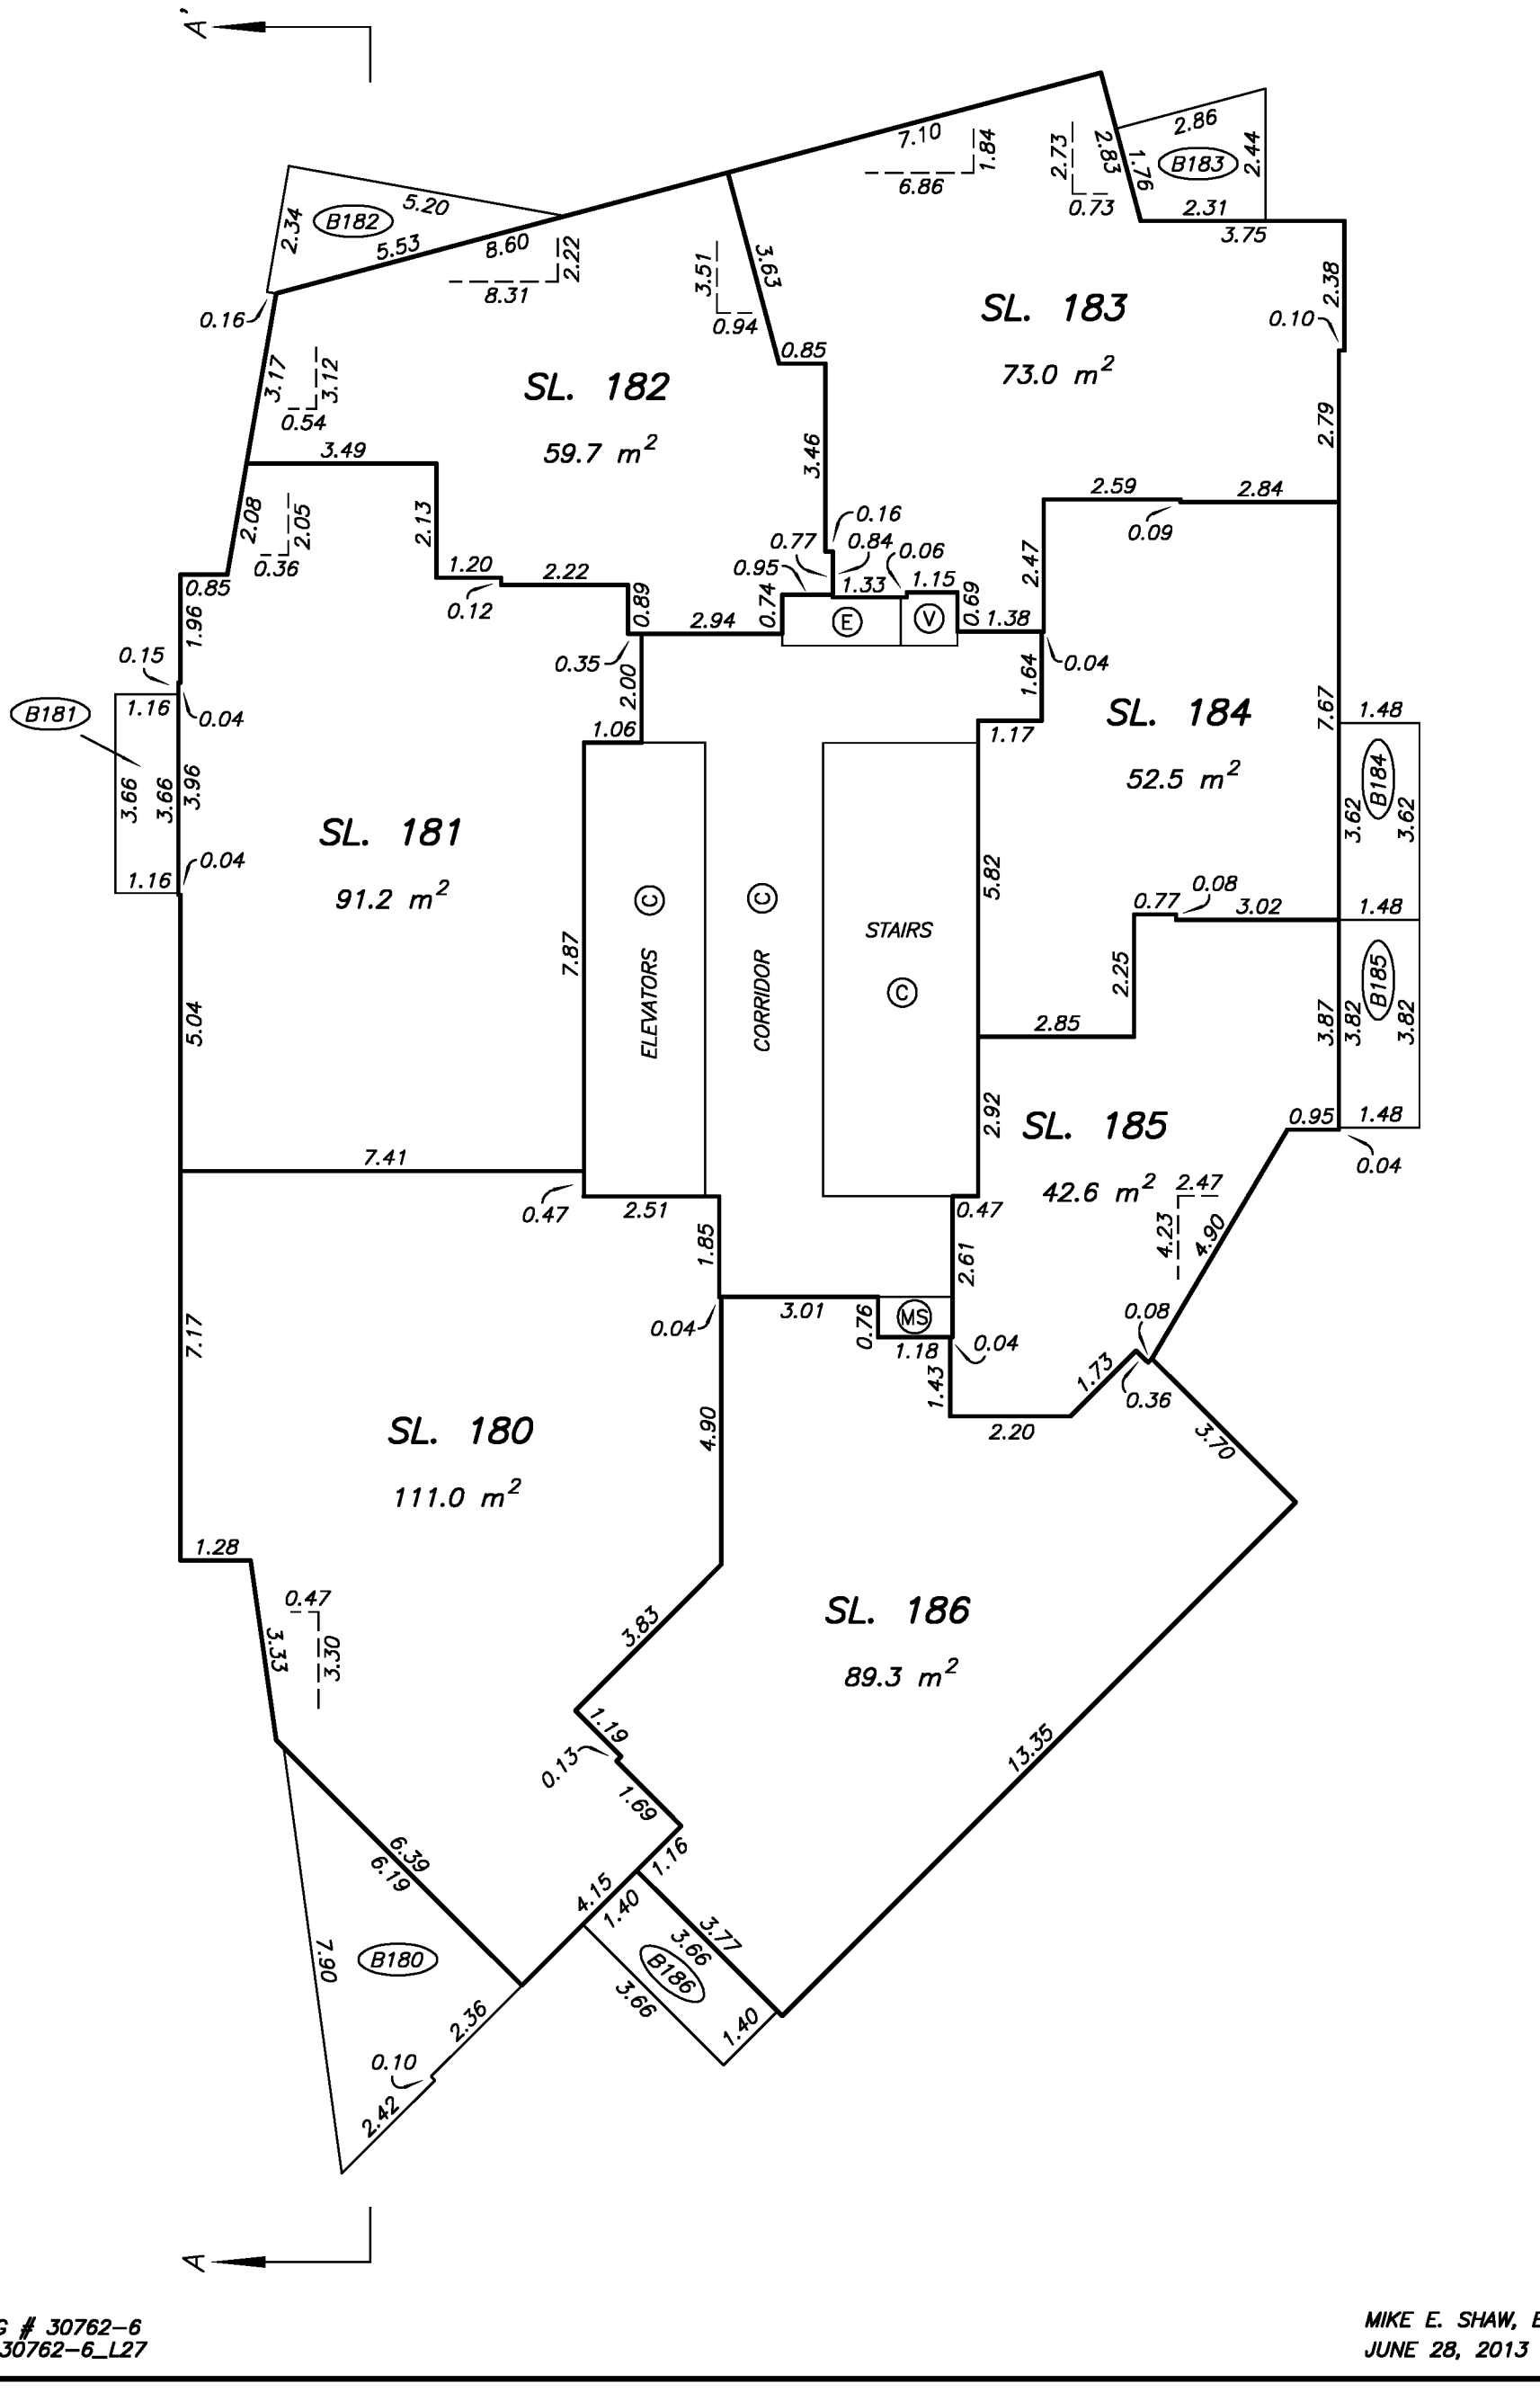

DRAWING # 30762-6
FILE # 30762-6_L27

MIKE E. SHAW, B.C.L.S.
JUNE 28, 2013

LEVEL 28 FLOOR PLAN

STRATA PLAN EPS1231

SCALE 1:125

2 0 2 4

ALL DISTANCES ARE IN METRES.

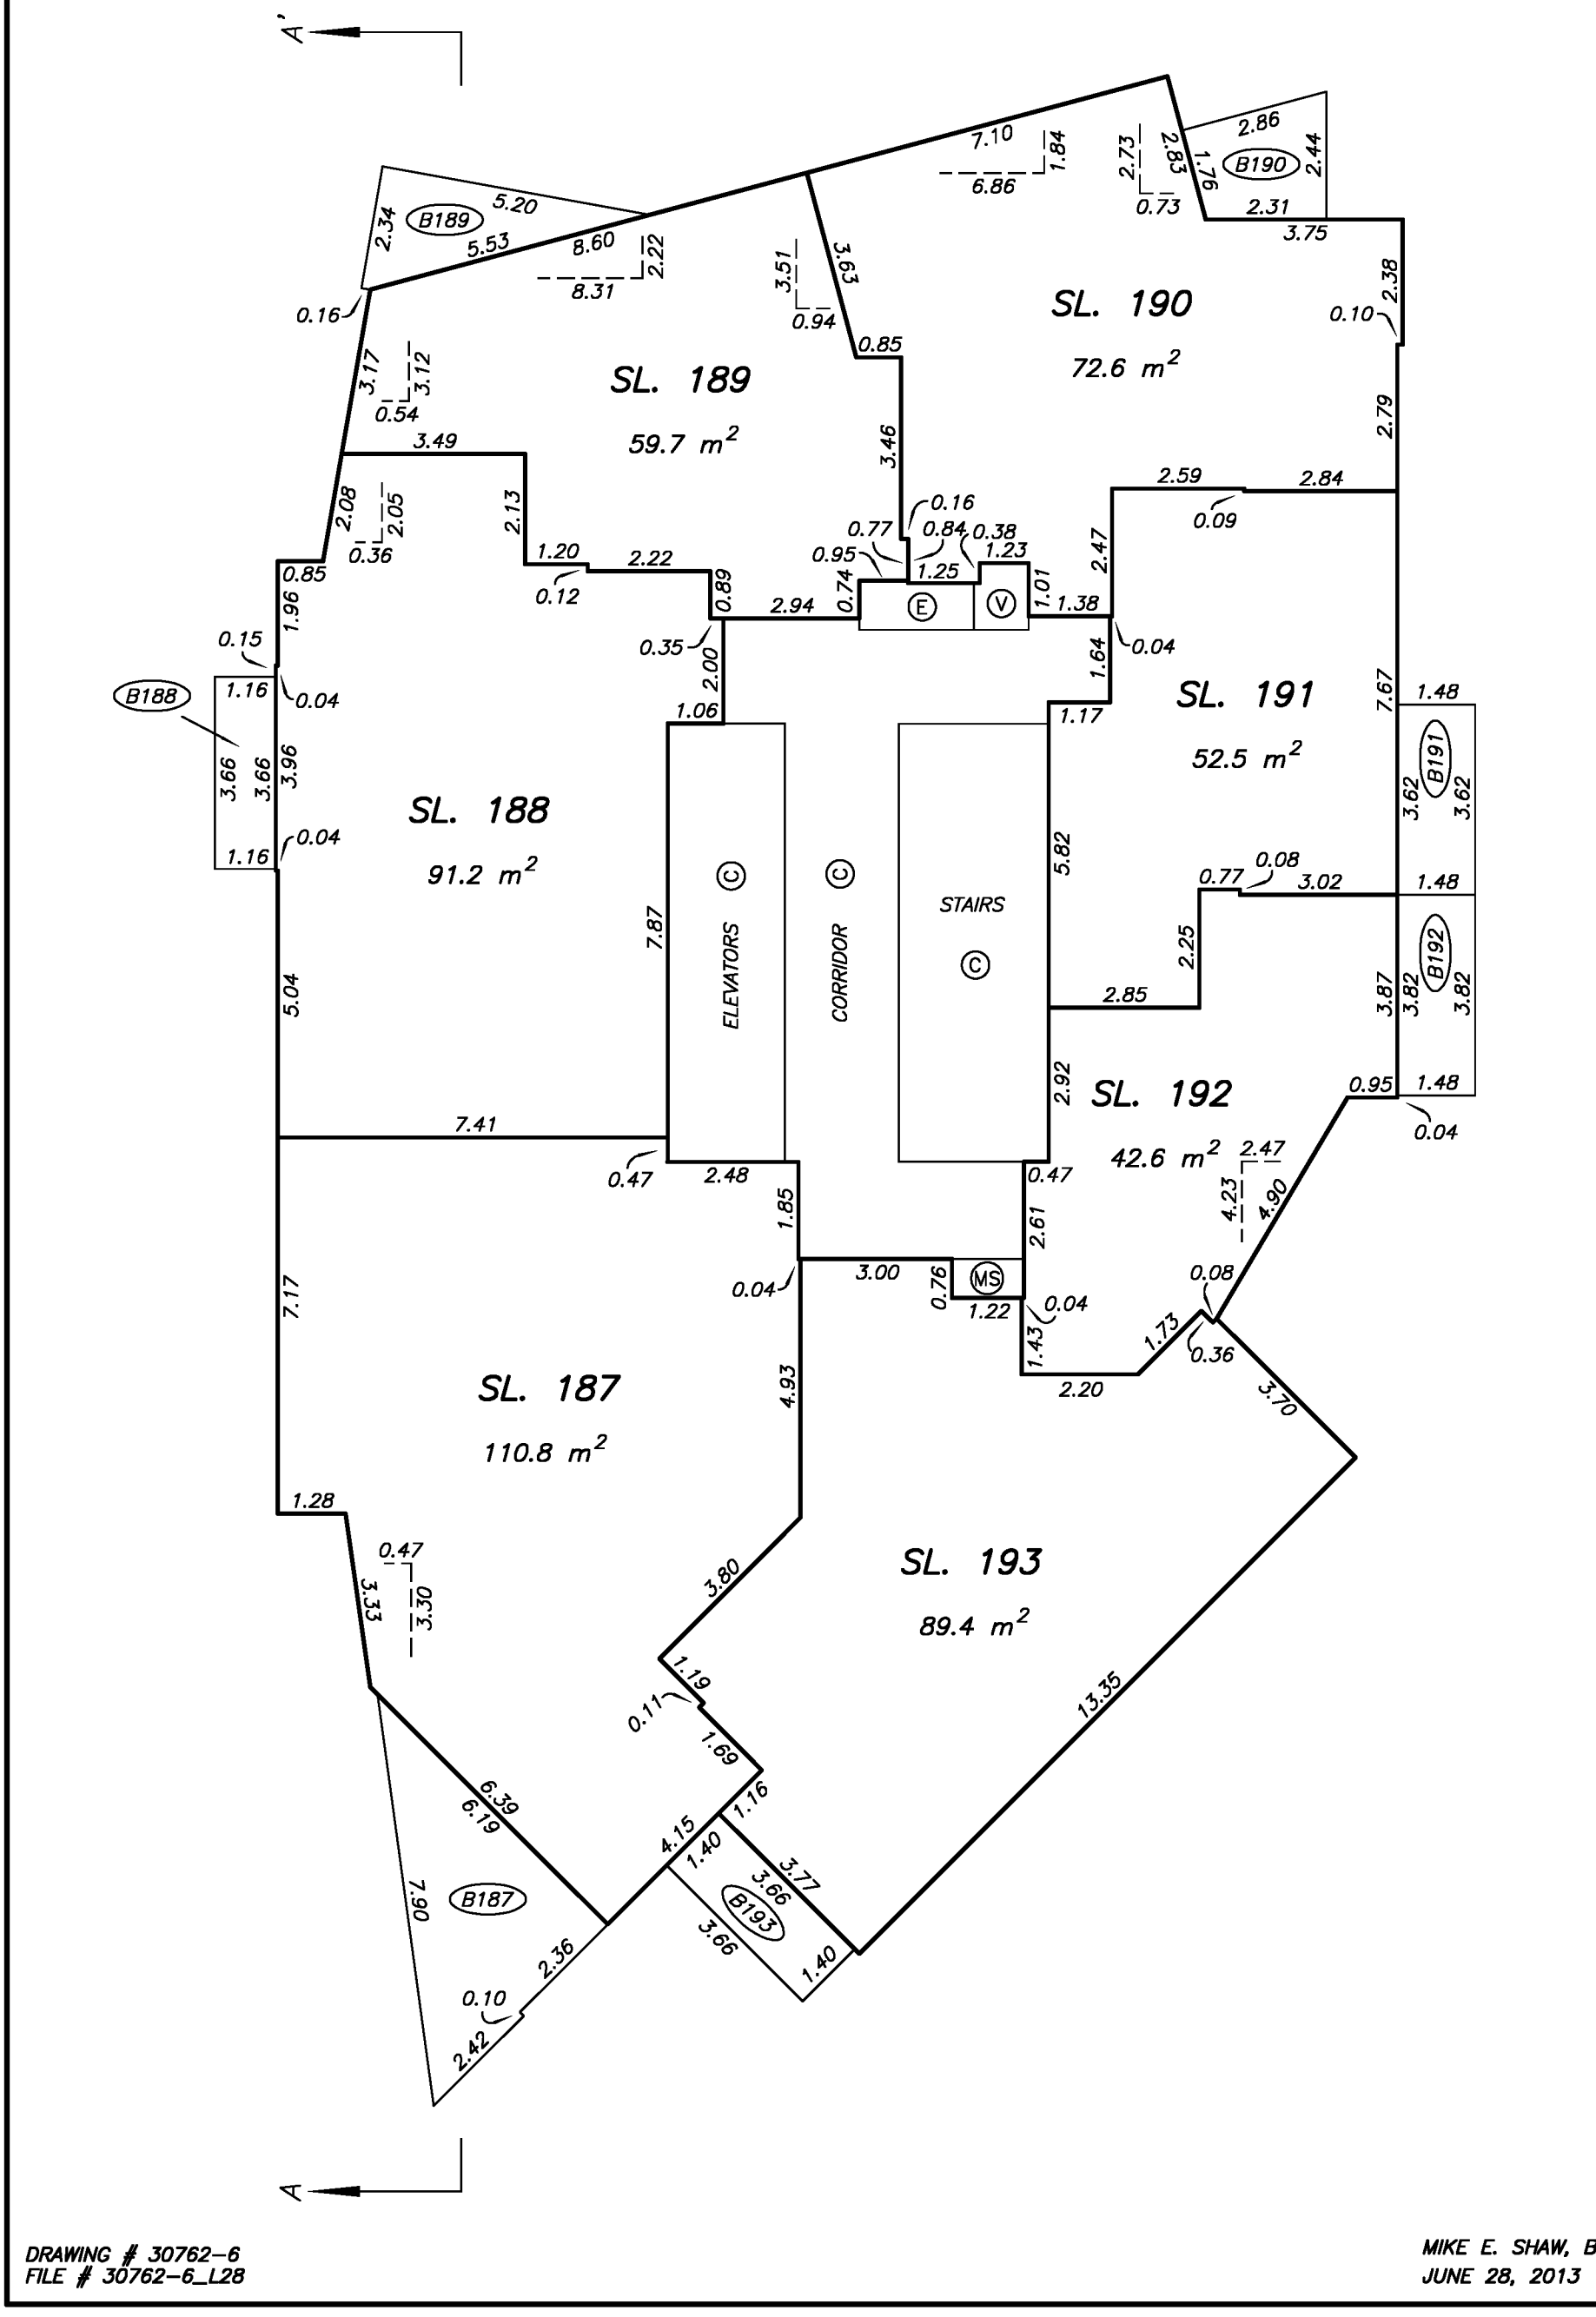

DRAWING # 30762-6
FILE # 30762-6_L28

MIKE E. SHAW, B.C.L.S.
JUNE 28, 2013

LEVEL 29 FLOOR PLAN

STRATA PLAN EPS1231

SCALE 1:125

2 0 2 4

ALL DISTANCES ARE IN METRES.

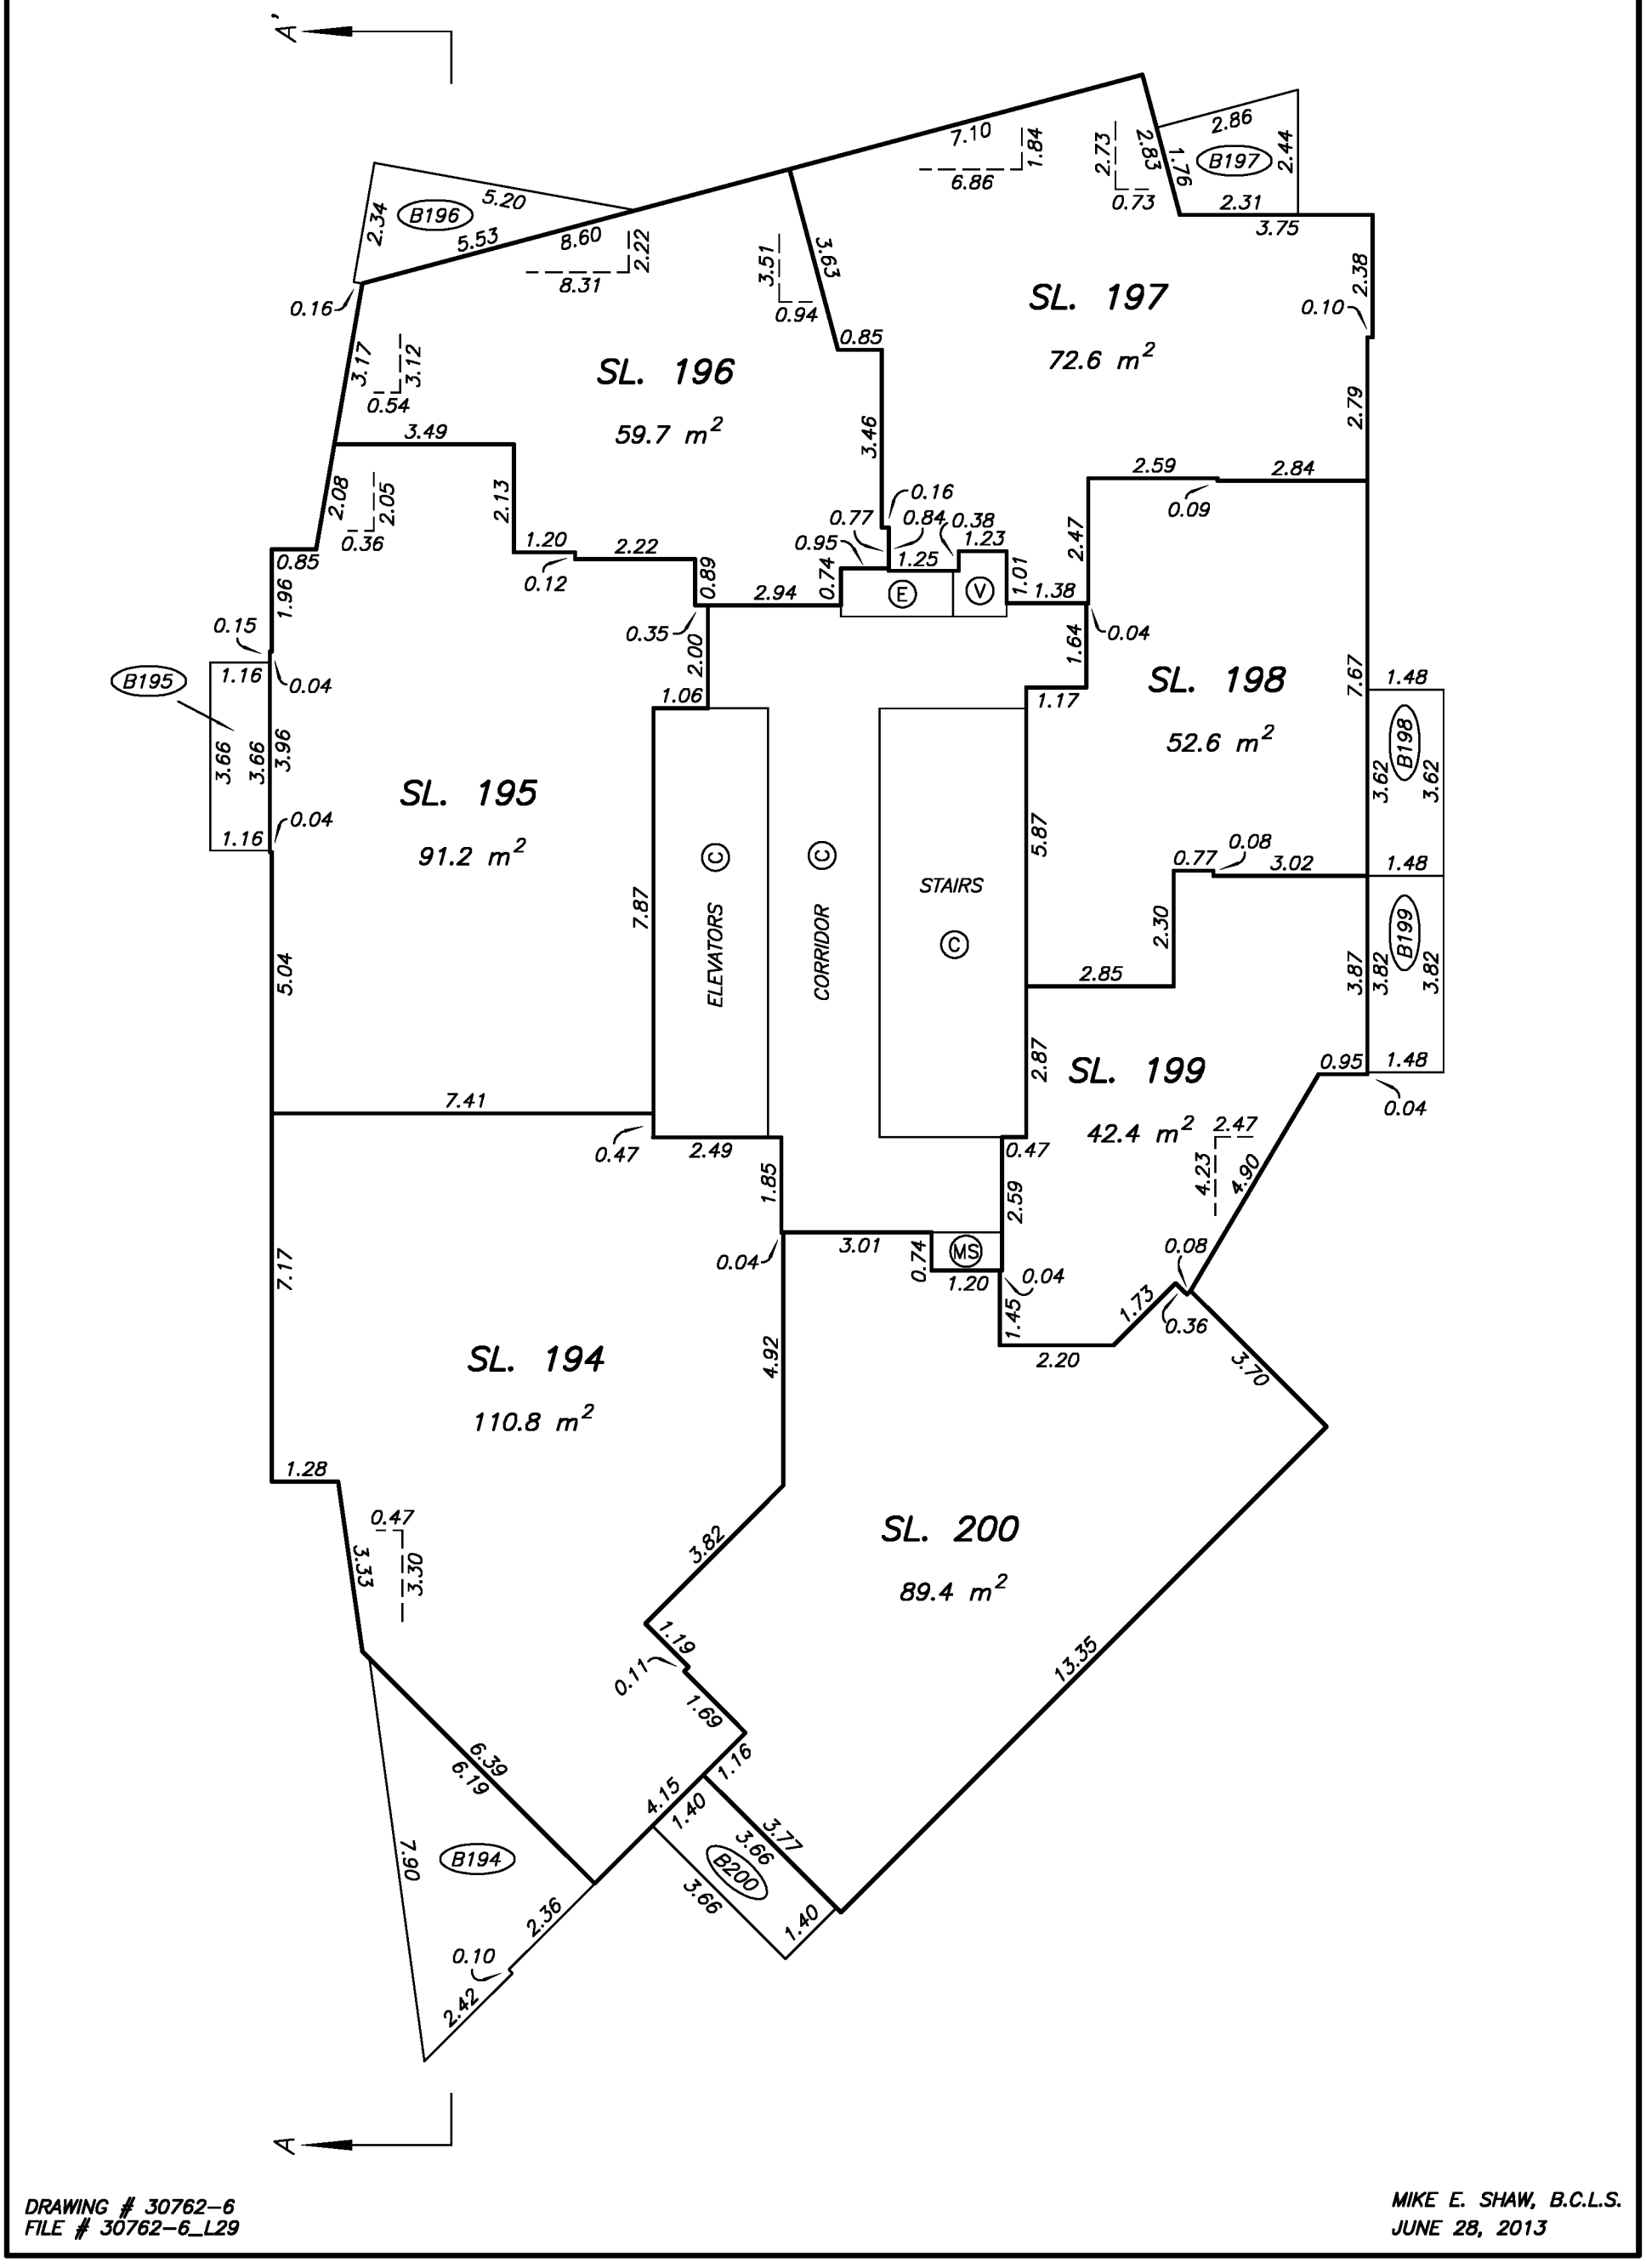

DRAWING # 30762-6
FILE # 30762-6_L29

MIKE E. SHAW, B.C.L.S.
JUNE 28, 2013

LEVEL 30 FLOOR PLAN

STRATA PLAN EPS1231

SCALE 1:125

2 0 2 4

ALL DISTANCES ARE IN METRES.

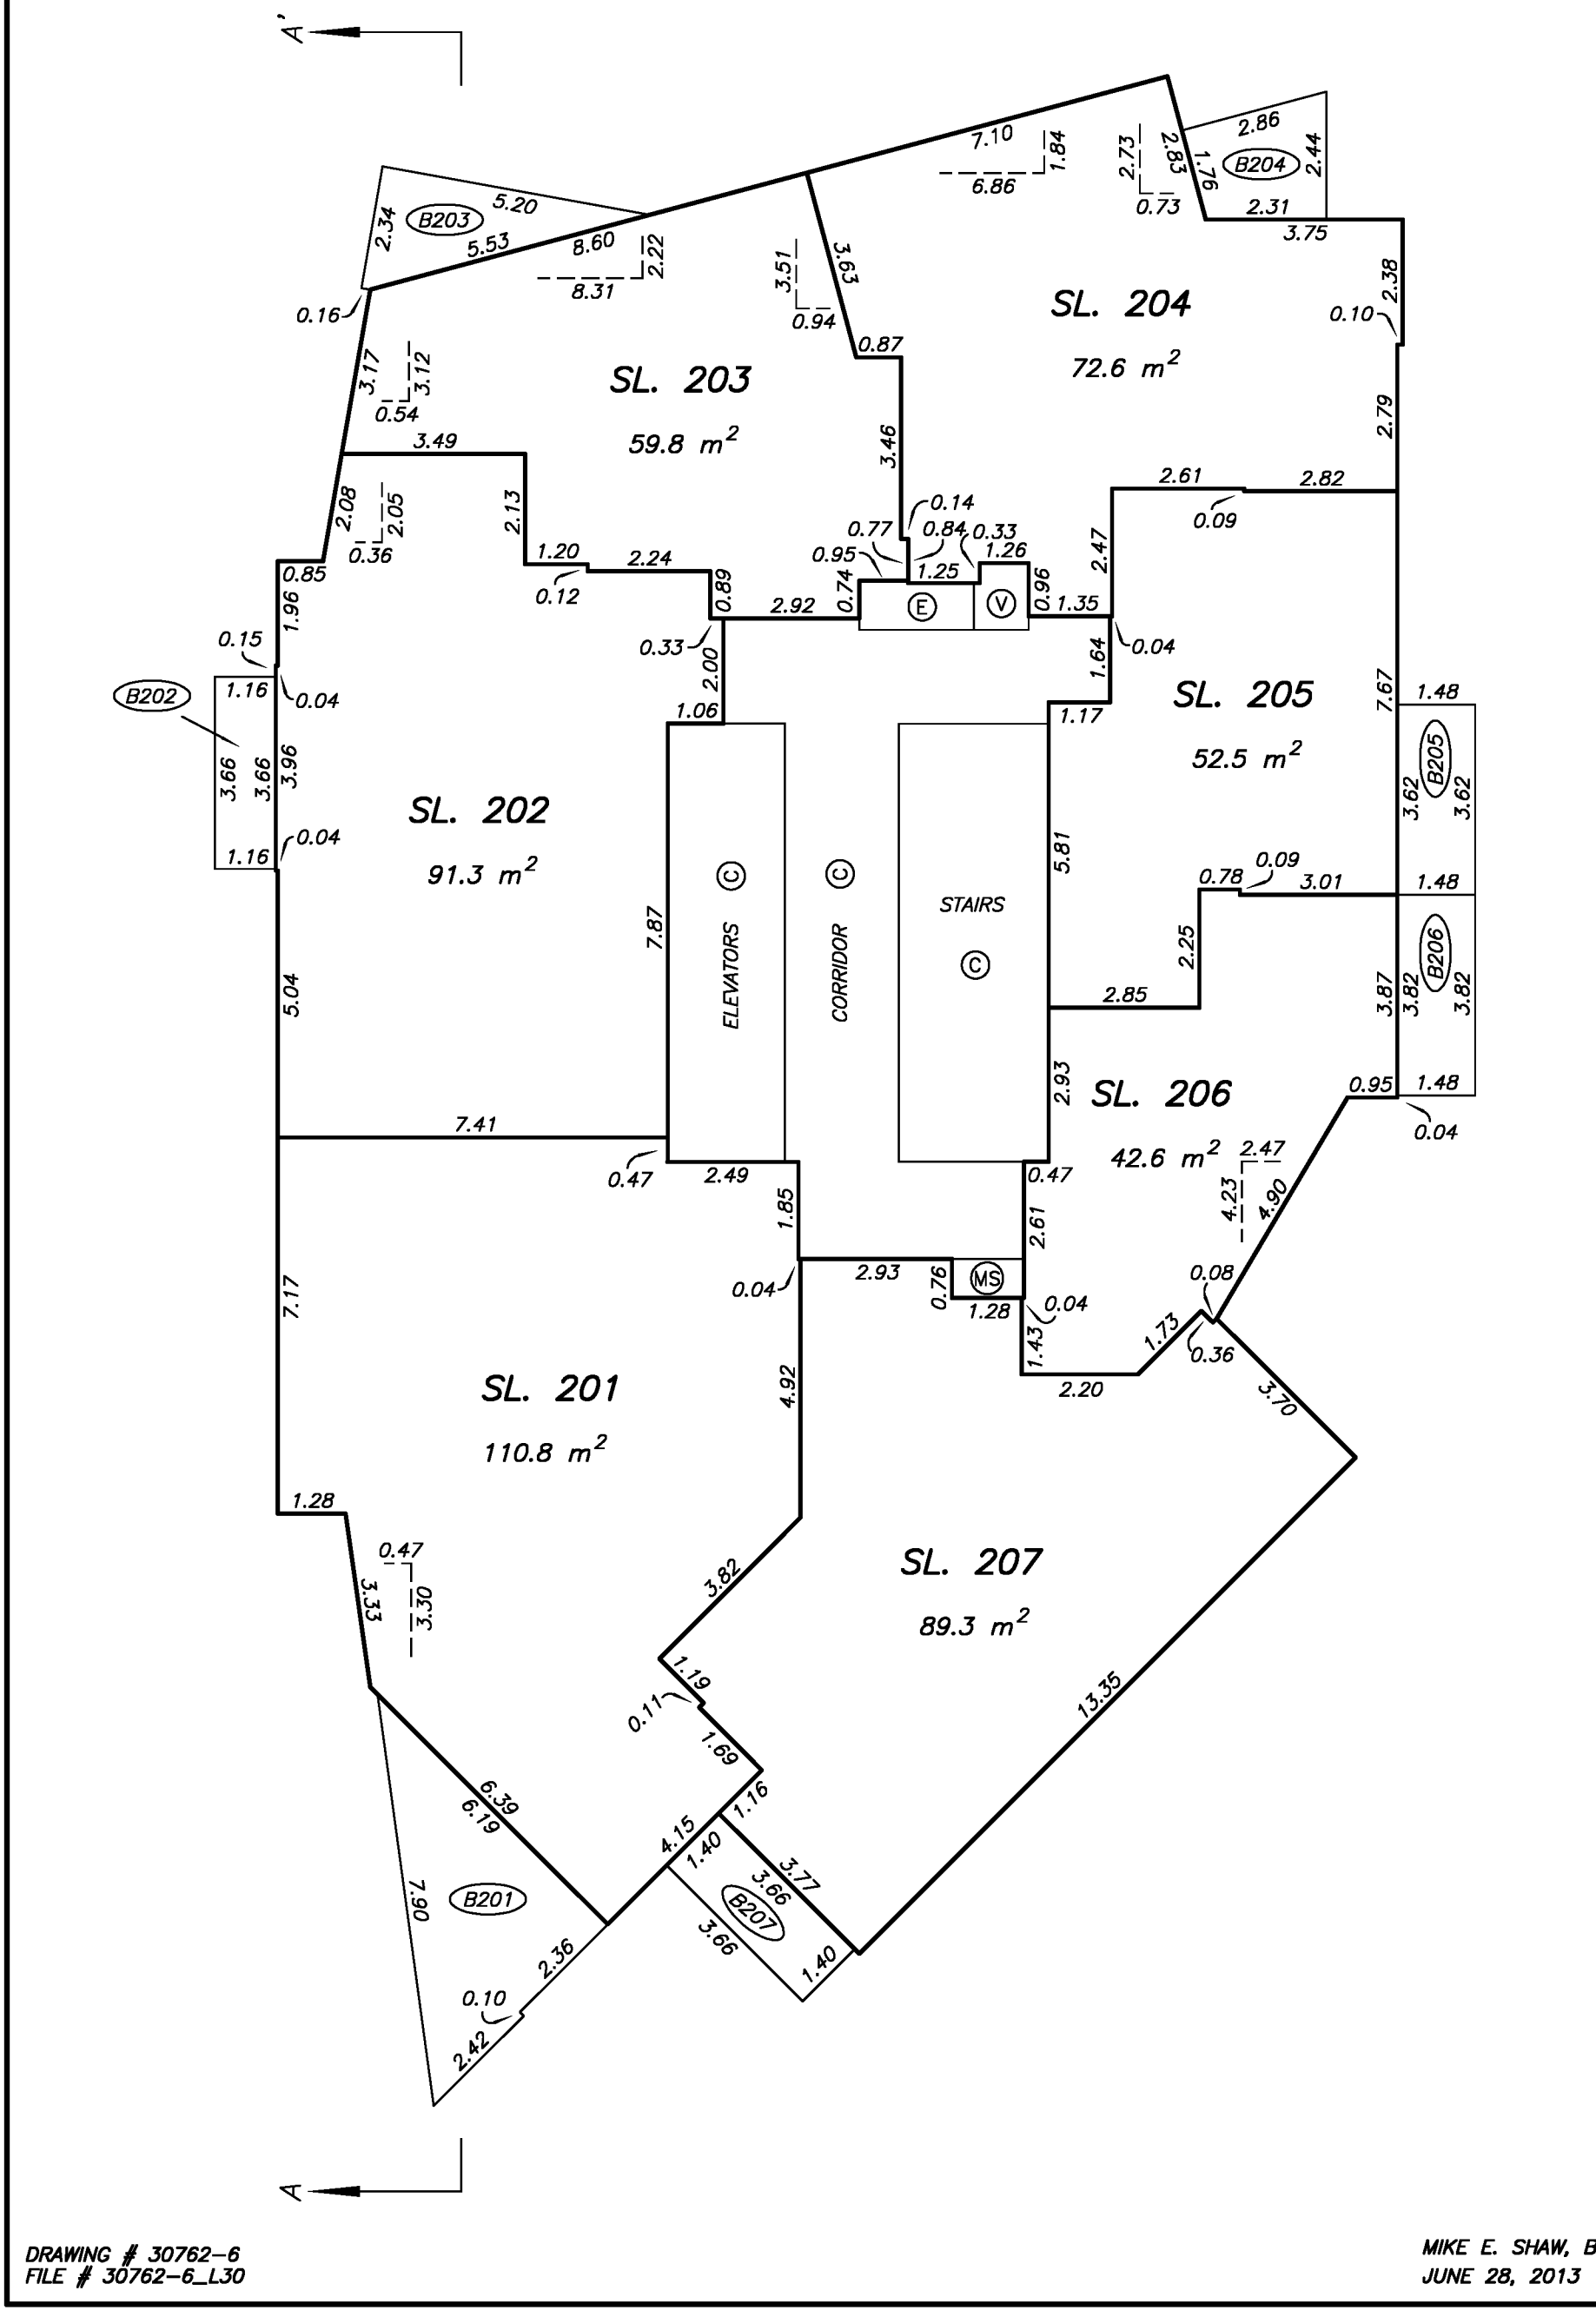

DRAWING # 30762-6
FILE # 30762-6_L30

MIKE E. SHAW, B.C.L.S.
JUNE 28, 2013

LEVEL 31 FLOOR PLAN

STRATA PLAN EPS1231

SCALE 1:125

2 0 2 4

ALL DISTANCES ARE IN METRES.

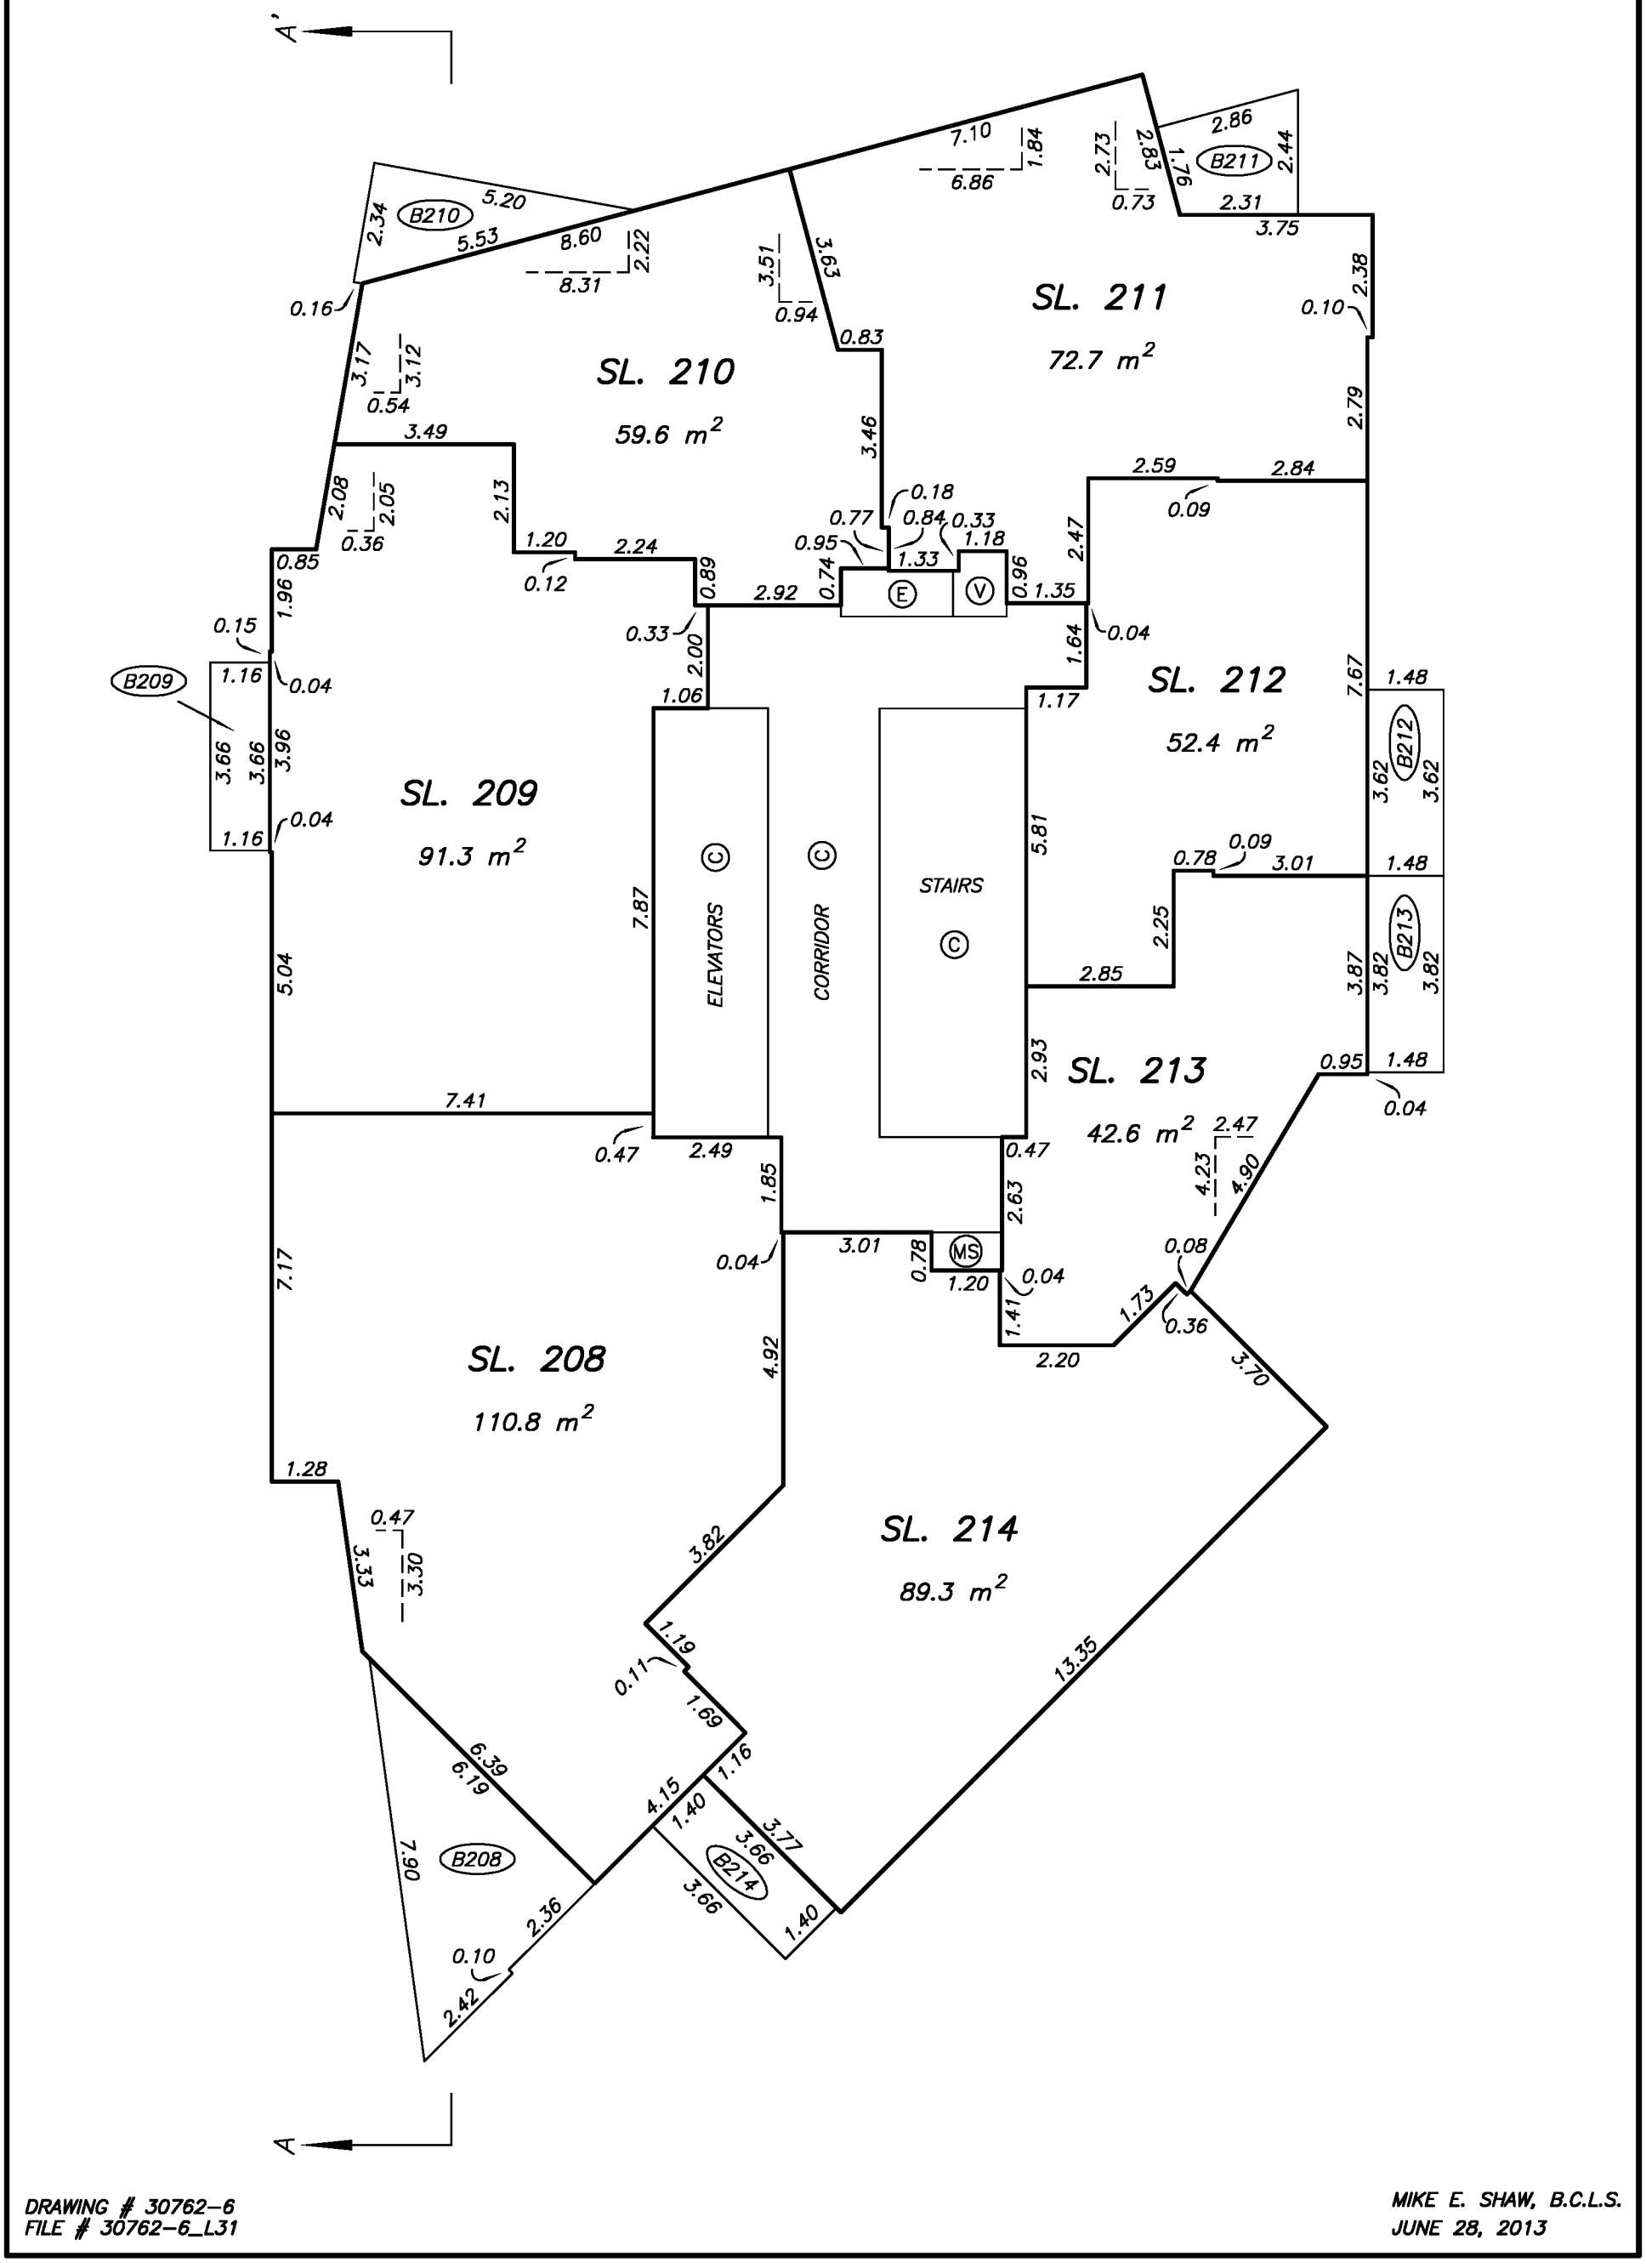

DRAWING # 30762-6
FILE # 30762-6_L31

MIKE E. SHAW, B.C.L.S.
JUNE 28, 2013

LEVEL 32 FLOOR PLAN

STRATA PLAN EPS1231

SCALE 1:125

2 0 2 4

ALL DISTANCES ARE IN METRES.

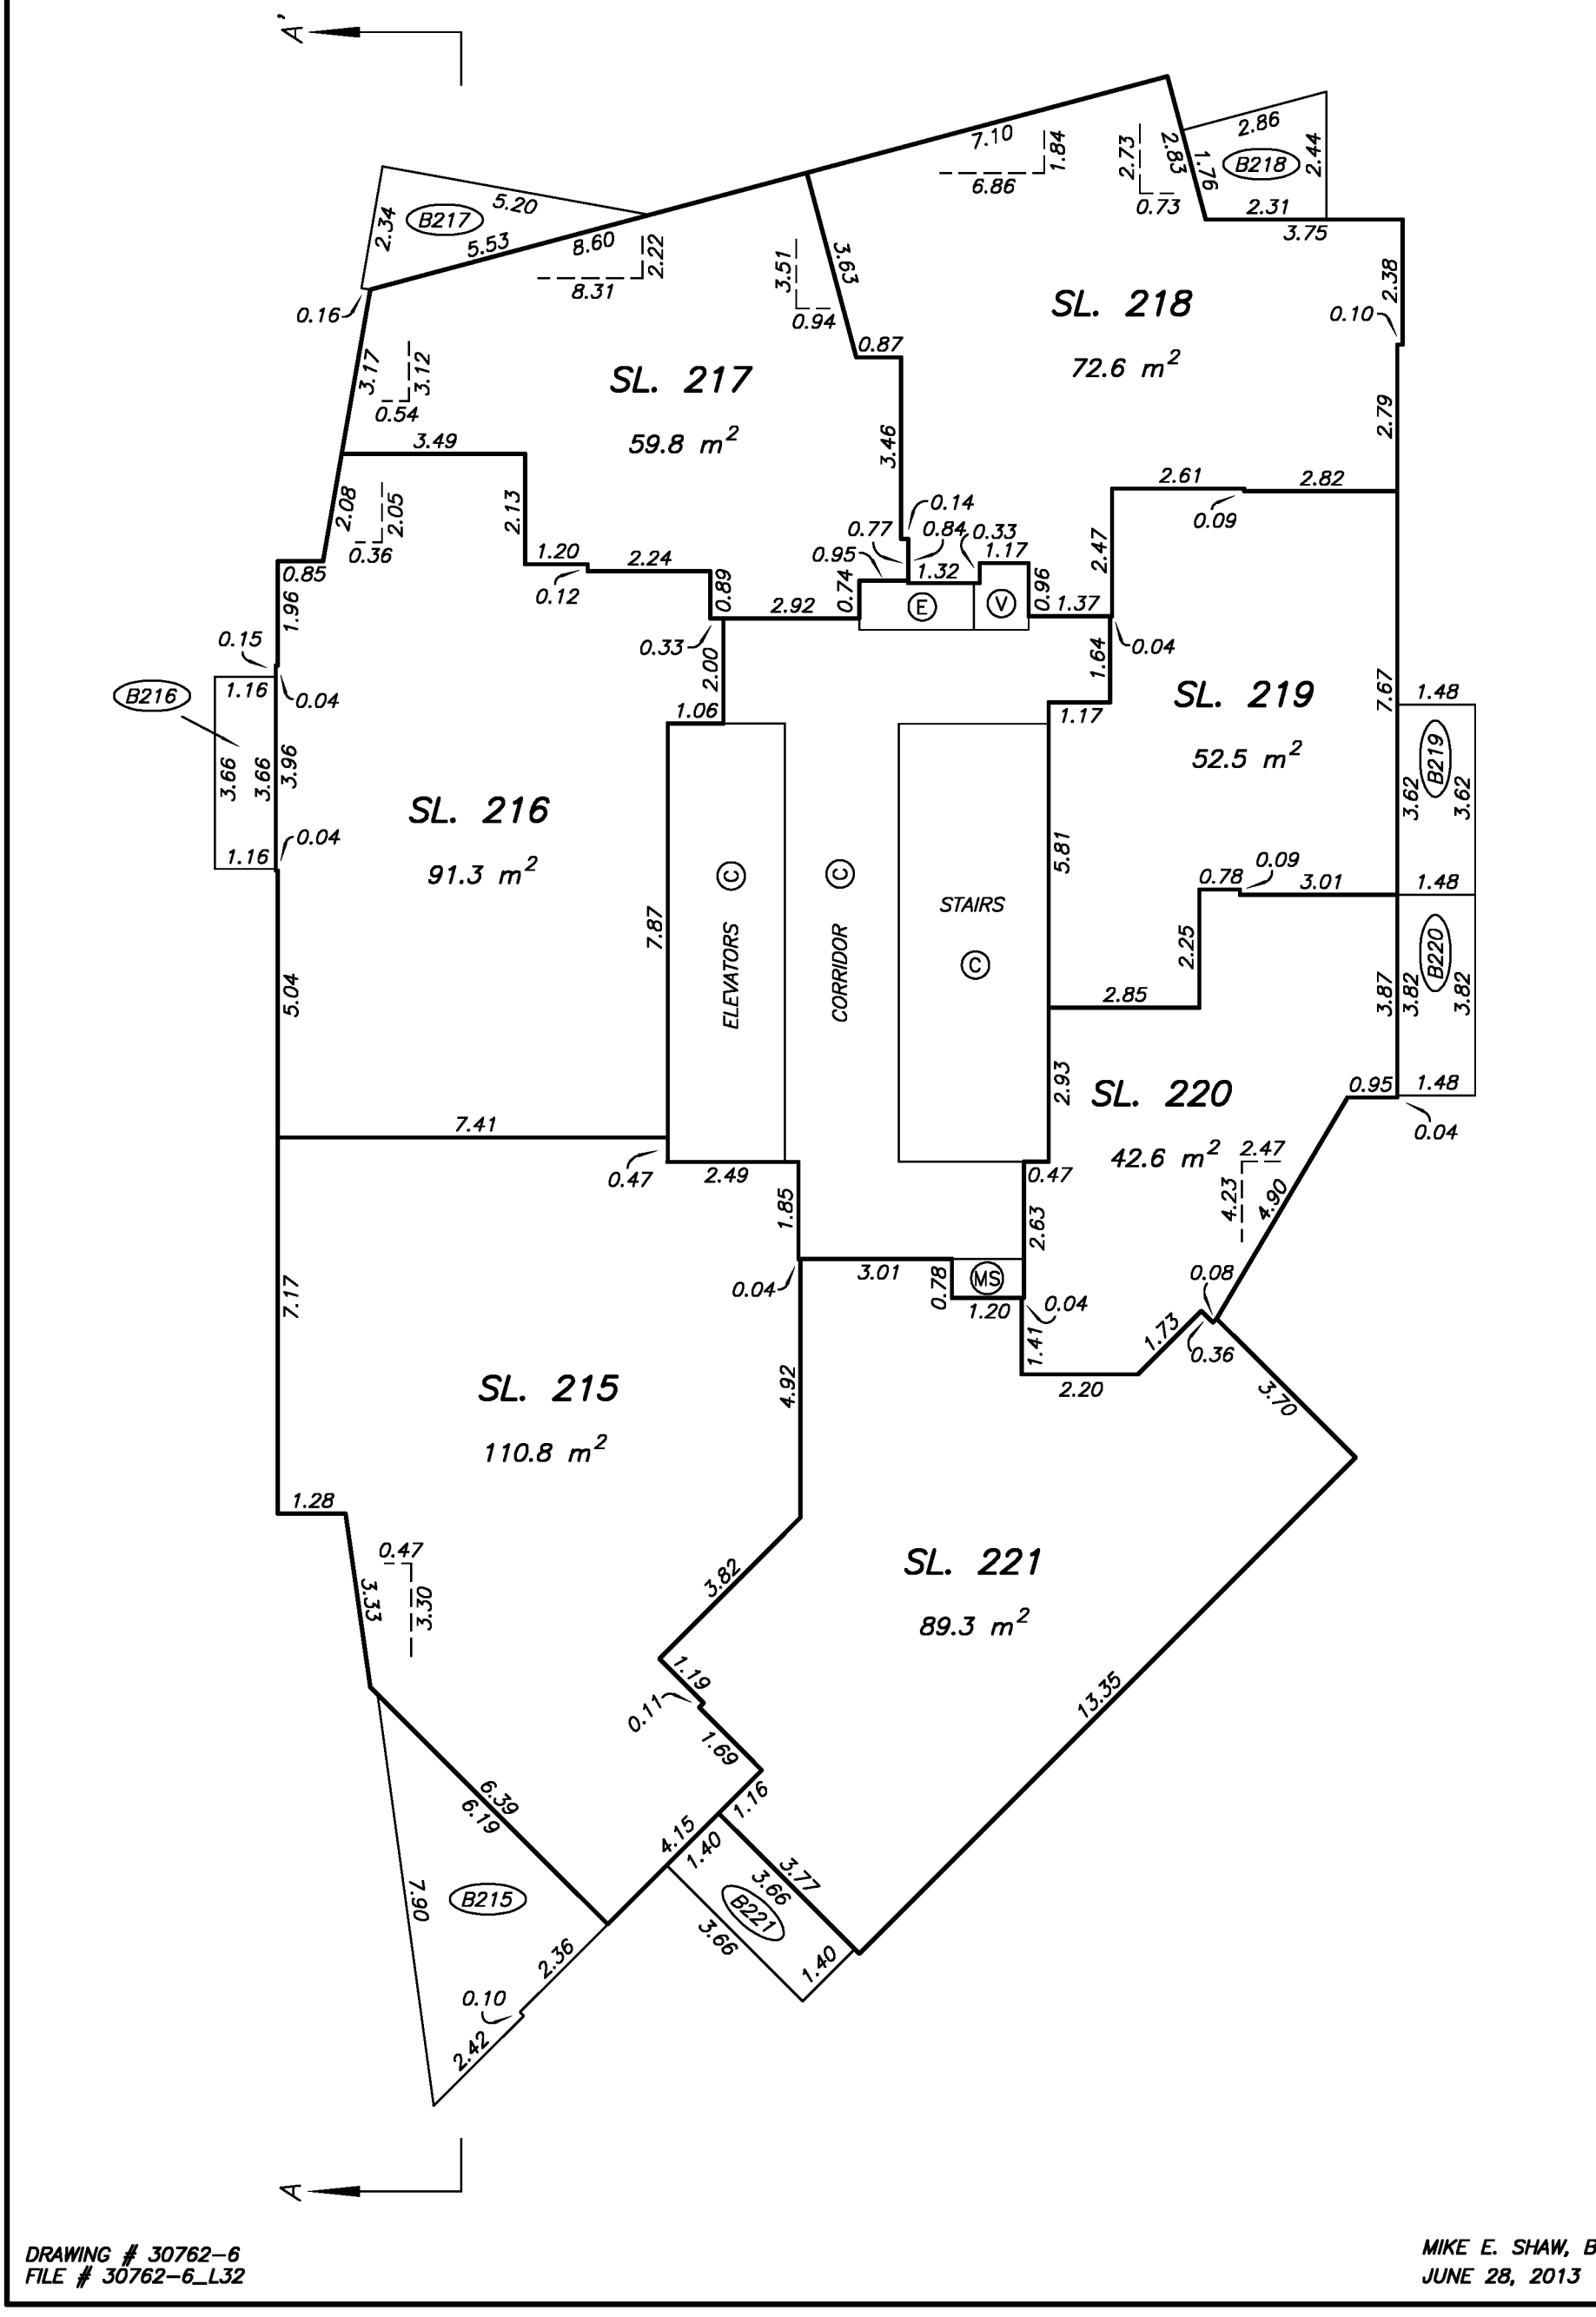

DRAWING # 30762-6
FILE # 30762-6_L32

MIKE E. SHAW, B.C.L.S.
JUNE 28, 2013

LEVEL 33 FLOOR PLAN

STRATA PLAN EPS1231

SCALE 1:125

2 0 2 4

ALL DISTANCES ARE IN METRES.

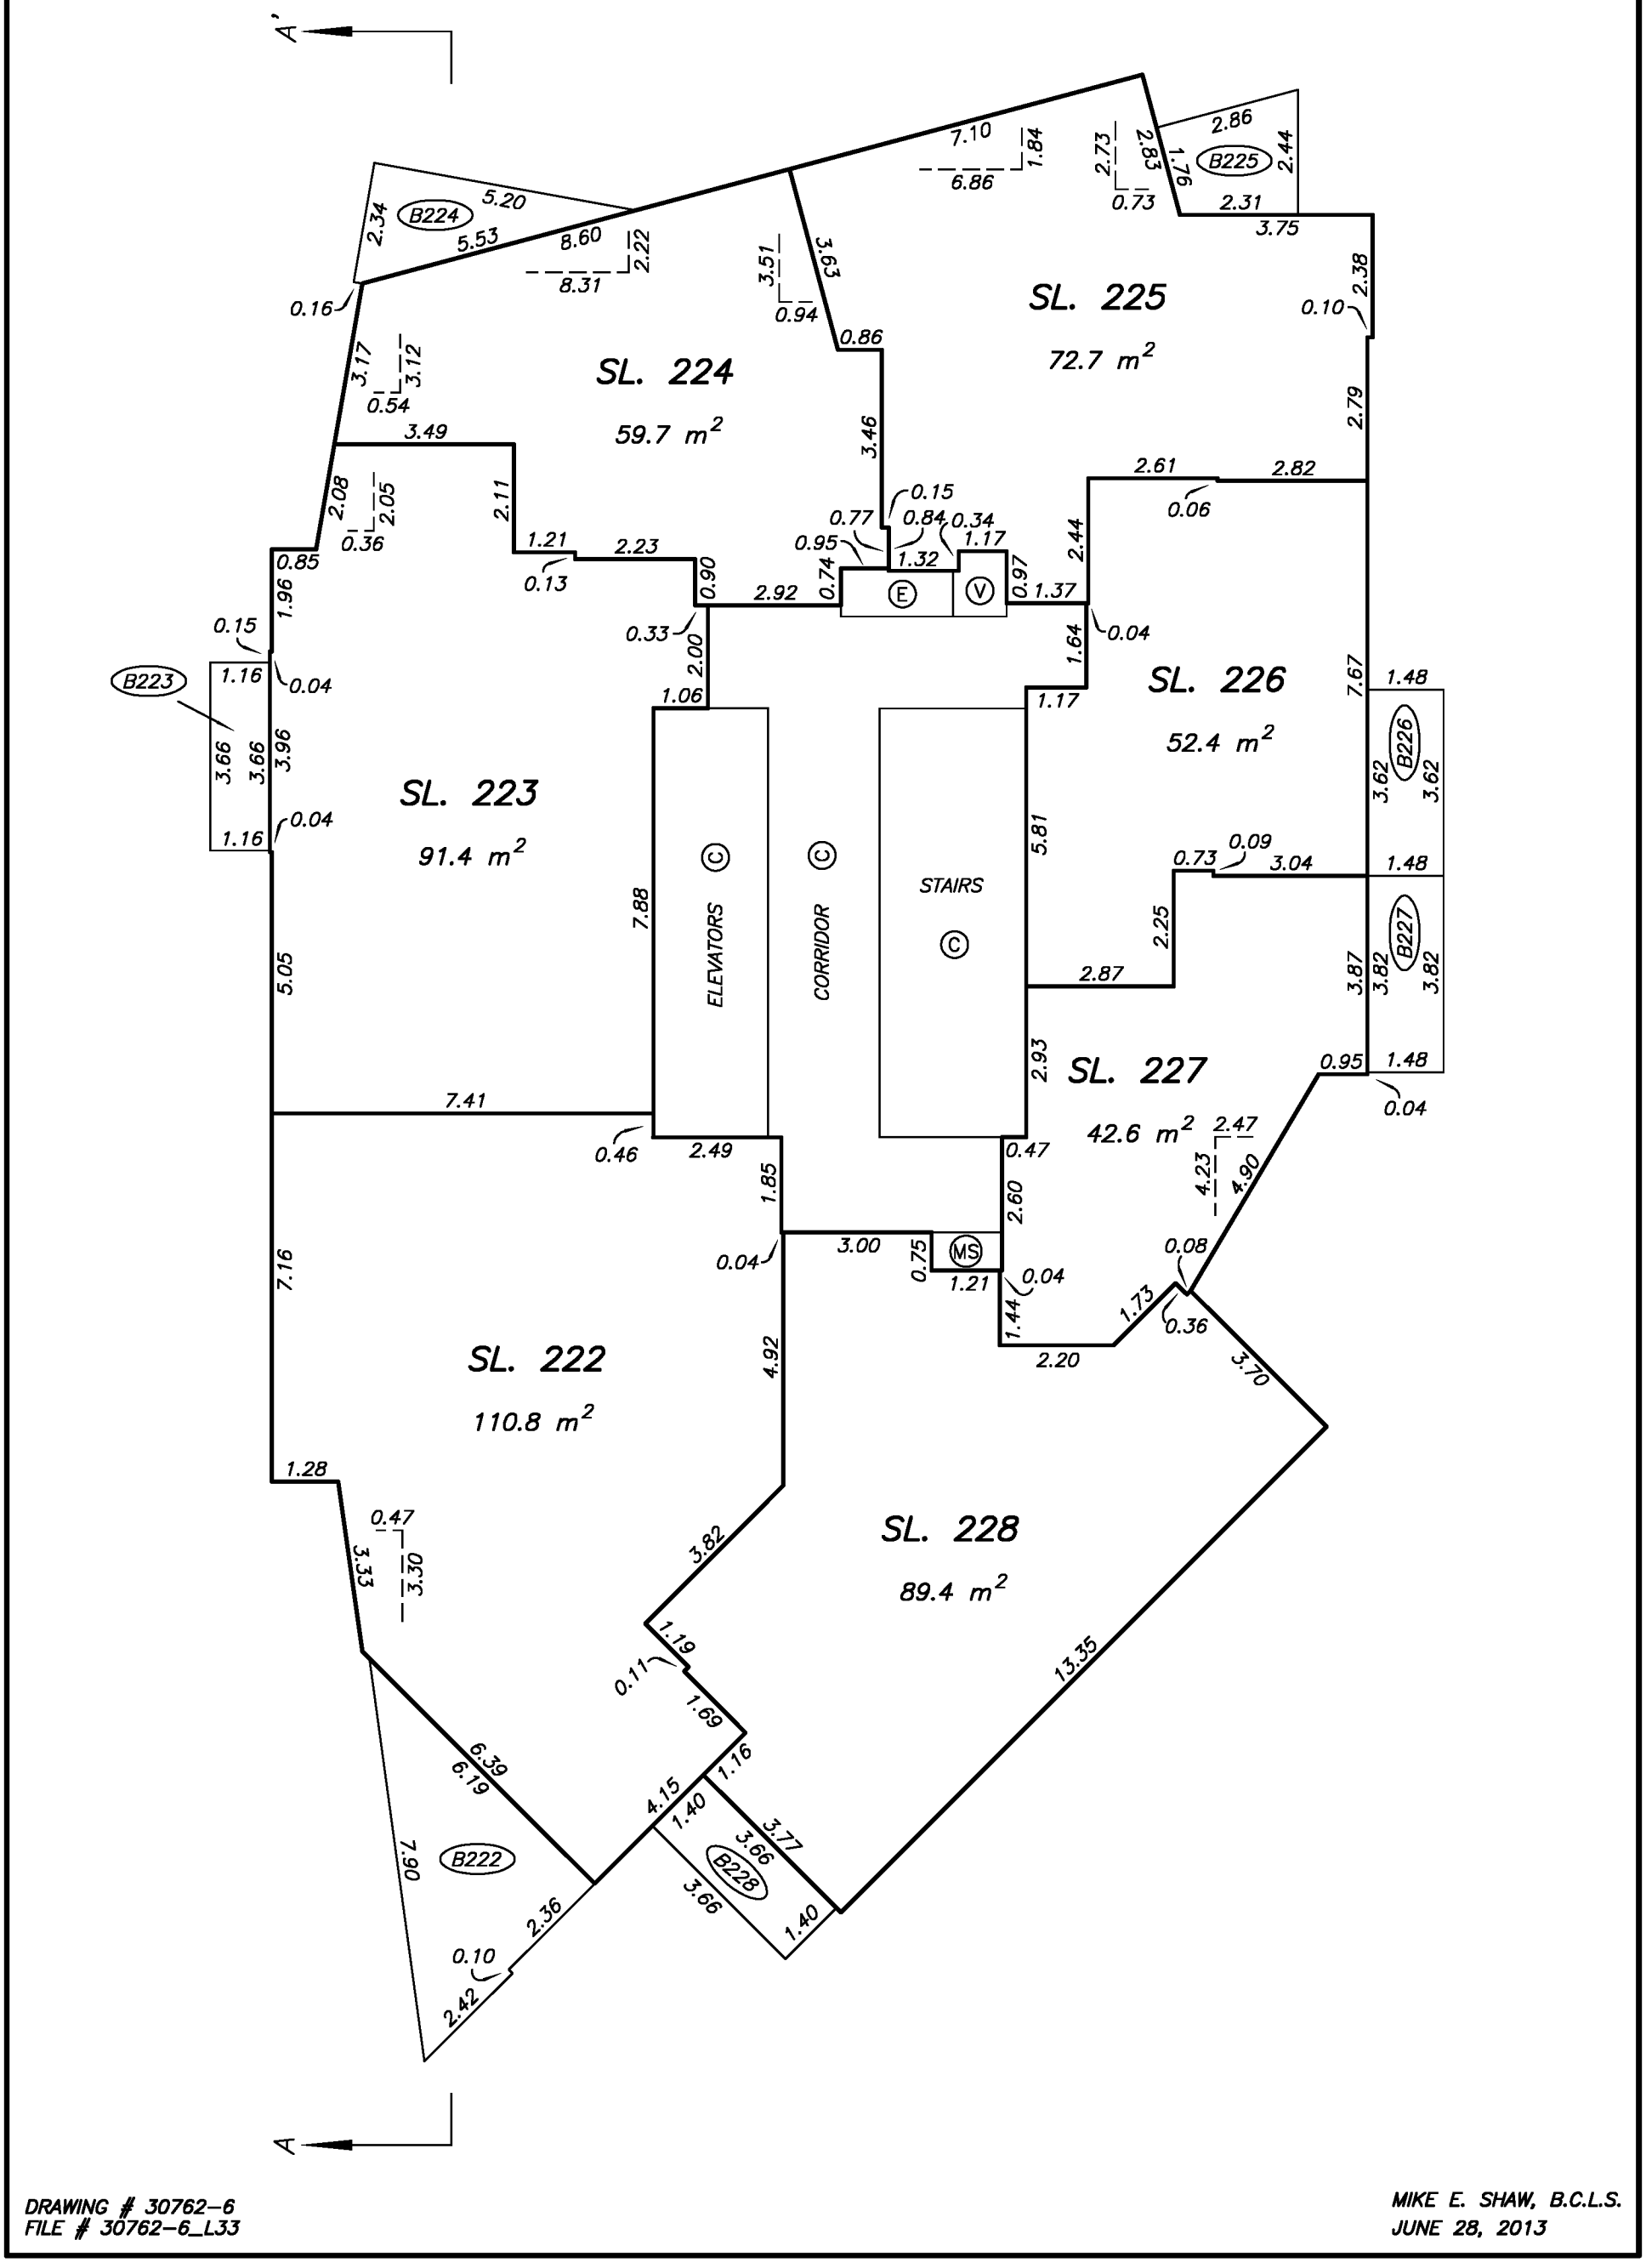

DRAWING # 30762-6
FILE # 30762-6_L33

MIKE E. SHAW, B.C.L.S.
JUNE 28, 2013

LEVEL 35 FLOOR PLAN

STRATA PLAN EPS1231

SCALE 1:125

2 0 2 4

ALL DISTANCES ARE IN METRES.

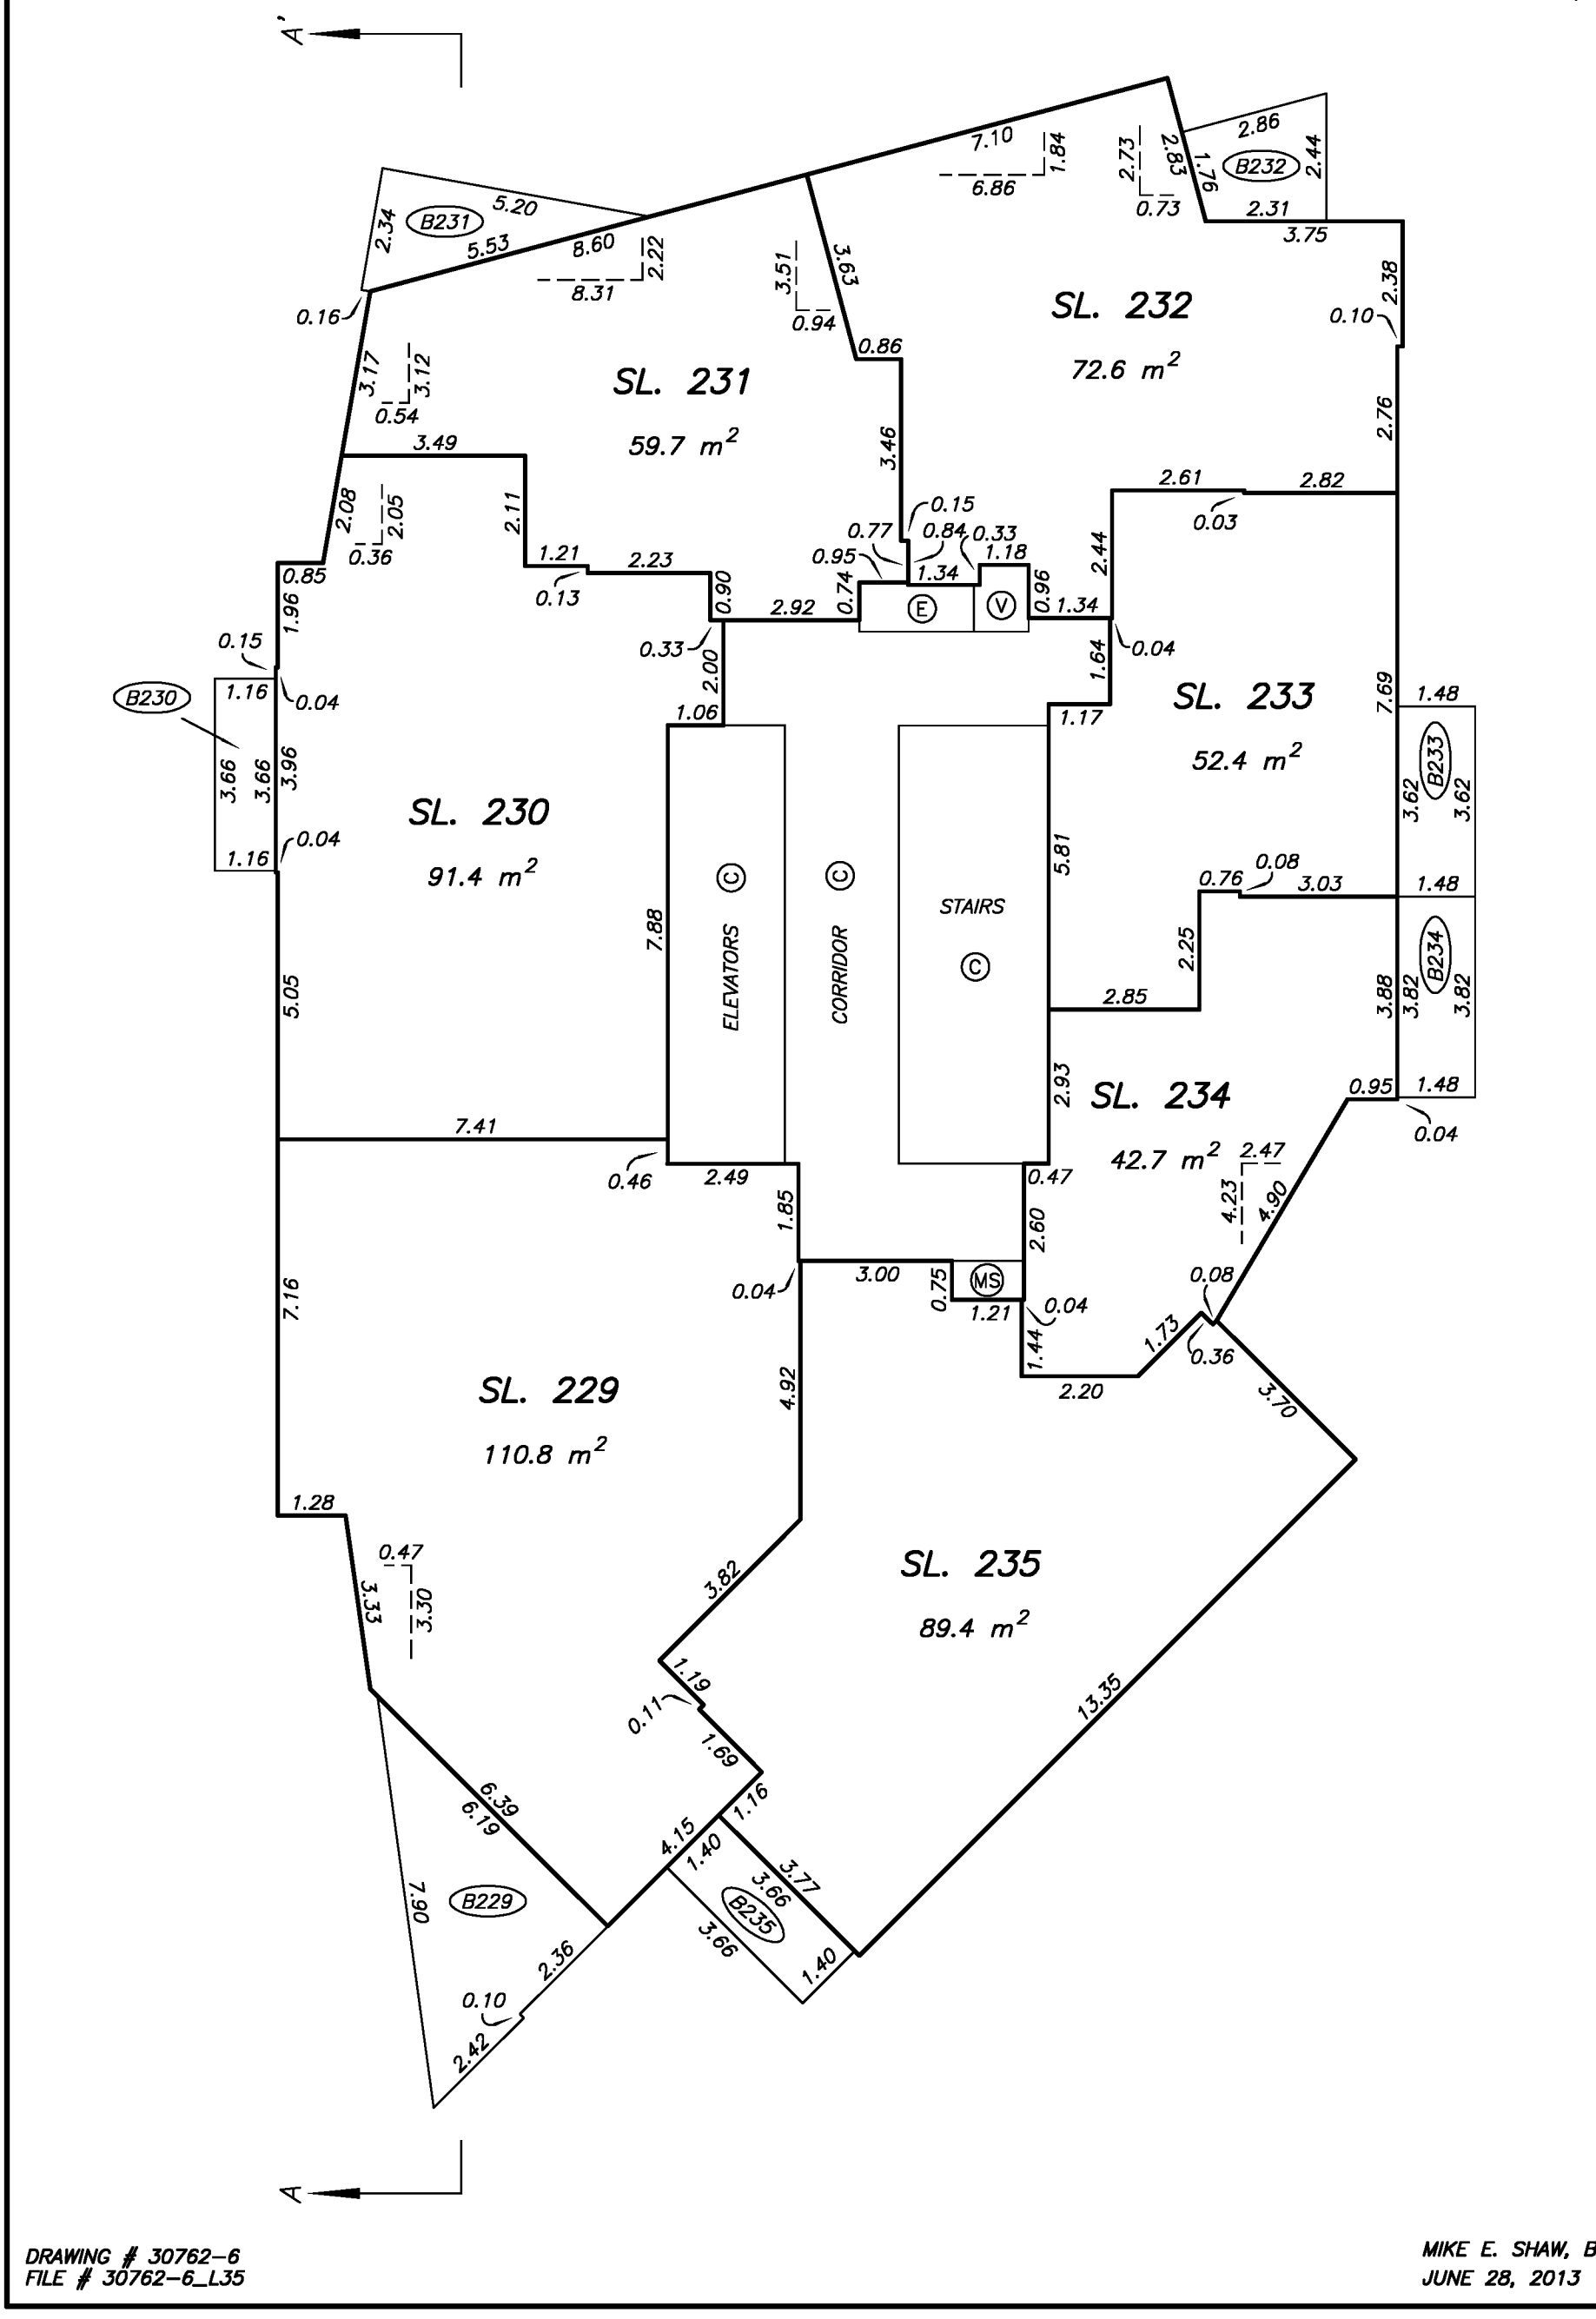

DRAWING # 30762-6
FILE # 30762-6_L35

MIKE E. SHAW, B.C.L.S.
JUNE 28, 2013

LEVEL 36 FLOOR PLAN

STRATA PLAN EPS1231

SCALE 1:125

2 0 2 4

ALL DISTANCES ARE IN METRES.

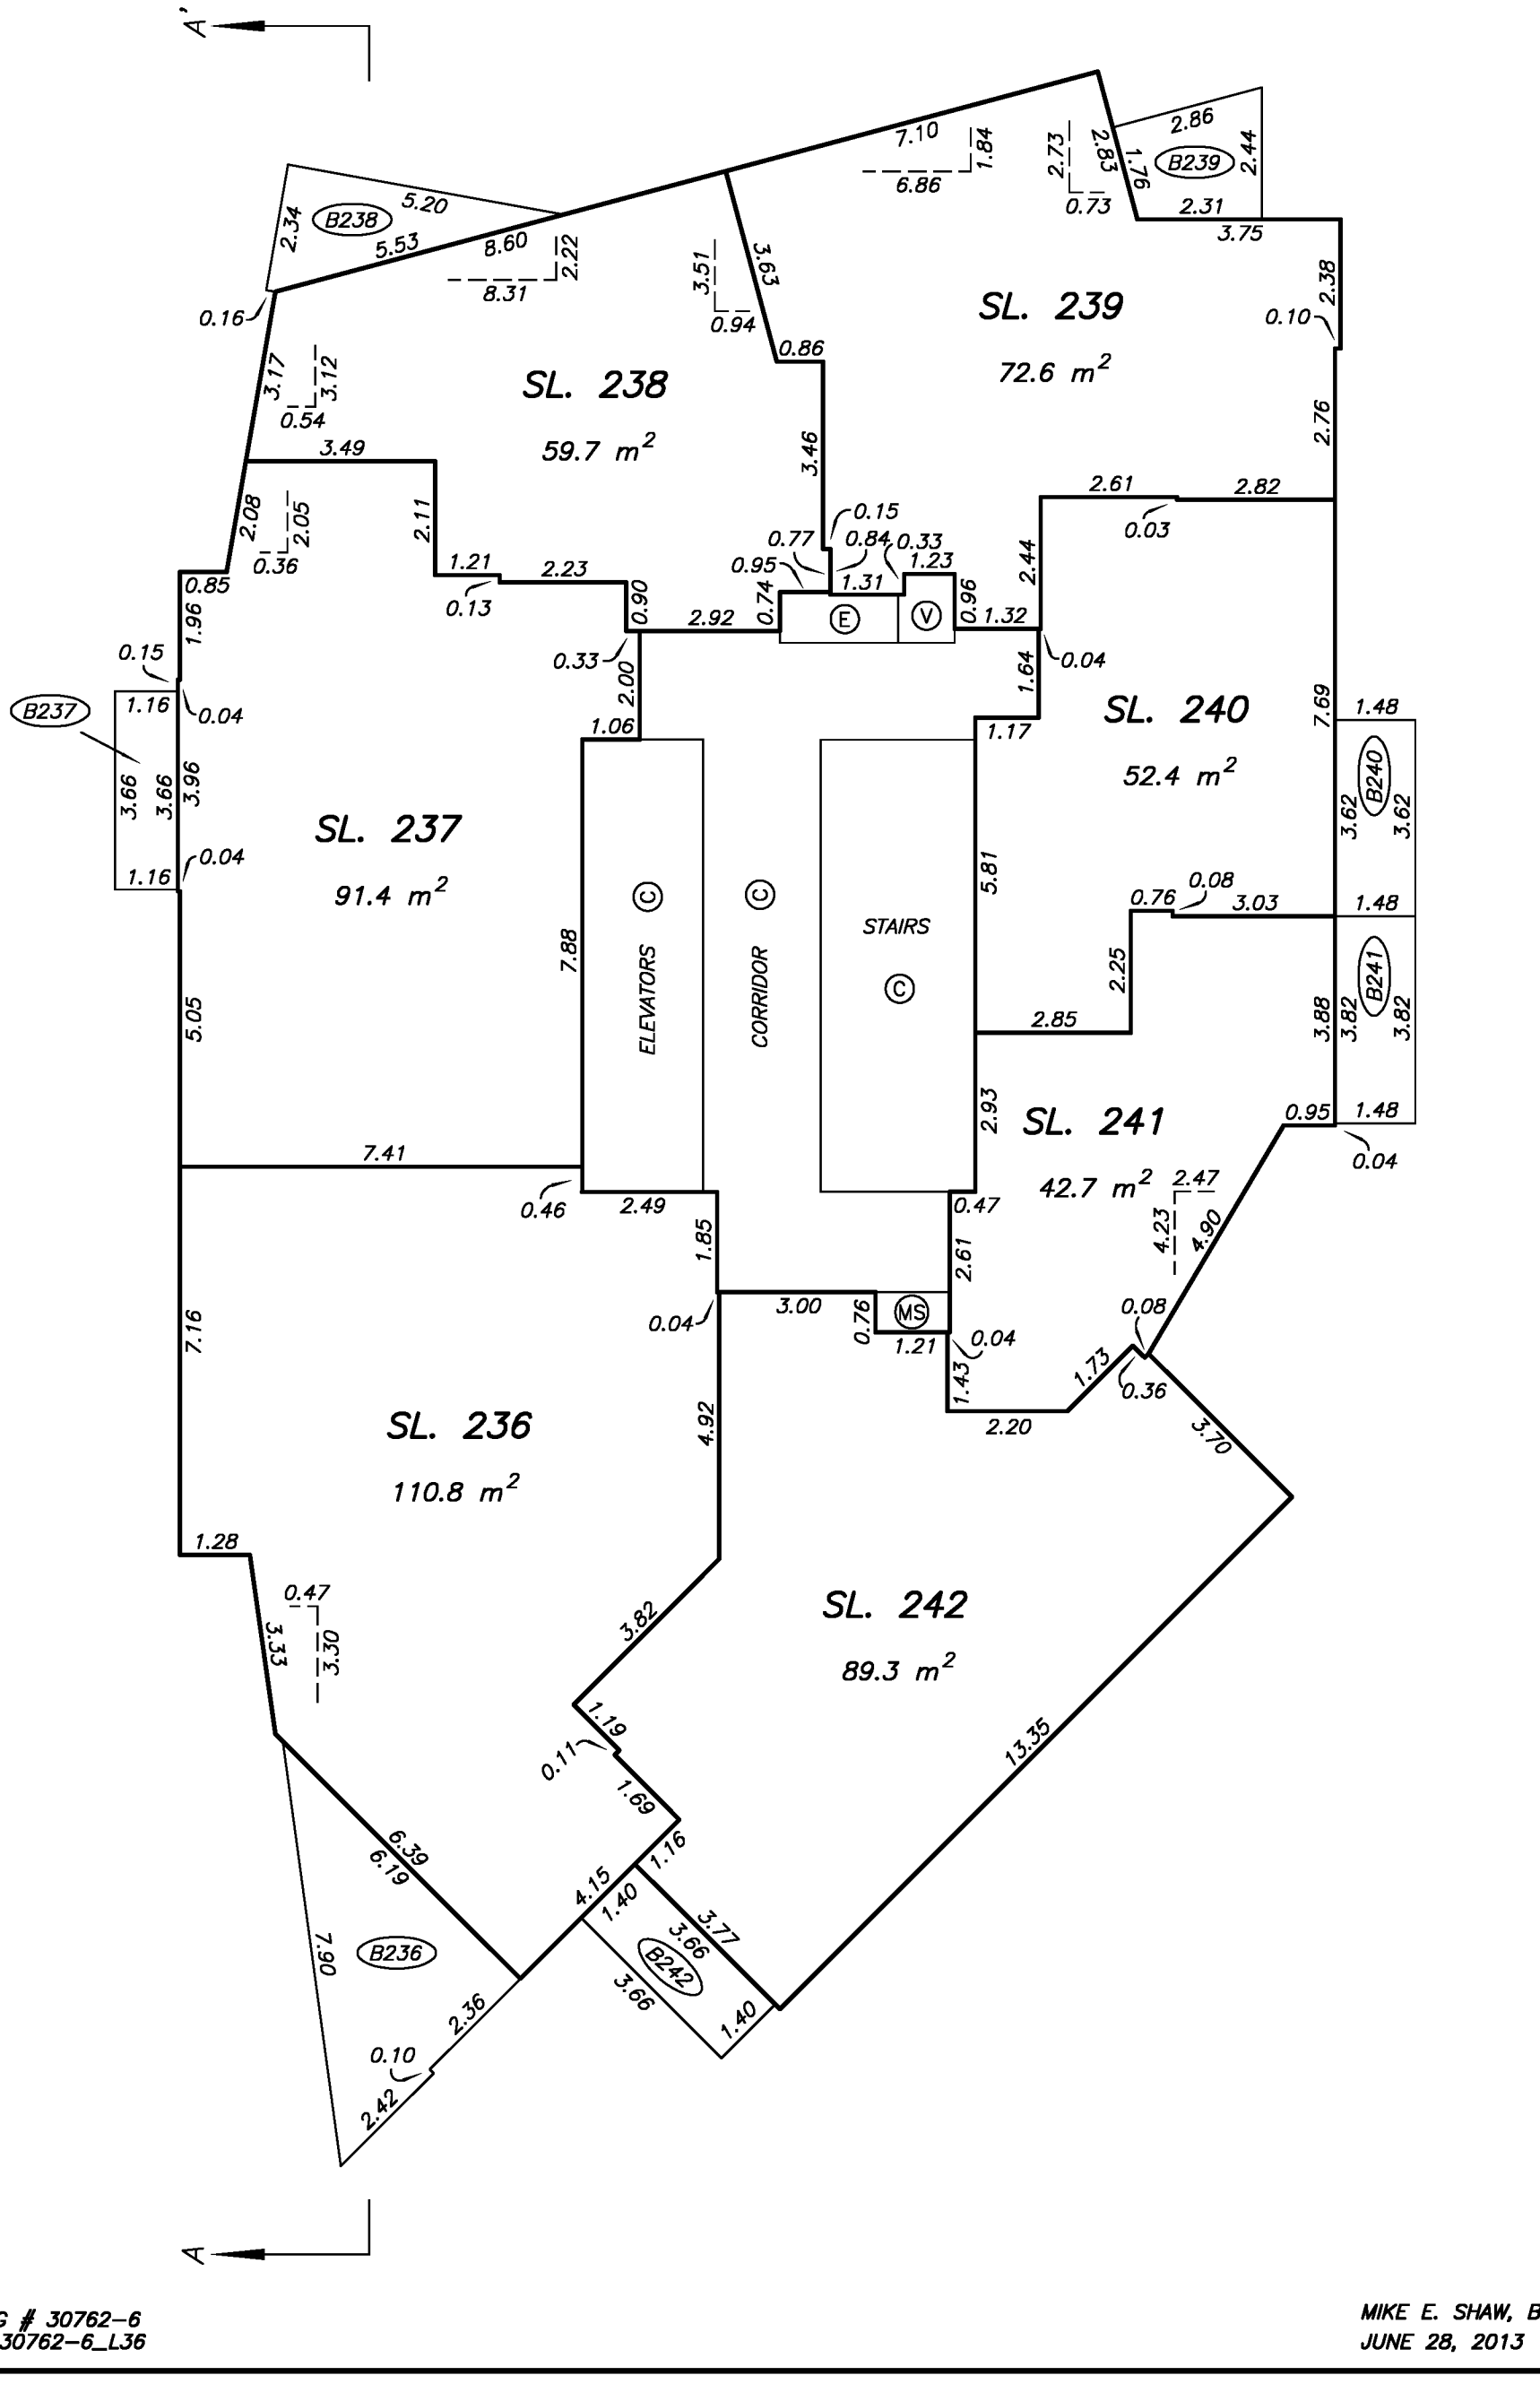

DRAWING # 30762-6
FILE # 30762-6_L36

MIKE E. SHAW, B.C.L.S.
JUNE 28, 2013

LEVEL 37 FLOOR PLAN

STRATA PLAN EPS1231

SCALE 1:125

2 0 2 4

ALL DISTANCES ARE IN METRES.

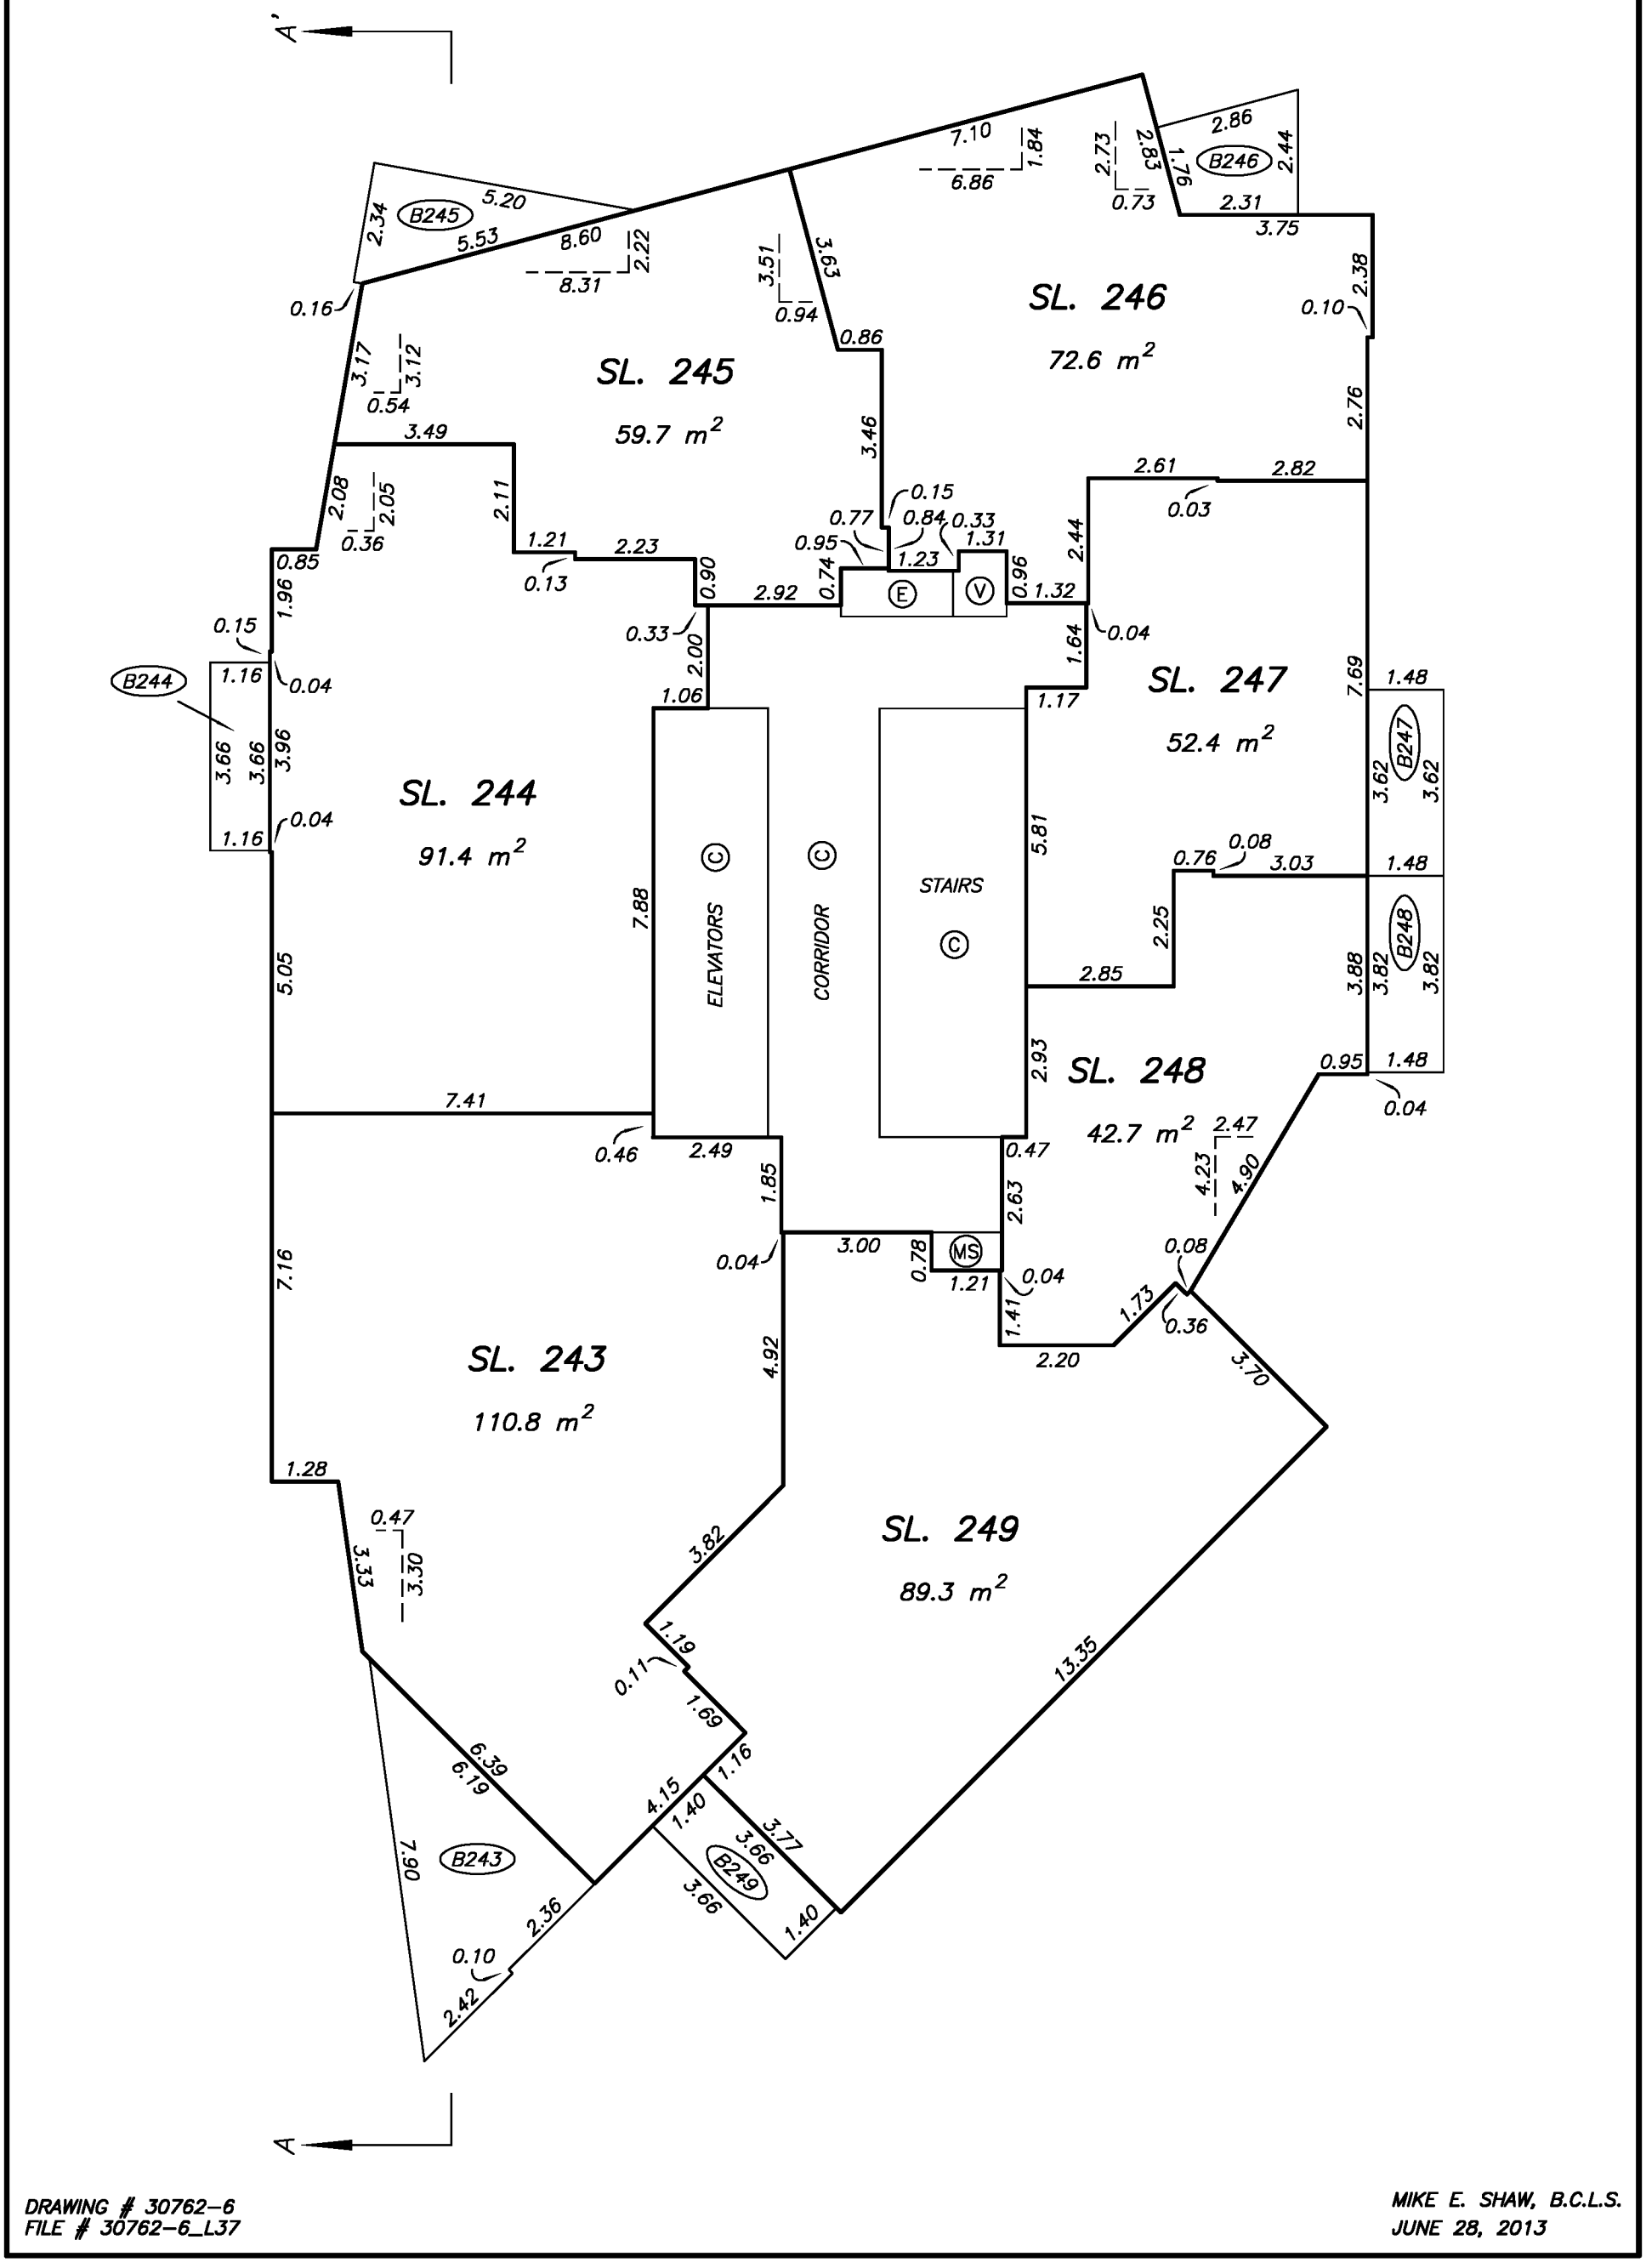

DRAWING # 30762-6
FILE # 30762-6_L37

MIKE E. SHAW, B.C.L.S.
JUNE 28, 2013

LEVEL 38 FLOOR PLAN

STRATA PLAN EPS1231

SCALE 1:125

2 0 2 4

ALL DISTANCES ARE IN METRES.

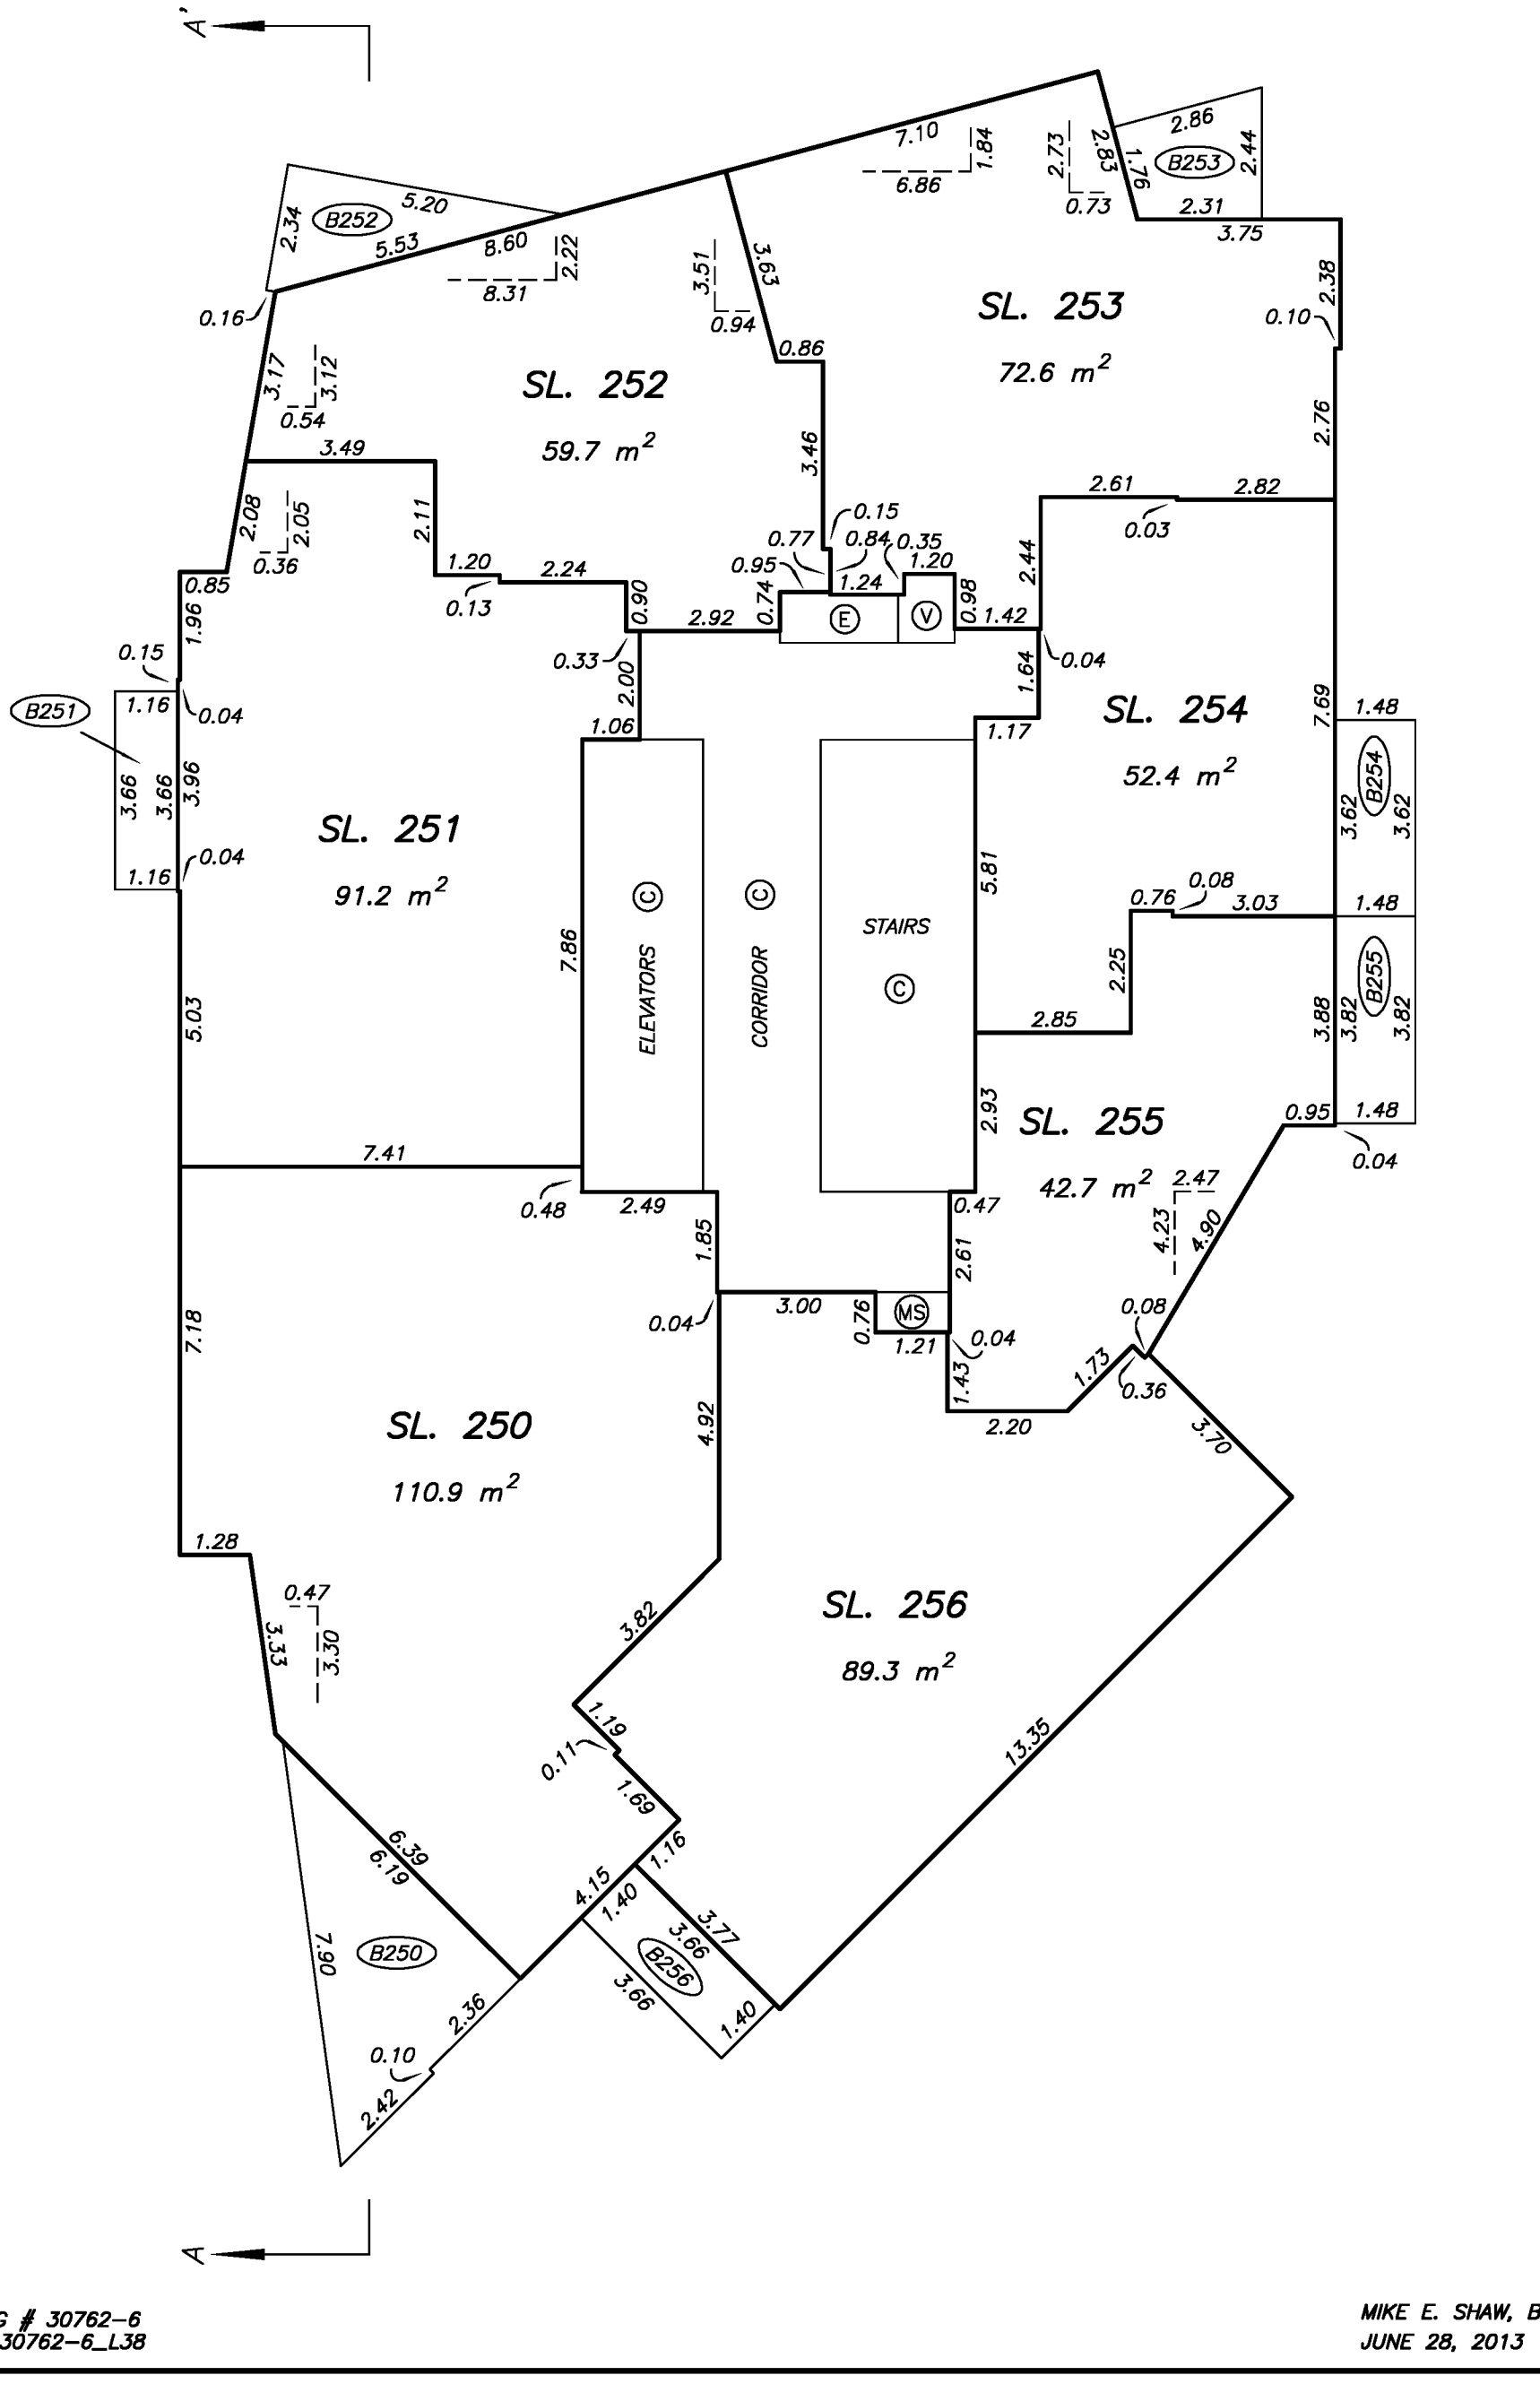

DRAWING # 30762-6
FILE # 30762-6_L38

MIKE E. SHAW, B.C.L.S.
JUNE 28, 2013

LEVEL 39 FLOOR PLAN

STRATA PLAN EPS1231

SCALE 1:125

2 0 2 4

ALL DISTANCES ARE IN METRES.

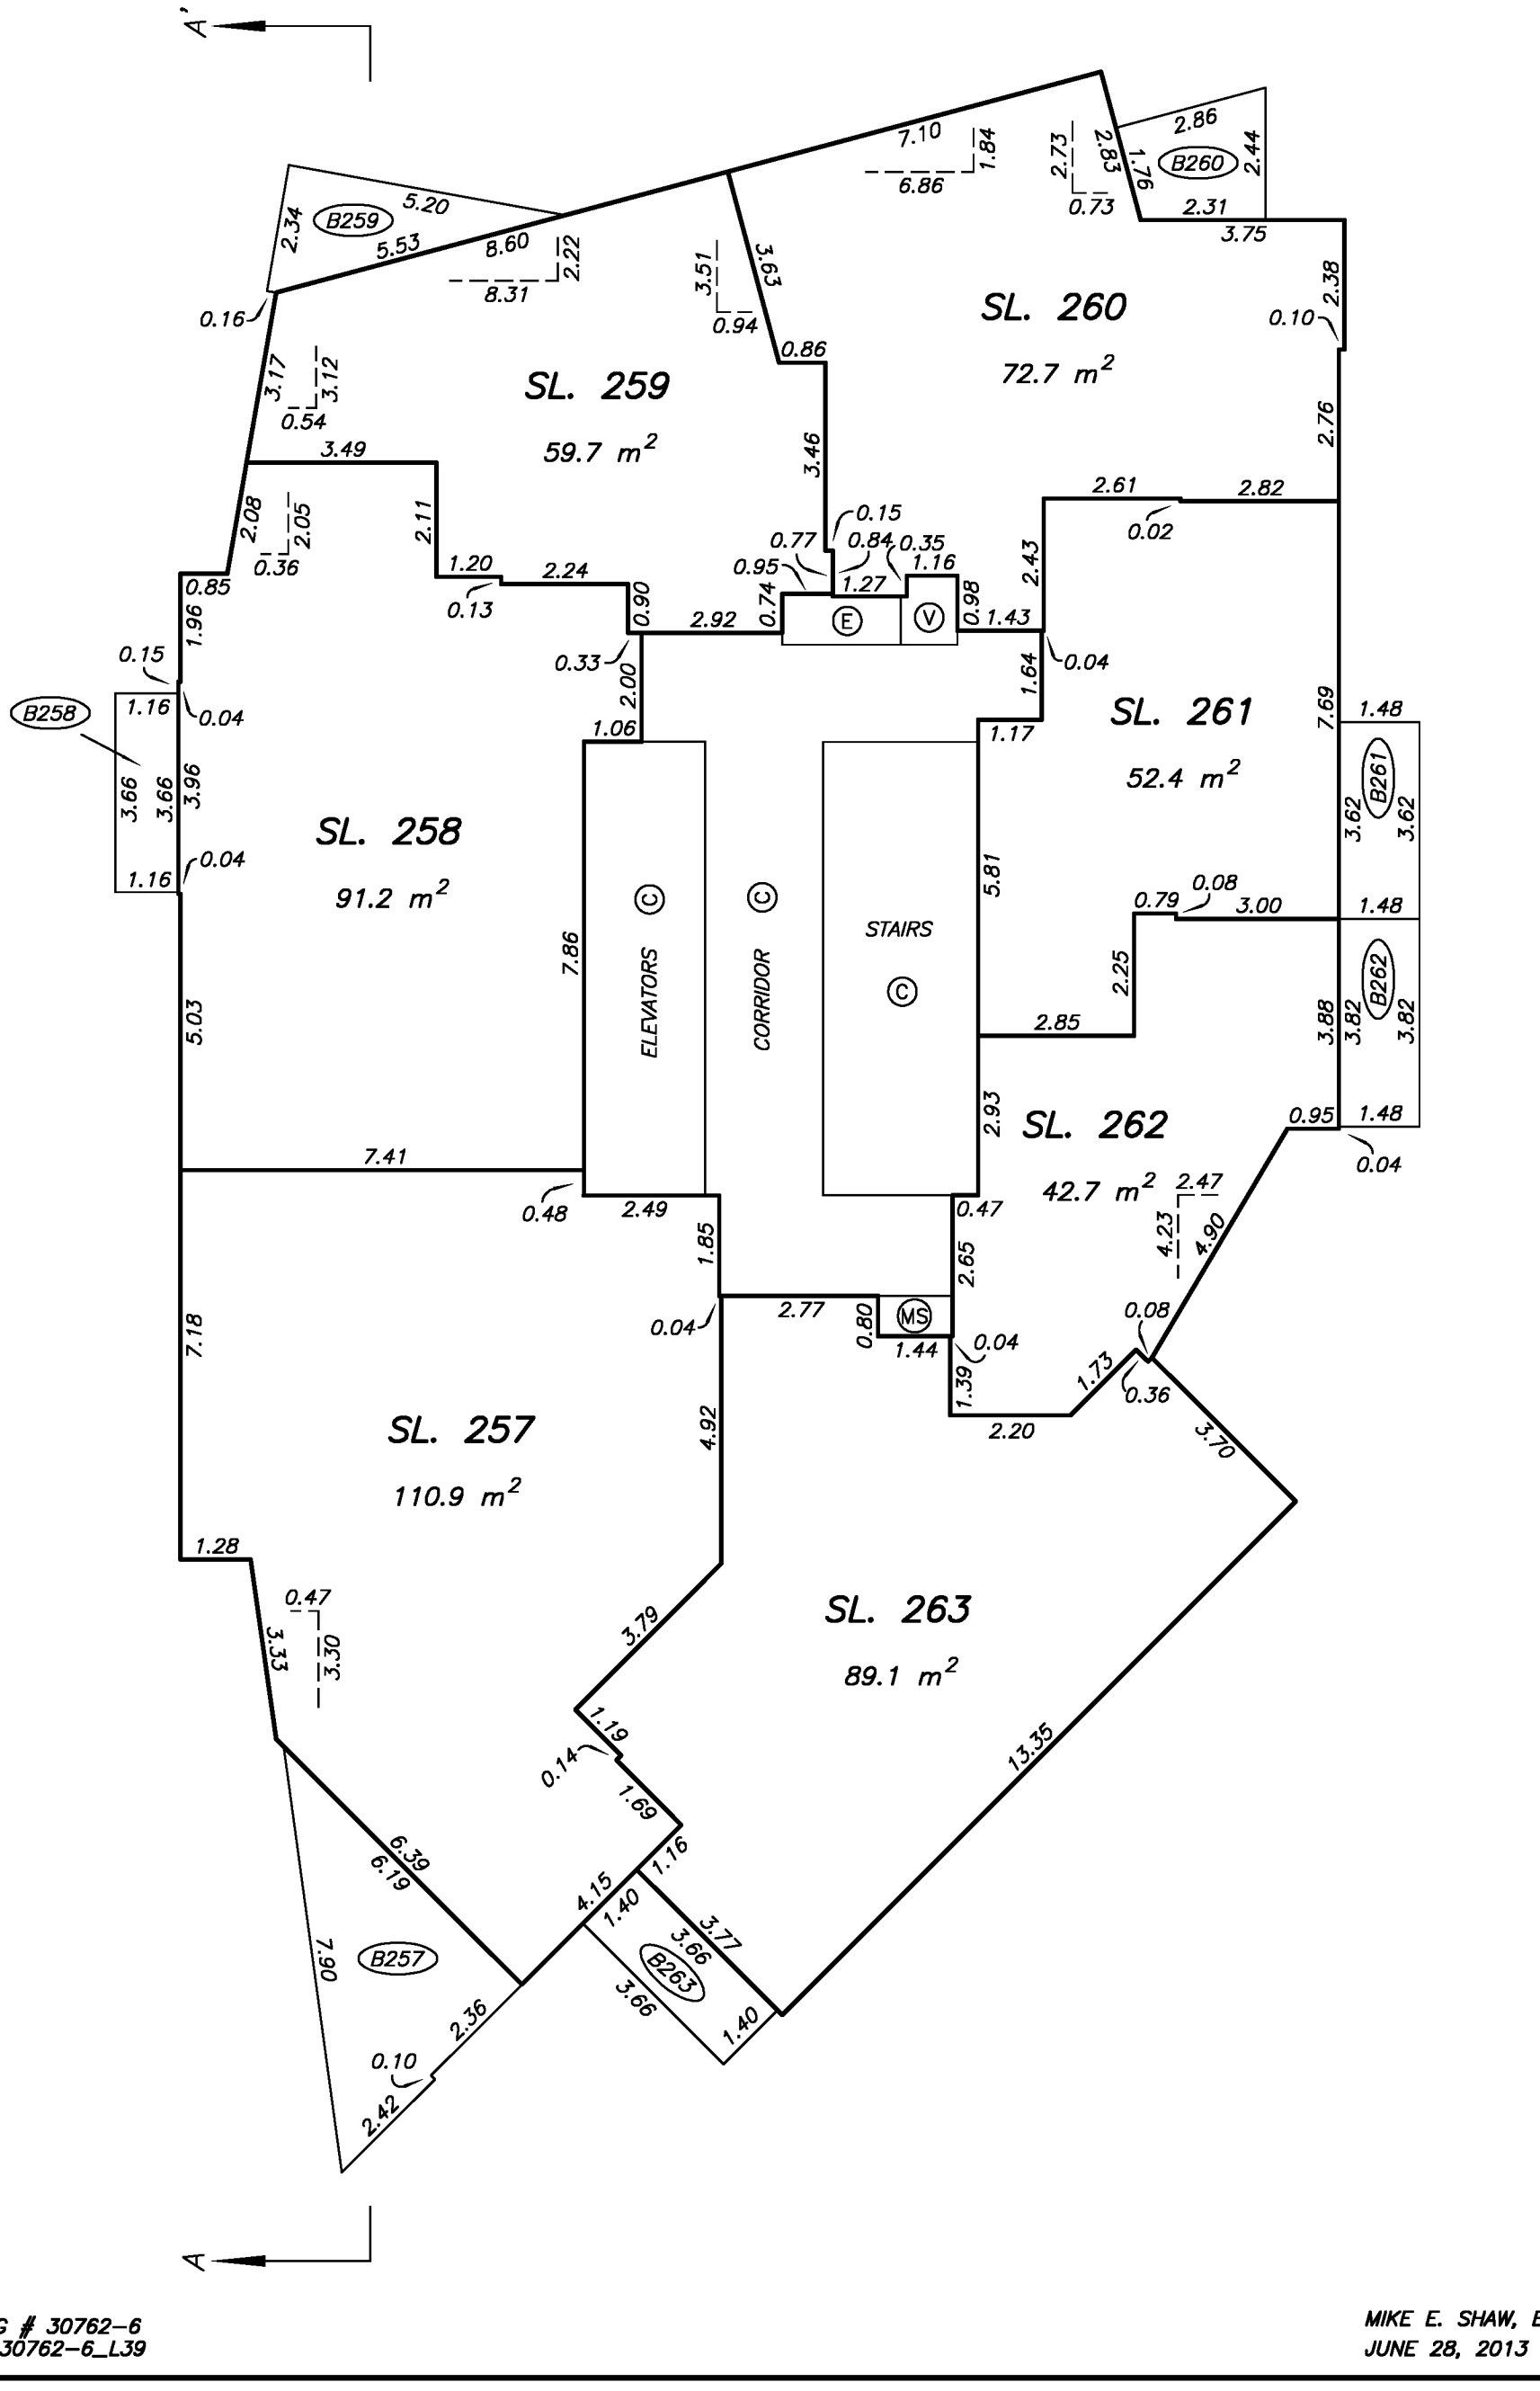

DRAWING # 30762-6
FILE # 30762-6_L39

MIKE E. SHAW, B.C.L.S.
JUNE 28, 2013

LEVEL 40 FLOOR PLAN

STRATA PLAN EPS1231

SCALE 1:125

2 0 2 4

ALL DISTANCES ARE IN METRES.

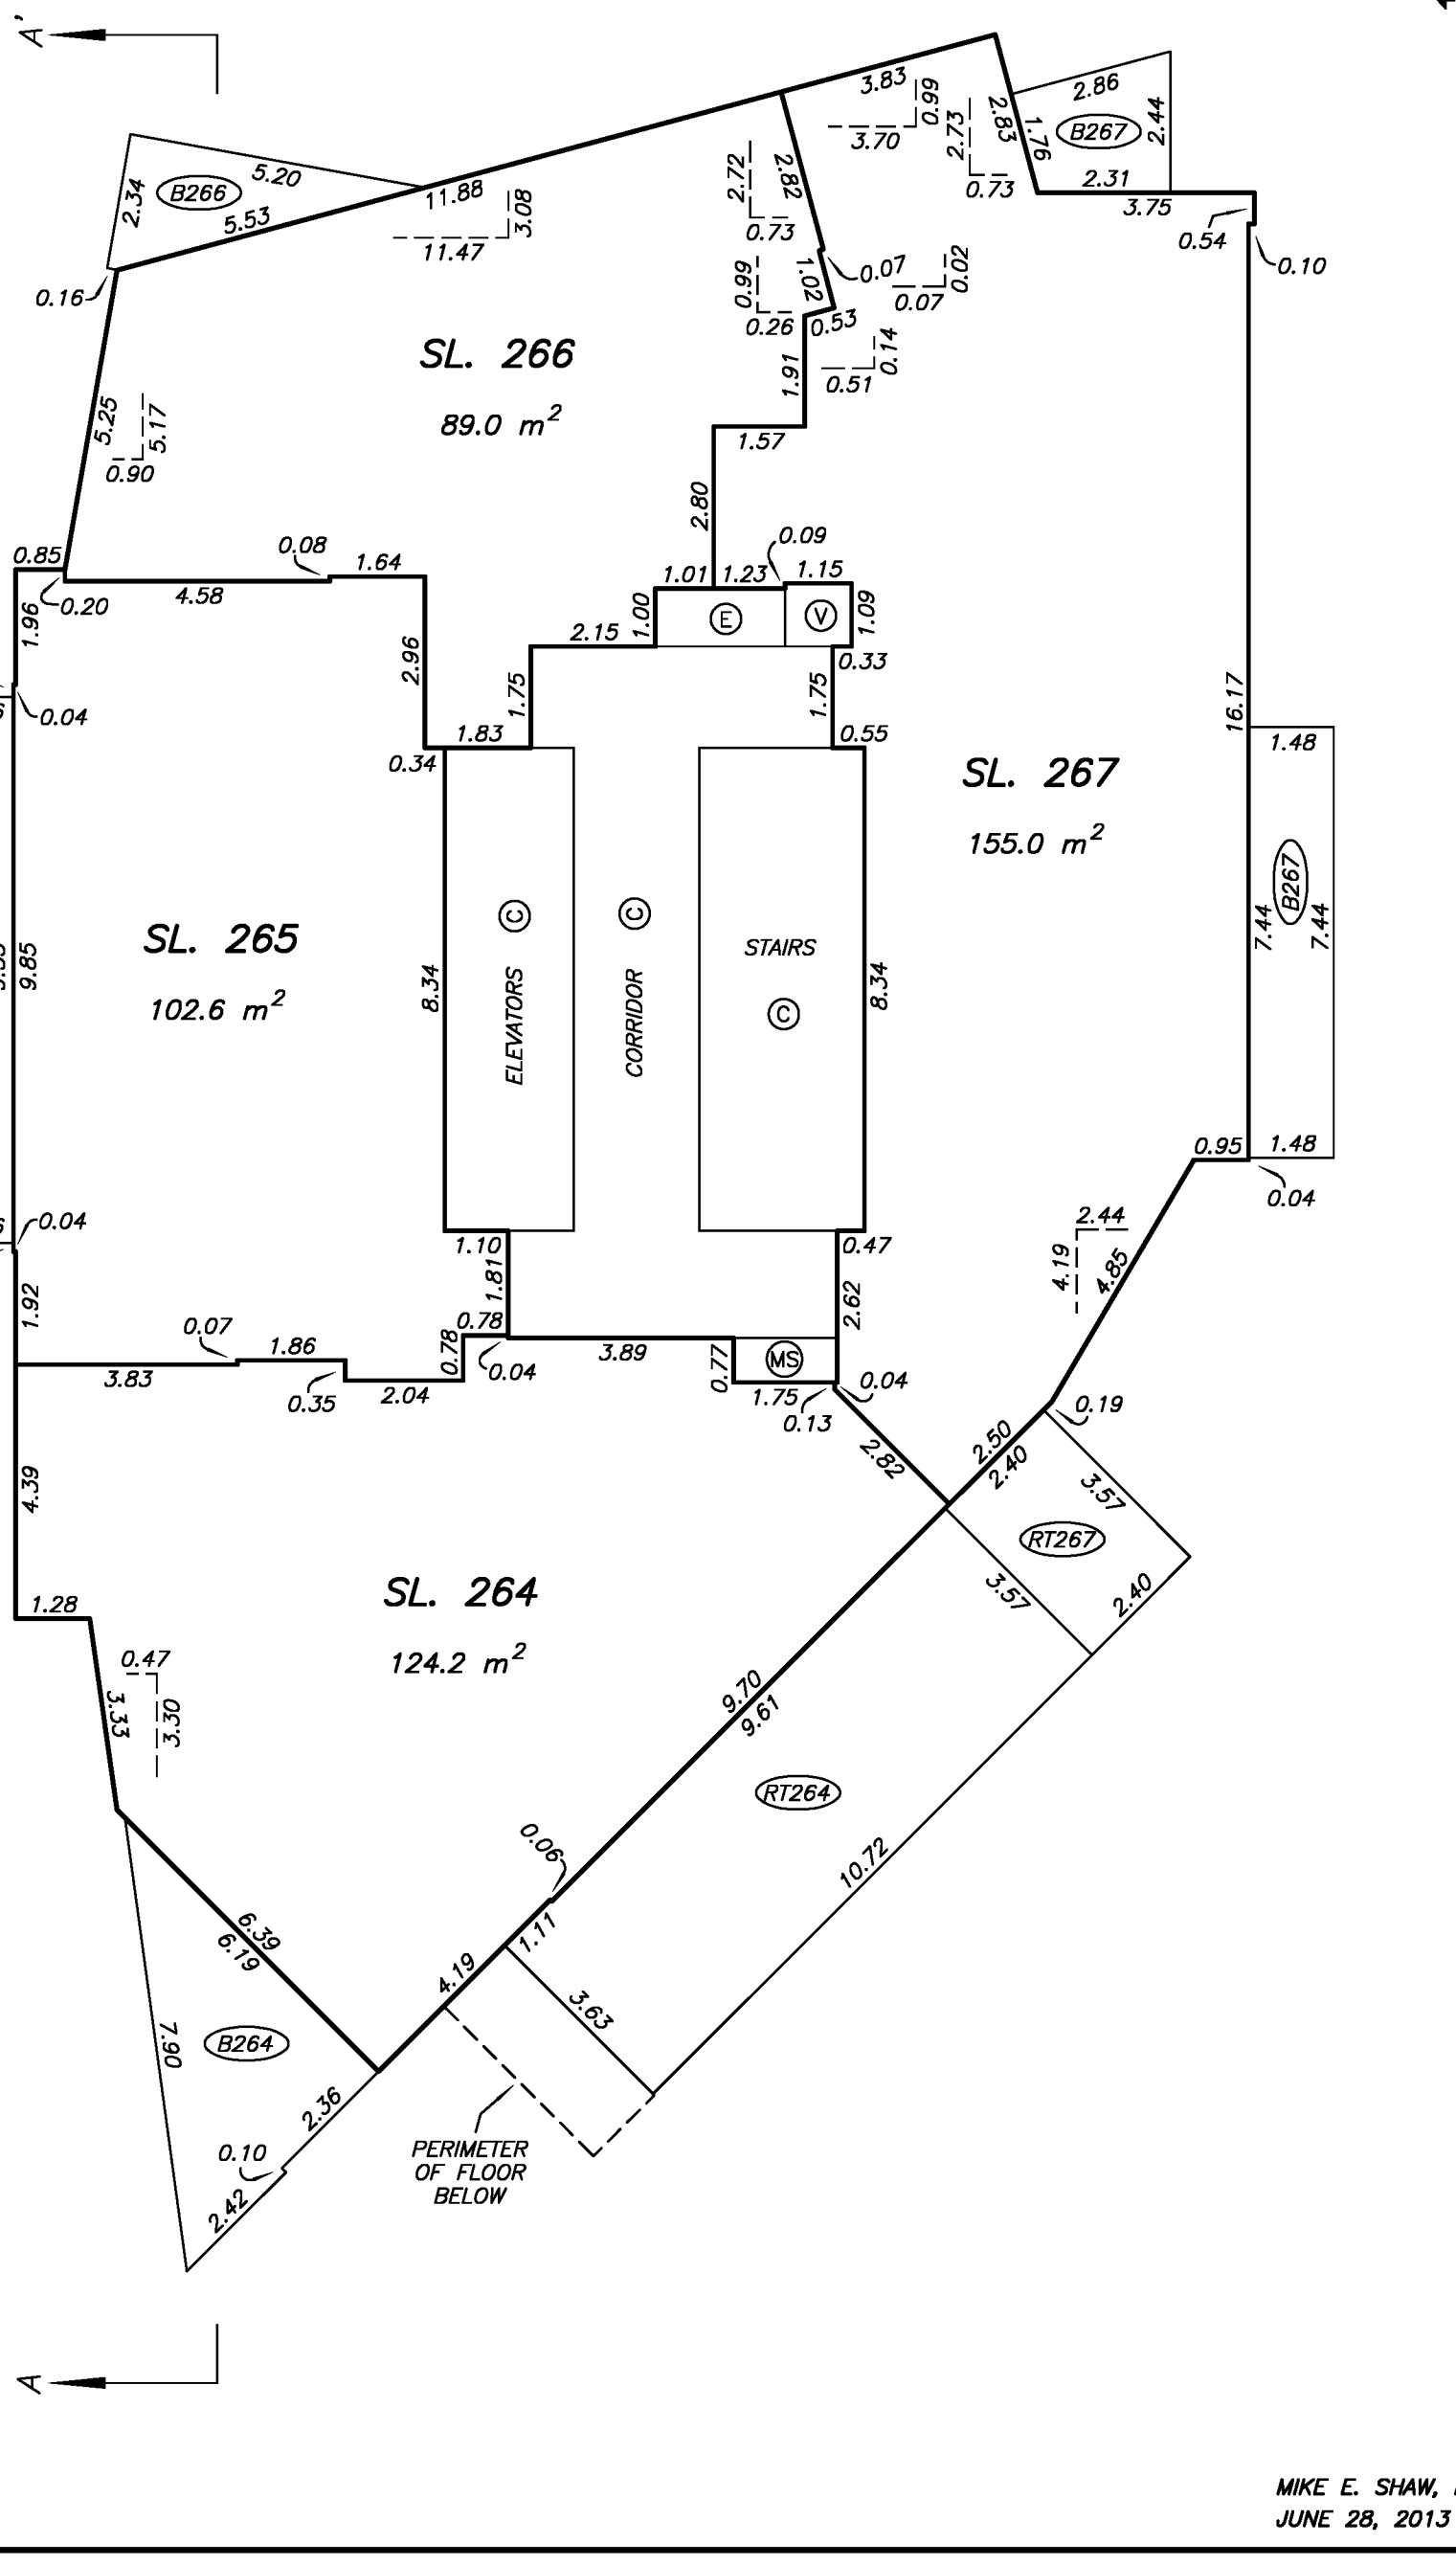

DRAWING # 30762-6
FILE # 30762-6_L40

MIKE E. SHAW, B.C.L.S.
JUNE 28, 2013

LEVEL 41 FLOOR PLAN

STRATA PLAN EPS1231

SCALE 1:125

2 0 2 4

ALL DISTANCES ARE IN METRES.

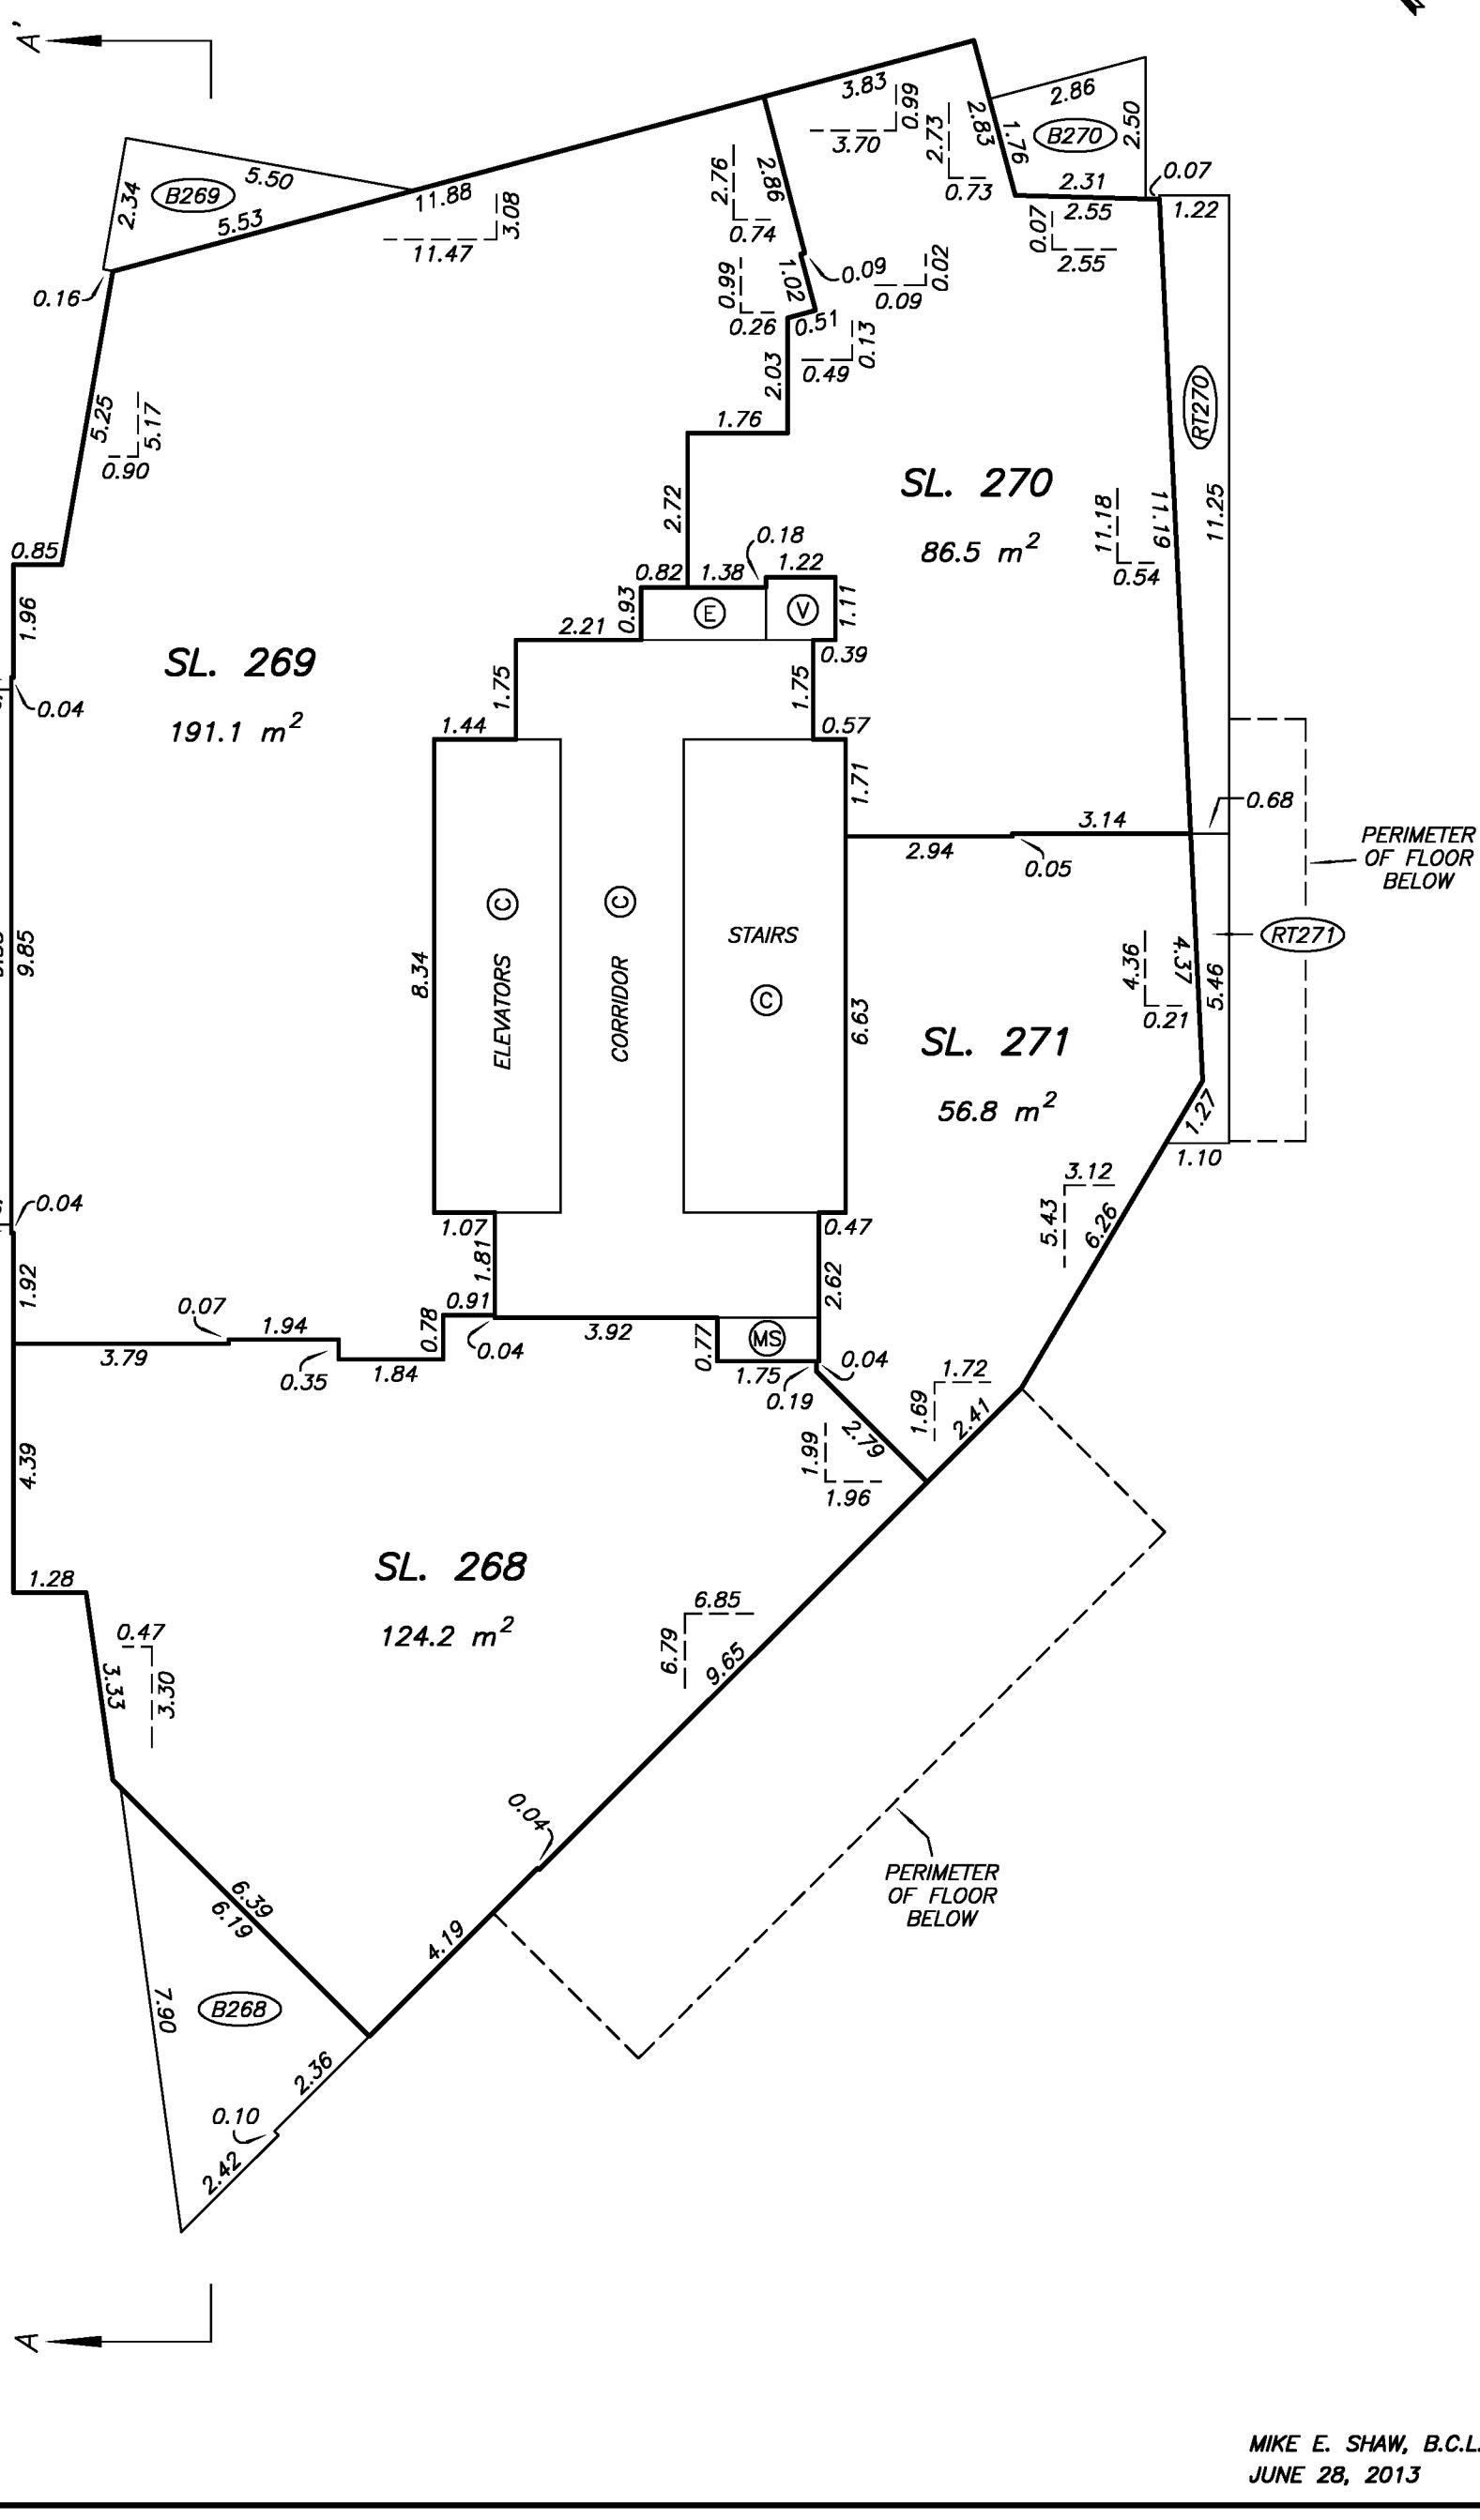

DRAWING # 30762-6
FILE # 30762-6_L41

MIKE E. SHAW, B.C.L.S.
JUNE 28, 2013

LEVEL 42 FLOOR PLAN

STRATA PLAN EPS1231

SCALE 1:125

2 0 2 4

ALL DISTANCES ARE IN METRES.

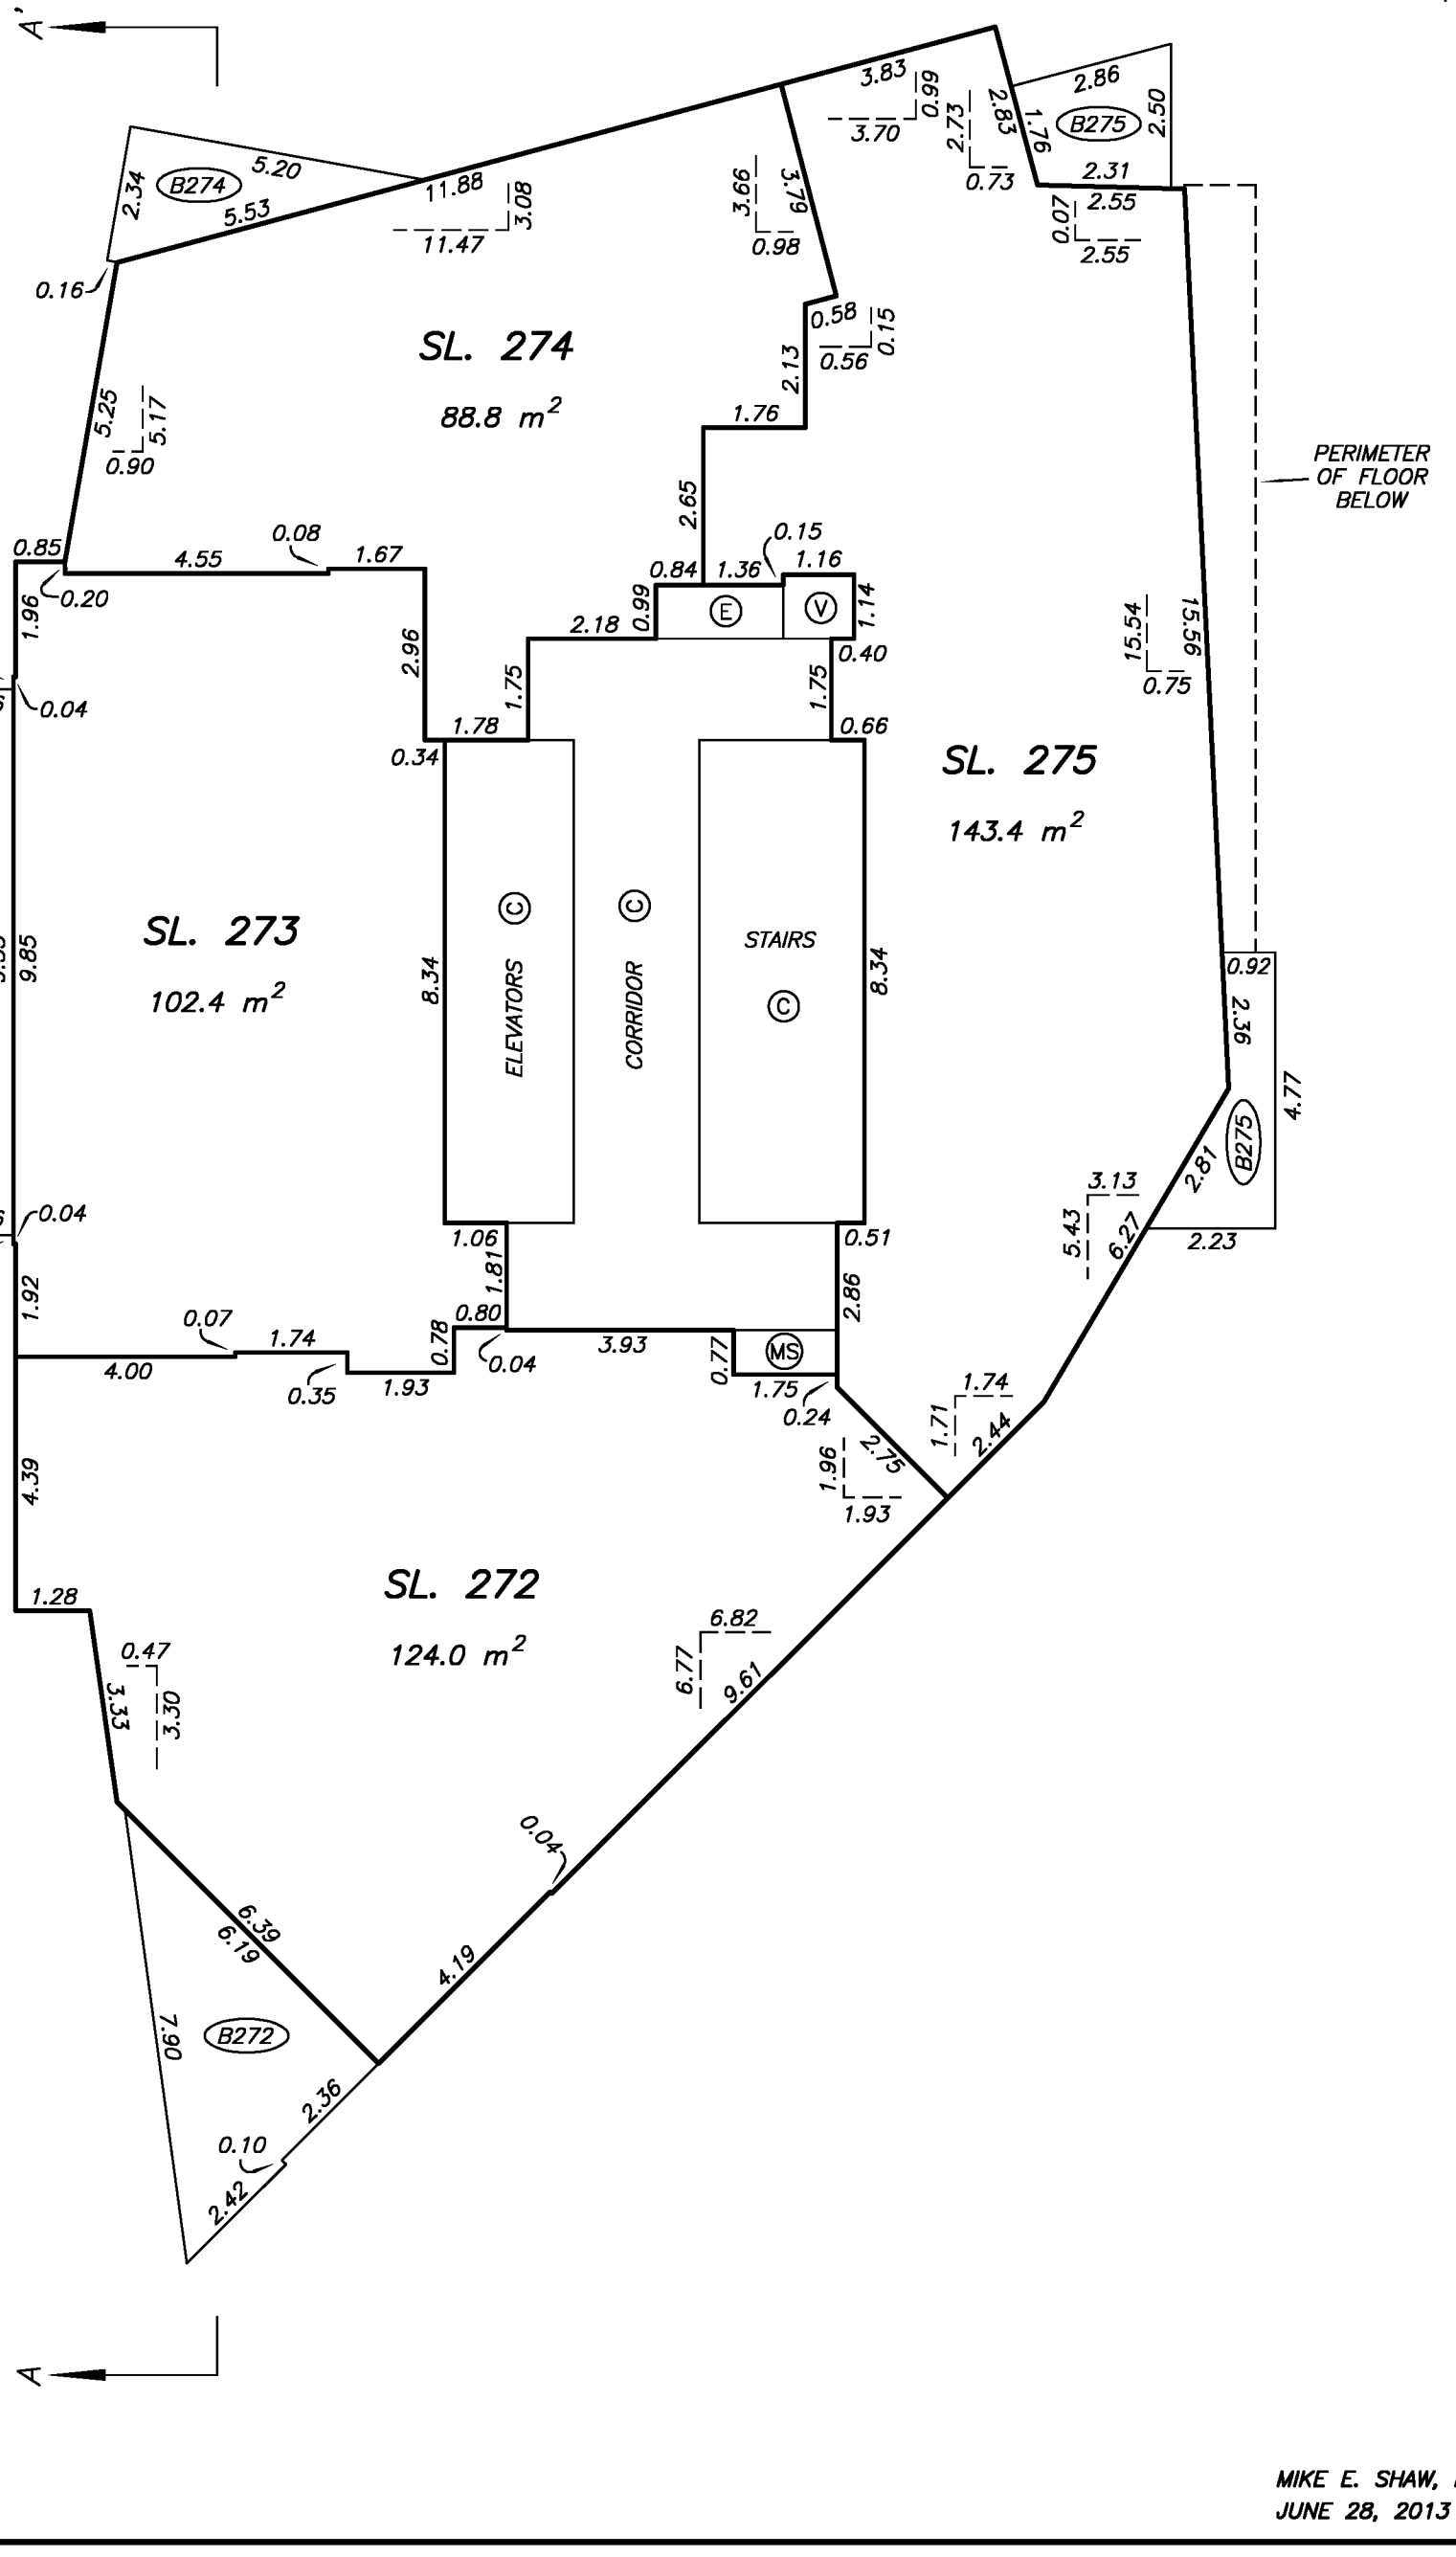

DRAWING # 30762-6
FILE # 30762-6_L42

MIKE E. SHAW, B.C.L.S.
JUNE 28, 2013

LEVEL 43 FLOOR PLAN

STRATA PLAN EPS1231

SCALE 1:125

2 0 2 4

ALL DISTANCES ARE IN METRES.

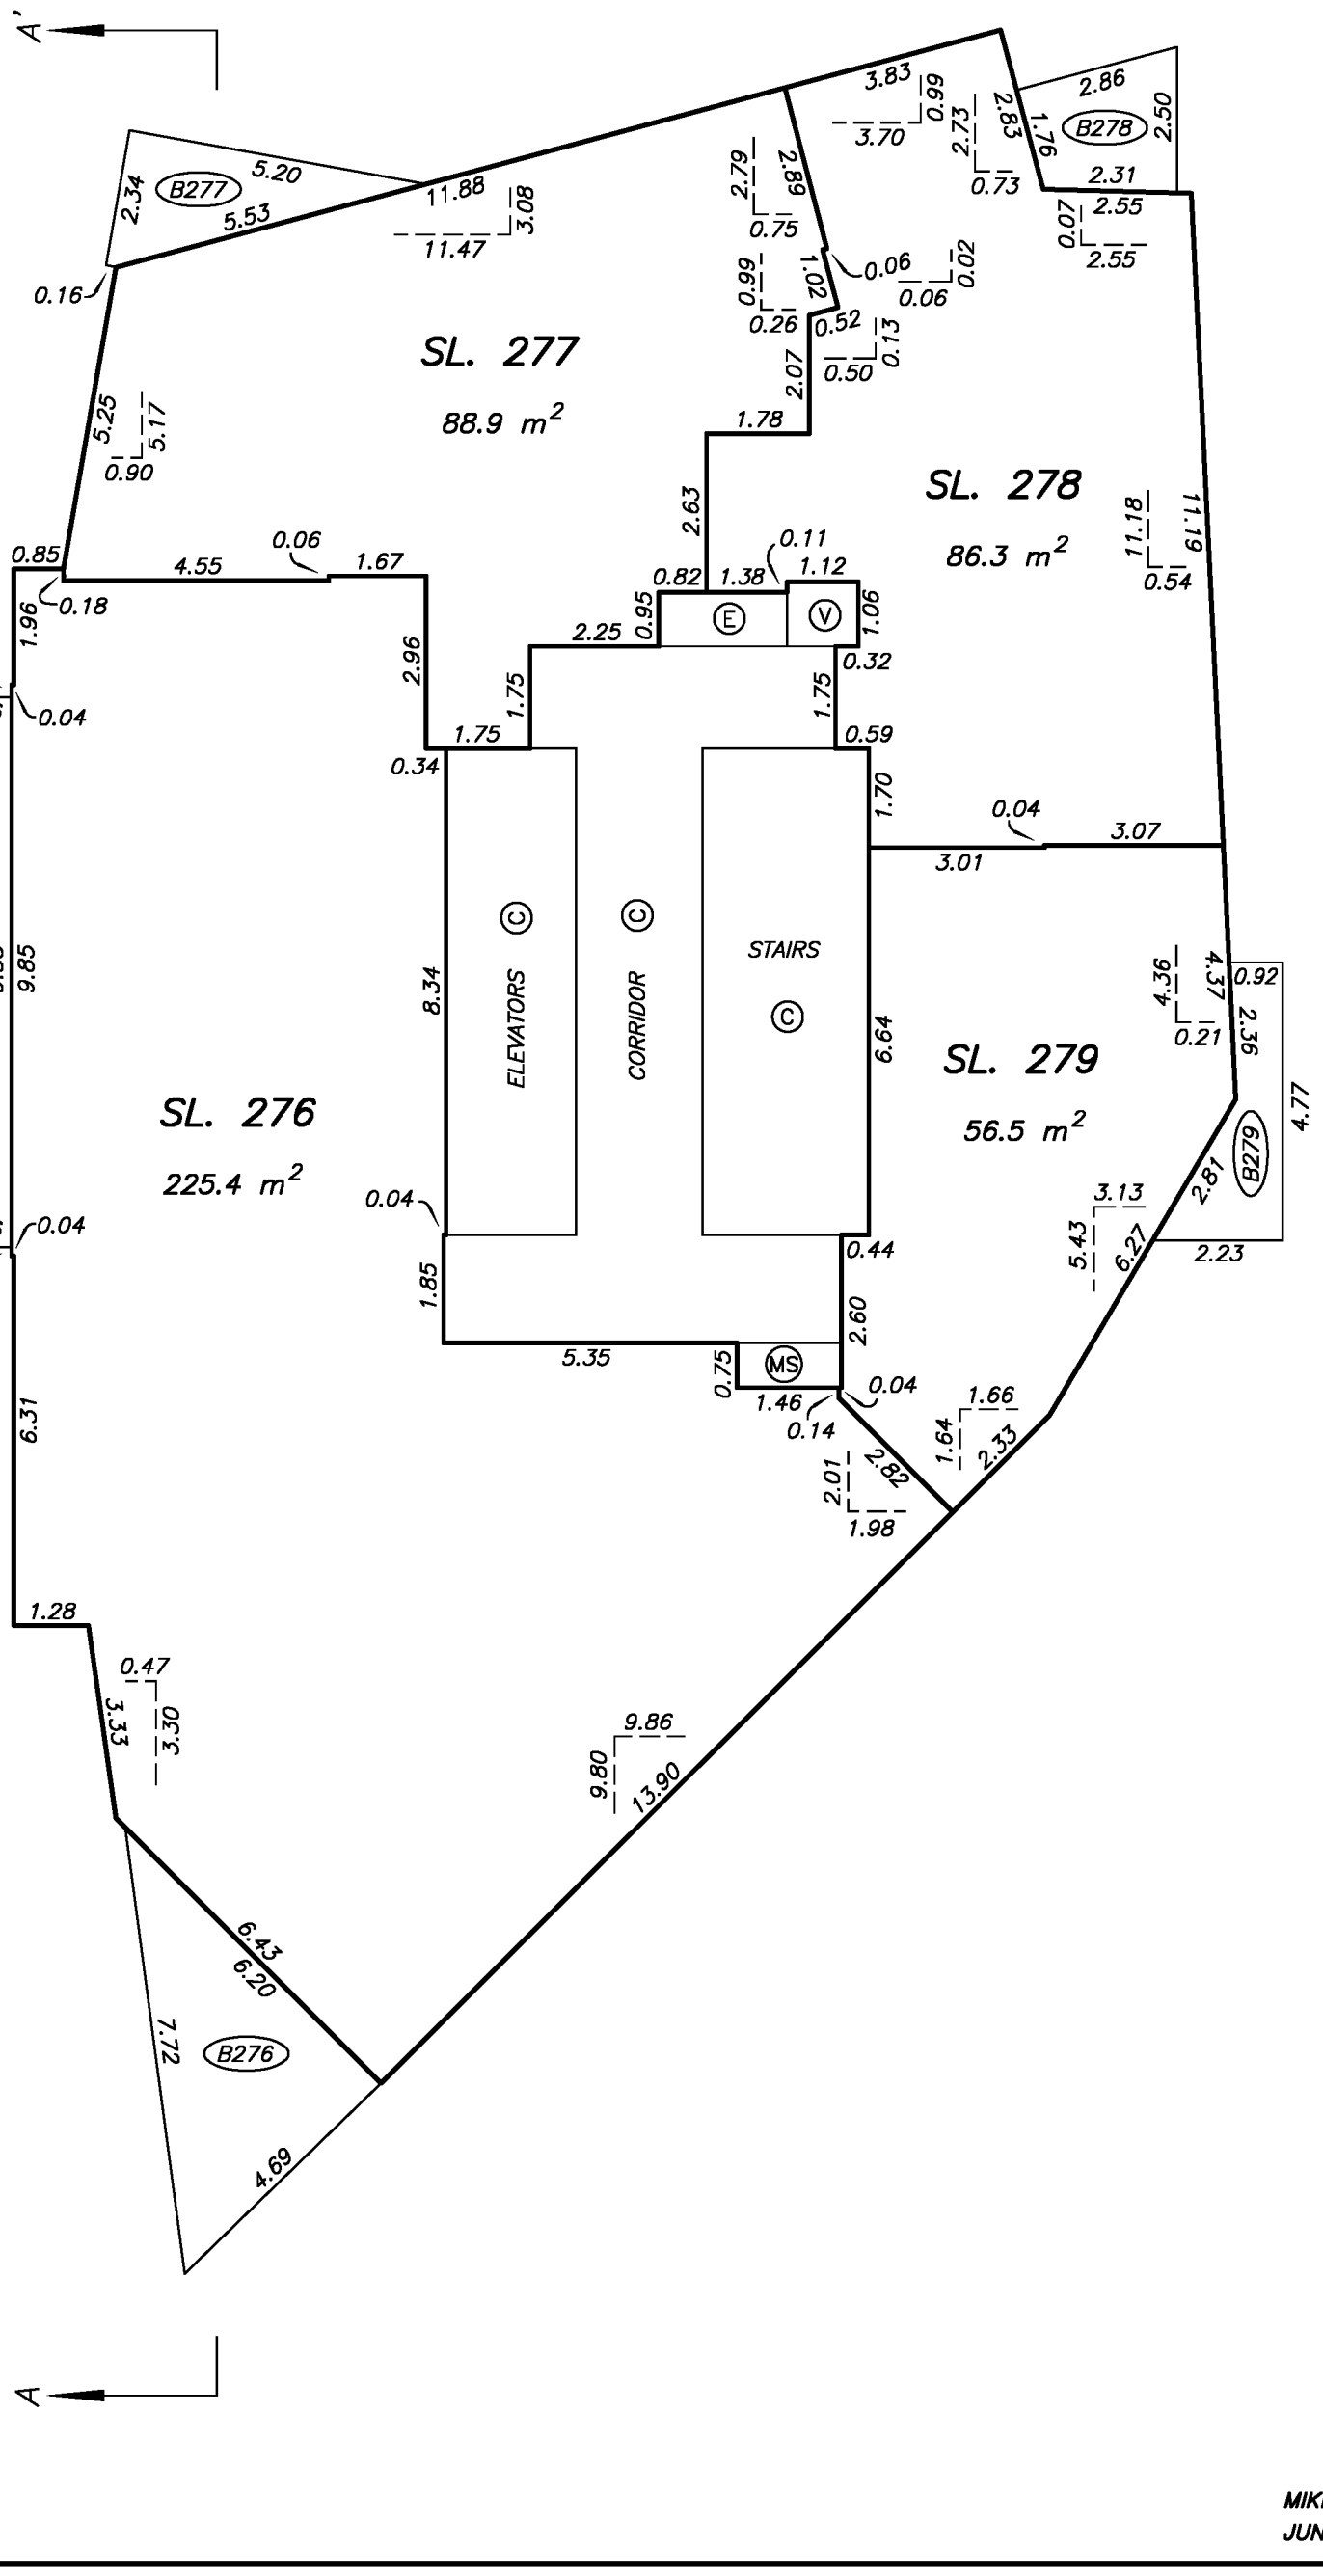

DRAWING # 30762-6
FILE # 30762-6_L43

MIKE E. SHAW, B.C.L.S.
JUNE 28, 2013

LEVEL 45 FLOOR PLAN

STRATA PLAN EPS1231

SCALE 1:125

2 0 2 4

ALL DISTANCES ARE IN METRES.

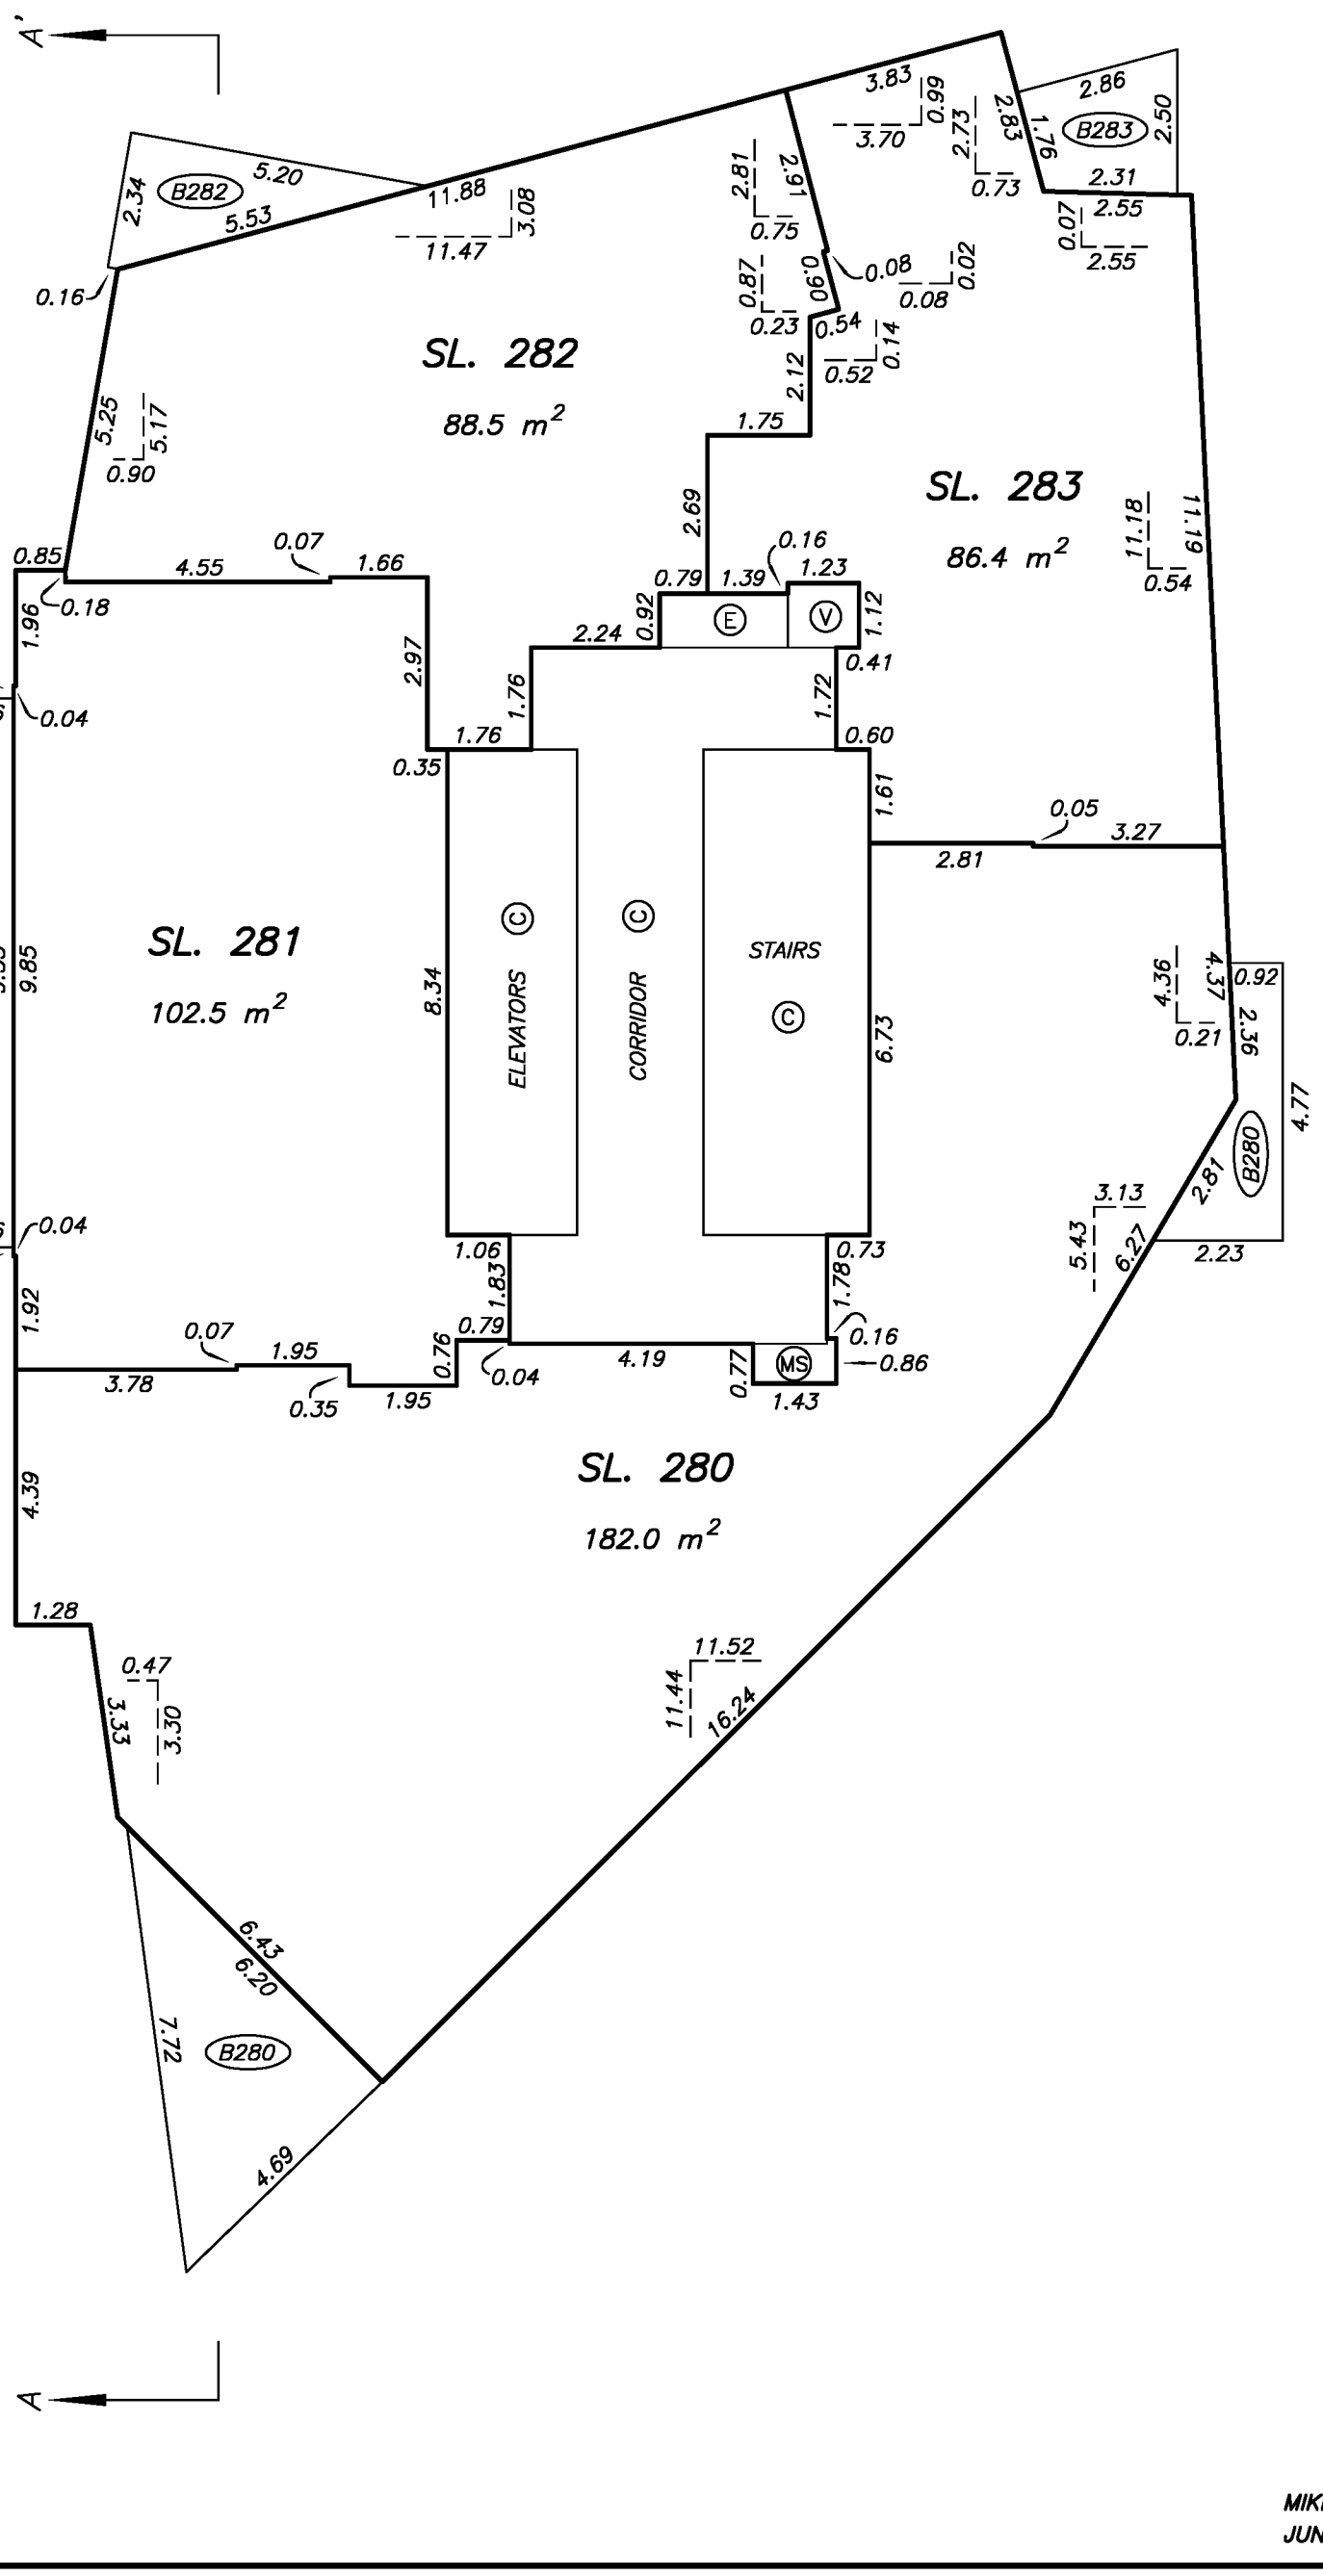

DRAWING # 30762-6
FILE # 30762-6_L45

MIKE E. SHAW, B.C.L.S.
JUNE 28, 2013

LEVEL 46 FLOOR PLAN

STRATA PLAN EPS1231

SCALE 1:125

2 0 2 4

ALL DISTANCES ARE IN METRES.

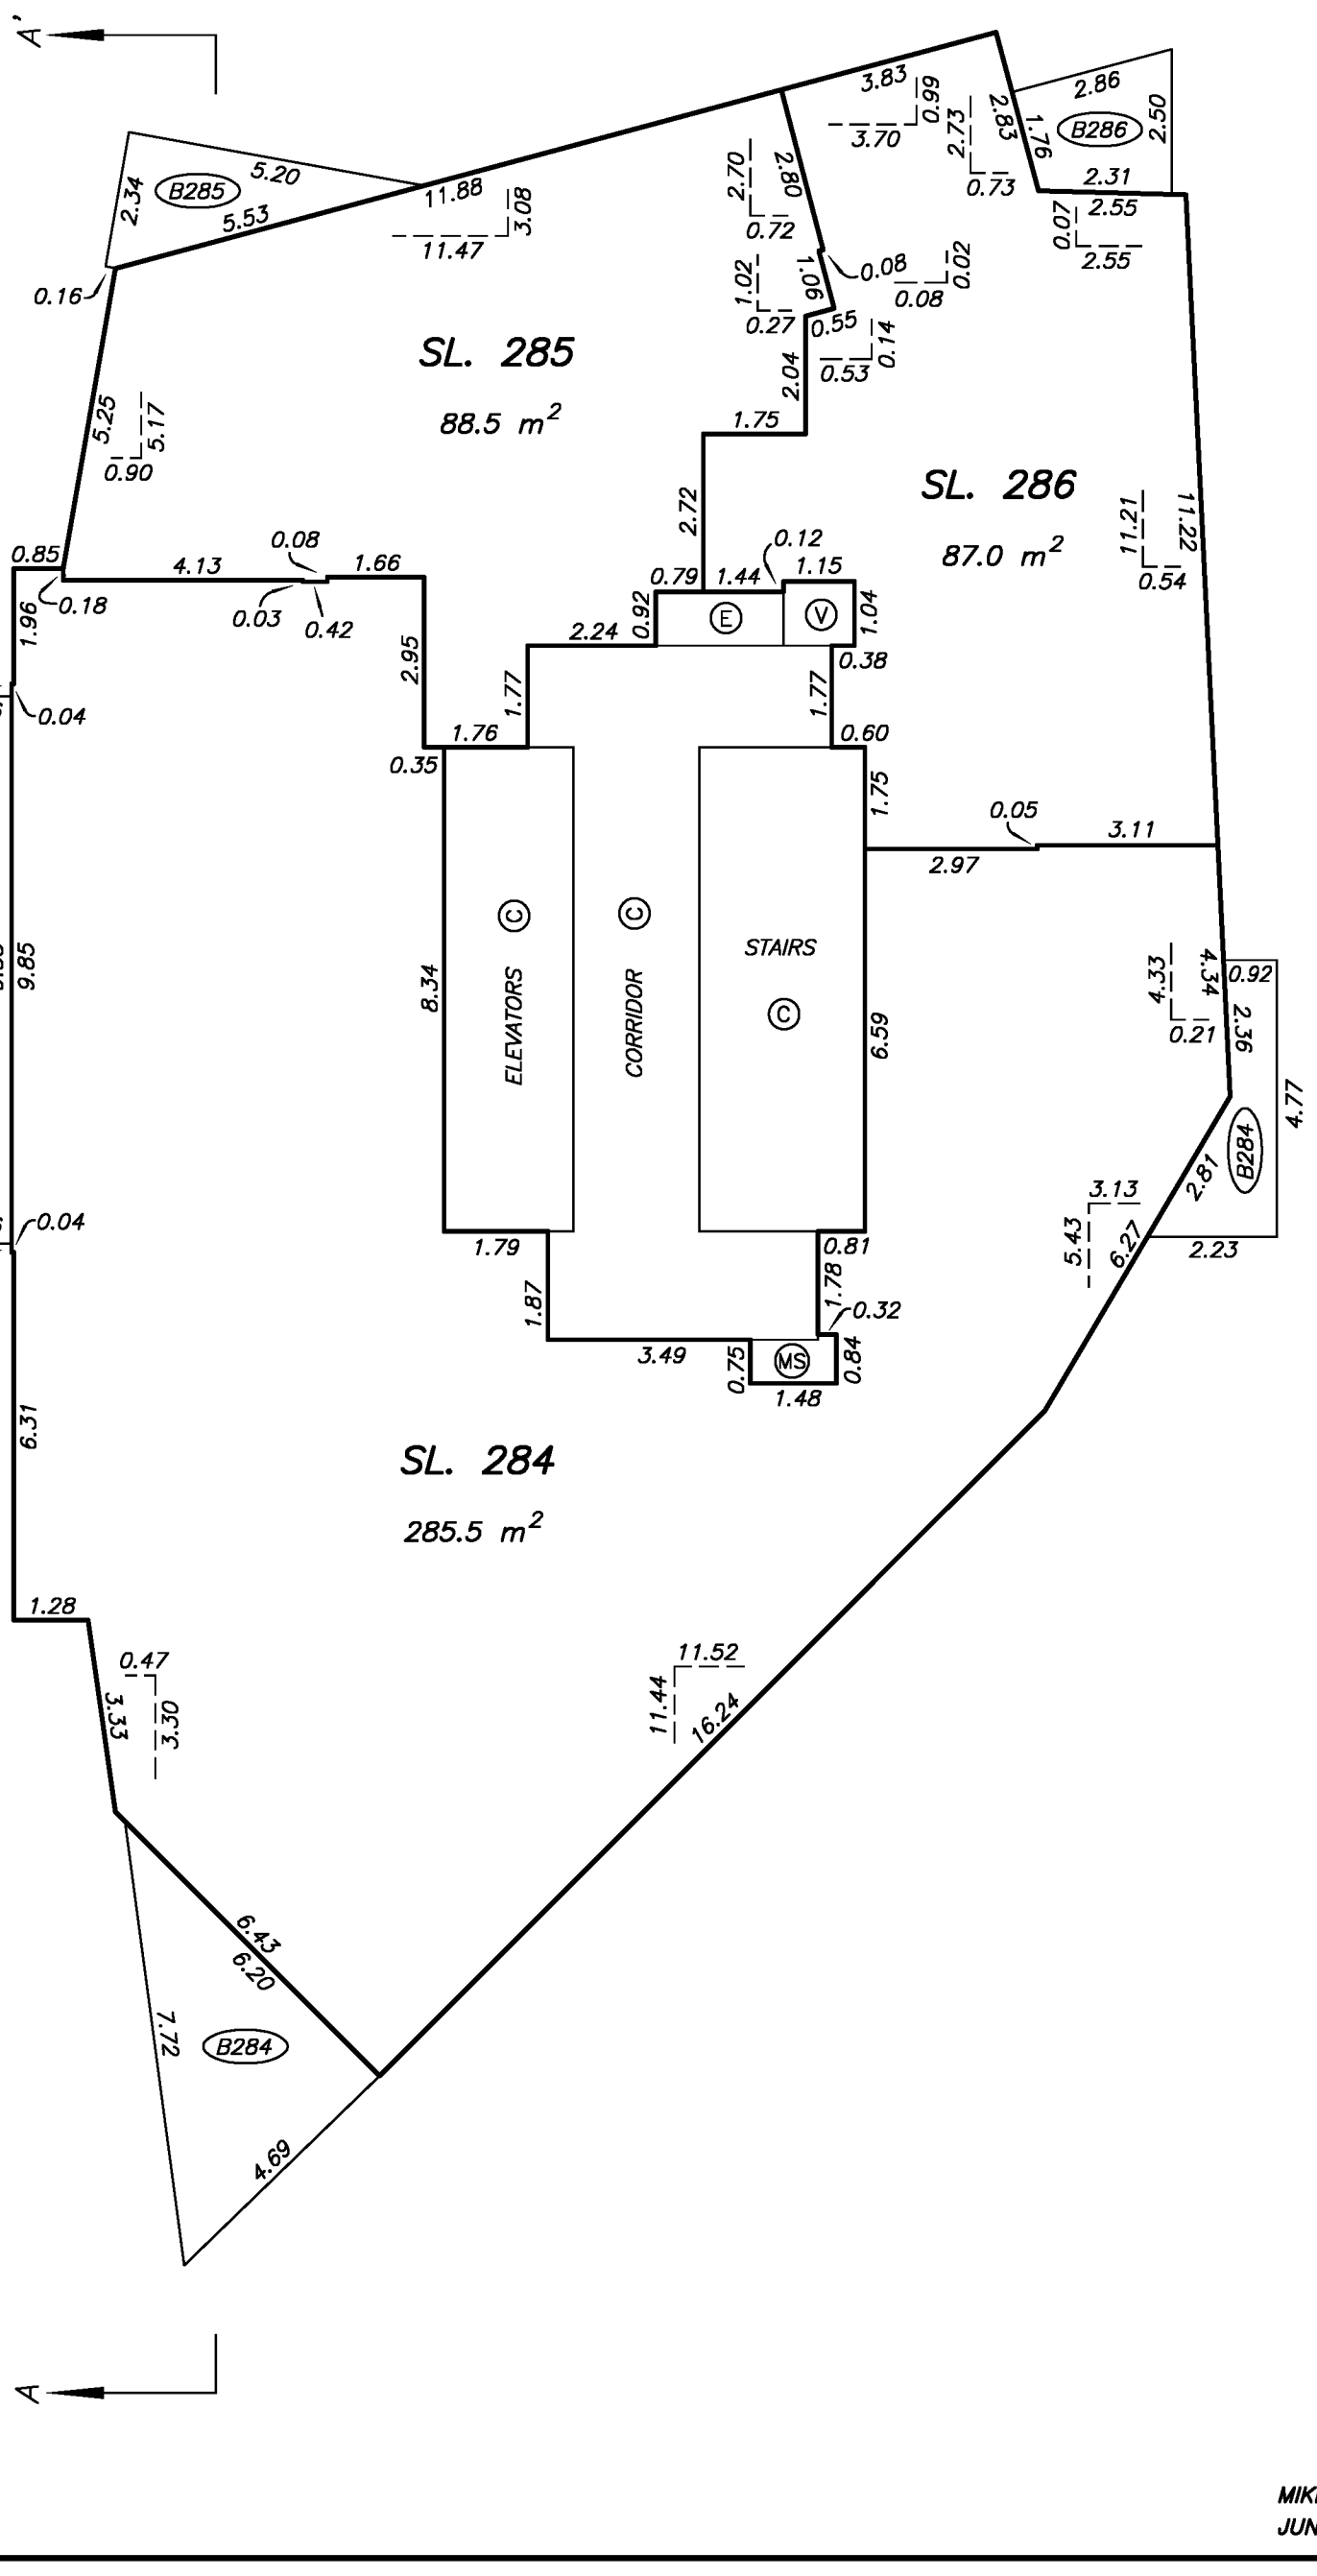

DRAWING # 30762-6
FILE # 30762-6_L46

MIKE E. SHAW, B.C.L.S.
JUNE 28, 2013

LEVEL 47 FLOOR PLAN

SCALE 1:125

2 0 2 4

ALL DISTANCES ARE IN METRES.

STRATA PLAN EPS1231

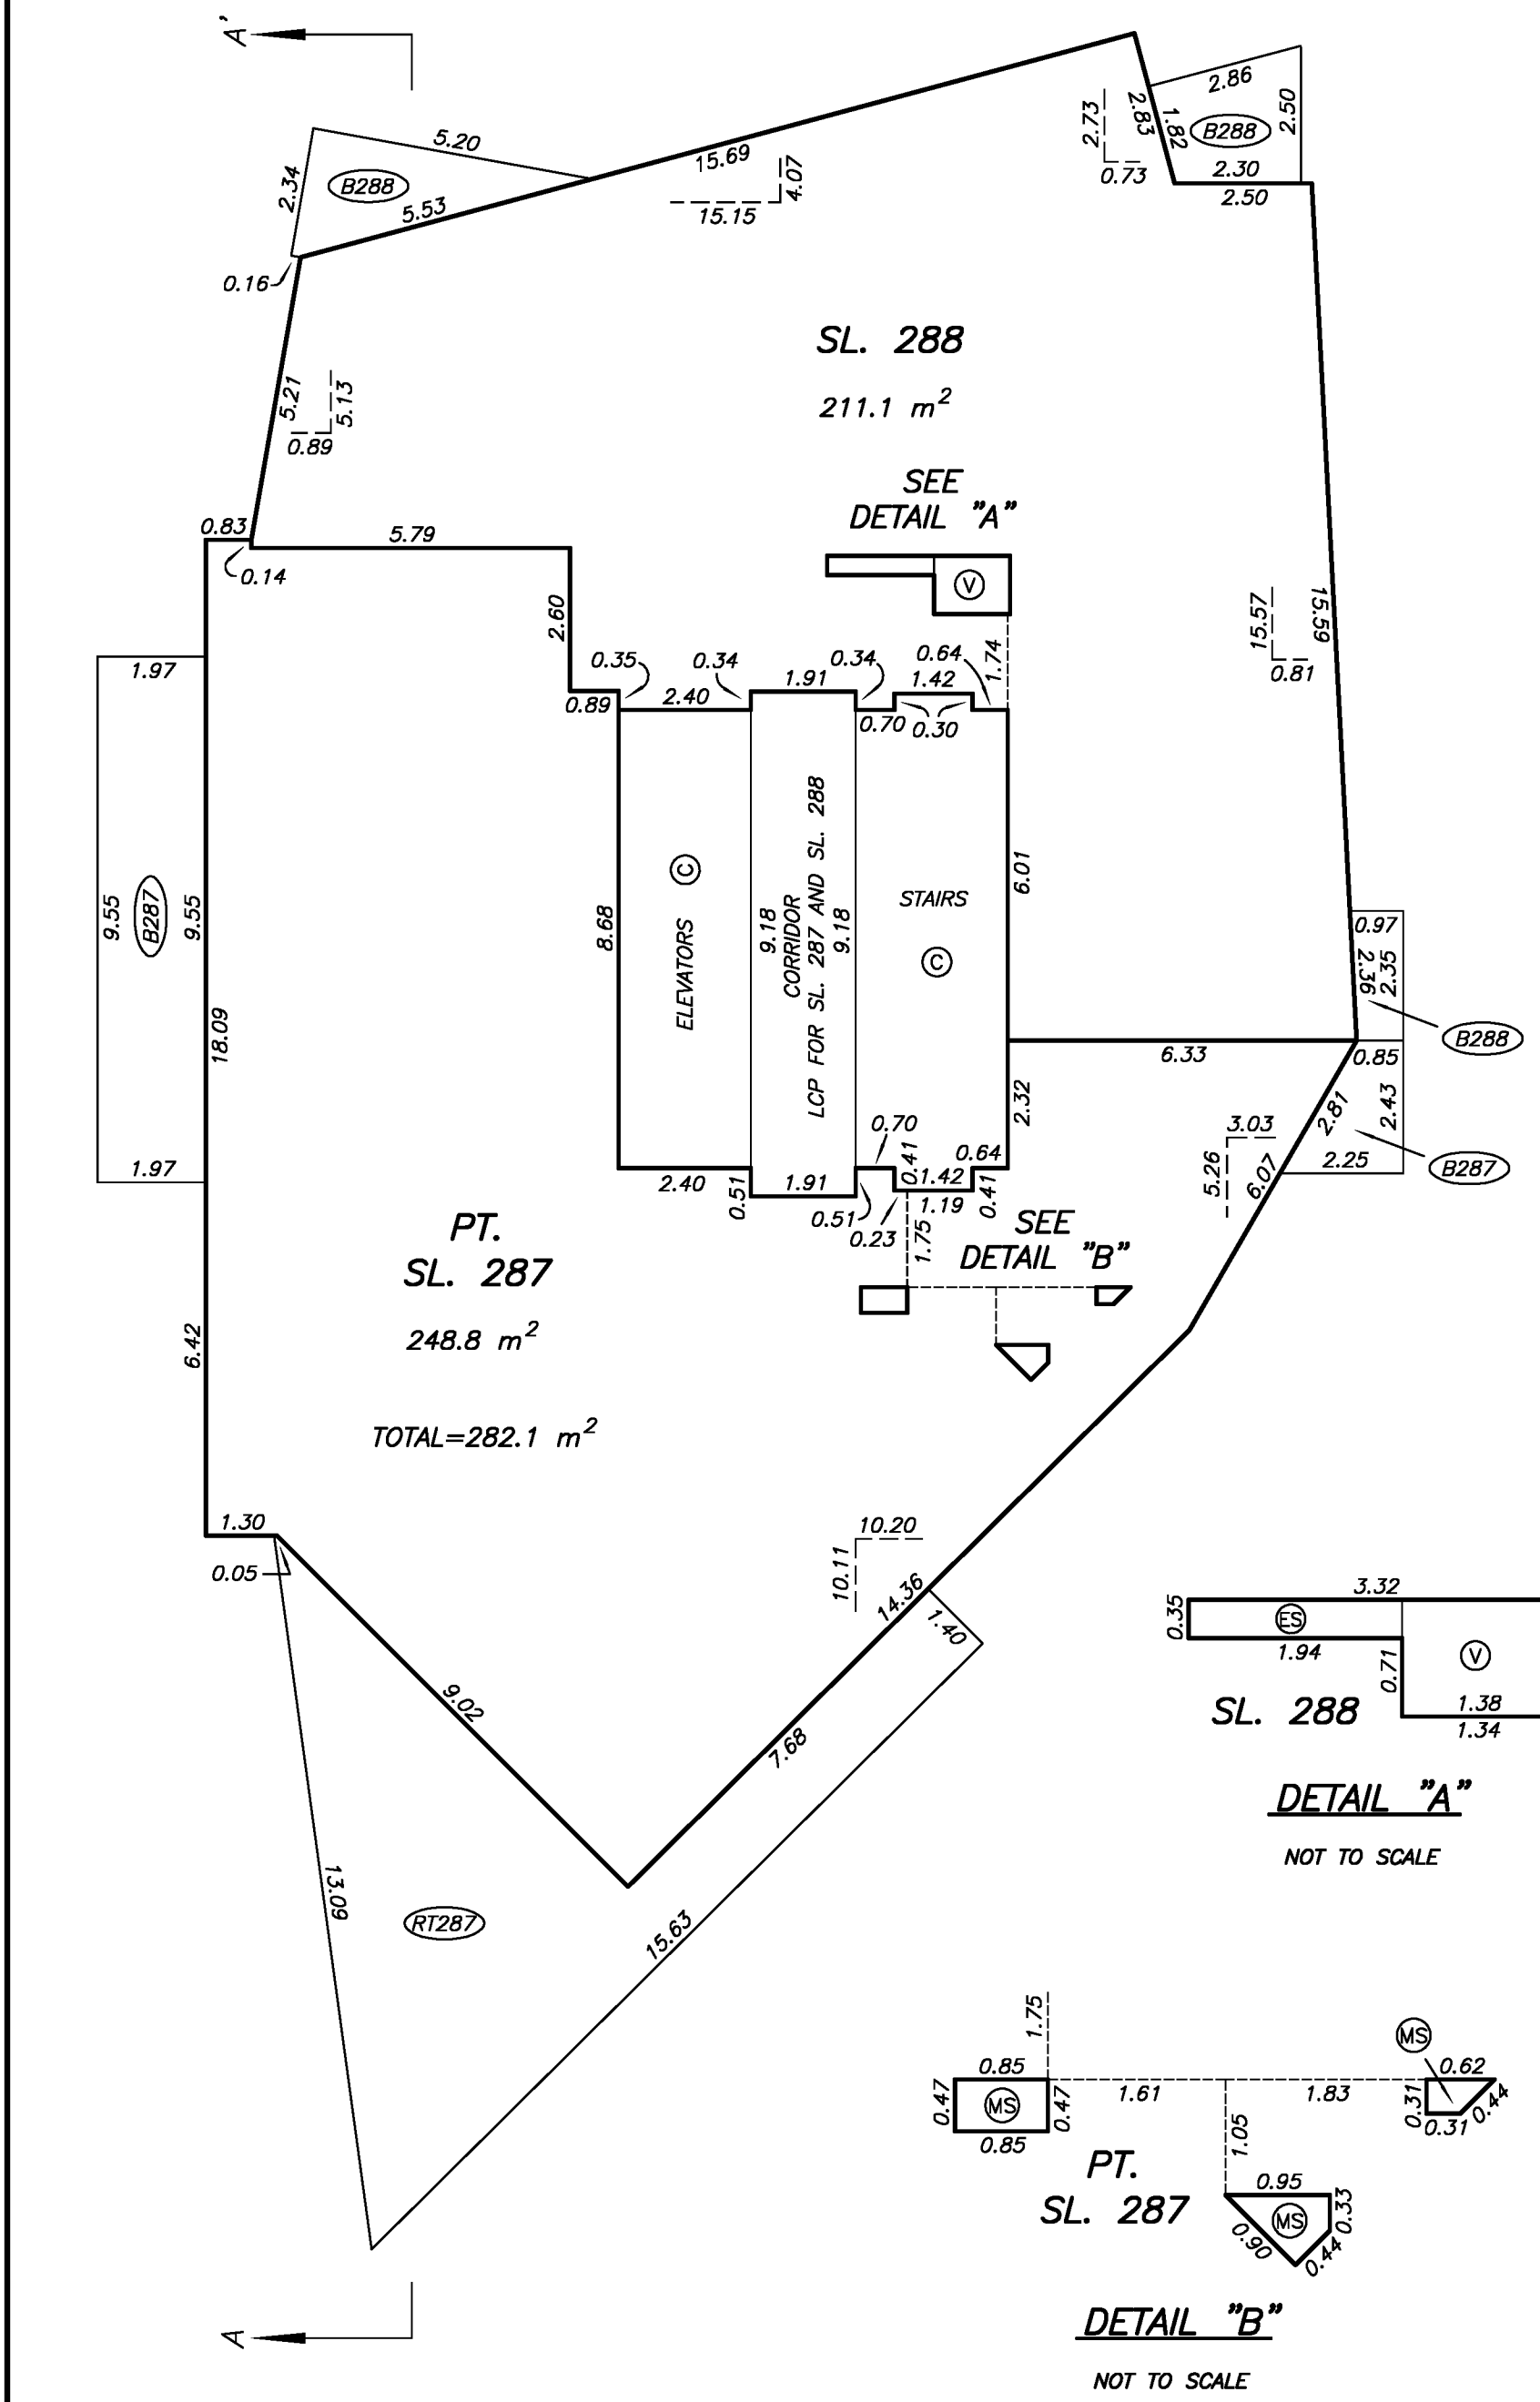

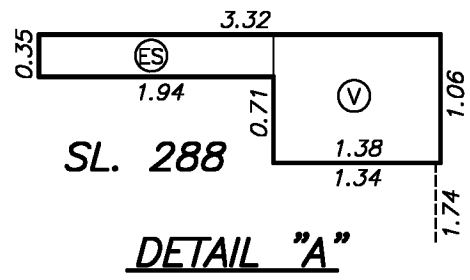

DETAIL "A"

NOT TO SCALE

DETAIL "B"

NOT TO SCALE

DRAWING # 30762-6
FILE # 30762-6_L47

MIKE E. SHAW, B.C.L.S.
JUNE 28, 2013

LEVEL 48 FLOOR PLAN

SCALE 1:125

2 0 2 4

ALL DISTANCES ARE IN METRES.

STRATA PLAN EPS1231

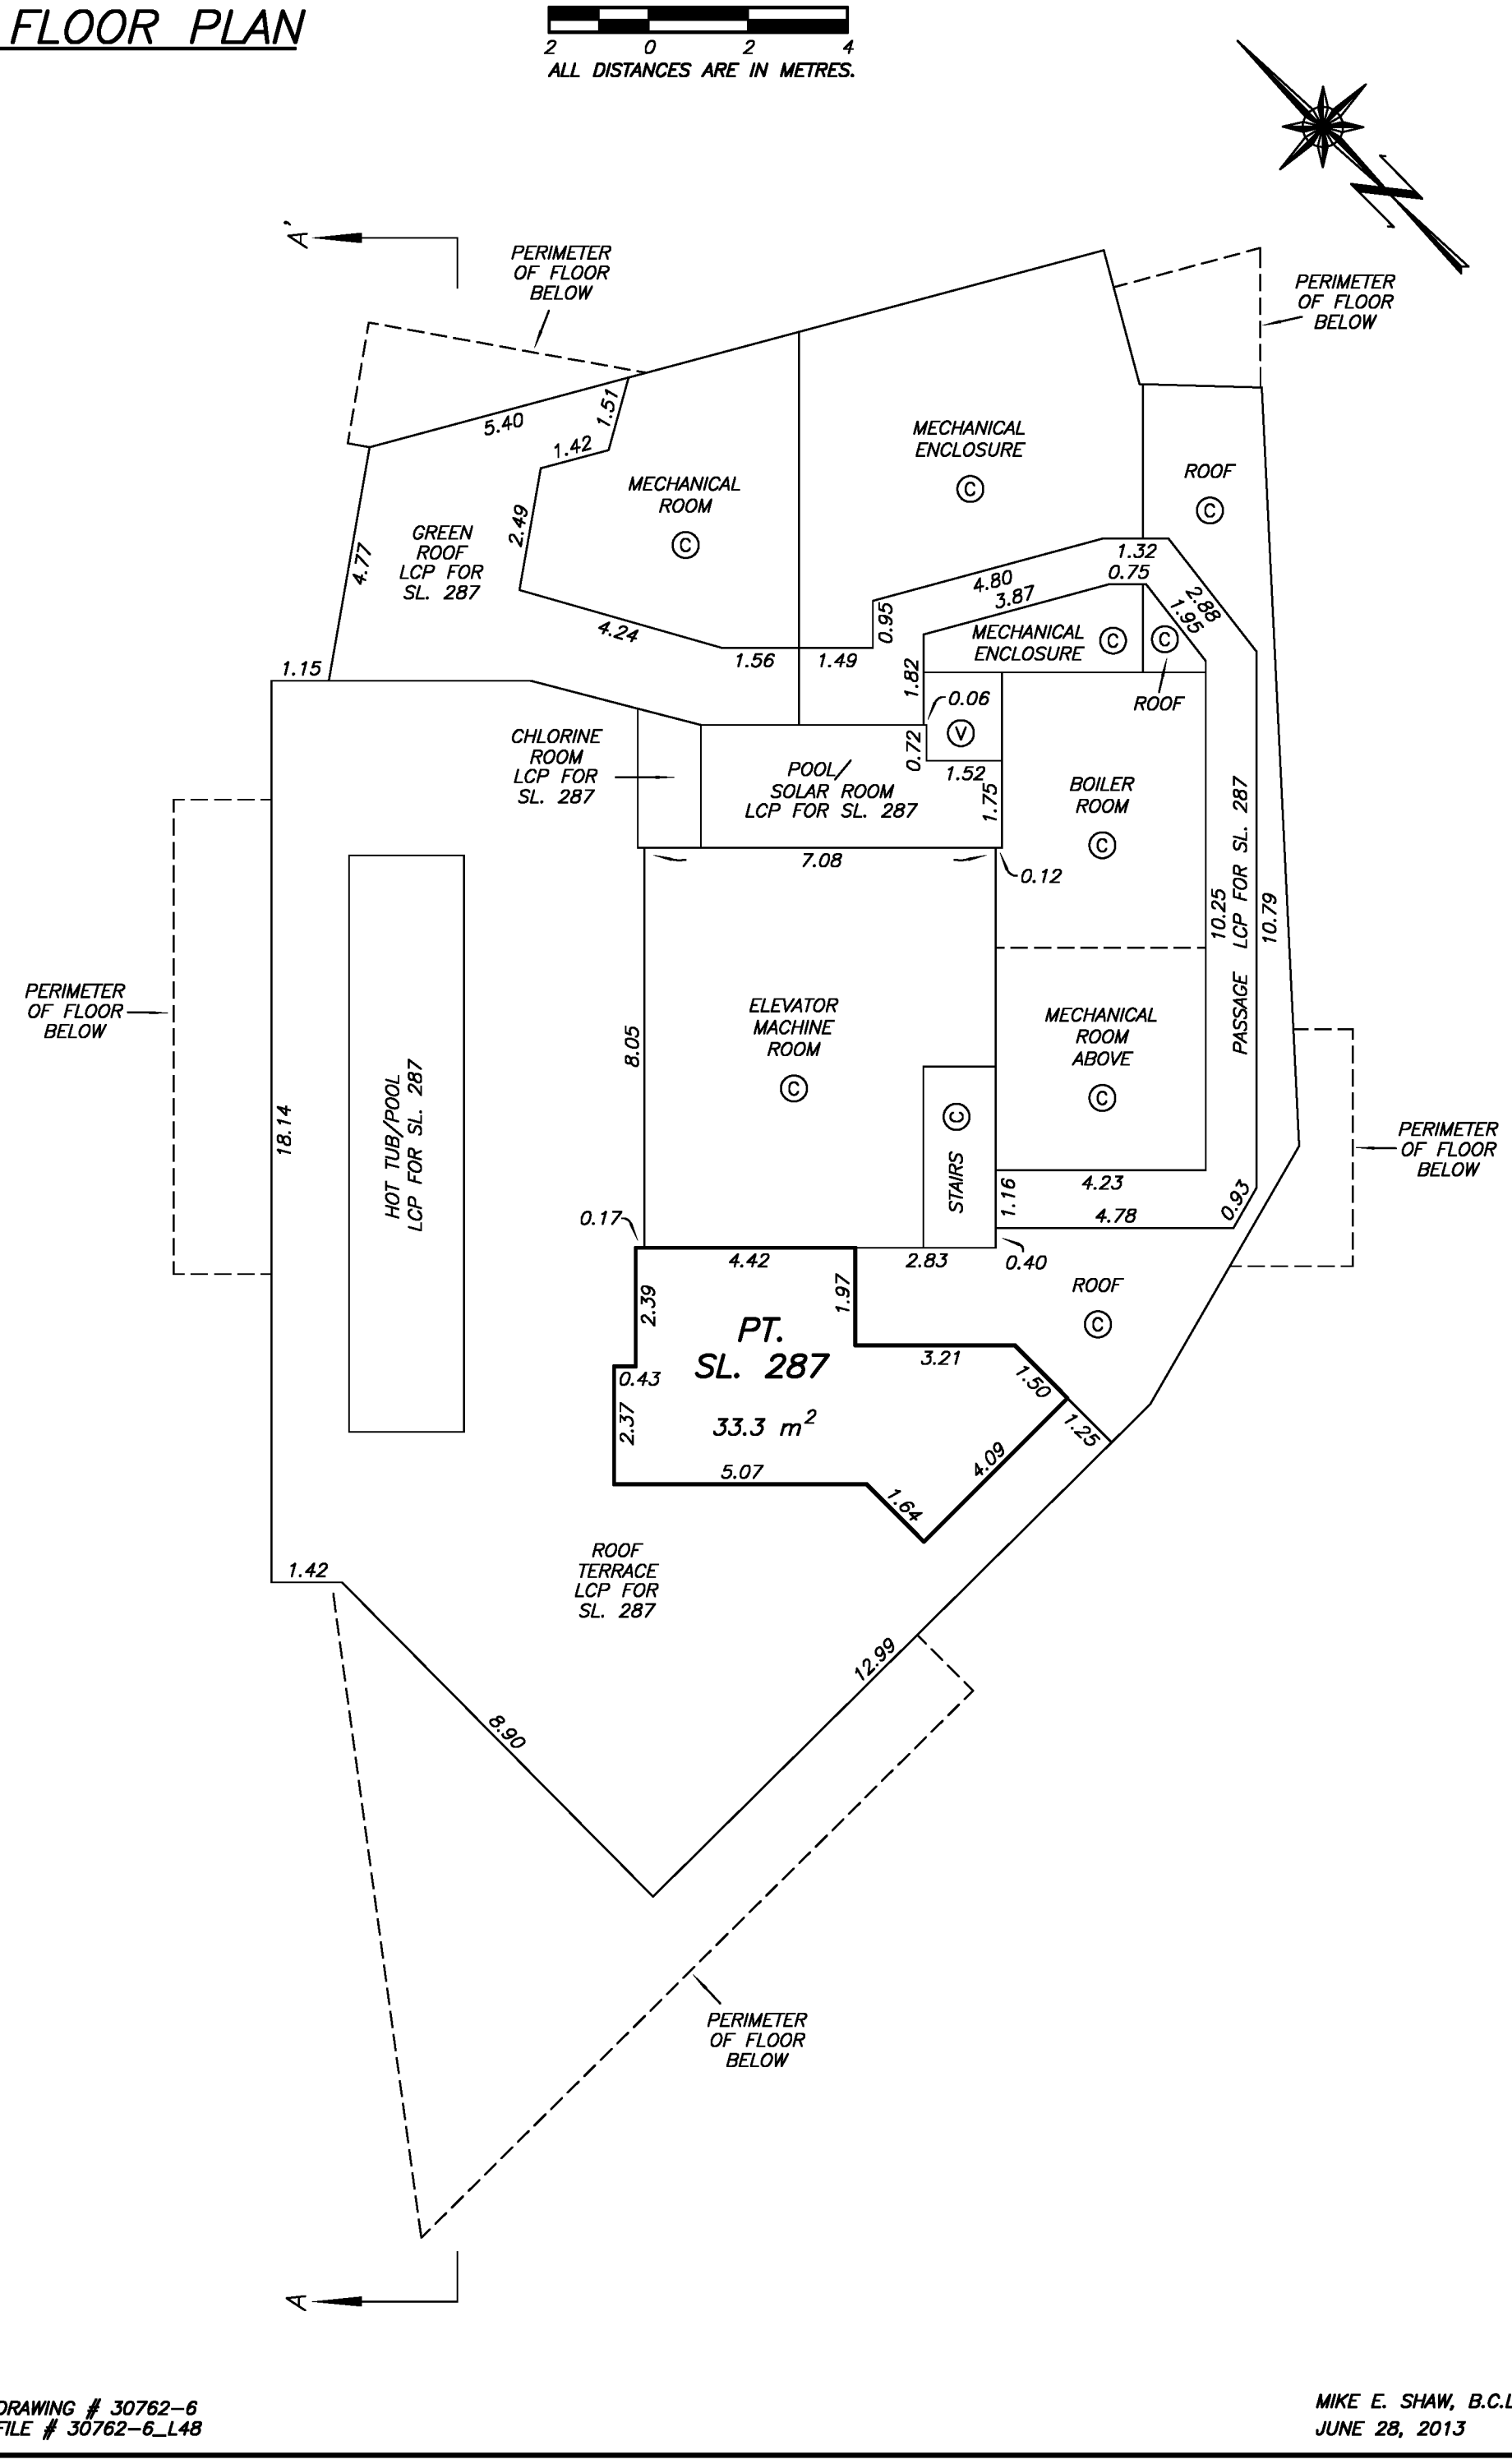

DRAWING # 30762-6
FILE # 30762-6_L48

MIKE E. SHAW, B.C.L.S.
JUNE 28, 2013

ROOF FLOOR PLAN

STRATA PLAN EPS1231

SCALE 1:125

2 0 2 4

ALL DISTANCES ARE IN METRES.

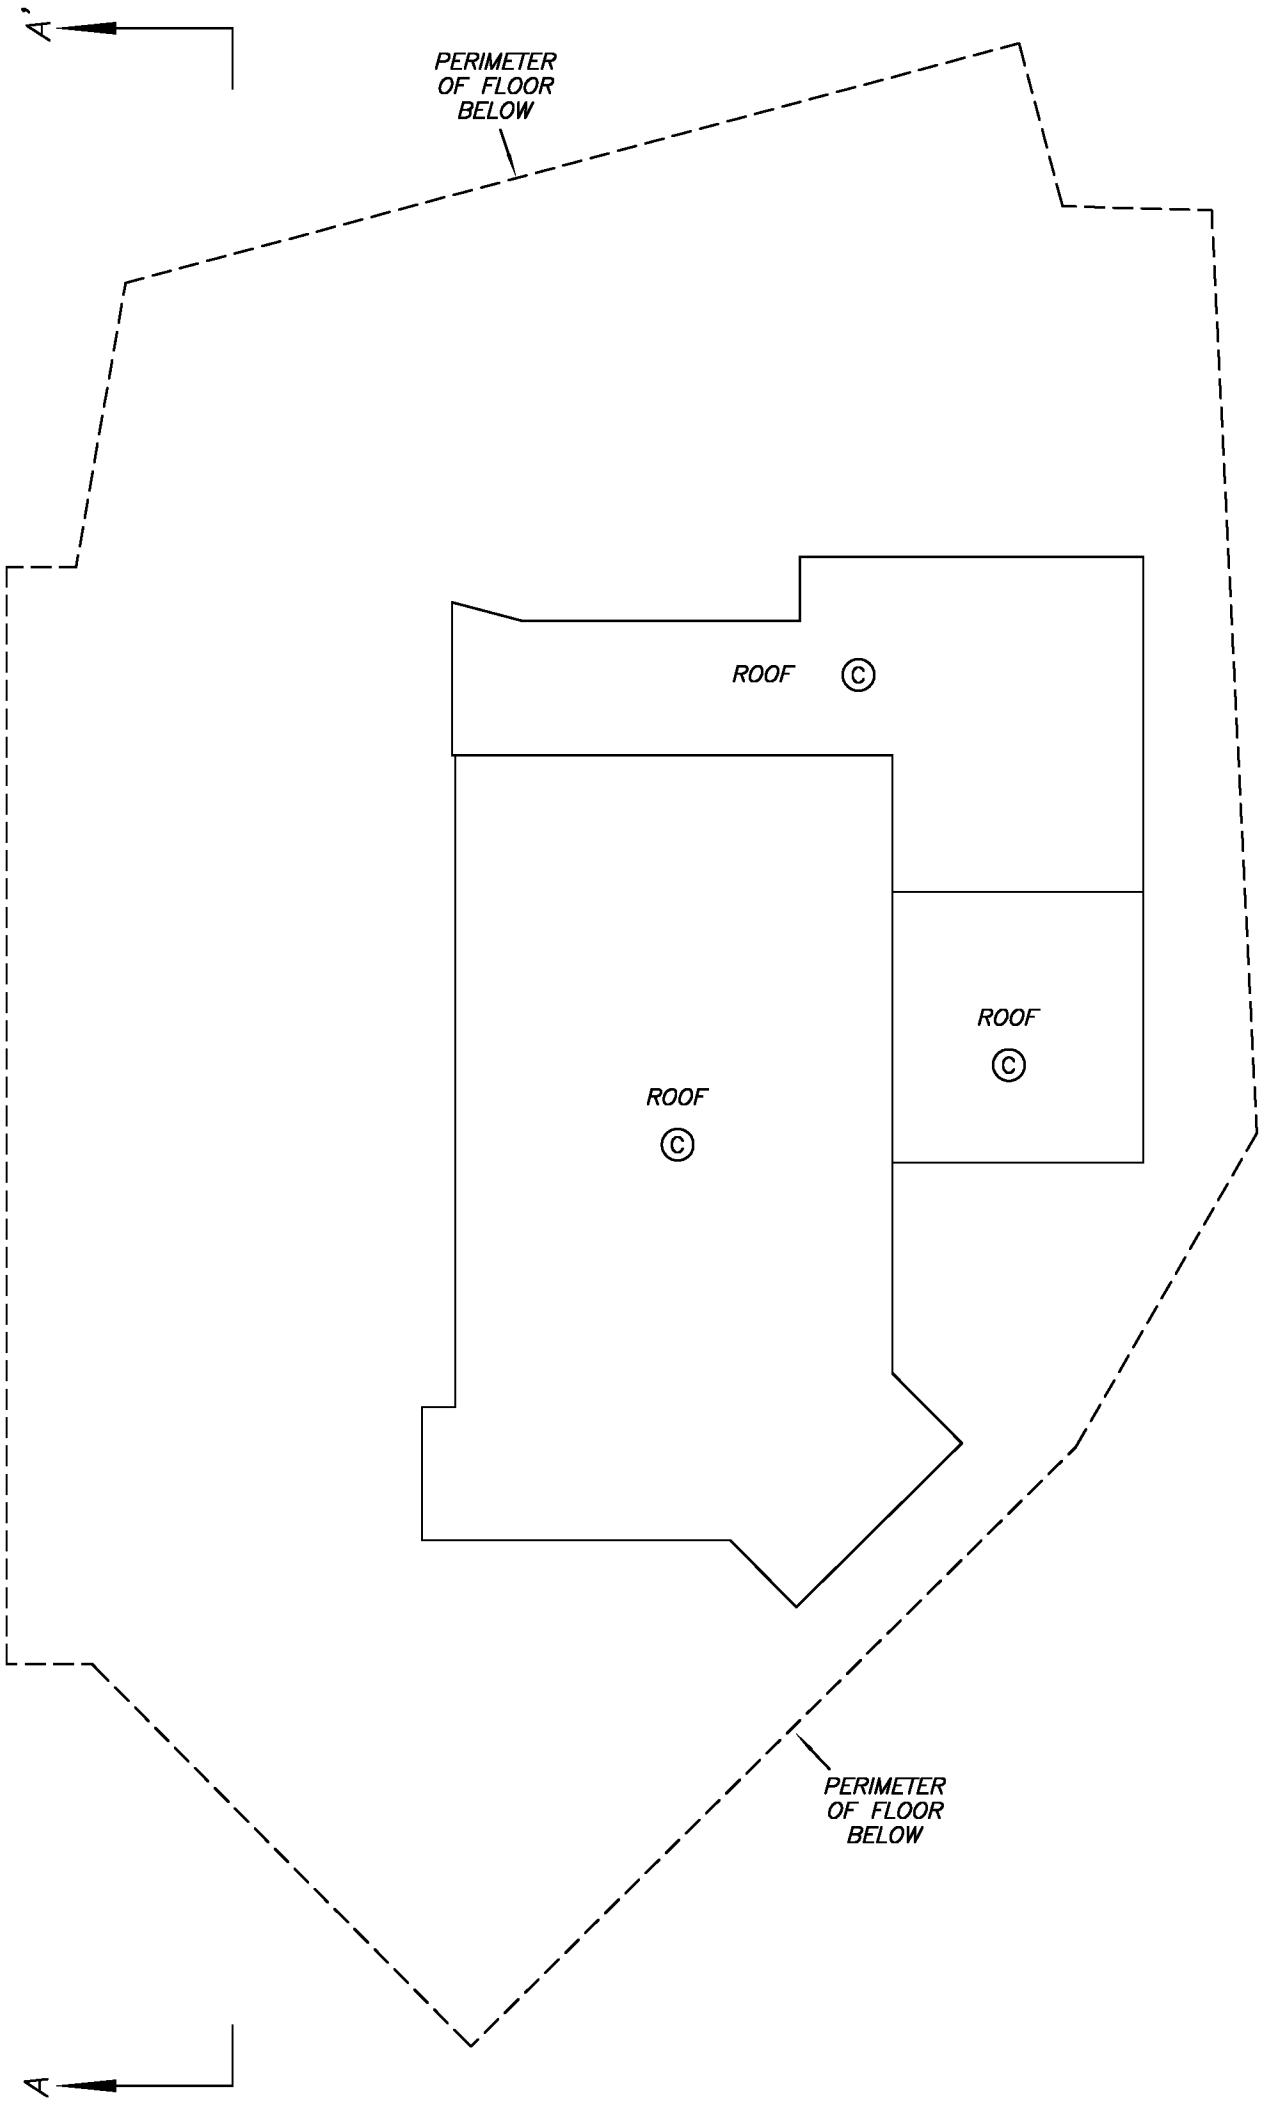

DRAWING # 30762-6
FILE # 30762-6_L49

MIKE E. SHAW, B.C.L.S.
JUNE 28, 2013